

City of Hattiesburg, MS

*200 Forrest St.
P.O. Box 1898
Hattiesburg, MS 39401*



Meeting Agenda - Final

Tuesday, April 19, 2016

5:00 PM

Council Chambers

City Council

I. Call to Order**II. Call to Prayer and Pledge of Allegiance****III. Agenda Order****IV. PRESENTATION AGENDA****V. POLICY AGENDA**

- V.-1** [2016-2595](#) Adopt an Ordinance for the petition filed by David White, Representative, on behalf of Robert Wallace, Owner, to change the zoning classification for a portion of certain property located at 6194 Hwy 98 (Parcel 052R-10-018.00, PPIN 17193, Ward 3) from Article 4, Section 62, B-5 (Regional Business) District to Article 4, Section 54, R-4 (High Density Residential) District. The Planning Commission recommended to APPROVE on April 6, 2016.

Attachments: [April HPC Minutes \(DRAFT\)](#)
[Image Sheet -6194 Hwy 98](#)
[Staff Summary - 6194 Hwy 98 \(Rezoing\)](#)
[Applicant Summary- 6194 Hwy 98](#)
[Ordinance - 6194 Hwy 98](#)
[Site Plan- 6194 Hwy 98](#)
[executed Ordinance - 6194 Hwy 98 ORD#3190](#)

- V.-2** [2016-2596](#) APPROVE or DENY a petition filed by Charles Bourland, Representative, on behalf of William Carey University, Owner, to request a Use Permit Upon Review for a "Parking/Parking Lot" as provided in Article 4, Section 52.03 (4) for certain properties located at 204, 226, and 228 Tuscan Avenue (Parcel 038G-15-189.00, PPIN 13687; Parcel 038G-15-190.00, PPIN 13688; Parcel 038G-15-191.00, PPIN 13689, Ward 5). The Planning Commission recommended to APPROVE on April 6, 2016.

Attachments: [April HPC Minutes \(DRAFT\)](#)
[Image Sheet -204, 226, and 228 Tuscan Avenue](#)
[Staff Summary - 204, 226, and 228 Tuscan Avenue \(Use Permit\)](#)
[Application Summary- 204, 226, and 228 Tuscan Avenue](#)
[Parking Lot Site Plan- 204, 226, and 228 Tuscan Avenue](#)

- V.-3** [2016-2603](#) Adopt an Ordinance for the petition filed by Renee and Brian Dozier, Representative, on behalf of Sidney Malone, to change the zoning classification for a certain property located on The northeast corner of Turtle Creek Mall (Willow Street) (Parcel 051L-11-036.000, PPIN 17347, Ward 3) from Article 4, Section 59, B-2 (Neighborhood Business) District to Article 4, Section 62, B-5 (Regional Business) District. The Planning Commission recommended to APPROVE on April 6, 2016.

Attachments:

[April HPC Minutes \(DRAFT\)](#)
[Staff Summary - The Northeast Corner of Turtle Creek Mall \(Willow St\)](#)
[Image Sheet -The northeast corner of Turtle Creek Mall \(Willow Street\)](#)
[Applicant Summary \(Rezoning\)- The northeast corner of turtle creek mall](#)
[Ordinance - The northeast corner of Turtle Creek Mall PPIN 17347](#)
[Site Plan - proposed](#)
[Documents submitted by applicant](#)
[executed Ordinance - The northeast corner of Turtle Creek Mall PPIN 17347 OF](#)

- V.-4** [2016-2607](#) APPROVE or DENY a petition filed by Renee and Brian Dozier, Representative, on behalf of Sidney Malone, Owner, to request a variance from Article 4, Section 89.04 (39) which states one (1) parking space is required for each one thousand (1,000) square feet of gross floor area for a total (44) spaces required and instead allow a total of eight (8) spaces for a variance of thirty-six (36) parking spaces for certain property located at the northeast corner of Turtle Creek Mall (Willow Street) (Parcel 051L-11-036.000, PPIN 17347, Ward 3). The Planning Commission recommended to APPROVE on April 6, 2016.

Attachments:

[April HPC Minutes \(DRAFT\)](#)
[Image Sheet -The northeast corner of Turtle Creek Mall \(Willow Street\)](#)
[Staff Summary - The Northeast Corner of Turtle Creek Mall \(Willow St\)](#)
[Application Summary \(Variance\)- The northeast corner of Turtle Creek Mall \(Wil](#)
[Site Plan - proposed](#)
[Documents submitted by applicant](#)

- V.-5** [2016-2594](#) Adopt an Ordinance to amend the Midtown Form Based Code, Ord. 3105, Section 3.17 C.3.b.v., to read "Chevy Chase Drive". The Planning Commission voted to APPROVE on April 6, 2016.

Attachments: [April PC Minutes \(draft\)](#)
[Staff Summary - Primary and Side Street Designation – Chevy Chase Drive Tex](#)
[Land Development Code Amendment](#)
[Ordinance - Chevy Chase Drive - Side Street FBC](#)
[executed Ordinance - Chevy Chase Drive - Side Street FBC ORD#3192](#)

- V.-6** [2016-2597](#) APPROVE or DENY the petition filed by Robert Tatum, Representative, on behalf of the University of Southern Mississippi, Owner, to request a variance from Midtown Form-Based Code Article 3, Section 3.4.2 (F) which states a Build-to Zone on a primary street shall meet 70% minimum overall lot width and instead allow 17% lot width for a variance of 53% lot width for certain property located on a portion of 3102 Hardy St and along S. 31st Avenue (Parcel 028N-07-079.00, PPIN 26492, & Parcel 028N-07-080.00, PPIN 26493, Ward 3). The Planning Commission recommended to APPROVE on April 6, 2016.

Attachments: [April PC Minutes \(draft\)](#)
[Image Sheet- Midtown-Item F and G](#)
[Staff Summary - Midtown- 3102 Hardy St and along S.31st Avenue](#)
[Application Summary \(Variance\)-Items F-K and M-Q](#)
[Site Plan - The District at Midtown](#)
[Petition F - Exhibit](#)

- V.-7** [2016-2598](#) APPROVE or DENY the petition filed by Robert Tatum, Representative, on behalf of the University of Southern Mississippi, Owner, to request a variance from Midtown Form-Based Code Article 5, Section 5.1.G.3 (a) which states landscaped interior islands must be provided every ten (10) parking spaces and instead allow one (1) landscaped interior island for a variance of three (3) landscaped interior islands for certain property located on parcels on and along S. 31st Avenue (Parcel 028N-07-079.00, PPIN 26492, & Parcel 028N-07-080.00, PPIN 26493, Ward 3). The Planning Commission recommended to APPROVE on April 6, 2016.

Attachments: [April PC Minutes \(draft\)](#)
[Image Sheet- Midtown-Item F and G](#)
[Staff Summary - Midtown- F G 3102 Hardy St and along S.31st Avenue](#)
[Application Summary \(Variance\)-Items F-K and M-Q](#)
[Site Plan - The District at Midtown](#)
[Petition G - Exhibit](#)

- V.-8** [2016-2599](#) APPROVE or DENY the petition filed by Robert Tatum, Representative, on behalf of the University of Southern Mississippi, Owner, to request a variance from Midtown Form-Based Code Article 3, Section 3.15.1 (F) which states a Build-to Zone on a primary street (S. 31st Ave.) shall meet a 90% minimum overall lot width and instead allow 27% lot width for a variance of 63% lot width for certain property located on a portion of 3000 Hardy Street (Parcel 028N-07-078.00, PPIN 20837, Ward 3). The Planning Commission recommended to APPROVE on April 6, 2016.

Attachments:

[April PC Minutes \(draft\)](#)
[Image Sheet- Midtown-Items H, I, J, & K](#)
[Staff Summary - Midtown- H I J K 3000 Hardy Street](#)
[Applicant Summary \(Variance\)-Items F-K and M-Q](#)
[Site Plan - The District at Midtown](#)
[Petition H - Exhibit](#)

- V.-9** [2016-2600](#) APPROVE or DENY the petition filed by Robert Tatum, Representative, on behalf of the University of Southern Mississippi, Owner, to request a variance from Midtown Form-Based Code Article 3, Section 3.15.2(B) which states a street facing façade with a height minimum of two (2) stories shall meet a 75% minimum overall lot width and instead allow 53% lot width along Hardy Street for a variance of 22% lot width for certain property located 3000 Hardy Street (Parcel 028N-07-078.00, PPIN 20837, Ward 3). The Planning Commission recommended to APPROVE on April 6, 2016.

Attachments:

[April PC Minutes \(draft\)](#)
[Image Sheet- Midtown-Items H, I, J, & K](#)
[Staff Summary - Midtown- H I J K 3000 Hardy Street](#)
[Applicant Summary \(Variance\)-Items F-K and M-Q](#)
[Site Plan - The District at Midtown](#)
[Petition I - Exhibit](#)

- V.-10** [2016-2601](#) APPROVE or DENY the petition filed by Robert Tatum, Representative, on behalf of the University of Southern Mississippi, Owner, to request a variance from Midtown Form-Based Code Article 3, Section 3.15.2(B) which states a street facing façade with a height minimum of two (2) stories shall meet a 75% minimum overall lot width and instead allow 0% lot width along S. 30th Avenue for a variance of 75% lot width for certain property located 3000 Hardy Street (Parcel 028N-07-078.00, PPIN 20837, Ward 3). The Planning Commission recommended to APPROVE on April 6, 2016.

Attachments: [April PC Minutes \(draft\)](#)
[Image Sheet- Midtown-Items H, I, J, & K](#)
[Staff Summary - Midtown- H I J K 3000 Hardy Street](#)
[Applicant Summary \(Variance\)-Items F-K and M-Q](#)
[Site Plan - The District at Midtown](#)
[Petition J - Exhibit](#)

- V.-11** [2016-2602](#) APPROVE or DENY the petition filed by Robert Tatum, Representative, on behalf of the University of Southern Mississippi, Owner, to request a variance from Midtown Form-Based Code Article 3, Section 3.15.2(B) which states a street facing façade with a height minimum of two (2) stories shall meet a 75% minimum overall lot width and instead allow 0% lot width along S. 31st Avenue for a variance of 75% lot width for certain property located at 3000 Hardy Street (Parcel 028N-07-078.00, PPIN 20837, Ward 3). The Planning Commission recommended to APPROVE on April 6, 2016.

Attachments: [April PC Minutes \(draft\)](#)
[Image Sheet- Midtown-Items H, I, J, & K](#)
[Staff Summary - Midtown- H I J K 3000 Hardy Street](#)
[Applicant Summary \(Variance\)-Items F-K and M-Q](#)
[Site Plan - The District at Midtown](#)
[Petition K - Exhibit](#)

- V.-12** [2016-2604](#) APPROVE or DENY the petition filed by Robert Tatum, Representative, on behalf of the University of Southern Mississippi, Owner, to request a variance from Midtown Form-Based Code Article 3, Section 3.5.3.A (MX-4) which states a maximum story allowed in a MX-4 zone shall not exceed four (4) stories and instead allow five (5) stories for a variance of one (1) story for a hotel as proposed located at 3000 Hardy Street and 301 Chevy Chase Drive (Parcel 028N-07-078.00, PPIN 20837; Parcel 028N-07-076.00, PPIN 20839, Ward 3). The Planning Commission recommended to APPROVE on April 6, 2016.

Attachments:

[April PC Minutes \(draft\)](#)

[Image Sheet- Midtown-Item L](#)

[Staff Summary - Midtown- L 3000 Hardy Street 301 Chevy Chase Drive](#)

[Applicant Summary \(Variance\)- Item L](#)

[Site Plan - The District at Midtown](#)

[Petition L - Exhibit](#)

- V.-13** [2016-2605](#) APPROVE or DENY the petition filed by Robert Tatum, Representative, on behalf of the University of Southern Mississippi, Owner, to request a variance from Midtown Form-Based Code Article 3, Section 3.4.2 (F) & (H) which states the Build-to Zone on a primary street shall meet a 70% minimum lot width and instead allow 0% lot width for a variance of 70% lot width along S. 31st Avenue and also allow 23% lot width for a variance of 47% lot width along Chevy Chase Drive for certain properties located at 3000 Hardy Street and 307 Chevy Chase Drive (Parcel 028N-07-076.00, PPIN 20839; Parcel 028N-07-078.00, PPIN 20837; Parcel 028N-07-077.00, PPIN 20838, Ward 3). The Planning Commission recommended to APPROVE on April 6, 2016.

Attachments:

[April PC Minutes \(draft\)](#)

[Image Sheet- Midtown-Item M](#)

[Staff Summary - Midtown- M 3000 Hardy Street and 307 Chevy Chase Drive](#)

[Applicant Summary \(Variance\)-Items F-K and M-Q](#)

[Site Plan - The District at Midtown](#)

[Petition M - Exhibit](#)

- V.-14** [2016-2606](#) APPROVE or DENY the petition filed by Robert Tatum, Representative, on behalf of the University of Southern Mississippi, Owner, to request a variance from Midtown Form-Based Code Article 3, Section 3.15.1 (F) which states a Build-to Zone on a primary street (S. 31st Ave.) shall meet a 90% minimum overall lot width and instead allow 0% lot width for a variance of 90% lot width and a variance from Article 3, Section 3.15.2(B) which states a street facing façade height with a minimum of two (2) stories shall meet a 75% minimum overall lot width and instead allow 0% lot width along S. 31st Avenue for a variance of 75% two lot width for certain property located on the southern portion of 3000 Hardy Street along S. 31st Avenue (Parcel 028N-07-078.00, PPIN 20837; Parcel 028N-07-077.00, PPIN 20838, Ward 3). The Planning Commission recommended to APPROVE on April 6, 2016.

Attachments:

[April PC Minutes \(draft\)](#)

[Image Sheet- Midtown-Item N](#)

[Staff Summary - Midtown- N 3000 Hardy Street along S.31st Avenue](#)

[Applicant Summary \(Variance\)-Items F-K and M-Q](#)

[Site Plan - The District at Midtown](#)

[Petition N - Exhibit](#)

- V.-15** [2016-2608](#) APPROVE or DENY the petition filed by Robert Tatum, Representative, on behalf of the University of Southern Mississippi, Owner, to request a variance from Midtown Form-Based Code Article 3, Section 3.15.2(B) which states a street facing façade height with a minimum of two (2) stories shall meet a 75% minimum overall lot width and instead allow 48% lot width along S. 30th Avenue for a variance of 27% lot width for certain property located at 3000 Hardy Street (Parcel 028N-07-078.00, PPIN 20837; Parcel 028N-07-076.00, PPIN 20839, Ward 3). The Planning Commission recommended to APPROVE on April 6, 2016.

Attachments:

[April PC Minutes \(draft\)](#)

[Image Sheet- Midtown-Item O and P](#)

[Staff Summary - Midtown- O P 3000 Hardy Street along S.30th Avenue](#)

[Applicant Summary \(Variance\)-Items F-K and M-Q](#)

[Site Plan - The District at Midtown](#)

[Petition O - Exhibit](#)

- V.-16** [2016-2609](#) APPROVE or DENY the petition filed by Robert Tatum, Representative, on behalf of the University of Southern Mississippi, Owner, to request a variance from Midtown Form-Based Code Article 3. Section 3.15.1. (G) which states that a street setback may be a maximum of fifteen (15) feet from the property line and instead allow a setback of 19.4 feet on S. 30th Avenue for a variance of 4.4 feet for a portion of a hotel as proposed located at 3000 Hardy Street and 301 Chevy Chase Drive (Parcel 028N-07-078.00, PPIN 20837; Parcel 028N-07-076.00, PPIN 20839, Ward 3). The Planning Commission recommended to APPROVE on April 6, 2016.

Attachments: [April PC Minutes \(draft\)](#)
[Image Sheet- Midtown-Item O and P](#)
[Staff Summary - Midtown- O P 3000 Hardy Street along S.30th Avenue](#)
[Applicant Summary \(Variance\)-Items F-K and M-Q](#)
[Site Plan - The District at Midtown](#)
[Petition P - Exhibit](#)

- V.-17** [2016-2610](#) APPROVE or DENY the petition filed by Robert Tatum, Representative, on behalf of the University of Southern Mississippi, Owner, to request a variance from Midtown Form-Based Code Article 5, Section 5.1.G.3 (a) which states landscaped interior island must be provided every ten (10) parking spaces for a required total of fourteen (14) and instead allow three (3) landscaped interior islands for a variance of eleven (11) landscaped interior island for certain property located on a portion of 3102 Hardy Street and along S. 31st Avenue (Parcel 028N-07-079.00, PPIN 26492; Parcel 028N-07-080.00, PPIN 26493; Parcel 028N-07-078.00, PPIN 20837, Ward 3). The Planning Commission recommended to APPROVE on April 6, 2016.

Attachments: [April PC Minutes \(draft\) 1](#)
[Image Sheet- Midtown-Item Q](#)
[Staff Summary - Midtown- Q 3102 Hardy Street and along S.31st Avenue](#)
[Applicant Summary \(Variance\)-Items F-K and M-Q](#)
[Site Plan - The District at Midtown](#)
[Petition Q - Exhibit](#)

- V.-18** [2016-2611](#) Adopt an Ordinance for the petition by Robert Tatum, Representative, on behalf of University of Southern Mississippi, Owner, to change the zoning classification for a portion of a parcel located on S. 31st Avenue (Parcel 028N-07-079.00, PPIN 26492, & Parcel 028N-07-080.00, PPIN 26493, Ward 3) from Article 2, Section 2.4, EM-2 (Employment) District to Article 2, Section 2.3, MX-3 (Mixed Use) District. The Planning Commission recommended to APPROVE on April 6, 2016.

Attachments: [April PC Minutes \(draft\) 1](#)
[Image Sheet- Midtown-Item R](#)
[Staff Summary - Midtown- R S.31st Avenue \(Rezoning\)](#)
[Applicant Summary \(Rezoning\)- Item R](#)
[Site Plan - The District at Midtown](#)
[Petition R - Exhibit](#)
[Ordinance - S.31st Avenue](#)
[executed Ordinance - S.31st Avenue ORD#3193](#)

V.-19 Removed.

- V.-20** [2016-0140](#) Adopt an Ordinance to Amend Ordinance 3051 adopted on January 19, 2010, closing and vacating South 31st Avenue between Hardy Street & Chevy Chase Drive revising the legal description.

Attachments: [ORD - S. 31st Avenue](#)
[executed ORD - S. 31st Avenue ORD#3194](#)

- V.-21** [2016-2623](#) Adopt a resolution stating that a sufficient petition against the issuance of the not to exceed sixty million dollars (\$60,000,000) general obligation water and sewer bonds of the city and/or general obligation water and sewer bonds of the city for purchase by the Mississippi Development Bank has been filed by the qualified electors of the city; and authorizing an election concerning the issuance of said general obligation water and sewer system bonds of the city and/or general obligation water and sewer bonds of the city for purchase by the Mississippi Development Bank, if authorized by further direction of the Governing body of the City.

Attachments: [Resolution](#)
[Exhibit A - Certification of City Clerk & Filed Bond Letter/Petitions](#)
[executed Resolution RES#2016-55](#)

- V.-22** [2016-432](#) Adopt a Resolution authorizing Requisition No. 48 from the Project Fund Construction Account in connection with certain loan agreement, dated as of December 19, 2013, by and between the Mississippi Development Bank and the City of Hattiesburg.

Attachments: [2013 Bond Requisition No. 48](#)
[executed 2013 Bond Requisition No. 48 RES#2016-56](#)

- V.-23** [2016-2620](#) Adopt a Resolution to advertise municipal resources and defray the cost of sending the families of Officers Benjamin Deen and Liquori Tate to National Police Week in Washington , D.C. where the service and Ultimate sacrifice of Officers Benjamin Deen and Liquori Tate, killed in the line of duty will be honored.

Attachments: [Resolution- Deen and Tate](#)
[Revised Resolution - National Police Week, 2016](#)
[executed Revised Resolution - National Police Week, 2016 RES#2016-57](#)

V.-24 Removed.

- V.-25** [2016-2615](#) Approve and authorize Mayor to execute agreement between the City of Hattiesburg and Crechale Properties, LLC for purpose of setting forth the terms, conditions and covenants for Wastewater flow into Hattiesburg's wastewater collection system and treatment facility.

Attachments: [Crechale Properties agreement](#)
[Aerial photo City of Hattiesburg](#)
[Crechale attachments](#)
[executed Crechale Properties agreement](#)

- V.-26** [2016-2617](#) Ratify and confirm the Mayor's appointment of Carey R. Varnado, (replaces Mary A. Williams) to the Hattiesburg School Board for a term(3/4/2015 to 3/3/2020) beginning April 19, 2016 and ending March 3,2020.

Attachments: [Varnado-Resume](#)

- V.-27** [2016-2622](#) Acknowledge receipt of the final audit of the City of Hattiesburg for the fiscal year ending September 30, 2014, from Carr, Riggs and Ingram(on file in the City Clerk's office).

Attachments: [Comprehensive Annual Financial Statements-1](#)

- V.-28** [2016-2626](#) Acknowledge receipt of clear title opinion from Richard & Thomas, PLLC on property located at 318 Hardy Street that was purchased April 5, 2016, by the City from Ricardo Mussiott, owner.

Attachments: [Title Opinion- 318 Hardy Street.](#)

- V.-29** [2016-2613](#) Acknowledge receipt of the Final Draft of the 2016 Annual Action Plan and approve the subsequent submission of the 2016 Annual Action Plan to the U.S. Department of Housing and Urban Development. {Entitlement}

Attachments: [2016 ANNUAL ACTION PLAN](#)

VI. ROUTINE AGENDA

- VI.-1** [2016-2591](#) Acknowledge receipt of monthly budget report for the month of March 31, 2016, on permanent file in the City Clerk's office.

Attachments: [REV16.0316](#)
 [EXP16.0316](#)

- VI.-2** [2016-2621](#) Acknowledge receipt of FY 2015 Expenditure Report from Rhythm Heritage Foundation for the Mobile Street Festival.

Attachments: [Mobile Street Festival 2015 Expenditure Report.](#)

- VI.-3** [2016-2589](#) Approve plans and specifications for Warehouse at Water Plant #2; authorize the advertisement for bids for same.

Attachments: [Advertisement for Bids](#)
 [1235-075 Plans \(Final\) Signed 2016-03-24](#)
 [1235-075 specs \(Final\) signed 2016-03-24](#)
 [executed Advertisement for Bids](#)

- VI.-4** [2016-2618](#) Approve the sale of grave spaces, per attached memo.

Attachments: [Cemetery Deeds Receipts \(April 12\)](#)
 [Cemetery Deeds \(April 12\)](#)
 [executed Cemetery Deeds \(4-19-16\)](#)

- VI.-5** [2016-2612](#) Approve and authorize issuance of manual check for HOME Program Claims per attached memorandum. {Entitlement HOME}

Attachments: [Memorandum for HOME Payment April 19, 2016](#)

- VI.-6** [2016-2619](#) Approve claims docket for the period ending April 15, 2016.

Attachments: [DOCKET 16.04-15](#)
 [Addendum to the 4-19-16 Claims Docket](#)

- VI.-7** [2016-2628](#) Acknowledge receipt of request filed by Mary Morris Sakalaios to appeal the Hattiesburg Historic Conservation Commission's recommendation for the petition filed by Mary Elizabeth Morris Sakalaios, Owner, to demolish the structures at 1413 Main Street (Parcel 042F-26-153.00, PPIN 12334, Ward 5); (Hattiesburg Historic Conservation Commission recommended to DENY on March 9, 2016); Reschedule a public hearing before City Council to May 16, 2016 at 4:00 p.m. to allow for proper notification; and authorize publication of Public Notice setting an Appeal Public Hearing.

Attachments:

[Request to Appeal HHCC Decision Sakalaios](#)
[Feb 2016 minutes HHCC](#)
[1413 Main St - Applicant Documentation and Application](#)
[Data sheet 1413 N Main St](#)
[Opposition letters](#)
[MDAH letter 1413 Main St Demo](#)
[1413 Main St - Interior photos](#)
[Sakalaios Appeal Public Notice - Second Posting](#)



City of Hattiesburg, MS

200 Forrest St.
P.O. Box 1898
Hattiesburg, MS 39401

Master

File Number: 2016-2595

File ID: 2016-2595

Type: Ordinance

Status: Agenda Ready

Version: 1

Reference:

In Control: City Council

File Created: 04/11/2016

Brief Title: 6194 Hwy 98 - Rezoning

Final Action: 04/19/2016

Minute Book Number: MB2016-98

Title: Adopt an Ordinance for the petition filed by David White, Representative, on behalf of Robert Wallace, Owner, to change the zoning classification for a portion of certain property located at 6194 Hwy 98 (Parcel 052R-10-018.00, PPIN 17193, Ward 3) from Article 4, Section 62, B-5 (Regional Business) District to Article 4, Section 54, R-4 (High Density Residential) District. The Planning Commission recommended to APPROVE on April 6, 2016.

Notes:

Sponsors:

Enactment Date:

Attachments: April HPC Minutes (DRAFT), Image Sheet -6194 Hwy 98, Staff Summary - 6194 Hwy 98 (Rezoing), Applicant Summary- 6194 Hwy 98, Ordinance - 6194 Hwy 98, Site Plan- 6194 Hwy 98, executed Ordinance - 6194 Hwy 98 ORD#3190

Enactment Number:

Contact:

Meeting Date: 04/19/2016

Drafter: Jeremy McNeil

Effective Date:

History of Legislative File

Ver- sion:	Acting Body:	Date:	Action:	Sent To:	Due Date:	Return Date:	Result:
1	City Council	04/19/2016	Adopt				Pass
Action Text: A MOTION was made by Council Member Carroll and seconded by Council Member Dryden to Adopt an Ordinance (#3190) for the petition filed by David White, Representative, on behalf of Robert Wallace, Owner, to change the zoning classification for a portion of certain property located at 6194 Hwy 98 (Parcel 052R-10-018.00, PPIN 17193, Ward 3) from Article 4, Section 62, B-5 (Regional Business) District to Article 4, Section 54, R-4 (High Density Residential) District. The Planning Commission recommended to APPROVE on April 6, 2016.							
There being no discussion, the Motion received the affirmative vote of the Council as follows:							
Yeas: 5 - Bradley, Delgado, Carroll, Dryden and Naylor							
Nays: 0							

Yea: 5 Council Member Bradley
Council Member Delgado
Council Member Carroll
Council Member Dryden
Council Member Naylor

TEL-No Vote: 0

Text of Legislative File 2016-2595

Title

Adopt an Ordinance for the petition filed by David White, Representative, on behalf of Robert Wallace, Owner, to change the zoning classification for a portion of certain property located at 6194 Hwy 98 (Parcel 052R-10-018.00, PPIN 17193, Ward 3) from Article 4, Section 62, B-5 (Regional Business) District to Article 4, Section 54, R-4 (High Density Residential) District. The Planning Commission recommended to APPROVE on April 6, 2016.

Summary

6194 Hwy 98 - Rezoning

Budget Information

Expenditure Type

Purchasing Item

Publication Information

**MINUTES OF THE
REGULAR MEETING OF THE
HATTIESBURG PLANNING COMMISSION
April 6, 2016**

The Hattiesburg Planning Commission did meet in a regular session on April 6, 2016 at 1:00 p.m. at the Jackie Dole Community Center, 220 West Front Street, Hattiesburg, Mississippi. Joseph White, Chairman, presided over the meeting. A quorum was indicated and the attendance was as follows:

Commissioners Present: Dick Conville
 Peggy Horton, Secretary
 Eric Martin
 Don McCleskey
 Linda McMurtrey, Vice-Chairman
 Mark Miller
 Joseph White, Chairman

Commissioners Absent: Judy Corts
 Sandra Thompson
 Jessie Wilson

Also Present: Pattie Brantley, AICP, Director of Urban Development
 Ginger Maddox, Planning Division Manager
 Jeremy McNeil, Planner
 Steve Mitchell, Building Official

Chairman White declared the meeting of the Hattiesburg Planning Commission open and in session at 1:00 P.M.

INVOCATION

Commissioner Horton gave the invocation.

AGENDA REVIEW

There came the matter of the April 2016 Agenda. A request was made by Chairman White for a motion to approve the April 2016 Agenda. A motion was made to approve by Commissioner Conville and seconded by Commissioner Horton.

Commissioners voting aye: Dick Conville
 Peggy Horton, Secretary
 Eric Martin
 Don McCleskey
 Linda McMurtrey, Vice-Chairman
 Mark Miller

Commissioners voting nay: None

MINUTES REVIEW

There came the matter of the February 3, 2016 Minutes. A request was made by Chairman White for a motion to Approve the February 3, 2016 Minutes. A motion was made by Commissioner McClesky to approve the minutes and seconded by Commissioner Horton.

Commissioners voting aye: Dick Conville
Peggy Horton, Secretary
Eric Martin
Don McCleskey
Linda McMurtrey, Vice-Chairman
Mark Miller

Commissioners voting nay: None

Commissioners abstaining: None

REPORTS

BUILDING REPORT

There came the matter of the Building Inspection Report provided to the commission of monthly and YTD Permit information for February and March by Steve Mitchell, Building Official.

PLANNING REPORT

There came the matter of the Planning Report. Ginger Maddox, Planning Division Manager, informed the Commission that the most recent updated draft of Land Development Code will be uploaded to the City’s website in two weeks. As well as her and Pattie Brantley, Director of Urban Development experience at the American Planning Associations’ National Conference in Phoenix, Arizona. Also, Ms. Maddox informed the Commission of the City Council approval of the following items heard at the previous Planning Commission: the City of Hattiesburg, text amendment; TIDE School, Use Permit Upon Review, PPIN 27016; Richard Hiatt, Zoning Designation, Lots 3-10, 12, 15, and 16 at Augusta Court Subdivision of Greystone located on Augusta Court West; Stan Hall, Zoning Designation Lot 17 at Augusta Court Subdivision of Greystone located at 1 Augusta Court East; Matt Mayo, Zoning Designation, Lots 19-40 and an area designated as a “Common Area” at Augusta Court Subdivision of Greystone located on Augusta Court East and Amen Circle; and William Carey University, zoning change, use permit upon review, street closure.

CHAIRMAN’S REPORT

There came the matter of the Chairman’s Report. There was none.

PUBLIC HEARING

Chairman White declared the Public Hearing open at 1:15 P.M. and read the rules and procedures of the hearing.

There came the matter of Item A (Rezoning), by David White, Representative, on behalf of Robert Wallace, Owner, as required in the Comprehensive Zoning Ordinance No. 2330, as amended, to change the zoning classification for a portion of certain property located at 6194 Hwy 98 (Parcel 052R-10-018.00, PPIN 17193, Ward 3) from Article 4, Section 62, B-5 (Regional Business) District to Article 4, Section 54, R-4 (High Density Residential) District.

	Name	Address	City/State
<u>Presented by:</u>	David White	4341 Ambergate Court	Franklin, TN
	- Representative, Franklin Construction Company		
<u>Proponents:</u>	None		
<u>Opponents:</u>	None		

Chairman White declared the Public Hearing closed and the Business Meeting open to vote on the request. Commissioner Miller made a motion to approve the zoning change because there is a material change in the circumstances and conditions of the neighborhood and area surrounding the petitioned property. The motion was seconded by Commissioner Dick.

Commissioners voting aye: Dick Conville
Peggy Horton, Secretary
Eric Martin
Don McCleskey
Linda McMurtrey, Vice-Chairman
Mark Miller

Commissioners voting nay: None

There came the matter of Item B (Use Permit Upon Review), by Charles Bourland, Representative, on behalf of William Carey University, Owner, as required in the Comprehensive Zoning Ordinance No. 2330, as amended, to request a Use Permit Upon Review for a “Parking/Parking Lot” as provided in Article 4, Section 52.03 (4) for certain properties located at 204, 226, and 228 Tuscan Avenue (Parcel 038G-15-189.00, PPIN 13687; Parcel 038G-15-190.00, PPIN 13688; Parcel 038G-15-191.00, PPIN 13689, Ward 5).

	Name	Address	City/State
<u>Presented by:</u>	Charles Bourland	5211 Old Highway 11	Hattiesburg, MS
	- Representative, Landry and Lewis Architects, P.A.		
	Bob Blevin	498 Tuscan Ave	Hattiesburg, MS
	- Director of Facilities, William Carey University		
<u>Proponents:</u>	None		
<u>Opponents:</u>	Katie L. Riley	498 Tuscan Ave.	Hattiesburg, MS

Chairman White declared the Public Hearing closed and the Business Meeting open to vote on the request. Commissioner McClesky made a motion to approve the application for a Use permit Upon Review because there is need to preserve and encourage the stability of the Hattiesburg business community. The motion was seconded by Commissioner Miller.

Commissioners voting aye: Dick Conville
Peggy Horton, Secretary
Eric Martin
Don McCleskey
Linda McMurtrey, Vice-Chairman
Mark Miller

Commissioners voting nay: None

There came the matter of Item C (Rezoning) by Renee and Brian Dozier, Representative, on behalf of Sidney Malone, Owner, as required in the Comprehensive Zoning Ordinance No. 2330, as amended, to change the zoning classification for a certain property located on The northeast corner of Turtle Creek Mall (Willow Street) (Parcel 051L-11-036.000, PPIN 17347, Ward 3) from Article 4, Section 59, B-2 (Neighborhood Business) District to Article 4, Section 62, B-5 (Regional Business) District.

	Name	Address	City/State
<u>Presented by:</u>	Kyle Wallace - Project Engineer, Shows, Dearman & Waits, Inc.	301 2 nd Avenue	Hattiesburg, MS
	Sidney Malone	104 Campbell Loop	Hattiesburg, MS
<u>Proponents:</u>	None		
<u>Opponents:</u>	None		

Chairman White declared the Public Hearing closed and the Business Meeting open to vote on the request. Commissioner Miller made a motion to approve the zoning change because there is a material change in the circumstances and conditions of the neighborhood and area surrounding the petitioned property. The motion was seconded by Commissioner Horton.

Commissioners voting aye: Dick Conville
Peggy Horton, Secretary
Eric Martin
Linda McMurtrey, Vice-Chairman
Mark Miller

Commissioners voting nay: None

Commissioners abstaining: Don McCleskey

There came the matter of Item D (Variance), by Renee and Brian Dozier, Representative, on behalf of Sidney Malone, Owner, as required in the Comprehensive Zoning Ordinance No. 2330, as amended, to request a variance from Article 4, Section 89.04 (39) which states one (1) parking space is required for each one thousand (1,000) square feet of gross floor area for a total (44) spaces required and instead allow a total of eight (8) spaces for a variance of thirty-six (36) parking spaces for certain property located at the northeast corner of Turtle Creek Mall (Willow Street) (Parcel 051L-11-036.000, PPIN 17347, Ward 3).

	Name	Address	City/State
<u>Presented by:</u>	Kyle Wallace - Project Engineer, Shows, Dearman & Waits, Inc.	301 2 nd Avenue	Hattiesburg, MS
	Sidney Malone	104 Campbell Loop	Hattiesburg, MS
<u>Proponents:</u>	None		
<u>Opponents:</u>	None		

Chairman White declared the Public Hearing closed and the Business Meeting open to vote on the request. Commissioner Conville made a motion to approve the variance because there is literal interpretation of the provision of the Code would deprive the applicant of rights commonly enjoyed by other properties in the same district under the terms of this code. The motion was seconded by Commissioner Horton.

Commissioners voting aye: Dick Conville
Peggy Horton, Secretary
Eric Martin
Linda McMurtrey, Vice-Chairman

Commissioners voting nay: Mark Miller

Commissioners voting abstaining: Don McCleskey

There came the matter of Item E (Text Amendment), by the City of Hattiesburg to add and amend the text of the Midtown Form Based Code, Ord. 3105, so that Section 3.17 C.3.b.v. reads: “Chevy Chase Drive”.

Amended text to read:

- “b. Where more than one street abuts a lot, all of the streets are considered primary streets, except that the following streets are designated as side streets:
- i. 30th Avenue;
 - ii. Lorraine Street;
 - iii. 27th Avenue;
 - iv. Adeline Street; and
 - v. Chevy Chase Drive.”

	Name	Address	City/State
<u>Presented by:</u>	City of Hattiesburg		Hattiesburg, MS
<u>Proponents:</u>	None		
<u>Opponents:</u>	None		

Chairman White declared the Public Hearing closed and the Business Meeting open to vote on the request. Commissioner McCleskey made a motion to approve the text amendment. The motion was seconded by Commissioner Horton.

Commissioners voting aye: Dick Conville
Peggy Horton, Secretary
Eric Martin
Don McCleskey
Linda McMurtrey, Vice-Chairman
Mark Miller

Commissioners voting nay: None

There came the matter of Item F (Variance), Robert Tatum, Representative, on behalf of the University of Southern Mississippi, Owner, as required in the Midtown Form-Based Code, to request a variance from Article 3, Section 3.4.2 (F) which states a Build-to Zone on a primary street shall meet 70% minimum overall lot width and instead allow 17% lot width for a variance of 53% lot width for certain property located on a portion of 3102 Hardy St and along S. 31st Avenue (Parcel 028N-07-079.00, PPIN 26492, & Parcel 028N-07-080.00, PPIN 26493, respectively, Ward 3).

	Name	Address	City/State
<u>Presented by:</u>	Robert Tatum	11 Parkway Blvd	Hattiesburg, MS
	- Representative, CR Properties, LLC		
<u>Proponents:</u>	None		
<u>Opponents:</u>	None		

Chairman White declared the Public Hearing closed and the Business Meeting open to vote on the request. Commissioner McCleskey made a motion to approve the variance because special conditions and circumstances do exist which are peculiar to the land, structure, or building involved and which are not applicable to other lands, structures, or buildings in the same district; and that granting the variance requested will not confer on the applicant any special privilege that is denied by this code to other lands, structures, or buildings in the same district. The motion was seconded by Commissioner Miller.

Commissioners voting aye: Dick Conville
Peggy Horton, Secretary
Eric Martin
Don McCleskey
Linda McMurtrey, Vice-Chairman
Mark Miller

Commissioners voting nay: None

There came the matter of Item G (Variance), Robert Tatum, Representative, on behalf of the University of Southern Mississippi, Owner, as required in the Midtown Form-Based Code, to request a variance from Article 5, Section 5.1.G.3 (a) which states landscaped interior islands must be provided every ten (10) parking spaces for a total of five (5) and instead allow one (1) landscaped interior island for a variance of three (3) landscaped interior islands for certain property located on parcels on and along S. 31st Avenue (Parcel 028N-07-079.00, PPIN 26492, & Parcel 028N-07-080.00, PPIN 26493, respectively, Ward 3).

	Name	Address	City/State
<u>Presented by:</u>	Robert Tatum	11 Parkway Blvd	Hattiesburg, MS
	- Representative, CR Properties, LLC		
<u>Proponents:</u>	None		
<u>Opponents:</u>	None		

Chairman White declared the Public Hearing closed and the Business Meeting open to vote on the request. Commissioner McMurtrey made a motion to approve the variance because special conditions and circumstances do exist which are peculiar to the land, structure, or building involved and which are not applicable to other lands, structures, or buildings in the same district; and that granting the variance requested will not confer on the applicant any special privilege that is denied by this code to other lands, structures, or buildings in the same district. The motion was seconded by Commissioner Horton.

Commissioners voting aye: Dick Conville
Peggy Horton, Secretary
Eric Martin
Don McCleskey
Linda McMurtrey, Vice-Chairman
Mark Miller

Commissioners voting nay: None

There came the matter of Item H (Variance), Robert Tatum, Representative, on behalf of the University of Southern Mississippi, Owner, as required in the Midtown Form-Based Code, to request a variance from Article 3, Section 3.15.1 (F) which states a Build-to Zone on a primary street (S. 31st Ave.) shall meet a 90% minimum overall lot width and instead allow 27% lot width for a variance of 63% lot width for certain property located on a portion of 3000 Hardy Street (Parcel 028N-07-078.00, PPIN 20837, Ward 3).

	Name	Address	City/State
<u>Presented by:</u>	Robert Tatum	11 Parkway Blvd	Hattiesburg, MS
	- Representative, CR Properties, LLC		
<u>Proponents:</u>	None		
<u>Opponents:</u>	None		

Chairman White declared the Public Hearing closed and the Business Meeting open to vote on the request. Commissioner McCleskey made a motion to approve the variance because special conditions and circumstances do exist which are peculiar to the land, structure, or building involved and which are not applicable to other lands, structures, or buildings in the same district; and that granting the variance requested will not confer on the applicant any special privilege that is denied by this code to other lands, structures, or buildings in the same district. The motion was seconded by Commissioner Conville.

Commissioners voting aye: Dick Conville
Peggy Horton, Secretary
Eric Martin
Don McCleskey
Linda McMurtrey, Vice-Chairman
Mark Miller

Commissioners voting nay: None

There came the matter of Item I (Variance), Robert Tatum, Representative, on behalf of the University of Southern Mississippi, Owner, as required in the Midtown Form-Based Code, to request a variance from Article 3, Section 3.15.2(B) which states a street facing façade with a height minimum of two (2) stories shall meet a 75% minimum overall lot width and instead allow 53% lot width along Hardy Street for a variance of 22% lot width for certain property located 3000 Hardy Street (Parcel 028N-07-078.00, PPIN 20837, Ward 3).

	Name	Address	City/State
<u>Presented by:</u>	Robert Tatum	11 Parkway Blvd	Hattiesburg, MS
	- Representative, CR Properties, LLC		
<u>Proponents:</u>	None		
<u>Opponents:</u>	None		

Chairman White declared the Public Hearing closed and the Business Meeting open to vote on the request. Commissioner McCleskey made a motion to approve the variance because special conditions and circumstances do exist which are peculiar to the land, structure, or building involved and which are not applicable to other lands, structures, or buildings in the same district; and that granting the variance requested will not confer on the applicant any special privilege that is denied by this code to other lands, structures, or buildings in the same district. The motion was seconded by Commissioner Horton.

Commissioners voting aye: Dick Conville
Peggy Horton, Secretary
Eric Martin
Don McCleskey
Linda McMurtrey, Vice-Chairman
Mark Miller

Commissioners voting nay: None

There came the matter of Item J (Variance), Robert Tatum, Representative, on behalf of the University of Southern Mississippi, Owner, as required in the Midtown Form-Based Code, to request a variance from Article 3, Section 3.15.2(B) which states a street facing façade with a height minimum of two (2) stories shall meet a 75% minimum overall lot width and instead allow 0% lot width along S. 30th Avenue for a variance of 75% lot width for certain property located 3000 Hardy Street (Parcel 028N-07-078.00, PPIN 20837, Ward 3).

	Name	Address	City/State
<u>Presented by:</u>	Robert Tatum	11 Parkway Blvd	Hattiesburg, MS
	- Representative, CR Properties, LLC		
<u>Proponents:</u>	None		
<u>Opponents:</u>	None		

Chairman White declared the Public Hearing closed and the Business Meeting open to vote on the request. Commissioner McCleskey made a motion to approve the variance because special conditions and circumstances do exist which are peculiar to the land, structure, or building involved and which are not applicable to other lands, structures, or buildings in the same district; and that granting the variance requested will not confer on the applicant any special privilege that is denied by this code to other lands, structures, or buildings in the same district. The motion was seconded by Commissioner Horton.

Commissioners voting aye: Dick Conville
Peggy Horton, Secretary
Eric Martin
Don McCleskey
Linda McMurtrey, Vice-Chairman
Mark Miller

Commissioners voting nay: None

There came the matter of Item K (Variance), Robert Tatum, Representative, on behalf of the University of Southern Mississippi, Owner, as required in the Midtown Form-Based Code, to request a variance from Article 3, Section 3.15.2(B) which states a street facing façade with a height minimum of two (2) stories shall meet a 75% minimum overall lot width and instead allow 0% lot width S. 31st Avenue for a variance of 75% lot width for certain property located 3000 Hardy Street (Parcel 028N-07-078.00, PPIN 20837, Ward 3).

	Name	Address	City/State
<u>Presented by:</u>	Robert Tatum	11 Parkway Blvd	Hattiesburg, MS
	- Representative, CR Properties, LLC		
<u>Proponents:</u>	None		
<u>Opponents:</u>	None		

Chairman White declared the Public Hearing closed and the Business Meeting open to vote on the request. Commissioner McCleskey made a motion to approve the variance because special conditions and circumstances do exist which are peculiar to the land, structure, or building involved and which are not applicable to other lands, structures, or buildings in the same district; and that granting the variance requested will not confer on the applicant any special privilege that is denied by this code to other lands, structures, or buildings in the same district. The motion was seconded by Commissioner Horton.

Commissioners voting aye: Dick Conville
Peggy Horton, Secretary
Eric Martin
Don McCleskey
Linda McMurtrey, Vice-Chairman
Mark Miller

Commissioners voting nay: None

There came the matter of Item L (Variance), Robert Tatum, Representative, on behalf of the University of Southern Mississippi, Owner, as required in the Midtown Form-Based Code, to request a variance from Article 3, Section 3.5.3.A (MX-4) which states a maximum story allowed in a MX-4 zone shall not exceed four (4) stories and instead allow five (5) stories for a variance of one (1) story for a hotel as proposed located at 3000 Hardy Street and 301 Chevy Chase Drive (Parcel 028N-07-078.00, PPIN 20837 ; Parcel 028N-07-076.00, PPIN 20839, Ward 3).

	Name	Address	City/State
<u>Presented by:</u>	Robert Tatum	11 Parkway Blvd	Hattiesburg, MS
	- Representative, CR Properties, LLC		
<u>Proponents:</u>	None		
<u>Opponents:</u>	None		

Chairman White declared the Public Hearing closed and the Business Meeting open to vote on the request. Commissioner Conville made a motion to approve the variance because special conditions and circumstances do exist which are peculiar to the land, structure, or building involved and which are not applicable to other lands, structures, or buildings in the same district; and that granting the variance requested will not confer on the applicant any special privilege that is denied by this code to other lands, structures, or buildings in the same district. The motion was seconded by Commissioner Martin.

Commissioners voting aye: Dick Conville
Peggy Horton, Secretary
Eric Martin
Linda McMurtrey, Vice-Chairman
Mark Miller
Don McCleskey

Commissioners voting nay: None

There came the matter of Item M (Variance), Robert Tatum, Representative, on behalf of the University of Southern Mississippi, Owner, as required in the Midtown Form-Based Code, to request a variance from Article 3, Section 3.4.2 (F) & (H) which states the Build-to Zone on a primary street shall meet a 70% minimum lot width and instead allow 0% lot width for a variance of 70% lot width along S. 31st Avenue and also allow 23% lot width for a variance of 47% lot width along Chevy Chase Drive for certain properties located at 3000 Hardy Street and 307 Chevy Chase Drive (Parcel 028N-07-076.00, PPIN 20839; Parcel 028N-07-078.00, PPIN 20837 ; Parcel 028N-07-077.00, PPIN 20838 respectively, Ward 3).

	Name	Address	City/State
<u>Presented by:</u>	Robert Tatum	11 Parkway Blvd	Hattiesburg, MS
	- Representative, CR Properties, LLC		
<u>Proponents:</u>	None		
<u>Opponents:</u>	None		

Chairman White declared the Public Hearing closed and the Business Meeting open to vote on the request. Commissioner Horton made a motion to approve the variance because special conditions and circumstances do exist which are peculiar to the land, structure, or building involved and which are not applicable to other lands, structures, or buildings in the same district; and that granting the variance requested will not confer on the applicant any special privilege that is denied by this code to other lands, structures, or buildings in the same district. The motion was seconded by Commissioner McMurtrey.

Commissioners voting aye: Dick Conville
Peggy Horton, Secretary
Eric Martin
Don McCleskey
Linda McMurtrey, Vice-Chairman
Mark Miller

Commissioners voting nay: None

There came the matter of Item N (Variance), Robert Tatum, Representative, on behalf of the University of Southern Mississippi, Owner, as required in the Midtown Form-Based Code, to request a variance from Article 3, Section 3.15.1 (F) which states a Build-to Zone on a primary street (S. 31st Ave.) shall meet a 90% minimum overall lot width and instead allow 0% lot width for a variance of 90% lot width and a variance from Article 3, Section 3.15.2(B) which states a street facing façade height with a minimum of two (2) stories shall meet a 75% minimum overall lot width and instead allow 0% lot width along S. 31st Avenue for a variance of 75% two lot width for certain property located on the southern portion of 3000 Hardy Street along S. 31st Avenue (Parcel 028N-07-078.00, PPIN 20837; Parcel 028N-07-077.00, PPIN 20838, Ward 3).

	Name	Address	City/State
<u>Presented by:</u>	Robert Tatum	11 Parkway Blvd	Hattiesburg, MS
	- Representative, CR Properties, LLC		
<u>Proponents:</u>	None		
<u>Opponents:</u>	None		

Chairman White declared the Public Hearing closed and the Business Meeting open to vote on the request. Commissioner Horton made a motion to approve the variance because special conditions and circumstances do exist which are peculiar to the land, structure, or building involved and which are not applicable to other lands, structures, or buildings in the same district; and that granting the variance requested will not confer on the applicant any special privilege that is denied by this code to other lands, structures, or buildings in the same district. The motion was seconded by Commissioner McMurtrey.

Commissioners voting aye: Dick Conville
Peggy Horton, Secretary
Eric Martin
Don McCleskey
Linda McMurtrey, Vice-Chairman
Mark Miller

Commissioners voting nay: None

There came the matter of Item O (Variance), Robert Tatum, Representative, on behalf of the University of Southern Mississippi, Owner, as required in the Midtown Form-Based Code, to request a variance from Article 3, Section 3.15.2(B) which states a street facing façade height with a minimum of two (2) stories shall meet a 75% minimum overall lot width and instead allow 48% lot width along S. 30th Avenue for a variance of 27% lot width for certain property located on the southern portion of 3000 Hardy Street along S. 30th Avenue (Parcel 028N-07-078.00, PPIN 20837; Parcel 028N-07-076.00, PPIN 20839, Ward 3).

	Name	Address	City/State
<u>Presented by:</u>	Robert Tatum	11 Parkway Blvd	Hattiesburg, MS
	- Representative, CR Properties, LLC		
<u>Proponents:</u>	None		
<u>Opponents:</u>	None		

Chairman White declared the Public Hearing closed and the Business Meeting open to vote on the request. Commissioner Horton made a motion to approve the variance because special conditions and circumstances do exist which are peculiar to the land, structure, or building involved and which are not applicable to other lands, structures, or buildings in the same district; and that granting the variance requested will not confer on the applicant any special privilege that is denied by this code to other lands, structures, or buildings in the same district. The motion was seconded by Commissioner Conville.

Commissioners voting aye: Dick Conville
Peggy Horton, Secretary
Eric Martin
Linda McMurtrey, Vice-Chairman
Mark Miller
Don McCleskey

Commissioners voting nay: None

There came the matter of Item P (Variance), Robert Tatum, Representative, on behalf of the University of Southern Mississippi, Owner, as required in the Midtown Form-Based Code, to request a setback variance from Article 3. Section 3.15.1. (G) which states that a side street setback may be a maximum of fifteen (15) feet from the property line and instead allow a setback of 19.4 feet on S. 30th Avenue for a variance of 4.4 feet for a portion of a hotel as proposed located at 3000 Hardy Street and 301 Chevy Chase Drive (Parcel 028N-07-078.00, PPIN 20837; Parcel 028N-07-076.00, PPIN 20839, Ward 3).

	Name	Address	City/State
<u>Presented by:</u>	Robert Tatum	11 Parkway Blvd	Hattiesburg, MS
	- Representative, CR Properties, LLC		
<u>Proponents:</u>	None		
<u>Opponents:</u>	None		

Chairman White declared the Public Hearing closed and the Business Meeting open to vote on the request. Commissioner Horton made a motion to approve the variance because special conditions and circumstances do exist which are peculiar to the land, structure, or building involved and which are not applicable to other lands, structures, or buildings in the same district; and that granting the variance requested will not confer on the applicant any special privilege that is denied by this code to other lands, structures, or buildings in the same district. The motion was seconded by Commissioner Miller.

Commissioners voting aye: Dick Conville
Peggy Horton, Secretary
Eric Martin
Linda McMurtrey, Vice-Chairman
Mark Miller
Don McCleskey

Commissioners voting nay: None

There came the matter of Item Q (Variance), Robert Tatum, Representative, on behalf of University of Southern Mississippi, Owner, as required in the Midtown Form-Based Code, to request a variance from Article 5, Section 5.1.G.3 (a) which states landscaped interior island must be provided every ten (10) parking spaces for a required total of fourteen (14) and instead allow three (3) landscaped interior islands for a variance of eleven (11) landscaped interior island for certain property located on a portion of 3102 Hardy Street and along S. 31st Avenue (Parcel 028N-07-079.00, PPIN 26492, & Parcel 028N-07-080.00, PPIN 26493, Parcel 028N-07-078.00, PPIN 20837, respectively, Ward 3).

	Name	Address	City/State
<u>Presented by:</u>	Robert Tatum	11 Parkway Blvd	Hattiesburg, MS
	- Representative, CR Properties, LLC		
<u>Proponents:</u>	None		
<u>Opponents:</u>	None		

Chairman White declared the Public Hearing closed and the Business Meeting open to vote on the request. Commissioner McCleskey made a motion to approve the variance because special conditions and circumstances do exist which are peculiar to the land, structure, or building involved and which are not applicable to other lands, structures, or buildings in the same district; and that granting the variance requested will not confer on the applicant any special privilege that is denied by this code to other lands, structures, or buildings in the same district. The motion was seconded by Commissioner Horton.

Commissioners voting aye: Dick Conville
Peggy Horton, Secretary
Eric Martin
Don McCleskey
Linda McMurtrey, Vice-Chairman
Mark Miller

Commissioners voting nay: None

There came the matter of Item R (Rezoning), Robert Tatum, Representative, on behalf of University of Southern Mississippi, Owner, as required in the Midtown Form-Based Code, to change the zoning classification for a portion of certain a parcel located on S. 31st Avenue (Parcel 028N-07-079.00, PPIN 26492, & Parcel 028N-07-080.00, PPIN 26493, respectively, Ward 3) from Article 2, Section 2.4, EM-2 (Employment) District to Article 2, Section 2.3, MX-3 (Mixed Use) District.

	Name	Address	City/State
<u>Presented by:</u>	Robert Tatum	11 Parkway Blvd	Hattiesburg, MS
	- Representative, CR Properties, LLC		
<u>Proponents:</u>	None		
<u>Opponents:</u>	None		

Chairman White declared the Public Hearing closed and the Business Meeting open to vote on the request. Commissioner Miller made a motion to approve the zoning change because there is a material change in the circumstances and conditions of the neighborhood and area surrounding the petitioned property. The motion was seconded by Commissioner Conville.

Commissioners voting aye: Dick Conville
Peggy Horton, Secretary
Eric Martin
Don McCleskey
Linda McMurtrey, Vice-Chairman
Mark Miller

Commissioners voting nay: None

BUSINESS MEETING

There being no further business, the meeting was adjourned at 3:45 P.M. Commissioner McCleskey made a motion to adjourned the meeting at 3:45 P.M. The motion was seconded at Commissioner Martin.

Joe White, Chairman

Pattie Brantley, AICP, Director of Urban Development.


SUBJECT PARCEL: 6194 HWY 98

David White, on behalf of Robert Wallace.


The applicant requests to change the zoning classification for a portion of a certain property located at 6194 HWY 98 (Parcel 052R-10-018.00, PPIN 17193, Ward 3) from Article 4, Section 62, B-5 (Regional Business) District to Article 4, Section 54, R-4 (High Density Residential) District.



Vicinity Map—Ward 3

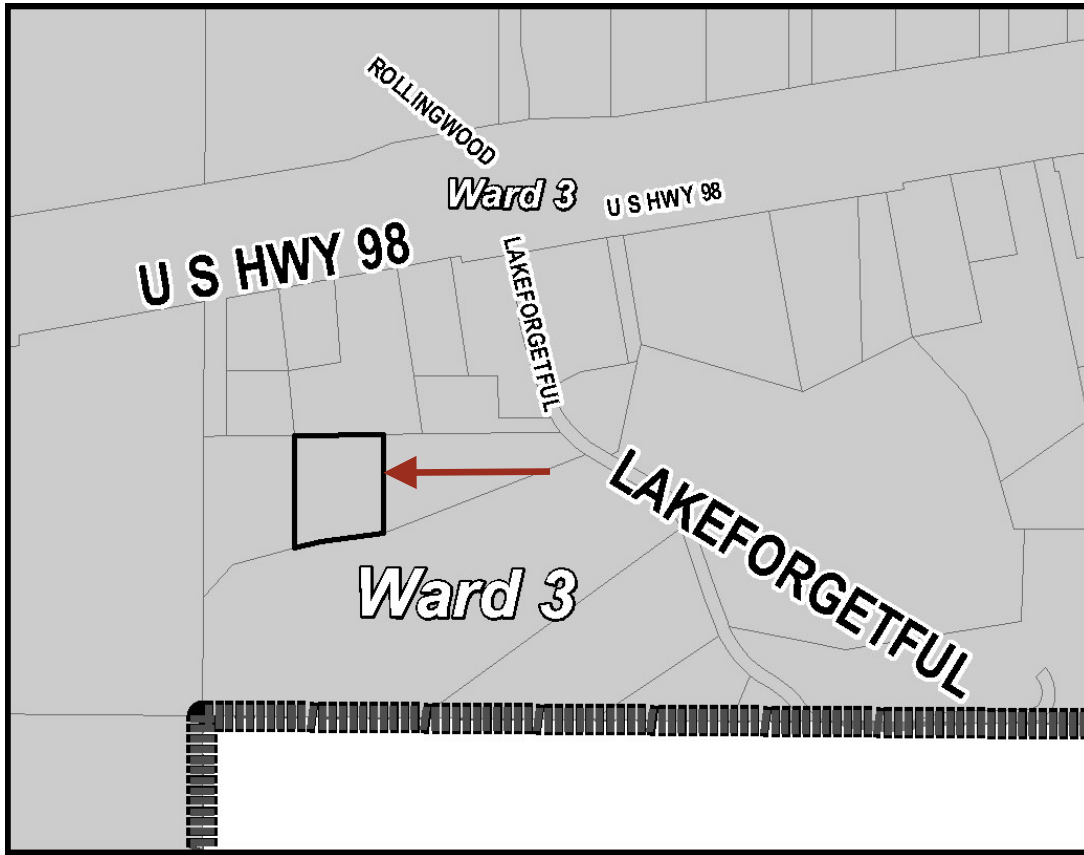

Zoning—B-5

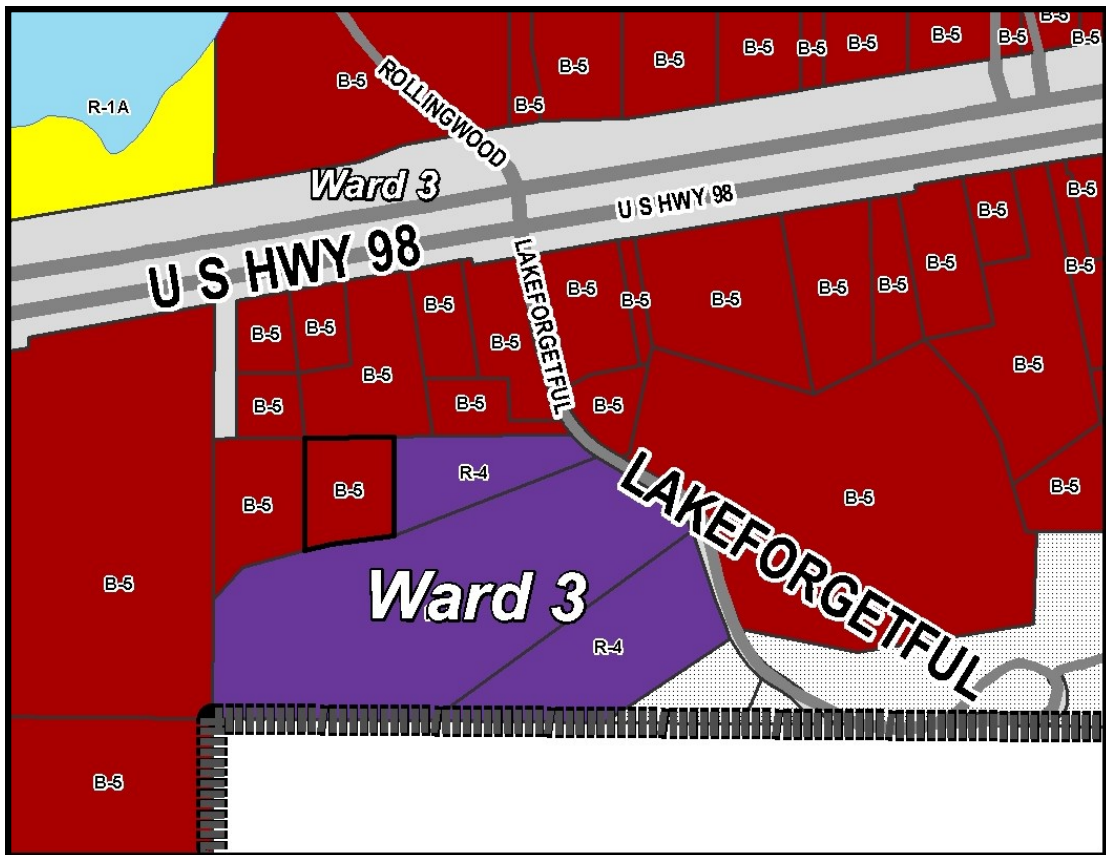

Site Aerial



SURROUNDING AREA

Northern Direction: B-5(Regional Business) District/ Commercial



Southern Direction: R-4 (High Density Residential) District / Undeveloped



Eastern Direction: R-4 (High Density Residential) District / Undeveloped



Western Direction: B-5 (Regional Business) District / Vacant





**Planning Commission
Case Fact Sheet**

Property Applicant: David White, Representative
Property Owner: Robert Wallace

Address of Properties: 6194 HWY 98
Tax Parcels/Ward: 052R-10-018.00
PPIN: 17193
Ward: 3

Requests: **Rezoning**

Purpose of Request: To consider an application to **change the zoning classification** for a certain property located at 6194 HWY 98 (Parcel 052R-10-018.00, PPIN 17193, Ward 3) from Article 4, Section 62, B-5 (Regional Business) District to Article 4, Section 54, R-4 (High Density Residential) District.

Applicant Summary: See Attached

Applicable Regulations:

SECTION 54 **B-5 REGIONAL BUSINESS DISTRICT**

62.01 General Description – This business district is intended for the conduct of personal and business services for the motoring public.

SECTION 56 **R-4 HIGH DENSITY RESIDENTIAL DISTRICT**

57.01 General Description – This is a district to provide for high density residential living.

Present Zoning: This parcel is currently zoned B-5 (Regional Business District)

Present Use: Office

**Surrounding Zoning
and Land Use:**

North: B-5 (Regional Business) District / Commercial
South: R-4 (High Density Residential) District / Undeveloped
East: R-4 (High Density Residential) District / Undeveloped
West: B-5 (Regional Business) District / Vacant

**Most Nearly
Bounded By (streets):**

This parcel is accessible from the North by US Hwy 98. It is bounded to the West by Lamar Boulevard, to the East by Lake Forgetful Road and to the South by Lincoln Road.

**Letters or
Concerns stated:**

The Planning Division Office has not received any letters or other written communications relative to this case, as of March 28, 2016.

History / Background:

This development has started the site plan review process with the Site Plan Review Committee. The portion of land proposed for a zoning change will be included with the multifamily residential development to the South.

Rezoning Options:

Recommend **approval** or **denial** of the request to **change the zoning classification** for a portion of a certain property located at 6194 HWY 98 (Parcel 052R-10-018.00, PPIN 17193, Ward 3) from Article 4, Section 62, B-5 (Regional Business) District to Article 4, Section 54, R-4 (High Density Residential) District

Basis for Approval:

1. There **(is / is not)** a material change in the circumstances and conditions of the neighborhood and area surrounding the petitioned property.
2. There **(is / is not)** a public need for the change in question, based on the Comprehensive Plan.
3. Annexation

Rezoning Information (1 page)

One of the following conditions must be met before a rezoning can be recommended.
Check the condition(s) most applicable to your request and explain in writing.

- A. There is a material change in the circumstances and conditions of the neighborhood and area surrounding the petitioned property and there is a public need for the change in question, based on the Comprehensive Plan.
- B. There is a mistake in the original zoning.
- C. Annexation

Detailed explanation of condition(s) most applicable to your request: (Please print or type.)

Addition to existing R-4 property to allow for
a more efficient site design

Prepared by: City of Hattiesburg
City Clerk's Office
P.O. Box 1898
Hattiesburg, MS 39403-1898
(601)545-4550

Return to: City of Hattiesburg
City Clerk's Office
P.O. Box 1898
Hattiesburg, MS 39403
(601)545-4550

INDEXING INSTRUCTIONS:

ORDINANCE NUMBER _____
OF THE
CITY OF HATTIESBURG, MISSISSIPPI

**AN ORDINANCE CHANGING AND AMENDING THE COMPREHENSIVE
ZONING DISTRICT MAP, ADOPTED AS PART OF THE
COMPREHENSIVE ZONING ORDINANCE NO. 2330, AS AMENDED,
OF THE CITY OF HATTIESBURG, MISSISSIPPI
FOR A PORTION OF A CERTAIN PROPERTY LOCATED AT 6194 HWY 98
(PARCEL 052R-10-018.00, PPIN 17193, WARD 3) FROM ARTICLE 4, SECTION 62, B-5
(REGIONAL BUSINESS) DISTRICT TO ARTICLE 4, SECTION 54, R-4 (HIGH
DENSITY RESIDENTIAL) DISTRICT.
BE IT ORDAINED BY THE MAYOR AND COUNCIL OF THE CITY OF
HATTIESBURG, MISSISSIPPI:**

SECTION 1. That the Comprehensive Zoning District Map, adopted as part of the Comprehensive Zoning Ordinance No. 2330, as amended, of the City of Hattiesburg, Mississippi, be and the same is hereby changed and amended. The Hattiesburg Planning Commission recommended to APPROVE said change in zoning for the following reasons:

There is a material change in the circumstances and conditions of the neighborhood and area surrounding the petitioned property.

Said properties are described as follows:

PARCEL 1

A parcel of land being situated in the SW ¼ of the SE ¼ of Section 10, Township 4 North, Range 14 West, Lamar County Mississippi, being more particularly described as follows;

Commencing at the SW corner of the SW ¼ of the SE ¼ of Section 10, T4N, R14W, Lamar Co., MS; thence run North 00 degrees 05 minutes 35 seconds East 267.34 feet; thence run North 43 degrees 07 minutes 10 seconds East 99.54 feet; thence run North 75 degrees 00 minutes 51 seconds East 202.89 feet to the point of beginning for Parcel 1; thence run North 74 degrees 37 minutes 12

seconds East 170.04 feet; thence run South 02 degrees 35 minutes 19 seconds West 24.50 feet; thence run South 83 degrees 34 minutes 47 seconds West 149.63 feet back to the point of beginning.

Said Parcel 1 contains 0.04 acres more or less.

Said Parcel is subject to any existing easements and/or rights-of-ways.

PARCEL 2

A parcel of land being situated in the SW ¼ of the SE ¼ of Section 10, Township 4 North, Range 14 West, Lamar County Mississippi, being more particularly described as follows;

Commencing at the SW corner of the SW ¼ of the SE ¼ of Section 10, T4N, R14W, Lamar Co., MS; thence run North 00 degrees 05 minutes 35 seconds East 267.34 feet; thence run North 43 degrees 07 minutes 10 seconds East 99.54 feet; thence run North 75 degrees 00 minutes 51 seconds East 202.89 feet; thence run North 83 degrees 34 minutes 47 seconds East 149.63 feet; thence run North 02 degrees 35 minutes 19 seconds East 124.20 feet to the point of beginning for Parcel 2; thence run North 20 degrees 24 minutes 56 seconds West 112.67 feet; thence run North 89 degrees 08 minutes 49 seconds East 44.11 feet; thence run South 02 degrees 35 minutes 19 seconds West 106.36 feet back to the point of beginning.

Said Parcel 2 contains 0.05 acres more or less.

Said Parcel is subject to any existing easements and/or rights-of-ways.

SECTION 2. Except as hereby expressly changed and amended, the aforesaid Comprehensive Zoning District Map and the Comprehensive Zoning Ordinance No. 2330, as amended, of said City of Hattiesburg, Mississippi, shall be and remain in full force and form as adopted.

SECTION 3. That this Ordinance take effect and be in force thirty (30) days from and after passage as provided by law.

The foregoing Ordinance having been reduced to writing, the same was introduced by Council member _____ seconded by Council member _____ and was adopted by the following vote to-wit:

YEAS:

NAYS:

THE President thereby declared the motion carried and the foregoing Ordinance adopted and approved, this the _____ day of _____ A.D., 2016.

(S E A L)

ATTEST:

ADOPTED:

CLERK OF COUNCIL

PRESIDENT

THE above and foregoing Ordinance having been submitted to and approved by the Mayor,
this the _____ day of _____ A.D., 2016.


ATTEST:

APPROVED:

CITY CLERK

MAYOR

LEGEND	
— — — — —	- EXISTING PROPERTY LINE
— 2 — 2 —	- PROPOSED PROPERTY LINE

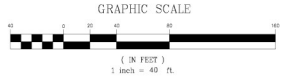

REVISIONS		BY	
NO.	DATE	DESCRIPTION	

Prepared by: City of Hattiesburg
City Clerk's Office
P.O. Box 1898
Hattiesburg, MS 39403-1898
(601)545-4550

Return to: City of Hattiesburg
City Clerk's Office
P.O. Box 1898
Hattiesburg, MS 39403
(601)545-4550

INDEXING INSTRUCTIONS:

ORDINANCE NUMBER 3190
OF THE
CITY OF HATTIESBURG, MISSISSIPPI

**AN ORDINANCE CHANGING AND AMENDING THE COMPREHENSIVE
ZONING DISTRICT MAP, ADOPTED AS PART OF THE
COMPREHENSIVE ZONING ORDINANCE NO. 2330, AS AMENDED,
OF THE CITY OF HATTIESBURG, MISSISSIPPI
FOR A PORTION OF A CERTAIN PROPERTY LOCATED AT 6194 HWY 98
(PARCEL 052R-10-018.00, PPIN 17193, WARD 3) FROM ARTICLE 4, SECTION 62, B-5
(REGIONAL BUSINESS) DISTRICT TO ARTICLE 4, SECTION 54, R-4 (HIGH
DENSITY RESIDENTIAL) DISTRICT.**

**BE IT ORDAINED BY THE MAYOR AND COUNCIL OF THE CITY OF
HATTIESBURG, MISSISSIPPI:**

SECTION 1. That the Comprehensive Zoning District Map, adopted as part of the Comprehensive Zoning Ordinance No. 2330, as amended, of the City of Hattiesburg, Mississippi, be and the same is hereby changed and amended. The Hattiesburg Planning Commission recommended to APPROVE said change in zoning for the following reasons:

There is a material change in the circumstances and conditions of the neighborhood and area surrounding the petitioned property.

Said properties are described as follows:

PARCEL 1

A parcel of land being situated in the SW $\frac{1}{4}$ of the SE $\frac{1}{4}$ of Section 10, Township 4 North, Range 14 West, Lamar County Mississippi, being more particularly described as follows;

Commencing at the SW corner of the SW $\frac{1}{4}$ of the SE $\frac{1}{4}$ of Section 10, T4N, R14W, Lamar Co., MS; thence run North 00 degrees 05 minutes 35 seconds East 267.34 feet; thence run North 43 degrees 07 minutes 10 seconds East 99.54 feet; thence run North 75 degrees 00 minutes 51 seconds East 202.89 feet to the point of beginning for Parcel 1; thence run North 74 degrees 37 minutes 12

seconds East 170.04 feet; thence run South 02 degrees 35 minutes 19 seconds West 24.50 feet; thence run South 83 degrees 34 minutes 47 seconds West 149.63 feet back to the point of beginning.

Said Parcel 1 contains 0.04 acres more or less.

Said Parcel is subject to any existing easements and/or rights-of-ways.

PARCEL 2

A parcel of land being situated in the SW ¼ of the SE ¼ of Section 10, Township 4 North, Range 14 West, Lamar County Mississippi, being more particularly described as follows;

Commencing at the SW corner of the SW ¼ of the SE ¼ of Section 10, T4N, R14W, Lamar Co., MS; thence run North 00 degrees 05 minutes 35 seconds East 267.34 feet; thence run North 43 degrees 07 minutes 10 seconds East 99.54 feet; thence run North 75 degrees 00 minutes 51 seconds East 202.89 feet; thence run North 83 degrees 34 minutes 47 seconds East 149.63 feet; thence run North 02 degrees 35 minutes 19 seconds East 124.20 feet to the point of beginning for Parcel 2; thence run North 20 degrees 24 minutes 56 seconds West 112.67 feet; thence run North 89 degrees 08 minutes 49 seconds East 44.11 feet; thence run South 02 degrees 35 minutes 19 seconds West 106.36 feet back to the point of beginning.

Said Parcel 2 contains 0.05 acres more or less.

Said Parcel is subject to any existing easements and/or rights-of-ways.

SECTION 2. Except as hereby expressly changed and amended, the aforesaid Comprehensive Zoning District Map and the Comprehensive Zoning Ordinance No. 2330, as amended, of said City of Hattiesburg, Mississippi, shall be and remain in full force and form as adopted.

SECTION 3. That this Ordinance take effect and be in force thirty (30) days from and after passage as provided by law.

The foregoing Ordinance having been reduced to writing, the same was introduced by Council member Carroll seconded by Council member Dryden and was adopted by the following vote to-wit:

YEAS: Bradley
Delgado
Carroll
Dryden
Naylor

NAYS: None


THE President thereby declared the motion carried and the foregoing Ordinance adopted and approved, this the 19th day of April A.D., 2016.

(S E A L)

ATTEST:


CLERK OF COUNCIL

ADOPTED:

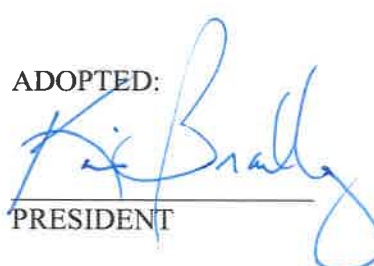
PRESIDENT

THE above and foregoing Ordinance having been submitted to and approved by the Mayor,
this the 19th day of April A.D., 2016.

ATTEST:


CITY CLERK

APPROVED:


MAYOR



City of Hattiesburg, MS

200 Forrest St.
P.O. Box 1898
Hattiesburg, MS 39401

Master

File Number: 2016-2596

File ID: 2016-2596

Type: Regular Agenda Item

Status: Passed

Version: 1

Reference:

In Control: City Council

File Created: 04/11/2016

Brief Title: 204, 226, and 228 Tuscan Avenue - Use Permit
Upon Review

Final Action: 04/19/2016

Minute Book Number: MB2016-98-99

Title: APPROVE or DENY a petition filed by Charles Bourland, Representative, on behalf of William Carey University, Owner, to request a Use Permit Upon Review for a "Parking/Parking Lot" as provided in Article 4, Section 52.03 (4) for certain properties located at 204, 226, and 228 Tuscan Avenue (Parcel 038G-15-189.00, PPIN 13687; Parcel 038G-15-190.00, PPIN 13688; Parcel 038G-15-191.00, PPIN 13689, Ward 5). The Planning Commission recommended to APPROVE on April 6, 2016.

Notes:

Sponsors:

Enactment Date:

Attachments: April HPC Minutes (DRAFT), Image Sheet -204, 226, and 228 Tuscan Avenue, Staff Summary - 204, 226, and 228 Tuscan Avenue (Use Permit), Application Summary- 204, 226, and 228 Tuscan Avenue, Parking Lot Site Plan- 204, 226, and 228 Tuscan Avenue

Enactment Number:

Contact:

Meeting Date: 04/19/2016

Drafter: Jeremy McNeil

Effective Date:

History of Legislative File

Ver- sion:	Acting Body:	Date:	Action:	Sent To:	Due Date:	Return Date:	Result:
1	City Council	04/19/2016	Approve				Pass

Action Text: A MOTION was made by Council Member Carroll and seconded by Council Member Dryden to APPROVE a petition filed by Charles Bourland, Representative, on behalf of William Carey University, Owner, to request a Use Permit Upon Review for a "Parking/Parking Lot" as provided in Article 4, Section 52.03 (4) for certain properties located at 204, 226, and 228 Tuscan Avenue (Parcel 038G-15-189.00, PPIN 13687; Parcel 038G-15-190.00, PPIN 13688; Parcel 038G-15-191.00, PPIN 13689, Ward 5). The Planning Commission recommended to APPROVE on April 6, 2016.

There being no discussion, the Motion received the affirmative vote of the Council as follows:

Yeas: 5 - Bradley, Delgado, Carroll, Dryden and Naylor

Nays: 0

Yea: 5 Council Member Bradley
Council Member Delgado
Council Member Carroll
Council Member Dryden
Council Member Naylor

TEL-No Vote: 0

Text of Legislative File 2016-2596

Title

APPROVE or DENY a petition filed by Charles Bourland, Representative, on behalf of William Carey University, Owner, to request a Use Permit Upon Review for a "Parking/Parking Lot" as provided in Article 4, Section 52.03 (4) for certain properties located at 204, 226, and 228 Tuscan Avenue (Parcel 038G-15-189.00, PPIN 13687; Parcel 038G-15-190.00, PPIN 13688; Parcel 038G-15-191.00, PPIN 13689, Ward 5). The Planning Commission recommended to APPROVE on April 6, 2016.

Summary

204, 226, and 228 Tuscan Avenue - Use Permit Upon Review

Budget Information

Expenditure Type

Purchasing Item

Publication Information

**MINUTES OF THE
REGULAR MEETING OF THE
HATTIESBURG PLANNING COMMISSION
April 6, 2016**

The Hattiesburg Planning Commission did meet in a regular session on April 6, 2016 at 1:00 p.m. at the Jackie Dole Community Center, 220 West Front Street, Hattiesburg, Mississippi. Joseph White, Chairman, presided over the meeting. A quorum was indicated and the attendance was as follows:

Commissioners Present: Dick Conville
 Peggy Horton, Secretary
 Eric Martin
 Don McCleskey
 Linda McMurtrey, Vice-Chairman
 Mark Miller
 Joseph White, Chairman

Commissioners Absent: Judy Corts
 Sandra Thompson
 Jessie Wilson

Also Present: Pattie Brantley, AICP, Director of Urban Development
 Ginger Maddox, Planning Division Manager
 Jeremy McNeil, Planner
 Steve Mitchell, Building Official

Chairman White declared the meeting of the Hattiesburg Planning Commission open and in session at 1:00 P.M.

INVOCATION

Commissioner Horton gave the invocation.

AGENDA REVIEW

There came the matter of the April 2016 Agenda. A request was made by Chairman White for a motion to approve the April 2016 Agenda. A motion was made to approve by Commissioner Conville and seconded by Commissioner Horton.

Commissioners voting aye: Dick Conville
 Peggy Horton, Secretary
 Eric Martin
 Don McCleskey
 Linda McMurtrey, Vice-Chairman
 Mark Miller

Commissioners voting nay: None

MINUTES REVIEW

There came the matter of the February 3, 2016 Minutes. A request was made by Chairman White for a motion to Approve the February 3, 2016 Minutes. A motion was made by Commissioner McClesky to approve the minutes and seconded by Commissioner Horton.

Commissioners voting aye: Dick Conville
Peggy Horton, Secretary
Eric Martin
Don McCleskey
Linda McMurtrey, Vice-Chairman
Mark Miller

Commissioners voting nay: None

Commissioners abstaining: None

REPORTS

BUILDING REPORT

There came the matter of the Building Inspection Report provided to the commission of monthly and YTD Permit information for February and March by Steve Mitchell, Building Official.

PLANNING REPORT

There came the matter of the Planning Report. Ginger Maddox, Planning Division Manager, informed the Commission that the most recent updated draft of Land Development Code will be uploaded to the City’s website in two weeks. As well as her and Pattie Brantley, Director of Urban Development experience at the American Planning Associations’ National Conference in Phoenix, Arizona. Also, Ms. Maddox informed the Commission of the City Council approval of the following items heard at the previous Planning Commission: the City of Hattiesburg, text amendment; TIDE School, Use Permit Upon Review, PPIN 27016; Richard Hiatt, Zoning Designation, Lots 3-10, 12, 15, and 16 at Augusta Court Subdivision of Greystone located on Augusta Court West; Stan Hall, Zoning Designation Lot 17 at Augusta Court Subdivision of Greystone located at 1 Augusta Court East; Matt Mayo, Zoning Designation, Lots 19-40 and an area designated as a “Common Area” at Augusta Court Subdivision of Greystone located on Augusta Court East and Amen Circle; and William Carey University, zoning change, use permit upon review, street closure.

CHAIRMAN’S REPORT

There came the matter of the Chairman’s Report. There was none.

PUBLIC HEARING

Chairman White declared the Public Hearing open at 1:15 P.M. and read the rules and procedures of the hearing.

There came the matter of Item A (Rezoning), by David White, Representative, on behalf of Robert Wallace, Owner, as required in the Comprehensive Zoning Ordinance No. 2330, as amended, to change the zoning classification for a portion of certain property located at 6194 Hwy 98 (Parcel 052R-10-018.00, PPIN 17193, Ward 3) from Article 4, Section 62, B-5 (Regional Business) District to Article 4, Section 54, R-4 (High Density Residential) District.

	Name	Address	City/State
<u>Presented by:</u>	David White	4341 Ambergate Court	Franklin, TN
	- Representative, Franklin Construction Company		
<u>Proponents:</u>	None		
<u>Opponents:</u>	None		

Chairman White declared the Public Hearing closed and the Business Meeting open to vote on the request. Commissioner Miller made a motion to approve the zoning change because there is a material change in the circumstances and conditions of the neighborhood and area surrounding the petitioned property. The motion was seconded by Commissioner Dick.

Commissioners voting aye: Dick Conville
Peggy Horton, Secretary
Eric Martin
Don McCleskey
Linda McMurtrey, Vice-Chairman
Mark Miller

Commissioners voting nay: None

There came the matter of Item B (Use Permit Upon Review), by Charles Bourland, Representative, on behalf of William Carey University, Owner, as required in the Comprehensive Zoning Ordinance No. 2330, as amended, to request a Use Permit Upon Review for a “Parking/Parking Lot” as provided in Article 4, Section 52.03 (4) for certain properties located at 204, 226, and 228 Tuscan Avenue (Parcel 038G-15-189.00, PPIN 13687; Parcel 038G-15-190.00, PPIN 13688; Parcel 038G-15-191.00, PPIN 13689, Ward 5).

	Name	Address	City/State
<u>Presented by:</u>	Charles Bourland	5211 Old Highway 11	Hattiesburg, MS
	- Representative, Landry and Lewis Architects, P.A.		
	Bob Blevin	498 Tuscan Ave	Hattiesburg, MS
	- Director of Facilities, William Carey University		
<u>Proponents:</u>	None		
<u>Opponents:</u>	Katie L. Riley	498 Tuscan Ave.	Hattiesburg, MS

Chairman White declared the Public Hearing closed and the Business Meeting open to vote on the request. Commissioner McClesky made a motion to approve the application for a Use permit Upon Review because there is need to preserve and encourage the stability of the Hattiesburg business community. The motion was seconded by Commissioner Miller.

Commissioners voting aye: Dick Conville
Peggy Horton, Secretary
Eric Martin
Don McCleskey
Linda McMurtrey, Vice-Chairman
Mark Miller

Commissioners voting nay: None

There came the matter of Item C (Rezoning) by Renee and Brian Dozier, Representative, on behalf of Sidney Malone, Owner, as required in the Comprehensive Zoning Ordinance No. 2330, as amended, to change the zoning classification for a certain property located on The northeast corner of Turtle Creek Mall (Willow Street) (Parcel 051L-11-036.000, PPIN 17347, Ward 3) from Article 4, Section 59, B-2 (Neighborhood Business) District to Article 4, Section 62, B-5 (Regional Business) District.

	Name	Address	City/State
<u>Presented by:</u>	Kyle Wallace - Project Engineer, Shows, Dearman & Waits, Inc.	301 2 nd Avenue	Hattiesburg, MS
	Sidney Malone	104 Campbell Loop	Hattiesburg, MS
<u>Proponents:</u>	None		
<u>Opponents:</u>	None		

Chairman White declared the Public Hearing closed and the Business Meeting open to vote on the request. Commissioner Miller made a motion to approve the zoning change because there is a material change in the circumstances and conditions of the neighborhood and area surrounding the petitioned property. The motion was seconded by Commissioner Horton.

Commissioners voting aye: Dick Conville
Peggy Horton, Secretary
Eric Martin
Linda McMurtrey, Vice-Chairman
Mark Miller

Commissioners voting nay: None

Commissioners abstaining: Don McCleskey

There came the matter of Item D (Variance), by Renee and Brian Dozier, Representative, on behalf of Sidney Malone, Owner, as required in the Comprehensive Zoning Ordinance No. 2330, as amended, to request a variance from Article 4, Section 89.04 (39) which states one (1) parking space is required for each one thousand (1,000) square feet of gross floor area for a total (44) spaces required and instead allow a total of eight (8) spaces for a variance of thirty-six (36) parking spaces for certain property located at the northeast corner of Turtle Creek Mall (Willow Street) (Parcel 051L-11-036.000, PPIN 17347, Ward 3).

	Name	Address	City/State
<u>Presented by:</u>	Kyle Wallace - Project Engineer, Shows, Dearman & Waits, Inc.	301 2 nd Avenue	Hattiesburg, MS
	Sidney Malone	104 Campbell Loop	Hattiesburg, MS
<u>Proponents:</u>	None		
<u>Opponents:</u>	None		

Chairman White declared the Public Hearing closed and the Business Meeting open to vote on the request. Commissioner Conville made a motion to approve the variance because there is literal interpretation of the provision of the Code would deprive the applicant of rights commonly enjoyed by other properties in the same district under the terms of this code. The motion was seconded by Commissioner Horton.

Commissioners voting aye: Dick Conville
Peggy Horton, Secretary
Eric Martin
Linda McMurtrey, Vice-Chairman

Commissioners voting nay: Mark Miller

Commissioners voting abstaining: Don McCleskey

There came the matter of Item E (Text Amendment), by the City of Hattiesburg to add and amend the text of the Midtown Form Based Code, Ord. 3105, so that Section 3.17 C.3.b.v. reads: “Chevy Chase Drive”.

Amended text to read:

- “b. Where more than one street abuts a lot, all of the streets are considered primary streets, except that the following streets are designated as side streets:
- i. 30th Avenue;
 - ii. Lorraine Street;
 - iii. 27th Avenue;
 - iv. Adeline Street; and
 - v. Chevy Chase Drive.”

	Name	Address	City/State
<u>Presented by:</u>	City of Hattiesburg		Hattiesburg, MS
<u>Proponents:</u>	None		
<u>Opponents:</u>	None		

Chairman White declared the Public Hearing closed and the Business Meeting open to vote on the request. Commissioner McCleskey made a motion to approve the text amendment. The motion was seconded by Commissioner Horton.

Commissioners voting aye: Dick Conville
Peggy Horton, Secretary
Eric Martin
Don McCleskey
Linda McMurtrey, Vice-Chairman
Mark Miller

Commissioners voting nay: None

There came the matter of Item F (Variance), Robert Tatum, Representative, on behalf of the University of Southern Mississippi, Owner, as required in the Midtown Form-Based Code, to request a variance from Article 3, Section 3.4.2 (F) which states a Build-to Zone on a primary street shall meet 70% minimum overall lot width and instead allow 17% lot width for a variance of 53% lot width for certain property located on a portion of 3102 Hardy St and along S. 31st Avenue (Parcel 028N-07-079.00, PPIN 26492, & Parcel 028N-07-080.00, PPIN 26493, respectively, Ward 3).

	Name	Address	City/State
<u>Presented by:</u>	Robert Tatum	11 Parkway Blvd	Hattiesburg, MS
	- Representative, CR Properties, LLC		
<u>Proponents:</u>	None		
<u>Opponents:</u>	None		

Chairman White declared the Public Hearing closed and the Business Meeting open to vote on the request. Commissioner McCleskey made a motion to approve the variance because special conditions and circumstances do exist which are peculiar to the land, structure, or building involved and which are not applicable to other lands, structures, or buildings in the same district; and that granting the variance requested will not confer on the applicant any special privilege that is denied by this code to other lands, structures, or buildings in the same district. The motion was seconded by Commissioner Miller.

Commissioners voting aye: Dick Conville
Peggy Horton, Secretary
Eric Martin
Don McCleskey
Linda McMurtrey, Vice-Chairman
Mark Miller

Commissioners voting nay: None

There came the matter of Item G (Variance), Robert Tatum, Representative, on behalf of the University of Southern Mississippi, Owner, as required in the Midtown Form-Based Code, to request a variance from Article 5, Section 5.1.G.3 (a) which states landscaped interior islands must be provided every ten (10) parking spaces for a total of five (5) and instead allow one (1) landscaped interior island for a variance of three (3) landscaped interior islands for certain property located on parcels on and along S. 31st Avenue (Parcel 028N-07-079.00, PPIN 26492, & Parcel 028N-07-080.00, PPIN 26493, respectively, Ward 3).

	Name	Address	City/State
<u>Presented by:</u>	Robert Tatum	11 Parkway Blvd	Hattiesburg, MS
	- Representative, CR Properties, LLC		
<u>Proponents:</u>	None		
<u>Opponents:</u>	None		

Chairman White declared the Public Hearing closed and the Business Meeting open to vote on the request. Commissioner McMurtrey made a motion to approve the variance because special conditions and circumstances do exist which are peculiar to the land, structure, or building involved and which are not applicable to other lands, structures, or buildings in the same district; and that granting the variance requested will not confer on the applicant any special privilege that is denied by this code to other lands, structures, or buildings in the same district. The motion was seconded by Commissioner Horton.

Commissioners voting aye: Dick Conville
Peggy Horton, Secretary
Eric Martin
Don McCleskey
Linda McMurtrey, Vice-Chairman
Mark Miller

Commissioners voting nay: None

There came the matter of Item H (Variance), Robert Tatum, Representative, on behalf of the University of Southern Mississippi, Owner, as required in the Midtown Form-Based Code, to request a variance from Article 3, Section 3.15.1 (F) which states a Build-to Zone on a primary street (S. 31st Ave.) shall meet a 90% minimum overall lot width and instead allow 27% lot width for a variance of 63% lot width for certain property located on a portion of 3000 Hardy Street (Parcel 028N-07-078.00, PPIN 20837, Ward 3).

	Name	Address	City/State
<u>Presented by:</u>	Robert Tatum	11 Parkway Blvd	Hattiesburg, MS
	- Representative, CR Properties, LLC		
<u>Proponents:</u>	None		
<u>Opponents:</u>	None		

Chairman White declared the Public Hearing closed and the Business Meeting open to vote on the request. Commissioner McCleskey made a motion to approve the variance because special conditions and circumstances do exist which are peculiar to the land, structure, or building involved and which are not applicable to other lands, structures, or buildings in the same district; and that granting the variance requested will not confer on the applicant any special privilege that is denied by this code to other lands, structures, or buildings in the same district. The motion was seconded by Commissioner Conville.

Commissioners voting aye: Dick Conville
Peggy Horton, Secretary
Eric Martin
Don McCleskey
Linda McMurtrey, Vice-Chairman
Mark Miller

Commissioners voting nay: None

There came the matter of Item I (Variance), Robert Tatum, Representative, on behalf of the University of Southern Mississippi, Owner, as required in the Midtown Form-Based Code, to request a variance from Article 3, Section 3.15.2(B) which states a street facing façade with a height minimum of two (2) stories shall meet a 75% minimum overall lot width and instead allow 53% lot width along Hardy Street for a variance of 22% lot width for certain property located 3000 Hardy Street (Parcel 028N-07-078.00, PPIN 20837, Ward 3).

	Name	Address	City/State
<u>Presented by:</u>	Robert Tatum	11 Parkway Blvd	Hattiesburg, MS
	- Representative, CR Properties, LLC		
<u>Proponents:</u>	None		
<u>Opponents:</u>	None		

Chairman White declared the Public Hearing closed and the Business Meeting open to vote on the request. Commissioner McCleskey made a motion to approve the variance because special conditions and circumstances do exist which are peculiar to the land, structure, or building involved and which are not applicable to other lands, structures, or buildings in the same district; and that granting the variance requested will not confer on the applicant any special privilege that is denied by this code to other lands, structures, or buildings in the same district. The motion was seconded by Commissioner Horton.

Commissioners voting aye: Dick Conville
Peggy Horton, Secretary
Eric Martin
Don McCleskey
Linda McMurtrey, Vice-Chairman
Mark Miller

Commissioners voting nay: None

There came the matter of Item J (Variance), Robert Tatum, Representative, on behalf of the University of Southern Mississippi, Owner, as required in the Midtown Form-Based Code, to request a variance from Article 3, Section 3.15.2(B) which states a street facing façade with a height minimum of two (2) stories shall meet a 75% minimum overall lot width and instead allow 0% lot width along S. 30th Avenue for a variance of 75% lot width for certain property located 3000 Hardy Street (Parcel 028N-07-078.00, PPIN 20837, Ward 3).

	Name	Address	City/State
<u>Presented by:</u>	Robert Tatum	11 Parkway Blvd	Hattiesburg, MS
	- Representative, CR Properties, LLC		
<u>Proponents:</u>	None		
<u>Opponents:</u>	None		

Chairman White declared the Public Hearing closed and the Business Meeting open to vote on the request. Commissioner McCleskey made a motion to approve the variance because special conditions and circumstances do exist which are peculiar to the land, structure, or building involved and which are not applicable to other lands, structures, or buildings in the same district; and that granting the variance requested will not confer on the applicant any special privilege that is denied by this code to other lands, structures, or buildings in the same district. The motion was seconded by Commissioner Horton.

Commissioners voting aye: Dick Conville
Peggy Horton, Secretary
Eric Martin
Don McCleskey
Linda McMurtrey, Vice-Chairman
Mark Miller

Commissioners voting nay: None

There came the matter of Item K (Variance), Robert Tatum, Representative, on behalf of the University of Southern Mississippi, Owner, as required in the Midtown Form-Based Code, to request a variance from Article 3, Section 3.15.2(B) which states a street facing façade with a height minimum of two (2) stories shall meet a 75% minimum overall lot width and instead allow 0% lot width S. 31st Avenue for a variance of 75% lot width for certain property located 3000 Hardy Street (Parcel 028N-07-078.00, PPIN 20837, Ward 3).

	Name	Address	City/State
<u>Presented by:</u>	Robert Tatum	11 Parkway Blvd	Hattiesburg, MS
	- Representative, CR Properties, LLC		
<u>Proponents:</u>	None		
<u>Opponents:</u>	None		

Chairman White declared the Public Hearing closed and the Business Meeting open to vote on the request. Commissioner McCleskey made a motion to approve the variance because special conditions and circumstances do exist which are peculiar to the land, structure, or building involved and which are not applicable to other lands, structures, or buildings in the same district; and that granting the variance requested will not confer on the applicant any special privilege that is denied by this code to other lands, structures, or buildings in the same district. The motion was seconded by Commissioner Horton.

Commissioners voting aye: Dick Conville
Peggy Horton, Secretary
Eric Martin
Don McCleskey
Linda McMurtrey, Vice-Chairman
Mark Miller

Commissioners voting nay: None

There came the matter of Item L (Variance), Robert Tatum, Representative, on behalf of the University of Southern Mississippi, Owner, as required in the Midtown Form-Based Code, to request a variance from Article 3, Section 3.5.3.A (MX-4) which states a maximum story allowed in a MX-4 zone shall not exceed four (4) stories and instead allow five (5) stories for a variance of one (1) story for a hotel as proposed located at 3000 Hardy Street and 301 Chevy Chase Drive (Parcel 028N-07-078.00, PPIN 20837 ; Parcel 028N-07-076.00, PPIN 20839, Ward 3).

	Name	Address	City/State
<u>Presented by:</u>	Robert Tatum	11 Parkway Blvd	Hattiesburg, MS
	- Representative, CR Properties, LLC		
<u>Proponents:</u>	None		
<u>Opponents:</u>	None		

Chairman White declared the Public Hearing closed and the Business Meeting open to vote on the request. Commissioner Conville made a motion to approve the variance because special conditions and circumstances do exist which are peculiar to the land, structure, or building involved and which are not applicable to other lands, structures, or buildings in the same district; and that granting the variance requested will not confer on the applicant any special privilege that is denied by this code to other lands, structures, or buildings in the same district. The motion was seconded by Commissioner Martin.

Commissioners voting aye: Dick Conville
Peggy Horton, Secretary
Eric Martin
Linda McMurtrey, Vice-Chairman
Mark Miller
Don McCleskey

Commissioners voting nay: None

There came the matter of Item M (Variance), Robert Tatum, Representative, on behalf of the University of Southern Mississippi, Owner, as required in the Midtown Form-Based Code, to request a variance from Article 3, Section 3.4.2 (F) & (H) which states the Build-to Zone on a primary street shall meet a 70% minimum lot width and instead allow 0% lot width for a variance of 70% lot width along S. 31st Avenue and also allow 23% lot width for a variance of 47% lot width along Chevy Chase Drive for certain properties located at 3000 Hardy Street and 307 Chevy Chase Drive (Parcel 028N-07-076.00, PPIN 20839; Parcel 028N-07-078.00, PPIN 20837 ; Parcel 028N-07-077.00, PPIN 20838 respectively, Ward 3).

	Name	Address	City/State
<u>Presented by:</u>	Robert Tatum	11 Parkway Blvd	Hattiesburg, MS
	- Representative, CR Properties, LLC		
<u>Proponents:</u>	None		
<u>Opponents:</u>	None		

Chairman White declared the Public Hearing closed and the Business Meeting open to vote on the request. Commissioner Horton made a motion to approve the variance because special conditions and circumstances do exist which are peculiar to the land, structure, or building involved and which are not applicable to other lands, structures, or buildings in the same district; and that granting the variance requested will not confer on the applicant any special privilege that is denied by this code to other lands, structures, or buildings in the same district. The motion was seconded by Commissioner McMurtrey.

Commissioners voting aye: Dick Conville
Peggy Horton, Secretary
Eric Martin
Don McCleskey
Linda McMurtrey, Vice-Chairman
Mark Miller

Commissioners voting nay: None

There came the matter of Item N (Variance), Robert Tatum, Representative, on behalf of the University of Southern Mississippi, Owner, as required in the Midtown Form-Based Code, to request a variance from Article 3, Section 3.15.1 (F) which states a Build-to Zone on a primary street (S. 31st Ave.) shall meet a 90% minimum overall lot width and instead allow 0% lot width for a variance of 90% lot width and a variance from Article 3, Section 3.15.2(B) which states a street facing façade height with a minimum of two (2) stories shall meet a 75% minimum overall lot width and instead allow 0% lot width along S. 31st Avenue for a variance of 75% two lot width for certain property located on the southern portion of 3000 Hardy Street along S. 31st Avenue (Parcel 028N-07-078.00, PPIN 20837; Parcel 028N-07-077.00, PPIN 20838, Ward 3).

	Name	Address	City/State
<u>Presented by:</u>	Robert Tatum	11 Parkway Blvd	Hattiesburg, MS
	- Representative, CR Properties, LLC		
<u>Proponents:</u>	None		
<u>Opponents:</u>	None		

Chairman White declared the Public Hearing closed and the Business Meeting open to vote on the request. Commissioner Horton made a motion to approve the variance because special conditions and circumstances do exist which are peculiar to the land, structure, or building involved and which are not applicable to other lands, structures, or buildings in the same district; and that granting the variance requested will not confer on the applicant any special privilege that is denied by this code to other lands, structures, or buildings in the same district. The motion was seconded by Commissioner McMurtrey.

Commissioners voting aye: Dick Conville
Peggy Horton, Secretary
Eric Martin
Don McCleskey
Linda McMurtrey, Vice-Chairman
Mark Miller

Commissioners voting nay: None

There came the matter of Item O (Variance), Robert Tatum, Representative, on behalf of the University of Southern Mississippi, Owner, as required in the Midtown Form-Based Code, to request a variance from Article 3, Section 3.15.2(B) which states a street facing façade height with a minimum of two (2) stories shall meet a 75% minimum overall lot width and instead allow 48% lot width along S. 30th Avenue for a variance of 27% lot width for certain property located on the southern portion of 3000 Hardy Street along S. 30th Avenue (Parcel 028N-07-078.00, PPIN 20837; Parcel 028N-07-076.00, PPIN 20839, Ward 3).

	Name	Address	City/State
<u>Presented by:</u>	Robert Tatum	11 Parkway Blvd	Hattiesburg, MS
	- Representative, CR Properties, LLC		
<u>Proponents:</u>	None		
<u>Opponents:</u>	None		

Chairman White declared the Public Hearing closed and the Business Meeting open to vote on the request. Commissioner Horton made a motion to approve the variance because special conditions and circumstances do exist which are peculiar to the land, structure, or building involved and which are not applicable to other lands, structures, or buildings in the same district; and that granting the variance requested will not confer on the applicant any special privilege that is denied by this code to other lands, structures, or buildings in the same district. The motion was seconded by Commissioner Conville.

Commissioners voting aye: Dick Conville
Peggy Horton, Secretary
Eric Martin
Linda McMurtrey, Vice-Chairman
Mark Miller
Don McCleskey

Commissioners voting nay: None

There came the matter of Item P (Variance), Robert Tatum, Representative, on behalf of the University of Southern Mississippi, Owner, as required in the Midtown Form-Based Code, to request a setback variance from Article 3. Section 3.15.1. (G) which states that a side street setback may be a maximum of fifteen (15) feet from the property line and instead allow a setback of 19.4 feet on S. 30th Avenue for a variance of 4.4 feet for a portion of a hotel as proposed located at 3000 Hardy Street and 301 Chevy Chase Drive (Parcel 028N-07-078.00, PPIN 20837; Parcel 028N-07-076.00, PPIN 20839, Ward 3).

	Name	Address	City/State
<u>Presented by:</u>	Robert Tatum	11 Parkway Blvd	Hattiesburg, MS
	- Representative, CR Properties, LLC		
<u>Proponents:</u>	None		
<u>Opponents:</u>	None		

Chairman White declared the Public Hearing closed and the Business Meeting open to vote on the request. Commissioner Horton made a motion to approve the variance because special conditions and circumstances do exist which are peculiar to the land, structure, or building involved and which are not applicable to other lands, structures, or buildings in the same district; and that granting the variance requested will not confer on the applicant any special privilege that is denied by this code to other lands, structures, or buildings in the same district. The motion was seconded by Commissioner Miller.

Commissioners voting aye: Dick Conville
Peggy Horton, Secretary
Eric Martin
Linda McMurtrey, Vice-Chairman
Mark Miller
Don McCleskey

Commissioners voting nay: None

There came the matter of Item Q (Variance), Robert Tatum, Representative, on behalf of University of Southern Mississippi, Owner, as required in the Midtown Form-Based Code, to request a variance from Article 5, Section 5.1.G.3 (a) which states landscaped interior island must be provided every ten (10) parking spaces for a required total of fourteen (14) and instead allow three (3) landscaped interior islands for a variance of eleven (11) landscaped interior island for certain property located on a portion of 3102 Hardy Street and along S. 31st Avenue (Parcel 028N-07-079.00, PPIN 26492, & Parcel 028N-07-080.00, PPIN 26493, Parcel 028N-07-078.00, PPIN 20837, respectively, Ward 3).

	Name	Address	City/State
<u>Presented by:</u>	Robert Tatum	11 Parkway Blvd	Hattiesburg, MS
	- Representative, CR Properties, LLC		
<u>Proponents:</u>	None		
<u>Opponents:</u>	None		

Chairman White declared the Public Hearing closed and the Business Meeting open to vote on the request. Commissioner McCleskey made a motion to approve the variance because special conditions and circumstances do exist which are peculiar to the land, structure, or building involved and which are not applicable to other lands, structures, or buildings in the same district; and that granting the variance requested will not confer on the applicant any special privilege that is denied by this code to other lands, structures, or buildings in the same district. The motion was seconded by Commissioner Horton.

Commissioners voting aye: Dick Conville
Peggy Horton, Secretary
Eric Martin
Don McCleskey
Linda McMurtrey, Vice-Chairman
Mark Miller

Commissioners voting nay: None

There came the matter of Item R (Rezoning), Robert Tatum, Representative, on behalf of University of Southern Mississippi, Owner, as required in the Midtown Form-Based Code, to change the zoning classification for a portion of certain a parcel located on S. 31st Avenue (Parcel 028N-07-079.00, PPIN 26492, & Parcel 028N-07-080.00, PPIN 26493, respectively, Ward 3) from Article 2, Section 2.4, EM-2 (Employment) District to Article 2, Section 2.3, MX-3 (Mixed Use) District.

	Name	Address	City/State
<u>Presented by:</u>	Robert Tatum	11 Parkway Blvd	Hattiesburg, MS
	- Representative, CR Properties, LLC		
<u>Proponents:</u>	None		
<u>Opponents:</u>	None		

Chairman White declared the Public Hearing closed and the Business Meeting open to vote on the request. Commissioner Miller made a motion to approve the zoning change because there is a material change in the circumstances and conditions of the neighborhood and area surrounding the petitioned property. The motion was seconded by Commissioner Conville.

Commissioners voting aye: Dick Conville
Peggy Horton, Secretary
Eric Martin
Don McCleskey
Linda McMurtrey, Vice-Chairman
Mark Miller

Commissioners voting nay: None

BUSINESS MEETING

There being no further business, the meeting was adjourned at 3:45 P.M. Commissioner McCleskey made a motion to adjourned the meeting at 3:45 P.M. The motion was seconded at Commissioner Martin.

Joe White, Chairman

Pattie Brantley, AICP, Director of Urban Development.

SUBJECT PARCEL: 204,226,228 Tuscan Avenue

Charles Bourland, on behalf of William Carey University.


The applicant requests a Use Permit Upon Review for a "Parking/Parking Lot" as provided in Article 4, Section 52.03 (4) for certain properties located at 204, 226, and 228 Tuscan Avenue (Parcel 038G-15-189.00, PPIN 13687, Ward 5; Parcel 038G-15-190.00, PPIN 13688, Ward 5; Parcel 038G-15-191.00, PPIN 13689, Ward 5).



Vicinity Map—Ward 3



Zoning—B-5

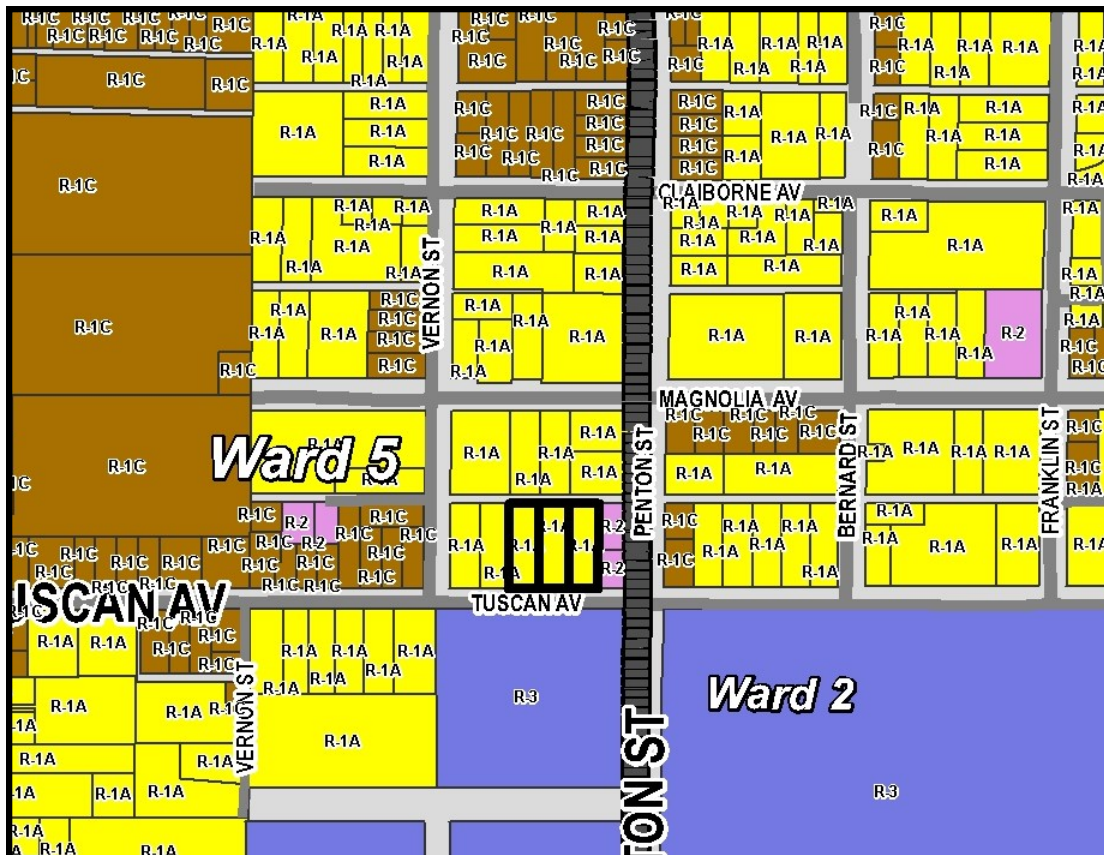

Site Aerial



SURROUNDING AREA

Northern Direction: R-1A (Single Family Residential) District/ Residential



Southern Direction: R-3 (Multi-Family Residential) District / University



Eastern Direction: R-2 (Two-Family Residential) District/ Multifamily Residential



Western Direction: R-1A (Single-Family Residential) District / Residential





**Planning Commission
Case Fact Sheet**

Property Applicant: Charles Bourland, Representative
Property Owner: William Carey University

Address of Properties:	Tax Parcels/Ward:	PPIN:	Ward:
204 Tuscan Avenue	038G-15-189.00	13687	5
226 Tuscan Avenue	038G-15-190.00	13688	5
228 Tuscan Avenue	038G-15-191.00	13689	5

Requests: **Use Permit Upon Review**

Purpose of Request: To consider an application to request a **Use Permit Upon Review** for a "Parking/Parking Lot" as provided in Article 4, Section 52.03 (4) for certain properties located at 204, 226, and 228 Tuscan Avenue.

Applicant Summary: See Attached

Applicable Regulations:

SECTION 52 **R1-A SINGLE-FAMILY RESIDENTIAL DISTRICT- 10,000 SQUARE FEET**

52.01 General Description – The principal use is for single-family dwellings and related recreational, religious and educational facilities normally required to provide the basic elements of a balanced and attractive residential area. These areas are intended to be defined and protected from the encroachment of uses not performing a function appropriate to the residential environment. Internal stability, attractiveness, order and efficiency are encouraged by providing for adequate light, air and open space for dwellings and related facilities and through consideration of the proper functional relationships of each element.

52.03 Uses Permitted on Review by the Planning Commission- The following uses may be permitted upon review. See Section 42, Public Hearing Procedure; see Section 78, Buffer Strip Regulations. Additional conditions may be required.

5. "Parking/Parking Lot"

Present Zoning:	This parcel is currently zoned R1-A (Single-Family Residential) District
Present Use:	Vacant
Surrounding Zoning and Land Use:	North: R-1A (Single Family Residential) District/ Residential South: R-3 (Multi-Family Residential) District / University East: R-2 (Two-Family Residential) District/ Multifamily Residential West: R-1A (Single-Family Residential) District / Residential
Most Nearly Bounded By (streets):	These parcels are bounding streets accessible from the South by Tuscan Avenue, from the East by Penton Street, and West by Vernon Street. They are bounded to the North of Magnolia Avenue.
Letters or Concerns stated:	The Planning Division Office has not received any letters or other written communications relative to this case, as of March 28, 2016.
History / Background:	This development will require review by the Site Plan Review Committee.
Use Permit Options:	Recommend approval or denial of the request for a Use Permit Upon Review for a "Parking/Parking Lot" as provided in Article 4, Section 52.03 (4) for certain properties located at 204, 226, and 228 Tuscan Avenue.

Basis for Approval:

1. There **(is / is not)** need to protect the stability, integrity, and character of Hattiesburg's residential neighborhoods.
2. There **(is / is not)** need to preserve and encourage the stability of the Hattiesburg business community.
3. There **(is / is not)** need to reinforce Hattiesburg's quality of life, preserve neighborhood identity, and boost community pride.
4. There **(is / is not)** need to conserve and protect Hattiesburg's physical infrastructure.
5. There **(is / is not)** public need for the proposed use, as opposed to the private interest of an individual.

Use Permit upon Review Information (2 pages)

see separate applications for digital billboards and telecommunications towers

1. List goods and merchandise to be sold on the premises.

None

2. Describe the proposed use of utilities and community facilities?

From Residences to parking lot

3. What is the expected number of employees?

0

4. Will there be any elevation in the noise level resulting from this proposed use?

No

If yes, please explain:

Parked cars

5. Will there be any discharge of air, liquid, or solids?

No

If yes, please explain:

No Buildings

6. Will there be any additional pedestrian or vehicular traffic generated by the proposed use?

yes

If yes, please explain:

More vehicular traffic

7. Parking Requirements:


Commercial/Industrial: Paved parking will be provided for _____ vehicles, and _____ handicap vehicle(s); with _____ loading spaces.

8. One of the following conditions must be met before a Use Permit upon Review can be recommended. Check the condition(s) most applicable to your request and explain in writing.

- ☐ A. The need to protect the stability, integrity, and character of Hattiesburg's residential neighborhoods.
- ☐ B. The need to preserve and encourage the stability of the Hattiesburg business community.
- ☐ C. The need to reinforce Hattiesburg's quality of life, preserve neighborhood identity, and boost community pride.
- ☒ D. The need to conserve and protect Hattiesburg's physical infrastructure.
- ☐ E. The public need for the proposed use, as opposed to the private interest of an individual.

Detailed explanation of condition(s) most applicable to your request:

WCU has purchased these three properties which are in the Neighborhood Center Mixed Use District that is part of the new comprehensive zoning plan for the city of Hattiesburg.

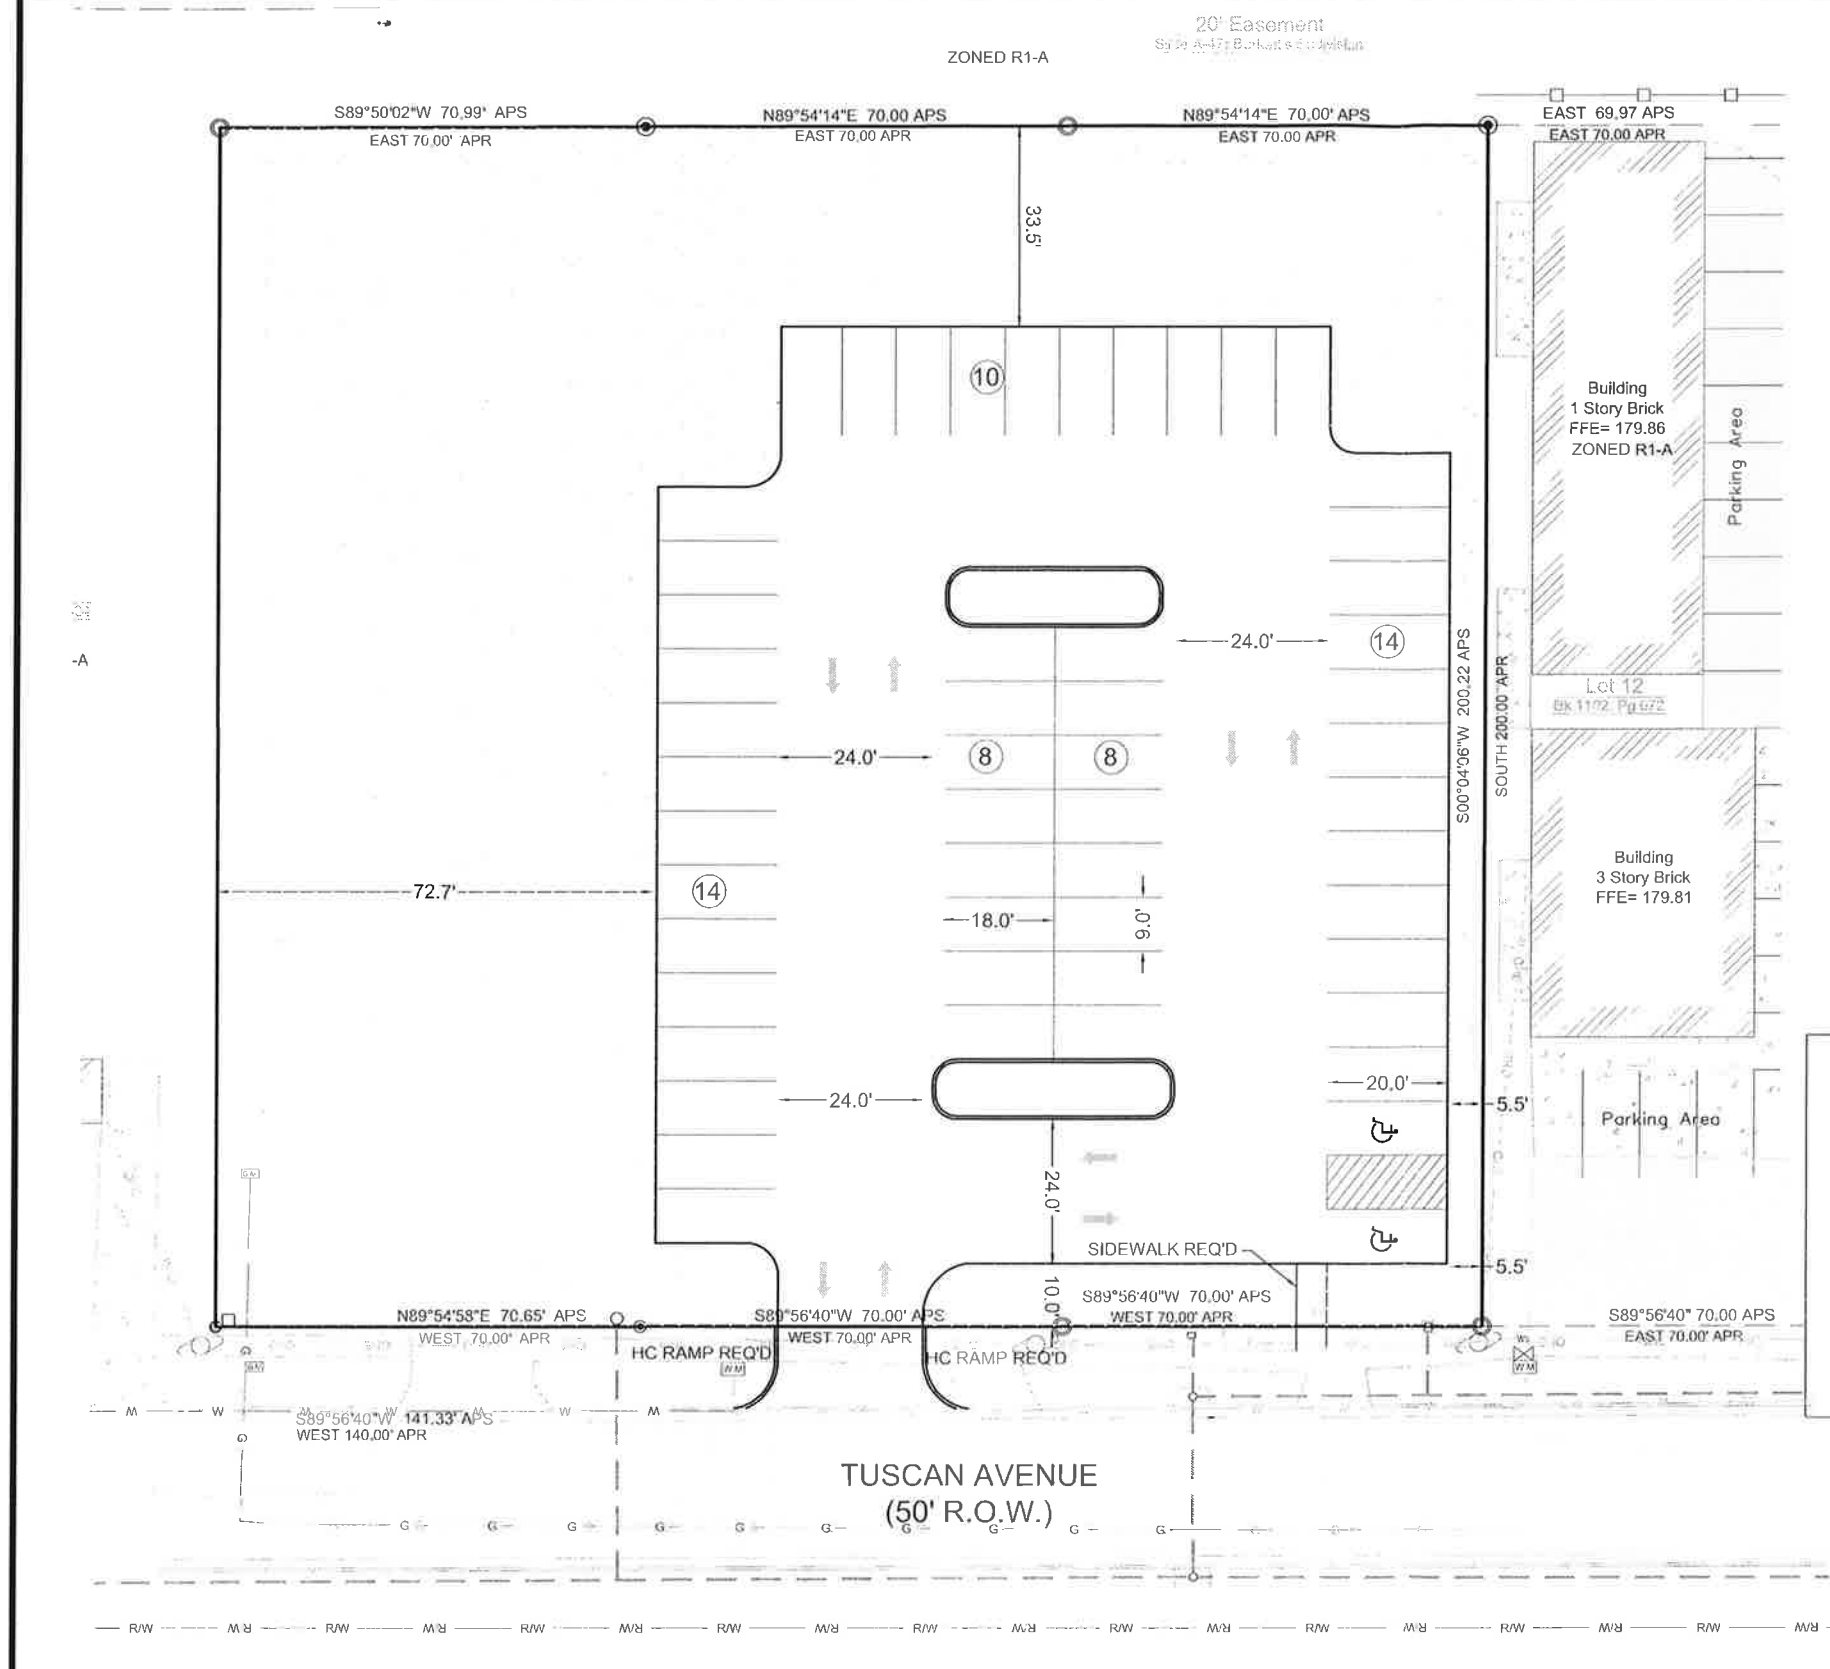


PARCEL IS LOCATED IN ZONE R-1A

SETBACK, HEIGHT, AND FLOOR AREA RESTRICTIONS:

R-1A SINGLE FAMILY RESIDENTIAL
MIN. FRONT YARD DEPTH - 30' REQUIRED
MIN. REAR YARD DEPTH - 25' REQUIRED
MIN. SIDE YARD DEPTH - 10' REQUIRED
MAX. HEIGHT - 35' MAX
LOT WIDTH - 50' MIN AT BUILDING SET BACK LINE
LOT AREA - MIN 10,000 SQUARE FEET

IMPERVIOUS CALCULATIONS
TOTAL AREA = 0.97 AC. (42,192 SF)
POST CONSTRUCTION GREENSPACE = 21,300 SF
POST CONSTRUCTION IMPERVIOUS = 20,892 SF
49.5% IMPERVIOUS

PARKING DATA
52 REGULAR PARKING SPACES
2 HANDICAP SPACES
54 TOTAL SPACES

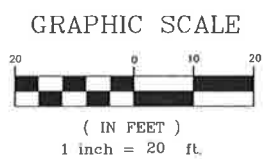

LEGEND	
⊙ MONUMENT FOUND	100' EXISTING GROUND CONTOURS
○ MONUMENT SET	BENCHMARK
IPF IRON PIN FOUND	SPOT ELEVATION
IPS IRON PIN SET	CPP CORRUGATED PLASTIC PIPE
CTPF CRIMPED TOP PIPE FOUND	RCP REINFORCED CONCRETE PIPE
FNAIL FOUND NAIL	BM BENCHMARK
APR AS PER RECORD	- - X - - WIRE FENCE
APS AS PER SURVEY	○ CHAIN LINK FENCE
P.O.B. POINT OF BEGINNING	□ WOOD FENCE
P.O.C. POINT OF COMMENCEMENT	⊗ SEWER CLEAN OUT
⊙ POWER POLE	⊗ GATE VALVE
⊙ OVERHEAD POWERLINE	⊗ SEWER MANHOLE
- R/W - RIGHT OF WAY	⊗ WATER METER
⊗ SEWER LINE	□ CONCRETE
⊗ WATER LINE	--- STORM DRAINAGE
⊗ GAS LINE	



PARKING LOST FROM GYM ADDITION = 35 SPACES
PARKING LOST FROM SCIENCE BUILDING ADDITION = 23 SPACES
PARKING ADDED FROM THIS PROJECT = 54 SPACES

CAD FILE: 7512013.dwg
CDE PROJ: 7512013
SCALE: 1"=20'
SURVEYED: R. AUL TMAN
CHECKED: JCA
DRAWN BY: J. SMITH

Clearpoint
CONSULTING ENGINEERS, P.A.
6552 US Highway 98 | Hattiesburg, MS 39402
t 601.261.2609 | f 601.261.5573 | clearpointengineers.com

PREPARED FOR:
Landry and Lewis Architects

**Site Plan
WCU Parking Lot:
Proposal 2**
**Burkett's Subdivision, Block 23
Lot 10 and Lot 11
Hattiesburg, Mississippi**

SHEET NO.
C1



City of Hattiesburg, MS

200 Forrest St.
P.O. Box 1898
Hattiesburg, MS 39401

Master

File Number: 2016-2603

File ID: 2016-2603

Type: Ordinance

Status: Agenda Ready

Version: 1

Reference:

In Control: City Council

File Created: 04/11/2016

Brief Title: The northeast corner of Turtle Creek Mall (Willow Street) - Rezoning

Final Action: 04/19/2016

Minute Book Number: MB2016-99

Title:

Adopt an Ordinance for the petition filed by Renee and Brian Dozier, Representative, on behalf of Sidney Malone, to change the zoning classification for a certain property located on The northeast corner of Turtle Creek Mall (Willow Street) (Parcel 051L-11-036.000, PPIN 17347, Ward 3) from Article 4, Section 59, B-2 (Neighborhood Business) District to Article 4, Section 62, B-5 (Regional Business) District. The Planning Commission recommended to APPROVE on April 6, 2016.

Notes:

Sponsors:

Enactment Date:

Attachments: April HPC Minutes (DRAFT), Staff Summary - The Northeast Corner of Turtle Creek Mall (Willow St), Image Sheet -The northeast corner of Turtle Creek Mall (Willow Street), Applicant Summary (Rezoning)- The northeast corner of turtle creek mall, Ordinance - The northeast corner of Turtle Creek Mall PPIN 17347, Site Plan - proposed, Documents submitted by applicant, executed Ordinance - The northeast corner of Turtle Creek Mall PPIN 17347 ORD#3191

Enactment Number:

Contact:

Meeting Date: 04/19/2016

Drafter: Jeremy McNeil

Effective Date:

History of Legislative File

Ver- sion:	Acting Body:	Date:	Action:	Sent To:	Due Date:	Return Date:	Result:
1	City Council	04/19/2016	Adopt				Pass

Action Text: A MOTION was made by Council Member Carroll and seconded by Council Member Dryden to Adopt an Ordinance (#3191) for the petition filed by Renee and Brian Dozier, Representative, on behalf of Sidney Malone, to change the zoning classification for a certain property located on The northeast corner of Turtle Creek Mall (Willow Street) (Parcel 051L-11-036.000, PPIN 17347, Ward 3) from Article 4, Section 59, B-2 (Neighborhood Business) District to Article 4, Section 62, B-5 (Regional Business) District. The Planning Commission recommended to APPROVE on April 6, 2016.

There being no discussion, the Motion received the affirmative vote of the Council as follows:

Yeas: 5 - Bradley, Delgado, Carroll, Dryden and Naylor

Nays: 0

Yea: 5 Council Member Bradley
Council Member Delgado
Council Member Carroll
Council Member Dryden
Council Member Naylor

TEL-No Vote: 0

Text of Legislative File 2016-2603

Title

Adopt an Ordinance for the petition filed by Renee and Brian Dozier, Representative, on behalf of Sidney Malone, to change the zoning classification for a certain property located on The northeast corner of Turtle Creek Mall (Willow Street) (Parcel 051L-11-036.000, PPIN 17347, Ward 3) from Article 4, Section 59, B-2 (Neighborhood Business) District to Article 4, Section 62, B-5 (Regional Business) District. The Planning Commission recommended to APPROVE on April 6, 2016.

Summary

The northeast corner of Turtle Creek Mall (Willow Street) - Rezoning

Budget Information

Expenditure Type

Purchasing Item

Publication Information

**MINUTES OF THE
REGULAR MEETING OF THE
HATTIESBURG PLANNING COMMISSION
April 6, 2016**

The Hattiesburg Planning Commission did meet in a regular session on April 6, 2016 at 1:00 p.m. at the Jackie Dole Community Center, 220 West Front Street, Hattiesburg, Mississippi. Joseph White, Chairman, presided over the meeting. A quorum was indicated and the attendance was as follows:

Commissioners Present: Dick Conville
 Peggy Horton, Secretary
 Eric Martin
 Don McCleskey
 Linda McMurtrey, Vice-Chairman
 Mark Miller
 Joseph White, Chairman

Commissioners Absent: Judy Corts
 Sandra Thompson
 Jessie Wilson

Also Present: Pattie Brantley, AICP, Director of Urban Development
 Ginger Maddox, Planning Division Manager
 Jeremy McNeil, Planner
 Steve Mitchell, Building Official

Chairman White declared the meeting of the Hattiesburg Planning Commission open and in session at 1:00 P.M.

INVOCATION

Commissioner Horton gave the invocation.

AGENDA REVIEW

There came the matter of the April 2016 Agenda. A request was made by Chairman White for a motion to approve the April 2016 Agenda. A motion was made to approve by Commissioner Conville and seconded by Commissioner Horton.

Commissioners voting aye: Dick Conville
 Peggy Horton, Secretary
 Eric Martin
 Don McCleskey
 Linda McMurtrey, Vice-Chairman
 Mark Miller

Commissioners voting nay: None

MINUTES REVIEW

There came the matter of the February 3, 2016 Minutes. A request was made by Chairman White for a motion to Approve the February 3, 2016 Minutes. A motion was made by Commissioner McClesky to approve the minutes and seconded by Commissioner Horton.

Commissioners voting aye: Dick Conville
Peggy Horton, Secretary
Eric Martin
Don McCleskey
Linda McMurtrey, Vice-Chairman
Mark Miller

Commissioners voting nay: None

Commissioners abstaining: None

REPORTS

BUILDING REPORT

There came the matter of the Building Inspection Report provided to the commission of monthly and YTD Permit information for February and March by Steve Mitchell, Building Official.

PLANNING REPORT

There came the matter of the Planning Report. Ginger Maddox, Planning Division Manager, informed the Commission that the most recent updated draft of Land Development Code will be uploaded to the City’s website in two weeks. As well as her and Pattie Brantley, Director of Urban Development experience at the American Planning Associations’ National Conference in Phoenix, Arizona. Also, Ms. Maddox informed the Commission of the City Council approval of the following items heard at the previous Planning Commission: the City of Hattiesburg, text amendment; TIDE School, Use Permit Upon Review, PPIN 27016; Richard Hiatt, Zoning Designation, Lots 3-10, 12, 15, and 16 at Augusta Court Subdivision of Greystone located on Augusta Court West; Stan Hall, Zoning Designation Lot 17 at Augusta Court Subdivision of Greystone located at 1 Augusta Court East; Matt Mayo, Zoning Designation, Lots 19-40 and an area designated as a “Common Area” at Augusta Court Subdivision of Greystone located on Augusta Court East and Amen Circle; and William Carey University, zoning change, use permit upon review, street closure.

CHAIRMAN’S REPORT

There came the matter of the Chairman’s Report. There was none.

PUBLIC HEARING

Chairman White declared the Public Hearing open at 1:15 P.M. and read the rules and procedures of the hearing.

There came the matter of Item A (Rezoning), by David White, Representative, on behalf of Robert Wallace, Owner, as required in the Comprehensive Zoning Ordinance No. 2330, as amended, to change the zoning classification for a portion of certain property located at 6194 Hwy 98 (Parcel 052R-10-018.00, PPIN 17193, Ward 3) from Article 4, Section 62, B-5 (Regional Business) District to Article 4, Section 54, R-4 (High Density Residential) District.

	Name	Address	City/State
<u>Presented by:</u>	David White	4341 Ambergate Court	Franklin, TN
	- Representative, Franklin Construction Company		
<u>Proponents:</u>	None		
<u>Opponents:</u>	None		

Chairman White declared the Public Hearing closed and the Business Meeting open to vote on the request. Commissioner Miller made a motion to approve the zoning change because there is a material change in the circumstances and conditions of the neighborhood and area surrounding the petitioned property. The motion was seconded by Commissioner Dick.

Commissioners voting aye: Dick Conville
Peggy Horton, Secretary
Eric Martin
Don McCleskey
Linda McMurtrey, Vice-Chairman
Mark Miller

Commissioners voting nay: None

There came the matter of Item B (Use Permit Upon Review), by Charles Bourland, Representative, on behalf of William Carey University, Owner, as required in the Comprehensive Zoning Ordinance No. 2330, as amended, to request a Use Permit Upon Review for a “Parking/Parking Lot” as provided in Article 4, Section 52.03 (4) for certain properties located at 204, 226, and 228 Tuscan Avenue (Parcel 038G-15-189.00, PPIN 13687; Parcel 038G-15-190.00, PPIN 13688; Parcel 038G-15-191.00, PPIN 13689, Ward 5).

	Name	Address	City/State
<u>Presented by:</u>	Charles Bourland	5211 Old Highway 11	Hattiesburg, MS
	- Representative, Landry and Lewis Architects, P.A.		
	Bob Blevin	498 Tuscan Ave	Hattiesburg, MS
	- Director of Facilities, William Carey University		
<u>Proponents:</u>	None		
<u>Opponents:</u>	Katie L. Riley	498 Tuscan Ave.	Hattiesburg, MS

Chairman White declared the Public Hearing closed and the Business Meeting open to vote on the request. Commissioner McClesky made a motion to approve the application for a Use permit Upon Review because there is need to preserve and encourage the stability of the Hattiesburg business community. The motion was seconded by Commissioner Miller.

Commissioners voting aye: Dick Conville
Peggy Horton, Secretary
Eric Martin
Don McCleskey
Linda McMurtrey, Vice-Chairman
Mark Miller

Commissioners voting nay: None

There came the matter of Item C (Rezoning) by Renee and Brian Dozier, Representative, on behalf of Sidney Malone, Owner, as required in the Comprehensive Zoning Ordinance No. 2330, as amended, to change the zoning classification for a certain property located on The northeast corner of Turtle Creek Mall (Willow Street) (Parcel 051L-11-036.000, PPIN 17347, Ward 3) from Article 4, Section 59, B-2 (Neighborhood Business) District to Article 4, Section 62, B-5 (Regional Business) District.

	Name	Address	City/State
<u>Presented by:</u>	Kyle Wallace - Project Engineer, Shows, Dearman & Waits, Inc.	301 2 nd Avenue	Hattiesburg, MS
	Sidney Malone	104 Campbell Loop	Hattiesburg, MS
<u>Proponents:</u>	None		
<u>Opponents:</u>	None		

Chairman White declared the Public Hearing closed and the Business Meeting open to vote on the request. Commissioner Miller made a motion to approve the zoning change because there is a material change in the circumstances and conditions of the neighborhood and area surrounding the petitioned property. The motion was seconded by Commissioner Horton.

Commissioners voting aye: Dick Conville
Peggy Horton, Secretary
Eric Martin
Linda McMurtrey, Vice-Chairman
Mark Miller

Commissioners voting nay: None

Commissioners abstaining: Don McCleskey

There came the matter of Item D (Variance), by Renee and Brian Dozier, Representative, on behalf of Sidney Malone, Owner, as required in the Comprehensive Zoning Ordinance No. 2330, as amended, to request a variance from Article 4, Section 89.04 (39) which states one (1) parking space is required for each one thousand (1,000) square feet of gross floor area for a total (44) spaces required and instead allow a total of eight (8) spaces for a variance of thirty-six (36) parking spaces for certain property located at the northeast corner of Turtle Creek Mall (Willow Street) (Parcel 051L-11-036.000, PPIN 17347, Ward 3).

	Name	Address	City/State
<u>Presented by:</u>	Kyle Wallace - Project Engineer, Shows, Dearman & Waits, Inc.	301 2 nd Avenue	Hattiesburg, MS
	Sidney Malone	104 Campbell Loop	Hattiesburg, MS
<u>Proponents:</u>	None		
<u>Opponents:</u>	None		

Chairman White declared the Public Hearing closed and the Business Meeting open to vote on the request. Commissioner Conville made a motion to approve the variance because there is literal interpretation of the provision of the Code would deprive the applicant of rights commonly enjoyed by other properties in the same district under the terms of this code. The motion was seconded by Commissioner Horton.

Commissioners voting aye: Dick Conville
Peggy Horton, Secretary
Eric Martin
Linda McMurtrey, Vice-Chairman

Commissioners voting nay: Mark Miller

Commissioners voting abstaining: Don McCleskey

There came the matter of Item E (Text Amendment), by the City of Hattiesburg to add and amend the text of the Midtown Form Based Code, Ord. 3105, so that Section 3.17 C.3.b.v. reads: “Chevy Chase Drive”.

Amended text to read:

- “b. Where more than one street abuts a lot, all of the streets are considered primary streets, except that the following streets are designated as side streets:
- i. 30th Avenue;
 - ii. Lorraine Street;
 - iii. 27th Avenue;
 - iv. Adeline Street; and
 - v. Chevy Chase Drive.”

	Name	Address	City/State
<u>Presented by:</u>	City of Hattiesburg		Hattiesburg, MS
<u>Proponents:</u>	None		
<u>Opponents:</u>	None		

Chairman White declared the Public Hearing closed and the Business Meeting open to vote on the request. Commissioner McCleskey made a motion to approve the text amendment. The motion was seconded by Commissioner Horton.

Commissioners voting aye: Dick Conville
Peggy Horton, Secretary
Eric Martin
Don McCleskey
Linda McMurtrey, Vice-Chairman
Mark Miller

Commissioners voting nay: None

There came the matter of Item F (Variance), Robert Tatum, Representative, on behalf of the University of Southern Mississippi, Owner, as required in the Midtown Form-Based Code, to request a variance from Article 3, Section 3.4.2 (F) which states a Build-to Zone on a primary street shall meet 70% minimum overall lot width and instead allow 17% lot width for a variance of 53% lot width for certain property located on a portion of 3102 Hardy St and along S. 31st Avenue (Parcel 028N-07-079.00, PPIN 26492, & Parcel 028N-07-080.00, PPIN 26493, respectively, Ward 3).

	Name	Address	City/State
<u>Presented by:</u>	Robert Tatum	11 Parkway Blvd	Hattiesburg, MS
	- Representative, CR Properties, LLC		
<u>Proponents:</u>	None		
<u>Opponents:</u>	None		

Chairman White declared the Public Hearing closed and the Business Meeting open to vote on the request. Commissioner McCleskey made a motion to approve the variance because special conditions and circumstances do exist which are peculiar to the land, structure, or building involved and which are not applicable to other lands, structures, or buildings in the same district; and that granting the variance requested will not confer on the applicant any special privilege that is denied by this code to other lands, structures, or buildings in the same district. The motion was seconded by Commissioner Miller.

Commissioners voting aye: Dick Conville
Peggy Horton, Secretary
Eric Martin
Don McCleskey
Linda McMurtrey, Vice-Chairman
Mark Miller

Commissioners voting nay: None

There came the matter of Item G (Variance), Robert Tatum, Representative, on behalf of the University of Southern Mississippi, Owner, as required in the Midtown Form-Based Code, to request a variance from Article 5, Section 5.1.G.3 (a) which states landscaped interior islands must be provided every ten (10) parking spaces for a total of five (5) and instead allow one (1) landscaped interior island for a variance of three (3) landscaped interior islands for certain property located on parcels on and along S. 31st Avenue (Parcel 028N-07-079.00, PPIN 26492, & Parcel 028N-07-080.00, PPIN 26493, respectively, Ward 3).

	Name	Address	City/State
<u>Presented by:</u>	Robert Tatum	11 Parkway Blvd	Hattiesburg, MS
	- Representative, CR Properties, LLC		
<u>Proponents:</u>	None		
<u>Opponents:</u>	None		

Chairman White declared the Public Hearing closed and the Business Meeting open to vote on the request. Commissioner McMurtrey made a motion to approve the variance because special conditions and circumstances do exist which are peculiar to the land, structure, or building involved and which are not applicable to other lands, structures, or buildings in the same district; and that granting the variance requested will not confer on the applicant any special privilege that is denied by this code to other lands, structures, or buildings in the same district. The motion was seconded by Commissioner Horton.

Commissioners voting aye: Dick Conville
Peggy Horton, Secretary
Eric Martin
Don McCleskey
Linda McMurtrey, Vice-Chairman
Mark Miller

Commissioners voting nay: None

There came the matter of Item H (Variance), Robert Tatum, Representative, on behalf of the University of Southern Mississippi, Owner, as required in the Midtown Form-Based Code, to request a variance from Article 3, Section 3.15.1 (F) which states a Build-to Zone on a primary street (S. 31st Ave.) shall meet a 90% minimum overall lot width and instead allow 27% lot width for a variance of 63% lot width for certain property located on a portion of 3000 Hardy Street (Parcel 028N-07-078.00, PPIN 20837, Ward 3).

	Name	Address	City/State
<u>Presented by:</u>	Robert Tatum	11 Parkway Blvd	Hattiesburg, MS
	- Representative, CR Properties, LLC		
<u>Proponents:</u>	None		
<u>Opponents:</u>	None		

Chairman White declared the Public Hearing closed and the Business Meeting open to vote on the request. Commissioner McCleskey made a motion to approve the variance because special conditions and circumstances do exist which are peculiar to the land, structure, or building involved and which are not applicable to other lands, structures, or buildings in the same district; and that granting the variance requested will not confer on the applicant any special privilege that is denied by this code to other lands, structures, or buildings in the same district. The motion was seconded by Commissioner Conville.

Commissioners voting aye: Dick Conville
Peggy Horton, Secretary
Eric Martin
Don McCleskey
Linda McMurtrey, Vice-Chairman
Mark Miller

Commissioners voting nay: None

There came the matter of Item I (Variance), Robert Tatum, Representative, on behalf of the University of Southern Mississippi, Owner, as required in the Midtown Form-Based Code, to request a variance from Article 3, Section 3.15.2(B) which states a street facing façade with a height minimum of two (2) stories shall meet a 75% minimum overall lot width and instead allow 53% lot width along Hardy Street for a variance of 22% lot width for certain property located 3000 Hardy Street (Parcel 028N-07-078.00, PPIN 20837, Ward 3).

	Name	Address	City/State
<u>Presented by:</u>	Robert Tatum	11 Parkway Blvd	Hattiesburg, MS
	- Representative, CR Properties, LLC		
<u>Proponents:</u>	None		
<u>Opponents:</u>	None		

Chairman White declared the Public Hearing closed and the Business Meeting open to vote on the request. Commissioner McCleskey made a motion to approve the variance because special conditions and circumstances do exist which are peculiar to the land, structure, or building involved and which are not applicable to other lands, structures, or buildings in the same district; and that granting the variance requested will not confer on the applicant any special privilege that is denied by this code to other lands, structures, or buildings in the same district. The motion was seconded by Commissioner Horton.

Commissioners voting aye: Dick Conville
Peggy Horton, Secretary
Eric Martin
Don McCleskey
Linda McMurtrey, Vice-Chairman
Mark Miller

Commissioners voting nay: None

There came the matter of Item J (Variance), Robert Tatum, Representative, on behalf of the University of Southern Mississippi, Owner, as required in the Midtown Form-Based Code, to request a variance from Article 3, Section 3.15.2(B) which states a street facing façade with a height minimum of two (2) stories shall meet a 75% minimum overall lot width and instead allow 0% lot width along S. 30th Avenue for a variance of 75% lot width for certain property located 3000 Hardy Street (Parcel 028N-07-078.00, PPIN 20837, Ward 3).

	Name	Address	City/State
<u>Presented by:</u>	Robert Tatum	11 Parkway Blvd	Hattiesburg, MS
	- Representative, CR Properties, LLC		
<u>Proponents:</u>	None		
<u>Opponents:</u>	None		

Chairman White declared the Public Hearing closed and the Business Meeting open to vote on the request. Commissioner McCleskey made a motion to approve the variance because special conditions and circumstances do exist which are peculiar to the land, structure, or building involved and which are not applicable to other lands, structures, or buildings in the same district; and that granting the variance requested will not confer on the applicant any special privilege that is denied by this code to other lands, structures, or buildings in the same district. The motion was seconded by Commissioner Horton.

Commissioners voting aye: Dick Conville
Peggy Horton, Secretary
Eric Martin
Don McCleskey
Linda McMurtrey, Vice-Chairman
Mark Miller

Commissioners voting nay: None

There came the matter of Item K (Variance), Robert Tatum, Representative, on behalf of the University of Southern Mississippi, Owner, as required in the Midtown Form-Based Code, to request a variance from Article 3, Section 3.15.2(B) which states a street facing façade with a height minimum of two (2) stories shall meet a 75% minimum overall lot width and instead allow 0% lot width S. 31st Avenue for a variance of 75% lot width for certain property located 3000 Hardy Street (Parcel 028N-07-078.00, PPIN 20837, Ward 3).

	Name	Address	City/State
<u>Presented by:</u>	Robert Tatum	11 Parkway Blvd	Hattiesburg, MS
	- Representative, CR Properties, LLC		
<u>Proponents:</u>	None		
<u>Opponents:</u>	None		

Chairman White declared the Public Hearing closed and the Business Meeting open to vote on the request. Commissioner McCleskey made a motion to approve the variance because special conditions and circumstances do exist which are peculiar to the land, structure, or building involved and which are not applicable to other lands, structures, or buildings in the same district; and that granting the variance requested will not confer on the applicant any special privilege that is denied by this code to other lands, structures, or buildings in the same district. The motion was seconded by Commissioner Horton.

Commissioners voting aye: Dick Conville
Peggy Horton, Secretary
Eric Martin
Don McCleskey
Linda McMurtrey, Vice-Chairman
Mark Miller

Commissioners voting nay: None

There came the matter of Item L (Variance), Robert Tatum, Representative, on behalf of the University of Southern Mississippi, Owner, as required in the Midtown Form-Based Code, to request a variance from Article 3, Section 3.5.3.A (MX-4) which states a maximum story allowed in a MX-4 zone shall not exceed four (4) stories and instead allow five (5) stories for a variance of one (1) story for a hotel as proposed located at 3000 Hardy Street and 301 Chevy Chase Drive (Parcel 028N-07-078.00, PPIN 20837 ; Parcel 028N-07-076.00, PPIN 20839, Ward 3).

	Name	Address	City/State
<u>Presented by:</u>	Robert Tatum	11 Parkway Blvd	Hattiesburg, MS
	- Representative, CR Properties, LLC		
<u>Proponents:</u>	None		
<u>Opponents:</u>	None		

Chairman White declared the Public Hearing closed and the Business Meeting open to vote on the request. Commissioner Conville made a motion to approve the variance because special conditions and circumstances do exist which are peculiar to the land, structure, or building involved and which are not applicable to other lands, structures, or buildings in the same district; and that granting the variance requested will not confer on the applicant any special privilege that is denied by this code to other lands, structures, or buildings in the same district. The motion was seconded by Commissioner Martin.

Commissioners voting aye: Dick Conville
Peggy Horton, Secretary
Eric Martin
Linda McMurtrey, Vice-Chairman
Mark Miller
Don McCleskey

Commissioners voting nay: None

There came the matter of Item M (Variance), Robert Tatum, Representative, on behalf of the University of Southern Mississippi, Owner, as required in the Midtown Form-Based Code, to request a variance from Article 3, Section 3.4.2 (F) & (H) which states the Build-to Zone on a primary street shall meet a 70% minimum lot width and instead allow 0% lot width for a variance of 70% lot width along S. 31st Avenue and also allow 23% lot width for a variance of 47% lot width along Chevy Chase Drive for certain properties located at 3000 Hardy Street and 307 Chevy Chase Drive (Parcel 028N-07-076.00, PPIN 20839; Parcel 028N-07-078.00, PPIN 20837 ; Parcel 028N-07-077.00, PPIN 20838 respectively, Ward 3).

	Name	Address	City/State
<u>Presented by:</u>	Robert Tatum	11 Parkway Blvd	Hattiesburg, MS
	- Representative, CR Properties, LLC		
<u>Proponents:</u>	None		
<u>Opponents:</u>	None		

Chairman White declared the Public Hearing closed and the Business Meeting open to vote on the request. Commissioner Horton made a motion to approve the variance because special conditions and circumstances do exist which are peculiar to the land, structure, or building involved and which are not applicable to other lands, structures, or buildings in the same district; and that granting the variance requested will not confer on the applicant any special privilege that is denied by this code to other lands, structures, or buildings in the same district. The motion was seconded by Commissioner McMurtrey.

Commissioners voting aye: Dick Conville
Peggy Horton, Secretary
Eric Martin
Don McCleskey
Linda McMurtrey, Vice-Chairman
Mark Miller

Commissioners voting nay: None

There came the matter of Item N (Variance), Robert Tatum, Representative, on behalf of the University of Southern Mississippi, Owner, as required in the Midtown Form-Based Code, to request a variance from Article 3, Section 3.15.1 (F) which states a Build-to Zone on a primary street (S. 31st Ave.) shall meet a 90% minimum overall lot width and instead allow 0% lot width for a variance of 90% lot width and a variance from Article 3, Section 3.15.2(B) which states a street facing façade height with a minimum of two (2) stories shall meet a 75% minimum overall lot width and instead allow 0% lot width along S. 31st Avenue for a variance of 75% two lot width for certain property located on the southern portion of 3000 Hardy Street along S. 31st Avenue (Parcel 028N-07-078.00, PPIN 20837; Parcel 028N-07-077.00, PPIN 20838, Ward 3).

	Name	Address	City/State
<u>Presented by:</u>	Robert Tatum	11 Parkway Blvd	Hattiesburg, MS
	- Representative, CR Properties, LLC		
<u>Proponents:</u>	None		
<u>Opponents:</u>	None		

Chairman White declared the Public Hearing closed and the Business Meeting open to vote on the request. Commissioner Horton made a motion to approve the variance because special conditions and circumstances do exist which are peculiar to the land, structure, or building involved and which are not applicable to other lands, structures, or buildings in the same district; and that granting the variance requested will not confer on the applicant any special privilege that is denied by this code to other lands, structures, or buildings in the same district. The motion was seconded by Commissioner McMurtrey.

Commissioners voting aye: Dick Conville
Peggy Horton, Secretary
Eric Martin
Don McCleskey
Linda McMurtrey, Vice-Chairman
Mark Miller

Commissioners voting nay: None

There came the matter of Item O (Variance), Robert Tatum, Representative, on behalf of the University of Southern Mississippi, Owner, as required in the Midtown Form-Based Code, to request a variance from Article 3, Section 3.15.2(B) which states a street facing façade height with a minimum of two (2) stories shall meet a 75% minimum overall lot width and instead allow 48% lot width along S. 30th Avenue for a variance of 27% lot width for certain property located on the southern portion of 3000 Hardy Street along S. 30th Avenue (Parcel 028N-07-078.00, PPIN 20837; Parcel 028N-07-076.00, PPIN 20839, Ward 3).

	Name	Address	City/State
<u>Presented by:</u>	Robert Tatum	11 Parkway Blvd	Hattiesburg, MS
	- Representative, CR Properties, LLC		
<u>Proponents:</u>	None		
<u>Opponents:</u>	None		

Chairman White declared the Public Hearing closed and the Business Meeting open to vote on the request. Commissioner Horton made a motion to approve the variance because special conditions and circumstances do exist which are peculiar to the land, structure, or building involved and which are not applicable to other lands, structures, or buildings in the same district; and that granting the variance requested will not confer on the applicant any special privilege that is denied by this code to other lands, structures, or buildings in the same district. The motion was seconded by Commissioner Conville.

Commissioners voting aye: Dick Conville
Peggy Horton, Secretary
Eric Martin
Linda McMurtrey, Vice-Chairman
Mark Miller
Don McCleskey

Commissioners voting nay: None

There came the matter of Item P (Variance), Robert Tatum, Representative, on behalf of the University of Southern Mississippi, Owner, as required in the Midtown Form-Based Code, to request a setback variance from Article 3. Section 3.15.1. (G) which states that a side street setback may be a maximum of fifteen (15) feet from the property line and instead allow a setback of 19.4 feet on S. 30th Avenue for a variance of 4.4 feet for a portion of a hotel as proposed located at 3000 Hardy Street and 301 Chevy Chase Drive (Parcel 028N-07-078.00, PPIN 20837; Parcel 028N-07-076.00, PPIN 20839, Ward 3).

	Name	Address	City/State
<u>Presented by:</u>	Robert Tatum	11 Parkway Blvd	Hattiesburg, MS
	- Representative, CR Properties, LLC		
<u>Proponents:</u>	None		
<u>Opponents:</u>	None		

Chairman White declared the Public Hearing closed and the Business Meeting open to vote on the request. Commissioner Horton made a motion to approve the variance because special conditions and circumstances do exist which are peculiar to the land, structure, or building involved and which are not applicable to other lands, structures, or buildings in the same district; and that granting the variance requested will not confer on the applicant any special privilege that is denied by this code to other lands, structures, or buildings in the same district. The motion was seconded by Commissioner Miller.

Commissioners voting aye: Dick Conville
Peggy Horton, Secretary
Eric Martin
Linda McMurtrey, Vice-Chairman
Mark Miller
Don McCleskey

Commissioners voting nay: None

There came the matter of Item Q (Variance), Robert Tatum, Representative, on behalf of University of Southern Mississippi, Owner, as required in the Midtown Form-Based Code, to request a variance from Article 5, Section 5.1.G.3 (a) which states landscaped interior island must be provided every ten (10) parking spaces for a required total of fourteen (14) and instead allow three (3) landscaped interior islands for a variance of eleven (11) landscaped interior island for certain property located on a portion of 3102 Hardy Street and along S. 31st Avenue (Parcel 028N-07-079.00, PPIN 26492, & Parcel 028N-07-080.00, PPIN 26493, Parcel 028N-07-078.00, PPIN 20837, respectively, Ward 3).

	Name	Address	City/State
<u>Presented by:</u>	Robert Tatum	11 Parkway Blvd	Hattiesburg, MS
	- Representative, CR Properties, LLC		
<u>Proponents:</u>	None		
<u>Opponents:</u>	None		

Chairman White declared the Public Hearing closed and the Business Meeting open to vote on the request. Commissioner McCleskey made a motion to approve the variance because special conditions and circumstances do exist which are peculiar to the land, structure, or building involved and which are not applicable to other lands, structures, or buildings in the same district; and that granting the variance requested will not confer on the applicant any special privilege that is denied by this code to other lands, structures, or buildings in the same district. The motion was seconded by Commissioner Horton.

Commissioners voting aye: Dick Conville
Peggy Horton, Secretary
Eric Martin
Don McCleskey
Linda McMurtrey, Vice-Chairman
Mark Miller

Commissioners voting nay: None

There came the matter of Item R (Rezoning), Robert Tatum, Representative, on behalf of University of Southern Mississippi, Owner, as required in the Midtown Form-Based Code, to change the zoning classification for a portion of certain a parcel located on S. 31st Avenue (Parcel 028N-07-079.00, PPIN 26492, & Parcel 028N-07-080.00, PPIN 26493, respectively, Ward 3) from Article 2, Section 2.4, EM-2 (Employment) District to Article 2, Section 2.3, MX-3 (Mixed Use) District.

	Name	Address	City/State
<u>Presented by:</u>	Robert Tatum	11 Parkway Blvd	Hattiesburg, MS
	- Representative, CR Properties, LLC		
<u>Proponents:</u>	None		
<u>Opponents:</u>	None		

Chairman White declared the Public Hearing closed and the Business Meeting open to vote on the request. Commissioner Miller made a motion to approve the zoning change because there is a material change in the circumstances and conditions of the neighborhood and area surrounding the petitioned property. The motion was seconded by Commissioner Conville.

Commissioners voting aye: Dick Conville
Peggy Horton, Secretary
Eric Martin
Don McCleskey
Linda McMurtrey, Vice-Chairman
Mark Miller

Commissioners voting nay: None

BUSINESS MEETING

There being no further business, the meeting was adjourned at 3:45 P.M. Commissioner McCleskey made a motion to adjourned the meeting at 3:45 P.M. The motion was seconded at Commissioner Martin.

Joe White, Chairman

Pattie Brantley, AICP, Director of Urban Development.



**Planning Commission
Case Fact Sheet**

Property Applicant: Renee and Brian Dozier, Representative
Property Owner: Sidney Malone

Address of Property:	Tax Parcels/Ward:	PPIN:	Ward:
The northeast corner of Turtle Creek Mall (Willow Street)	051L-11-036.000	17347	3

Requests: **Rezoning & Variance**

Purpose of Request: To consider an application to **change the zoning classification** for a portion of a certain property located on The northeast corner of Turtle Creek Mall (Willow Street) (Parcel 051L-11-036.000, PPIN 17347, respectively, Ward 3) from Article 4, Section 59, B-2 (Neighborhood Business) District to Article 4, Section 62, B-5 (Regional Business) District, and to request a **variance** from Article 4, Section 89.04 (39) which states one (1) parking space is required for each one thousand (1,000) square feet of gross floor area for a total (44) spaces required and instead allow a total of eight (8) spaces for a variance of thirty-six (36) parking spaces.

Applicant Summary: See Attached

Applicable Regulations:

SECTION 59 B-2 NEIGHBORHOOD BUSINESS DISTRICT

59.01 General Description – The purpose of this business district is to provide retail stores and personal services for the convenience of the people in adjacent residential areas.

SECTION 62

B-5 REGIONAL BUSINESS DISTRICT

56.01 General Description – This business district is intended for the conduct of personal and business services for the motoring public.

SECTION 89

PARKING OFF-STREET/ON-STREET AUTOMOBILE AND VEHICLE LOADING

89.04 Off-Street Automobile Parking and Storage

39. Wholesale, and Warehouses: One (1) parking space for each one thousand (1,000) square feet of gross floor area.

Present Zoning: This parcel is currently zoned B-2 (Neighborhood Business) District

Present Use: Vacant/Undeveloped

Surrounding Zoning and Land Use:
North: Outside of city limits/Residential
South: B-2 (Neighborhood Business) District/ Undeveloped
East: B-2 (Neighborhood Business) District/ Commercial
West: B-5 (Regional Business) District/ Undeveloped

Most Nearly Bounded By (streets): This parcel is accessible from the East by Weathersby Road and the south by Willow Point. The parcel is bounded to the, West by Cross Creek, and the North by W. 4th Street.

Letters or Concerns stated: The Planning Division Office has not received any letters or other written communications relative to this case, as of March 28, 2016.

History / Background: This property is currently undeveloped. The northern portion within the Floodplain is not proposed for development. This development will require review by the Site Plan Review Committee.

Rezoning Options: Recommend **approval** or **denial** of the request to change the zoning classification for a portion of a certain property located on The northeast corner of Turtle Creek Mall (Willow Point) (Parcel 051L-11-036.000, PPIN 17347, Ward 3) from Article 4, Section 59, B-2 (Neighborhood Business) District to Article 4, Section 62, B-5 (Regional Business) District.

Basis for Approval:

1. There **(is / is not)** a material change in the circumstances and conditions of the neighborhood and area surrounding the petitioned property.
2. There **(is / is not)** a public need for the change in question, based on the Comprehensive Plan.
3. Annexation

Variance Options:

Recommend **approval** or **denial** of the request for a variance from Article 4, Section 89.04 (39) which states one (1) parking space is required for each one thousand (1,000) square feet of gross floor area for a total (44) spaces required and instead allow a total of eight (8) spaces for a variance of thirty-six (36) parking spaces.

Basis for Approval:

1. That special conditions and circumstances **(do / do not)** exist which are peculiar to the land, structure, or building involved and which are not applicable to other lands, structures, or buildings in the same district;
2. That literal interpretation of the provisions of this Code **(would / would not)** deprive the applicant of rights commonly enjoyed by other properties in the same district under the terms of this Code;
3. That the special conditions and circumstances **(do / do not)** result from the actions of the applicant;
4. That granting the variance requested **(will / will not)** confer on the applicant any special privilege that is denied by this Code to other lands, structures, or buildings in the same district.

SUBJECT PARCEL:


The northeast corner of Turtle Creek Mall (Willow Street)

Renee and Brian Dozier, on behalf of Sidney Malone.


The applicant requests to change the zoning classification for a portion of a certain property located on The northeast corner of Turtle Creek Mall (Willow Street) (Parcel 051L-11-036.000, PPIN 17347, respectively, Ward 3) from Article 4, Section 59, B-2 (Neighborhood Business) District to Article 4, Section 62, B-5 (Regional Business) District, and requests a variance from Article 4, Section 89.04 (39) which states one (1) parking space is required for each one thousand (1,000) square feet of gross floor area for a total (44) spaces required and instead allow a total of eight (8) spaces for a variance of thirty-six (36) parking spaces.




Vicinity Map—Ward 3

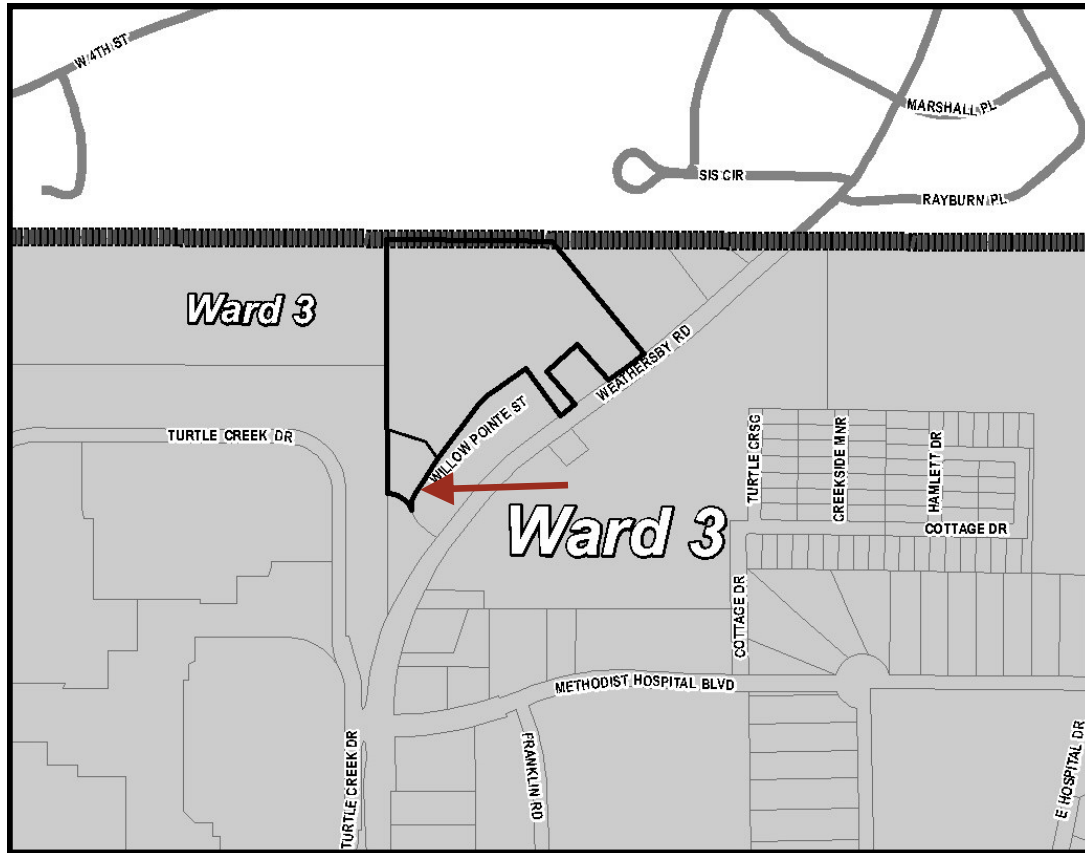

Zoning—B-2

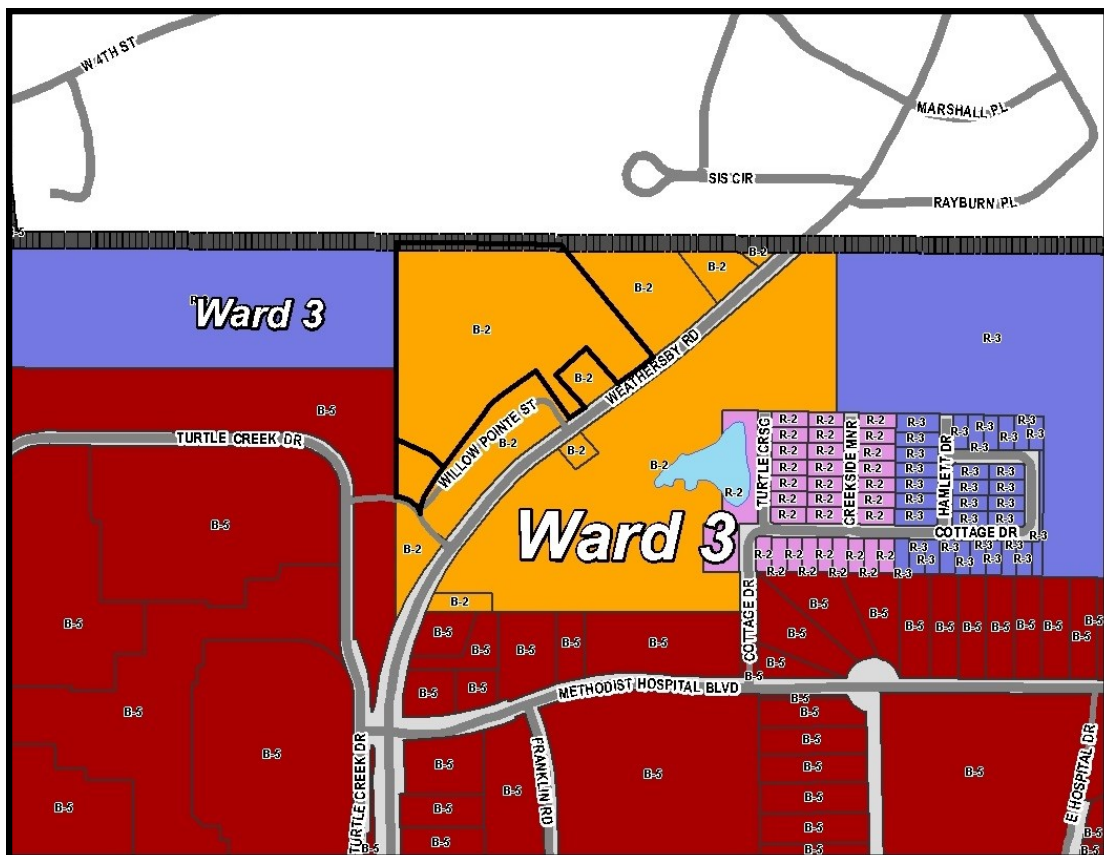

Site Aerial

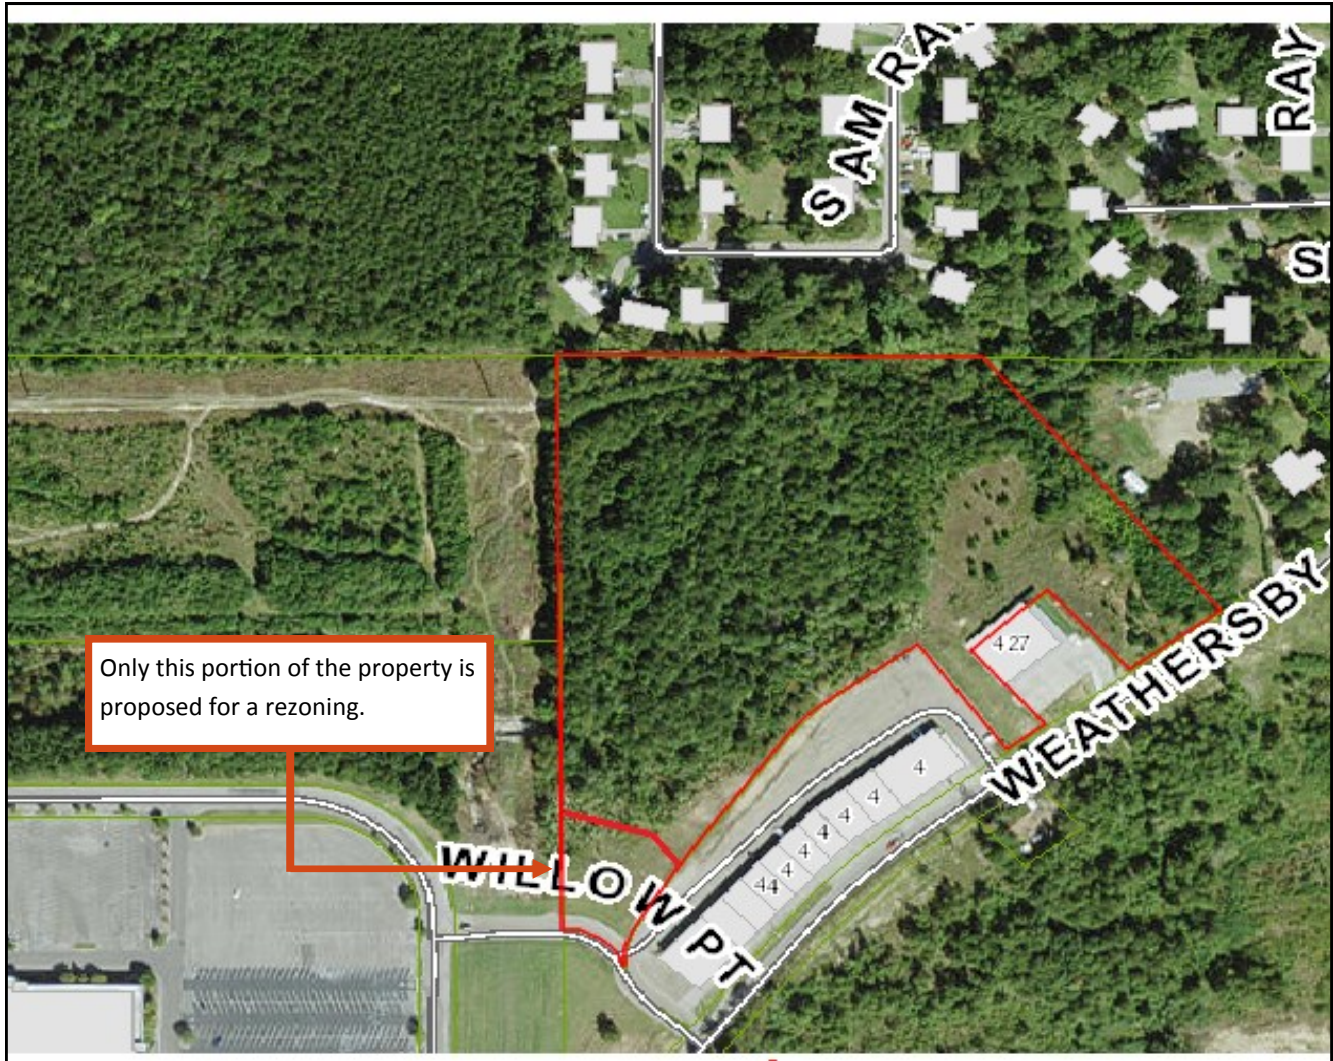

SURROUNDING AREA

Northern Direction: Outside the city limits/Residential



**Southern Direction: B-2
(Neighborhood Business) District /
Undeveloped**



**Eastern Direction: B-2
(Neighborhood Business) District /
Commercial**



**Western Direction: B-5(Regional
Business) District / Undeveloped**



Rezoning Information (1 page)

One of the following conditions must be met before a rezoning can be recommended.
Check the condition(s) most applicable to your request and explain in writing.

- A. There is a material change in the circumstances and conditions of the neighborhood and area surrounding the petitioned property and there is a public need for the change in question, based on the Comprehensive Plan.
- B. There is a mistake in the original zoning.
- C. Annexation

Detailed explanation of condition(s) most applicable to your request: (Please print or type.)

We would like to rezone from B2 to B5. B2 has a Buildable Area requirement of a maximum of 10,000 square feet. Our 3-story storage building will be app. 44,000 square feet. The B5 requirement ~~is~~ is no more than 3 stories high, which fits our building perfectly. Also, B5 has Wholesale & Warehousing as permitted which is what our building should be categorized as.

Prepared by: City of Hattiesburg
City Clerk's Office
P.O. Box 1898
Hattiesburg, MS 39403-1898
(601)545-4550

Return to: City of Hattiesburg
City Clerk's Office
P.O. Box 1898
Hattiesburg, MS 39403
(601)545-4550

INDEXING INSTRUCTIONS:

ORDINANCE NUMBER _____
OF THE
CITY OF HATTIESBURG, MISSISSIPPI

**AN ORDINANCE CHANGING AND AMENDING THE COMPREHENSIVE
ZONING DISTRICT MAP, ADOPTED AS PART OF THE
COMPREHENSIVE ZONING ORDINANCE NO. 2330, AS AMENDED,
OF THE CITY OF HATTIESBURG, MISSISSIPPI
FOR A PROTION OF A CERTAIN PROPERTY LOCATED ON THE
NORTHEAST CORNER OF TURTLE CREEK MALL (WILLOW STREET) (PARCEL
051L-11-036.000, PPIN 17347, WARD 3) FROM ARTICLE 4, SECTION 59, B-2
(NEIGHBORHOOD BUSINESS) DISTRICT TO ARTICLE 4, SECTION 62, B-5
(REGIONAL BUSINESS) DISTRICT BE IT ORDAINED BY THE MAYOR AND
COUNCIL OF THE CITY OF HATTIESBURG, MISSISSIPPI:**

SECTION 1. That the Comprehensive Zoning District Map, adopted as part of the Comprehensive Zoning Ordinance No. 2330, as amended, of the City of Hattiesburg, Mississippi, be and the same is hereby changed and amended. The Hattiesburg Planning Commission recommended to APPROVE said change in zoning for the following reasons:

There is a material change in the circumstances and conditions of the neighborhood and area surrounding the petitioned property.

Said properties are described as follows:

A part of the Northwest 1/4 of the Northeast 1/4 of Section 11, Township 4 North, Range 14 West, City of Hattiesburg, Lamar County, Mississippi, and more particularly described as: Commencing at the Southwest corner of the said Northwest 1/4 of the Northeast 1/4, thence run N00°18'41 "W and along the west section line of the said Northwest 1/4 of the Northeast 1/4 for 405.79 feet to the Point of Beginning: thence S89°54'05"E for 22.26 feet, thence run S76°04'29"E for 44.19 feet,

thence run s49°40'39"E for 50.82 feet, thence run S16°09'52"E for 16.97 feet, thence run N20°59'14"E for 66.43 feet, thence run N29°05'43"E for 37.37 feet, thence run N36°18'14"E for 181.68 feet, thence run N53°41'43"W for 101.69 feet, thence run N 71°40'00"W for 186.81 feet and to the said west section line of the Northwest 1/4 of the Northeast 1/4, thence run S00°8' 45"E and along the said west section line of the Northwest 1/4 of the Northeast 1/4 for 300.40 feet to the Point of Beginning, comprising 1.27 Acres (55,361 square feet), more or less.

SECTION 2. Except as hereby expressly changed and amended, the aforesaid Comprehensive Zoning District Map and the Comprehensive Zoning Ordinance No. 2330, as amended, of said City of Hattiesburg, Mississippi, shall be and remain in full force and form as adopted.

SECTION 3. That this Ordinance take effect and be in force thirty (30) days from and after passage as provided by law.

The foregoing Ordinance having been reduced to writing, the same was introduced by Council member _____ seconded by Council member _____ and was adopted by the following vote to-wit:

YEAS:

NAYS:

THE President thereby declared the motion carried and the foregoing Ordinance adopted and approved, this the _____ day of _____ A.D., 2016.

(S E A L)

ATTEST:

ADOPTED:

CLERK OF COUNCIL

PRESIDENT


THE above and foregoing Ordinance having been submitted to and approved by the Mayor, this the _____ day of _____ A.D., 2016.

ATTEST:

APPROVED:

CITY CLERK

MAYOR

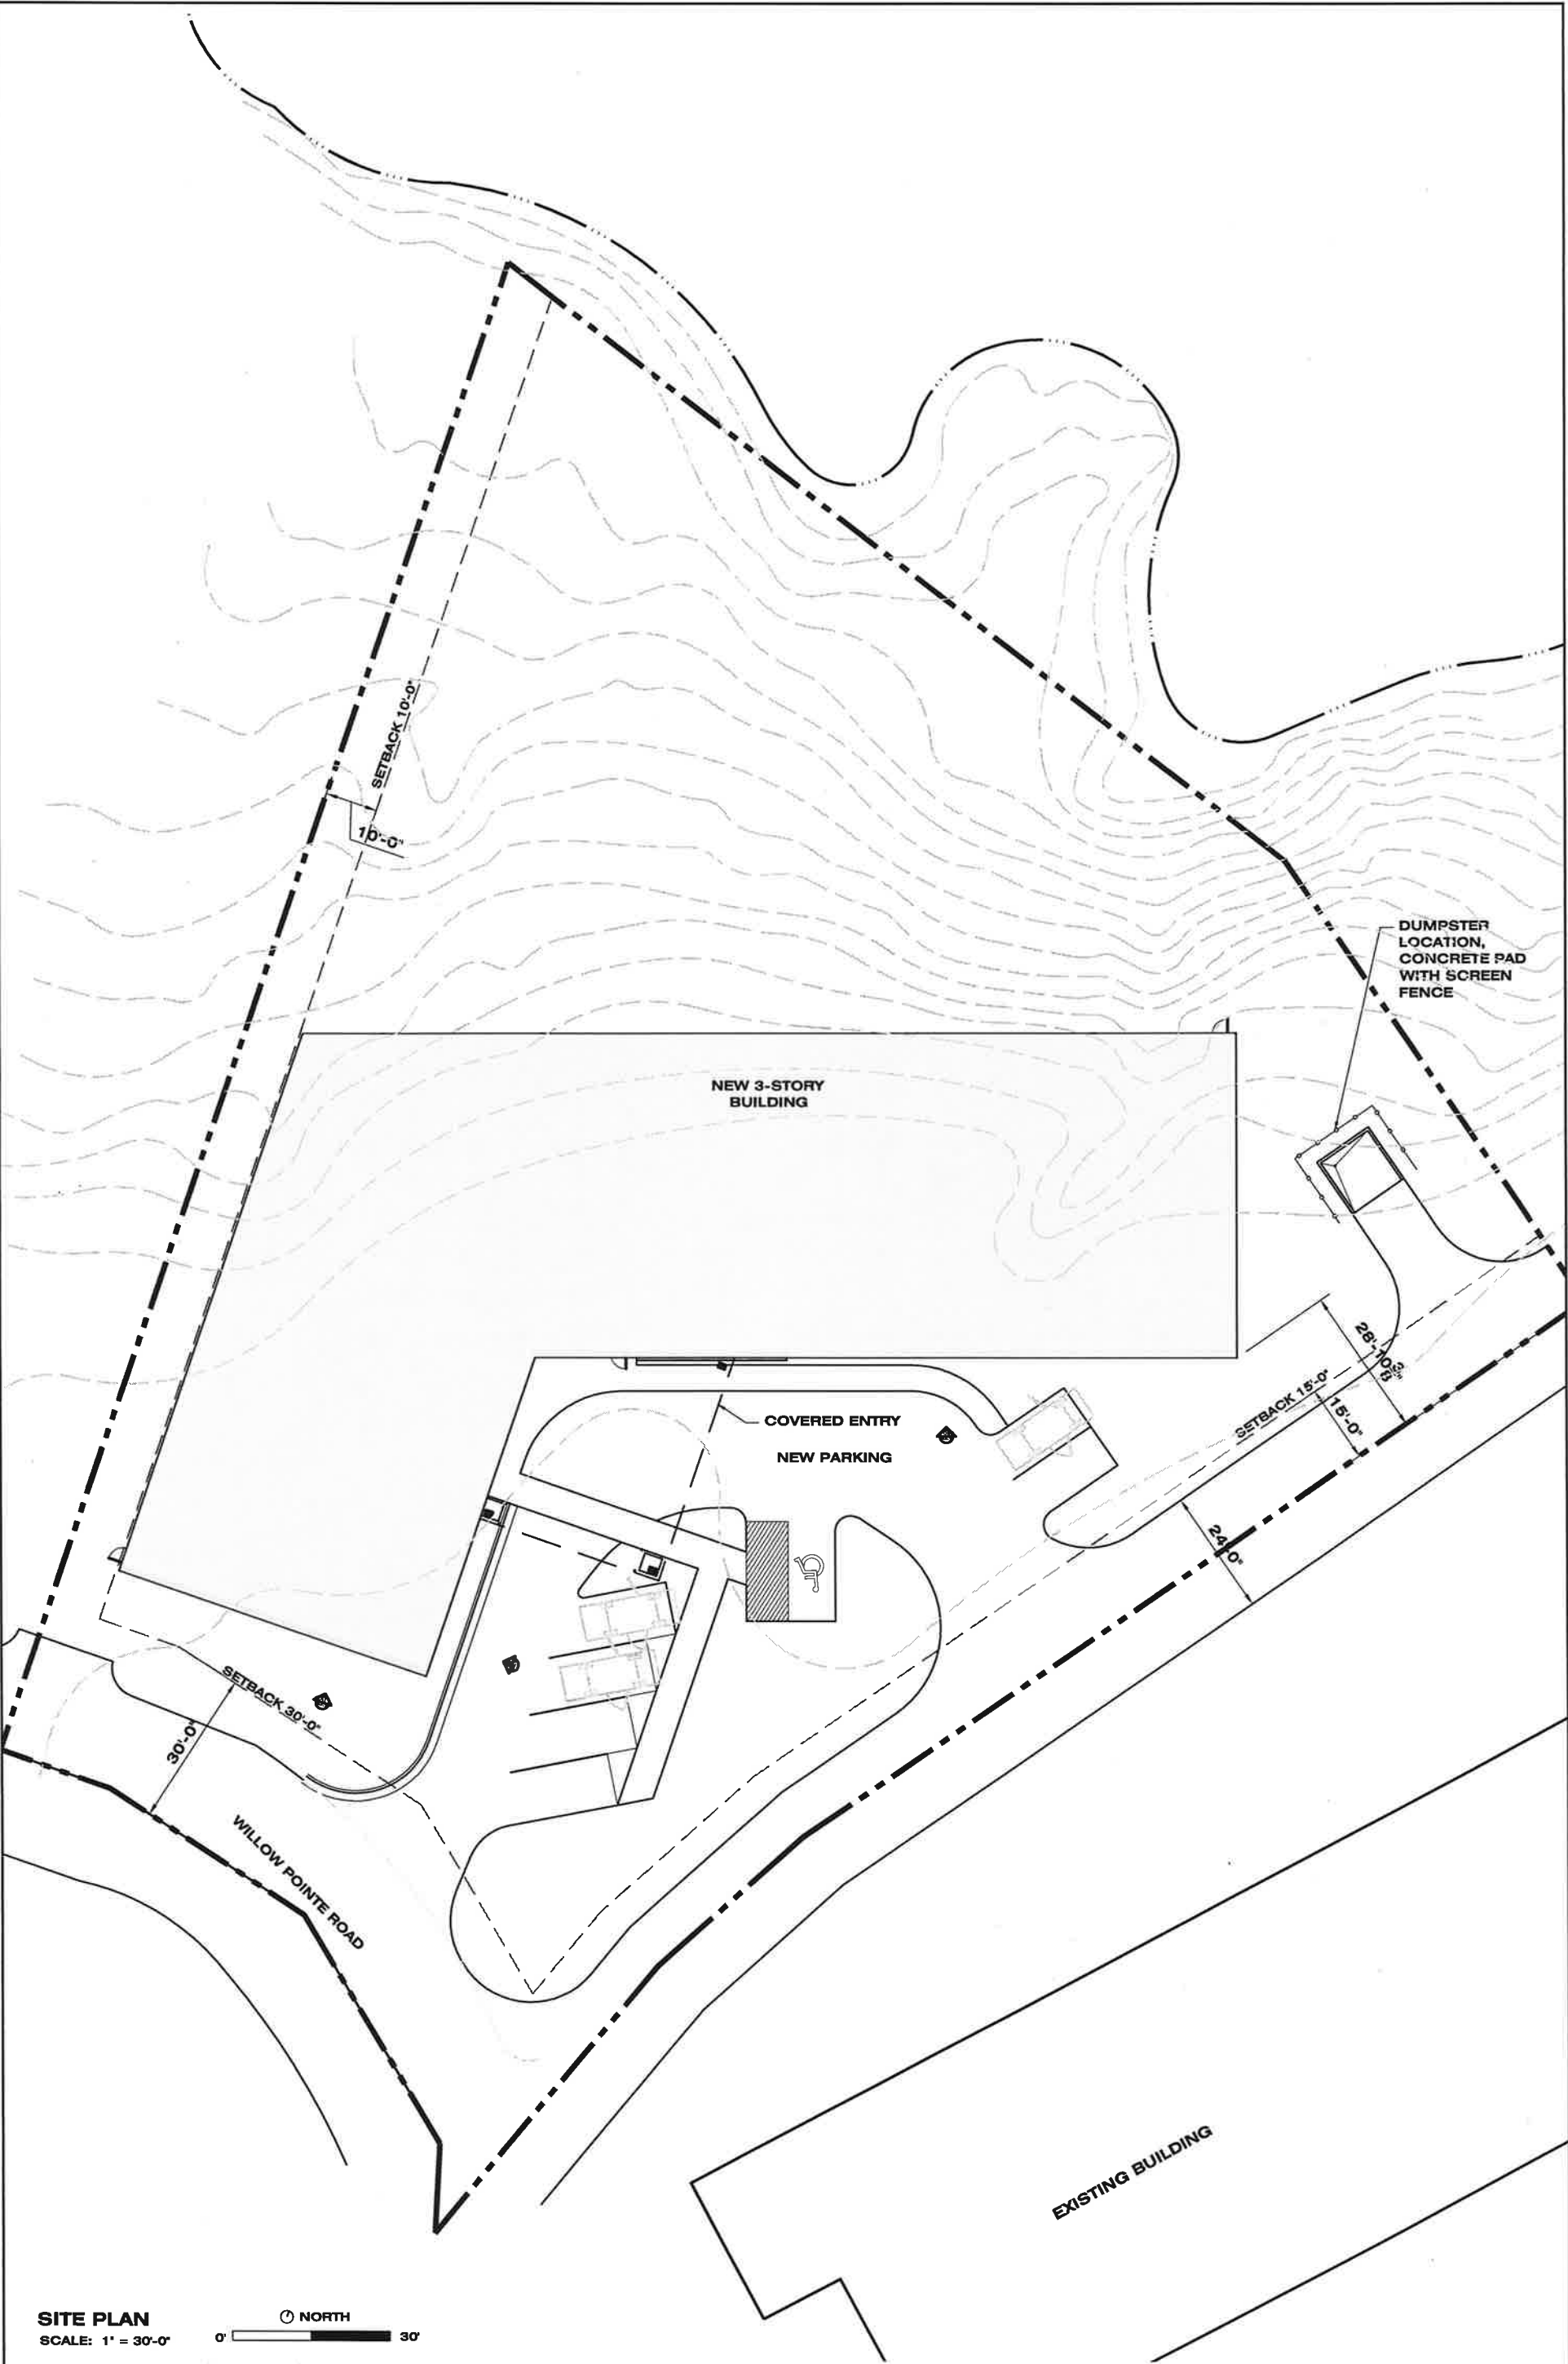

SITE PLAN
SCALE: 1" = 30'-0"

0'  NORTH
30'

CROWN SELF-STORAGE

WILLOW POINTE STREET
HATTIESBURG, MISSISSIPPI

McCLESKEY ASSOCIATES ... ARCHITECT, PLLC
105 PATTON AVENUE HATTIESBURG, MS 39401 601.544.8994

THESE DRAWINGS IS PRELIMINARY AND IS NOT TO BE USED FOR CONSTRUCTION	THIS SCHEMATIC DESIGN DRAWING IS FOR INFORMATIONAL AND CONSULTING GUIDELINE PURPOSES ONLY. MCCLESKEY ASSOCIATES, ARCHITECT, PLLC IS A CONSULTANT AND NOT LIABLE FOR ANY OF THE BUILDING'S ASSEMBLIES, ENGINEERING, OR CONSTRUCTION.	THIS DRAWING IS FORMATTED FOR 11x17 PRINT. DO NOT SCALE. CONTACT ARCHITECT IF ADDITIONAL DIMENSIONS ARE NEEDED	COPYRIGHT HOLDER: MCCLESKEY ASSOCIATES, ARCHITECT, PLLC, HATTIESBURG, MISSISSIPPI. THIS DESIGN INCLUDING ARCHITECTURAL PLANS, MODELS, OR DRAWINGS, IS SUBJECT TO COPYRIGHT PROTECTION AS AN "ARCHITECTURAL WORK" UNDER SECTION 102 OF THE COPYRIGHT ACT (TITLE 17 OF THE UNITED STATES CODE). PROTECTION EXTENDS TO THE OVERALL FORM AS WELL AS THE ARRANGEMENT AND COMPOSITION OF SPACES AND ELEMENTS IN THE DESIGN. THE COPYRIGHT HOLDER RETAINS ALL RIGHTS OF THE DRAWINGS, REPRODUCTIONS, REPRESENTATIONS, OR DERIVATIVE WORKS OF THE DESIGN IN WHOLE OR IN PART ARE PROHIBITED WITHOUT THE COPYRIGHT HOLDER'S PERMISSION.
--	---	--	--

PROJECT #: 041615

DATE: 02-02-16

SHEET #:



CROWN STORAGE

WILLOW POINTE ROAD
HATTIESBURG, MISSISSIPPI



NEED SPACE
CALL UBSS
601 264 3609

UNCLE BOB'S

UNITS : 382

PARKING SPACES : 10

Ⓐ RATIO : 1:38
↓

↑ CROWN
Ⓐ RATIO APPLIED TO 253 UNITS : 7 SPACES



Why Self Storage is a Great Neighbor

Let's face it self storage can get a bad rap sometimes. You hear about the bad things that happen at self storage facilities, how ugly their buildings are, etc. But the truth is, self storage has really come a long way. Investment Real Estate has worked hard to dispel these notions. Self Storage facilities *can* be a good neighbor. Here's how.

Did you know:

- Self storage facilities are the Second Lowest IRE traffic generator after cell towers
- Buffer Retail Store which creates minimal noise and light pollution on neighboring properties
- No impact on infrastructure—no additional schools, roads, services, etc.
- Generates tax revenue to city, county, state without increasing expense to the community.
- Gives a true retail benefit to the community.
- A quiet neighbor.
- Can bring the community together with their outreach projects.

Let's dispel these other Self Storage Myths:

1. Myth: Self Storage creates lots of truck traffic.

Response: Very few self storage tenants use trucks to transfer their goods. Most use their everyday vehicles to access the units. When moving trucks or commercial trucks are used it is during normal business hours, thus keeping the noise to a minimum.

2. Myth: There is lots of crime at self storage facilities.

Response: When a self storage facility is designed with the normal security that most tenants demand, this is the last place criminals want to conduct their wrongdoings! We demand two forms of ID from every tenant, have cameras throughout the property, limit operating/access hours to "normal times of the day and night," have fencing, key code operated gates, door alarms and most importantly vigilant managers who report any suspicious activity.

3. Myth: Self Storage facilities are ugly!

Response: Now self storage facilities are architecturally designed to be an asset to the Community.

Source: <http://investmentrealestatellc.com/why-self-storage-is-a-great-neighbor/>

Additional Traffic Facts based on nationwide averages:

- 5 visits per 100 units per day. Crown will have approximately 250 units
- 95% of renters make only two visits, the day they move in and they day they move out
- Length of rentals averages 6 months

Prepared by: City of Hattiesburg
City Clerk's Office
P.O. Box 1898
Hattiesburg, MS 39403-1898
(601)545-4550

Return to: City of Hattiesburg
City Clerk's Office
P.O. Box 1898
Hattiesburg, MS 39403
(601)545-4550

INDEXING INSTRUCTIONS:

ORDINANCE NUMBER 3191
OF THE
CITY OF HATTIESBURG, MISSISSIPPI

**AN ORDINANCE CHANGING AND AMENDING THE COMPREHENSIVE
ZONING DISTRICT MAP, ADOPTED AS PART OF THE
COMPREHENSIVE ZONING ORDINANCE NO. 2330, AS AMENDED,
OF THE CITY OF HATTIESBURG, MISSISSIPPI
FOR A PROTION OF A CERTAIN PROPERTY LOCATED ON THE
NORTHEAST CORNER OF TURTLE CREEK MALL (WILLOW STREET) (PARCEL
051L-11-036.000, PPIN 17347, WARD 3) FROM ARTICLE 4, SECTION 59, B-2
(NEIGHBORHOOD BUSINESS) DISTRICT TO ARTICLE 4, SECTION 62, B-5
(REGIONAL BUSINESS) DISTRICT BE IT ORDAINED BY THE MAYOR AND
COUNCIL OF THE CITY OF HATTIESBURG, MISSISSIPPI:**

SECTION 1. That the Comprehensive Zoning District Map, adopted as part of the Comprehensive Zoning Ordinance No. 2330, as amended, of the City of Hattiesburg, Mississippi, be and the same is hereby changed and amended. The Hattiesburg Planning Commission recommended to APPROVE said change in zoning for the following reasons:

There is a material change in the circumstances and conditions of the neighborhood and area surrounding the petitioned property.

Said properties are described as follows:

A part of the Northwest 1/4 of the Northeast 1/4 of Section 11, Township 4 North, Range 14 West, City of Hattiesburg, Lamar County, Mississippi, and more particularly described as: Commencing at the Southwest corner of the said Northwest 1/4 of the Northeast 1/4, thence run N00°18'41 "W and along the west section line of the said Northwest 1/4 of the Northeast 1/4 for 405.79 feet to the Point of Beginning; thence S89°54'05"E for 22.26 feet, thence run S76°04'29"E for 44.19 feet,

thence run s49°40'39"E for 50.82 feet, thence run S16°09'52"E for 16.97 feet, thence run N20°59'14"E for 66.43 feet, thence run N29°05'43"E for 37.37 feet, thence run N36°18'14"E for 181.68 feet, thence run N53°41'43"W for 101.69 feet, thence run N 71°40'00"W for 186.81 feet and to the said west section line of the Northwest 1/4 of the Northeast 1/4, thence run S00°8' 45"E and along the said west section line of the Northwest 1/4 of the Northeast 1/4 for 300.40 feet to the Point of Beginning, comprising 1.27 Acres (55,361 square feet), more or less.

SECTION 2. Except as hereby expressly changed and amended, the aforesaid Comprehensive Zoning District Map and the Comprehensive Zoning Ordinance No. 2330, as amended, of said City of Hattiesburg, Mississippi, shall be and remain in full force and form as adopted.

SECTION 3. That this Ordinance take effect and be in force thirty (30) days from and after passage as provided by law.

The foregoing Ordinance having been reduced to writing, the same was introduced by Council member Carroll seconded by Council member Dryden and was adopted by the following vote to-wit:

YEAS: Bradley
Delgado
Carroll
Dryden
Naylor

NAYS: None


THE President thereby declared the motion carried and the foregoing Ordinance adopted and approved, this the 19th day of April A.D., 2016.

(S E A L)

ATTEST:


CLERK OF COUNCIL

ADOPTED:

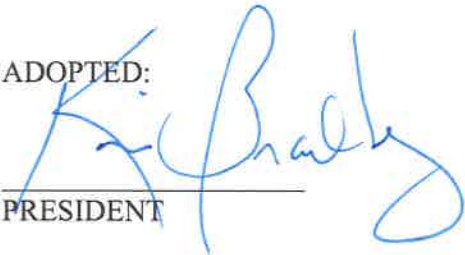
PRESIDENT

THE above and foregoing Ordinance having been submitted to and approved by the Mayor, this the 19th day of April A.D., 2016.

ATTEST:


CITY CLERK

APPROVED:


MAYOR



City of Hattiesburg, MS

200 Forrest St.
P.O. Box 1898
Hattiesburg, MS 39401

Master

File Number: 2016-2607

File ID: 2016-2607

Type: Regular Agenda Item

Status: Passed

Version: 1

Reference:

In Control: City Council

File Created: 04/11/2016

Brief Title: The northeast corner of Turtle Creek Mall- Variance

Final Action: 04/19/2016

Minute Book Number: MB2016-99-100

Title: APPROVE or DENY a petition filed by Renee and Brian Dozier, Representative, on behalf of Sidney Malone, Owner, to request a variance from Article 4, Section 89.04 (39) which states one (1) parking space is required for each one thousand (1,000) square feet of gross floor area for a total (44) spaces required and instead allow a total of eight (8) spaces for a variance of thirty-six (36) parking spaces for certain property located at the northeast corner of Turtle Creek Mall (Willow Street) (Parcel 051L-11-036.000, PPIN 17347, Ward 3). The Planning Commission recommended to APPROVE on April 6, 2016.

Notes:

Sponsors:

Enactment Date:

Attachments: April HPC Minutes (DRAFT), Image Sheet -The northeast corner of Turtle Creek Mall (Willow Street), Staff Summary - The Northeast Corner of Turtle Creek Mall (Willow St), Application Summary (Variance)- The northeast corner of Turtle Creek Mall (Willow Street), Site Plan - proposed, Documents submitted by applicant

Enactment Number:

Contact:

Meeting Date: 04/19/2016

Drafter: Jeremy McNeil

Effective Date:

History of Legislative File

Ver- sion:	Acting Body:	Date:	Action:	Sent To:	Due Date:	Return Date:	Result:
1	City Council	04/19/2016	Approve				Pass

Action Text: A MOTION was made by Council Member Carroll and seconded by Council Member Dryden to APPROVE a petition filed by Renee and Brian Dozier, Representative, on behalf of Sidney Malone, Owner, to request a variance from Article 4, Section 89.04 (39) which states one (1) parking space is required for each one thousand (1,000) square feet of gross floor area for a total (44) spaces required and instead allow a total of eight (8) spaces for a variance of thirty-six (36) parking spaces for certain property located at the northeast corner of Turtle Creek Mall (Willow Street) (Parcel 051L-11-036.000, PPIN 17347, Ward 3). The Planning Commission recommended to APPROVE on April 6, 2016.

There being no discussion, the Motion received the affirmative vote of the Council as follows:

Yeas: 5 - Bradley, Delgado, Carroll, Dryden and Naylor

Nays: 0

Yea: 5 Council Member Bradley
Council Member Delgado
Council Member Carroll
Council Member Dryden
Council Member Naylor

TEL-No Vote: 0

Text of Legislative File 2016-2607

Title

APPROVE or DENY a petition filed by Renee and Brian Dozier, Representative, on behalf of Sidney Malone, Owner, to request a variance from Article 4, Section 89.04 (39) which states one (1) parking space is required for each one thousand (1,000) square feet of gross floor area for a total (44) spaces required and instead allow a total of eight (8) spaces for a variance of thirty-six (36) parking spaces for certain property located at the northeast corner of Turtle Creek Mall (Willow Street) (Parcel 051L-11-036.000, PPIN 17347, Ward 3). The Planning Commission recommended to APPROVE on April 6, 2016.

Summary

The northeast corner of Turtle Creek Mall (Willow Street) - Variance

Budget Information

Expenditure Type

Purchasing Item

Publication Information

**MINUTES OF THE
REGULAR MEETING OF THE
HATTIESBURG PLANNING COMMISSION
April 6, 2016**

The Hattiesburg Planning Commission did meet in a regular session on April 6, 2016 at 1:00 p.m. at the Jackie Dole Community Center, 220 West Front Street, Hattiesburg, Mississippi. Joseph White, Chairman, presided over the meeting. A quorum was indicated and the attendance was as follows:

Commissioners Present: Dick Conville
 Peggy Horton, Secretary
 Eric Martin
 Don McCleskey
 Linda McMurtrey, Vice-Chairman
 Mark Miller
 Joseph White, Chairman

Commissioners Absent: Judy Corts
 Sandra Thompson
 Jessie Wilson

Also Present: Pattie Brantley, AICP, Director of Urban Development
 Ginger Maddox, Planning Division Manager
 Jeremy McNeil, Planner
 Steve Mitchell, Building Official

Chairman White declared the meeting of the Hattiesburg Planning Commission open and in session at 1:00 P.M.

INVOCATION

Commissioner Horton gave the invocation.

AGENDA REVIEW

There came the matter of the April 2016 Agenda. A request was made by Chairman White for a motion to approve the April 2016 Agenda. A motion was made to approve by Commissioner Conville and seconded by Commissioner Horton.

Commissioners voting aye: Dick Conville
 Peggy Horton, Secretary
 Eric Martin
 Don McCleskey
 Linda McMurtrey, Vice-Chairman
 Mark Miller

Commissioners voting nay: None

MINUTES REVIEW

There came the matter of the February 3, 2016 Minutes. A request was made by Chairman White for a motion to Approve the February 3, 2016 Minutes. A motion was made by Commissioner McClesky to approve the minutes and seconded by Commissioner Horton.

Commissioners voting aye: Dick Conville
Peggy Horton, Secretary
Eric Martin
Don McCleskey
Linda McMurtrey, Vice-Chairman
Mark Miller

Commissioners voting nay: None

Commissioners abstaining: None

REPORTS

BUILDING REPORT

There came the matter of the Building Inspection Report provided to the commission of monthly and YTD Permit information for February and March by Steve Mitchell, Building Official.

PLANNING REPORT

There came the matter of the Planning Report. Ginger Maddox, Planning Division Manager, informed the Commission that the most recent updated draft of Land Development Code will be uploaded to the City’s website in two weeks. As well as her and Pattie Brantley, Director of Urban Development experience at the American Planning Associations’ National Conference in Phoenix, Arizona. Also, Ms. Maddox informed the Commission of the City Council approval of the following items heard at the previous Planning Commission: the City of Hattiesburg, text amendment; TIDE School, Use Permit Upon Review, PPIN 27016; Richard Hiatt, Zoning Designation, Lots 3-10, 12, 15, and 16 at Augusta Court Subdivision of Greystone located on Augusta Court West; Stan Hall, Zoning Designation Lot 17 at Augusta Court Subdivision of Greystone located at 1 Augusta Court East; Matt Mayo, Zoning Designation, Lots 19-40 and an area designated as a “Common Area” at Augusta Court Subdivision of Greystone located on Augusta Court East and Amen Circle; and William Carey University, zoning change, use permit upon review, street closure.

CHAIRMAN’S REPORT

There came the matter of the Chairman’s Report. There was none.

PUBLIC HEARING

Chairman White declared the Public Hearing open at 1:15 P.M. and read the rules and procedures of the hearing.

There came the matter of Item A (Rezoning), by David White, Representative, on behalf of Robert Wallace, Owner, as required in the Comprehensive Zoning Ordinance No. 2330, as amended, to change the zoning classification for a portion of certain property located at 6194 Hwy 98 (Parcel 052R-10-018.00, PPIN 17193, Ward 3) from Article 4, Section 62, B-5 (Regional Business) District to Article 4, Section 54, R-4 (High Density Residential) District.

	Name	Address	City/State
<u>Presented by:</u>	David White	4341 Ambergate Court	Franklin, TN
	- Representative, Franklin Construction Company		
<u>Proponents:</u>	None		
<u>Opponents:</u>	None		

Chairman White declared the Public Hearing closed and the Business Meeting open to vote on the request. Commissioner Miller made a motion to approve the zoning change because there is a material change in the circumstances and conditions of the neighborhood and area surrounding the petitioned property. The motion was seconded by Commissioner Dick.

Commissioners voting aye: Dick Conville
Peggy Horton, Secretary
Eric Martin
Don McCleskey
Linda McMurtrey, Vice-Chairman
Mark Miller

Commissioners voting nay: None

There came the matter of Item B (Use Permit Upon Review), by Charles Bourland, Representative, on behalf of William Carey University, Owner, as required in the Comprehensive Zoning Ordinance No. 2330, as amended, to request a Use Permit Upon Review for a “Parking/Parking Lot” as provided in Article 4, Section 52.03 (4) for certain properties located at 204, 226, and 228 Tuscan Avenue (Parcel 038G-15-189.00, PPIN 13687; Parcel 038G-15-190.00, PPIN 13688; Parcel 038G-15-191.00, PPIN 13689, Ward 5).

	Name	Address	City/State
<u>Presented by:</u>	Charles Bourland	5211 Old Highway 11	Hattiesburg, MS
	- Representative, Landry and Lewis Architects, P.A.		
	Bob Blevin	498 Tuscan Ave	Hattiesburg, MS
	- Director of Facilities, William Carey University		
<u>Proponents:</u>	None		
<u>Opponents:</u>	Katie L. Riley	498 Tuscan Ave.	Hattiesburg, MS

Chairman White declared the Public Hearing closed and the Business Meeting open to vote on the request. Commissioner McClesky made a motion to approve the application for a Use permit Upon Review because there is need to preserve and encourage the stability of the Hattiesburg business community. The motion was seconded by Commissioner Miller.

Commissioners voting aye: Dick Conville
Peggy Horton, Secretary
Eric Martin
Don McCleskey
Linda McMurtrey, Vice-Chairman
Mark Miller

Commissioners voting nay: None

There came the matter of Item C (Rezoning) by Renee and Brian Dozier, Representative, on behalf of Sidney Malone, Owner, as required in the Comprehensive Zoning Ordinance No. 2330, as amended, to change the zoning classification for a certain property located on The northeast corner of Turtle Creek Mall (Willow Street) (Parcel 051L-11-036.000, PPIN 17347, Ward 3) from Article 4, Section 59, B-2 (Neighborhood Business) District to Article 4, Section 62, B-5 (Regional Business) District.

	Name	Address	City/State
<u>Presented by:</u>	Kyle Wallace - Project Engineer, Shows, Dearman & Waits, Inc.	301 2 nd Avenue	Hattiesburg, MS
	Sidney Malone	104 Campbell Loop	Hattiesburg, MS
<u>Proponents:</u>	None		
<u>Opponents:</u>	None		

Chairman White declared the Public Hearing closed and the Business Meeting open to vote on the request. Commissioner Miller made a motion to approve the zoning change because there is a material change in the circumstances and conditions of the neighborhood and area surrounding the petitioned property. The motion was seconded by Commissioner Horton.

Commissioners voting aye: Dick Conville
Peggy Horton, Secretary
Eric Martin
Linda McMurtrey, Vice-Chairman
Mark Miller

Commissioners voting nay: None

Commissioners abstaining: Don McCleskey

There came the matter of Item D (Variance), by Renee and Brian Dozier, Representative, on behalf of Sidney Malone, Owner, as required in the Comprehensive Zoning Ordinance No. 2330, as amended, to request a variance from Article 4, Section 89.04 (39) which states one (1) parking space is required for each one thousand (1,000) square feet of gross floor area for a total (44) spaces required and instead allow a total of eight (8) spaces for a variance of thirty-six (36) parking spaces for certain property located at the northeast corner of Turtle Creek Mall (Willow Street) (Parcel 051L-11-036.000, PPIN 17347, Ward 3).

	Name	Address	City/State
<u>Presented by:</u>	Kyle Wallace - Project Engineer, Shows, Dearman & Waits, Inc.	301 2 nd Avenue	Hattiesburg, MS
	Sidney Malone	104 Campbell Loop	Hattiesburg, MS
<u>Proponents:</u>	None		
<u>Opponents:</u>	None		

Chairman White declared the Public Hearing closed and the Business Meeting open to vote on the request. Commissioner Conville made a motion to approve the variance because there is literal interpretation of the provision of the Code would deprive the applicant of rights commonly enjoyed by other properties in the same district under the terms of this code. The motion was seconded by Commissioner Horton.

Commissioners voting aye: Dick Conville
Peggy Horton, Secretary
Eric Martin
Linda McMurtrey, Vice-Chairman

Commissioners voting nay: Mark Miller

Commissioners voting abstaining: Don McCleskey

There came the matter of Item E (Text Amendment), by the City of Hattiesburg to add and amend the text of the Midtown Form Based Code, Ord. 3105, so that Section 3.17 C.3.b.v. reads: “Chevy Chase Drive”.

Amended text to read:

- “b. Where more than one street abuts a lot, all of the streets are considered primary streets, except that the following streets are designated as side streets:
- i. 30th Avenue;
 - ii. Lorraine Street;
 - iii. 27th Avenue;
 - iv. Adeline Street; and
 - v. Chevy Chase Drive.”

	Name	Address	City/State
<u>Presented by:</u>	City of Hattiesburg		Hattiesburg, MS
<u>Proponents:</u>	None		
<u>Opponents:</u>	None		

Chairman White declared the Public Hearing closed and the Business Meeting open to vote on the request. Commissioner McCleskey made a motion to approve the text amendment. The motion was seconded by Commissioner Horton.

Commissioners voting aye: Dick Conville
Peggy Horton, Secretary
Eric Martin
Don McCleskey
Linda McMurtrey, Vice-Chairman
Mark Miller

Commissioners voting nay: None

There came the matter of Item F (Variance), Robert Tatum, Representative, on behalf of the University of Southern Mississippi, Owner, as required in the Midtown Form-Based Code, to request a variance from Article 3, Section 3.4.2 (F) which states a Build-to Zone on a primary street shall meet 70% minimum overall lot width and instead allow 17% lot width for a variance of 53% lot width for certain property located on a portion of 3102 Hardy St and along S. 31st Avenue (Parcel 028N-07-079.00, PPIN 26492, & Parcel 028N-07-080.00, PPIN 26493, respectively, Ward 3).

	Name	Address	City/State
<u>Presented by:</u>	Robert Tatum	11 Parkway Blvd	Hattiesburg, MS
	- Representative, CR Properties, LLC		
<u>Proponents:</u>	None		
<u>Opponents:</u>	None		

Chairman White declared the Public Hearing closed and the Business Meeting open to vote on the request. Commissioner McCleskey made a motion to approve the variance because special conditions and circumstances do exist which are peculiar to the land, structure, or building involved and which are not applicable to other lands, structures, or buildings in the same district; and that granting the variance requested will not confer on the applicant any special privilege that is denied by this code to other lands, structures, or buildings in the same district. The motion was seconded by Commissioner Miller.

Commissioners voting aye: Dick Conville
Peggy Horton, Secretary
Eric Martin
Don McCleskey
Linda McMurtrey, Vice-Chairman
Mark Miller

Commissioners voting nay: None

There came the matter of Item G (Variance), Robert Tatum, Representative, on behalf of the University of Southern Mississippi, Owner, as required in the Midtown Form-Based Code, to request a variance from Article 5, Section 5.1.G.3 (a) which states landscaped interior islands must be provided every ten (10) parking spaces for a total of five (5) and instead allow one (1) landscaped interior island for a variance of three (3) landscaped interior islands for certain property located on parcels on and along S. 31st Avenue (Parcel 028N-07-079.00, PPIN 26492, & Parcel 028N-07-080.00, PPIN 26493, respectively, Ward 3).

	Name	Address	City/State
<u>Presented by:</u>	Robert Tatum	11 Parkway Blvd	Hattiesburg, MS
	- Representative, CR Properties, LLC		
<u>Proponents:</u>	None		
<u>Opponents:</u>	None		

Chairman White declared the Public Hearing closed and the Business Meeting open to vote on the request. Commissioner McMurtrey made a motion to approve the variance because special conditions and circumstances do exist which are peculiar to the land, structure, or building involved and which are not applicable to other lands, structures, or buildings in the same district; and that granting the variance requested will not confer on the applicant any special privilege that is denied by this code to other lands, structures, or buildings in the same district. The motion was seconded by Commissioner Horton.

Commissioners voting aye: Dick Conville
Peggy Horton, Secretary
Eric Martin
Don McCleskey
Linda McMurtrey, Vice-Chairman
Mark Miller

Commissioners voting nay: None

There came the matter of Item H (Variance), Robert Tatum, Representative, on behalf of the University of Southern Mississippi, Owner, as required in the Midtown Form-Based Code, to request a variance from Article 3, Section 3.15.1 (F) which states a Build-to Zone on a primary street (S. 31st Ave.) shall meet a 90% minimum overall lot width and instead allow 27% lot width for a variance of 63% lot width for certain property located on a portion of 3000 Hardy Street (Parcel 028N-07-078.00, PPIN 20837, Ward 3).

	Name	Address	City/State
<u>Presented by:</u>	Robert Tatum	11 Parkway Blvd	Hattiesburg, MS
	- Representative, CR Properties, LLC		
<u>Proponents:</u>	None		
<u>Opponents:</u>	None		

Chairman White declared the Public Hearing closed and the Business Meeting open to vote on the request. Commissioner McCleskey made a motion to approve the variance because special conditions and circumstances do exist which are peculiar to the land, structure, or building involved and which are not applicable to other lands, structures, or buildings in the same district; and that granting the variance requested will not confer on the applicant any special privilege that is denied by this code to other lands, structures, or buildings in the same district. The motion was seconded by Commissioner Conville.

Commissioners voting aye: Dick Conville
Peggy Horton, Secretary
Eric Martin
Don McCleskey
Linda McMurtrey, Vice-Chairman
Mark Miller

Commissioners voting nay: None

There came the matter of Item I (Variance), Robert Tatum, Representative, on behalf of the University of Southern Mississippi, Owner, as required in the Midtown Form-Based Code, to request a variance from Article 3, Section 3.15.2(B) which states a street facing façade with a height minimum of two (2) stories shall meet a 75% minimum overall lot width and instead allow 53% lot width along Hardy Street for a variance of 22% lot width for certain property located 3000 Hardy Street (Parcel 028N-07-078.00, PPIN 20837, Ward 3).

	Name	Address	City/State
<u>Presented by:</u>	Robert Tatum	11 Parkway Blvd	Hattiesburg, MS
	- Representative, CR Properties, LLC		
<u>Proponents:</u>	None		
<u>Opponents:</u>	None		

Chairman White declared the Public Hearing closed and the Business Meeting open to vote on the request. Commissioner McCleskey made a motion to approve the variance because special conditions and circumstances do exist which are peculiar to the land, structure, or building involved and which are not applicable to other lands, structures, or buildings in the same district; and that granting the variance requested will not confer on the applicant any special privilege that is denied by this code to other lands, structures, or buildings in the same district. The motion was seconded by Commissioner Horton.

Commissioners voting aye: Dick Conville
Peggy Horton, Secretary
Eric Martin
Don McCleskey
Linda McMurtrey, Vice-Chairman
Mark Miller

Commissioners voting nay: None

There came the matter of Item J (Variance), Robert Tatum, Representative, on behalf of the University of Southern Mississippi, Owner, as required in the Midtown Form-Based Code, to request a variance from Article 3, Section 3.15.2(B) which states a street facing façade with a height minimum of two (2) stories shall meet a 75% minimum overall lot width and instead allow 0% lot width along S. 30th Avenue for a variance of 75% lot width for certain property located 3000 Hardy Street (Parcel 028N-07-078.00, PPIN 20837, Ward 3).

	Name	Address	City/State
<u>Presented by:</u>	Robert Tatum	11 Parkway Blvd	Hattiesburg, MS
	- Representative, CR Properties, LLC		
<u>Proponents:</u>	None		
<u>Opponents:</u>	None		

Chairman White declared the Public Hearing closed and the Business Meeting open to vote on the request. Commissioner McCleskey made a motion to approve the variance because special conditions and circumstances do exist which are peculiar to the land, structure, or building involved and which are not applicable to other lands, structures, or buildings in the same district; and that granting the variance requested will not confer on the applicant any special privilege that is denied by this code to other lands, structures, or buildings in the same district. The motion was seconded by Commissioner Horton.

Commissioners voting aye: Dick Conville
Peggy Horton, Secretary
Eric Martin
Don McCleskey
Linda McMurtrey, Vice-Chairman
Mark Miller

Commissioners voting nay: None

There came the matter of Item K (Variance), Robert Tatum, Representative, on behalf of the University of Southern Mississippi, Owner, as required in the Midtown Form-Based Code, to request a variance from Article 3, Section 3.15.2(B) which states a street facing façade with a height minimum of two (2) stories shall meet a 75% minimum overall lot width and instead allow 0% lot width S. 31st Avenue for a variance of 75% lot width for certain property located 3000 Hardy Street (Parcel 028N-07-078.00, PPIN 20837, Ward 3).

	Name	Address	City/State
<u>Presented by:</u>	Robert Tatum	11 Parkway Blvd	Hattiesburg, MS
	- Representative, CR Properties, LLC		
<u>Proponents:</u>	None		
<u>Opponents:</u>	None		

Chairman White declared the Public Hearing closed and the Business Meeting open to vote on the request. Commissioner McCleskey made a motion to approve the variance because special conditions and circumstances do exist which are peculiar to the land, structure, or building involved and which are not applicable to other lands, structures, or buildings in the same district; and that granting the variance requested will not confer on the applicant any special privilege that is denied by this code to other lands, structures, or buildings in the same district. The motion was seconded by Commissioner Horton.

Commissioners voting aye: Dick Conville
Peggy Horton, Secretary
Eric Martin
Don McCleskey
Linda McMurtrey, Vice-Chairman
Mark Miller

Commissioners voting nay: None

There came the matter of Item L (Variance), Robert Tatum, Representative, on behalf of the University of Southern Mississippi, Owner, as required in the Midtown Form-Based Code, to request a variance from Article 3, Section 3.5.3.A (MX-4) which states a maximum story allowed in a MX-4 zone shall not exceed four (4) stories and instead allow five (5) stories for a variance of one (1) story for a hotel as proposed located at 3000 Hardy Street and 301 Chevy Chase Drive (Parcel 028N-07-078.00, PPIN 20837 ; Parcel 028N-07-076.00, PPIN 20839, Ward 3).

	Name	Address	City/State
<u>Presented by:</u>	Robert Tatum	11 Parkway Blvd	Hattiesburg, MS
	- Representative, CR Properties, LLC		
<u>Proponents:</u>	None		
<u>Opponents:</u>	None		

Chairman White declared the Public Hearing closed and the Business Meeting open to vote on the request. Commissioner Conville made a motion to approve the variance because special conditions and circumstances do exist which are peculiar to the land, structure, or building involved and which are not applicable to other lands, structures, or buildings in the same district; and that granting the variance requested will not confer on the applicant any special privilege that is denied by this code to other lands, structures, or buildings in the same district. The motion was seconded by Commissioner Martin.

Commissioners voting aye: Dick Conville
Peggy Horton, Secretary
Eric Martin
Linda McMurtrey, Vice-Chairman
Mark Miller
Don McCleskey

Commissioners voting nay: None

There came the matter of Item M (Variance), Robert Tatum, Representative, on behalf of the University of Southern Mississippi, Owner, as required in the Midtown Form-Based Code, to request a variance from Article 3, Section 3.4.2 (F) & (H) which states the Build-to Zone on a primary street shall meet a 70% minimum lot width and instead allow 0% lot width for a variance of 70% lot width along S. 31st Avenue and also allow 23% lot width for a variance of 47% lot width along Chevy Chase Drive for certain properties located at 3000 Hardy Street and 307 Chevy Chase Drive (Parcel 028N-07-076.00, PPIN 20839; Parcel 028N-07-078.00, PPIN 20837 ; Parcel 028N-07-077.00, PPIN 20838 respectively, Ward 3).

	Name	Address	City/State
<u>Presented by:</u>	Robert Tatum	11 Parkway Blvd	Hattiesburg, MS
	- Representative, CR Properties, LLC		
<u>Proponents:</u>	None		
<u>Opponents:</u>	None		

Chairman White declared the Public Hearing closed and the Business Meeting open to vote on the request. Commissioner Horton made a motion to approve the variance because special conditions and circumstances do exist which are peculiar to the land, structure, or building involved and which are not applicable to other lands, structures, or buildings in the same district; and that granting the variance requested will not confer on the applicant any special privilege that is denied by this code to other lands, structures, or buildings in the same district. The motion was seconded by Commissioner McMurtrey.

Commissioners voting aye: Dick Conville
Peggy Horton, Secretary
Eric Martin
Don McCleskey
Linda McMurtrey, Vice-Chairman
Mark Miller

Commissioners voting nay: None

There came the matter of Item N (Variance), Robert Tatum, Representative, on behalf of the University of Southern Mississippi, Owner, as required in the Midtown Form-Based Code, to request a variance from Article 3, Section 3.15.1 (F) which states a Build-to Zone on a primary street (S. 31st Ave.) shall meet a 90% minimum overall lot width and instead allow 0% lot width for a variance of 90% lot width and a variance from Article 3, Section 3.15.2(B) which states a street facing façade height with a minimum of two (2) stories shall meet a 75% minimum overall lot width and instead allow 0% lot width along S. 31st Avenue for a variance of 75% two lot width for certain property located on the southern portion of 3000 Hardy Street along S. 31st Avenue (Parcel 028N-07-078.00, PPIN 20837; Parcel 028N-07-077.00, PPIN 20838, Ward 3).

	Name	Address	City/State
<u>Presented by:</u>	Robert Tatum	11 Parkway Blvd	Hattiesburg, MS
	- Representative, CR Properties, LLC		
<u>Proponents:</u>	None		
<u>Opponents:</u>	None		

Chairman White declared the Public Hearing closed and the Business Meeting open to vote on the request. Commissioner Horton made a motion to approve the variance because special conditions and circumstances do exist which are peculiar to the land, structure, or building involved and which are not applicable to other lands, structures, or buildings in the same district; and that granting the variance requested will not confer on the applicant any special privilege that is denied by this code to other lands, structures, or buildings in the same district. The motion was seconded by Commissioner McMurtrey.

Commissioners voting aye: Dick Conville
Peggy Horton, Secretary
Eric Martin
Don McCleskey
Linda McMurtrey, Vice-Chairman
Mark Miller

Commissioners voting nay: None

There came the matter of Item O (Variance), Robert Tatum, Representative, on behalf of the University of Southern Mississippi, Owner, as required in the Midtown Form-Based Code, to request a variance from Article 3, Section 3.15.2(B) which states a street facing façade height with a minimum of two (2) stories shall meet a 75% minimum overall lot width and instead allow 48% lot width along S. 30th Avenue for a variance of 27% lot width for certain property located on the southern portion of 3000 Hardy Street along S. 30th Avenue (Parcel 028N-07-078.00, PPIN 20837; Parcel 028N-07-076.00, PPIN 20839, Ward 3).

	Name	Address	City/State
<u>Presented by:</u>	Robert Tatum	11 Parkway Blvd	Hattiesburg, MS
	- Representative, CR Properties, LLC		
<u>Proponents:</u>	None		
<u>Opponents:</u>	None		

Chairman White declared the Public Hearing closed and the Business Meeting open to vote on the request. Commissioner Horton made a motion to approve the variance because special conditions and circumstances do exist which are peculiar to the land, structure, or building involved and which are not applicable to other lands, structures, or buildings in the same district; and that granting the variance requested will not confer on the applicant any special privilege that is denied by this code to other lands, structures, or buildings in the same district. The motion was seconded by Commissioner Conville.

Commissioners voting aye: Dick Conville
Peggy Horton, Secretary
Eric Martin
Linda McMurtrey, Vice-Chairman
Mark Miller
Don McCleskey

Commissioners voting nay: None

There came the matter of Item P (Variance), Robert Tatum, Representative, on behalf of the University of Southern Mississippi, Owner, as required in the Midtown Form-Based Code, to request a setback variance from Article 3. Section 3.15.1. (G) which states that a side street setback may be a maximum of fifteen (15) feet from the property line and instead allow a setback of 19.4 feet on S. 30th Avenue for a variance of 4.4 feet for a portion of a hotel as proposed located at 3000 Hardy Street and 301 Chevy Chase Drive (Parcel 028N-07-078.00, PPIN 20837; Parcel 028N-07-076.00, PPIN 20839, Ward 3).

	Name	Address	City/State
<u>Presented by:</u>	Robert Tatum	11 Parkway Blvd	Hattiesburg, MS
	- Representative, CR Properties, LLC		
<u>Proponents:</u>	None		
<u>Opponents:</u>	None		

Chairman White declared the Public Hearing closed and the Business Meeting open to vote on the request. Commissioner Horton made a motion to approve the variance because special conditions and circumstances do exist which are peculiar to the land, structure, or building involved and which are not applicable to other lands, structures, or buildings in the same district; and that granting the variance requested will not confer on the applicant any special privilege that is denied by this code to other lands, structures, or buildings in the same district. The motion was seconded by Commissioner Miller.

Commissioners voting aye: Dick Conville
Peggy Horton, Secretary
Eric Martin
Linda McMurtrey, Vice-Chairman
Mark Miller
Don McCleskey

Commissioners voting nay: None

There came the matter of Item Q (Variance), Robert Tatum, Representative, on behalf of University of Southern Mississippi, Owner, as required in the Midtown Form-Based Code, to request a variance from Article 5, Section 5.1.G.3 (a) which states landscaped interior island must be provided every ten (10) parking spaces for a required total of fourteen (14) and instead allow three (3) landscaped interior islands for a variance of eleven (11) landscaped interior island for certain property located on a portion of 3102 Hardy Street and along S. 31st Avenue (Parcel 028N-07-079.00, PPIN 26492, & Parcel 028N-07-080.00, PPIN 26493, Parcel 028N-07-078.00, PPIN 20837, respectively, Ward 3).

	Name	Address	City/State
<u>Presented by:</u>	Robert Tatum	11 Parkway Blvd	Hattiesburg, MS
	- Representative, CR Properties, LLC		
<u>Proponents:</u>	None		
<u>Opponents:</u>	None		

Chairman White declared the Public Hearing closed and the Business Meeting open to vote on the request. Commissioner McCleskey made a motion to approve the variance because special conditions and circumstances do exist which are peculiar to the land, structure, or building involved and which are not applicable to other lands, structures, or buildings in the same district; and that granting the variance requested will not confer on the applicant any special privilege that is denied by this code to other lands, structures, or buildings in the same district. The motion was seconded by Commissioner Horton.

Commissioners voting aye: Dick Conville
Peggy Horton, Secretary
Eric Martin
Don McCleskey
Linda McMurtrey, Vice-Chairman
Mark Miller

Commissioners voting nay: None

There came the matter of Item R (Rezoning), Robert Tatum, Representative, on behalf of University of Southern Mississippi, Owner, as required in the Midtown Form-Based Code, to change the zoning classification for a portion of certain a parcel located on S. 31st Avenue (Parcel 028N-07-079.00, PPIN 26492, & Parcel 028N-07-080.00, PPIN 26493, respectively, Ward 3) from Article 2, Section 2.4, EM-2 (Employment) District to Article 2, Section 2.3, MX-3 (Mixed Use) District.

	Name	Address	City/State
<u>Presented by:</u>	Robert Tatum	11 Parkway Blvd	Hattiesburg, MS
	- Representative, CR Properties, LLC		
<u>Proponents:</u>	None		
<u>Opponents:</u>	None		

Chairman White declared the Public Hearing closed and the Business Meeting open to vote on the request. Commissioner Miller made a motion to approve the zoning change because there is a material change in the circumstances and conditions of the neighborhood and area surrounding the petitioned property. The motion was seconded by Commissioner Conville.

Commissioners voting aye: Dick Conville
Peggy Horton, Secretary
Eric Martin
Don McCleskey
Linda McMurtrey, Vice-Chairman
Mark Miller

Commissioners voting nay: None

BUSINESS MEETING

There being no further business, the meeting was adjourned at 3:45 P.M. Commissioner McCleskey made a motion to adjourned the meeting at 3:45 P.M. The motion was seconded at Commissioner Martin.

Joe White, Chairman

Pattie Brantley, AICP, Director of Urban Development.

SUBJECT PARCEL:


The northeast corner of Turtle Creek Mall (Willow Street)

Renee and Brian Dozier, on behalf of Sidney Malone.


The applicant requests to change the zoning classification for a portion of a certain property located on The northeast corner of Turtle Creek Mall (Willow Street) (Parcel 051L-11-036.000, PPIN 17347, respectively, Ward 3) from Article 4, Section 59, B-2 (Neighborhood Business) District to Article 4, Section 62, B-5 (Regional Business) District, and requests a variance from Article 4, Section 89.04 (39) which states one (1) parking space is required for each one thousand (1,000) square feet of gross floor area for a total (44) spaces required and instead allow a total of eight (8) spaces for a variance of thirty-six (36) parking spaces.




Vicinity Map—Ward 3

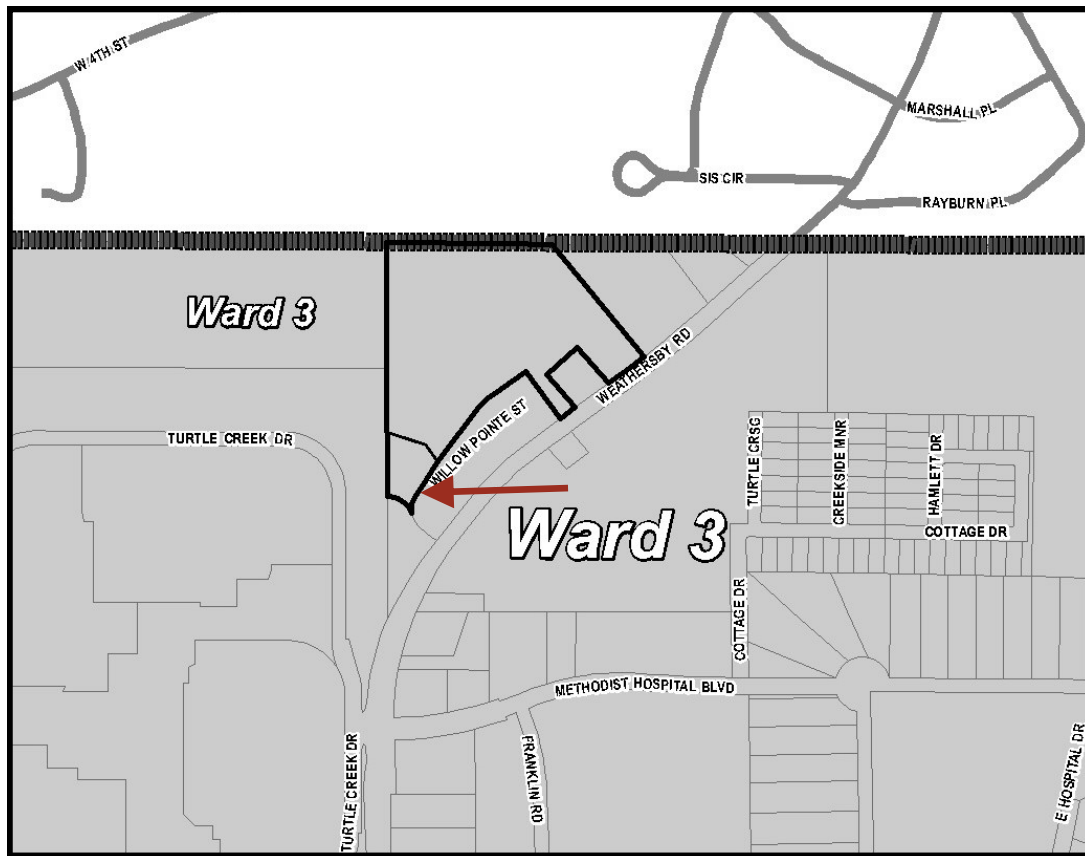

Zoning—B-2

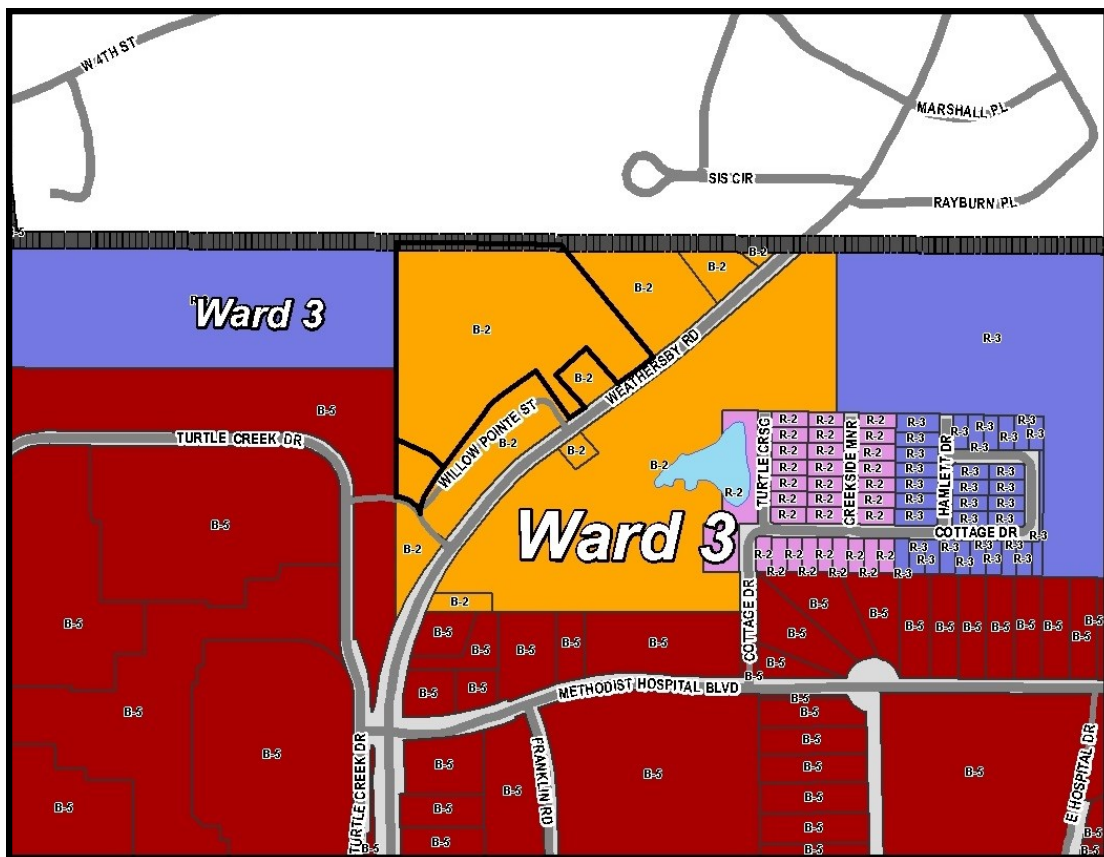

Site Aerial

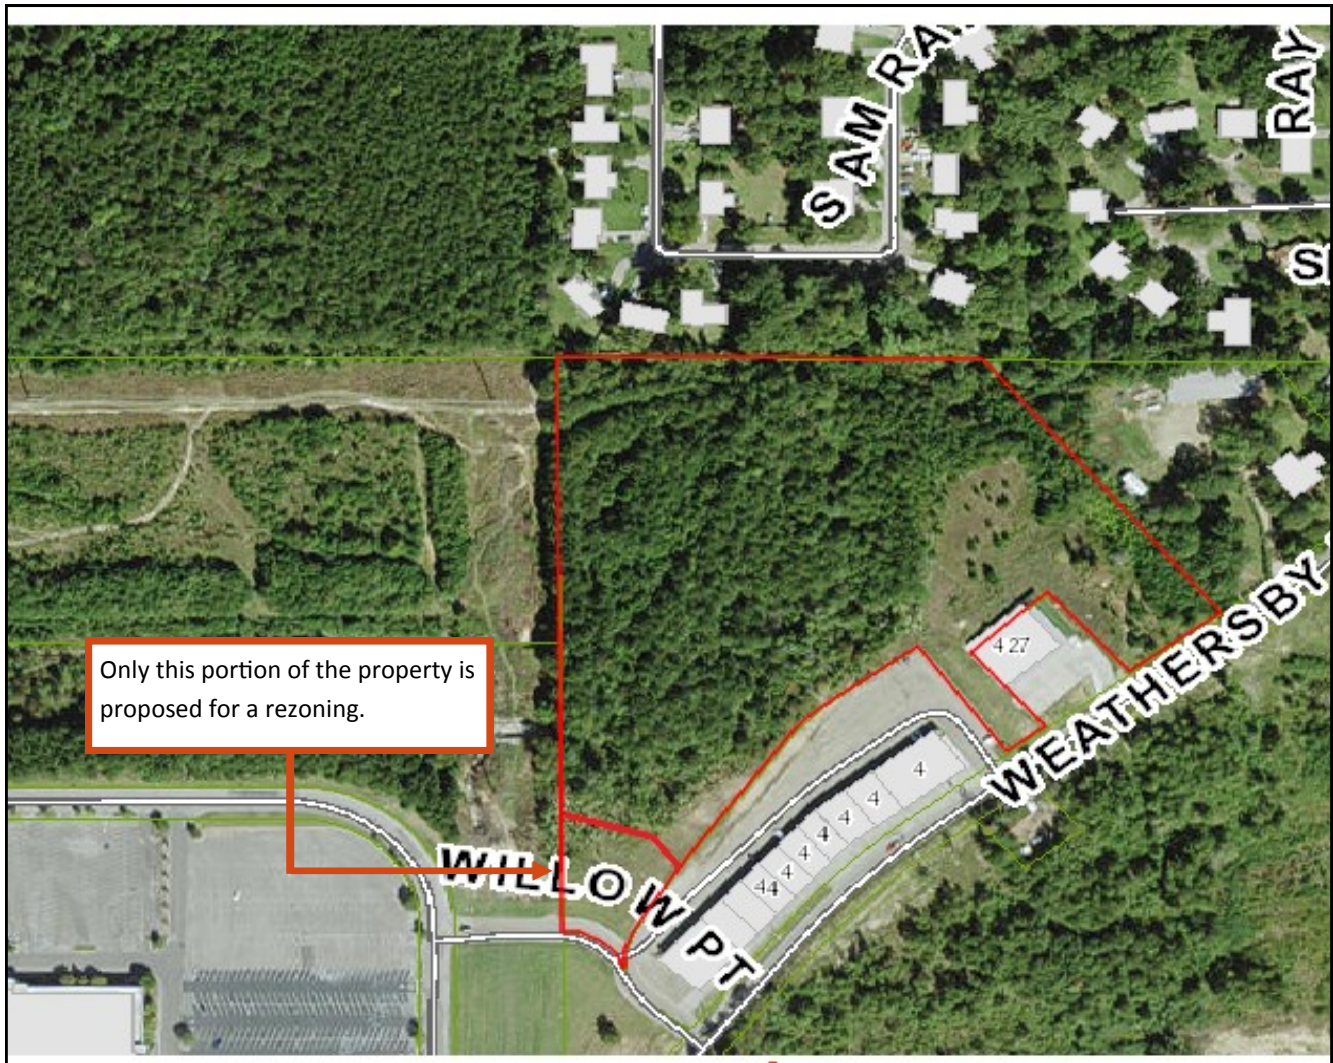

SURROUNDING AREA

Northern Direction: Outside the city limits/Residential



**Southern Direction: B-2
(Neighborhood Business) District /
Undeveloped**



**Eastern Direction: B-2
(Neighborhood Business) District /
Commercial**



**Western Direction: B-5(Regional
Business) District / Undeveloped**





**Planning Commission
Case Fact Sheet**

Property Applicant: Renee and Brian Dozier, Representative
Property Owner: Sidney Malone

Address of Property:	Tax Parcels/Ward:	PPIN:	Ward:
The northeast corner of Turtle Creek Mall (Willow Street)	051L-11-036.000	17347	3

Requests: **Rezoning & Variance**

Purpose of Request: To consider an application to **change the zoning classification** for a portion of a certain property located on The northeast corner of Turtle Creek Mall (Willow Street) (Parcel 051L-11-036.000, PPIN 17347, respectively, Ward 3) from Article 4, Section 59, B-2 (Neighborhood Business) District to Article 4, Section 62, B-5 (Regional Business) District, and to request a **variance** from Article 4, Section 89.04 (39) which states one (1) parking space is required for each one thousand (1,000) square feet of gross floor area for a total (44) spaces required and instead allow a total of eight (8) spaces for a variance of thirty-six (36) parking spaces.

Applicant Summary: See Attached

Applicable Regulations:

SECTION 59 B-2 NEIGHBORHOOD BUSINESS DISTRICT

59.01 General Description – The purpose of this business district is to provide retail stores and personal services for the convenience of the people in adjacent residential areas.

SECTION 62

B-5 REGIONAL BUSINESS DISTRICT

56.01 General Description – This business district is intended for the conduct of personal and business services for the motoring public.

SECTION 89

PARKING OFF-STREET/ON-STREET AUTOMOBILE AND VEHICLE LOADING

89.04 Off-Street Automobile Parking and Storage

39. Wholesale, and Warehouses: One (1) parking space for each one thousand (1,000) square feet of gross floor area.

Present Zoning: This parcel is currently zoned B-2 (Neighborhood Business) District

Present Use: Vacant/Undeveloped

Surrounding Zoning and Land Use:
North: Outside of city limits/Residential
South: B-2 (Neighborhood Business) District/ Undeveloped
East: B-2 (Neighborhood Business) District/ Commercial
West: B-5 (Regional Business) District/ Undeveloped

Most Nearly Bounded By (streets): This parcel is accessible from the East by Weathersby Road and the south by Willow Point. The parcel is bounded to the, West by Cross Creek, and the North by W. 4th Street.

Letters or Concerns stated: The Planning Division Office has not received any letters or other written communications relative to this case, as of March 28, 2016.

History / Background: This property is currently undeveloped. The northern portion within the Floodplain is not proposed for development. This development will require review by the Site Plan Review Committee.

Rezoning Options: Recommend **approval** or **denial** of the request to change the zoning classification for a portion of a certain property located on The northeast corner of Turtle Creek Mall (Willow Point) (Parcel 051L-11-036.000, PPIN 17347, Ward 3) from Article 4, Section 59, B-2 (Neighborhood Business) District to Article 4, Section 62, B-5 (Regional Business) District.

Basis for Approval:

1. There **(is / is not)** a material change in the circumstances and conditions of the neighborhood and area surrounding the petitioned property.
2. There **(is / is not)** a public need for the change in question, based on the Comprehensive Plan.
3. Annexation

Variance Options:

Recommend **approval** or **denial** of the request for a variance from Article 4, Section 89.04 (39) which states one (1) parking space is required for each one thousand (1,000) square feet of gross floor area for a total (44) spaces required and instead allow a total of eight (8) spaces for a variance of thirty-six (36) parking spaces.

Basis for Approval:

1. That special conditions and circumstances **(do / do not)** exist which are peculiar to the land, structure, or building involved and which are not applicable to other lands, structures, or buildings in the same district;
2. That literal interpretation of the provisions of this Code **(would / would not)** deprive the applicant of rights commonly enjoyed by other properties in the same district under the terms of this Code;
3. That the special conditions and circumstances **(do / do not)** result from the actions of the applicant;
4. That granting the variance requested **(will / will not)** confer on the applicant any special privilege that is denied by this Code to other lands, structures, or buildings in the same district.

Variance Information (1 page)

Note: No nonconforming use of neighboring lands, structures, or buildings in the same district, and no permitted or nonconforming use of lands, structures, or buildings in other districts shall be considered grounds for the issuance of a variance.

1. List reasons why you feel that the property could not be reasonably used without the requested

variance: Number of parking spots should not be based on building square footage for a mini storage unit. It should considerate what the building is used for.

2. All of the following conditions must be met before a variance can be recommended.

Explain and justify your proposal's compliance with each condition:

- a. That special conditions and circumstances exist which are peculiar to the land, structure, or building involved and which are not applicable to other lands, structures, or buildings in the same district.

This storage building will rarely have people in & out, besides on the day they move their stuff in & out of their unit. (90% of customers). There will be 1 worker at the front desk during regular business hours.

- b. That literal interpretation of the provisions of this Code would deprive the applicant of rights commonly enjoyed by other properties in the same district under the terms of this Code.


the zoning of this property is unique in where we are putting it. We are tending to businesses/residential in a unique area that would not require the same terms presented.

- c. That the special conditions and circumstances do not result from the actions of the applicant.

No action of the applicant has caused this circumstance. Every similar building that we've looked at has app. 4-8 parking units, depending on the size.

- d. That granting the variance requested will not confer on the applicant any special privilege that is denied by this Code to other lands, structures, or buildings in the same district.

Indoor storage unit buildings are very different from any other building, including the parking or lack of situation. This is first fully indoor storage building in the Hattiesburg area.

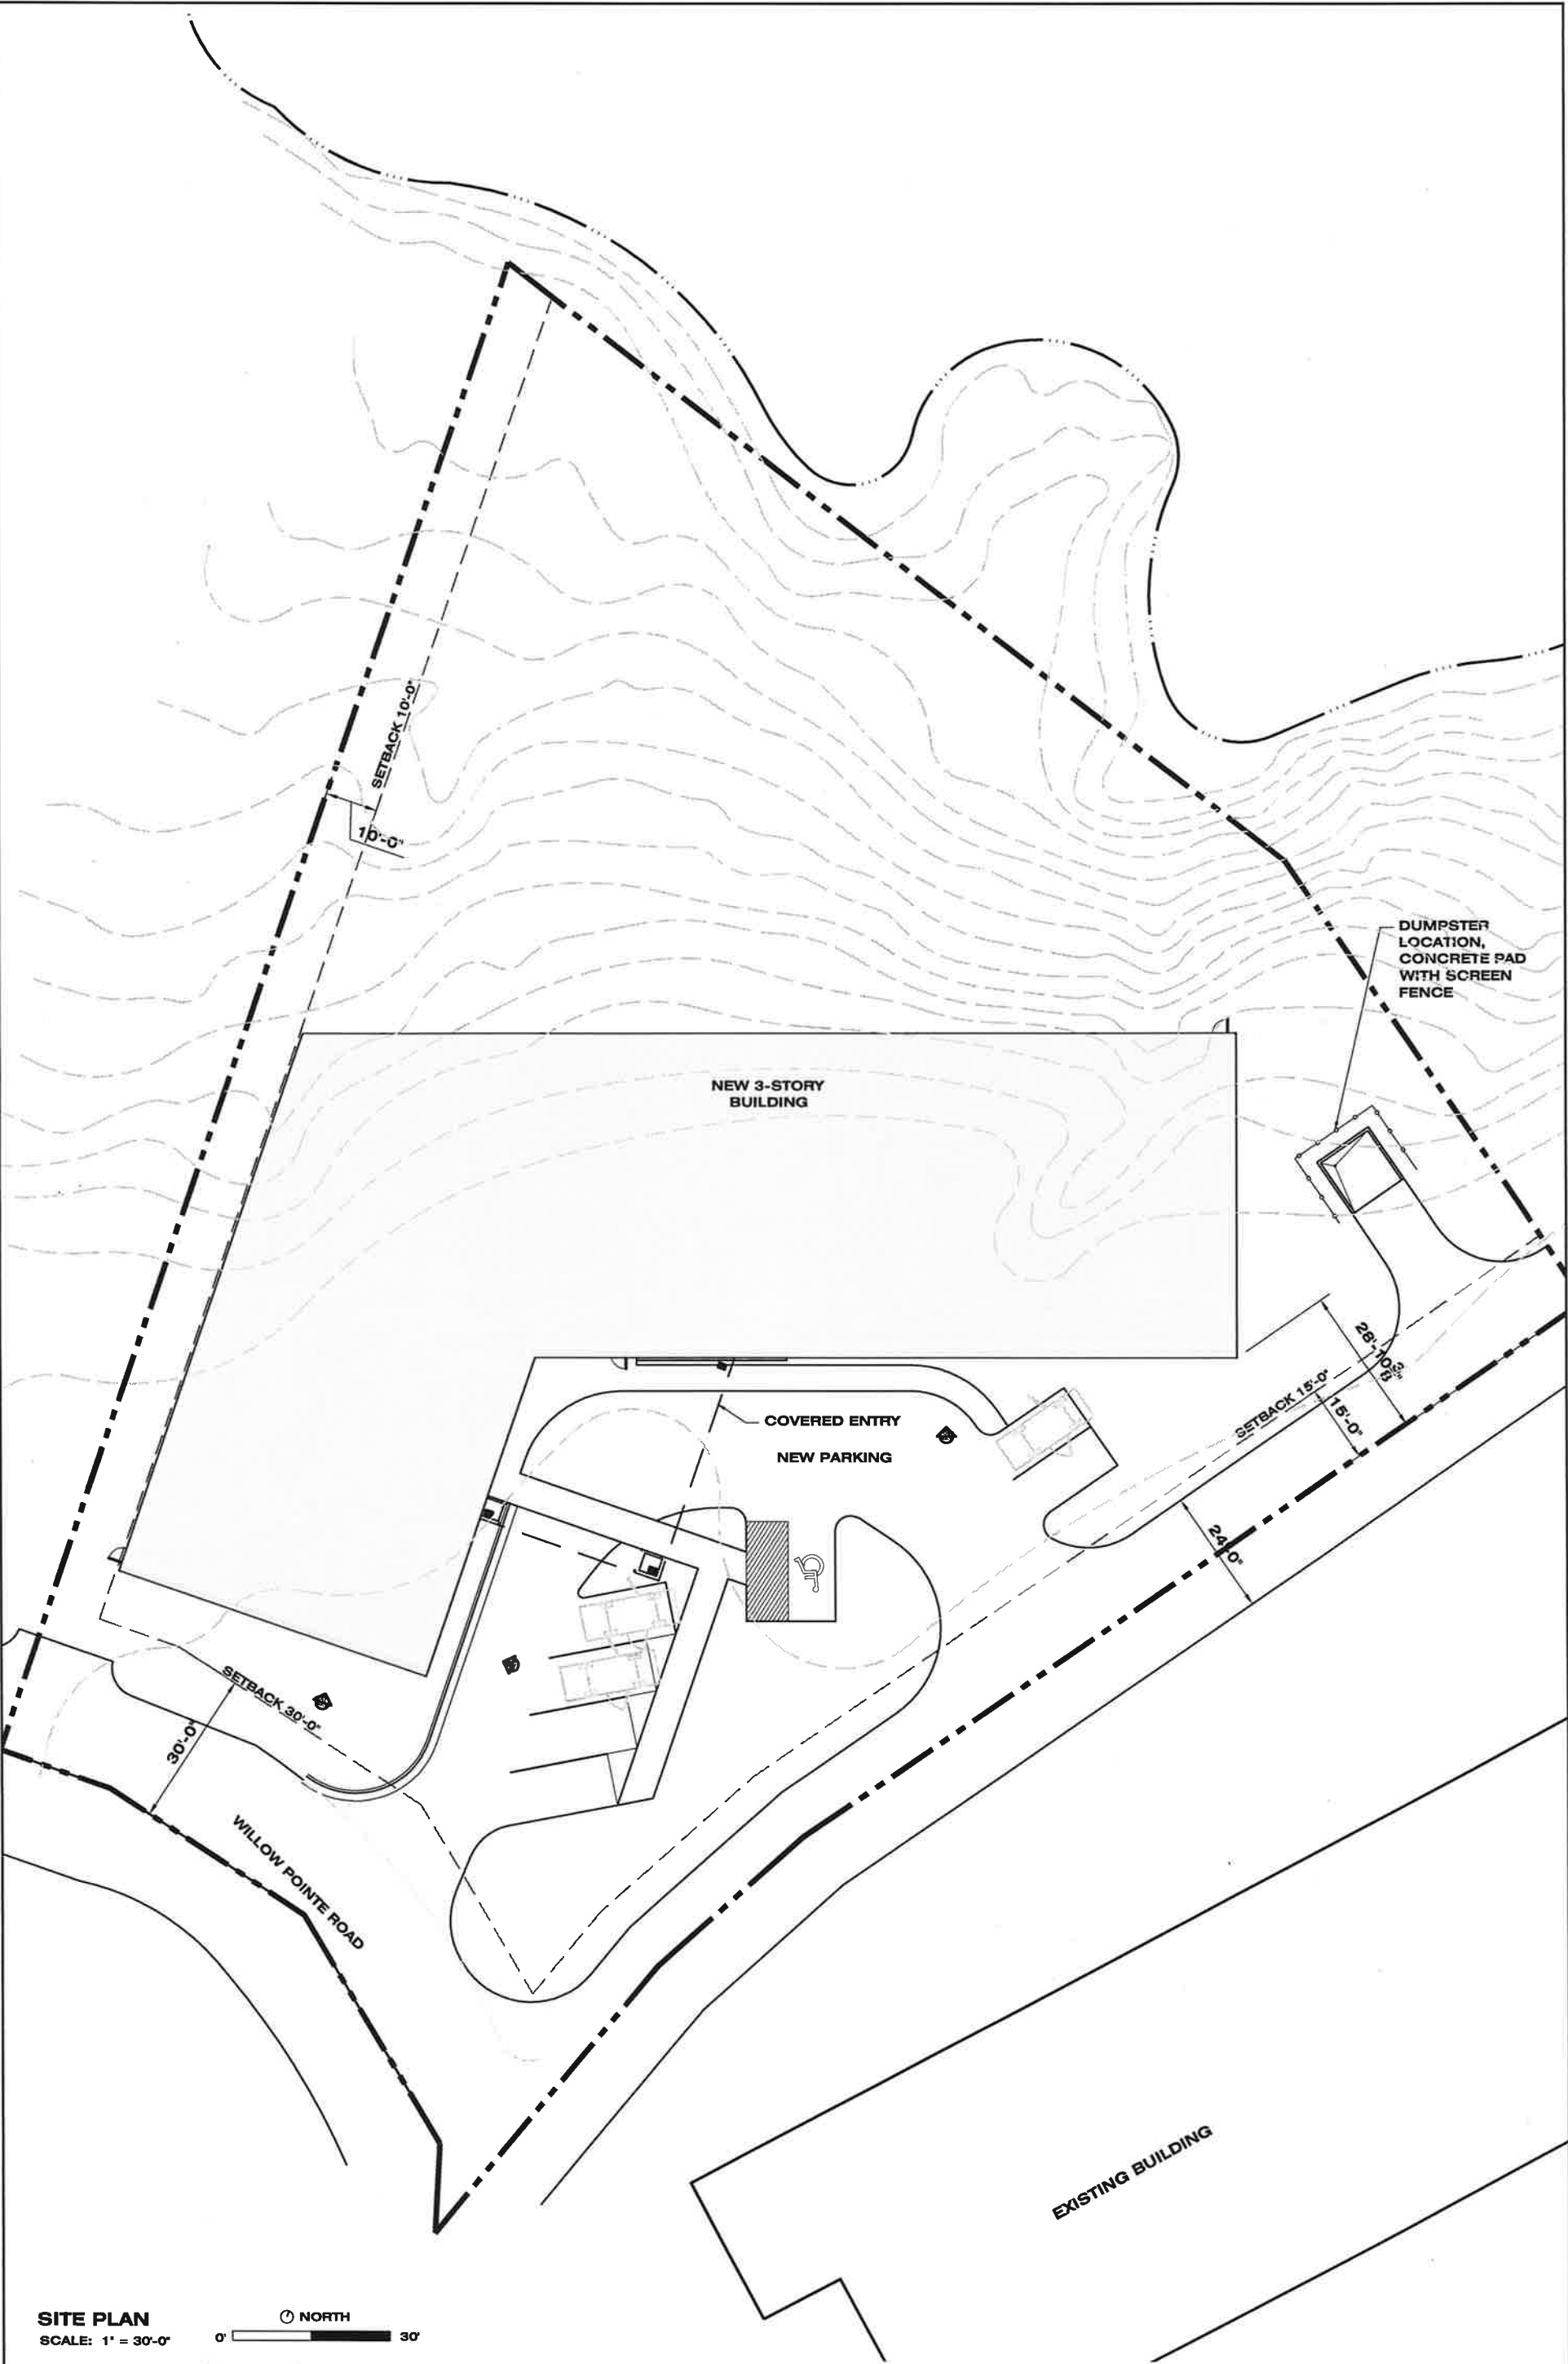

SITE PLAN
SCALE: 1" = 30'-0"

0'  NORTH
30'

CROWN SELF-STORAGE

WILLOW POINTE STREET
HATTIESBURG, MISSISSIPPI

McCLESKEY ASSOCIATES ... ARCHITECT, PLLC
105 PATTON AVENUE HATTIESBURG, MS 39401 601.544.8994

THESE DRAWINGS ARE PRELIMINARY AND ARE NOT TO BE USED FOR THE BUILDING'S ASSEMBLIES, ENGINEERING, OR CONSTRUCTION.	THIS SCHEMATIC DESIGN DRAWING IS FOR INFORMATIONAL AND CONSULTING PURPOSES ONLY. MCCLESKEY ASSOCIATES, ARCHITECT, PLLC IS A CONSULTANT AND NOT LIABLE FOR ANY OF THE BUILDING'S ASSEMBLIES, ENGINEERING, OR CONSTRUCTION.	THIS DRAWING IS FORMATTED FOR 11x17 PRINT. DO NOT SCALE. CONTACT ARCHITECT IF ADDITIONAL DIMENSIONS ARE NEEDED.	COPYRIGHT HOLDER: MCCLESKEY ASSOCIATES, ARCHITECT, PLLC, HATTIESBURG, MISSISSIPPI. THIS DESIGN (INCLUDING ARCHITECTURAL PLANS, MODELS, OR DRAWINGS) IS SUBJECT TO COPYRIGHT PROTECTION AS AN "ARCHITECTURAL WORK" UNDER SECTION 109 OF THE COPYRIGHT ACT (TITLE 17 OF THE UNITED STATES CODE). PROTECTION EXTENDS TO THE OVERALL FORM AS WELL AS THE ARRANGEMENT AND COMPOSITION OF SPACES AND ELEMENTS IN THE DESIGN. THE COPYRIGHT HOLDER RETAINS ALL RIGHTS OF THE DRAWINGS, REPRODUCTIONS, REPRESENTATIONS, OR DERIVATIVE WORKS OF THE DESIGN IN WHOLE OR IN PART ARE PROHIBITED WITHOUT THE COPYRIGHT HOLDER'S PERMISSION.
--	---	---	---

PROJECT #: 041615

DATE: 02-02-16

SHEET #:



CROWN STORAGE

WILLOW POINTE ROAD
HATTIESBURG, MISSISSIPPI



NEED SPACE
CALL UBSS
601 264 3609

UNCLE BOB'S

UNITS : 382

PARKING SPACES : 10

Ⓐ RATIO : 1:38
↓

↑ CROWN
Ⓐ RATIO APPLIED TO 253 UNITS : 7 SPACES



Why Self Storage is a Great Neighbor

Let's face it self storage can get a bad rap sometimes. You hear about the bad things that happen at self storage facilities, how ugly their buildings are, etc. But the truth is, self storage has really come a long way. Investment Real Estate has worked hard to dispel these notions. Self Storage facilities *can* be a good neighbor. Here's how.

Did you know:

- Self storage facilities are the Second Lowest IRE traffic generator after cell towers
- Buffer Retail Store which creates minimal noise and light pollution on neighboring properties
- No impact on infrastructure—no additional schools, roads, services, etc.
- Generates tax revenue to city, county, state without increasing expense to the community.
- Gives a true retail benefit to the community.
- A quiet neighbor.
- Can bring the community together with their outreach projects.

Let's dispel these other Self Storage Myths:

1. Myth: Self Storage creates lots of truck traffic.

Response: Very few self storage tenants use trucks to transfer their goods. Most use their everyday vehicles to access the units. When moving trucks or commercial trucks are used it is during normal business hours, thus keeping the noise to a minimum.

2. Myth: There is lots of crime at self storage facilities.

Response: When a self storage facility is designed with the normal security that most tenants demand, this is the last place criminals want to conduct their wrongdoings! We demand two forms of ID from every tenant, have cameras throughout the property, limit operating/access hours to "normal times of the day and night," have fencing, key code operated gates, door alarms and most importantly vigilant managers who report any suspicious activity.

3. Myth: Self Storage facilities are ugly!

Response: Now self storage facilities are architecturally designed to be an asset to the Community.

Source: <http://investmentrealestatellc.com/why-self-storage-is-a-great-neighbor/>

Additional Traffic Facts based on nationwide averages:

- 5 visits per 100 units per day. Crown will have approximately 250 units
- 95% of renters make only two visits, the day they move in and they day they move out
- Length of rentals averages 6 months



City of Hattiesburg, MS

200 Forrest St.
P.O. Box 1898
Hattiesburg, MS 39401

Master

File Number: 2016-2594

File ID: 2016-2594

Type: Ordinance

Status: Agenda Ready

Version: 1

Reference:

In Control: City Council

File Created: 04/11/2016

Brief Title: Midtown Form Based Code Text Amendment -
Section 3.17 C.3.b.v., "Chevy Chase Drive"

Final Action: 04/19/2016

Minute Book Number: MB2016-100

Title:

Adopt an Ordinance to amend the Midtown Form Based Code, Ord. 3105, Section 3.17 C.3.b.v., to read "Chevy Chase Drive". The Planning Commission voted to APPROVE on April 6, 2016.

Notes:

Sponsors:

Enactment Date:

Attachments: April PC Minutes (draft), Staff Summary - Primary and Side Street Designation – Chevy Chase Drive Text Change, Land Development Code Amendment, Ordinance - Chevy Chase Drive - Side Street FBC, executed Ordinance - Chevy Chase Drive - Side Street FBC ORD#3192

Enactment Number:

Contact:

Meeting Date: 04/19/2016

Drafter: Ginger Maddox

Effective Date:

History of Legislative File

Ver- sion:	Acting Body:	Date:	Action:	Sent To:	Due Date:	Return Date:	Result:
1	City Council	04/19/2016	Adopt				Pass
Action Text: A MOTION was made by Council Member Carroll and seconded by Council Member Naylor to Adopt an Ordinance (#3192) to amend the Midtown Form Based Code, Ord. 3105, Section 3.17 C.3.b.v., to read "Chevy Chase Drive". The Planning Commission voted to APPROVE on April 6, 2016.							
There being no discussion, the Motion received the affirmative vote of the Council as follows:							
Yeas: 5 - Bradley, Delgado, Carroll, Dryden and Naylor							
Nays: 0							
Yea: 5 Council Member Bradley Council Member Delgado Council Member Carroll Council Member Dryden Council Member Naylor							
TEL-No Vote: 0							

Text of Legislative File 2016-2594

Title

Adopt an Ordinance to amend the Midtown Form Based Code, Ord. 3105, Section 3.17 C.3.b.v., to read "Chevy Chase Drive". The Planning Commission voted to APPROVE on April 6, 2016.

Summary

Midtown Form Based Code Text Amendment - Section 3.17 C.3.b.v, "Chevy Chase Drive"

Budget Information

Expenditure Type

Purchasing Item

Publication Information

**MINUTES OF THE
REGULAR MEETING OF THE
HATTIESBURG PLANNING COMMISSION
April 6, 2016**

The Hattiesburg Planning Commission did meet in a regular session on April 6, 2016 at 1:00 p.m. at the Jackie Dole Community Center, 220 West Front Street, Hattiesburg, Mississippi. Joseph White, Chairman, presided over the meeting. A quorum was indicated and the attendance was as follows:

Commissioners Present: Dick Conville
 Peggy Horton, Secretary
 Eric Martin
 Don McCleskey
 Linda McMurtrey, Vice-Chairman
 Mark Miller
 Joseph White, Chairman

Commissioners Absent: Judy Corts
 Sandra Thompson
 Jessie Wilson

Also Present: Pattie Brantley, AICP, Director of Urban Development
 Ginger Maddox, Planning Division Manager
 Jeremy McNeil, Planner
 Steve Mitchell, Building Official

Chairman White declared the meeting of the Hattiesburg Planning Commission open and in session at 1:00 P.M.

INVOCATION

Commissioner Horton gave the invocation.

AGENDA REVIEW

There came the matter of the April 2016 Agenda. A request was made by Chairman White for a motion to approve the April 2016 Agenda. A motion was made to approve by Commissioner Conville and seconded by Commissioner Horton.

Commissioners voting aye: Dick Conville
 Peggy Horton, Secretary
 Eric Martin
 Don McCleskey
 Linda McMurtrey, Vice-Chairman
 Mark Miller

Commissioners voting nay: None

MINUTES REVIEW

There came the matter of the February 3, 2016 Minutes. A request was made by Chairman White for a motion to Approve the February 3, 2016 Minutes. A motion was made by Commissioner McClesky to approve the minutes and seconded by Commissioner Horton.

Commissioners voting aye: Dick Conville
Peggy Horton, Secretary
Eric Martin
Don McCleskey
Linda McMurtrey, Vice-Chairman
Mark Miller

Commissioners voting nay: None

Commissioners abstaining: None

REPORTS

BUILDING REPORT

There came the matter of the Building Inspection Report provided to the commission of monthly and YTD Permit information for February and March by Steve Mitchell, Building Official.

PLANNING REPORT

There came the matter of the Planning Report. Ginger Maddox, Planning Division Manager, informed the Commission that the most recent updated draft of Land Development Code will be uploaded to the City’s website in two weeks. As well as her and Pattie Brantley, Director of Urban Development experience at the American Planning Associations’ National Conference in Phoenix, Arizona. Also, Ms. Maddox informed the Commission of the City Council approval of the following items heard at the previous Planning Commission: the City of Hattiesburg, text amendment; TIDE School, Use Permit Upon Review, PPIN 27016; Richard Hiatt, Zoning Designation, Lots 3-10, 12, 15, and 16 at Augusta Court Subdivision of Greystone located on Augusta Court West; Stan Hall, Zoning Designation Lot 17 at Augusta Court Subdivision of Greystone located at 1 Augusta Court East; Matt Mayo, Zoning Designation, Lots 19-40 and an area designated as a “Common Area” at Augusta Court Subdivision of Greystone located on Augusta Court East and Amen Circle; and William Carey University, zoning change, use permit upon review, street closure.

CHAIRMAN’S REPORT

There came the matter of the Chairman’s Report. There was none.

PUBLIC HEARING

Chairman White declared the Public Hearing open at 1:15 P.M. and read the rules and procedures of the hearing.

There came the matter of Item A (Rezoning), by David White, Representative, on behalf of Robert Wallace, Owner, as required in the Comprehensive Zoning Ordinance No. 2330, as amended, to change the zoning classification for a portion of certain property located at 6194 Hwy 98 (Parcel 052R-10-018.00, PPIN 17193, Ward 3) from Article 4, Section 62, B-5 (Regional Business) District to Article 4, Section 54, R-4 (High Density Residential) District.

	Name	Address	City/State
<u>Presented by:</u>	David White	4341 Ambergate Court	Franklin, TN
	- Representative, Franklin Construction Company		
<u>Proponents:</u>	None		
<u>Opponents:</u>	None		

Chairman White declared the Public Hearing closed and the Business Meeting open to vote on the request. Commissioner Miller made a motion to approve the zoning change because there is a material change in the circumstances and conditions of the neighborhood and area surrounding the petitioned property. The motion was seconded by Commissioner Dick.

Commissioners voting aye: Dick Conville
Peggy Horton, Secretary
Eric Martin
Don McCleskey
Linda McMurtrey, Vice-Chairman
Mark Miller

Commissioners voting nay: None

There came the matter of Item B (Use Permit Upon Review), by Charles Bourland, Representative, on behalf of William Carey University, Owner, as required in the Comprehensive Zoning Ordinance No. 2330, as amended, to request a Use Permit Upon Review for a “Parking/Parking Lot” as provided in Article 4, Section 52.03 (4) for certain properties located at 204, 226, and 228 Tuscan Avenue (Parcel 038G-15-189.00, PPIN 13687; Parcel 038G-15-190.00, PPIN 13688; Parcel 038G-15-191.00, PPIN 13689, Ward 5).

	Name	Address	City/State
<u>Presented by:</u>	Charles Bourland	5211 Old Highway 11	Hattiesburg, MS
	- Representative, Landry and Lewis Architects, P.A.		
	Bob Blevin	498 Tuscan Ave	Hattiesburg, MS
	- Director of Facilities, William Carey University		
<u>Proponents:</u>	None		
<u>Opponents:</u>	Katie L. Riley	498 Tuscan Ave.	Hattiesburg, MS

Chairman White declared the Public Hearing closed and the Business Meeting open to vote on the request. Commissioner McClesky made a motion to approve the application for a Use permit Upon Review because there is need to preserve and encourage the stability of the Hattiesburg business community. The motion was seconded by Commissioner Miller.

Commissioners voting aye: Dick Conville
Peggy Horton, Secretary
Eric Martin
Don McCleskey
Linda McMurtrey, Vice-Chairman
Mark Miller

Commissioners voting nay: None

There came the matter of Item C (Rezoning) by Renee and Brian Dozier, Representative, on behalf of Sidney Malone, Owner, as required in the Comprehensive Zoning Ordinance No. 2330, as amended, to change the zoning classification for a certain property located on The northeast corner of Turtle Creek Mall (Willow Street) (Parcel 051L-11-036.000, PPIN 17347, Ward 3) from Article 4, Section 59, B-2 (Neighborhood Business) District to Article 4, Section 62, B-5 (Regional Business) District.

	Name	Address	City/State
<u>Presented by:</u>	Kyle Wallace - Project Engineer, Shows, Dearman & Waits, Inc.	301 2 nd Avenue	Hattiesburg, MS
	Sidney Malone	104 Campbell Loop	Hattiesburg, MS
<u>Proponents:</u>	None		
<u>Opponents:</u>	None		

Chairman White declared the Public Hearing closed and the Business Meeting open to vote on the request. Commissioner Miller made a motion to approve the zoning change because there is a material change in the circumstances and conditions of the neighborhood and area surrounding the petitioned property. The motion was seconded by Commissioner Horton.

Commissioners voting aye: Dick Conville
Peggy Horton, Secretary
Eric Martin
Linda McMurtrey, Vice-Chairman
Mark Miller

Commissioners voting nay: None

Commissioners abstaining: Don McCleskey

There came the matter of Item D (Variance), by Renee and Brian Dozier, Representative, on behalf of Sidney Malone, Owner, as required in the Comprehensive Zoning Ordinance No. 2330, as amended, to request a variance from Article 4, Section 89.04 (39) which states one (1) parking space is required for each one thousand (1,000) square feet of gross floor area for a total (44) spaces required and instead allow a total of eight (8) spaces for a variance of thirty-six (36) parking spaces for certain property located at the northeast corner of Turtle Creek Mall (Willow Street) (Parcel 051L-11-036.000, PPIN 17347, Ward 3).

	Name	Address	City/State
<u>Presented by:</u>	Kyle Wallace - Project Engineer, Shows, Dearman & Waits, Inc.	301 2 nd Avenue	Hattiesburg, MS
	Sidney Malone	104 Campbell Loop	Hattiesburg, MS
<u>Proponents:</u>	None		
<u>Opponents:</u>	None		

Chairman White declared the Public Hearing closed and the Business Meeting open to vote on the request. Commissioner Conville made a motion to approve the variance because there is literal interpretation of the provision of the Code would deprive the applicant of rights commonly enjoyed by other properties in the same district under the terms of this code. The motion was seconded by Commissioner Horton.

Commissioners voting aye: Dick Conville
Peggy Horton, Secretary
Eric Martin
Linda McMurtrey, Vice-Chairman

Commissioners voting nay: Mark Miller

Commissioners voting abstaining: Don McCleskey

There came the matter of Item E (Text Amendment), by the City of Hattiesburg to add and amend the text of the Midtown Form Based Code, Ord. 3105, so that Section 3.17 C.3.b.v. reads: “Chevy Chase Drive”.

Amended text to read:

- “b. Where more than one street abuts a lot, all of the streets are considered primary streets, except that the following streets are designated as side streets:
- i. 30th Avenue;
 - ii. Lorraine Street;
 - iii. 27th Avenue;
 - iv. Adeline Street; and
 - v. Chevy Chase Drive.”

	Name	Address	City/State
<u>Presented by:</u>	City of Hattiesburg		Hattiesburg, MS
<u>Proponents:</u>	None		
<u>Opponents:</u>	None		

Chairman White declared the Public Hearing closed and the Business Meeting open to vote on the request. Commissioner McCleskey made a motion to approve the text amendment. The motion was seconded by Commissioner Horton.

Commissioners voting aye: Dick Conville
Peggy Horton, Secretary
Eric Martin
Don McCleskey
Linda McMurtrey, Vice-Chairman
Mark Miller

Commissioners voting nay: None

There came the matter of Item F (Variance), Robert Tatum, Representative, on behalf of the University of Southern Mississippi, Owner, as required in the Midtown Form-Based Code, to request a variance from Article 3, Section 3.4.2 (F) which states a Build-to Zone on a primary street shall meet 70% minimum overall lot width and instead allow 17% lot width for a variance of 53% lot width for certain property located on a portion of 3102 Hardy St and along S. 31st Avenue (Parcel 028N-07-079.00, PPIN 26492, & Parcel 028N-07-080.00, PPIN 26493, respectively, Ward 3).

	Name	Address	City/State
<u>Presented by:</u>	Robert Tatum	11 Parkway Blvd	Hattiesburg, MS
	- Representative, CR Properties, LLC		
<u>Proponents:</u>	None		
<u>Opponents:</u>	None		

Chairman White declared the Public Hearing closed and the Business Meeting open to vote on the request. Commissioner McCleskey made a motion to approve the variance because special conditions and circumstances do exist which are peculiar to the land, structure, or building involved and which are not applicable to other lands, structures, or buildings in the same district; and that granting the variance requested will not confer on the applicant any special privilege that is denied by this code to other lands, structures, or buildings in the same district. The motion was seconded by Commissioner Miller.

Commissioners voting aye: Dick Conville
Peggy Horton, Secretary
Eric Martin
Don McCleskey
Linda McMurtrey, Vice-Chairman
Mark Miller

Commissioners voting nay: None

There came the matter of Item G (Variance), Robert Tatum, Representative, on behalf of the University of Southern Mississippi, Owner, as required in the Midtown Form-Based Code, to request a variance from Article 5, Section 5.1.G.3 (a) which states landscaped interior islands must be provided every ten (10) parking spaces for a total of five (5) and instead allow one (1) landscaped interior island for a variance of three (3) landscaped interior islands for certain property located on parcels on and along S. 31st Avenue (Parcel 028N-07-079.00, PPIN 26492, & Parcel 028N-07-080.00, PPIN 26493, respectively, Ward 3).

	Name	Address	City/State
<u>Presented by:</u>	Robert Tatum	11 Parkway Blvd	Hattiesburg, MS
	- Representative, CR Properties, LLC		
<u>Proponents:</u>	None		
<u>Opponents:</u>	None		

Chairman White declared the Public Hearing closed and the Business Meeting open to vote on the request. Commissioner McMurtrey made a motion to approve the variance because special conditions and circumstances do exist which are peculiar to the land, structure, or building involved and which are not applicable to other lands, structures, or buildings in the same district; and that granting the variance requested will not confer on the applicant any special privilege that is denied by this code to other lands, structures, or buildings in the same district. The motion was seconded by Commissioner Horton.

Commissioners voting aye: Dick Conville
Peggy Horton, Secretary
Eric Martin
Don McCleskey
Linda McMurtrey, Vice-Chairman
Mark Miller

Commissioners voting nay: None

There came the matter of Item H (Variance), Robert Tatum, Representative, on behalf of the University of Southern Mississippi, Owner, as required in the Midtown Form-Based Code, to request a variance from Article 3, Section 3.15.1 (F) which states a Build-to Zone on a primary street (S. 31st Ave.) shall meet a 90% minimum overall lot width and instead allow 27% lot width for a variance of 63% lot width for certain property located on a portion of 3000 Hardy Street (Parcel 028N-07-078.00, PPIN 20837, Ward 3).

	Name	Address	City/State
<u>Presented by:</u>	Robert Tatum	11 Parkway Blvd	Hattiesburg, MS
	- Representative, CR Properties, LLC		
<u>Proponents:</u>	None		
<u>Opponents:</u>	None		

Chairman White declared the Public Hearing closed and the Business Meeting open to vote on the request. Commissioner McCleskey made a motion to approve the variance because special conditions and circumstances do exist which are peculiar to the land, structure, or building involved and which are not applicable to other lands, structures, or buildings in the same district; and that granting the variance requested will not confer on the applicant any special privilege that is denied by this code to other lands, structures, or buildings in the same district. The motion was seconded by Commissioner Conville.

Commissioners voting aye: Dick Conville
Peggy Horton, Secretary
Eric Martin
Don McCleskey
Linda McMurtrey, Vice-Chairman
Mark Miller

Commissioners voting nay: None

There came the matter of Item I (Variance), Robert Tatum, Representative, on behalf of the University of Southern Mississippi, Owner, as required in the Midtown Form-Based Code, to request a variance from Article 3, Section 3.15.2(B) which states a street facing façade with a height minimum of two (2) stories shall meet a 75% minimum overall lot width and instead allow 53% lot width along Hardy Street for a variance of 22% lot width for certain property located 3000 Hardy Street (Parcel 028N-07-078.00, PPIN 20837, Ward 3).

	Name	Address	City/State
<u>Presented by:</u>	Robert Tatum	11 Parkway Blvd	Hattiesburg, MS
	- Representative, CR Properties, LLC		
<u>Proponents:</u>	None		
<u>Opponents:</u>	None		

Chairman White declared the Public Hearing closed and the Business Meeting open to vote on the request. Commissioner McCleskey made a motion to approve the variance because special conditions and circumstances do exist which are peculiar to the land, structure, or building involved and which are not applicable to other lands, structures, or buildings in the same district; and that granting the variance requested will not confer on the applicant any special privilege that is denied by this code to other lands, structures, or buildings in the same district. The motion was seconded by Commissioner Horton.

Commissioners voting aye: Dick Conville
Peggy Horton, Secretary
Eric Martin
Don McCleskey
Linda McMurtrey, Vice-Chairman
Mark Miller

Commissioners voting nay: None

There came the matter of Item J (Variance), Robert Tatum, Representative, on behalf of the University of Southern Mississippi, Owner, as required in the Midtown Form-Based Code, to request a variance from Article 3, Section 3.15.2(B) which states a street facing façade with a height minimum of two (2) stories shall meet a 75% minimum overall lot width and instead allow 0% lot width along S. 30th Avenue for a variance of 75% lot width for certain property located 3000 Hardy Street (Parcel 028N-07-078.00, PPIN 20837, Ward 3).

	Name	Address	City/State
<u>Presented by:</u>	Robert Tatum	11 Parkway Blvd	Hattiesburg, MS
	- Representative, CR Properties, LLC		
<u>Proponents:</u>	None		
<u>Opponents:</u>	None		

Chairman White declared the Public Hearing closed and the Business Meeting open to vote on the request. Commissioner McCleskey made a motion to approve the variance because special conditions and circumstances do exist which are peculiar to the land, structure, or building involved and which are not applicable to other lands, structures, or buildings in the same district; and that granting the variance requested will not confer on the applicant any special privilege that is denied by this code to other lands, structures, or buildings in the same district. The motion was seconded by Commissioner Horton.

Commissioners voting aye: Dick Conville
Peggy Horton, Secretary
Eric Martin
Don McCleskey
Linda McMurtrey, Vice-Chairman
Mark Miller

Commissioners voting nay: None

There came the matter of Item K (Variance), Robert Tatum, Representative, on behalf of the University of Southern Mississippi, Owner, as required in the Midtown Form-Based Code, to request a variance from Article 3, Section 3.15.2(B) which states a street facing façade with a height minimum of two (2) stories shall meet a 75% minimum overall lot width and instead allow 0% lot width S. 31st Avenue for a variance of 75% lot width for certain property located 3000 Hardy Street (Parcel 028N-07-078.00, PPIN 20837, Ward 3).

	Name	Address	City/State
<u>Presented by:</u>	Robert Tatum	11 Parkway Blvd	Hattiesburg, MS
	- Representative, CR Properties, LLC		
<u>Proponents:</u>	None		
<u>Opponents:</u>	None		

Chairman White declared the Public Hearing closed and the Business Meeting open to vote on the request. Commissioner McCleskey made a motion to approve the variance because special conditions and circumstances do exist which are peculiar to the land, structure, or building involved and which are not applicable to other lands, structures, or buildings in the same district; and that granting the variance requested will not confer on the applicant any special privilege that is denied by this code to other lands, structures, or buildings in the same district. The motion was seconded by Commissioner Horton.

Commissioners voting aye: Dick Conville
Peggy Horton, Secretary
Eric Martin
Don McCleskey
Linda McMurtrey, Vice-Chairman
Mark Miller

Commissioners voting nay: None

There came the matter of Item L (Variance), Robert Tatum, Representative, on behalf of the University of Southern Mississippi, Owner, as required in the Midtown Form-Based Code, to request a variance from Article 3, Section 3.5.3.A (MX-4) which states a maximum story allowed in a MX-4 zone shall not exceed four (4) stories and instead allow five (5) stories for a variance of one (1) story for a hotel as proposed located at 3000 Hardy Street and 301 Chevy Chase Drive (Parcel 028N-07-078.00, PPIN 20837 ; Parcel 028N-07-076.00, PPIN 20839, Ward 3).

	Name	Address	City/State
<u>Presented by:</u>	Robert Tatum	11 Parkway Blvd	Hattiesburg, MS
	- Representative, CR Properties, LLC		
<u>Proponents:</u>	None		
<u>Opponents:</u>	None		

Chairman White declared the Public Hearing closed and the Business Meeting open to vote on the request. Commissioner Conville made a motion to approve the variance because special conditions and circumstances do exist which are peculiar to the land, structure, or building involved and which are not applicable to other lands, structures, or buildings in the same district; and that granting the variance requested will not confer on the applicant any special privilege that is denied by this code to other lands, structures, or buildings in the same district. The motion was seconded by Commissioner Martin.

Commissioners voting aye: Dick Conville
Peggy Horton, Secretary
Eric Martin
Linda McMurtrey, Vice-Chairman
Mark Miller
Don McCleskey

Commissioners voting nay: None

There came the matter of Item M (Variance), Robert Tatum, Representative, on behalf of the University of Southern Mississippi, Owner, as required in the Midtown Form-Based Code, to request a variance from Article 3, Section 3.4.2 (F) & (H) which states the Build-to Zone on a primary street shall meet a 70% minimum lot width and instead allow 0% lot width for a variance of 70% lot width along S. 31st Avenue and also allow 23% lot width for a variance of 47% lot width along Chevy Chase Drive for certain properties located at 3000 Hardy Street and 307 Chevy Chase Drive (Parcel 028N-07-076.00, PPIN 20839; Parcel 028N-07-078.00, PPIN 20837 ; Parcel 028N-07-077.00, PPIN 20838 respectively, Ward 3).

	Name	Address	City/State
<u>Presented by:</u>	Robert Tatum	11 Parkway Blvd	Hattiesburg, MS
	- Representative, CR Properties, LLC		
<u>Proponents:</u>	None		
<u>Opponents:</u>	None		

Chairman White declared the Public Hearing closed and the Business Meeting open to vote on the request. Commissioner Horton made a motion to approve the variance because special conditions and circumstances do exist which are peculiar to the land, structure, or building involved and which are not applicable to other lands, structures, or buildings in the same district; and that granting the variance requested will not confer on the applicant any special privilege that is denied by this code to other lands, structures, or buildings in the same district. The motion was seconded by Commissioner McMurtrey.

Commissioners voting aye: Dick Conville
Peggy Horton, Secretary
Eric Martin
Don McCleskey
Linda McMurtrey, Vice-Chairman
Mark Miller

Commissioners voting nay: None

There came the matter of Item N (Variance), Robert Tatum, Representative, on behalf of the University of Southern Mississippi, Owner, as required in the Midtown Form-Based Code, to request a variance from Article 3, Section 3.15.1 (F) which states a Build-to Zone on a primary street (S. 31st Ave.) shall meet a 90% minimum overall lot width and instead allow 0% lot width for a variance of 90% lot width and a variance from Article 3, Section 3.15.2(B) which states a street facing façade height with a minimum of two (2) stories shall meet a 75% minimum overall lot width and instead allow 0% lot width along S. 31st Avenue for a variance of 75% two lot width for certain property located on the southern portion of 3000 Hardy Street along S. 31st Avenue (Parcel 028N-07-078.00, PPIN 20837; Parcel 028N-07-077.00, PPIN 20838, Ward 3).

	Name	Address	City/State
<u>Presented by:</u>	Robert Tatum	11 Parkway Blvd	Hattiesburg, MS
	- Representative, CR Properties, LLC		
<u>Proponents:</u>	None		
<u>Opponents:</u>	None		

Chairman White declared the Public Hearing closed and the Business Meeting open to vote on the request. Commissioner Horton made a motion to approve the variance because special conditions and circumstances do exist which are peculiar to the land, structure, or building involved and which are not applicable to other lands, structures, or buildings in the same district; and that granting the variance requested will not confer on the applicant any special privilege that is denied by this code to other lands, structures, or buildings in the same district. The motion was seconded by Commissioner McMurtrey.

Commissioners voting aye: Dick Conville
Peggy Horton, Secretary
Eric Martin
Don McCleskey
Linda McMurtrey, Vice-Chairman
Mark Miller

Commissioners voting nay: None

There came the matter of Item O (Variance), Robert Tatum, Representative, on behalf of the University of Southern Mississippi, Owner, as required in the Midtown Form-Based Code, to request a variance from Article 3, Section 3.15.2(B) which states a street facing façade height with a minimum of two (2) stories shall meet a 75% minimum overall lot width and instead allow 48% lot width along S. 30th Avenue for a variance of 27% lot width for certain property located on the southern portion of 3000 Hardy Street along S. 30th Avenue (Parcel 028N-07-078.00, PPIN 20837; Parcel 028N-07-076.00, PPIN 20839, Ward 3).

	Name	Address	City/State
<u>Presented by:</u>	Robert Tatum	11 Parkway Blvd	Hattiesburg, MS
	- Representative, CR Properties, LLC		
<u>Proponents:</u>	None		
<u>Opponents:</u>	None		

Chairman White declared the Public Hearing closed and the Business Meeting open to vote on the request. Commissioner Horton made a motion to approve the variance because special conditions and circumstances do exist which are peculiar to the land, structure, or building involved and which are not applicable to other lands, structures, or buildings in the same district; and that granting the variance requested will not confer on the applicant any special privilege that is denied by this code to other lands, structures, or buildings in the same district. The motion was seconded by Commissioner Conville.

Commissioners voting aye: Dick Conville
Peggy Horton, Secretary
Eric Martin
Linda McMurtrey, Vice-Chairman
Mark Miller
Don McCleskey

Commissioners voting nay: None

There came the matter of Item P (Variance), Robert Tatum, Representative, on behalf of the University of Southern Mississippi, Owner, as required in the Midtown Form-Based Code, to request a setback variance from Article 3. Section 3.15.1. (G) which states that a side street setback may be a maximum of fifteen (15) feet from the property line and instead allow a setback of 19.4 feet on S. 30th Avenue for a variance of 4.4 feet for a portion of a hotel as proposed located at 3000 Hardy Street and 301 Chevy Chase Drive (Parcel 028N-07-078.00, PPIN 20837; Parcel 028N-07-076.00, PPIN 20839, Ward 3).

	Name	Address	City/State
<u>Presented by:</u>	Robert Tatum	11 Parkway Blvd	Hattiesburg, MS
	- Representative, CR Properties, LLC		
<u>Proponents:</u>	None		
<u>Opponents:</u>	None		

Chairman White declared the Public Hearing closed and the Business Meeting open to vote on the request. Commissioner Horton made a motion to approve the variance because special conditions and circumstances do exist which are peculiar to the land, structure, or building involved and which are not applicable to other lands, structures, or buildings in the same district; and that granting the variance requested will not confer on the applicant any special privilege that is denied by this code to other lands, structures, or buildings in the same district. The motion was seconded by Commissioner Miller.

Commissioners voting aye: Dick Conville
Peggy Horton, Secretary
Eric Martin
Linda McMurtrey, Vice-Chairman
Mark Miller
Don McCleskey

Commissioners voting nay: None

There came the matter of Item Q (Variance), Robert Tatum, Representative, on behalf of University of Southern Mississippi, Owner, as required in the Midtown Form-Based Code, to request a variance from Article 5, Section 5.1.G.3 (a) which states landscaped interior island must be provided every ten (10) parking spaces for a required total of fourteen (14) and instead allow three (3) landscaped interior islands for a variance of eleven (11) landscaped interior island for certain property located on a portion of 3102 Hardy Street and along S. 31st Avenue (Parcel 028N-07-079.00, PPIN 26492, & Parcel 028N-07-080.00, PPIN 26493, Parcel 028N-07-078.00, PPIN 20837, respectively, Ward 3).

	Name	Address	City/State
<u>Presented by:</u>	Robert Tatum	11 Parkway Blvd	Hattiesburg, MS
	- Representative, CR Properties, LLC		
<u>Proponents:</u>	None		
<u>Opponents:</u>	None		

Chairman White declared the Public Hearing closed and the Business Meeting open to vote on the request. Commissioner McCleskey made a motion to approve the variance because special conditions and circumstances do exist which are peculiar to the land, structure, or building involved and which are not applicable to other lands, structures, or buildings in the same district; and that granting the variance requested will not confer on the applicant any special privilege that is denied by this code to other lands, structures, or buildings in the same district. The motion was seconded by Commissioner Horton.

Commissioners voting aye: Dick Conville
Peggy Horton, Secretary
Eric Martin
Don McCleskey
Linda McMurtrey, Vice-Chairman
Mark Miller

Commissioners voting nay: None

There came the matter of Item R (Rezoning), Robert Tatum, Representative, on behalf of University of Southern Mississippi, Owner, as required in the Midtown Form-Based Code, to change the zoning classification for a portion of certain a parcel located on S. 31st Avenue (Parcel 028N-07-079.00, PPIN 26492, & Parcel 028N-07-080.00, PPIN 26493, respectively, Ward 3) from Article 2, Section 2.4, EM-2 (Employment) District to Article 2, Section 2.3, MX-3 (Mixed Use) District.

	Name	Address	City/State
<u>Presented by:</u>	Robert Tatum	11 Parkway Blvd	Hattiesburg, MS
	- Representative, CR Properties, LLC		
<u>Proponents:</u>	None		
<u>Opponents:</u>	None		

Chairman White declared the Public Hearing closed and the Business Meeting open to vote on the request. Commissioner Miller made a motion to approve the zoning change because there is a material change in the circumstances and conditions of the neighborhood and area surrounding the petitioned property. The motion was seconded by Commissioner Conville.

Commissioners voting aye: Dick Conville
Peggy Horton, Secretary
Eric Martin
Don McCleskey
Linda McMurtrey, Vice-Chairman
Mark Miller

Commissioners voting nay: None

BUSINESS MEETING

There being no further business, the meeting was adjourned at 3:45 P.M. Commissioner McCleskey made a motion to adjourned the meeting at 3:45 P.M. The motion was seconded at Commissioner Martin.

Joe White, Chairman

Pattie Brantley, AICP, Director of Urban Development.



**Planning Commission
Case Fact Sheet**

Purpose and Summary of Requests:

PRIMARY AND SIDE STREET DESIGNATION – Chevy Chase Drive

To add and amend the text of the Midtown Form Based Code, Ord. 3105, so that Section 3.17 C.3.b.v. reads: "Chevy Chase Drive". Text to read:

3.17 C.3.b Primary and Side Street Designation – Where more than one street abuts a lot, all of the streets are considered primary streets, except that the following streets are designated as side streets:

- i. 30th Avenue;
- ii. Lorraine Street;
- iii. 27th Avenue;
- iv. Adeline Street; and
- v. Chevy Chase Drive.

Applicable Regulations:

Section 3.17

RULES FOR ALL BUILDING TYPES

3.17 C.3.b Primary and Side Street Designation – Where more than one street abuts a lot, all of the streets are considered primary streets, except that the following streets are designated as side streets:

- i. 30th Avenue;
- ii. Lorraine Street;
- iii. 27th Avenue; and
- iv. Adeline Street.

Basis for Approval:

There (is / is not) need to protect the stability, integrity, and character of Hattiesburg's residential neighborhoods.

There (is / is not) need to preserve and encourage the stability of the Hattiesburg business community.

There (is / is not) need to reinforce Hattiesburg's quality of life, preserve neighborhood identity, and boost community pride.

There (is / is not) need to conserve and protect Hattiesburg's physical infrastructure.

There (is / is not) public need for the proposed use, as opposed to the private interest of an individual.

Options:

Petition A

Recommend **APPROVAL** or **DENIAL** of the request to add and amend the text of the Midtown Form Based Code, Ord. 3105, so that Section 3.17 C.3.b.v. reads: "Chevy Chase Drive".

Date: March 14, 2016

HATTIESBURG PLANNING COMMISSION (HPC)
PUBLIC HEARING APPLICATION
REQUEST TO AMEND TEXT OF MIDTOWN HATTIESBURG FORM-BASED
CODE, ORDINANCE NO. 3105, AS AMENDED

PLEASE PRINT APPLICATION

1. APPLICANT:
City of Hattiesburg
 Name
Post Office Box 1898, Hattiesburg, MS 39403
 Mailing Address
601-545-4599
 Telephone
 Represented by: Ginger Maddox, Planning Division Manager, Dept. Of Urban
Development
 (Other than Applicant)
2. TEXT TO BE AMENDED:
 ARTICLE NO(S):: Article 3. Building Types
 SECTION NO(S):: Section 3.17 C.3.b.v
3. SUMMARY OF AMENDMENT: To add and amend the text of the Midtown Form Based
Code so that Section 3.17 C.3.b.v reads:
 - b. Where more than one street abuts a lot, all of the street are considered primary streets, expect that the following streets are designated as side street:
 - i. 30th Avenue;
 - ii. Lorraine Street;
 - iii. 27th Avenue;
 - iv. Adeline Street; and
 - v. Chevy Chase Drive

APPROVED BY:



Urban Development Department Representative

DATE: 3-13-16

FILED

MAR 18 2016

 CITY CLERK
 BY 
 DEPUTY CLERK

Prepared by: City of Hattiesburg
City Clerk's Office
P.O. Box 1898
Hattiesburg, MS 39403-1898
(601)545-4550

Return to: City of Hattiesburg
City Clerk's Office
P.O. Box 1898
Hattiesburg, MS 39403
(601)545-4550

INDEXING INSTRUCTIONS:

ORDINANCE NUMBER _____
OF THE
CITY OF HATTIESBURG, MISSISSIPPI

AN ORDINANCE AMENDING THE
LAND DEVELOPMENT CODE, ORDINANCE NUMBER 2330, AS AMENDED,
THE MIDTOWN FORM-BASED CODE ARTICLE 3. SECTION 3.17 C.3.B.
SO AS TO ADD A NEW SECTION, HEREINAFTER KNOWN AS ARTICLE 3. SECTION 3.17
C.3.B.V. TO ALLOW "CHEVY CHASE DRIVE" AS A DESIGNATED "SIDE STREET",
FOR THE CITY OF HATTIESBURG, MISSISSIPPI.

BE IT ORDAINED BY THE MAYOR AND COUNCIL OF THE CITY OF
HATTIESBURG, MISSISSIPPI:

SECTION 1. That the Land Development Code, Ordinance Number 2330, as amended, of the City of Hattiesburg, Mississippi, Midtown Form-Based Code Article 3, Section 3.17.C.3.b., specifically to add a new section known as Article 3, Section 3.17.C.3.b.v. be and the same is hereby changed and amended to read "Chevy Chase Drive," as per the Hattiesburg Planning Commission recommendation to approve said change, and to hereinafter read as follows:

(v.) Chevy Chase Drive

SECTION 2. Except as hereby expressly changed and amended, the aforesaid Land Development Code, Ordinance Number 2330, adopted December 5, 1989, as amended, of said City of Hattiesburg, Mississippi, shall be and remain in full force and form as adopted.

SECTION 3. That this Ordinance take effect and be in force thirty (30) days from and after passage as provided by law.

The foregoing Ordinance having been reduced to writing, the same was introduced by Councilmember _____, seconded by Councilmember _____, and was adopted by the following vote to-wit:

YEAS:

NAYS:

THE President thereby declared the motion carried and the foregoing Ordinance adopted and approved, this the _____ day of _____ A.D., 2016.

(S E A L)

ATTEST:

ADOPTED:

CLERK OF COUNCIL

PRESIDENT

THE above foregoing Ordinance having been submitted to and approved by the Mayor, this the _____ day of _____ A.D., 2016.

ATTEST:

APPROVED:

CITY CLERK

MAYOR

Prepared by: City of Hattiesburg
City Clerk's Office
P.O. Box 1898
Hattiesburg, MS 39403-1898
(601)545-4550

Return to: City of Hattiesburg
City Clerk's Office
P.O. Box 1898
Hattiesburg, MS 39403
(601)545-4550

INDEXING INSTRUCTIONS:

ORDINANCE NUMBER 3192
OF THE
CITY OF HATTIESBURG, MISSISSIPPI

AN ORDINANCE AMENDING THE
LAND DEVELOPMENT CODE, ORDINANCE NUMBER 2330, AS AMENDED,
THE MIDTOWN FORM-BASED CODE ARTICLE 3. SECTION 3.17 C.3.B.
SO AS TO ADD A NEW SECTION, HEREINAFTER KNOWN AS ARTICLE 3. SECTION 3.17
C.3.B.V. TO ALLOW "CHEVY CHASE DRIVE" AS A DESIGNATED "SIDE STREET",
FOR THE CITY OF HATTIESBURG, MISSISSIPPI.

BE IT ORDAINED BY THE MAYOR AND COUNCIL OF THE CITY OF
HATTIESBURG, MISSISSIPPI:

SECTION 1. That the Land Development Code, Ordinance Number 2330, as amended, of the City of Hattiesburg, Mississippi, Midtown Form-Based Code Article 3, Section 3.17.C.3.b., specifically to add a new section known as Article 3, Section 3.17.C.3.b.v. be and the same is hereby changed and amended to read "Chevy Chase Drive," as per the Hattiesburg Planning Commission recommendation to approve said change, and to hereinafter read as follows:

(v.) Chevy Chase Drive

SECTION 2. Except as hereby expressly changed and amended, the aforesaid Land Development Code, Ordinance Number 2330, adopted December 5, 1989, as amended, of said City of Hattiesburg, Mississippi, shall be and remain in full force and form as adopted.

SECTION 3. That this Ordinance take effect and be in force thirty (30) days from and after passage as provided by law.

The foregoing Ordinance having been reduced to writing, the same was introduced by Councilmember Carroll, seconded by Councilmember Naylor, and was adopted by the following vote to-wit:

YEAS: Bradley
Delgado
Carroll
Dryden
Naylor

NAYS: None

THE President thereby declared the motion carried and the foregoing Ordinance adopted and approved, this the 19th day of April A.D., 2016.

(S E A L)

ATTEST:



CLERK OF COUNCIL

ADOPTED:



PRESIDENT

THE above foregoing Ordinance having been submitted to and approved by the Mayor, this the 19th day of April A.D., 2016.

ATTEST:

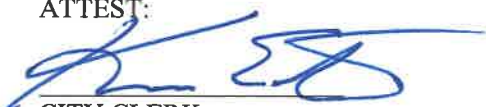
CITY CLERK

APPROVED:

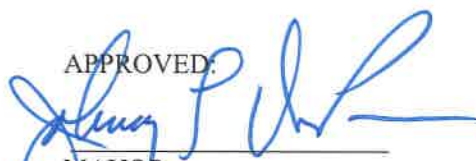
MAYOR



City of Hattiesburg, MS

200 Forrest St.
P.O. Box 1898
Hattiesburg, MS 39401

Master

File Number: 2016-2597

File ID: 2016-2597

Type: Regular Agenda Item

Status: Passed

Version: 1

Reference:

In Control: City Council

File Created: 04/11/2016

Brief Title: 3102 Hardy St and along S. 31st Avenue - Build-to Zone Variance (FBC)

Final Action: 04/19/2016

Minute Book Number: MB2016-100

Title:

APPROVE or DENY the petition filed by Robert Tatum, Representative, on behalf of the University of Southern Mississippi, Owner, to request a variance from Midtown Form-Based Code Article 3, Section 3.4.2 (F) which states a Build-to Zone on a primary street shall meet 70% minimum overall lot width and instead allow 17% lot width for a variance of 53% lot width for certain property located on a portion of 3102 Hardy St and along S. 31st Avenue (Parcel 028N-07-079.00, PPIN 26492, & Parcel 028N-07-080.00, PPIN 26493, Ward 3). The Planning Commission recommended to APPROVE on April 6, 2016.

Notes:

Sponsors:

Enactment Date:

Attachments: April PC Minutes (draft), Image Sheet- Midtown-Item F and G, Staff Summary - Midtown- 3102 Hardy St and along S.31st Avenue, Application Summary (Variance)-Items F-K and M-Q, Site Plan - The District at Midtown, Petition F - Exhibit

Enactment Number:

Contact:

Meeting Date: 04/19/2016

Drafter: Ginger Maddox

Effective Date:

History of Legislative File

Ver- sion:	Acting Body:	Date:	Action:	Sent To:	Due Date:	Return Date:	Result:
1	City Council	04/19/2016	Approve				Pass

Action Text: A MOTION was made by Council Member Carroll and seconded by Council Member Naylor to APPROVE the petition filed by Robert Tatum, Representative, on behalf of the University of Southern Mississippi, Owner, to request a variance from Midtown Form-Based Code Article 3, Section 3.4.2 (F) which states a Build-to Zone on a primary street shall meet 70% minimum overall lot width and instead allow 17% lot width for a variance of 53% lot width for certain property located on a portion of 3102 Hardy St and along S. 31st Avenue (Parcel 028N-07-079.00, PPIN 26492, & Parcel 028N-07-080.00, PPIN 26493, Ward 3). The Planning Commission recommended to APPROVE on April 6, 2016.

There being no discussion, the Motion received the affirmative vote of the Council as follows:

Yeas: 5 - Bradley, Delgado, Carroll, Dryden and Naylor

Nays: 0

Yea: 5 Council Member Bradley
Council Member Delgado
Council Member Carroll
Council Member Dryden
Council Member Naylor

TEL-No Vote: 0

Text of Legislative File 2016-2597

Title

APPROVE or DENY the petition filed by Robert Tatum, Representative, on behalf of the University of Southern Mississippi, Owner, to request a variance from Midtown Form-Based Code Article 3, Section 3.4.2 (F) which states a Build-to Zone on a primary street shall meet 70% minimum overall lot width and instead allow 17% lot width for a variance of 53% lot width for certain property located on a portion of 3102 Hardy St and along S. 31st Avenue (Parcel 028N-07-079.00, PPIN 26492, & Parcel 028N-07-080.00, PPIN 26493, Ward 3). The Planning Commission recommended to APPROVE on April 6, 2016.

Summary

3102 Hardy St and along S. 31st Avenue - Build-to Zone Variance (FBC)

Budget Information

Expenditure Type

Purchasing Item

Publication Information

**MINUTES OF THE
REGULAR MEETING OF THE
HATTIESBURG PLANNING COMMISSION
April 6, 2016**

The Hattiesburg Planning Commission did meet in a regular session on April 6, 2016 at 1:00 p.m. at the Jackie Dole Community Center, 220 West Front Street, Hattiesburg, Mississippi. Joseph White, Chairman, presided over the meeting. A quorum was indicated and the attendance was as follows:

Commissioners Present: Dick Conville
 Peggy Horton, Secretary
 Eric Martin
 Don McCleskey
 Linda McMurtrey, Vice-Chairman
 Mark Miller
 Joseph White, Chairman

Commissioners Absent: Judy Corts
 Sandra Thompson
 Jessie Wilson

Also Present: Pattie Brantley, AICP, Director of Urban Development
 Ginger Maddox, Planning Division Manager
 Jeremy McNeil, Planner
 Steve Mitchell, Building Official

Chairman White declared the meeting of the Hattiesburg Planning Commission open and in session at 1:00 P.M.

INVOCATION

Commissioner Horton gave the invocation.

AGENDA REVIEW

There came the matter of the April 2016 Agenda. A request was made by Chairman White for a motion to approve the April 2016 Agenda. A motion was made to approve by Commissioner Conville and seconded by Commissioner Horton.

Commissioners voting aye: Dick Conville
 Peggy Horton, Secretary
 Eric Martin
 Don McCleskey
 Linda McMurtrey, Vice-Chairman
 Mark Miller

Commissioners voting nay: None

MINUTES REVIEW

There came the matter of the February 3, 2016 Minutes. A request was made by Chairman White for a motion to Approve the February 3, 2016 Minutes. A motion was made by Commissioner McClesky to approve the minutes and seconded by Commissioner Horton.

Commissioners voting aye: Dick Conville
Peggy Horton, Secretary
Eric Martin
Don McCleskey
Linda McMurtrey, Vice-Chairman
Mark Miller

Commissioners voting nay: None

Commissioners abstaining: None

REPORTS

BUILDING REPORT

There came the matter of the Building Inspection Report provided to the commission of monthly and YTD Permit information for February and March by Steve Mitchell, Building Official.

PLANNING REPORT

There came the matter of the Planning Report. Ginger Maddox, Planning Division Manager, informed the Commission that the most recent updated draft of Land Development Code will be uploaded to the City’s website in two weeks. As well as her and Pattie Brantley, Director of Urban Development experience at the American Planning Associations’ National Conference in Phoenix, Arizona. Also, Ms. Maddox informed the Commission of the City Council approval of the following items heard at the previous Planning Commission: the City of Hattiesburg, text amendment; TIDE School, Use Permit Upon Review, PPIN 27016; Richard Hiatt, Zoning Designation, Lots 3-10, 12, 15, and 16 at Augusta Court Subdivision of Greystone located on Augusta Court West; Stan Hall, Zoning Designation Lot 17 at Augusta Court Subdivision of Greystone located at 1 Augusta Court East; Matt Mayo, Zoning Designation, Lots 19-40 and an area designated as a “Common Area” at Augusta Court Subdivision of Greystone located on Augusta Court East and Amen Circle; and William Carey University, zoning change, use permit upon review, street closure.

CHAIRMAN’S REPORT

There came the matter of the Chairman’s Report. There was none.

PUBLIC HEARING

Chairman White declared the Public Hearing open at 1:15 P.M. and read the rules and procedures of the hearing.

There came the matter of Item A (Rezoning), by David White, Representative, on behalf of Robert Wallace, Owner, as required in the Comprehensive Zoning Ordinance No. 2330, as amended, to change the zoning classification for a portion of certain property located at 6194 Hwy 98 (Parcel 052R-10-018.00, PPIN 17193, Ward 3) from Article 4, Section 62, B-5 (Regional Business) District to Article 4, Section 54, R-4 (High Density Residential) District.

	Name	Address	City/State
<u>Presented by:</u>	David White	4341 Ambergate Court	Franklin, TN
	- Representative, Franklin Construction Company		
<u>Proponents:</u>	None		
<u>Opponents:</u>	None		

Chairman White declared the Public Hearing closed and the Business Meeting open to vote on the request. Commissioner Miller made a motion to approve the zoning change because there is a material change in the circumstances and conditions of the neighborhood and area surrounding the petitioned property. The motion was seconded by Commissioner Dick.

Commissioners voting aye: Dick Conville
Peggy Horton, Secretary
Eric Martin
Don McCleskey
Linda McMurtrey, Vice-Chairman
Mark Miller

Commissioners voting nay: None

There came the matter of Item B (Use Permit Upon Review), by Charles Bourland, Representative, on behalf of William Carey University, Owner, as required in the Comprehensive Zoning Ordinance No. 2330, as amended, to request a Use Permit Upon Review for a “Parking/Parking Lot” as provided in Article 4, Section 52.03 (4) for certain properties located at 204, 226, and 228 Tuscan Avenue (Parcel 038G-15-189.00, PPIN 13687; Parcel 038G-15-190.00, PPIN 13688; Parcel 038G-15-191.00, PPIN 13689, Ward 5).

	Name	Address	City/State
<u>Presented by:</u>	Charles Bourland	5211 Old Highway 11	Hattiesburg, MS
	- Representative, Landry and Lewis Architects, P.A.		
	Bob Blevin	498 Tuscan Ave	Hattiesburg, MS
	- Director of Facilities, William Carey University		
<u>Proponents:</u>	None		
<u>Opponents:</u>	Katie L. Riley	498 Tuscan Ave.	Hattiesburg, MS

Chairman White declared the Public Hearing closed and the Business Meeting open to vote on the request. Commissioner McClesky made a motion to approve the application for a Use permit Upon Review because there is need to preserve and encourage the stability of the Hattiesburg business community. The motion was seconded by Commissioner Miller.

Commissioners voting aye: Dick Conville
Peggy Horton, Secretary
Eric Martin
Don McCleskey
Linda McMurtrey, Vice-Chairman
Mark Miller

Commissioners voting nay: None

There came the matter of Item C (Rezoning) by Renee and Brian Dozier, Representative, on behalf of Sidney Malone, Owner, as required in the Comprehensive Zoning Ordinance No. 2330, as amended, to change the zoning classification for a certain property located on The northeast corner of Turtle Creek Mall (Willow Street) (Parcel 051L-11-036.000, PPIN 17347, Ward 3) from Article 4, Section 59, B-2 (Neighborhood Business) District to Article 4, Section 62, B-5 (Regional Business) District.

	Name	Address	City/State
<u>Presented by:</u>	Kyle Wallace - Project Engineer, Shows, Dearman & Waits, Inc.	301 2 nd Avenue	Hattiesburg, MS
	Sidney Malone	104 Campbell Loop	Hattiesburg, MS
<u>Proponents:</u>	None		
<u>Opponents:</u>	None		

Chairman White declared the Public Hearing closed and the Business Meeting open to vote on the request. Commissioner Miller made a motion to approve the zoning change because there is a material change in the circumstances and conditions of the neighborhood and area surrounding the petitioned property. The motion was seconded by Commissioner Horton.

Commissioners voting aye: Dick Conville
Peggy Horton, Secretary
Eric Martin
Linda McMurtrey, Vice-Chairman
Mark Miller

Commissioners voting nay: None

Commissioners abstaining: Don McCleskey

There came the matter of Item D (Variance), by Renee and Brian Dozier, Representative, on behalf of Sidney Malone, Owner, as required in the Comprehensive Zoning Ordinance No. 2330, as amended, to request a variance from Article 4, Section 89.04 (39) which states one (1) parking space is required for each one thousand (1,000) square feet of gross floor area for a total (44) spaces required and instead allow a total of eight (8) spaces for a variance of thirty-six (36) parking spaces for certain property located at the northeast corner of Turtle Creek Mall (Willow Street) (Parcel 051L-11-036.000, PPIN 17347, Ward 3).

	Name	Address	City/State
<u>Presented by:</u>	Kyle Wallace - Project Engineer, Shows, Dearman & Waits, Inc.	301 2 nd Avenue	Hattiesburg, MS
	Sidney Malone	104 Campbell Loop	Hattiesburg, MS
<u>Proponents:</u>	None		
<u>Opponents:</u>	None		

Chairman White declared the Public Hearing closed and the Business Meeting open to vote on the request. Commissioner Conville made a motion to approve the variance because there is literal interpretation of the provision of the Code would deprive the applicant of rights commonly enjoyed by other properties in the same district under the terms of this code. The motion was seconded by Commissioner Horton.

Commissioners voting aye: Dick Conville
Peggy Horton, Secretary
Eric Martin
Linda McMurtrey, Vice-Chairman

Commissioners voting nay: Mark Miller

Commissioners voting abstaining: Don McCleskey

There came the matter of Item E (Text Amendment), by the City of Hattiesburg to add and amend the text of the Midtown Form Based Code, Ord. 3105, so that Section 3.17 C.3.b.v. reads: “Chevy Chase Drive”.

Amended text to read:

- “b. Where more than one street abuts a lot, all of the streets are considered primary streets, except that the following streets are designated as side streets:
- i. 30th Avenue;
 - ii. Lorraine Street;
 - iii. 27th Avenue;
 - iv. Adeline Street; and
 - v. Chevy Chase Drive.”

	Name	Address	City/State
<u>Presented by:</u>	City of Hattiesburg		Hattiesburg, MS
<u>Proponents:</u>	None		
<u>Opponents:</u>	None		

Chairman White declared the Public Hearing closed and the Business Meeting open to vote on the request. Commissioner McCleskey made a motion to approve the text amendment. The motion was seconded by Commissioner Horton.

Commissioners voting aye: Dick Conville
Peggy Horton, Secretary
Eric Martin
Don McCleskey
Linda McMurtrey, Vice-Chairman
Mark Miller

Commissioners voting nay: None

There came the matter of Item F (Variance), Robert Tatum, Representative, on behalf of the University of Southern Mississippi, Owner, as required in the Midtown Form-Based Code, to request a variance from Article 3, Section 3.4.2 (F) which states a Build-to Zone on a primary street shall meet 70% minimum overall lot width and instead allow 17% lot width for a variance of 53% lot width for certain property located on a portion of 3102 Hardy St and along S. 31st Avenue (Parcel 028N-07-079.00, PPIN 26492, & Parcel 028N-07-080.00, PPIN 26493, respectively, Ward 3).

	Name	Address	City/State
<u>Presented by:</u>	Robert Tatum	11 Parkway Blvd	Hattiesburg, MS
	- Representative, CR Properties, LLC		
<u>Proponents:</u>	None		
<u>Opponents:</u>	None		

Chairman White declared the Public Hearing closed and the Business Meeting open to vote on the request. Commissioner McCleskey made a motion to approve the variance because special conditions and circumstances do exist which are peculiar to the land, structure, or building involved and which are not applicable to other lands, structures, or buildings in the same district; and that granting the variance requested will not confer on the applicant any special privilege that is denied by this code to other lands, structures, or buildings in the same district. The motion was seconded by Commissioner Miller.

Commissioners voting aye: Dick Conville
Peggy Horton, Secretary
Eric Martin
Don McCleskey
Linda McMurtrey, Vice-Chairman
Mark Miller

Commissioners voting nay: None

There came the matter of Item G (Variance), Robert Tatum, Representative, on behalf of the University of Southern Mississippi, Owner, as required in the Midtown Form-Based Code, to request a variance from Article 5, Section 5.1.G.3 (a) which states landscaped interior islands must be provided every ten (10) parking spaces for a total of five (5) and instead allow one (1) landscaped interior island for a variance of three (3) landscaped interior islands for certain property located on parcels on and along S. 31st Avenue (Parcel 028N-07-079.00, PPIN 26492, & Parcel 028N-07-080.00, PPIN 26493, respectively, Ward 3).

	Name	Address	City/State
<u>Presented by:</u>	Robert Tatum	11 Parkway Blvd	Hattiesburg, MS
	- Representative, CR Properties, LLC		
<u>Proponents:</u>	None		
<u>Opponents:</u>	None		

Chairman White declared the Public Hearing closed and the Business Meeting open to vote on the request. Commissioner McMurtrey made a motion to approve the variance because special conditions and circumstances do exist which are peculiar to the land, structure, or building involved and which are not applicable to other lands, structures, or buildings in the same district; and that granting the variance requested will not confer on the applicant any special privilege that is denied by this code to other lands, structures, or buildings in the same district. The motion was seconded by Commissioner Horton.

Commissioners voting aye: Dick Conville
Peggy Horton, Secretary
Eric Martin
Don McCleskey
Linda McMurtrey, Vice-Chairman
Mark Miller

Commissioners voting nay: None

There came the matter of Item H (Variance), Robert Tatum, Representative, on behalf of the University of Southern Mississippi, Owner, as required in the Midtown Form-Based Code, to request a variance from Article 3, Section 3.15.1 (F) which states a Build-to Zone on a primary street (S. 31st Ave.) shall meet a 90% minimum overall lot width and instead allow 27% lot width for a variance of 63% lot width for certain property located on a portion of 3000 Hardy Street (Parcel 028N-07-078.00, PPIN 20837, Ward 3).

	Name	Address	City/State
<u>Presented by:</u>	Robert Tatum	11 Parkway Blvd	Hattiesburg, MS
	- Representative, CR Properties, LLC		
<u>Proponents:</u>	None		
<u>Opponents:</u>	None		

Chairman White declared the Public Hearing closed and the Business Meeting open to vote on the request. Commissioner McCleskey made a motion to approve the variance because special conditions and circumstances do exist which are peculiar to the land, structure, or building involved and which are not applicable to other lands, structures, or buildings in the same district; and that granting the variance requested will not confer on the applicant any special privilege that is denied by this code to other lands, structures, or buildings in the same district. The motion was seconded by Commissioner Conville.

Commissioners voting aye: Dick Conville
Peggy Horton, Secretary
Eric Martin
Don McCleskey
Linda McMurtrey, Vice-Chairman
Mark Miller

Commissioners voting nay: None

There came the matter of Item I (Variance), Robert Tatum, Representative, on behalf of the University of Southern Mississippi, Owner, as required in the Midtown Form-Based Code, to request a variance from Article 3, Section 3.15.2(B) which states a street facing façade with a height minimum of two (2) stories shall meet a 75% minimum overall lot width and instead allow 53% lot width along Hardy Street for a variance of 22% lot width for certain property located 3000 Hardy Street (Parcel 028N-07-078.00, PPIN 20837, Ward 3).

	Name	Address	City/State
<u>Presented by:</u>	Robert Tatum	11 Parkway Blvd	Hattiesburg, MS
	- Representative, CR Properties, LLC		
<u>Proponents:</u>	None		
<u>Opponents:</u>	None		

Chairman White declared the Public Hearing closed and the Business Meeting open to vote on the request. Commissioner McCleskey made a motion to approve the variance because special conditions and circumstances do exist which are peculiar to the land, structure, or building involved and which are not applicable to other lands, structures, or buildings in the same district; and that granting the variance requested will not confer on the applicant any special privilege that is denied by this code to other lands, structures, or buildings in the same district. The motion was seconded by Commissioner Horton.

Commissioners voting aye: Dick Conville
Peggy Horton, Secretary
Eric Martin
Don McCleskey
Linda McMurtrey, Vice-Chairman
Mark Miller

Commissioners voting nay: None

There came the matter of Item J (Variance), Robert Tatum, Representative, on behalf of the University of Southern Mississippi, Owner, as required in the Midtown Form-Based Code, to request a variance from Article 3, Section 3.15.2(B) which states a street facing façade with a height minimum of two (2) stories shall meet a 75% minimum overall lot width and instead allow 0% lot width along S. 30th Avenue for a variance of 75% lot width for certain property located 3000 Hardy Street (Parcel 028N-07-078.00, PPIN 20837, Ward 3).

	Name	Address	City/State
<u>Presented by:</u>	Robert Tatum	11 Parkway Blvd	Hattiesburg, MS
	- Representative, CR Properties, LLC		
<u>Proponents:</u>	None		
<u>Opponents:</u>	None		

Chairman White declared the Public Hearing closed and the Business Meeting open to vote on the request. Commissioner McCleskey made a motion to approve the variance because special conditions and circumstances do exist which are peculiar to the land, structure, or building involved and which are not applicable to other lands, structures, or buildings in the same district; and that granting the variance requested will not confer on the applicant any special privilege that is denied by this code to other lands, structures, or buildings in the same district. The motion was seconded by Commissioner Horton.

Commissioners voting aye: Dick Conville
Peggy Horton, Secretary
Eric Martin
Don McCleskey
Linda McMurtrey, Vice-Chairman
Mark Miller

Commissioners voting nay: None

There came the matter of Item K (Variance), Robert Tatum, Representative, on behalf of the University of Southern Mississippi, Owner, as required in the Midtown Form-Based Code, to request a variance from Article 3, Section 3.15.2(B) which states a street facing façade with a height minimum of two (2) stories shall meet a 75% minimum overall lot width and instead allow 0% lot width S. 31st Avenue for a variance of 75% lot width for certain property located 3000 Hardy Street (Parcel 028N-07-078.00, PPIN 20837, Ward 3).

	Name	Address	City/State
<u>Presented by:</u>	Robert Tatum	11 Parkway Blvd	Hattiesburg, MS
	- Representative, CR Properties, LLC		
<u>Proponents:</u>	None		
<u>Opponents:</u>	None		

Chairman White declared the Public Hearing closed and the Business Meeting open to vote on the request. Commissioner McCleskey made a motion to approve the variance because special conditions and circumstances do exist which are peculiar to the land, structure, or building involved and which are not applicable to other lands, structures, or buildings in the same district; and that granting the variance requested will not confer on the applicant any special privilege that is denied by this code to other lands, structures, or buildings in the same district. The motion was seconded by Commissioner Horton.

Commissioners voting aye: Dick Conville
Peggy Horton, Secretary
Eric Martin
Don McCleskey
Linda McMurtrey, Vice-Chairman
Mark Miller

Commissioners voting nay: None

There came the matter of Item L (Variance), Robert Tatum, Representative, on behalf of the University of Southern Mississippi, Owner, as required in the Midtown Form-Based Code, to request a variance from Article 3, Section 3.5.3.A (MX-4) which states a maximum story allowed in a MX-4 zone shall not exceed four (4) stories and instead allow five (5) stories for a variance of one (1) story for a hotel as proposed located at 3000 Hardy Street and 301 Chevy Chase Drive (Parcel 028N-07-078.00, PPIN 20837 ; Parcel 028N-07-076.00, PPIN 20839, Ward 3).

	Name	Address	City/State
<u>Presented by:</u>	Robert Tatum	11 Parkway Blvd	Hattiesburg, MS
	- Representative, CR Properties, LLC		
<u>Proponents:</u>	None		
<u>Opponents:</u>	None		

Chairman White declared the Public Hearing closed and the Business Meeting open to vote on the request. Commissioner Conville made a motion to approve the variance because special conditions and circumstances do exist which are peculiar to the land, structure, or building involved and which are not applicable to other lands, structures, or buildings in the same district; and that granting the variance requested will not confer on the applicant any special privilege that is denied by this code to other lands, structures, or buildings in the same district. The motion was seconded by Commissioner Martin.

Commissioners voting aye: Dick Conville
Peggy Horton, Secretary
Eric Martin
Linda McMurtrey, Vice-Chairman
Mark Miller
Don McCleskey

Commissioners voting nay: None

There came the matter of Item M (Variance), Robert Tatum, Representative, on behalf of the University of Southern Mississippi, Owner, as required in the Midtown Form-Based Code, to request a variance from Article 3, Section 3.4.2 (F) & (H) which states the Build-to Zone on a primary street shall meet a 70% minimum lot width and instead allow 0% lot width for a variance of 70% lot width along S. 31st Avenue and also allow 23% lot width for a variance of 47% lot width along Chevy Chase Drive for certain properties located at 3000 Hardy Street and 307 Chevy Chase Drive (Parcel 028N-07-076.00, PPIN 20839; Parcel 028N-07-078.00, PPIN 20837 ; Parcel 028N-07-077.00, PPIN 20838 respectively, Ward 3).

	Name	Address	City/State
<u>Presented by:</u>	Robert Tatum	11 Parkway Blvd	Hattiesburg, MS
	- Representative, CR Properties, LLC		
<u>Proponents:</u>	None		
<u>Opponents:</u>	None		

Chairman White declared the Public Hearing closed and the Business Meeting open to vote on the request. Commissioner Horton made a motion to approve the variance because special conditions and circumstances do exist which are peculiar to the land, structure, or building involved and which are not applicable to other lands, structures, or buildings in the same district; and that granting the variance requested will not confer on the applicant any special privilege that is denied by this code to other lands, structures, or buildings in the same district. The motion was seconded by Commissioner McMurtrey.

Commissioners voting aye: Dick Conville
Peggy Horton, Secretary
Eric Martin
Don McCleskey
Linda McMurtrey, Vice-Chairman
Mark Miller

Commissioners voting nay: None

There came the matter of Item N (Variance), Robert Tatum, Representative, on behalf of the University of Southern Mississippi, Owner, as required in the Midtown Form-Based Code, to request a variance from Article 3, Section 3.15.1 (F) which states a Build-to Zone on a primary street (S. 31st Ave.) shall meet a 90% minimum overall lot width and instead allow 0% lot width for a variance of 90% lot width and a variance from Article 3, Section 3.15.2(B) which states a street facing façade height with a minimum of two (2) stories shall meet a 75% minimum overall lot width and instead allow 0% lot width along S. 31st Avenue for a variance of 75% two lot width for certain property located on the southern portion of 3000 Hardy Street along S. 31st Avenue (Parcel 028N-07-078.00, PPIN 20837; Parcel 028N-07-077.00, PPIN 20838, Ward 3).

	Name	Address	City/State
<u>Presented by:</u>	Robert Tatum	11 Parkway Blvd	Hattiesburg, MS
	- Representative, CR Properties, LLC		
<u>Proponents:</u>	None		
<u>Opponents:</u>	None		

Chairman White declared the Public Hearing closed and the Business Meeting open to vote on the request. Commissioner Horton made a motion to approve the variance because special conditions and circumstances do exist which are peculiar to the land, structure, or building involved and which are not applicable to other lands, structures, or buildings in the same district; and that granting the variance requested will not confer on the applicant any special privilege that is denied by this code to other lands, structures, or buildings in the same district. The motion was seconded by Commissioner McMurtrey.

Commissioners voting aye: Dick Conville
Peggy Horton, Secretary
Eric Martin
Don McCleskey
Linda McMurtrey, Vice-Chairman
Mark Miller

Commissioners voting nay: None

There came the matter of Item O (Variance), Robert Tatum, Representative, on behalf of the University of Southern Mississippi, Owner, as required in the Midtown Form-Based Code, to request a variance from Article 3, Section 3.15.2(B) which states a street facing façade height with a minimum of two (2) stories shall meet a 75% minimum overall lot width and instead allow 48% lot width along S. 30th Avenue for a variance of 27% lot width for certain property located on the southern portion of 3000 Hardy Street along S. 30th Avenue (Parcel 028N-07-078.00, PPIN 20837; Parcel 028N-07-076.00, PPIN 20839, Ward 3).

	Name	Address	City/State
<u>Presented by:</u>	Robert Tatum	11 Parkway Blvd	Hattiesburg, MS
	- Representative, CR Properties, LLC		
<u>Proponents:</u>	None		
<u>Opponents:</u>	None		

Chairman White declared the Public Hearing closed and the Business Meeting open to vote on the request. Commissioner Horton made a motion to approve the variance because special conditions and circumstances do exist which are peculiar to the land, structure, or building involved and which are not applicable to other lands, structures, or buildings in the same district; and that granting the variance requested will not confer on the applicant any special privilege that is denied by this code to other lands, structures, or buildings in the same district. The motion was seconded by Commissioner Conville.

Commissioners voting aye: Dick Conville
Peggy Horton, Secretary
Eric Martin
Linda McMurtrey, Vice-Chairman
Mark Miller
Don McCleskey

Commissioners voting nay: None

There came the matter of Item P (Variance), Robert Tatum, Representative, on behalf of the University of Southern Mississippi, Owner, as required in the Midtown Form-Based Code, to request a setback variance from Article 3. Section 3.15.1. (G) which states that a side street setback may be a maximum of fifteen (15) feet from the property line and instead allow a setback of 19.4 feet on S. 30th Avenue for a variance of 4.4 feet for a portion of a hotel as proposed located at 3000 Hardy Street and 301 Chevy Chase Drive (Parcel 028N-07-078.00, PPIN 20837; Parcel 028N-07-076.00, PPIN 20839, Ward 3).

	Name	Address	City/State
<u>Presented by:</u>	Robert Tatum	11 Parkway Blvd	Hattiesburg, MS
	- Representative, CR Properties, LLC		
<u>Proponents:</u>	None		
<u>Opponents:</u>	None		

Chairman White declared the Public Hearing closed and the Business Meeting open to vote on the request. Commissioner Horton made a motion to approve the variance because special conditions and circumstances do exist which are peculiar to the land, structure, or building involved and which are not applicable to other lands, structures, or buildings in the same district; and that granting the variance requested will not confer on the applicant any special privilege that is denied by this code to other lands, structures, or buildings in the same district. The motion was seconded by Commissioner Miller.

Commissioners voting aye: Dick Conville
Peggy Horton, Secretary
Eric Martin
Linda McMurtrey, Vice-Chairman
Mark Miller
Don McCleskey

Commissioners voting nay: None

There came the matter of Item Q (Variance), Robert Tatum, Representative, on behalf of University of Southern Mississippi, Owner, as required in the Midtown Form-Based Code, to request a variance from Article 5, Section 5.1.G.3 (a) which states landscaped interior island must be provided every ten (10) parking spaces for a required total of fourteen (14) and instead allow three (3) landscaped interior islands for a variance of eleven (11) landscaped interior island for certain property located on a portion of 3102 Hardy Street and along S. 31st Avenue (Parcel 028N-07-079.00, PPIN 26492, & Parcel 028N-07-080.00, PPIN 26493, Parcel 028N-07-078.00, PPIN 20837, respectively, Ward 3).

	Name	Address	City/State
<u>Presented by:</u>	Robert Tatum	11 Parkway Blvd	Hattiesburg, MS
	- Representative, CR Properties, LLC		
<u>Proponents:</u>	None		
<u>Opponents:</u>	None		

Chairman White declared the Public Hearing closed and the Business Meeting open to vote on the request. Commissioner McCleskey made a motion to approve the variance because special conditions and circumstances do exist which are peculiar to the land, structure, or building involved and which are not applicable to other lands, structures, or buildings in the same district; and that granting the variance requested will not confer on the applicant any special privilege that is denied by this code to other lands, structures, or buildings in the same district. The motion was seconded by Commissioner Horton.

Commissioners voting aye: Dick Conville
Peggy Horton, Secretary
Eric Martin
Don McCleskey
Linda McMurtrey, Vice-Chairman
Mark Miller

Commissioners voting nay: None

There came the matter of Item R (Rezoning), Robert Tatum, Representative, on behalf of University of Southern Mississippi, Owner, as required in the Midtown Form-Based Code, to change the zoning classification for a portion of certain a parcel located on S. 31st Avenue (Parcel 028N-07-079.00, PPIN 26492, & Parcel 028N-07-080.00, PPIN 26493, respectively, Ward 3) from Article 2, Section 2.4, EM-2 (Employment) District to Article 2, Section 2.3, MX-3 (Mixed Use) District.

	Name	Address	City/State
<u>Presented by:</u>	Robert Tatum	11 Parkway Blvd	Hattiesburg, MS
	- Representative, CR Properties, LLC		
<u>Proponents:</u>	None		
<u>Opponents:</u>	None		

Chairman White declared the Public Hearing closed and the Business Meeting open to vote on the request. Commissioner Miller made a motion to approve the zoning change because there is a material change in the circumstances and conditions of the neighborhood and area surrounding the petitioned property. The motion was seconded by Commissioner Conville.

Commissioners voting aye: Dick Conville
Peggy Horton, Secretary
Eric Martin
Don McCleskey
Linda McMurtrey, Vice-Chairman
Mark Miller

Commissioners voting nay: None

BUSINESS MEETING

There being no further business, the meeting was adjourned at 3:45 P.M. Commissioner McCleskey made a motion to adjourned the meeting at 3:45 P.M. The motion was seconded at Commissioner Martin.

Joe White, Chairman

Pattie Brantley, AICP, Director of Urban Development.

SUBJECT PARCEL:


3102 Hardy Street and along S.31st Avenue

Robert Tatum, on behalf of the University of Southern Mississippi.


The applicant requests a variance from Article 3, Section 3.4.2 (F) which states a Build to Zone on a primary street shall meet 70% minimum overall lot width and instead allow 17% lot width for a variance of 53% lot width for certain property located on a portion of 3102 Hardy St and along S. 31st Avenue (Parcel 028N-07-079.00, PPIN 26492, & Parcel 028N-07-080.00, PPIN 26493, respectively, Ward 3, and a variance from Article 5, Section 5.1.G.3 (a) which states landscaped interior islands must be provided every ten (10) parking spaces for a total of five (5) and instead allow one (1) landscaped interior island for a variance of three (3) landscaped interior islands.



Vicinity Map—Ward 3

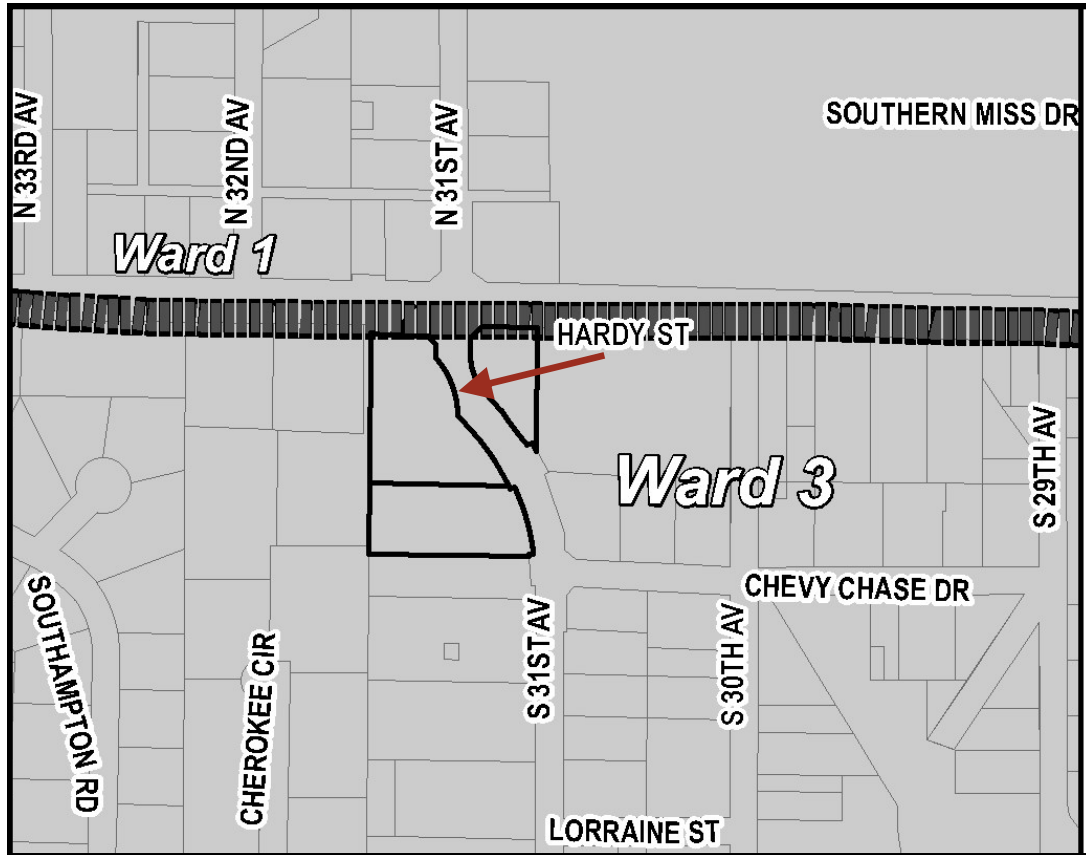

Zoning—MX-3

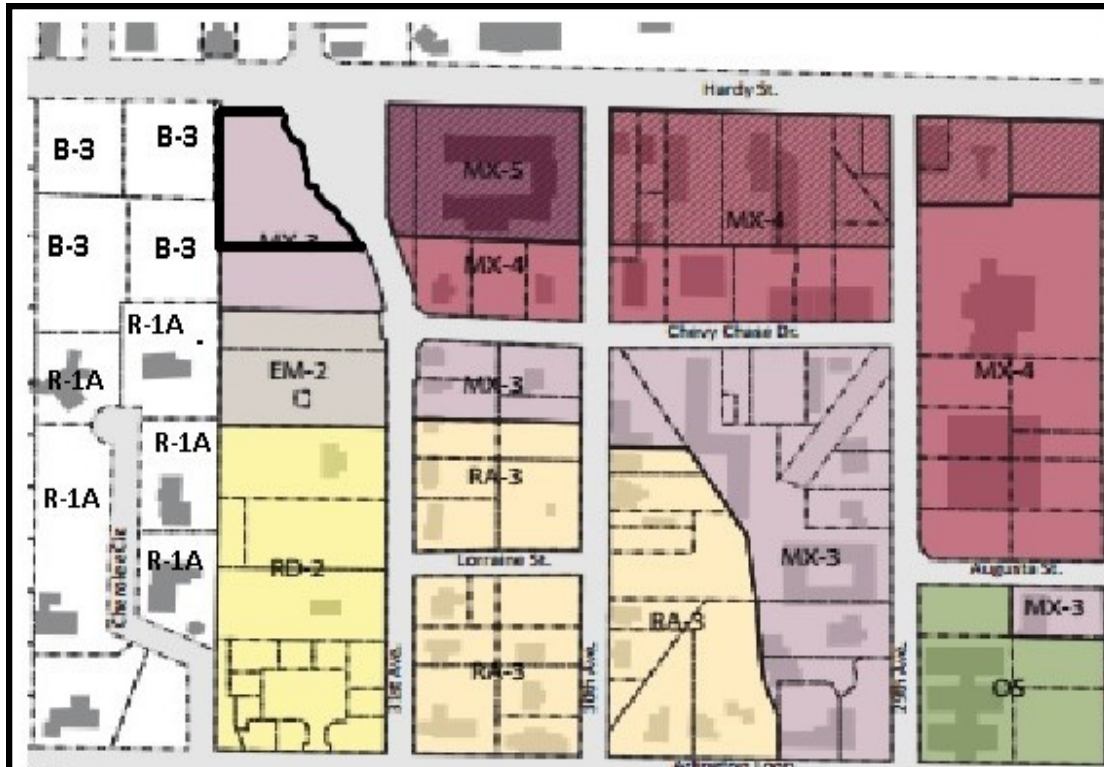

Site Aerial



SURROUNDING AREA

**Northern Direction: B-2
(Neighborhood Business) District/
Commercial**



**Southern Direction: EM-2
(Employment 2-Story)/ Undeveloped**



**Eastern Direction: MX-5 (Mixed Use
5-Story)/Undeveloped**

**Western Direction: B-3 (Community
Business) District/ Undeveloped,
and R-1A (Single-Family
Residential)/ Developed**





**Planning Commission
Case Fact Sheet**

Property Applicant: Robert Tatum, Representative
Property Owner: the University of Southern Mississippi

Address of Property:	Tax Parcels/Ward:	PPIN:	Ward:
3102 Hardy St and along	028N-07-079.00	26492	3
S.31st Avenue	028N-07-080.00	26493	3

Requests: **2 Variances from the Midtown Form-Based Code**

Purpose of Request: To consider an application requesting a **variance from Article 3, Section 3.4.2 (F)** which states a Build to Zone on a primary street shall meet 70% minimum overall lot width and instead allow 17% lot width for a variance of 53% lot width for certain property located on a portion of 3102 Hardy St and along S. 31st Avenue (Parcel 028N-07-079.00, PPIN 26492, & Parcel 028N-07-080.00, PPIN 26493, respectively, Ward 3), and a **variance from Article 5, Section 5.1.G.3 (a)** which states landscaped interior islands must be provided every ten (10) parking spaces for a total of five (5) and instead allow one (1) landscaped interior island for a variance of three (3) landscaped interior islands.

Applicant Summary: See Attached

Applicable Regulations:

SECTION 3.4 **2. Placement**

Build-to Zone (BTZ) – (F) Requires building in primary street BTZ (min % of lot width) - 70%

SECTION 5.1 **G. Parking Lot Landscaping**

3. Interior Islands – (a) landscaped interior islands must be provided every ten (10) parking spaces. Interior islands must be distributed evenly throughout the parking area.

Present Zoning:	This parcel is zoned MX-3 (Mixed Use 3-story) and EM-2 (Employment 2- Story)
Present Use:	Parking Lot
Surrounding Zoning and Land Use:	North: B-2 (Neighborhood Business) District / Commercial South: EM-2 (Employment 2-Story)/ Undeveloped East: MX-5 (Mixed Use 5-Story)/Undeveloped West: B-3 (Community Business) District/ Undeveloped, and R-1A (Single-Family Residential)/ Developed
Most Nearly Bounded By (streets):	This parcel is accessible from the north by the Hardy, east by S.31 st Avenue. Bounded to south by Arlington Loop, west by South Hampton.
Letters or Concerns stated:	The Planning Division Office has not received any letters or other written communications relative to this case, as of March 28, 2016.
History / Background:	This development has started the site plan review process by The Midtown Development Review Committee.
Variance Option for Item F:	Recommend approval or denial of the request for a variance from Article 3, Section 3.4.2 (F) which states a Build-to Zone on a primary street shall meet 70% minimum overall lot width and instead allow 17% for a variance of 53% for certain property located on a portion of 3102 Hardy St and along S. 31st Avenue (Parcel 028N- 07-079.00, PPIN 26492, & Parcel 028N-07-080.00, PPIN 26493, respectively, Ward 3).
Basis for Approval:	1. That special conditions and circumstances (do / do not) exist which are peculiar to the land, structure, or building involved and which are not applicable to other lands, structures, or buildings in the same district; 2. That literal interpretation of the provisions of this Code (would / would not) deprive the applicant of rights commonly enjoyed by other properties in the same district under the terms of this Code; 3. That the special conditions and circumstances (do / do not) result from the actions of the applicant; 4. That granting the variance requested (will / will not) confer on the applicant any special privilege that is denied by this Code to other lands, structures, or buildings in the same district.

**Variance Option
for Item G:**

Recommend **approval** or **denial** of the request for a variance from Article 5, Section 5.1.G.3 (a) which states landscaped interior islands must be provided every ten (10) parking spaces for a total of five (5) and instead allow one (1) landscaped interior island for a variance of three (3) landscaped interior islands (Parcel 028N-07-079.00, PPIN 26492, & Parcel 028N-07-080.00, PPIN 26493, respectively, Ward 3).

Basis for Approval:

1. That special conditions and circumstances **(do / do not)** exist which are peculiar to the land, structure, or building involved and which are not applicable to other lands, structures, or buildings in the same district;
2. That literal interpretation of the provisions of this Code **(would / would not)** deprive the applicant of rights commonly enjoyed by other properties in the same district under the terms of this Code;
3. That the special conditions and circumstances **(do / do not)** result from the actions of the applicant;
4. That granting the variance requested **(will / will not)** confer on the applicant any special privilege that is denied by this Code to other lands, structures, or buildings in the same district.

Variance Information (1 page)

Note: No nonconforming use of neighboring lands, structures, or buildings in the same district, and no permitted or nonconforming use of lands, structures, or buildings in other districts shall be considered grounds for the issuance of a variance.

1. List reasons why you feel that the property could not be reasonably used without the requested

variance: Market/tenant demands for parking versus code requirements. We are not able to develop this land without the level of parking we are requesting. The code encourages shared parking, however the shared parking with other sites is not in place at this time since we are the initial developer of land in this area. Also, there is also no existing on-street parking infrastructure for us to share your parking with. In addition, the odd shapes of the parcels we are attempting to develop make it impossible to meet all of the zoning requirements, because it would further reduce parking.

2. All of the following conditions must be met before a variance can be recommended.

Explain and justify your proposal's compliance with each condition:

- a. That special conditions and circumstances exist which are peculiar to the land, structure, or building involved and which are not applicable to other lands, structures, or buildings in the same district.

We are the initial developer and the Form Based code encourages shared parking - which is not available for my site.

This causes the hardship for multiple variances.

- b. That literal interpretation of the provisions of this Code would deprive the applicant of rights commonly enjoyed by other properties in the same district under the terms of this Code.


If we had no variances given to us we would be unable to do the project. There is not enough parking in the area to substantiate all the development required by code.

- c. That the special conditions and circumstances do not result from the actions of the applicant.

These are a result of the Form Based code. We are the first development and are unable to meet all of the requirements, mainly due to the lack of availability of parking. Secondly, our site is irregular and if we meet all of the zoning requirements we would lose even more parking.

- d. That granting the variance requested will not confer on the applicant any special privilege that is denied by this Code to other lands, structures, or buildings in the same district.

We are the first ones doing a major development that are required to meet this code. There are not the available amenities contemplated in the code and thus we can't do a development without these variances.

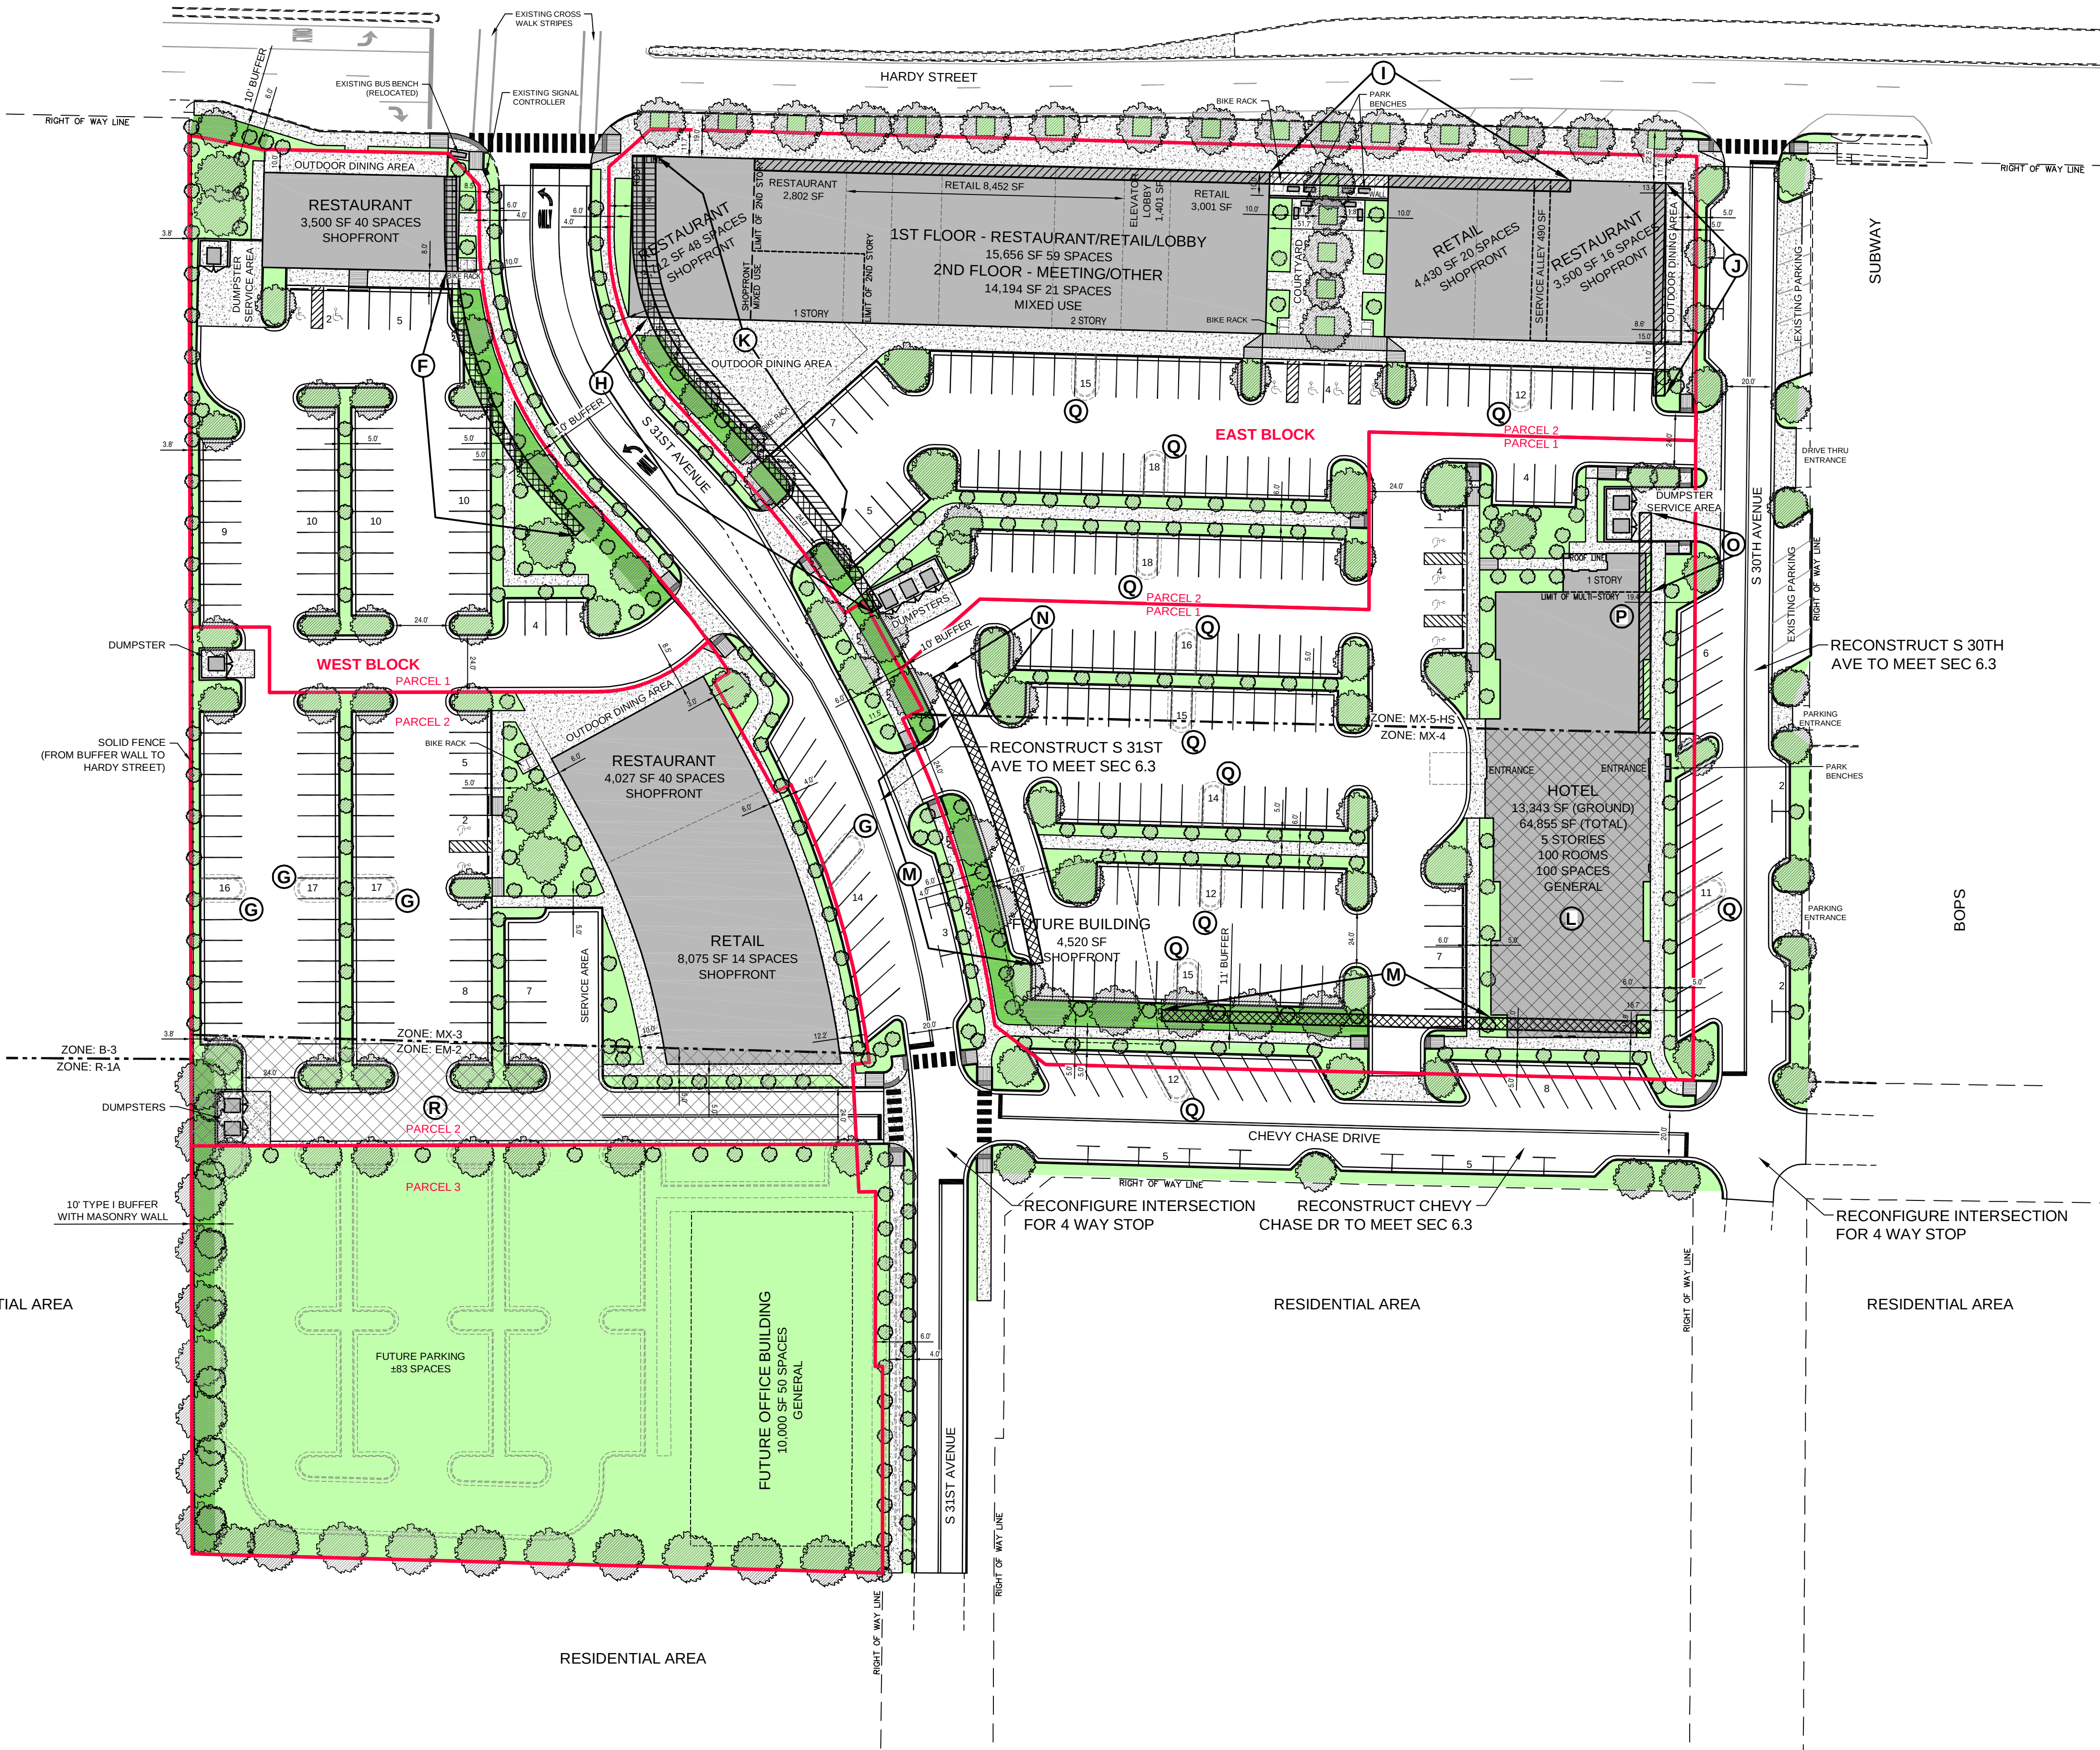


Parking Calculation by Usage							
Space Usage	Space	Units	Vehicle			Bicycle	
			Required	Desired	Provided	Required	Provided
Hotel	100	Units	100	100	100	7	0
Retail	23,958	SF	48	63	59	6	25
Restaurant	17,541	SF	88	174	161	5	10
Meeting	7,097	SF	15	16	15	1	0
Other	5,696	SF	12	5	5	1	0
Lobby	2,802	SF	0	0	0	0	0
On-Site Total (Includes ADA Spaces)			263	358	340	20	35
ADA Accessible Spaces			7	8	12		
Shared Spaces			0	0	20	0	0
Grand Total (Includes ADA Spaces)			263	358	360	20	35

Parking Totals by Block		
Block	Vehicle Spaces	Bicycle Spaces
West Block	136	10
East Block	204	25
Total	340	35

Internal Parking Islands by Block		
Block	Islands Required	Islands Provided
West Block	5	1
East Block	14	3
Total	19	4


Street Frontage Coverage Calculation					
Parcel - Zone - Street	Property Length	Units	Building Length	Coverage Required	Coverage Provided
West Block - Parcel 1 - MX-3	Hardy Street	127.8 Ft	85.0 Ft	70%	67%
	S 31st Avenue	240.0 Ft	41.2 Ft	70%	17%
West Block - Parcel 2 - MX-3	S 31st Avenue	227.6 Ft	180.0 Ft	70%	79%
West Block - Parcel 3 - EM-2	S 31st Avenue (Future Development)	186.2 Ft	0.0 Ft	70%	0%
East Block - Parcel 1 - MX-4	S 31st Avenue	162.7 Ft	0.0 Ft	70%	0%
	Chevy Chase Drive	303.1 Ft	69.1 Ft	70%	23%
East Block - Parcel 1 - 1st Floor MX-5-HS	S 30th Avenue	150.3 Ft	132.3 Ft	35%	88%
East Block - Parcel 1 - 2nd Floor MX-5-HS	S 31st Avenue	20.1 Ft	0.0 Ft	90%	0%
East Block - Parcel 1 - 2nd Floor MX-5-HS	S 30th Avenue	127.3 Ft	77.9 Ft	45%	61%
East Block - Parcel 2 - 1st Floor MX-5-HS	S 31st Avenue	20.1 Ft	0.0 Ft	75%	0%
	S 30th Avenue	127.3 Ft	61.0 Ft	75%	48%
East Block - Parcel 2 - 2nd Floor MX-5-HS	Hardy Street	258.3 Ft	70.0 Ft	90%	27%
	S 30th Avenue	472.2 Ft	448.5 Ft	90%	95%
East Block - Parcel 2 - 2nd Floor MX-5-HS	Hardy Street	123.3 Ft	70.0 Ft	45%	57%
	S 31st Avenue	258.3 Ft	0.0 Ft	75%	0%
East Block - Parcel 2 - 2nd Floor MX-5-HS	Hardy Street	472.2 Ft	248.0 Ft	75%	53%
	S 30th Avenue	123.3 Ft	0.0 Ft	75%	0%

- (L) MAXIMUM BUILDING HEIGHT ALLOWED: 4 STORIES
DESIGNED BUILDING HEIGHT: 5 STORIES
(P) MAXIMUM BUILDING SETBACK ALLOWED: 15 FEET
DESIGNED BUILDING SETBACK: 19.4 FEET
(R) EXISTING ZONE: EM-2
PREFERRED ZONE: MX-3

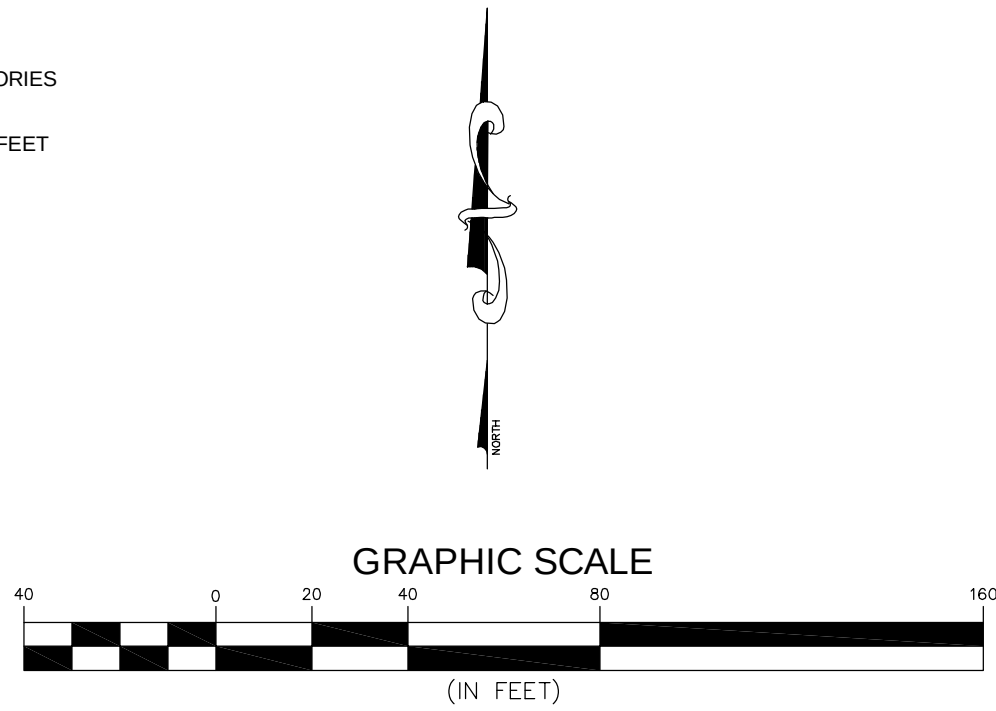

2	03/11/16	REVISED FOR PUBLIC HEARING	RES
1	03/08/16	REVISED COVERAGE CALC & ADDED PARCELS	RES
NO.	DATE	DESCRIPTION	BY
CONCEPTUAL SITE PLAN			
THE DISTRICT AT MIDTOWN MIDTOWN DEVELOPERS, LLC HATTIESBURG, MISSISSIPPI			
sdw Engineering Progress 301 Second Ave. Hattiesburg, MS 39401 (p) 601.544.1821 (f) 601.544.0501 sdw.com			
Drawn by: RES		Checked by: SEM	
Date: 02-29-2016		Scale: AS NOTED	
Drawing No.: 15861		Sheet No.: 1 of 1	

EXHIBIT 'F'

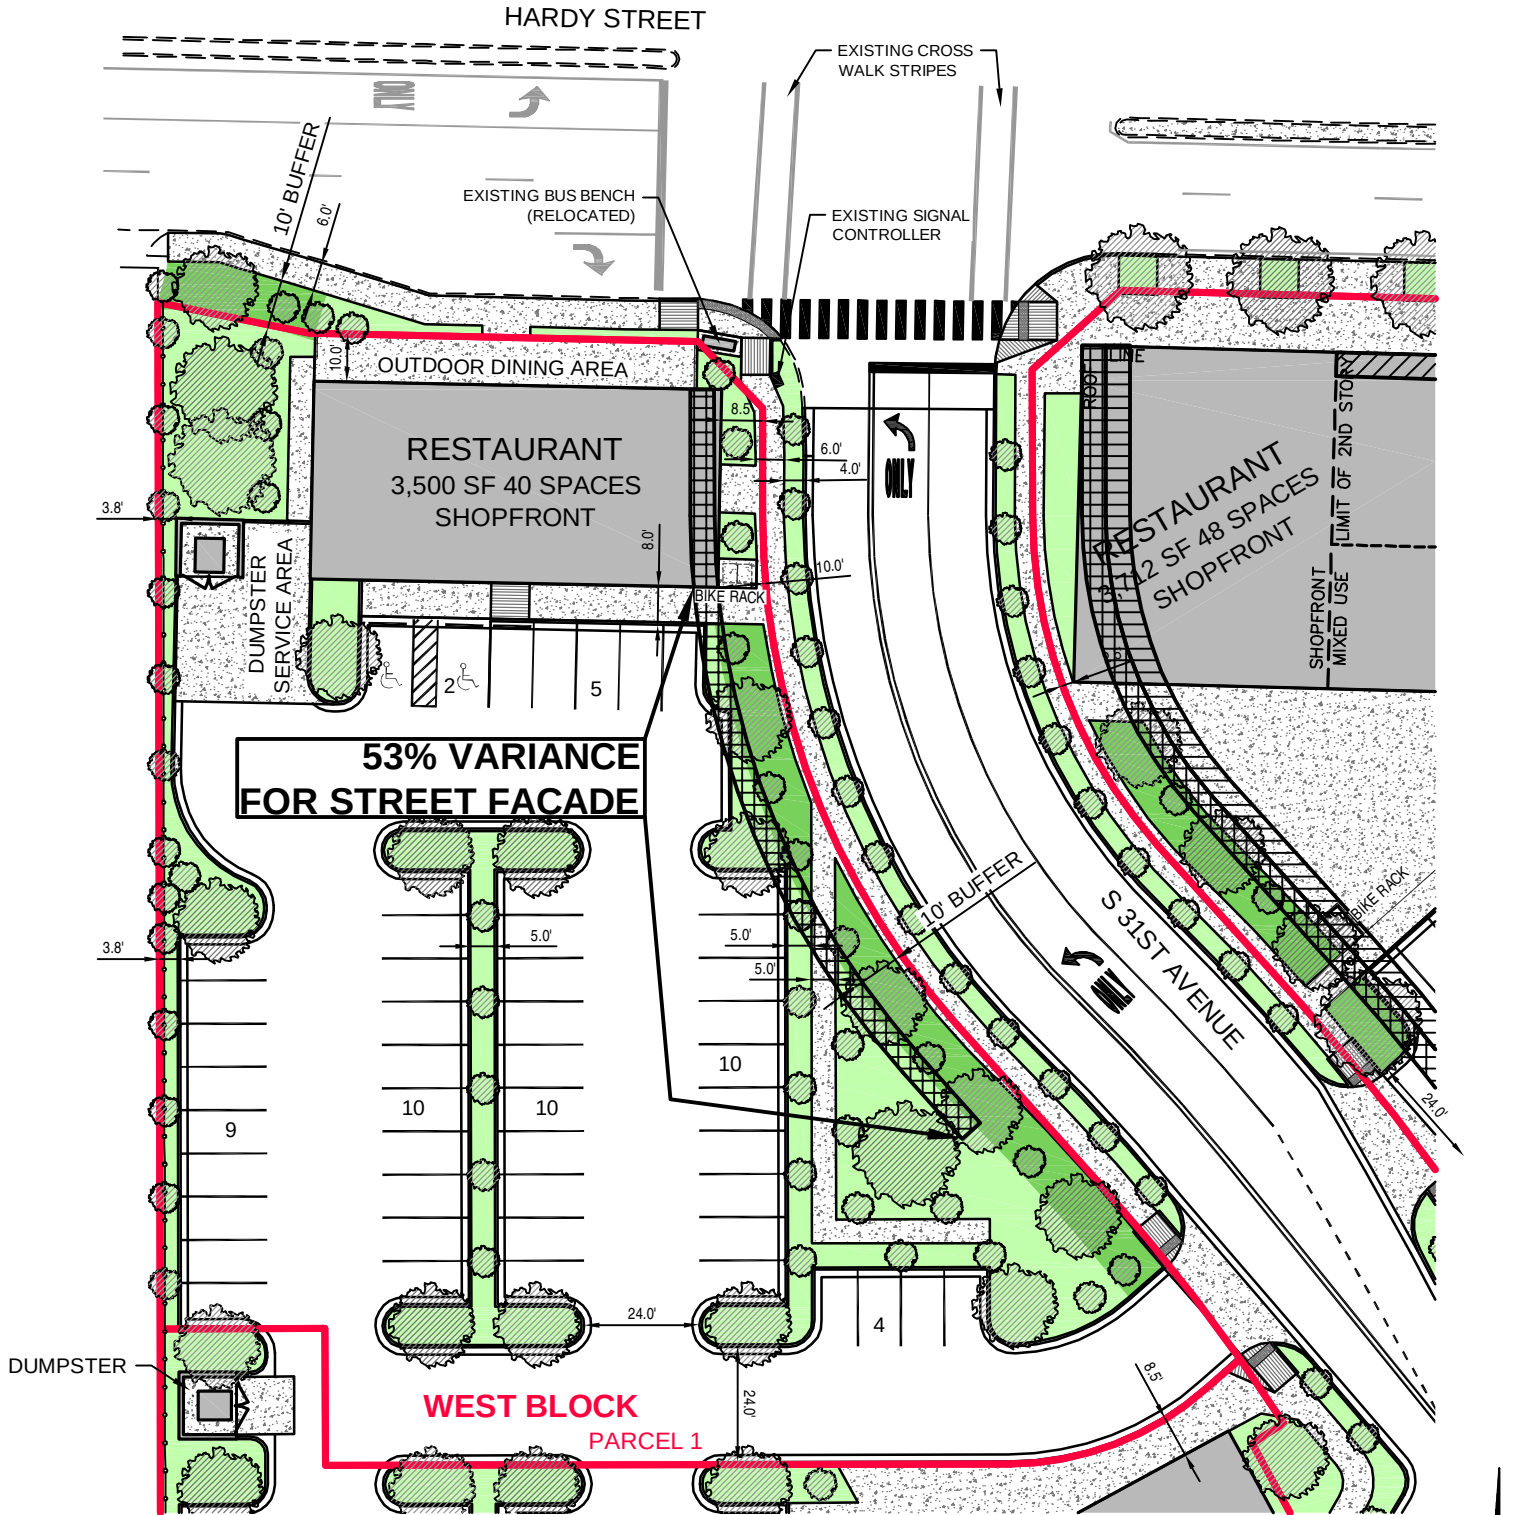



City of Hattiesburg, MS

200 Forrest St.
P.O. Box 1898
Hattiesburg, MS 39401

Master

File Number: 2016-2598

File ID: 2016-2598

Type: Regular Agenda Item

Status: Passed

Version: 1

Reference:

In Control: City Council

File Created: 04/11/2016

Brief Title: Parcels on and along S. 31st Avenue - Landscaped
Interior Islands Variance (FBC)

Final Action: 04/19/2016

Minute Book Number: MB2016-100-101

Title:

APPROVE or DENY the petition filed by Robert Tatum, Representative, on behalf of the University of Southern Mississippi, Owner, to request a variance from Midtown Form-Based Code Article 5, Section 5.1.G.3 (a) which states landscaped interior islands must be provided every ten (10) parking spaces and instead allow one (1) landscaped interior island for a variance of three (3) landscaped interior islands for certain property located on parcels on and along S. 31st Avenue (Parcel 028N-07-079.00, PPIN 26492, & Parcel 028N-07-080.00, PPIN 26493, Ward 3). The Planning Commission recommended to APPROVE on April 6, 2016.

Notes:

Sponsors:

Enactment Date:

Attachments: April PC Minutes (draft), Image Sheet- Midtown-Item F and G, Staff Summary - Midtown- F G 3102 Hardy St and along S.31st Avenue, Application Summary (Variance)-Items F-K and M-Q, Site Plan - The District at Midtown, Petition G - Exhibit

Enactment Number:

Contact:

Meeting Date: 04/19/2016

Drafter: Ginger Maddox

Effective Date:

History of Legislative File

Ver- sion:	Acting Body:	Date:	Action:	Sent To:	Due Date:	Return Date:	Result:
1	City Council	04/19/2016	Approve				Pass

Action Text: A MOTION was made by Council Member Carroll and seconded by Council Member Naylor to APPROVE the petition filed by Robert Tatum, Representative, on behalf of the University of Southern Mississippi, Owner, to request a variance from Midtown Form-Based Code Article 5, Section 5.1.G.3 (a) which states landscaped interior islands must be provided every ten (10) parking spaces and instead allow one (1) landscaped interior island for a variance of three (3) landscaped interior islands for certain property located on parcels on and along S. 31st Avenue (Parcel 028N-07-079.00, PPIN 26492, & Parcel 028N-07-080.00, PPIN 26493, Ward 3). The Planning Commission recommended to APPROVE on April 6, 2016.

There being no discussion, the Motion received the affirmative vote of the Council as follows:

Yeas: 5 - Bradley, Delgado, Carroll, Dryden and Naylor

Nays: 0

Yea: 5 Council Member Bradley
Council Member Delgado
Council Member Carroll
Council Member Dryden
Council Member Naylor

TEL-No Vote: 0

Text of Legislative File 2016-2598

Title

APPROVE or DENY the petition filed by Robert Tatum, Representative, on behalf of the University of Southern Mississippi, Owner, to request a variance from Midtown Form-Based Code Article 5, Section 5.1.G.3 (a) which states landscaped interior islands must be provided every ten (10) parking spaces and instead allow one (1) landscaped interior island for a variance of three (3) landscaped interior islands for certain property located on parcels on and along S. 31st Avenue (Parcel 028N-07-079.00, PPIN 26492, & Parcel 028N-07-080.00, PPIN 26493, Ward 3). The Planning Commission recommended to APPROVE on April 6, 2016.

Summary

Parcels on and along S. 31st Avenue - Landscaped Interior Islands Variance (FBC)

Budget Information

Expenditure Type

Purchasing Item

Publication Information

**MINUTES OF THE
REGULAR MEETING OF THE
HATTIESBURG PLANNING COMMISSION
April 6, 2016**

The Hattiesburg Planning Commission did meet in a regular session on April 6, 2016 at 1:00 p.m. at the Jackie Dole Community Center, 220 West Front Street, Hattiesburg, Mississippi. Joseph White, Chairman, presided over the meeting. A quorum was indicated and the attendance was as follows:

Commissioners Present: Dick Conville
 Peggy Horton, Secretary
 Eric Martin
 Don McCleskey
 Linda McMurtrey, Vice-Chairman
 Mark Miller
 Joseph White, Chairman

Commissioners Absent: Judy Corts
 Sandra Thompson
 Jessie Wilson

Also Present: Pattie Brantley, AICP, Director of Urban Development
 Ginger Maddox, Planning Division Manager
 Jeremy McNeil, Planner
 Steve Mitchell, Building Official

Chairman White declared the meeting of the Hattiesburg Planning Commission open and in session at 1:00 P.M.

INVOCATION

Commissioner Horton gave the invocation.

AGENDA REVIEW

There came the matter of the April 2016 Agenda. A request was made by Chairman White for a motion to approve the April 2016 Agenda. A motion was made to approve by Commissioner Conville and seconded by Commissioner Horton.

Commissioners voting aye: Dick Conville
 Peggy Horton, Secretary
 Eric Martin
 Don McCleskey
 Linda McMurtrey, Vice-Chairman
 Mark Miller

Commissioners voting nay: None

MINUTES REVIEW

There came the matter of the February 3, 2016 Minutes. A request was made by Chairman White for a motion to Approve the February 3, 2016 Minutes. A motion was made by Commissioner McClesky to approve the minutes and seconded by Commissioner Horton.

Commissioners voting aye: Dick Conville
Peggy Horton, Secretary
Eric Martin
Don McCleskey
Linda McMurtrey, Vice-Chairman
Mark Miller

Commissioners voting nay: None

Commissioners abstaining: None

REPORTS

BUILDING REPORT

There came the matter of the Building Inspection Report provided to the commission of monthly and YTD Permit information for February and March by Steve Mitchell, Building Official.

PLANNING REPORT

There came the matter of the Planning Report. Ginger Maddox, Planning Division Manager, informed the Commission that the most recent updated draft of Land Development Code will be uploaded to the City’s website in two weeks. As well as her and Pattie Brantley, Director of Urban Development experience at the American Planning Associations’ National Conference in Phoenix, Arizona. Also, Ms. Maddox informed the Commission of the City Council approval of the following items heard at the previous Planning Commission: the City of Hattiesburg, text amendment; TIDE School, Use Permit Upon Review, PPIN 27016; Richard Hiatt, Zoning Designation, Lots 3-10, 12, 15, and 16 at Augusta Court Subdivision of Greystone located on Augusta Court West; Stan Hall, Zoning Designation Lot 17 at Augusta Court Subdivision of Greystone located at 1 Augusta Court East; Matt Mayo, Zoning Designation, Lots 19-40 and an area designated as a “Common Area” at Augusta Court Subdivision of Greystone located on Augusta Court East and Amen Circle; and William Carey University, zoning change, use permit upon review, street closure.

CHAIRMAN’S REPORT

There came the matter of the Chairman’s Report. There was none.

PUBLIC HEARING

Chairman White declared the Public Hearing open at 1:15 P.M. and read the rules and procedures of the hearing.

There came the matter of Item A (Rezoning), by David White, Representative, on behalf of Robert Wallace, Owner, as required in the Comprehensive Zoning Ordinance No. 2330, as amended, to change the zoning classification for a portion of certain property located at 6194 Hwy 98 (Parcel 052R-10-018.00, PPIN 17193, Ward 3) from Article 4, Section 62, B-5 (Regional Business) District to Article 4, Section 54, R-4 (High Density Residential) District.

	Name	Address	City/State
<u>Presented by:</u>	David White	4341 Ambergate Court	Franklin, TN
	- Representative, Franklin Construction Company		
<u>Proponents:</u>	None		
<u>Opponents:</u>	None		

Chairman White declared the Public Hearing closed and the Business Meeting open to vote on the request. Commissioner Miller made a motion to approve the zoning change because there is a material change in the circumstances and conditions of the neighborhood and area surrounding the petitioned property. The motion was seconded by Commissioner Dick.

Commissioners voting aye: Dick Conville
Peggy Horton, Secretary
Eric Martin
Don McCleskey
Linda McMurtrey, Vice-Chairman
Mark Miller

Commissioners voting nay: None

There came the matter of Item B (Use Permit Upon Review), by Charles Bourland, Representative, on behalf of William Carey University, Owner, as required in the Comprehensive Zoning Ordinance No. 2330, as amended, to request a Use Permit Upon Review for a “Parking/Parking Lot” as provided in Article 4, Section 52.03 (4) for certain properties located at 204, 226, and 228 Tuscan Avenue (Parcel 038G-15-189.00, PPIN 13687; Parcel 038G-15-190.00, PPIN 13688; Parcel 038G-15-191.00, PPIN 13689, Ward 5).

	Name	Address	City/State
<u>Presented by:</u>	Charles Bourland	5211 Old Highway 11	Hattiesburg, MS
	- Representative, Landry and Lewis Architects, P.A.		
	Bob Blevin	498 Tuscan Ave	Hattiesburg, MS
	- Director of Facilities, William Carey University		
<u>Proponents:</u>	None		
<u>Opponents:</u>	Katie L. Riley	498 Tuscan Ave.	Hattiesburg, MS

Chairman White declared the Public Hearing closed and the Business Meeting open to vote on the request. Commissioner McClesky made a motion to approve the application for a Use permit Upon Review because there is need to preserve and encourage the stability of the Hattiesburg business community. The motion was seconded by Commissioner Miller.

Commissioners voting aye: Dick Conville
Peggy Horton, Secretary
Eric Martin
Don McCleskey
Linda McMurtrey, Vice-Chairman
Mark Miller

Commissioners voting nay: None

There came the matter of Item C (Rezoning) by Renee and Brian Dozier, Representative, on behalf of Sidney Malone, Owner, as required in the Comprehensive Zoning Ordinance No. 2330, as amended, to change the zoning classification for a certain property located on The northeast corner of Turtle Creek Mall (Willow Street) (Parcel 051L-11-036.000, PPIN 17347, Ward 3) from Article 4, Section 59, B-2 (Neighborhood Business) District to Article 4, Section 62, B-5 (Regional Business) District.

	Name	Address	City/State
<u>Presented by:</u>	Kyle Wallace - Project Engineer, Shows, Dearman & Waits, Inc.	301 2 nd Avenue	Hattiesburg, MS
	Sidney Malone	104 Campbell Loop	Hattiesburg, MS
<u>Proponents:</u>	None		
<u>Opponents:</u>	None		

Chairman White declared the Public Hearing closed and the Business Meeting open to vote on the request. Commissioner Miller made a motion to approve the zoning change because there is a material change in the circumstances and conditions of the neighborhood and area surrounding the petitioned property. The motion was seconded by Commissioner Horton.

Commissioners voting aye: Dick Conville
Peggy Horton, Secretary
Eric Martin
Linda McMurtrey, Vice-Chairman
Mark Miller

Commissioners voting nay: None

Commissioners abstaining: Don McCleskey

There came the matter of Item D (Variance), by Renee and Brian Dozier, Representative, on behalf of Sidney Malone, Owner, as required in the Comprehensive Zoning Ordinance No. 2330, as amended, to request a variance from Article 4, Section 89.04 (39) which states one (1) parking space is required for each one thousand (1,000) square feet of gross floor area for a total (44) spaces required and instead allow a total of eight (8) spaces for a variance of thirty-six (36) parking spaces for certain property located at the northeast corner of Turtle Creek Mall (Willow Street) (Parcel 051L-11-036.000, PPIN 17347, Ward 3).

	Name	Address	City/State
<u>Presented by:</u>	Kyle Wallace - Project Engineer, Shows, Dearman & Waits, Inc.	301 2 nd Avenue	Hattiesburg, MS
	Sidney Malone	104 Campbell Loop	Hattiesburg, MS
<u>Proponents:</u>	None		
<u>Opponents:</u>	None		

Chairman White declared the Public Hearing closed and the Business Meeting open to vote on the request. Commissioner Conville made a motion to approve the variance because there is literal interpretation of the provision of the Code would deprive the applicant of rights commonly enjoyed by other properties in the same district under the terms of this code. The motion was seconded by Commissioner Horton.

Commissioners voting aye: Dick Conville
Peggy Horton, Secretary
Eric Martin
Linda McMurtrey, Vice-Chairman

Commissioners voting nay: Mark Miller

Commissioners voting abstaining: Don McCleskey

There came the matter of Item E (Text Amendment), by the City of Hattiesburg to add and amend the text of the Midtown Form Based Code, Ord. 3105, so that Section 3.17 C.3.b.v. reads: “Chevy Chase Drive”.

Amended text to read:

- “b. Where more than one street abuts a lot, all of the streets are considered primary streets, except that the following streets are designated as side streets:
- i. 30th Avenue;
 - ii. Lorraine Street;
 - iii. 27th Avenue;
 - iv. Adeline Street; and
 - v. Chevy Chase Drive.”

	Name	Address	City/State
<u>Presented by:</u>	City of Hattiesburg		Hattiesburg, MS
<u>Proponents:</u>	None		
<u>Opponents:</u>	None		

Chairman White declared the Public Hearing closed and the Business Meeting open to vote on the request. Commissioner McCleskey made a motion to approve the text amendment. The motion was seconded by Commissioner Horton.

Commissioners voting aye: Dick Conville
Peggy Horton, Secretary
Eric Martin
Don McCleskey
Linda McMurtrey, Vice-Chairman
Mark Miller

Commissioners voting nay: None

There came the matter of Item F (Variance), Robert Tatum, Representative, on behalf of the University of Southern Mississippi, Owner, as required in the Midtown Form-Based Code, to request a variance from Article 3, Section 3.4.2 (F) which states a Build-to Zone on a primary street shall meet 70% minimum overall lot width and instead allow 17% lot width for a variance of 53% lot width for certain property located on a portion of 3102 Hardy St and along S. 31st Avenue (Parcel 028N-07-079.00, PPIN 26492, & Parcel 028N-07-080.00, PPIN 26493, respectively, Ward 3).

	Name	Address	City/State
<u>Presented by:</u>	Robert Tatum	11 Parkway Blvd	Hattiesburg, MS
	- Representative, CR Properties, LLC		
<u>Proponents:</u>	None		
<u>Opponents:</u>	None		

Chairman White declared the Public Hearing closed and the Business Meeting open to vote on the request. Commissioner McCleskey made a motion to approve the variance because special conditions and circumstances do exist which are peculiar to the land, structure, or building involved and which are not applicable to other lands, structures, or buildings in the same district; and that granting the variance requested will not confer on the applicant any special privilege that is denied by this code to other lands, structures, or buildings in the same district. The motion was seconded by Commissioner Miller.

Commissioners voting aye: Dick Conville
Peggy Horton, Secretary
Eric Martin
Don McCleskey
Linda McMurtrey, Vice-Chairman
Mark Miller

Commissioners voting nay: None

There came the matter of Item G (Variance), Robert Tatum, Representative, on behalf of the University of Southern Mississippi, Owner, as required in the Midtown Form-Based Code, to request a variance from Article 5, Section 5.1.G.3 (a) which states landscaped interior islands must be provided every ten (10) parking spaces for a total of five (5) and instead allow one (1) landscaped interior island for a variance of three (3) landscaped interior islands for certain property located on parcels on and along S. 31st Avenue (Parcel 028N-07-079.00, PPIN 26492, & Parcel 028N-07-080.00, PPIN 26493, respectively, Ward 3).

	Name	Address	City/State
<u>Presented by:</u>	Robert Tatum	11 Parkway Blvd	Hattiesburg, MS
	- Representative, CR Properties, LLC		
<u>Proponents:</u>	None		
<u>Opponents:</u>	None		

Chairman White declared the Public Hearing closed and the Business Meeting open to vote on the request. Commissioner McMurtrey made a motion to approve the variance because special conditions and circumstances do exist which are peculiar to the land, structure, or building involved and which are not applicable to other lands, structures, or buildings in the same district; and that granting the variance requested will not confer on the applicant any special privilege that is denied by this code to other lands, structures, or buildings in the same district. The motion was seconded by Commissioner Horton.

Commissioners voting aye: Dick Conville
Peggy Horton, Secretary
Eric Martin
Don McCleskey
Linda McMurtrey, Vice-Chairman
Mark Miller

Commissioners voting nay: None

There came the matter of Item H (Variance), Robert Tatum, Representative, on behalf of the University of Southern Mississippi, Owner, as required in the Midtown Form-Based Code, to request a variance from Article 3, Section 3.15.1 (F) which states a Build-to Zone on a primary street (S. 31st Ave.) shall meet a 90% minimum overall lot width and instead allow 27% lot width for a variance of 63% lot width for certain property located on a portion of 3000 Hardy Street (Parcel 028N-07-078.00, PPIN 20837, Ward 3).

	Name	Address	City/State
<u>Presented by:</u>	Robert Tatum	11 Parkway Blvd	Hattiesburg, MS
	- Representative, CR Properties, LLC		
<u>Proponents:</u>	None		
<u>Opponents:</u>	None		

Chairman White declared the Public Hearing closed and the Business Meeting open to vote on the request. Commissioner McCleskey made a motion to approve the variance because special conditions and circumstances do exist which are peculiar to the land, structure, or building involved and which are not applicable to other lands, structures, or buildings in the same district; and that granting the variance requested will not confer on the applicant any special privilege that is denied by this code to other lands, structures, or buildings in the same district. The motion was seconded by Commissioner Conville.

Commissioners voting aye: Dick Conville
Peggy Horton, Secretary
Eric Martin
Don McCleskey
Linda McMurtrey, Vice-Chairman
Mark Miller

Commissioners voting nay: None

There came the matter of Item I (Variance), Robert Tatum, Representative, on behalf of the University of Southern Mississippi, Owner, as required in the Midtown Form-Based Code, to request a variance from Article 3, Section 3.15.2(B) which states a street facing façade with a height minimum of two (2) stories shall meet a 75% minimum overall lot width and instead allow 53% lot width along Hardy Street for a variance of 22% lot width for certain property located 3000 Hardy Street (Parcel 028N-07-078.00, PPIN 20837, Ward 3).

	Name	Address	City/State
<u>Presented by:</u>	Robert Tatum	11 Parkway Blvd	Hattiesburg, MS
	- Representative, CR Properties, LLC		
<u>Proponents:</u>	None		
<u>Opponents:</u>	None		

Chairman White declared the Public Hearing closed and the Business Meeting open to vote on the request. Commissioner McCleskey made a motion to approve the variance because special conditions and circumstances do exist which are peculiar to the land, structure, or building involved and which are not applicable to other lands, structures, or buildings in the same district; and that granting the variance requested will not confer on the applicant any special privilege that is denied by this code to other lands, structures, or buildings in the same district. The motion was seconded by Commissioner Horton.

Commissioners voting aye: Dick Conville
Peggy Horton, Secretary
Eric Martin
Don McCleskey
Linda McMurtrey, Vice-Chairman
Mark Miller

Commissioners voting nay: None

There came the matter of Item J (Variance), Robert Tatum, Representative, on behalf of the University of Southern Mississippi, Owner, as required in the Midtown Form-Based Code, to request a variance from Article 3, Section 3.15.2(B) which states a street facing façade with a height minimum of two (2) stories shall meet a 75% minimum overall lot width and instead allow 0% lot width along S. 30th Avenue for a variance of 75% lot width for certain property located 3000 Hardy Street (Parcel 028N-07-078.00, PPIN 20837, Ward 3).

	Name	Address	City/State
<u>Presented by:</u>	Robert Tatum	11 Parkway Blvd	Hattiesburg, MS
	- Representative, CR Properties, LLC		
<u>Proponents:</u>	None		
<u>Opponents:</u>	None		

Chairman White declared the Public Hearing closed and the Business Meeting open to vote on the request. Commissioner McCleskey made a motion to approve the variance because special conditions and circumstances do exist which are peculiar to the land, structure, or building involved and which are not applicable to other lands, structures, or buildings in the same district; and that granting the variance requested will not confer on the applicant any special privilege that is denied by this code to other lands, structures, or buildings in the same district. The motion was seconded by Commissioner Horton.

Commissioners voting aye: Dick Conville
Peggy Horton, Secretary
Eric Martin
Don McCleskey
Linda McMurtrey, Vice-Chairman
Mark Miller

Commissioners voting nay: None

There came the matter of Item K (Variance), Robert Tatum, Representative, on behalf of the University of Southern Mississippi, Owner, as required in the Midtown Form-Based Code, to request a variance from Article 3, Section 3.15.2(B) which states a street facing façade with a height minimum of two (2) stories shall meet a 75% minimum overall lot width and instead allow 0% lot width S. 31st Avenue for a variance of 75% lot width for certain property located 3000 Hardy Street (Parcel 028N-07-078.00, PPIN 20837, Ward 3).

	Name	Address	City/State
<u>Presented by:</u>	Robert Tatum	11 Parkway Blvd	Hattiesburg, MS
	- Representative, CR Properties, LLC		
<u>Proponents:</u>	None		
<u>Opponents:</u>	None		

Chairman White declared the Public Hearing closed and the Business Meeting open to vote on the request. Commissioner McCleskey made a motion to approve the variance because special conditions and circumstances do exist which are peculiar to the land, structure, or building involved and which are not applicable to other lands, structures, or buildings in the same district; and that granting the variance requested will not confer on the applicant any special privilege that is denied by this code to other lands, structures, or buildings in the same district. The motion was seconded by Commissioner Horton.

Commissioners voting aye: Dick Conville
Peggy Horton, Secretary
Eric Martin
Don McCleskey
Linda McMurtrey, Vice-Chairman
Mark Miller

Commissioners voting nay: None

There came the matter of Item L (Variance), Robert Tatum, Representative, on behalf of the University of Southern Mississippi, Owner, as required in the Midtown Form-Based Code, to request a variance from Article 3, Section 3.5.3.A (MX-4) which states a maximum story allowed in a MX-4 zone shall not exceed four (4) stories and instead allow five (5) stories for a variance of one (1) story for a hotel as proposed located at 3000 Hardy Street and 301 Chevy Chase Drive (Parcel 028N-07-078.00, PPIN 20837 ; Parcel 028N-07-076.00, PPIN 20839, Ward 3).

	Name	Address	City/State
<u>Presented by:</u>	Robert Tatum	11 Parkway Blvd	Hattiesburg, MS
	- Representative, CR Properties, LLC		
<u>Proponents:</u>	None		
<u>Opponents:</u>	None		

Chairman White declared the Public Hearing closed and the Business Meeting open to vote on the request. Commissioner Conville made a motion to approve the variance because special conditions and circumstances do exist which are peculiar to the land, structure, or building involved and which are not applicable to other lands, structures, or buildings in the same district; and that granting the variance requested will not confer on the applicant any special privilege that is denied by this code to other lands, structures, or buildings in the same district. The motion was seconded by Commissioner Martin.

Commissioners voting aye: Dick Conville
Peggy Horton, Secretary
Eric Martin
Linda McMurtrey, Vice-Chairman
Mark Miller
Don McCleskey

Commissioners voting nay: None

There came the matter of Item M (Variance), Robert Tatum, Representative, on behalf of the University of Southern Mississippi, Owner, as required in the Midtown Form-Based Code, to request a variance from Article 3, Section 3.4.2 (F) & (H) which states the Build-to Zone on a primary street shall meet a 70% minimum lot width and instead allow 0% lot width for a variance of 70% lot width along S. 31st Avenue and also allow 23% lot width for a variance of 47% lot width along Chevy Chase Drive for certain properties located at 3000 Hardy Street and 307 Chevy Chase Drive (Parcel 028N-07-076.00, PPIN 20839; Parcel 028N-07-078.00, PPIN 20837 ; Parcel 028N-07-077.00, PPIN 20838 respectively, Ward 3).

	Name	Address	City/State
<u>Presented by:</u>	Robert Tatum	11 Parkway Blvd	Hattiesburg, MS
	- Representative, CR Properties, LLC		
<u>Proponents:</u>	None		
<u>Opponents:</u>	None		

Chairman White declared the Public Hearing closed and the Business Meeting open to vote on the request. Commissioner Horton made a motion to approve the variance because special conditions and circumstances do exist which are peculiar to the land, structure, or building involved and which are not applicable to other lands, structures, or buildings in the same district; and that granting the variance requested will not confer on the applicant any special privilege that is denied by this code to other lands, structures, or buildings in the same district. The motion was seconded by Commissioner McMurtrey.

Commissioners voting aye: Dick Conville
Peggy Horton, Secretary
Eric Martin
Don McCleskey
Linda McMurtrey, Vice-Chairman
Mark Miller

Commissioners voting nay: None

There came the matter of Item N (Variance), Robert Tatum, Representative, on behalf of the University of Southern Mississippi, Owner, as required in the Midtown Form-Based Code, to request a variance from Article 3, Section 3.15.1 (F) which states a Build-to Zone on a primary street (S. 31st Ave.) shall meet a 90% minimum overall lot width and instead allow 0% lot width for a variance of 90% lot width and a variance from Article 3, Section 3.15.2(B) which states a street facing façade height with a minimum of two (2) stories shall meet a 75% minimum overall lot width and instead allow 0% lot width along S. 31st Avenue for a variance of 75% two lot width for certain property located on the southern portion of 3000 Hardy Street along S. 31st Avenue (Parcel 028N-07-078.00, PPIN 20837; Parcel 028N-07-077.00, PPIN 20838, Ward 3).

	Name	Address	City/State
<u>Presented by:</u>	Robert Tatum	11 Parkway Blvd	Hattiesburg, MS
	- Representative, CR Properties, LLC		
<u>Proponents:</u>	None		
<u>Opponents:</u>	None		

Chairman White declared the Public Hearing closed and the Business Meeting open to vote on the request. Commissioner Horton made a motion to approve the variance because special conditions and circumstances do exist which are peculiar to the land, structure, or building involved and which are not applicable to other lands, structures, or buildings in the same district; and that granting the variance requested will not confer on the applicant any special privilege that is denied by this code to other lands, structures, or buildings in the same district. The motion was seconded by Commissioner McMurtrey.

Commissioners voting aye: Dick Conville
Peggy Horton, Secretary
Eric Martin
Don McCleskey
Linda McMurtrey, Vice-Chairman
Mark Miller

Commissioners voting nay: None

There came the matter of Item O (Variance), Robert Tatum, Representative, on behalf of the University of Southern Mississippi, Owner, as required in the Midtown Form-Based Code, to request a variance from Article 3, Section 3.15.2(B) which states a street facing façade height with a minimum of two (2) stories shall meet a 75% minimum overall lot width and instead allow 48% lot width along S. 30th Avenue for a variance of 27% lot width for certain property located on the southern portion of 3000 Hardy Street along S. 30th Avenue (Parcel 028N-07-078.00, PPIN 20837; Parcel 028N-07-076.00, PPIN 20839, Ward 3).

	Name	Address	City/State
<u>Presented by:</u>	Robert Tatum	11 Parkway Blvd	Hattiesburg, MS
	- Representative, CR Properties, LLC		
<u>Proponents:</u>	None		
<u>Opponents:</u>	None		

Chairman White declared the Public Hearing closed and the Business Meeting open to vote on the request. Commissioner Horton made a motion to approve the variance because special conditions and circumstances do exist which are peculiar to the land, structure, or building involved and which are not applicable to other lands, structures, or buildings in the same district; and that granting the variance requested will not confer on the applicant any special privilege that is denied by this code to other lands, structures, or buildings in the same district. The motion was seconded by Commissioner Conville.

Commissioners voting aye: Dick Conville
Peggy Horton, Secretary
Eric Martin
Linda McMurtrey, Vice-Chairman
Mark Miller
Don McCleskey

Commissioners voting nay: None

There came the matter of Item P (Variance), Robert Tatum, Representative, on behalf of the University of Southern Mississippi, Owner, as required in the Midtown Form-Based Code, to request a setback variance from Article 3. Section 3.15.1. (G) which states that a side street setback may be a maximum of fifteen (15) feet from the property line and instead allow a setback of 19.4 feet on S. 30th Avenue for a variance of 4.4 feet for a portion of a hotel as proposed located at 3000 Hardy Street and 301 Chevy Chase Drive (Parcel 028N-07-078.00, PPIN 20837; Parcel 028N-07-076.00, PPIN 20839, Ward 3).

	Name	Address	City/State
<u>Presented by:</u>	Robert Tatum	11 Parkway Blvd	Hattiesburg, MS
	- Representative, CR Properties, LLC		
<u>Proponents:</u>	None		
<u>Opponents:</u>	None		

Chairman White declared the Public Hearing closed and the Business Meeting open to vote on the request. Commissioner Horton made a motion to approve the variance because special conditions and circumstances do exist which are peculiar to the land, structure, or building involved and which are not applicable to other lands, structures, or buildings in the same district; and that granting the variance requested will not confer on the applicant any special privilege that is denied by this code to other lands, structures, or buildings in the same district. The motion was seconded by Commissioner Miller.

Commissioners voting aye: Dick Conville
Peggy Horton, Secretary
Eric Martin
Linda McMurtrey, Vice-Chairman
Mark Miller
Don McCleskey

Commissioners voting nay: None

There came the matter of Item Q (Variance), Robert Tatum, Representative, on behalf of University of Southern Mississippi, Owner, as required in the Midtown Form-Based Code, to request a variance from Article 5, Section 5.1.G.3 (a) which states landscaped interior island must be provided every ten (10) parking spaces for a required total of fourteen (14) and instead allow three (3) landscaped interior islands for a variance of eleven (11) landscaped interior island for certain property located on a portion of 3102 Hardy Street and along S. 31st Avenue (Parcel 028N-07-079.00, PPIN 26492, & Parcel 028N-07-080.00, PPIN 26493, Parcel 028N-07-078.00, PPIN 20837, respectively, Ward 3).

	Name	Address	City/State
<u>Presented by:</u>	Robert Tatum	11 Parkway Blvd	Hattiesburg, MS
	- Representative, CR Properties, LLC		
<u>Proponents:</u>	None		
<u>Opponents:</u>	None		

Chairman White declared the Public Hearing closed and the Business Meeting open to vote on the request. Commissioner McCleskey made a motion to approve the variance because special conditions and circumstances do exist which are peculiar to the land, structure, or building involved and which are not applicable to other lands, structures, or buildings in the same district; and that granting the variance requested will not confer on the applicant any special privilege that is denied by this code to other lands, structures, or buildings in the same district. The motion was seconded by Commissioner Horton.

Commissioners voting aye: Dick Conville
Peggy Horton, Secretary
Eric Martin
Don McCleskey
Linda McMurtrey, Vice-Chairman
Mark Miller

Commissioners voting nay: None

There came the matter of Item R (Rezoning), Robert Tatum, Representative, on behalf of University of Southern Mississippi, Owner, as required in the Midtown Form-Based Code, to change the zoning classification for a portion of certain a parcel located on S. 31st Avenue (Parcel 028N-07-079.00, PPIN 26492, & Parcel 028N-07-080.00, PPIN 26493, respectively, Ward 3) from Article 2, Section 2.4, EM-2 (Employment) District to Article 2, Section 2.3, MX-3 (Mixed Use) District.

	Name	Address	City/State
<u>Presented by:</u>	Robert Tatum	11 Parkway Blvd	Hattiesburg, MS
	- Representative, CR Properties, LLC		
<u>Proponents:</u>	None		
<u>Opponents:</u>	None		

Chairman White declared the Public Hearing closed and the Business Meeting open to vote on the request. Commissioner Miller made a motion to approve the zoning change because there is a material change in the circumstances and conditions of the neighborhood and area surrounding the petitioned property. The motion was seconded by Commissioner Conville.

Commissioners voting aye: Dick Conville
Peggy Horton, Secretary
Eric Martin
Don McCleskey
Linda McMurtrey, Vice-Chairman
Mark Miller

Commissioners voting nay: None

BUSINESS MEETING

There being no further business, the meeting was adjourned at 3:45 P.M. Commissioner McCleskey made a motion to adjourned the meeting at 3:45 P.M. The motion was seconded at Commissioner Martin.

Joe White, Chairman

Pattie Brantley, AICP, Director of Urban Development.

SUBJECT PARCEL:


3102 Hardy Street and along S.31st Avenue

Robert Tatum, on behalf of the University of Southern Mississippi.


The applicant requests a variance from Article 3, Section 3.4.2 (F) which states a Build to Zone on a primary street shall meet 70% minimum overall lot width and instead allow 17% lot width for a variance of 53% lot width for certain property located on a portion of 3102 Hardy St and along S. 31st Avenue (Parcel 028N-07-079.00, PPIN 26492, & Parcel 028N-07-080.00, PPIN 26493, respectively, Ward 3, and a variance from Article 5, Section 5.1.G.3 (a) which states landscaped interior islands must be provided every ten (10) parking spaces for a total of five (5) and instead allow one (1) landscaped interior island for a variance of three (3) landscaped interior islands.



Vicinity Map—Ward 3

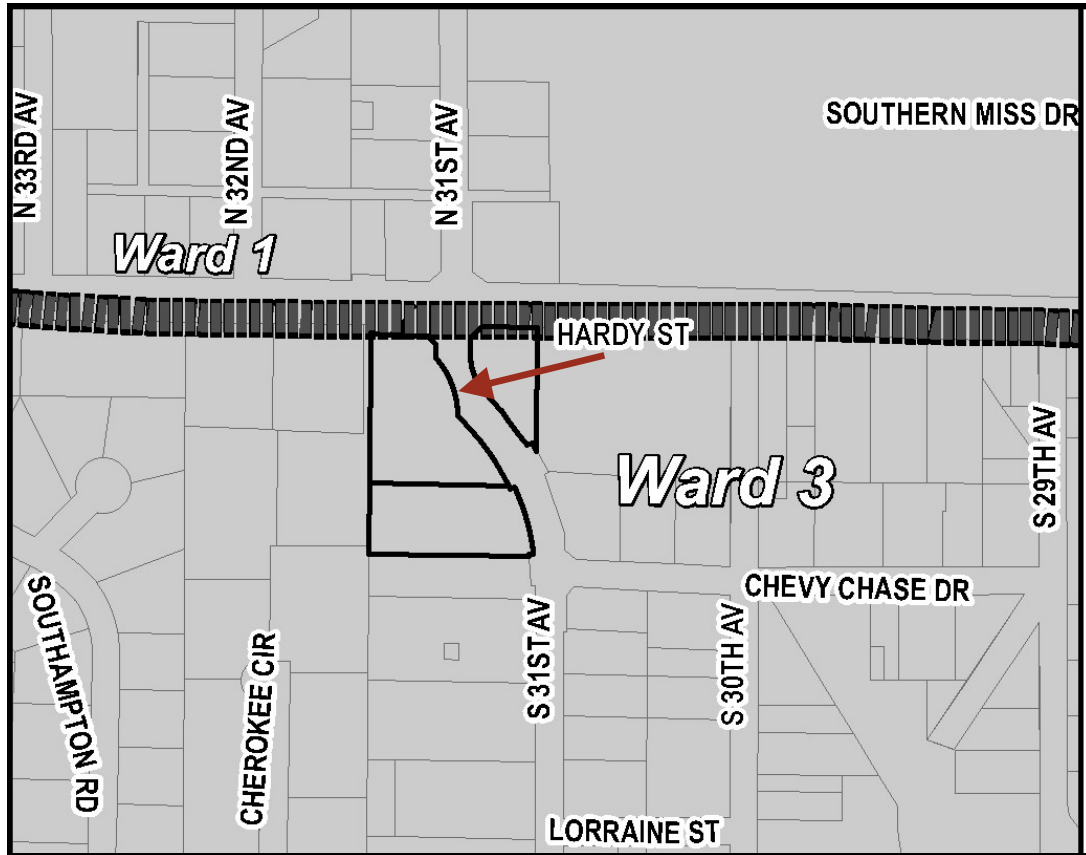

Zoning—MX-3

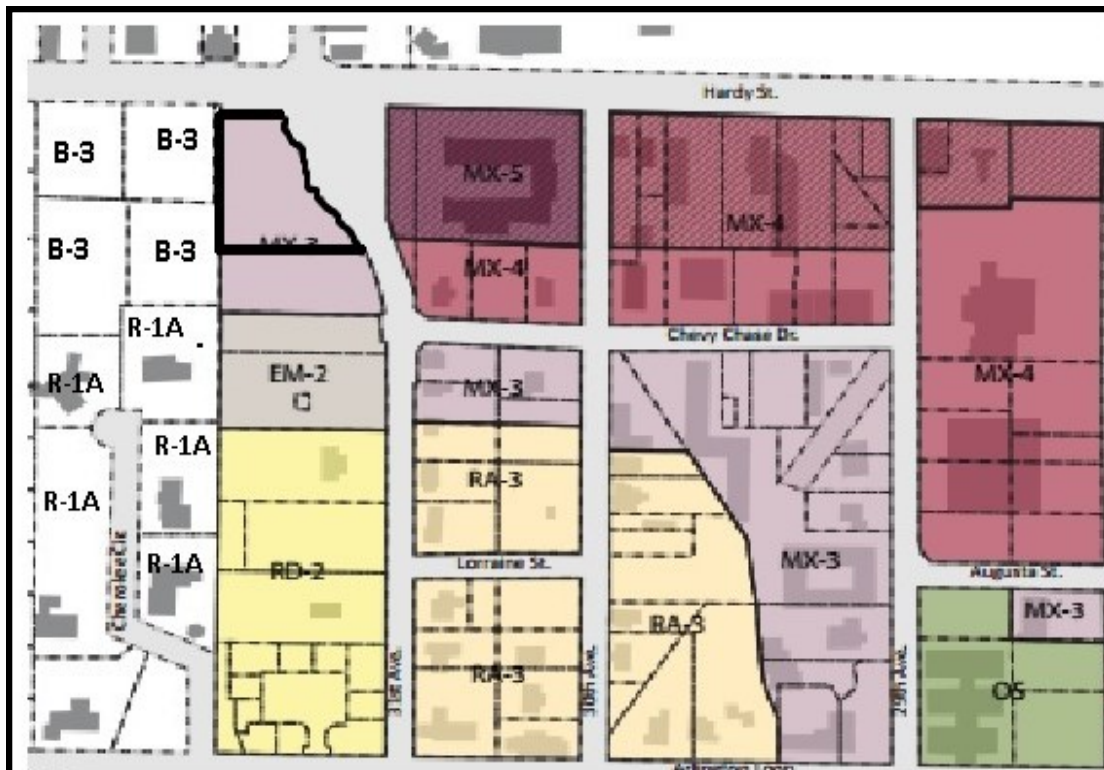

Site Aerial



SURROUNDING AREA

**Northern Direction: B-2
(Neighborhood Business) District/
Commercial**



**Southern Direction: EM-2
(Employment 2-Story)/ Undeveloped**



**Eastern Direction: MX-5 (Mixed Use
5-Story)/Undeveloped**

**Western Direction: B-3 (Community
Business) District/ Undeveloped,
and R-1A (Single-Family
Residential)/ Developed**





**Planning Commission
Case Fact Sheet**

Property Applicant: Robert Tatum, Representative
Property Owner: the University of Southern Mississippi

Address of Property:	Tax Parcels/Ward:	PPIN:	Ward:
3102 Hardy St and along	028N-07-079.00	26492	3
S.31st Avenue	028N-07-080.00	26493	3

Requests: **2 Variances from the Midtown Form-Based Code**

Purpose of Request: To consider an application requesting a **variance from Article 3, Section 3.4.2 (F)** which states a Build to Zone on a primary street shall meet 70% minimum overall lot width and instead allow 17% lot width for a variance of 53% lot width for certain property located on a portion of 3102 Hardy St and along S. 31st Avenue (Parcel 028N-07-079.00, PPIN 26492, & Parcel 028N-07-080.00, PPIN 26493, respectively, Ward 3), and a **variance from Article 5, Section 5.1.G.3 (a)** which states landscaped interior islands must be provided every ten (10) parking spaces for a total of five (5) and instead allow one (1) landscaped interior island for a variance of three (3) landscaped interior islands.

Applicant Summary: See Attached

Applicable Regulations:

SECTION 3.4 **2. Placement**

Build-to Zone (BTZ) – (F) Requires building in primary street BTZ (min % of lot width) - 70%

SECTION 5.1 **G. Parking Lot Landscaping**

3. Interior Islands – (a) landscaped interior islands must be provided every ten (10) parking spaces. Interior islands must be distributed evenly throughout the parking area.

Present Zoning:	This parcel is zoned MX-3 (Mixed Use 3-story) and EM-2 (Employment 2- Story)
Present Use:	Parking Lot
Surrounding Zoning and Land Use:	North: B-2 (Neighborhood Business) District / Commercial South: EM-2 (Employment 2-Story)/ Undeveloped East: MX-5 (Mixed Use 5-Story)/Undeveloped West: B-3 (Community Business) District/ Undeveloped, and R-1A (Single-Family Residential)/ Developed
Most Nearly Bounded By (streets):	This parcel is accessible from the north by the Hardy, east by S.31 st Avenue. Bounded to south by Arlington Loop, west by South Hampton.
Letters or Concerns stated:	The Planning Division Office has not received any letters or other written communications relative to this case, as of March 28, 2016.
History / Background:	This development has started the site plan review process by The Midtown Development Review Committee.
Variance Option for Item F:	Recommend approval or denial of the request for a variance from Article 3, Section 3.4.2 (F) which states a Build-to Zone on a primary street shall meet 70% minimum overall lot width and instead allow 17% for a variance of 53% for certain property located on a portion of 3102 Hardy St and along S. 31st Avenue (Parcel 028N- 07-079.00, PPIN 26492, & Parcel 028N-07-080.00, PPIN 26493, respectively, Ward 3).
Basis for Approval:	1. That special conditions and circumstances (do / do not) exist which are peculiar to the land, structure, or building involved and which are not applicable to other lands, structures, or buildings in the same district; 2. That literal interpretation of the provisions of this Code (would / would not) deprive the applicant of rights commonly enjoyed by other properties in the same district under the terms of this Code; 3. That the special conditions and circumstances (do / do not) result from the actions of the applicant; 4. That granting the variance requested (will / will not) confer on the applicant any special privilege that is denied by this Code to other lands, structures, or buildings in the same district.

**Variance Option
for Item G:**

Recommend **approval** or **denial** of the request for a variance from Article 5, Section 5.1.G.3 (a) which states landscaped interior islands must be provided every ten (10) parking spaces for a total of five (5) and instead allow one (1) landscaped interior island for a variance of three (3) landscaped interior islands (Parcel 028N-07-079.00, PPIN 26492, & Parcel 028N-07-080.00, PPIN 26493, respectively, Ward 3).

Basis for Approval:

1. That special conditions and circumstances **(do / do not)** exist which are peculiar to the land, structure, or building involved and which are not applicable to other lands, structures, or buildings in the same district;
2. That literal interpretation of the provisions of this Code **(would / would not)** deprive the applicant of rights commonly enjoyed by other properties in the same district under the terms of this Code;
3. That the special conditions and circumstances **(do / do not)** result from the actions of the applicant;
4. That granting the variance requested **(will / will not)** confer on the applicant any special privilege that is denied by this Code to other lands, structures, or buildings in the same district.

Variance Information (1 page)

Note: No nonconforming use of neighboring lands, structures, or buildings in the same district, and no permitted or nonconforming use of lands, structures, or buildings in other districts shall be considered grounds for the issuance of a variance.

1. List reasons why you feel that the property could not be reasonably used without the requested

variance: Market/tenant demands for parking versus code requirements. We are not able to develop this land without the level of parking we are requesting. The code encourages shared parking, however the shared parking with other sites is not in place at this time since we are the initial developer of land in this area. Also, there is also no existing on-street parking infrastructure for us to share your parking with. In addition, the odd shapes of the parcels we are attempting to develop make it impossible to meet all of the zoning requirements, because it would further reduce parking.

2. All of the following conditions must be met before a variance can be recommended.

Explain and justify your proposal's compliance with each condition:

- a. That special conditions and circumstances exist which are peculiar to the land, structure, or building involved and which are not applicable to other lands, structures, or buildings in the same district.

We are the initial developer and the Form Based code encourages shared parking - which is not available for my site.

This causes the hardship for multiple variances.

- b. That literal interpretation of the provisions of this Code would deprive the applicant of rights commonly enjoyed by other properties in the same district under the terms of this Code.


If we had no variances given to us we would be unable to do the project. There is not enough parking in the area to substantiate all the development required by code.

- c. That the special conditions and circumstances do not result from the actions of the applicant.

These are a result of the Form Based code. We are the first development and are unable to meet all of the requirements, mainly due to the lack of availability of parking. Secondly, our site is irregular and if we meet all of the zoning requirements we would lose even more parking.

- d. That granting the variance requested will not confer on the applicant any special privilege that is denied by this Code to other lands, structures, or buildings in the same district.

We are the first ones doing a major development that are required to meet this code. There are not the available amenities contemplated in the code and thus we can't do a development without these variances.

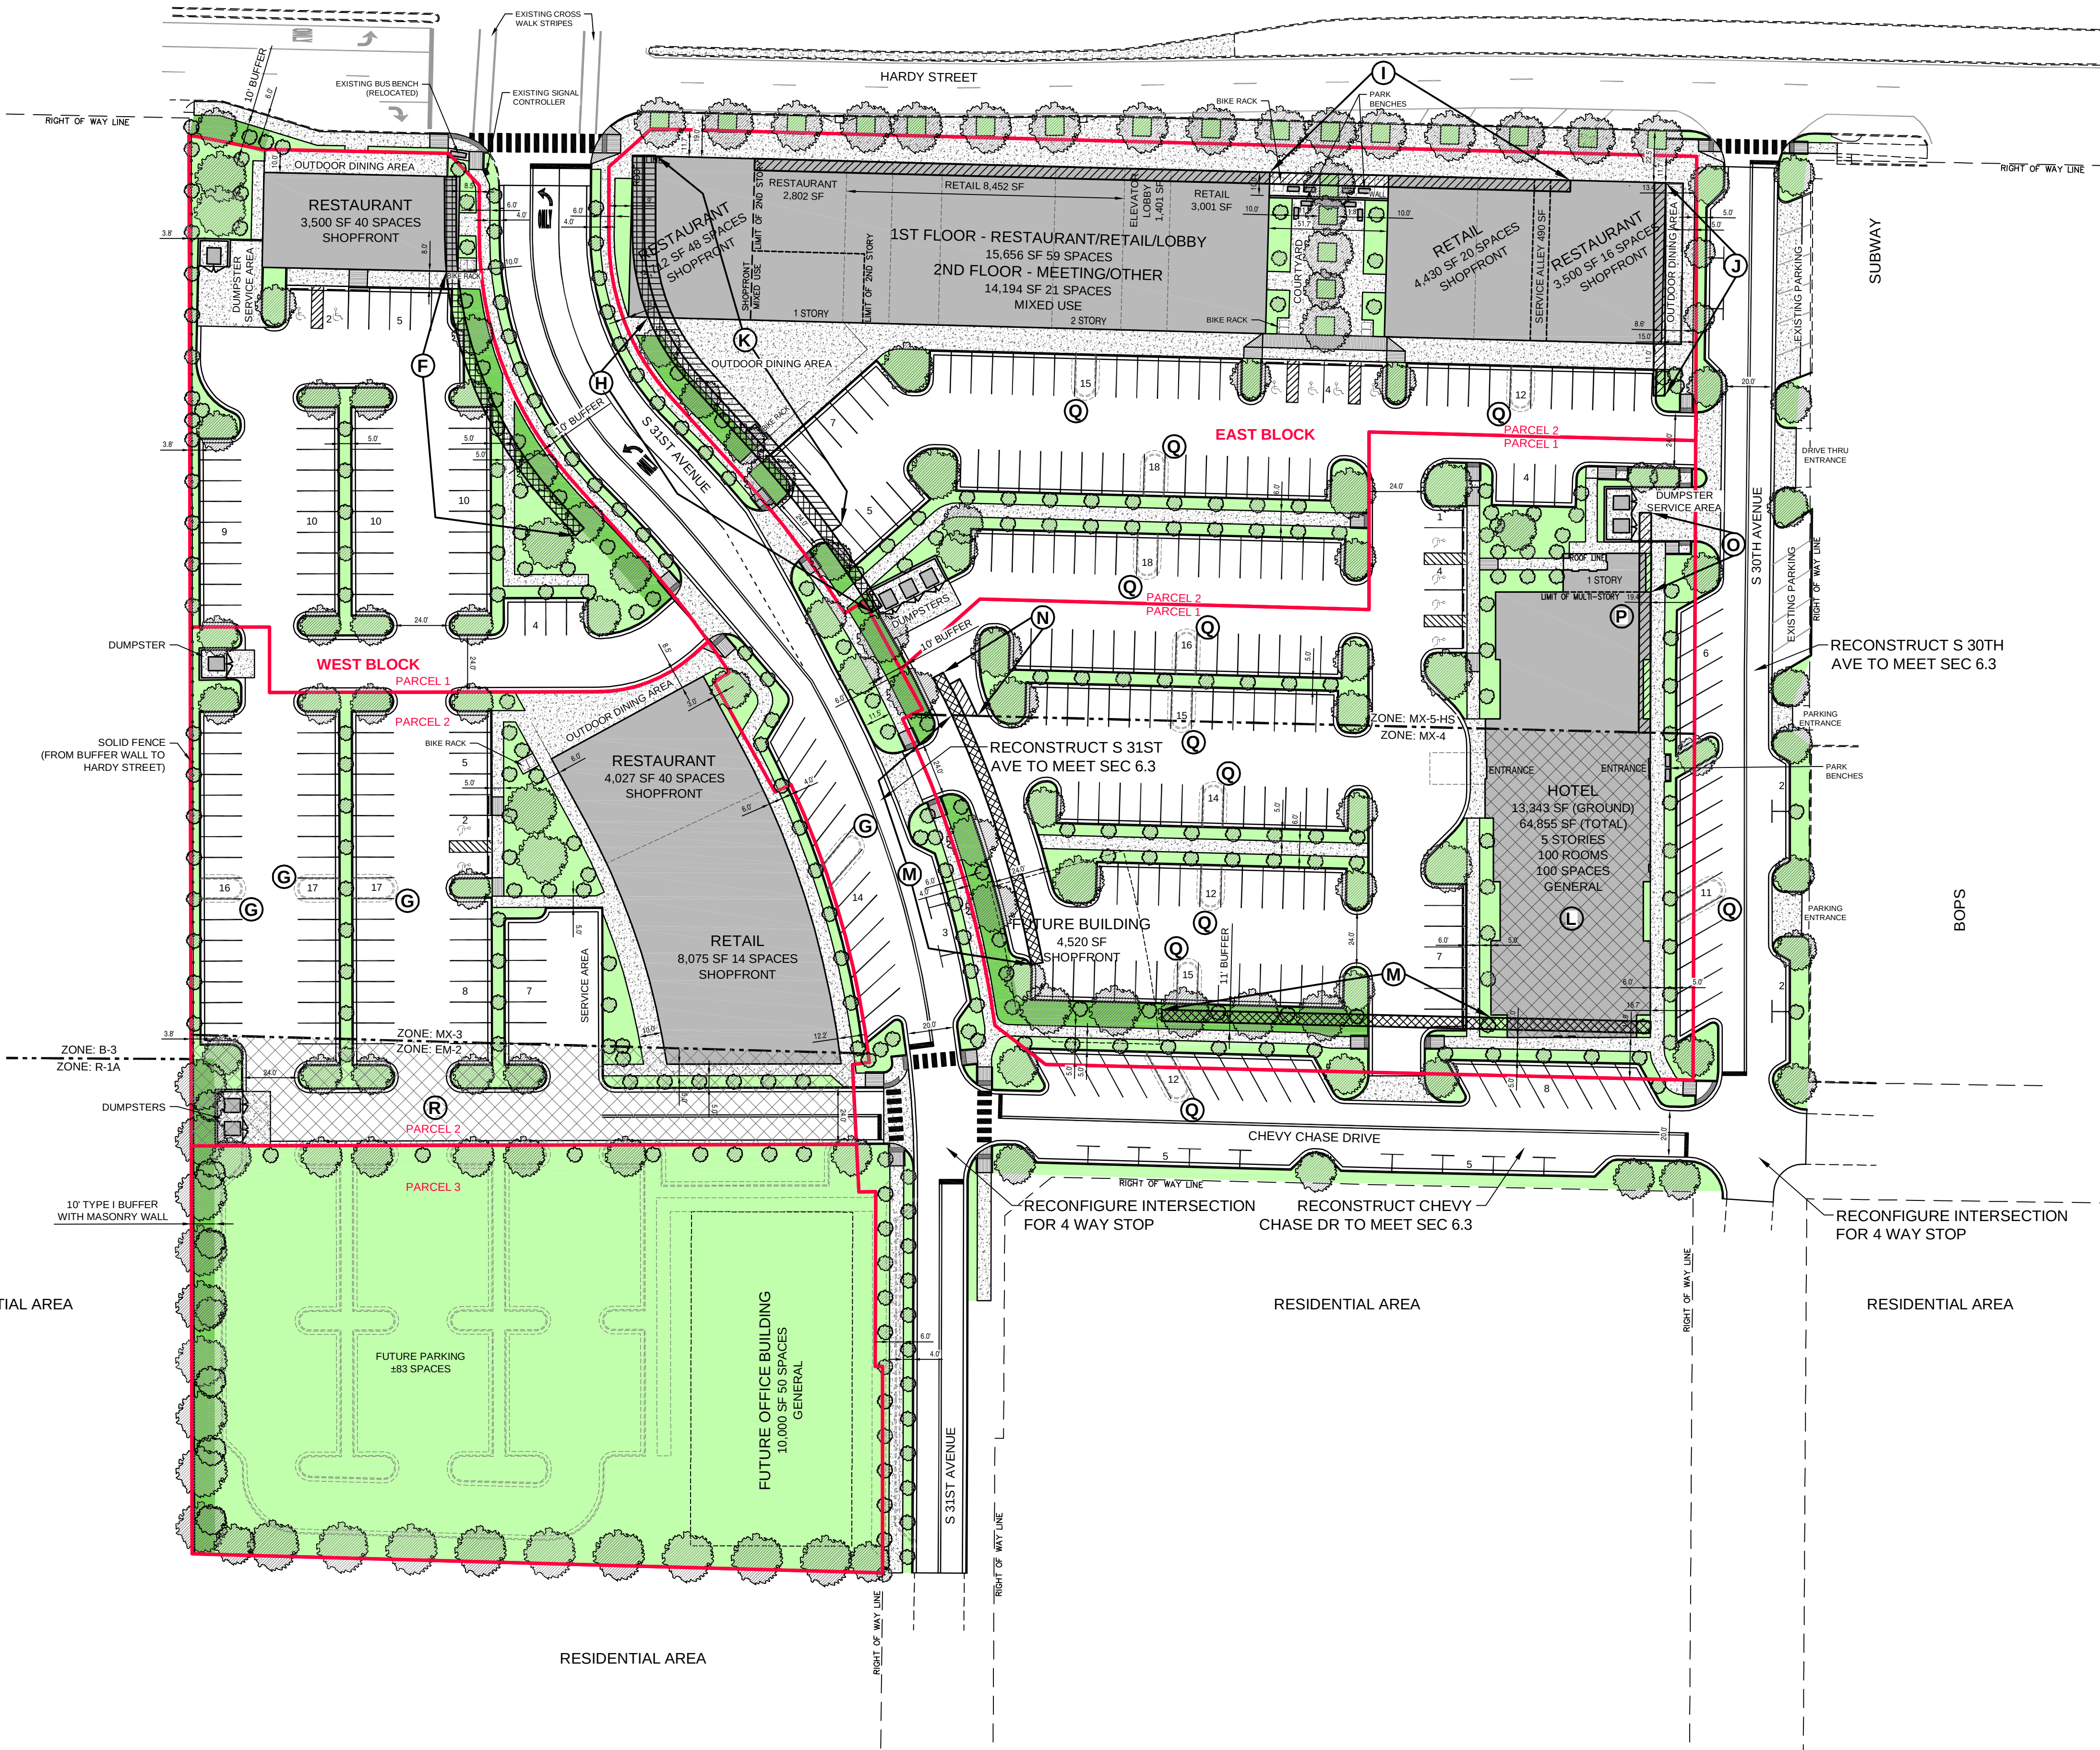


Parking Calculation by Usage						
Space Usage	Space	Units	Vehicle		Bicycle	
			Required	Desired	Provided	Required
Hotel	100	Units	100	100	100	7
Retail	23,958	SF	48	63	59	6
Restaurant	17,541	SF	88	174	161	5
Meeting	7,097	SF	15	16	15	1
Other	5,696	SF	12	5	5	1
Lobby	2,802	SF	0	0	0	0
On-Site Total (Includes ADA Spaces)			263	358	340	20
ADA Accessible Spaces			7	8	12	
Shared Spaces			0	0	20	0
Grand Total (Includes ADA Spaces)			263	358	360	20

Parking Totals by Block		
Block	Vehicle Spaces	Bicycle Spaces
West Block	136	10
East Block	204	25
Total	340	35

Internal Parking Islands by Block		
Block	Islands Required	Islands Provided
West Block	5	1
East Block	14	3
Total	19	4



Street Frontage Coverage Calculation					
Parcel - Zone - Street	Property Length	Building Length	Units	Coverage Required	Coverage Provided
West Block - Parcel 1 - MX-3	Hardy Street	127.8 Ft	85.0 Ft	70%	67%
	S 31st Avenue	240.0 Ft	41.2 Ft	70%	17%
West Block - Parcel 2 - MX-3	S 31st Avenue	227.6 Ft	180.0 Ft	70%	79%
West Block - Parcel 3 - EM-2	S 31st Avenue (Future Development)	186.2 Ft	0.0 Ft	70%	0%
East Block - Parcel 1 - MX-4	S 31st Avenue	162.7 Ft	0.0 Ft	70%	0%
	Chevy Chase Drive	303.1 Ft	69.1 Ft	70%	23%
East Block - Parcel 1 - 1st Floor MX-5-HS	S 30th Avenue	150.3 Ft	132.3 Ft	35%	88%
East Block - Parcel 1 - 2nd Floor MX-5-HS	S 31st Avenue	20.1 Ft	0.0 Ft	90%	0%
East Block - Parcel 1 - 2nd Floor MX-5-HS	S 30th Avenue	127.3 Ft	77.9 Ft	45%	61%
East Block - Parcel 2 - 1st Floor MX-5-HS	S 31st Avenue	20.1 Ft	0.0 Ft	75%	0%
	S 30th Avenue	127.3 Ft	61.0 Ft	75%	48%
East Block - Parcel 2 - 2nd Floor MX-5-HS	Hardy Street	258.3 Ft	70.0 Ft	90%	27%
	S 30th Avenue	472.2 Ft	448.5 Ft	90%	95%
East Block - Parcel 2 - 2nd Floor MX-5-HS	Hardy Street	123.3 Ft	70.0 Ft	45%	57%
	S 31st Avenue	258.3 Ft	0.0 Ft	75%	0%
East Block - Parcel 2 - 2nd Floor MX-5-HS	Hardy Street	472.2 Ft	248.0 Ft	75%	53%
	S 30th Avenue	123.3 Ft	0.0 Ft	75%	0%

- (L) MAXIMUM BUILDING HEIGHT ALLOWED: 4 STORIES
DESIGNED BUILDING HEIGHT: 5 STORIES
(P) MAXIMUM BUILDING SETBACK ALLOWED: 15 FEET
DESIGNED BUILDING SETBACK: 19.4 FEET
(R) EXISTING ZONE: EM-2
PREFERRED ZONE: MX-3

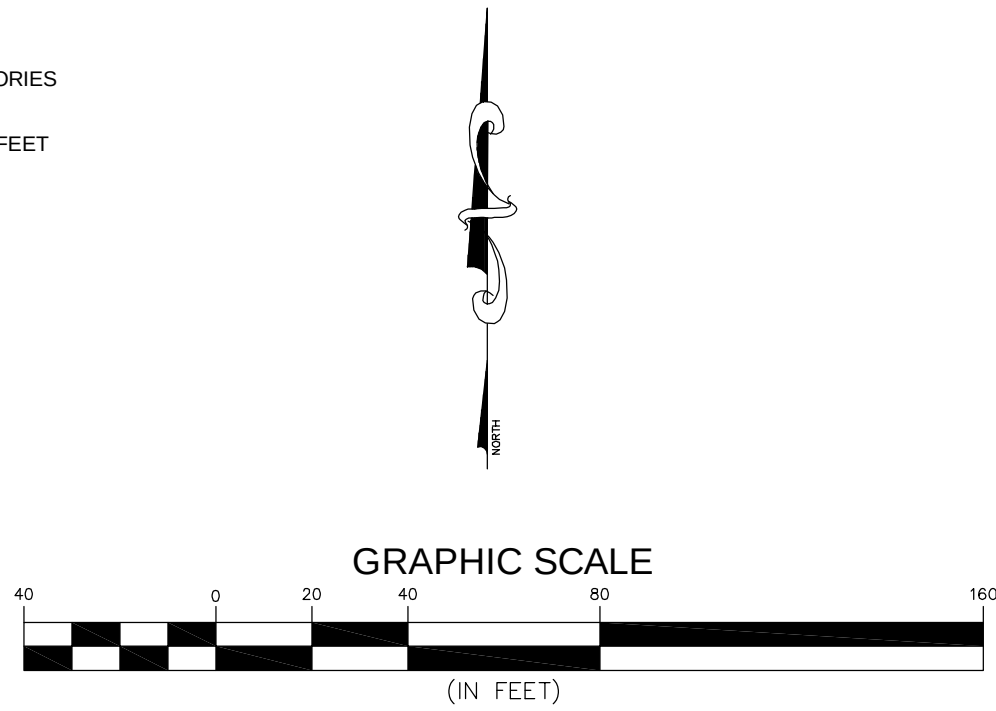

2	03/11/16	REVISED FOR PUBLIC HEARING	RES
1	03/08/16	REVISED COVERAGE CALC & ADDED PARCELS	RES
NO.	DATE	DESCRIPTION	BY
CONCEPTUAL SITE PLAN			
THE DISTRICT AT MIDTOWN MIDTOWN DEVELOPERS, LLC HATTIESBURG, MISSISSIPPI			
sdw Engineering Progress 301 Second Ave. Hattiesburg, MS 39401 (p) 601.544.1821 (f) 601.544.0501 sdw.com			
Drawn by: RES		Checked by: SEM	
Date: 02-29-2016		Scale: AS NOTED	
Drawing No.: 15861		Sheet No.: 1 of 1	

EXHIBIT 'G'

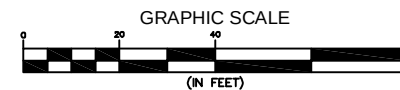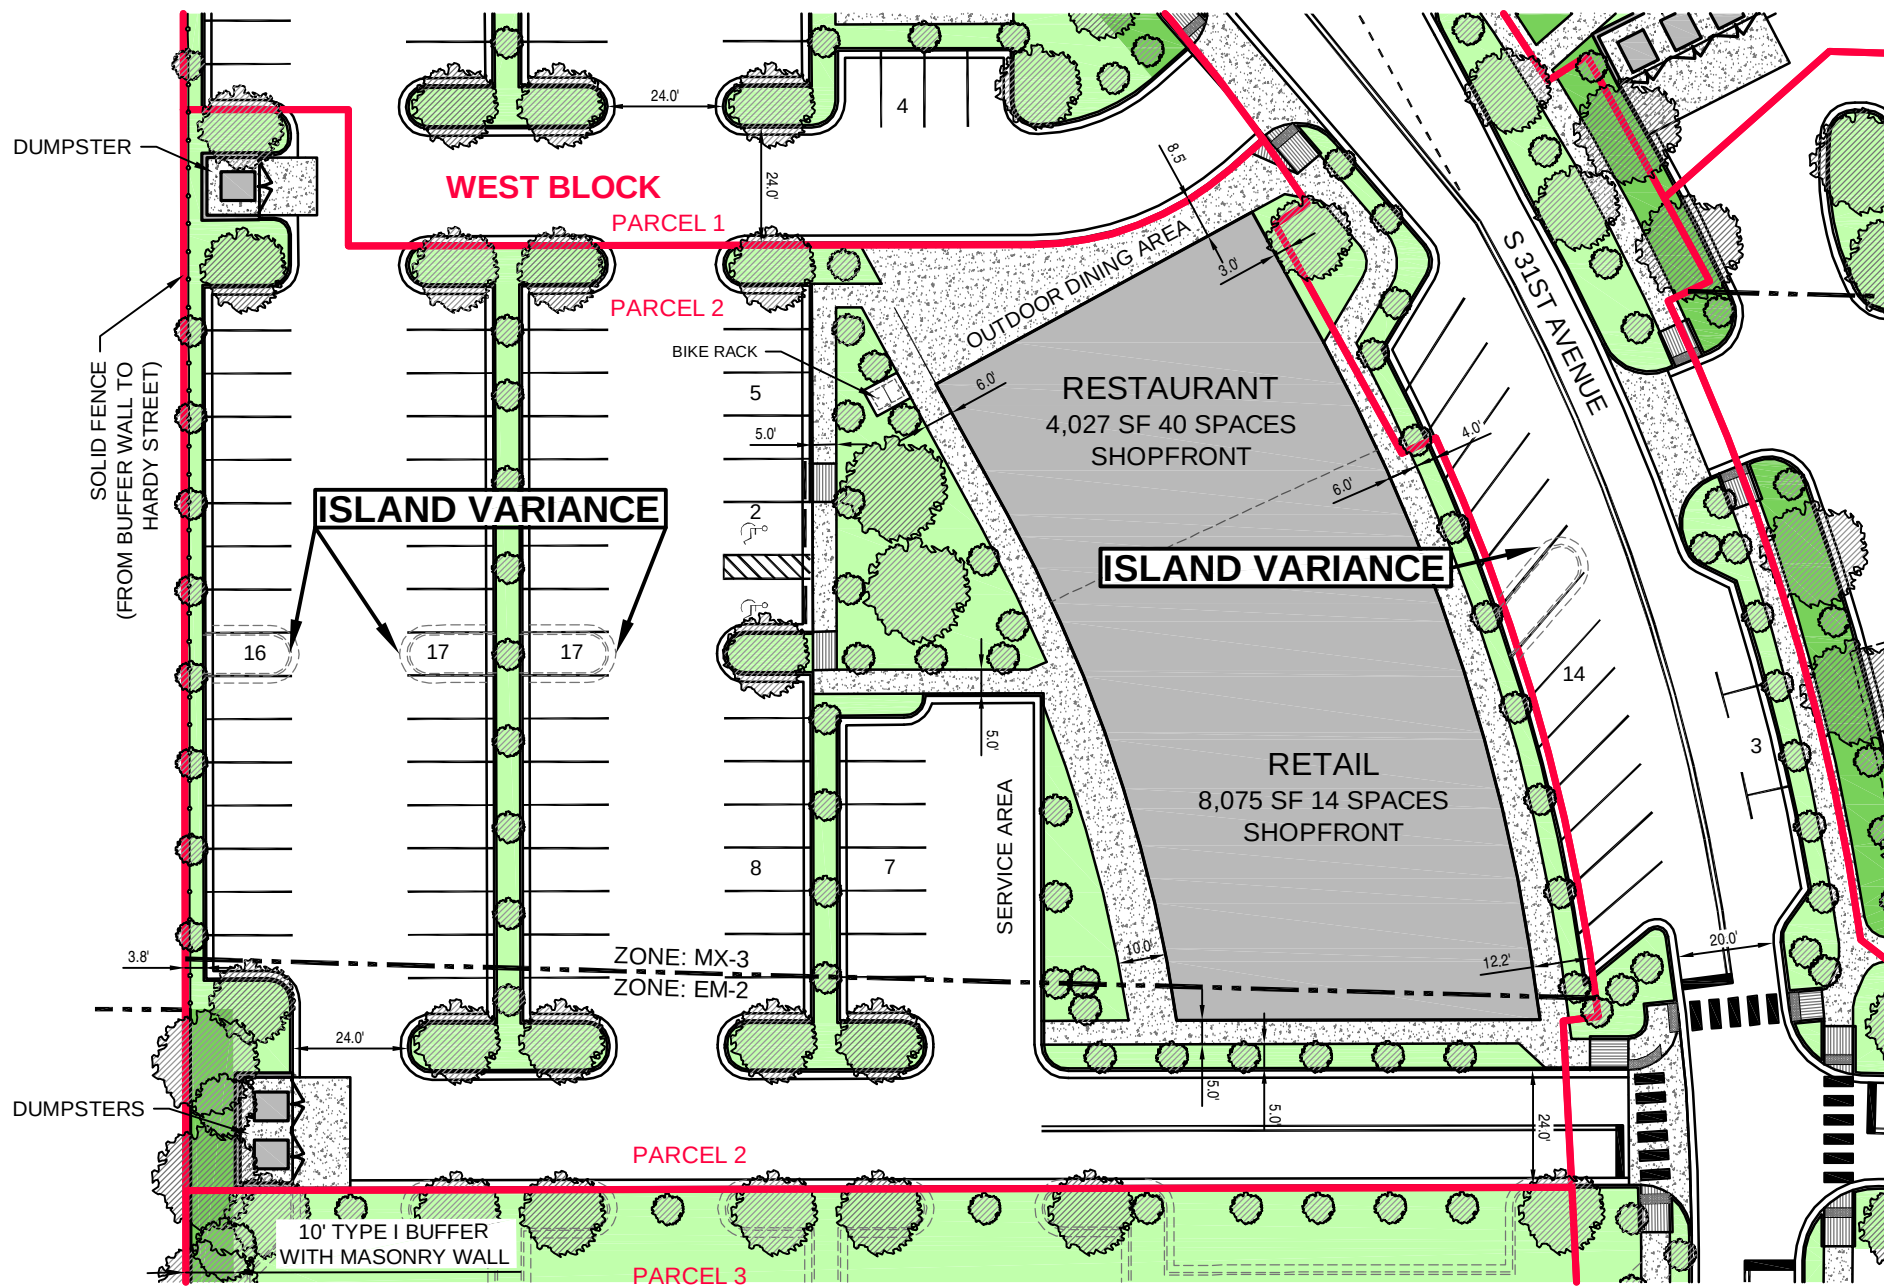



City of Hattiesburg, MS

200 Forrest St.
P.O. Box 1898
Hattiesburg, MS 39401

Master

File Number: 2016-2599

File ID: 2016-2599

Type: Regular Agenda Item

Status: Passed

Version: 1

Reference:

In Control: City Council

File Created: 04/11/2016

Brief Title: 3000 Hardy Street - Build-to Zone Variance (FBC)

Final Action: 04/19/2016

Minute Book Number: MB2016-101

Title:

APPROVE or DENY the petition filed by Robert Tatum, Representative, on behalf of the University of Southern Mississippi, Owner, to request a variance from Midtown Form-Based Code Article 3, Section 3.15.1 (F) which states a Build-to Zone on a primary street (S. 31st Ave.) shall meet a 90% minimum overall lot width and instead allow 27% lot width for a variance of 63% lot width for certain property located on a portion of 3000 Hardy Street (Parcel 028N-07-078.00, PPIN 20837, Ward 3). The Planning Commission recommended to APPROVE on April 6, 2016.

Notes:

Sponsors:

Enactment Date:

Attachments: April PC Minutes (draft), Image Sheet-
Midtown-Items H, I, J, & K, Staff Summary -
Midtown- H I J K 3000 Hardy Street, Applicant
Summary (Variance)-Items F-K and M-Q, Site Plan -
The District at Midtown, Petition H - Exhibit

Enactment Number:

Contact:

Meeting Date: 04/19/2016

Drafter: Ginger Maddox

Effective Date:

History of Legislative File

Ver- sion:	Acting Body:	Date:	Action:	Sent To:	Due Date:	Return Date:	Result:
1	City Council	04/19/2016	Approve				Pass

Action Text: A MOTION was made by Council Member Carroll and seconded by Council Member Naylor to APPROVE the petition filed by Robert Tatum, Representative, on behalf of the University of Southern Mississippi, Owner, to request a variance from Midtown Form-Based Code Article 3, Section 3.15.1 (F) which states a Build-to Zone on a primary street (S. 31st Ave.) shall meet a 90% minimum overall lot width and instead allow 27% lot width for a variance of 63% lot width for certain property located on a portion of 3000 Hardy Street (Parcel 028N-07-078.00, PPIN 20837, Ward 3). The Planning Commission recommended to APPROVE on April 6, 2016.

There being no discussion, the Motion received the affirmative vote of the Council as follows:

Yeas: 5 - Bradley, Delgado, Carroll, Dryden and Naylor

Nays: 0

Yea: 5 Council Member Bradley
Council Member Delgado
Council Member Carroll
Council Member Dryden
Council Member Naylor

TEL-No Vote: 0

Text of Legislative File 2016-2599

Title

APPROVE or DENY the petition filed by Robert Tatum, Representative, on behalf of the University of Southern Mississippi, Owner, to request a variance from Midtown Form-Based Code Article 3, Section 3.15.1 (F) which states a Build-to Zone on a primary street (S. 31st Ave.) shall meet a 90% minimum overall lot width and instead allow 27% lot width for a variance of 63% lot width for certain property located on a portion of 3000 Hardy Street (Parcel 028N-07-078.00, PPIN 20837, Ward 3). The Planning Commission recommended to APPROVE on April 6, 2016.

Summary

3000 Hardy Street - Build-to Zone Variance (FBC)

Budget Information

Expenditure Type

Purchasing Item

Publication Information

**MINUTES OF THE
REGULAR MEETING OF THE
HATTIESBURG PLANNING COMMISSION
April 6, 2016**

The Hattiesburg Planning Commission did meet in a regular session on April 6, 2016 at 1:00 p.m. at the Jackie Dole Community Center, 220 West Front Street, Hattiesburg, Mississippi. Joseph White, Chairman, presided over the meeting. A quorum was indicated and the attendance was as follows:

Commissioners Present: Dick Conville
 Peggy Horton, Secretary
 Eric Martin
 Don McCleskey
 Linda McMurtrey, Vice-Chairman
 Mark Miller
 Joseph White, Chairman

Commissioners Absent: Judy Corts
 Sandra Thompson
 Jessie Wilson

Also Present: Pattie Brantley, AICP, Director of Urban Development
 Ginger Maddox, Planning Division Manager
 Jeremy McNeil, Planner
 Steve Mitchell, Building Official

Chairman White declared the meeting of the Hattiesburg Planning Commission open and in session at 1:00 P.M.

INVOCATION

Commissioner Horton gave the invocation.

AGENDA REVIEW

There came the matter of the April 2016 Agenda. A request was made by Chairman White for a motion to approve the April 2016 Agenda. A motion was made to approve by Commissioner Conville and seconded by Commissioner Horton.

Commissioners voting aye: Dick Conville
 Peggy Horton, Secretary
 Eric Martin
 Don McCleskey
 Linda McMurtrey, Vice-Chairman
 Mark Miller

Commissioners voting nay: None

MINUTES REVIEW

There came the matter of the February 3, 2016 Minutes. A request was made by Chairman White for a motion to Approve the February 3, 2016 Minutes. A motion was made by Commissioner McClesky to approve the minutes and seconded by Commissioner Horton.

Commissioners voting aye: Dick Conville
Peggy Horton, Secretary
Eric Martin
Don McCleskey
Linda McMurtrey, Vice-Chairman
Mark Miller

Commissioners voting nay: None

Commissioners abstaining: None

REPORTS

BUILDING REPORT

There came the matter of the Building Inspection Report provided to the commission of monthly and YTD Permit information for February and March by Steve Mitchell, Building Official.

PLANNING REPORT

There came the matter of the Planning Report. Ginger Maddox, Planning Division Manager, informed the Commission that the most recent updated draft of Land Development Code will be uploaded to the City’s website in two weeks. As well as her and Pattie Brantley, Director of Urban Development experience at the American Planning Associations’ National Conference in Phoenix, Arizona. Also, Ms. Maddox informed the Commission of the City Council approval of the following items heard at the previous Planning Commission: the City of Hattiesburg, text amendment; TIDE School, Use Permit Upon Review, PPIN 27016; Richard Hiatt, Zoning Designation, Lots 3-10, 12, 15, and 16 at Augusta Court Subdivision of Greystone located on Augusta Court West; Stan Hall, Zoning Designation Lot 17 at Augusta Court Subdivision of Greystone located at 1 Augusta Court East; Matt Mayo, Zoning Designation, Lots 19-40 and an area designated as a “Common Area” at Augusta Court Subdivision of Greystone located on Augusta Court East and Amen Circle; and William Carey University, zoning change, use permit upon review, street closure.

CHAIRMAN’S REPORT

There came the matter of the Chairman’s Report. There was none.

PUBLIC HEARING

Chairman White declared the Public Hearing open at 1:15 P.M. and read the rules and procedures of the hearing.

There came the matter of Item A (Rezoning), by David White, Representative, on behalf of Robert Wallace, Owner, as required in the Comprehensive Zoning Ordinance No. 2330, as amended, to change the zoning classification for a portion of certain property located at 6194 Hwy 98 (Parcel 052R-10-018.00, PPIN 17193, Ward 3) from Article 4, Section 62, B-5 (Regional Business) District to Article 4, Section 54, R-4 (High Density Residential) District.

	Name	Address	City/State
<u>Presented by:</u>	David White	4341 Ambergate Court	Franklin, TN
	- Representative, Franklin Construction Company		
<u>Proponents:</u>	None		
<u>Opponents:</u>	None		

Chairman White declared the Public Hearing closed and the Business Meeting open to vote on the request. Commissioner Miller made a motion to approve the zoning change because there is a material change in the circumstances and conditions of the neighborhood and area surrounding the petitioned property. The motion was seconded by Commissioner Dick.

Commissioners voting aye: Dick Conville
Peggy Horton, Secretary
Eric Martin
Don McCleskey
Linda McMurtrey, Vice-Chairman
Mark Miller

Commissioners voting nay: None

There came the matter of Item B (Use Permit Upon Review), by Charles Bourland, Representative, on behalf of William Carey University, Owner, as required in the Comprehensive Zoning Ordinance No. 2330, as amended, to request a Use Permit Upon Review for a “Parking/Parking Lot” as provided in Article 4, Section 52.03 (4) for certain properties located at 204, 226, and 228 Tuscan Avenue (Parcel 038G-15-189.00, PPIN 13687; Parcel 038G-15-190.00, PPIN 13688; Parcel 038G-15-191.00, PPIN 13689, Ward 5).

	Name	Address	City/State
<u>Presented by:</u>	Charles Bourland	5211 Old Highway 11	Hattiesburg, MS
	- Representative, Landry and Lewis Architects, P.A.		
	Bob Blevin	498 Tuscan Ave	Hattiesburg, MS
	- Director of Facilities, William Carey University		
<u>Proponents:</u>	None		
<u>Opponents:</u>	Katie L. Riley	498 Tuscan Ave.	Hattiesburg, MS

Chairman White declared the Public Hearing closed and the Business Meeting open to vote on the request. Commissioner McClesky made a motion to approve the application for a Use permit Upon Review because there is need to preserve and encourage the stability of the Hattiesburg business community. The motion was seconded by Commissioner Miller.

Commissioners voting aye: Dick Conville
Peggy Horton, Secretary
Eric Martin
Don McCleskey
Linda McMurtrey, Vice-Chairman
Mark Miller

Commissioners voting nay: None

There came the matter of Item C (Rezoning) by Renee and Brian Dozier, Representative, on behalf of Sidney Malone, Owner, as required in the Comprehensive Zoning Ordinance No. 2330, as amended, to change the zoning classification for a certain property located on The northeast corner of Turtle Creek Mall (Willow Street) (Parcel 051L-11-036.000, PPIN 17347, Ward 3) from Article 4, Section 59, B-2 (Neighborhood Business) District to Article 4, Section 62, B-5 (Regional Business) District.

	Name	Address	City/State
<u>Presented by:</u>	Kyle Wallace - Project Engineer, Shows, Dearman & Waits, Inc.	301 2 nd Avenue	Hattiesburg, MS
	Sidney Malone	104 Campbell Loop	Hattiesburg, MS
<u>Proponents:</u>	None		
<u>Opponents:</u>	None		

Chairman White declared the Public Hearing closed and the Business Meeting open to vote on the request. Commissioner Miller made a motion to approve the zoning change because there is a material change in the circumstances and conditions of the neighborhood and area surrounding the petitioned property. The motion was seconded by Commissioner Horton.

Commissioners voting aye: Dick Conville
Peggy Horton, Secretary
Eric Martin
Linda McMurtrey, Vice-Chairman
Mark Miller

Commissioners voting nay: None

Commissioners abstaining: Don McCleskey

There came the matter of Item D (Variance), by Renee and Brian Dozier, Representative, on behalf of Sidney Malone, Owner, as required in the Comprehensive Zoning Ordinance No. 2330, as amended, to request a variance from Article 4, Section 89.04 (39) which states one (1) parking space is required for each one thousand (1,000) square feet of gross floor area for a total (44) spaces required and instead allow a total of eight (8) spaces for a variance of thirty-six (36) parking spaces for certain property located at the northeast corner of Turtle Creek Mall (Willow Street) (Parcel 051L-11-036.000, PPIN 17347, Ward 3).

	Name	Address	City/State
<u>Presented by:</u>	Kyle Wallace - Project Engineer, Shows, Dearman & Waits, Inc.	301 2 nd Avenue	Hattiesburg, MS
	Sidney Malone	104 Campbell Loop	Hattiesburg, MS
<u>Proponents:</u>	None		
<u>Opponents:</u>	None		

Chairman White declared the Public Hearing closed and the Business Meeting open to vote on the request. Commissioner Conville made a motion to approve the variance because there is literal interpretation of the provision of the Code would deprive the applicant of rights commonly enjoyed by other properties in the same district under the terms of this code. The motion was seconded by Commissioner Horton.

Commissioners voting aye: Dick Conville
Peggy Horton, Secretary
Eric Martin
Linda McMurtrey, Vice-Chairman

Commissioners voting nay: Mark Miller

Commissioners voting abstaining: Don McCleskey

There came the matter of Item E (Text Amendment), by the City of Hattiesburg to add and amend the text of the Midtown Form Based Code, Ord. 3105, so that Section 3.17 C.3.b.v. reads: “Chevy Chase Drive”.

Amended text to read:

- “b. Where more than one street abuts a lot, all of the streets are considered primary streets, except that the following streets are designated as side streets:
- i. 30th Avenue;
 - ii. Lorraine Street;
 - iii. 27th Avenue;
 - iv. Adeline Street; and
 - v. Chevy Chase Drive.”

	Name	Address	City/State
<u>Presented by:</u>	City of Hattiesburg		Hattiesburg, MS
<u>Proponents:</u>	None		
<u>Opponents:</u>	None		

Chairman White declared the Public Hearing closed and the Business Meeting open to vote on the request. Commissioner McCleskey made a motion to approve the text amendment. The motion was seconded by Commissioner Horton.

Commissioners voting aye: Dick Conville
Peggy Horton, Secretary
Eric Martin
Don McCleskey
Linda McMurtrey, Vice-Chairman
Mark Miller

Commissioners voting nay: None

There came the matter of Item F (Variance), Robert Tatum, Representative, on behalf of the University of Southern Mississippi, Owner, as required in the Midtown Form-Based Code, to request a variance from Article 3, Section 3.4.2 (F) which states a Build-to Zone on a primary street shall meet 70% minimum overall lot width and instead allow 17% lot width for a variance of 53% lot width for certain property located on a portion of 3102 Hardy St and along S. 31st Avenue (Parcel 028N-07-079.00, PPIN 26492, & Parcel 028N-07-080.00, PPIN 26493, respectively, Ward 3).

	Name	Address	City/State
<u>Presented by:</u>	Robert Tatum	11 Parkway Blvd	Hattiesburg, MS
	- Representative, CR Properties, LLC		
<u>Proponents:</u>	None		
<u>Opponents:</u>	None		

Chairman White declared the Public Hearing closed and the Business Meeting open to vote on the request. Commissioner McCleskey made a motion to approve the variance because special conditions and circumstances do exist which are peculiar to the land, structure, or building involved and which are not applicable to other lands, structures, or buildings in the same district; and that granting the variance requested will not confer on the applicant any special privilege that is denied by this code to other lands, structures, or buildings in the same district. The motion was seconded by Commissioner Miller.

Commissioners voting aye: Dick Conville
Peggy Horton, Secretary
Eric Martin
Don McCleskey
Linda McMurtrey, Vice-Chairman
Mark Miller

Commissioners voting nay: None

There came the matter of Item G (Variance), Robert Tatum, Representative, on behalf of the University of Southern Mississippi, Owner, as required in the Midtown Form-Based Code, to request a variance from Article 5, Section 5.1.G.3 (a) which states landscaped interior islands must be provided every ten (10) parking spaces for a total of five (5) and instead allow one (1) landscaped interior island for a variance of three (3) landscaped interior islands for certain property located on parcels on and along S. 31st Avenue (Parcel 028N-07-079.00, PPIN 26492, & Parcel 028N-07-080.00, PPIN 26493, respectively, Ward 3).

	Name	Address	City/State
<u>Presented by:</u>	Robert Tatum	11 Parkway Blvd	Hattiesburg, MS
	- Representative, CR Properties, LLC		
<u>Proponents:</u>	None		
<u>Opponents:</u>	None		

Chairman White declared the Public Hearing closed and the Business Meeting open to vote on the request. Commissioner McMurtrey made a motion to approve the variance because special conditions and circumstances do exist which are peculiar to the land, structure, or building involved and which are not applicable to other lands, structures, or buildings in the same district; and that granting the variance requested will not confer on the applicant any special privilege that is denied by this code to other lands, structures, or buildings in the same district. The motion was seconded by Commissioner Horton.

Commissioners voting aye: Dick Conville
Peggy Horton, Secretary
Eric Martin
Don McCleskey
Linda McMurtrey, Vice-Chairman
Mark Miller

Commissioners voting nay: None

There came the matter of Item H (Variance), Robert Tatum, Representative, on behalf of the University of Southern Mississippi, Owner, as required in the Midtown Form-Based Code, to request a variance from Article 3, Section 3.15.1 (F) which states a Build-to Zone on a primary street (S. 31st Ave.) shall meet a 90% minimum overall lot width and instead allow 27% lot width for a variance of 63% lot width for certain property located on a portion of 3000 Hardy Street (Parcel 028N-07-078.00, PPIN 20837, Ward 3).

	Name	Address	City/State
<u>Presented by:</u>	Robert Tatum	11 Parkway Blvd	Hattiesburg, MS
	- Representative, CR Properties, LLC		
<u>Proponents:</u>	None		
<u>Opponents:</u>	None		

Chairman White declared the Public Hearing closed and the Business Meeting open to vote on the request. Commissioner McCleskey made a motion to approve the variance because special conditions and circumstances do exist which are peculiar to the land, structure, or building involved and which are not applicable to other lands, structures, or buildings in the same district; and that granting the variance requested will not confer on the applicant any special privilege that is denied by this code to other lands, structures, or buildings in the same district. The motion was seconded by Commissioner Conville.

Commissioners voting aye: Dick Conville
Peggy Horton, Secretary
Eric Martin
Don McCleskey
Linda McMurtrey, Vice-Chairman
Mark Miller

Commissioners voting nay: None

There came the matter of Item I (Variance), Robert Tatum, Representative, on behalf of the University of Southern Mississippi, Owner, as required in the Midtown Form-Based Code, to request a variance from Article 3, Section 3.15.2(B) which states a street facing façade with a height minimum of two (2) stories shall meet a 75% minimum overall lot width and instead allow 53% lot width along Hardy Street for a variance of 22% lot width for certain property located 3000 Hardy Street (Parcel 028N-07-078.00, PPIN 20837, Ward 3).

	Name	Address	City/State
<u>Presented by:</u>	Robert Tatum	11 Parkway Blvd	Hattiesburg, MS
	- Representative, CR Properties, LLC		
<u>Proponents:</u>	None		
<u>Opponents:</u>	None		

Chairman White declared the Public Hearing closed and the Business Meeting open to vote on the request. Commissioner McCleskey made a motion to approve the variance because special conditions and circumstances do exist which are peculiar to the land, structure, or building involved and which are not applicable to other lands, structures, or buildings in the same district; and that granting the variance requested will not confer on the applicant any special privilege that is denied by this code to other lands, structures, or buildings in the same district. The motion was seconded by Commissioner Horton.

Commissioners voting aye: Dick Conville
Peggy Horton, Secretary
Eric Martin
Don McCleskey
Linda McMurtrey, Vice-Chairman
Mark Miller

Commissioners voting nay: None

There came the matter of Item J (Variance), Robert Tatum, Representative, on behalf of the University of Southern Mississippi, Owner, as required in the Midtown Form-Based Code, to request a variance from Article 3, Section 3.15.2(B) which states a street facing façade with a height minimum of two (2) stories shall meet a 75% minimum overall lot width and instead allow 0% lot width along S. 30th Avenue for a variance of 75% lot width for certain property located 3000 Hardy Street (Parcel 028N-07-078.00, PPIN 20837, Ward 3).

	Name	Address	City/State
<u>Presented by:</u>	Robert Tatum	11 Parkway Blvd	Hattiesburg, MS
	- Representative, CR Properties, LLC		
<u>Proponents:</u>	None		
<u>Opponents:</u>	None		

Chairman White declared the Public Hearing closed and the Business Meeting open to vote on the request. Commissioner McCleskey made a motion to approve the variance because special conditions and circumstances do exist which are peculiar to the land, structure, or building involved and which are not applicable to other lands, structures, or buildings in the same district; and that granting the variance requested will not confer on the applicant any special privilege that is denied by this code to other lands, structures, or buildings in the same district. The motion was seconded by Commissioner Horton.

Commissioners voting aye: Dick Conville
Peggy Horton, Secretary
Eric Martin
Don McCleskey
Linda McMurtrey, Vice-Chairman
Mark Miller

Commissioners voting nay: None

There came the matter of Item K (Variance), Robert Tatum, Representative, on behalf of the University of Southern Mississippi, Owner, as required in the Midtown Form-Based Code, to request a variance from Article 3, Section 3.15.2(B) which states a street facing façade with a height minimum of two (2) stories shall meet a 75% minimum overall lot width and instead allow 0% lot width S. 31st Avenue for a variance of 75% lot width for certain property located 3000 Hardy Street (Parcel 028N-07-078.00, PPIN 20837, Ward 3).

	Name	Address	City/State
<u>Presented by:</u>	Robert Tatum	11 Parkway Blvd	Hattiesburg, MS
	- Representative, CR Properties, LLC		
<u>Proponents:</u>	None		
<u>Opponents:</u>	None		

Chairman White declared the Public Hearing closed and the Business Meeting open to vote on the request. Commissioner McCleskey made a motion to approve the variance because special conditions and circumstances do exist which are peculiar to the land, structure, or building involved and which are not applicable to other lands, structures, or buildings in the same district; and that granting the variance requested will not confer on the applicant any special privilege that is denied by this code to other lands, structures, or buildings in the same district. The motion was seconded by Commissioner Horton.

Commissioners voting aye: Dick Conville
Peggy Horton, Secretary
Eric Martin
Don McCleskey
Linda McMurtrey, Vice-Chairman
Mark Miller

Commissioners voting nay: None

There came the matter of Item L (Variance), Robert Tatum, Representative, on behalf of the University of Southern Mississippi, Owner, as required in the Midtown Form-Based Code, to request a variance from Article 3, Section 3.5.3.A (MX-4) which states a maximum story allowed in a MX-4 zone shall not exceed four (4) stories and instead allow five (5) stories for a variance of one (1) story for a hotel as proposed located at 3000 Hardy Street and 301 Chevy Chase Drive (Parcel 028N-07-078.00, PPIN 20837 ; Parcel 028N-07-076.00, PPIN 20839, Ward 3).

	Name	Address	City/State
<u>Presented by:</u>	Robert Tatum	11 Parkway Blvd	Hattiesburg, MS
	- Representative, CR Properties, LLC		
<u>Proponents:</u>	None		
<u>Opponents:</u>	None		

Chairman White declared the Public Hearing closed and the Business Meeting open to vote on the request. Commissioner Conville made a motion to approve the variance because special conditions and circumstances do exist which are peculiar to the land, structure, or building involved and which are not applicable to other lands, structures, or buildings in the same district; and that granting the variance requested will not confer on the applicant any special privilege that is denied by this code to other lands, structures, or buildings in the same district. The motion was seconded by Commissioner Martin.

Commissioners voting aye: Dick Conville
Peggy Horton, Secretary
Eric Martin
Linda McMurtrey, Vice-Chairman
Mark Miller
Don McCleskey

Commissioners voting nay: None

There came the matter of Item M (Variance), Robert Tatum, Representative, on behalf of the University of Southern Mississippi, Owner, as required in the Midtown Form-Based Code, to request a variance from Article 3, Section 3.4.2 (F) & (H) which states the Build-to Zone on a primary street shall meet a 70% minimum lot width and instead allow 0% lot width for a variance of 70% lot width along S. 31st Avenue and also allow 23% lot width for a variance of 47% lot width along Chevy Chase Drive for certain properties located at 3000 Hardy Street and 307 Chevy Chase Drive (Parcel 028N-07-076.00, PPIN 20839; Parcel 028N-07-078.00, PPIN 20837 ; Parcel 028N-07-077.00, PPIN 20838 respectively, Ward 3).

	Name	Address	City/State
<u>Presented by:</u>	Robert Tatum	11 Parkway Blvd	Hattiesburg, MS
	- Representative, CR Properties, LLC		
<u>Proponents:</u>	None		
<u>Opponents:</u>	None		

Chairman White declared the Public Hearing closed and the Business Meeting open to vote on the request. Commissioner Horton made a motion to approve the variance because special conditions and circumstances do exist which are peculiar to the land, structure, or building involved and which are not applicable to other lands, structures, or buildings in the same district; and that granting the variance requested will not confer on the applicant any special privilege that is denied by this code to other lands, structures, or buildings in the same district. The motion was seconded by Commissioner McMurtrey.

Commissioners voting aye: Dick Conville
Peggy Horton, Secretary
Eric Martin
Don McCleskey
Linda McMurtrey, Vice-Chairman
Mark Miller

Commissioners voting nay: None

There came the matter of Item N (Variance), Robert Tatum, Representative, on behalf of the University of Southern Mississippi, Owner, as required in the Midtown Form-Based Code, to request a variance from Article 3, Section 3.15.1 (F) which states a Build-to Zone on a primary street (S. 31st Ave.) shall meet a 90% minimum overall lot width and instead allow 0% lot width for a variance of 90% lot width and a variance from Article 3, Section 3.15.2(B) which states a street facing façade height with a minimum of two (2) stories shall meet a 75% minimum overall lot width and instead allow 0% lot width along S. 31st Avenue for a variance of 75% two lot width for certain property located on the southern portion of 3000 Hardy Street along S. 31st Avenue (Parcel 028N-07-078.00, PPIN 20837; Parcel 028N-07-077.00, PPIN 20838, Ward 3).

	Name	Address	City/State
<u>Presented by:</u>	Robert Tatum	11 Parkway Blvd	Hattiesburg, MS
	- Representative, CR Properties, LLC		
<u>Proponents:</u>	None		
<u>Opponents:</u>	None		

Chairman White declared the Public Hearing closed and the Business Meeting open to vote on the request. Commissioner Horton made a motion to approve the variance because special conditions and circumstances do exist which are peculiar to the land, structure, or building involved and which are not applicable to other lands, structures, or buildings in the same district; and that granting the variance requested will not confer on the applicant any special privilege that is denied by this code to other lands, structures, or buildings in the same district. The motion was seconded by Commissioner McMurtrey.

Commissioners voting aye: Dick Conville
Peggy Horton, Secretary
Eric Martin
Don McCleskey
Linda McMurtrey, Vice-Chairman
Mark Miller

Commissioners voting nay: None

There came the matter of Item O (Variance), Robert Tatum, Representative, on behalf of the University of Southern Mississippi, Owner, as required in the Midtown Form-Based Code, to request a variance from Article 3, Section 3.15.2(B) which states a street facing façade height with a minimum of two (2) stories shall meet a 75% minimum overall lot width and instead allow 48% lot width along S. 30th Avenue for a variance of 27% lot width for certain property located on the southern portion of 3000 Hardy Street along S. 30th Avenue (Parcel 028N-07-078.00, PPIN 20837; Parcel 028N-07-076.00, PPIN 20839, Ward 3).

	Name	Address	City/State
<u>Presented by:</u>	Robert Tatum	11 Parkway Blvd	Hattiesburg, MS
	- Representative, CR Properties, LLC		
<u>Proponents:</u>	None		
<u>Opponents:</u>	None		

Chairman White declared the Public Hearing closed and the Business Meeting open to vote on the request. Commissioner Horton made a motion to approve the variance because special conditions and circumstances do exist which are peculiar to the land, structure, or building involved and which are not applicable to other lands, structures, or buildings in the same district; and that granting the variance requested will not confer on the applicant any special privilege that is denied by this code to other lands, structures, or buildings in the same district. The motion was seconded by Commissioner Conville.

Commissioners voting aye: Dick Conville
Peggy Horton, Secretary
Eric Martin
Linda McMurtrey, Vice-Chairman
Mark Miller
Don McCleskey

Commissioners voting nay: None

There came the matter of Item P (Variance), Robert Tatum, Representative, on behalf of the University of Southern Mississippi, Owner, as required in the Midtown Form-Based Code, to request a setback variance from Article 3. Section 3.15.1. (G) which states that a side street setback may be a maximum of fifteen (15) feet from the property line and instead allow a setback of 19.4 feet on S. 30th Avenue for a variance of 4.4 feet for a portion of a hotel as proposed located at 3000 Hardy Street and 301 Chevy Chase Drive (Parcel 028N-07-078.00, PPIN 20837; Parcel 028N-07-076.00, PPIN 20839, Ward 3).

	Name	Address	City/State
<u>Presented by:</u>	Robert Tatum	11 Parkway Blvd	Hattiesburg, MS
	- Representative, CR Properties, LLC		
<u>Proponents:</u>	None		
<u>Opponents:</u>	None		

Chairman White declared the Public Hearing closed and the Business Meeting open to vote on the request. Commissioner Horton made a motion to approve the variance because special conditions and circumstances do exist which are peculiar to the land, structure, or building involved and which are not applicable to other lands, structures, or buildings in the same district; and that granting the variance requested will not confer on the applicant any special privilege that is denied by this code to other lands, structures, or buildings in the same district. The motion was seconded by Commissioner Miller.

Commissioners voting aye: Dick Conville
Peggy Horton, Secretary
Eric Martin
Linda McMurtrey, Vice-Chairman
Mark Miller
Don McCleskey

Commissioners voting nay: None

There came the matter of Item Q (Variance), Robert Tatum, Representative, on behalf of University of Southern Mississippi, Owner, as required in the Midtown Form-Based Code, to request a variance from Article 5, Section 5.1.G.3 (a) which states landscaped interior island must be provided every ten (10) parking spaces for a required total of fourteen (14) and instead allow three (3) landscaped interior islands for a variance of eleven (11) landscaped interior island for certain property located on a portion of 3102 Hardy Street and along S. 31st Avenue (Parcel 028N-07-079.00, PPIN 26492, & Parcel 028N-07-080.00, PPIN 26493, Parcel 028N-07-078.00, PPIN 20837, respectively, Ward 3).

	Name	Address	City/State
<u>Presented by:</u>	Robert Tatum	11 Parkway Blvd	Hattiesburg, MS
	- Representative, CR Properties, LLC		
<u>Proponents:</u>	None		
<u>Opponents:</u>	None		

Chairman White declared the Public Hearing closed and the Business Meeting open to vote on the request. Commissioner McCleskey made a motion to approve the variance because special conditions and circumstances do exist which are peculiar to the land, structure, or building involved and which are not applicable to other lands, structures, or buildings in the same district; and that granting the variance requested will not confer on the applicant any special privilege that is denied by this code to other lands, structures, or buildings in the same district. The motion was seconded by Commissioner Horton.

Commissioners voting aye: Dick Conville
Peggy Horton, Secretary
Eric Martin
Don McCleskey
Linda McMurtrey, Vice-Chairman
Mark Miller

Commissioners voting nay: None

There came the matter of Item R (Rezoning), Robert Tatum, Representative, on behalf of University of Southern Mississippi, Owner, as required in the Midtown Form-Based Code, to change the zoning classification for a portion of certain a parcel located on S. 31st Avenue (Parcel 028N-07-079.00, PPIN 26492, & Parcel 028N-07-080.00, PPIN 26493, respectively, Ward 3) from Article 2, Section 2.4, EM-2 (Employment) District to Article 2, Section 2.3, MX-3 (Mixed Use) District.

	Name	Address	City/State
<u>Presented by:</u>	Robert Tatum	11 Parkway Blvd	Hattiesburg, MS
	- Representative, CR Properties, LLC		
<u>Proponents:</u>	None		
<u>Opponents:</u>	None		

Chairman White declared the Public Hearing closed and the Business Meeting open to vote on the request. Commissioner Miller made a motion to approve the zoning change because there is a material change in the circumstances and conditions of the neighborhood and area surrounding the petitioned property. The motion was seconded by Commissioner Conville.

Commissioners voting aye: Dick Conville
Peggy Horton, Secretary
Eric Martin
Don McCleskey
Linda McMurtrey, Vice-Chairman
Mark Miller

Commissioners voting nay: None

BUSINESS MEETING

There being no further business, the meeting was adjourned at 3:45 P.M. Commissioner McCleskey made a motion to adjourned the meeting at 3:45 P.M. The motion was seconded at Commissioner Martin.

Joe White, Chairman

Pattie Brantley, AICP, Director of Urban Development.

SUBJECT PARCEL:


3000 Hardy Street

Robert Tatum, on behalf of the University of Southern Mississippi.

The applicant requests a **variance from Article 3, Section 3.15.1 (F)** which states a Build-to Zone on a primary street (S. 31st Ave.) shall meet a 90% minimum overall lot width and instead allow 27% lot width for a variance of 63% lot width; **variance from Article 3, Section 3.15.2(B)** which states a street facing façade with a height minimum of two (2) stories shall meet a 75% minimum overall lot width and instead allow 53% lot width along Hardy Street for a variance of 22% lot width; a **variance from Article 3, Section 3.15.2(B)** which states a street facing façade with a height minimum of two (2) stories shall meet a 75% minimum overall lot width and instead allow 0% lot width along S. 30th Avenue for a variance of 75% lot width; and a **variance from Article 3, Section 3.15.2(B)** which states a street facing façade with a height minimum of two (2) stories shall meet a 75% minimum overall lot width and instead allow 0% lot width along S. 31st Avenue for a variance of 75% lot width for certain property located on a portion of 3000 Hardy Street (Parcel 028N-07-078.00, PPIN 20837, Ward 3).



Vicinity Map—Ward 3

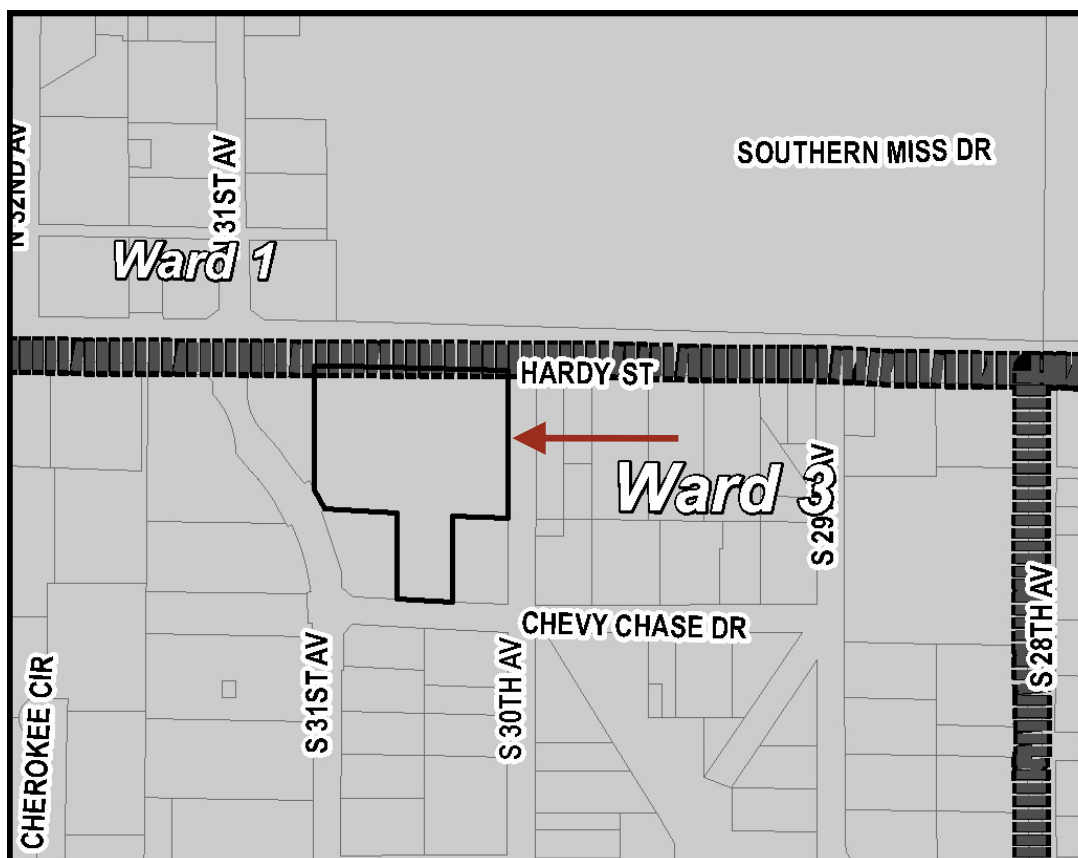

Zoning—MX-5 & MX-4



Site Aerial



SURROUNDING AREA

Northern Direction: R-3 (Muti-Family Residential) District / University of Southern Mississippi



**Southern Direction: MX-3(Mixed Use)
3 story / Vacant**



**Eastern Direction: MX-5 (Mixed Use)
5-story & HS (Hardy Street Overlay)/
Vacant**

**Western Direction: MX-3(Mixed Use)
3 story and EM-2 (Employment) 2
story / Parking Lot**





**Planning Commission
Case Fact Sheet**

Property Applicant: Robert Tatum, Representative
Property Owner: University of Southern Mississippi

Address of Property: 3000 Hardy Street
Tax Parcels/Ward: 028N-07-078.00
PPIN: 20837
Ward: 3

Requests: **4 Variances from the Midtown Form-Based Code**

Purpose of Request: To consider an application to request a **variance from Article 3, Section 3.15.1 (F)** which states a Build-to Zone on a primary street (S. 31st Ave.) shall meet a 90% minimum overall lot width and instead allow 27% lot width for a variance of 63% lot width; a **variance from Article 3, Section 3.15.2(B)** which states a street facing façade with a height minimum of two (2) stories shall meet a 75% minimum overall lot width and instead allow 53% lot width along Hardy Street for a variance of 22% lot width; a **variance from Article 3, Section 3.15.2(B)** which states a street facing façade with a height minimum of two (2) stories shall meet a 75% minimum overall lot width and instead allow 0% lot width along S. 30th Avenue for a variance of 75% lot width; and a **variance from Article 3, Section 3.15.2(B)** which states a street facing façade with a height minimum of two (2) stories shall meet a 75% minimum overall lot width and instead allow 0% lot width along S. 31st Avenue for a variance of 75% lot width for certain property located on a portion of 3000 Hardy Street (Parcel 028N-07-078.00, PPIN 20837, Ward 3).

Applicant Summary: See Attached

Applicable Regulations:

SECTION 3.15

Special Rules for the –HS Overlay District

1. Lot, Placement

Build-to Zone (BTZ) - (F) Requires Building in primary street BTZ (min % of lot width)-90%.

2. Height

Building Height- (B) Street facing façade at min height (min% of lot width) - 75%.

Present Zoning:

This parcel is zoned MX-5 (Mixed Use) 5-Story with the Hardy Street overlay District and MX-4 (Mixed Use) 4-Story.

Present Use:

Parking lot and undeveloped

**Surrounding Zoning
and Land Use:**

North: R-3 (Multi-Family Residential) District / University of Southern Mississippi
South: MX-3(Mixed Use) 3-story / vacant
East: MX-4 (Mixed Use) 4-story, MX-5 (Mixed Use) 5-story, & HS (Hardy Street Overlay)/ Vacant
West: MX-3(Mixed Use) 3-story and EM-2 (Employment) 2 story / Parking Lot

**Most Nearly
Bounded By (streets):**

This parcel is accessible from the North by Hardy Street, from the West by S.31st Street, and from the East by S.30th Street, and is bounded to the South by Chevy Chase Drive.

**Letters or
Concerns stated:**

The Planning Division Office has not received any letters or other written communications relative to this case, as of March 28, 2016.

History / Background:

This development has started the Site Plan Review process by the Midtown Development Review Committee.

- Variance Option for Item H:** Recommend **approval** or **denial** to request a variance from Article 3, Section 3.15.1 (F) which states a Build-to Zone on a primary street (S. 31st Ave.) shall meet a 90% minimum overall lot width and instead allow 27% lot width for a variance of 63% lot width for certain property located on a portion of 3102 Hardy St and along S. 31st Avenue (Parcel 028N-07-079.00, PPIN 26492, & Parcel 028N-07-080.00, PPIN 26493, respectively, Ward 3).
- Variance Option for Item I:** Recommend **approval** or **denial** to request a variance from Article 3, Section 3.15.2(B) which states a street facing façade with a height minimum of two (2) stories shall meet a 75% minimum overall lot width and instead allow 53% lot width along Hardy Street for a variance of 22% lot width for certain property located on a portion of 3102 Hardy St and along S. 31st Avenue (Parcel 028N-07-079.00, PPIN 26492, & Parcel 028N-07-080.00, PPIN 26493, respectively, Ward 3).
- Variance Option for Item J:** Recommend **approval** or **denial** to request a variance from Article 3, Section 3.15.2(B) which states a street facing façade with a height minimum of two (2) stories shall meet a 75% minimum overall lot width and instead allow 0% lot width along S. 30th Avenue for a variance of 75% lot width for certain property located on a portion of 3102 Hardy St and along S. 31st Avenue (Parcel 028N-07-079.00, PPIN 26492, & Parcel 028N-07-080.00, PPIN 26493, respectively, Ward 3).
- Variance Option Item for K:** Recommend **approval** or **denial** to request a variance from Article 3, Section 3.15.2(B) which states a street facing façade with a height minimum of two (2) stories shall meet a 75% minimum overall lot width and instead allow 0% lot width along S. 31st Avenue for a variance of 75% lot width (Parcel 028N-07-079.00, PPIN 26492, & Parcel 028N-07-080.00, PPIN 26493, respectively, Ward 3).

Basis for Approval:

1. That special conditions and circumstances **(do / do not)** exist which are peculiar to the land, structure, or building involved and which are not applicable to other lands, structures, or buildings in the same district;
2. That literal interpretation of the provisions of this Code **(would / would not)** deprive the applicant of rights commonly enjoyed by other properties in the same district under the terms of this Code;
3. That the special conditions and circumstances **(do / do not)** result from the actions of the applicant;
4. That granting the variance requested **(will / will not)** confer on the applicant any special privilege that is denied by this Code to other lands, structures, or buildings in the same district.

Variance Information (1 page)

Note: No nonconforming use of neighboring lands, structures, or buildings in the same district, and no permitted or nonconforming use of lands, structures, or buildings in other districts shall be considered grounds for the issuance of a variance.

1. List reasons why you feel that the property could not be reasonably used without the requested

variance: Market/tenant demands for parking versus code requirements. We are not able to develop this land without the level of parking we are requesting. The code encourages shared parking, however the shared parking with other sites is not in place at this time since we are the initial developer of land in this area. Also, there is also no existing on-street parking infrastructure for us to share your parking with. In addition, the odd shapes of the parcels we are attempting to develop make it impossible to meet all of the zoning requirements, because it would further reduce parking.

2. All of the following conditions must be met before a variance can be recommended.

Explain and justify your proposal's compliance with each condition:

- a. That special conditions and circumstances exist which are peculiar to the land, structure, or building involved and which are not applicable to other lands, structures, or buildings in the same district.

We are the initial developer and the Form Based code encourages shared parking - which is not available for my site.

This causes the hardship for multiple variances.

- b. That literal interpretation of the provisions of this Code would deprive the applicant of rights commonly enjoyed by other properties in the same district under the terms of this Code.


If we had no variances given to us we would be unable to do the project. There is not enough parking in the area to substantiate all the development required by code.

- c. That the special conditions and circumstances do not result from the actions of the applicant.

These are a result of the Form Based code. We are the first development and are unable to meet all of the requirements, mainly due to the lack of availability of parking. Secondly, our site is irregular and if we meet all of the zoning requirements we would lose even more parking.

- d. That granting the variance requested will not confer on the applicant any special privilege that is denied by this Code to other lands, structures, or buildings in the same district.

We are the first ones doing a major development that are required to meet this code. There are not the available amenities contemplated in the code and thus we can't do a development without these variances.

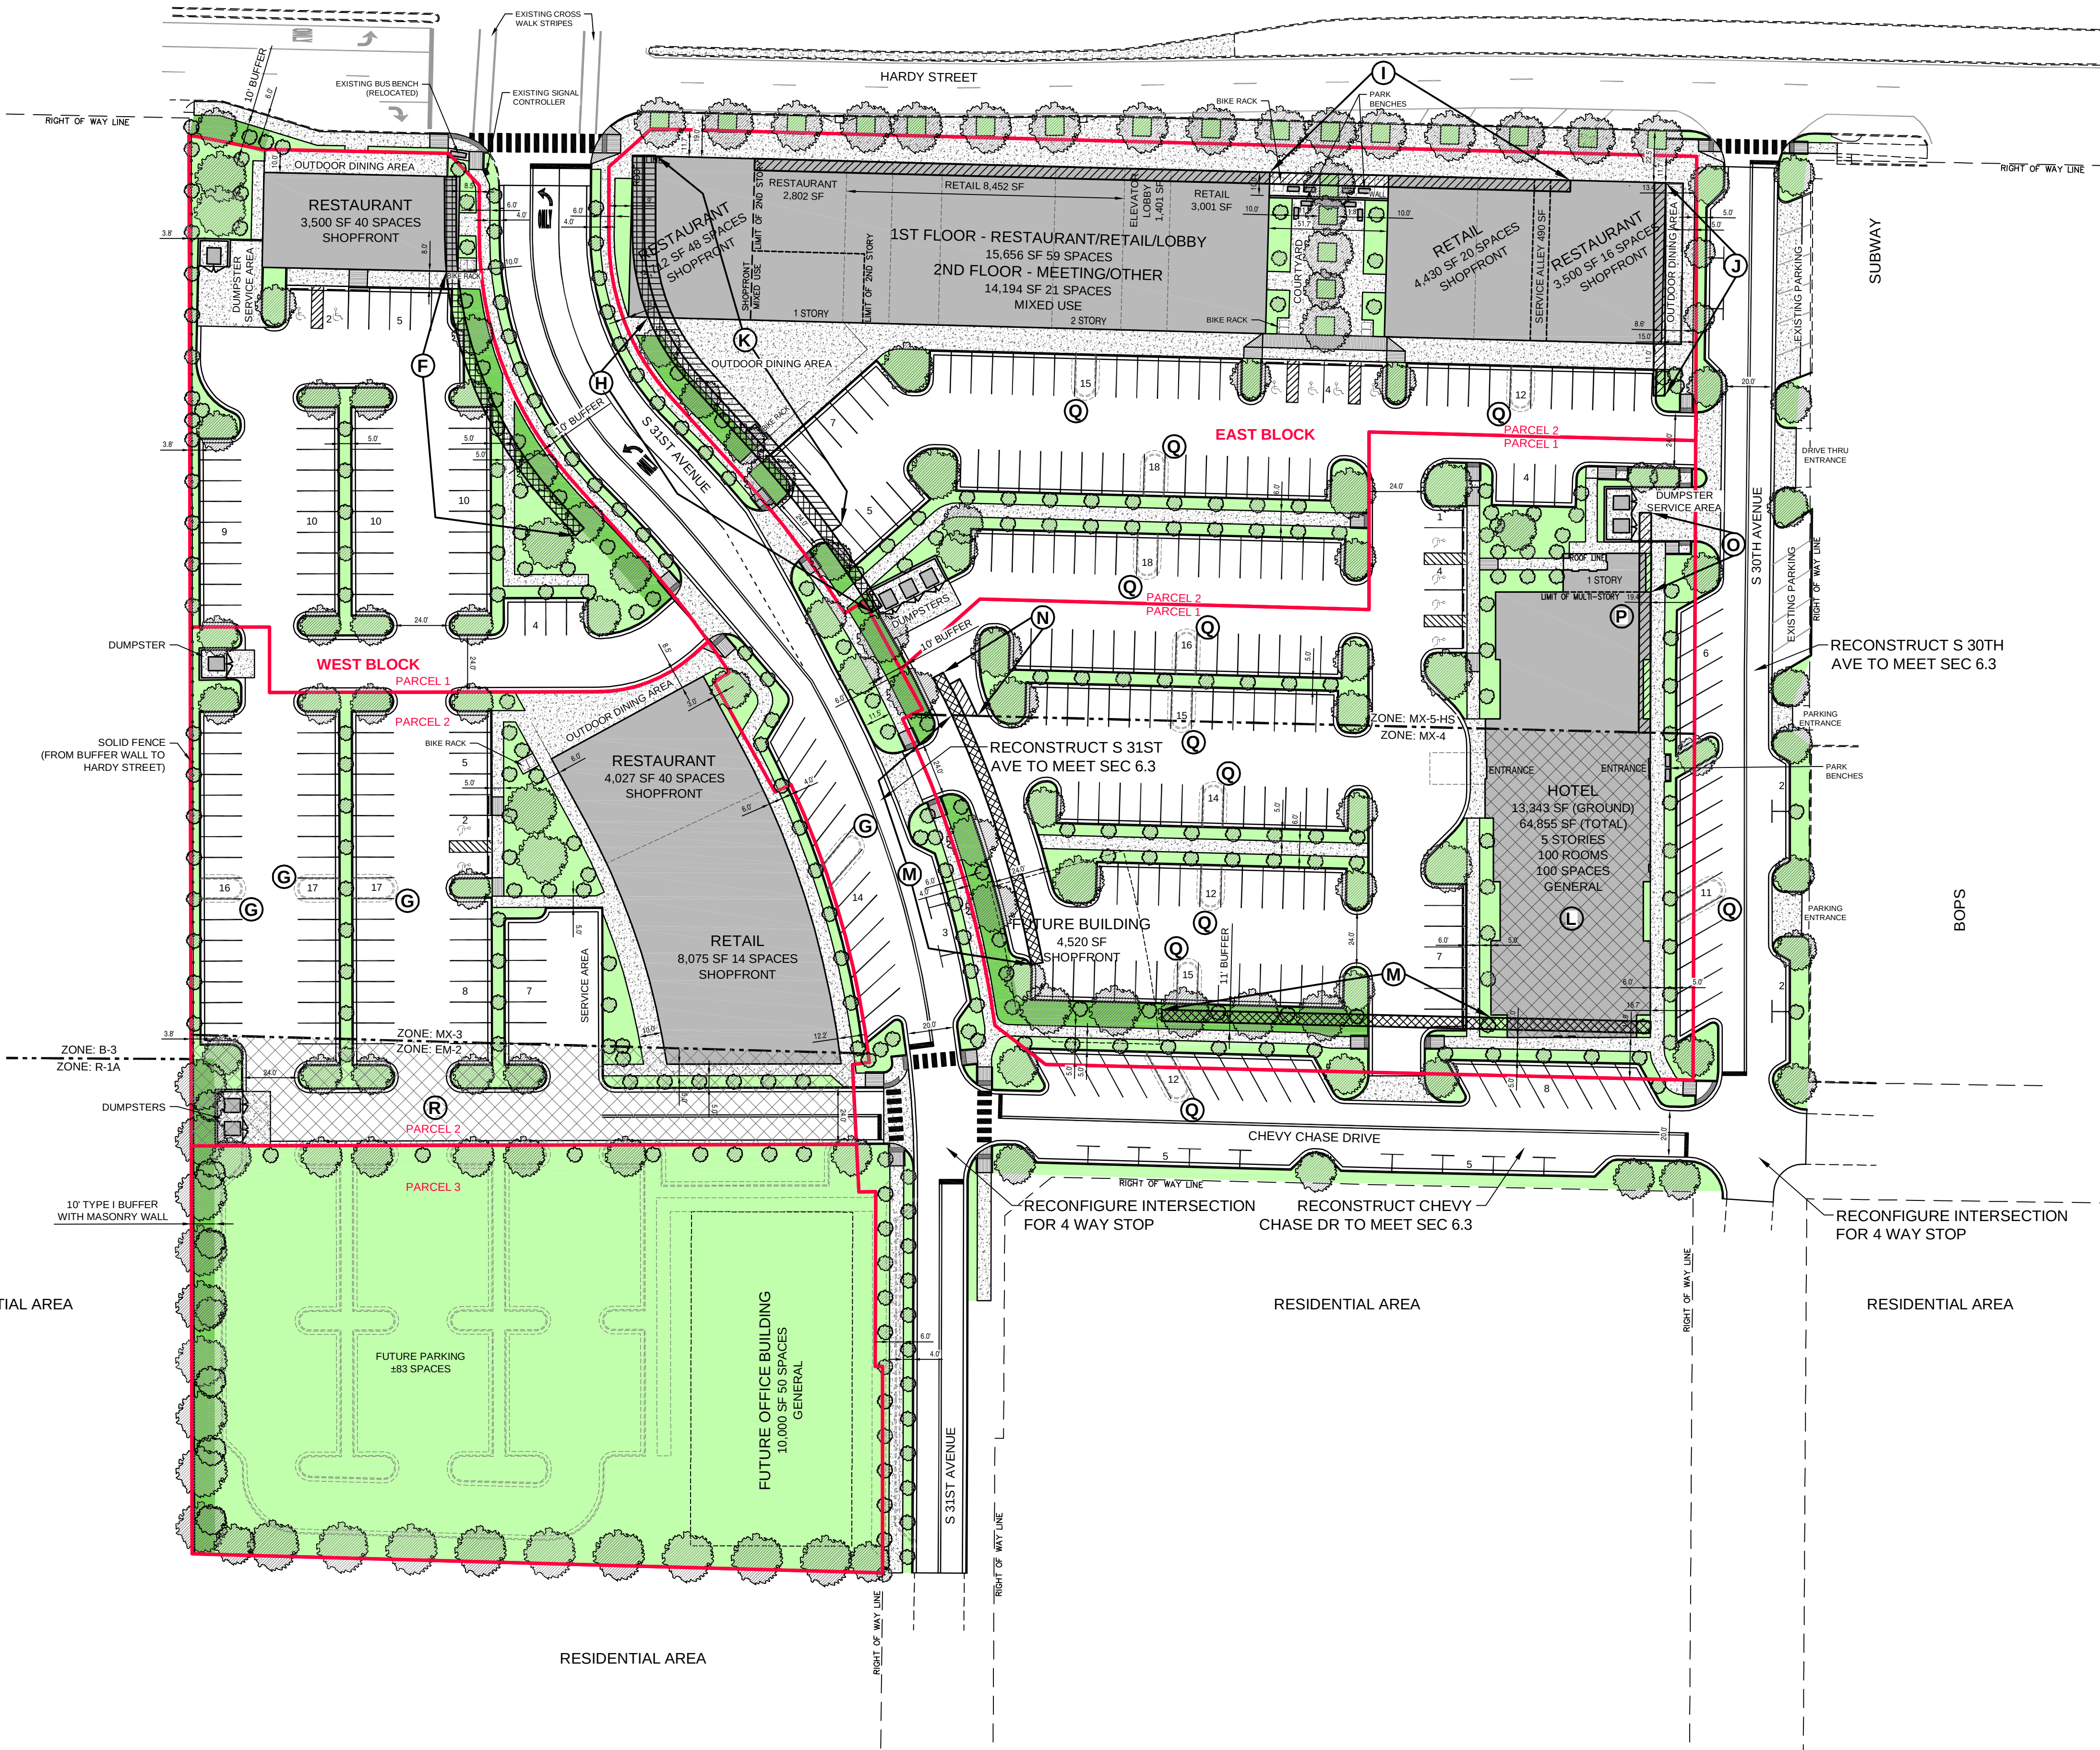


Parking Calculation by Usage						
Space Usage	Space	Units	Vehicle		Bicycle	
			Required	Desired	Provided	Required
Hotel	100	Units	100	100	100	7
Retail	23,958	SF	48	63	59	6
Restaurant	17,541	SF	88	174	161	5
Meeting	7,097	SF	15	16	15	1
Other	5,696	SF	12	5	5	1
Lobby	2,802	SF	0	0	0	0
On-Site Total (Includes ADA Spaces)			263	358	340	20
ADA Accessible Spaces			7	8	12	
Shared Spaces			0	0	20	0
Grand Total (Includes ADA Spaces)			263	358	360	20

Parking Totals by Block		
Block	Vehicle Spaces	Bicycle Spaces
West Block	136	10
East Block	204	25
Total	340	35

Internal Parking Islands by Block		
Block	Islands Required	Islands Provided
West Block	5	1
East Block	14	3
Total	19	4


Street Frontage Coverage Calculation					
Parcel - Zone - Street	Property Length	Building Length	Units	Coverage Required	Coverage Provided
West Block - Parcel 1 - MX-3	Hardy Street	127.8 Ft	85.0 Ft	70%	67%
	S 31st Avenue	240.0 Ft	41.2 Ft	70%	17%
West Block - Parcel 2 - MX-3	S 31st Avenue	227.6 Ft	180.0 Ft	70%	79%
West Block - Parcel 3 - EM-2	S 31st Avenue (Future Development)	186.2 Ft	0.0 Ft	70%	0%
East Block - Parcel 1 - MX-4	S 31st Avenue	162.7 Ft	0.0 Ft	70%	0%
	Chevy Chase Drive	303.1 Ft	69.1 Ft	70%	23%
East Block - Parcel 1 - 1st Floor MX-5-HS	S 30th Avenue	150.3 Ft	132.3 Ft	35%	88%
East Block - Parcel 1 - 2nd Floor MX-5-HS	S 31st Avenue	20.1 Ft	0.0 Ft	90%	0%
East Block - Parcel 1 - 2nd Floor MX-5-HS	S 30th Avenue	127.3 Ft	77.9 Ft	45%	61%
East Block - Parcel 2 - 1st Floor MX-5-HS	S 31st Avenue	20.1 Ft	0.0 Ft	75%	0%
	S 30th Avenue	127.3 Ft	61.0 Ft	75%	48%
East Block - Parcel 2 - 2nd Floor MX-5-HS	Hardy Street	258.3 Ft	70.0 Ft	90%	27%
	S 30th Avenue	472.2 Ft	448.5 Ft	90%	95%
East Block - Parcel 2 - 2nd Floor MX-5-HS	Hardy Street	123.3 Ft	70.0 Ft	45%	57%
	S 31st Avenue	258.3 Ft	0.0 Ft	75%	0%
East Block - Parcel 2 - 2nd Floor MX-5-HS	Hardy Street	472.2 Ft	248.0 Ft	75%	53%
	S 30th Avenue	123.3 Ft	0.0 Ft	75%	0%

- (L) MAXIMUM BUILDING HEIGHT ALLOWED: 4 STORIES
DESIGNED BUILDING HEIGHT: 5 STORIES
(P) MAXIMUM BUILDING SETBACK ALLOWED: 15 FEET
DESIGNED BUILDING SETBACK: 19.4 FEET
(R) EXISTING ZONE: EM-2
PREFERRED ZONE: MX-3

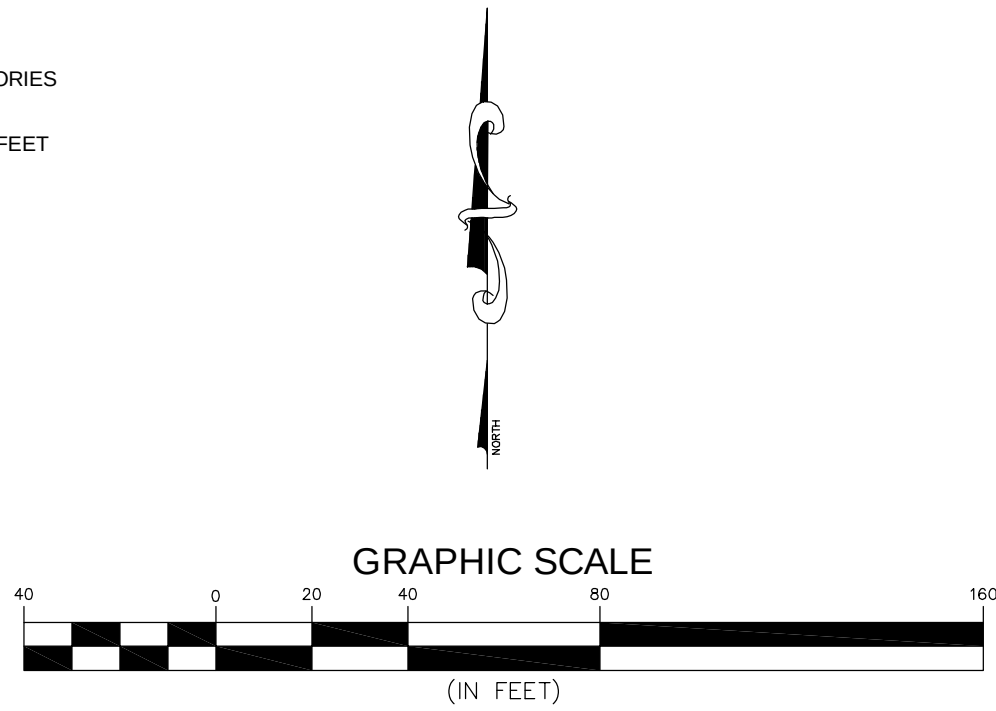

2	03/11/16	REVISED FOR PUBLIC HEARING	RES
1	03/08/16	REVISED COVERAGE CALC & ADDED PARCELS	RES
NO.	DATE	DESCRIPTION	BY
CONCEPTUAL SITE PLAN			
THE DISTRICT AT MIDTOWN MIDTOWN DEVELOPERS, LLC HATTIESBURG, MISSISSIPPI			
sdw Engineering Progress 301 Second Ave. Hattiesburg, MS 39401 (p) 601.544.1821 (f) 601.544.0501 sdw.com			
Drawn by: RES		Checked by: SEM	
Date: 02-29-2016		Scale: AS NOTED	
Drawing No.: 15861		Sheet No.: 1 of 1	

EXHIBIT 'H & K'

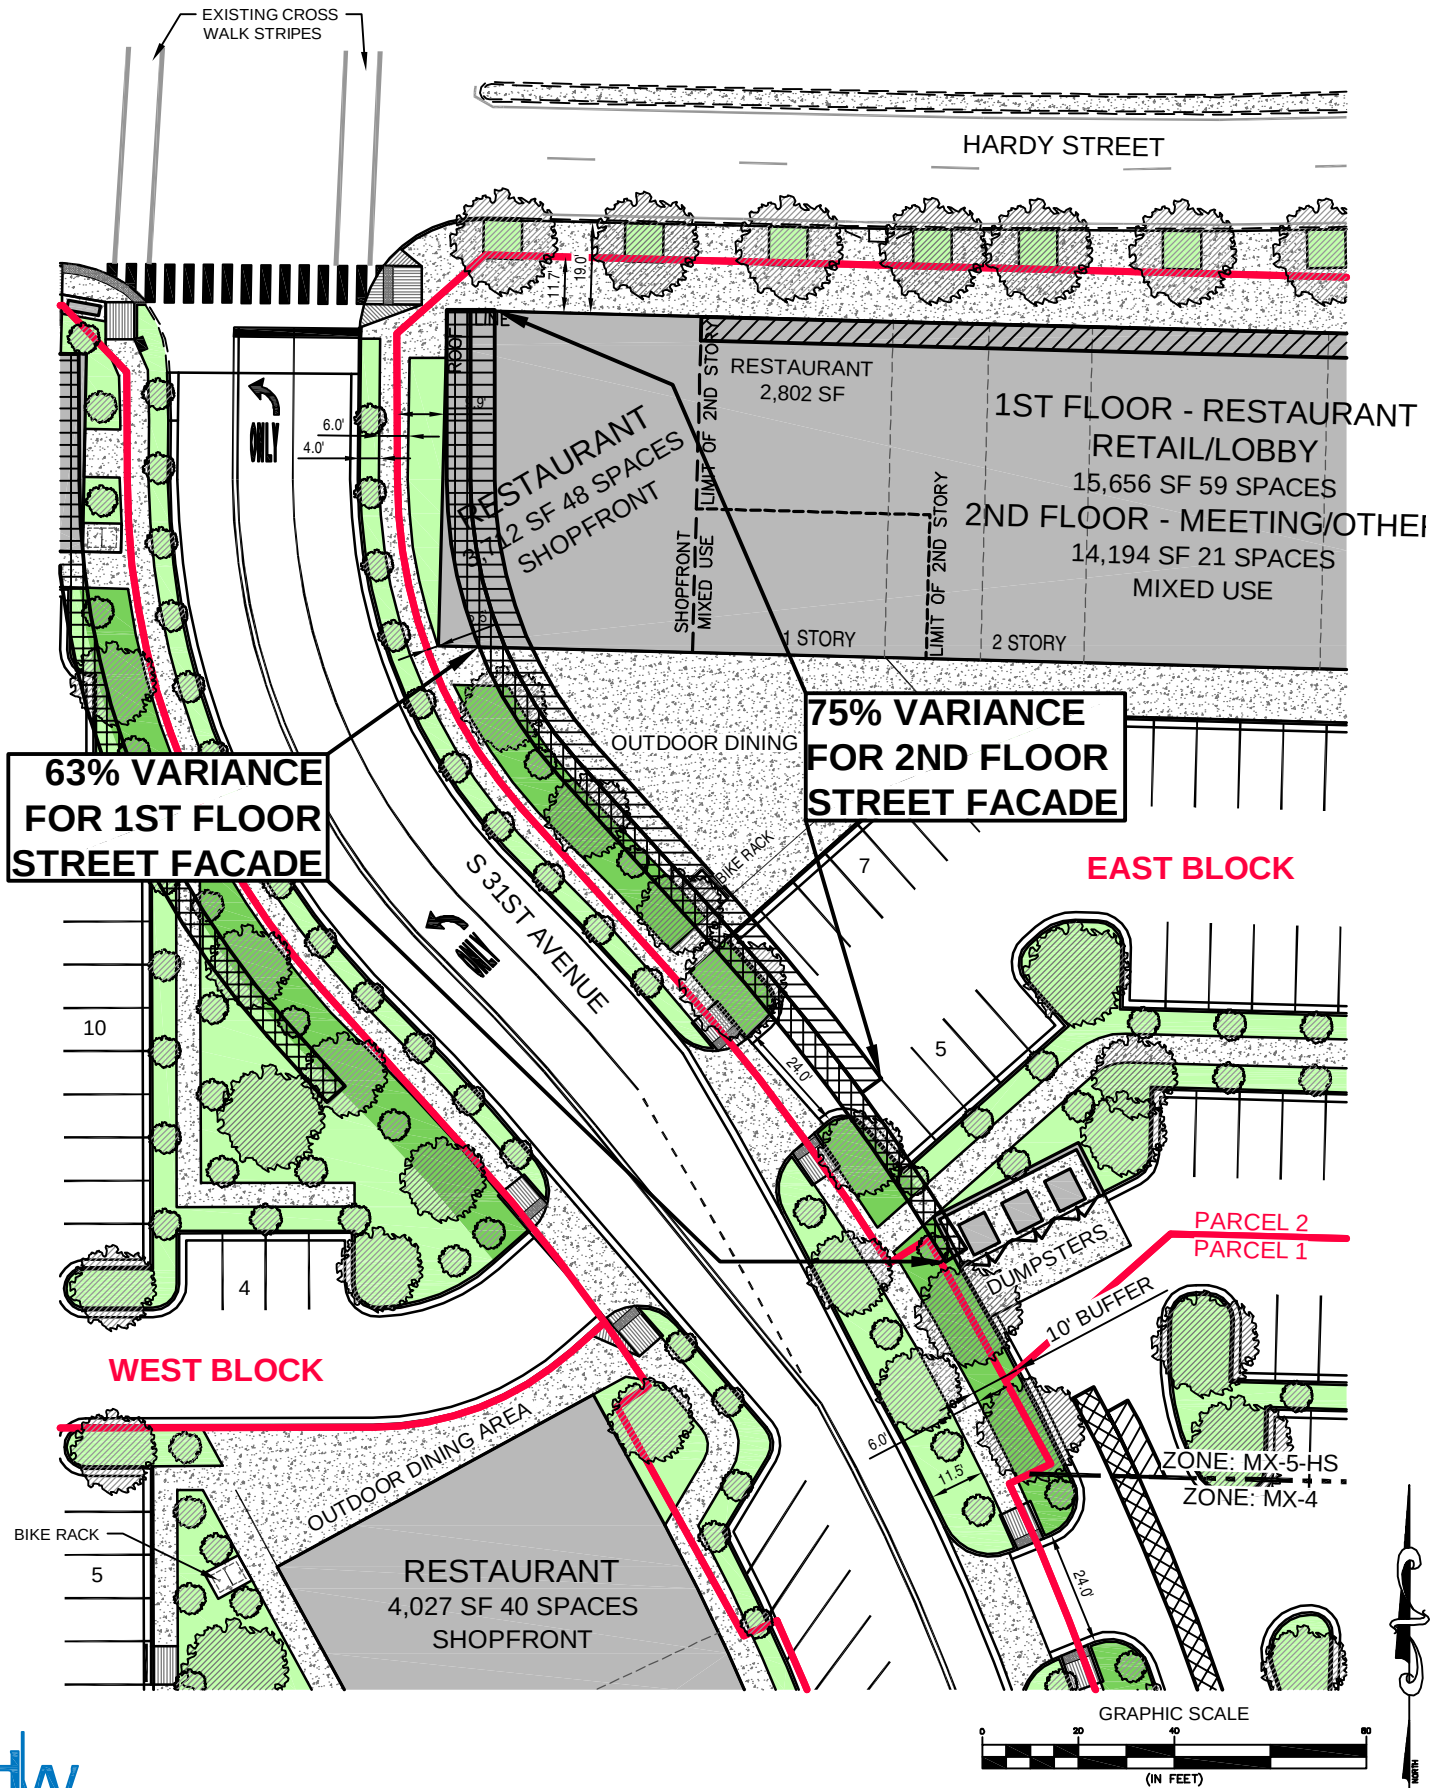



City of Hattiesburg, MS

200 Forrest St.
P.O. Box 1898
Hattiesburg, MS 39401

Master

File Number: 2016-2600

File ID: 2016-2600

Type: Regular Agenda Item

Status: Passed

Version: 1

Reference:

In Control: City Council

File Created: 04/11/2016

Brief Title: 3000 Hardy Street - Height Variance (FBC)

Final Action: 04/19/2016

Minute Book Number: MB2016-101-102

Title:

APPROVE or DENY the petition filed by Robert Tatum, Representative, on behalf of the University of Southern Mississippi, Owner, to request a variance from Midtown Form-Based Code Article 3, Section 3.15.2(B) which states a street facing façade with a height minimum of two (2) stories shall meet a 75% minimum overall lot width and instead allow 53% lot width along Hardy Street for a variance of 22% lot width for certain property located 3000 Hardy Street (Parcel 028N-07-078.00, PPIN 20837, Ward 3). The Planning Commission recommended to APPROVE on April 6, 2016.

Notes:

Sponsors:

Enactment Date:

Attachments: April PC Minutes (draft), Image Sheet-Midtown-Items H, I, J, & K, Staff Summary - Midtown- H I J K 3000 Hardy Street, Applicant Summary (Variance)-Items F-K and M-Q, Site Plan - The District at Midtown, Petition I - Exhibit

Enactment Number:

Contact:

Meeting Date: 04/19/2016

Drafter: Ginger Maddox

Effective Date:

History of Legislative File

Ver- sion:	Acting Body:	Date:	Action:	Sent To:	Due Date:	Return Date:	Result:
1	City Council	04/19/2016	Approve				Pass

Action Text: A MOTION was made by Council Member Carroll and seconded by Council Member Naylor to APPROVE the petition filed by Robert Tatum, Representative, on behalf of the University of Southern Mississippi, Owner, to request a variance from Midtown Form-Based Code Article 3, Section 3.15.2(B) which states a street facing façade with a height minimum of two (2) stories shall meet a 75% minimum overall lot width and instead allow 53% lot width along Hardy Street for a variance of 22% lot width for certain property located 3000 Hardy Street (Parcel 028N-07-078.00, PPIN 20837, Ward 3). The Planning Commission recommended to APPROVE on April 6, 2016.

There being no discussion, the Motion received the affirmative vote of the Council as follows:

Yeas: 5 - Bradley, Delgado, Carroll, Dryden and Naylor

Nays: 0

Yea: 5 Council Member Bradley
Council Member Delgado
Council Member Carroll
Council Member Dryden
Council Member Naylor

TEL-No Vote: 0

Text of Legislative File 2016-2600

Title

APPROVE or DENY the petition filed by Robert Tatum, Representative, on behalf of the University of Southern Mississippi, Owner, to request a variance from Midtown Form-Based Code Article 3, Section 3.15.2(B) which states a street facing façade with a height minimum of two (2) stories shall meet a 75% minimum overall lot width and instead allow 53% lot width along Hardy Street for a variance of 22% lot width for certain property located 3000 Hardy Street (Parcel 028N-07-078.00, PPIN 20837, Ward 3). The Planning Commission recommended to APPROVE on April 6, 2016.

Summary

3000 Hardy Street - Height Variance (FBC)

Budget Information

Expenditure Type

Purchasing Item

Publication Information

**MINUTES OF THE
REGULAR MEETING OF THE
HATTIESBURG PLANNING COMMISSION
April 6, 2016**

The Hattiesburg Planning Commission did meet in a regular session on April 6, 2016 at 1:00 p.m. at the Jackie Dole Community Center, 220 West Front Street, Hattiesburg, Mississippi. Joseph White, Chairman, presided over the meeting. A quorum was indicated and the attendance was as follows:

Commissioners Present: Dick Conville
 Peggy Horton, Secretary
 Eric Martin
 Don McCleskey
 Linda McMurtrey, Vice-Chairman
 Mark Miller
 Joseph White, Chairman

Commissioners Absent: Judy Corts
 Sandra Thompson
 Jessie Wilson

Also Present: Pattie Brantley, AICP, Director of Urban Development
 Ginger Maddox, Planning Division Manager
 Jeremy McNeil, Planner
 Steve Mitchell, Building Official

Chairman White declared the meeting of the Hattiesburg Planning Commission open and in session at 1:00 P.M.

INVOCATION

Commissioner Horton gave the invocation.

AGENDA REVIEW

There came the matter of the April 2016 Agenda. A request was made by Chairman White for a motion to approve the April 2016 Agenda. A motion was made to approve by Commissioner Conville and seconded by Commissioner Horton.

Commissioners voting aye: Dick Conville
 Peggy Horton, Secretary
 Eric Martin
 Don McCleskey
 Linda McMurtrey, Vice-Chairman
 Mark Miller

Commissioners voting nay: None

MINUTES REVIEW

There came the matter of the February 3, 2016 Minutes. A request was made by Chairman White for a motion to Approve the February 3, 2016 Minutes. A motion was made by Commissioner McClesky to approve the minutes and seconded by Commissioner Horton.

Commissioners voting aye: Dick Conville
Peggy Horton, Secretary
Eric Martin
Don McCleskey
Linda McMurtrey, Vice-Chairman
Mark Miller

Commissioners voting nay: None

Commissioners abstaining: None

REPORTS

BUILDING REPORT

There came the matter of the Building Inspection Report provided to the commission of monthly and YTD Permit information for February and March by Steve Mitchell, Building Official.

PLANNING REPORT

There came the matter of the Planning Report. Ginger Maddox, Planning Division Manager, informed the Commission that the most recent updated draft of Land Development Code will be uploaded to the City’s website in two weeks. As well as her and Pattie Brantley, Director of Urban Development experience at the American Planning Associations’ National Conference in Phoenix, Arizona. Also, Ms. Maddox informed the Commission of the City Council approval of the following items heard at the previous Planning Commission: the City of Hattiesburg, text amendment; TIDE School, Use Permit Upon Review, PPIN 27016; Richard Hiatt, Zoning Designation, Lots 3-10, 12, 15, and 16 at Augusta Court Subdivision of Greystone located on Augusta Court West; Stan Hall, Zoning Designation Lot 17 at Augusta Court Subdivision of Greystone located at 1 Augusta Court East; Matt Mayo, Zoning Designation, Lots 19-40 and an area designated as a “Common Area” at Augusta Court Subdivision of Greystone located on Augusta Court East and Amen Circle; and William Carey University, zoning change, use permit upon review, street closure.

CHAIRMAN’S REPORT

There came the matter of the Chairman’s Report. There was none.

PUBLIC HEARING

Chairman White declared the Public Hearing open at 1:15 P.M. and read the rules and procedures of the hearing.

There came the matter of Item A (Rezoning), by David White, Representative, on behalf of Robert Wallace, Owner, as required in the Comprehensive Zoning Ordinance No. 2330, as amended, to change the zoning classification for a portion of certain property located at 6194 Hwy 98 (Parcel 052R-10-018.00, PPIN 17193, Ward 3) from Article 4, Section 62, B-5 (Regional Business) District to Article 4, Section 54, R-4 (High Density Residential) District.

	Name	Address	City/State
<u>Presented by:</u>	David White	4341 Ambergate Court	Franklin, TN
	- Representative, Franklin Construction Company		
<u>Proponents:</u>	None		
<u>Opponents:</u>	None		

Chairman White declared the Public Hearing closed and the Business Meeting open to vote on the request. Commissioner Miller made a motion to approve the zoning change because there is a material change in the circumstances and conditions of the neighborhood and area surrounding the petitioned property. The motion was seconded by Commissioner Dick.

Commissioners voting aye: Dick Conville
Peggy Horton, Secretary
Eric Martin
Don McCleskey
Linda McMurtrey, Vice-Chairman
Mark Miller

Commissioners voting nay: None

There came the matter of Item B (Use Permit Upon Review), by Charles Bourland, Representative, on behalf of William Carey University, Owner, as required in the Comprehensive Zoning Ordinance No. 2330, as amended, to request a Use Permit Upon Review for a “Parking/Parking Lot” as provided in Article 4, Section 52.03 (4) for certain properties located at 204, 226, and 228 Tuscan Avenue (Parcel 038G-15-189.00, PPIN 13687; Parcel 038G-15-190.00, PPIN 13688; Parcel 038G-15-191.00, PPIN 13689, Ward 5).

	Name	Address	City/State
<u>Presented by:</u>	Charles Bourland	5211 Old Highway 11	Hattiesburg, MS
	- Representative, Landry and Lewis Architects, P.A.		
	Bob Blevin	498 Tuscan Ave	Hattiesburg, MS
	- Director of Facilities, William Carey University		
<u>Proponents:</u>	None		
<u>Opponents:</u>	Katie L. Riley	498 Tuscan Ave.	Hattiesburg, MS

Chairman White declared the Public Hearing closed and the Business Meeting open to vote on the request. Commissioner McClesky made a motion to approve the application for a Use permit Upon Review because there is need to preserve and encourage the stability of the Hattiesburg business community. The motion was seconded by Commissioner Miller.

Commissioners voting aye: Dick Conville
Peggy Horton, Secretary
Eric Martin
Don McCleskey
Linda McMurtrey, Vice-Chairman
Mark Miller

Commissioners voting nay: None

There came the matter of Item C (Rezoning) by Renee and Brian Dozier, Representative, on behalf of Sidney Malone, Owner, as required in the Comprehensive Zoning Ordinance No. 2330, as amended, to change the zoning classification for a certain property located on The northeast corner of Turtle Creek Mall (Willow Street) (Parcel 051L-11-036.000, PPIN 17347, Ward 3) from Article 4, Section 59, B-2 (Neighborhood Business) District to Article 4, Section 62, B-5 (Regional Business) District.

	Name	Address	City/State
<u>Presented by:</u>	Kyle Wallace - Project Engineer, Shows, Dearman & Waits, Inc.	301 2 nd Avenue	Hattiesburg, MS
	Sidney Malone	104 Campbell Loop	Hattiesburg, MS
<u>Proponents:</u>	None		
<u>Opponents:</u>	None		

Chairman White declared the Public Hearing closed and the Business Meeting open to vote on the request. Commissioner Miller made a motion to approve the zoning change because there is a material change in the circumstances and conditions of the neighborhood and area surrounding the petitioned property. The motion was seconded by Commissioner Horton.

Commissioners voting aye: Dick Conville
Peggy Horton, Secretary
Eric Martin
Linda McMurtrey, Vice-Chairman
Mark Miller

Commissioners voting nay: None

Commissioners abstaining: Don McCleskey

There came the matter of Item D (Variance), by Renee and Brian Dozier, Representative, on behalf of Sidney Malone, Owner, as required in the Comprehensive Zoning Ordinance No. 2330, as amended, to request a variance from Article 4, Section 89.04 (39) which states one (1) parking space is required for each one thousand (1,000) square feet of gross floor area for a total (44) spaces required and instead allow a total of eight (8) spaces for a variance of thirty-six (36) parking spaces for certain property located at the northeast corner of Turtle Creek Mall (Willow Street) (Parcel 051L-11-036.000, PPIN 17347, Ward 3).

	Name	Address	City/State
<u>Presented by:</u>	Kyle Wallace - Project Engineer, Shows, Dearman & Waits, Inc.	301 2 nd Avenue	Hattiesburg, MS
	Sidney Malone	104 Campbell Loop	Hattiesburg, MS
<u>Proponents:</u>	None		
<u>Opponents:</u>	None		

Chairman White declared the Public Hearing closed and the Business Meeting open to vote on the request. Commissioner Conville made a motion to approve the variance because there is literal interpretation of the provision of the Code would deprive the applicant of rights commonly enjoyed by other properties in the same district under the terms of this code. The motion was seconded by Commissioner Horton.

Commissioners voting aye: Dick Conville
Peggy Horton, Secretary
Eric Martin
Linda McMurtrey, Vice-Chairman

Commissioners voting nay: Mark Miller

Commissioners voting abstaining: Don McCleskey

There came the matter of Item E (Text Amendment), by the City of Hattiesburg to add and amend the text of the Midtown Form Based Code, Ord. 3105, so that Section 3.17 C.3.b.v. reads: “Chevy Chase Drive”.

Amended text to read:

- “b. Where more than one street abuts a lot, all of the streets are considered primary streets, except that the following streets are designated as side streets:
- i. 30th Avenue;
 - ii. Lorraine Street;
 - iii. 27th Avenue;
 - iv. Adeline Street; and
 - v. Chevy Chase Drive.”

	Name	Address	City/State
<u>Presented by:</u>	City of Hattiesburg		Hattiesburg, MS
<u>Proponents:</u>	None		
<u>Opponents:</u>	None		

Chairman White declared the Public Hearing closed and the Business Meeting open to vote on the request. Commissioner McCleskey made a motion to approve the text amendment. The motion was seconded by Commissioner Horton.

Commissioners voting aye: Dick Conville
Peggy Horton, Secretary
Eric Martin
Don McCleskey
Linda McMurtrey, Vice-Chairman
Mark Miller

Commissioners voting nay: None

There came the matter of Item F (Variance), Robert Tatum, Representative, on behalf of the University of Southern Mississippi, Owner, as required in the Midtown Form-Based Code, to request a variance from Article 3, Section 3.4.2 (F) which states a Build-to Zone on a primary street shall meet 70% minimum overall lot width and instead allow 17% lot width for a variance of 53% lot width for certain property located on a portion of 3102 Hardy St and along S. 31st Avenue (Parcel 028N-07-079.00, PPIN 26492, & Parcel 028N-07-080.00, PPIN 26493, respectively, Ward 3).

	Name	Address	City/State
<u>Presented by:</u>	Robert Tatum	11 Parkway Blvd	Hattiesburg, MS
	- Representative, CR Properties, LLC		
<u>Proponents:</u>	None		
<u>Opponents:</u>	None		

Chairman White declared the Public Hearing closed and the Business Meeting open to vote on the request. Commissioner McCleskey made a motion to approve the variance because special conditions and circumstances do exist which are peculiar to the land, structure, or building involved and which are not applicable to other lands, structures, or buildings in the same district; and that granting the variance requested will not confer on the applicant any special privilege that is denied by this code to other lands, structures, or buildings in the same district. The motion was seconded by Commissioner Miller.

Commissioners voting aye: Dick Conville
Peggy Horton, Secretary
Eric Martin
Don McCleskey
Linda McMurtrey, Vice-Chairman
Mark Miller

Commissioners voting nay: None

There came the matter of Item G (Variance), Robert Tatum, Representative, on behalf of the University of Southern Mississippi, Owner, as required in the Midtown Form-Based Code, to request a variance from Article 5, Section 5.1.G.3 (a) which states landscaped interior islands must be provided every ten (10) parking spaces for a total of five (5) and instead allow one (1) landscaped interior island for a variance of three (3) landscaped interior islands for certain property located on parcels on and along S. 31st Avenue (Parcel 028N-07-079.00, PPIN 26492, & Parcel 028N-07-080.00, PPIN 26493, respectively, Ward 3).

	Name	Address	City/State
<u>Presented by:</u>	Robert Tatum	11 Parkway Blvd	Hattiesburg, MS
	- Representative, CR Properties, LLC		
<u>Proponents:</u>	None		
<u>Opponents:</u>	None		

Chairman White declared the Public Hearing closed and the Business Meeting open to vote on the request. Commissioner McMurtrey made a motion to approve the variance because special conditions and circumstances do exist which are peculiar to the land, structure, or building involved and which are not applicable to other lands, structures, or buildings in the same district; and that granting the variance requested will not confer on the applicant any special privilege that is denied by this code to other lands, structures, or buildings in the same district. The motion was seconded by Commissioner Horton.

Commissioners voting aye: Dick Conville
Peggy Horton, Secretary
Eric Martin
Don McCleskey
Linda McMurtrey, Vice-Chairman
Mark Miller

Commissioners voting nay: None

There came the matter of Item H (Variance), Robert Tatum, Representative, on behalf of the University of Southern Mississippi, Owner, as required in the Midtown Form-Based Code, to request a variance from Article 3, Section 3.15.1 (F) which states a Build-to Zone on a primary street (S. 31st Ave.) shall meet a 90% minimum overall lot width and instead allow 27% lot width for a variance of 63% lot width for certain property located on a portion of 3000 Hardy Street (Parcel 028N-07-078.00, PPIN 20837, Ward 3).

	Name	Address	City/State
<u>Presented by:</u>	Robert Tatum	11 Parkway Blvd	Hattiesburg, MS
	- Representative, CR Properties, LLC		
<u>Proponents:</u>	None		
<u>Opponents:</u>	None		

Chairman White declared the Public Hearing closed and the Business Meeting open to vote on the request. Commissioner McCleskey made a motion to approve the variance because special conditions and circumstances do exist which are peculiar to the land, structure, or building involved and which are not applicable to other lands, structures, or buildings in the same district; and that granting the variance requested will not confer on the applicant any special privilege that is denied by this code to other lands, structures, or buildings in the same district. The motion was seconded by Commissioner Conville.

Commissioners voting aye: Dick Conville
Peggy Horton, Secretary
Eric Martin
Don McCleskey
Linda McMurtrey, Vice-Chairman
Mark Miller

Commissioners voting nay: None

There came the matter of Item I (Variance), Robert Tatum, Representative, on behalf of the University of Southern Mississippi, Owner, as required in the Midtown Form-Based Code, to request a variance from Article 3, Section 3.15.2(B) which states a street facing façade with a height minimum of two (2) stories shall meet a 75% minimum overall lot width and instead allow 53% lot width along Hardy Street for a variance of 22% lot width for certain property located 3000 Hardy Street (Parcel 028N-07-078.00, PPIN 20837, Ward 3).

	Name	Address	City/State
<u>Presented by:</u>	Robert Tatum	11 Parkway Blvd	Hattiesburg, MS
	- Representative, CR Properties, LLC		
<u>Proponents:</u>	None		
<u>Opponents:</u>	None		

Chairman White declared the Public Hearing closed and the Business Meeting open to vote on the request. Commissioner McCleskey made a motion to approve the variance because special conditions and circumstances do exist which are peculiar to the land, structure, or building involved and which are not applicable to other lands, structures, or buildings in the same district; and that granting the variance requested will not confer on the applicant any special privilege that is denied by this code to other lands, structures, or buildings in the same district. The motion was seconded by Commissioner Horton.

Commissioners voting aye: Dick Conville
Peggy Horton, Secretary
Eric Martin
Don McCleskey
Linda McMurtrey, Vice-Chairman
Mark Miller

Commissioners voting nay: None

There came the matter of Item J (Variance), Robert Tatum, Representative, on behalf of the University of Southern Mississippi, Owner, as required in the Midtown Form-Based Code, to request a variance from Article 3, Section 3.15.2(B) which states a street facing façade with a height minimum of two (2) stories shall meet a 75% minimum overall lot width and instead allow 0% lot width along S. 30th Avenue for a variance of 75% lot width for certain property located 3000 Hardy Street (Parcel 028N-07-078.00, PPIN 20837, Ward 3).

	Name	Address	City/State
<u>Presented by:</u>	Robert Tatum	11 Parkway Blvd	Hattiesburg, MS
	- Representative, CR Properties, LLC		
<u>Proponents:</u>	None		
<u>Opponents:</u>	None		

Chairman White declared the Public Hearing closed and the Business Meeting open to vote on the request. Commissioner McCleskey made a motion to approve the variance because special conditions and circumstances do exist which are peculiar to the land, structure, or building involved and which are not applicable to other lands, structures, or buildings in the same district; and that granting the variance requested will not confer on the applicant any special privilege that is denied by this code to other lands, structures, or buildings in the same district. The motion was seconded by Commissioner Horton.

Commissioners voting aye: Dick Conville
Peggy Horton, Secretary
Eric Martin
Don McCleskey
Linda McMurtrey, Vice-Chairman
Mark Miller

Commissioners voting nay: None

There came the matter of Item K (Variance), Robert Tatum, Representative, on behalf of the University of Southern Mississippi, Owner, as required in the Midtown Form-Based Code, to request a variance from Article 3, Section 3.15.2(B) which states a street facing façade with a height minimum of two (2) stories shall meet a 75% minimum overall lot width and instead allow 0% lot width S. 31st Avenue for a variance of 75% lot width for certain property located 3000 Hardy Street (Parcel 028N-07-078.00, PPIN 20837, Ward 3).

	Name	Address	City/State
<u>Presented by:</u>	Robert Tatum	11 Parkway Blvd	Hattiesburg, MS
	- Representative, CR Properties, LLC		
<u>Proponents:</u>	None		
<u>Opponents:</u>	None		

Chairman White declared the Public Hearing closed and the Business Meeting open to vote on the request. Commissioner McCleskey made a motion to approve the variance because special conditions and circumstances do exist which are peculiar to the land, structure, or building involved and which are not applicable to other lands, structures, or buildings in the same district; and that granting the variance requested will not confer on the applicant any special privilege that is denied by this code to other lands, structures, or buildings in the same district. The motion was seconded by Commissioner Horton.

Commissioners voting aye: Dick Conville
Peggy Horton, Secretary
Eric Martin
Don McCleskey
Linda McMurtrey, Vice-Chairman
Mark Miller

Commissioners voting nay: None

There came the matter of Item L (Variance), Robert Tatum, Representative, on behalf of the University of Southern Mississippi, Owner, as required in the Midtown Form-Based Code, to request a variance from Article 3, Section 3.5.3.A (MX-4) which states a maximum story allowed in a MX-4 zone shall not exceed four (4) stories and instead allow five (5) stories for a variance of one (1) story for a hotel as proposed located at 3000 Hardy Street and 301 Chevy Chase Drive (Parcel 028N-07-078.00, PPIN 20837 ; Parcel 028N-07-076.00, PPIN 20839, Ward 3).

	Name	Address	City/State
<u>Presented by:</u>	Robert Tatum	11 Parkway Blvd	Hattiesburg, MS
	- Representative, CR Properties, LLC		
<u>Proponents:</u>	None		
<u>Opponents:</u>	None		

Chairman White declared the Public Hearing closed and the Business Meeting open to vote on the request. Commissioner Conville made a motion to approve the variance because special conditions and circumstances do exist which are peculiar to the land, structure, or building involved and which are not applicable to other lands, structures, or buildings in the same district; and that granting the variance requested will not confer on the applicant any special privilege that is denied by this code to other lands, structures, or buildings in the same district. The motion was seconded by Commissioner Martin.

Commissioners voting aye: Dick Conville
Peggy Horton, Secretary
Eric Martin
Linda McMurtrey, Vice-Chairman
Mark Miller
Don McCleskey

Commissioners voting nay: None

There came the matter of Item M (Variance), Robert Tatum, Representative, on behalf of the University of Southern Mississippi, Owner, as required in the Midtown Form-Based Code, to request a variance from Article 3, Section 3.4.2 (F) & (H) which states the Build-to Zone on a primary street shall meet a 70% minimum lot width and instead allow 0% lot width for a variance of 70% lot width along S. 31st Avenue and also allow 23% lot width for a variance of 47% lot width along Chevy Chase Drive for certain properties located at 3000 Hardy Street and 307 Chevy Chase Drive (Parcel 028N-07-076.00, PPIN 20839; Parcel 028N-07-078.00, PPIN 20837 ; Parcel 028N-07-077.00, PPIN 20838 respectively, Ward 3).

	Name	Address	City/State
<u>Presented by:</u>	Robert Tatum	11 Parkway Blvd	Hattiesburg, MS
	- Representative, CR Properties, LLC		
<u>Proponents:</u>	None		
<u>Opponents:</u>	None		

Chairman White declared the Public Hearing closed and the Business Meeting open to vote on the request. Commissioner Horton made a motion to approve the variance because special conditions and circumstances do exist which are peculiar to the land, structure, or building involved and which are not applicable to other lands, structures, or buildings in the same district; and that granting the variance requested will not confer on the applicant any special privilege that is denied by this code to other lands, structures, or buildings in the same district. The motion was seconded by Commissioner McMurtrey.

Commissioners voting aye: Dick Conville
Peggy Horton, Secretary
Eric Martin
Don McCleskey
Linda McMurtrey, Vice-Chairman
Mark Miller

Commissioners voting nay: None

There came the matter of Item N (Variance), Robert Tatum, Representative, on behalf of the University of Southern Mississippi, Owner, as required in the Midtown Form-Based Code, to request a variance from Article 3, Section 3.15.1 (F) which states a Build-to Zone on a primary street (S. 31st Ave.) shall meet a 90% minimum overall lot width and instead allow 0% lot width for a variance of 90% lot width and a variance from Article 3, Section 3.15.2(B) which states a street facing façade height with a minimum of two (2) stories shall meet a 75% minimum overall lot width and instead allow 0% lot width along S. 31st Avenue for a variance of 75% two lot width for certain property located on the southern portion of 3000 Hardy Street along S. 31st Avenue (Parcel 028N-07-078.00, PPIN 20837; Parcel 028N-07-077.00, PPIN 20838, Ward 3).

	Name	Address	City/State
<u>Presented by:</u>	Robert Tatum	11 Parkway Blvd	Hattiesburg, MS
	- Representative, CR Properties, LLC		
<u>Proponents:</u>	None		
<u>Opponents:</u>	None		

Chairman White declared the Public Hearing closed and the Business Meeting open to vote on the request. Commissioner Horton made a motion to approve the variance because special conditions and circumstances do exist which are peculiar to the land, structure, or building involved and which are not applicable to other lands, structures, or buildings in the same district; and that granting the variance requested will not confer on the applicant any special privilege that is denied by this code to other lands, structures, or buildings in the same district. The motion was seconded by Commissioner McMurtrey.

Commissioners voting aye: Dick Conville
Peggy Horton, Secretary
Eric Martin
Don McCleskey
Linda McMurtrey, Vice-Chairman
Mark Miller

Commissioners voting nay: None

There came the matter of Item O (Variance), Robert Tatum, Representative, on behalf of the University of Southern Mississippi, Owner, as required in the Midtown Form-Based Code, to request a variance from Article 3, Section 3.15.2(B) which states a street facing façade height with a minimum of two (2) stories shall meet a 75% minimum overall lot width and instead allow 48% lot width along S. 30th Avenue for a variance of 27% lot width for certain property located on the southern portion of 3000 Hardy Street along S. 30th Avenue (Parcel 028N-07-078.00, PPIN 20837; Parcel 028N-07-076.00, PPIN 20839, Ward 3).

	Name	Address	City/State
<u>Presented by:</u>	Robert Tatum	11 Parkway Blvd	Hattiesburg, MS
	- Representative, CR Properties, LLC		
<u>Proponents:</u>	None		
<u>Opponents:</u>	None		

Chairman White declared the Public Hearing closed and the Business Meeting open to vote on the request. Commissioner Horton made a motion to approve the variance because special conditions and circumstances do exist which are peculiar to the land, structure, or building involved and which are not applicable to other lands, structures, or buildings in the same district; and that granting the variance requested will not confer on the applicant any special privilege that is denied by this code to other lands, structures, or buildings in the same district. The motion was seconded by Commissioner Conville.

Commissioners voting aye: Dick Conville
Peggy Horton, Secretary
Eric Martin
Linda McMurtrey, Vice-Chairman
Mark Miller
Don McCleskey

Commissioners voting nay: None

There came the matter of Item P (Variance), Robert Tatum, Representative, on behalf of the University of Southern Mississippi, Owner, as required in the Midtown Form-Based Code, to request a setback variance from Article 3. Section 3.15.1. (G) which states that a side street setback may be a maximum of fifteen (15) feet from the property line and instead allow a setback of 19.4 feet on S. 30th Avenue for a variance of 4.4 feet for a portion of a hotel as proposed located at 3000 Hardy Street and 301 Chevy Chase Drive (Parcel 028N-07-078.00, PPIN 20837; Parcel 028N-07-076.00, PPIN 20839, Ward 3).

	Name	Address	City/State
<u>Presented by:</u>	Robert Tatum	11 Parkway Blvd	Hattiesburg, MS
	- Representative, CR Properties, LLC		
<u>Proponents:</u>	None		
<u>Opponents:</u>	None		

Chairman White declared the Public Hearing closed and the Business Meeting open to vote on the request. Commissioner Horton made a motion to approve the variance because special conditions and circumstances do exist which are peculiar to the land, structure, or building involved and which are not applicable to other lands, structures, or buildings in the same district; and that granting the variance requested will not confer on the applicant any special privilege that is denied by this code to other lands, structures, or buildings in the same district. The motion was seconded by Commissioner Miller.

Commissioners voting aye: Dick Conville
Peggy Horton, Secretary
Eric Martin
Linda McMurtrey, Vice-Chairman
Mark Miller
Don McCleskey

Commissioners voting nay: None

There came the matter of Item Q (Variance), Robert Tatum, Representative, on behalf of University of Southern Mississippi, Owner, as required in the Midtown Form-Based Code, to request a variance from Article 5, Section 5.1.G.3 (a) which states landscaped interior island must be provided every ten (10) parking spaces for a required total of fourteen (14) and instead allow three (3) landscaped interior islands for a variance of eleven (11) landscaped interior island for certain property located on a portion of 3102 Hardy Street and along S. 31st Avenue (Parcel 028N-07-079.00, PPIN 26492, & Parcel 028N-07-080.00, PPIN 26493, Parcel 028N-07-078.00, PPIN 20837, respectively, Ward 3).

	Name	Address	City/State
<u>Presented by:</u>	Robert Tatum	11 Parkway Blvd	Hattiesburg, MS
	- Representative, CR Properties, LLC		
<u>Proponents:</u>	None		
<u>Opponents:</u>	None		

Chairman White declared the Public Hearing closed and the Business Meeting open to vote on the request. Commissioner McCleskey made a motion to approve the variance because special conditions and circumstances do exist which are peculiar to the land, structure, or building involved and which are not applicable to other lands, structures, or buildings in the same district; and that granting the variance requested will not confer on the applicant any special privilege that is denied by this code to other lands, structures, or buildings in the same district. The motion was seconded by Commissioner Horton.

Commissioners voting aye: Dick Conville
Peggy Horton, Secretary
Eric Martin
Don McCleskey
Linda McMurtrey, Vice-Chairman
Mark Miller

Commissioners voting nay: None

There came the matter of Item R (Rezoning), Robert Tatum, Representative, on behalf of University of Southern Mississippi, Owner, as required in the Midtown Form-Based Code, to change the zoning classification for a portion of certain a parcel located on S. 31st Avenue (Parcel 028N-07-079.00, PPIN 26492, & Parcel 028N-07-080.00, PPIN 26493, respectively, Ward 3) from Article 2, Section 2.4, EM-2 (Employment) District to Article 2, Section 2.3, MX-3 (Mixed Use) District.

	Name	Address	City/State
<u>Presented by:</u>	Robert Tatum	11 Parkway Blvd	Hattiesburg, MS
	- Representative, CR Properties, LLC		
<u>Proponents:</u>	None		
<u>Opponents:</u>	None		

Chairman White declared the Public Hearing closed and the Business Meeting open to vote on the request. Commissioner Miller made a motion to approve the zoning change because there is a material change in the circumstances and conditions of the neighborhood and area surrounding the petitioned property. The motion was seconded by Commissioner Conville.

Commissioners voting aye: Dick Conville
Peggy Horton, Secretary
Eric Martin
Don McCleskey
Linda McMurtrey, Vice-Chairman
Mark Miller

Commissioners voting nay: None

BUSINESS MEETING

There being no further business, the meeting was adjourned at 3:45 P.M. Commissioner McCleskey made a motion to adjourned the meeting at 3:45 P.M. The motion was seconded at Commissioner Martin.

Joe White, Chairman

Pattie Brantley, AICP, Director of Urban Development.

SUBJECT PARCEL:


3000 Hardy Street

Robert Tatum, on behalf of the University of Southern Mississippi.

The applicant requests a **variance from Article 3, Section 3.15.1 (F)** which states a Build-to Zone on a primary street (S. 31st Ave.) shall meet a 90% minimum overall lot width and instead allow 27% lot width for a variance of 63% lot width; **variance from Article 3, Section 3.15.2(B)** which states a street facing façade with a height minimum of two (2) stories shall meet a 75% minimum overall lot width and instead allow 53% lot width along Hardy Street for a variance of 22% lot width; a **variance from Article 3, Section 3.15.2(B)** which states a street facing façade with a height minimum of two (2) stories shall meet a 75% minimum overall lot width and instead allow 0% lot width along S. 30th Avenue for a variance of 75% lot width; and a **variance from Article 3, Section 3.15.2(B)** which states a street facing façade with a height minimum of two (2) stories shall meet a 75% minimum overall lot width and instead allow 0% lot width along S. 31st Avenue for a variance of 75% lot width for certain property located on a portion of 3000 Hardy Street (Parcel 028N-07-078.00, PPIN 20837, Ward 3).



Vicinity Map—Ward 3

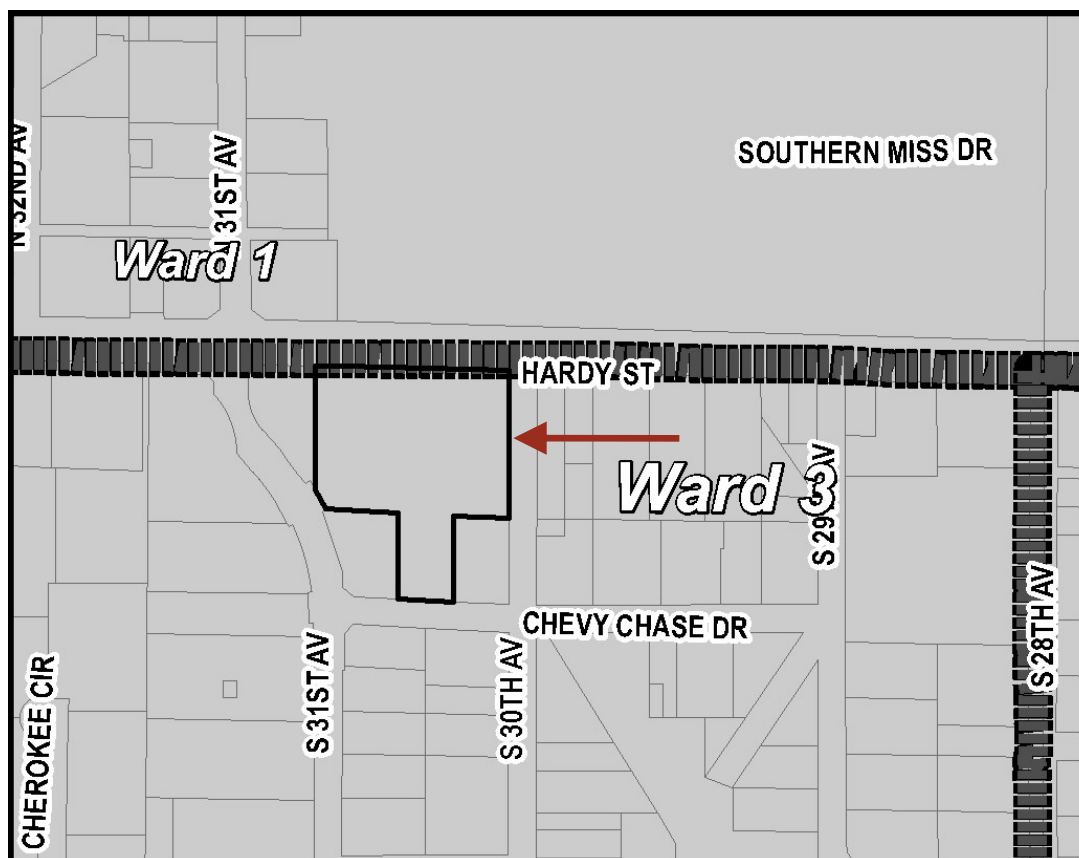

Zoning—MX-5 & MX-4



Site Aerial



SURROUNDING AREA

Northern Direction: R-3 (Muti-Family Residential) District / University of Southern Mississippi



**Southern Direction: MX-3(Mixed Use)
3 story / Vacant**



**Eastern Direction: MX-5 (Mixed Use)
5-story & HS (Hardy Street Overlay)/
Vacant**

**Western Direction: MX-3(Mixed Use)
3 story and EM-2 (Employment) 2
story / Parking Lot**





**Planning Commission
Case Fact Sheet**

Property Applicant: Robert Tatum, Representative
Property Owner: University of Southern Mississippi

Address of Property: 3000 Hardy Street	Tax Parcels/Ward: 028N-07-078.00	PPIN: 20837	Ward: 3
--	--	-----------------------	-------------------

Requests: **4 Variances from the Midtown Form-Based Code**

Purpose of Request: To consider an application to request a **variance from Article 3, Section 3.15.1 (F)** which states a Build-to Zone on a primary street (S. 31st Ave.) shall meet a 90% minimum overall lot width and instead allow 27% lot width for a variance of 63% lot width; a **variance from Article 3, Section 3.15.2(B)** which states a street facing façade with a height minimum of two (2) stories shall meet a 75% minimum overall lot width and instead allow 53% lot width along Hardy Street for a variance of 22% lot width; a **variance from Article 3, Section 3.15.2(B)** which states a street facing façade with a height minimum of two (2) stories shall meet a 75% minimum overall lot width and instead allow 0% lot width along S. 30th Avenue for a variance of 75% lot width; and a **variance from Article 3, Section 3.15.2(B)** which states a street facing façade with a height minimum of two (2) stories shall meet a 75% minimum overall lot width and instead allow 0% lot width along S. 31st Avenue for a variance of 75% lot width for certain property located on a portion of 3000 Hardy Street (Parcel 028N-07-078.00, PPIN 20837, Ward 3).

Applicant Summary: See Attached

Applicable Regulations:

SECTION 3.15

Special Rules for the –HS Overlay District

1. Lot, Placement

Build-to Zone (BTZ) - (F) Requires Building in primary street BTZ (min % of lot width)-90%.

2. Height

Building Height- (B) Street facing façade at min height (min% of lot width) - 75%.

Present Zoning:

This parcel is zoned MX-5 (Mixed Use) 5-Story with the Hardy Street overlay District and MX-4 (Mixed Use) 4-Story.

Present Use:

Parking lot and undeveloped

**Surrounding Zoning
and Land Use:**

North: R-3 (Multi-Family Residential) District / University of Southern Mississippi
South: MX-3(Mixed Use) 3-story / vacant
East: MX-4 (Mixed Use) 4-story, MX-5 (Mixed Use) 5-story, & HS (Hardy Street Overlay)/ Vacant
West: MX-3(Mixed Use) 3-story and EM-2 (Employment) 2 story / Parking Lot

**Most Nearly
Bounded By (streets):**

This parcel is accessible from the North by Hardy Street, from the West by S.31st Street, and from the East by S.30th Street, and is bounded to the South by Chevy Chase Drive.

**Letters or
Concerns stated:**

The Planning Division Office has not received any letters or other written communications relative to this case, as of March 28, 2016.

History / Background:

This development has started the Site Plan Review process by the Midtown Development Review Committee.

- Variance Option for Item H:** Recommend **approval** or **denial** to request a variance from Article 3, Section 3.15.1 (F) which states a Build-to Zone on a primary street (S. 31st Ave.) shall meet a 90% minimum overall lot width and instead allow 27% lot width for a variance of 63% lot width for certain property located on a portion of 3102 Hardy St and along S. 31st Avenue (Parcel 028N-07-079.00, PPIN 26492, & Parcel 028N-07-080.00, PPIN 26493, respectively, Ward 3).
- Variance Option for Item I:** Recommend **approval** or **denial** to request a variance from Article 3, Section 3.15.2(B) which states a street facing façade with a height minimum of two (2) stories shall meet a 75% minimum overall lot width and instead allow 53% lot width along Hardy Street for a variance of 22% lot width for certain property located on a portion of 3102 Hardy St and along S. 31st Avenue (Parcel 028N-07-079.00, PPIN 26492, & Parcel 028N-07-080.00, PPIN 26493, respectively, Ward 3).
- Variance Option for Item J:** Recommend **approval** or **denial** to request a variance from Article 3, Section 3.15.2(B) which states a street facing façade with a height minimum of two (2) stories shall meet a 75% minimum overall lot width and instead allow 0% lot width along S. 30th Avenue for a variance of 75% lot width for certain property located on a portion of 3102 Hardy St and along S. 31st Avenue (Parcel 028N-07-079.00, PPIN 26492, & Parcel 028N-07-080.00, PPIN 26493, respectively, Ward 3).
- Variance Option Item for K:** Recommend **approval** or **denial** to request a variance from Article 3, Section 3.15.2(B) which states a street facing façade with a height minimum of two (2) stories shall meet a 75% minimum overall lot width and instead allow 0% lot width along S. 31st Avenue for a variance of 75% lot width (Parcel 028N-07-079.00, PPIN 26492, & Parcel 028N-07-080.00, PPIN 26493, respectively, Ward 3).

Basis for Approval:

1. That special conditions and circumstances **(do / do not)** exist which are peculiar to the land, structure, or building involved and which are not applicable to other lands, structures, or buildings in the same district;
2. That literal interpretation of the provisions of this Code **(would / would not)** deprive the applicant of rights commonly enjoyed by other properties in the same district under the terms of this Code;
3. That the special conditions and circumstances **(do / do not)** result from the actions of the applicant;
4. That granting the variance requested **(will / will not)** confer on the applicant any special privilege that is denied by this Code to other lands, structures, or buildings in the same district.

Variance Information (1 page)

Note: No nonconforming use of neighboring lands, structures, or buildings in the same district, and no permitted or nonconforming use of lands, structures, or buildings in other districts shall be considered grounds for the issuance of a variance.

1. List reasons why you feel that the property could not be reasonably used without the requested

variance: Market/tenant demands for parking versus code requirements. We are not able to develop this land without the level of parking we are requesting. The code encourages shared parking, however the shared parking with other sites is not in place at this time since we are the initial developer of land in this area. Also, there is also no existing on-street parking infrastructure for us to share your parking with. In addition, the odd shapes of the parcels we are attempting to develop make it impossible to meet all of the zoning requirements, because it would further reduce parking.

2. All of the following conditions must be met before a variance can be recommended.

Explain and justify your proposal's compliance with each condition:

- a. That special conditions and circumstances exist which are peculiar to the land, structure, or building involved and which are not applicable to other lands, structures, or buildings in the same district.

We are the initial developer and the Form Based code encourages shared parking - which is not available for my site.

This causes the hardship for multiple variances.

- b. That literal interpretation of the provisions of this Code would deprive the applicant of rights commonly enjoyed by other properties in the same district under the terms of this Code.


If we had no variances given to us we would be unable to do the project. There is not enough parking in the area to substantiate all the development required by code.

- c. That the special conditions and circumstances do not result from the actions of the applicant.

These are a result of the Form Based code. We are the first development and are unable to meet all of the requirements, mainly due to the lack of availability of parking. Secondly, our site is irregular and if we meet all of the zoning requirements we would lose even more parking.

- d. That granting the variance requested will not confer on the applicant any special privilege that is denied by this Code to other lands, structures, or buildings in the same district.

We are the first ones doing a major development that are required to meet this code. There are not the available amenities contemplated in the code and thus we can't do a development without these variances.

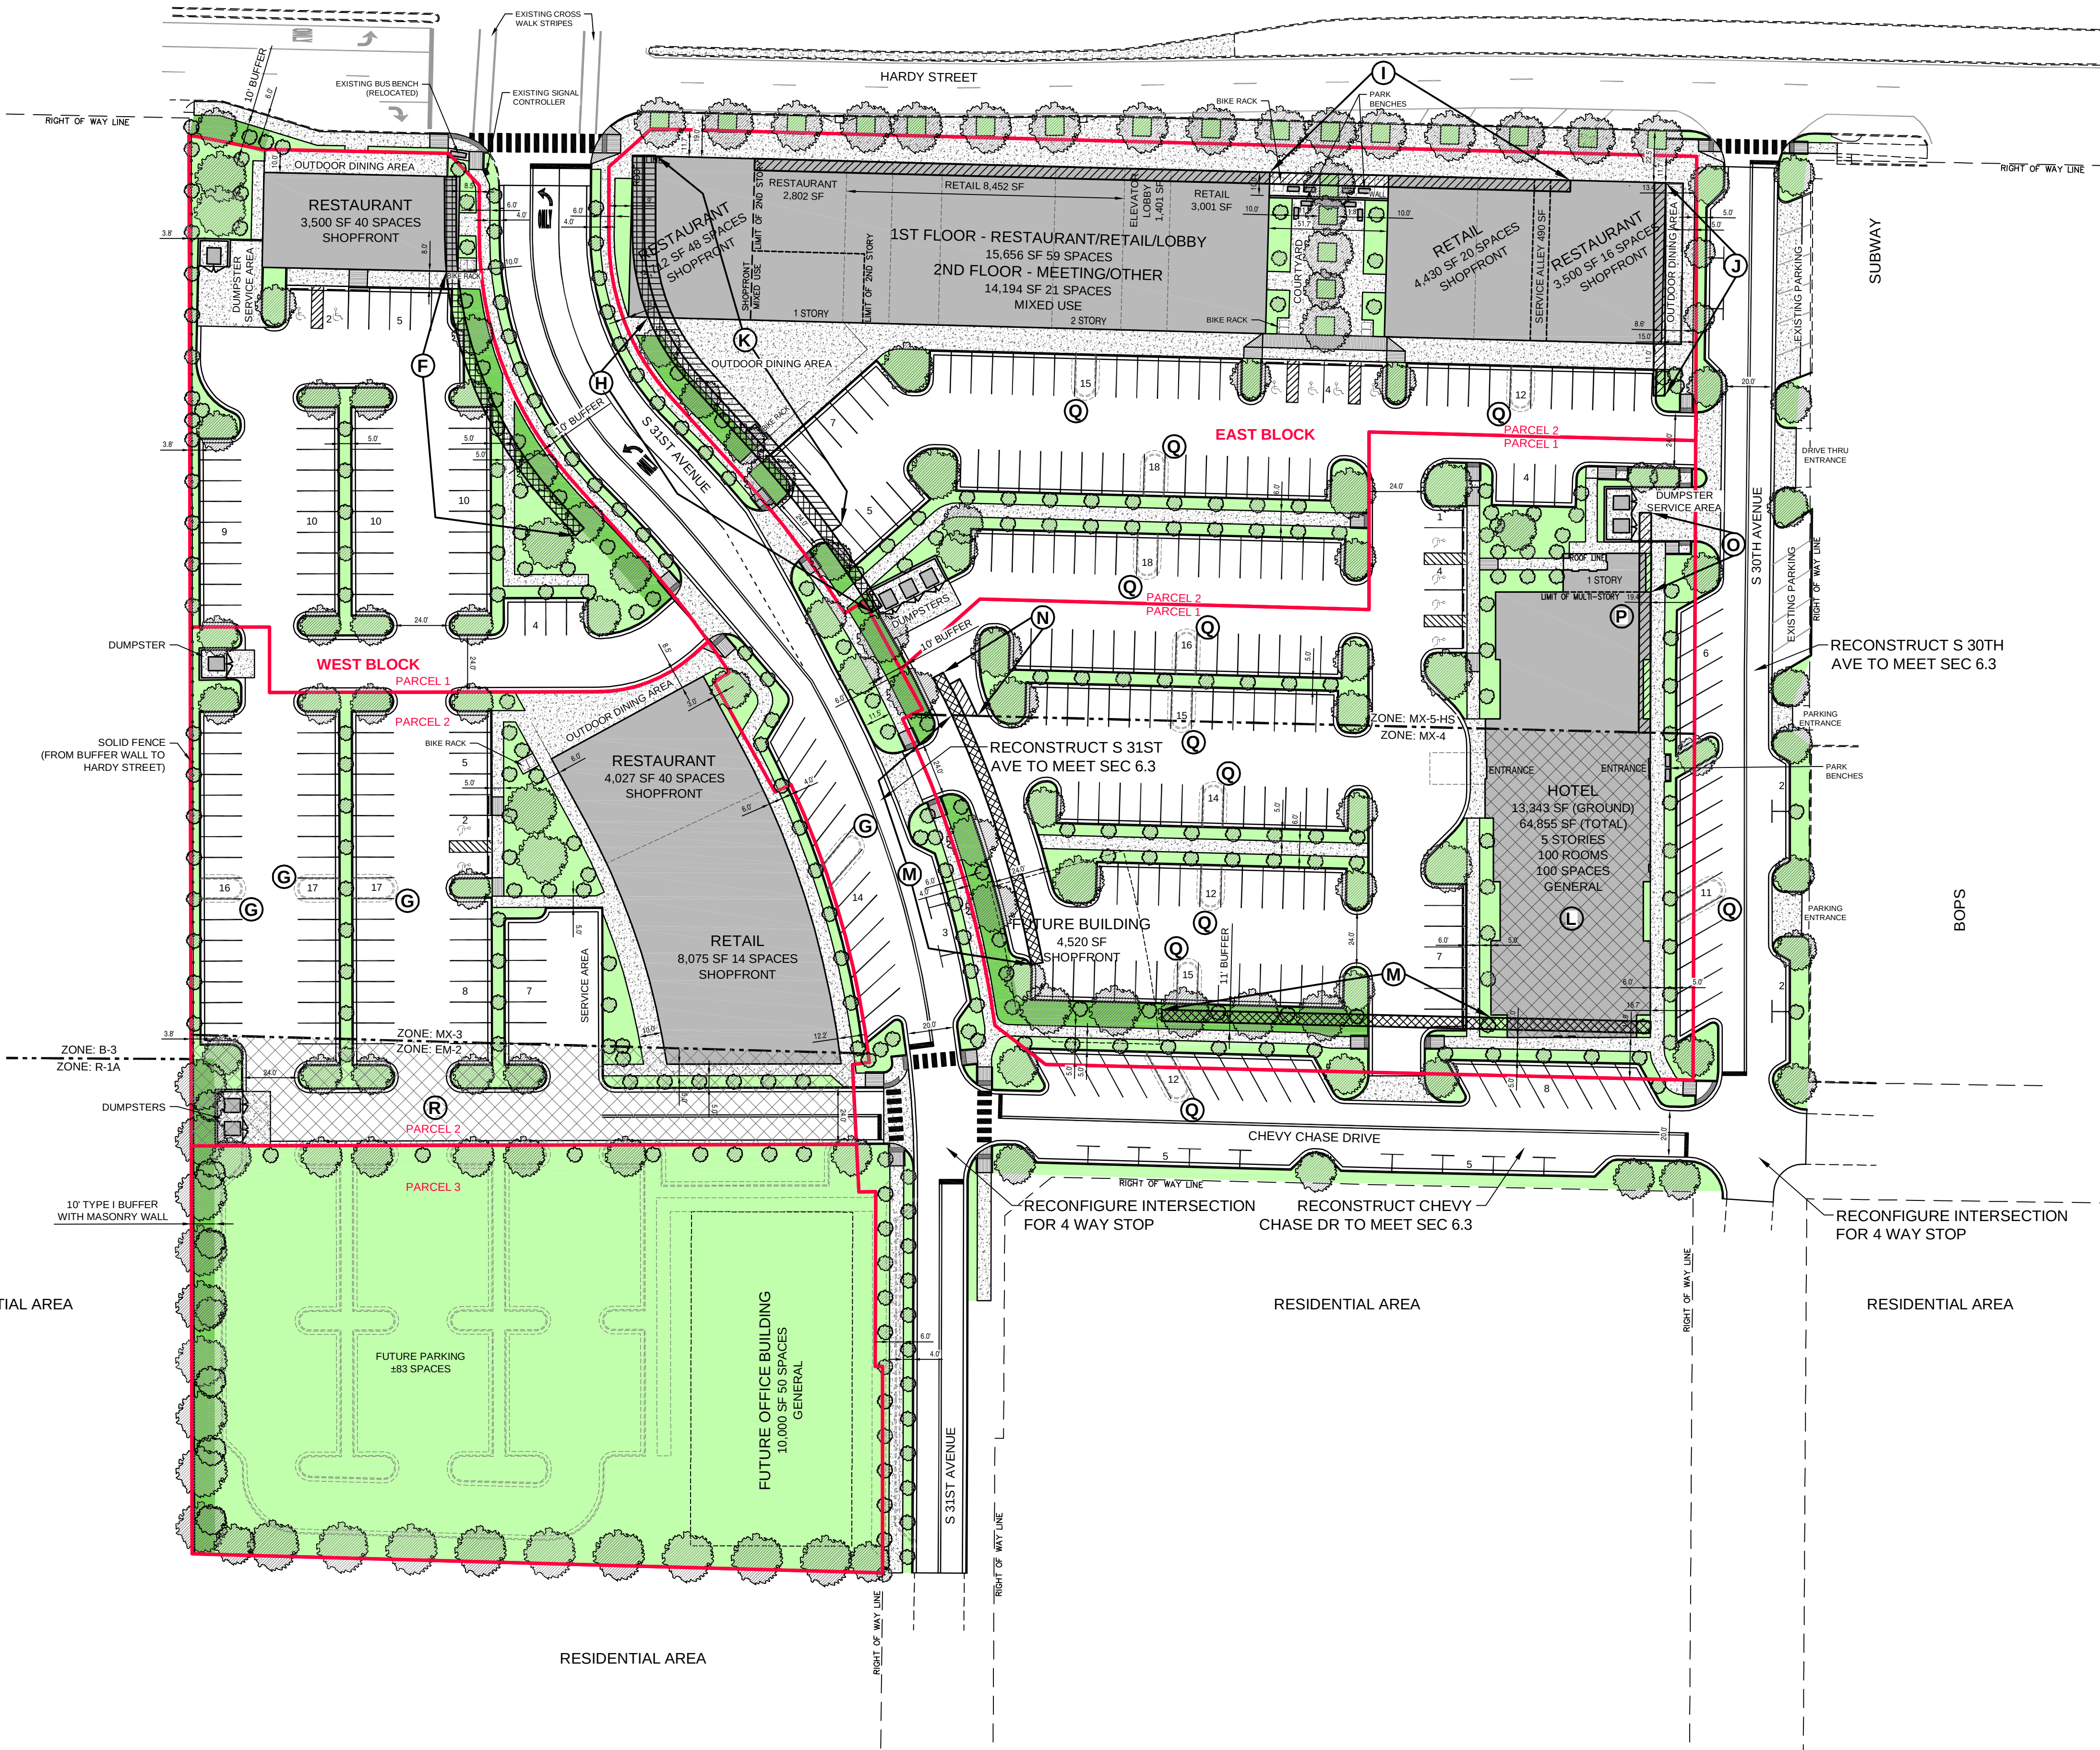


Parking Calculation by Usage						
Space Usage	Space	Units	Vehicle		Bicycle	
			Required	Desired	Provided	Required
Hotel	100	Units	100	100	100	7
Retail	23,958	SF	48	63	59	6
Restaurant	17,541	SF	88	174	161	5
Meeting	7,097	SF	15	16	15	1
Other	5,696	SF	12	5	5	1
Lobby	2,802	SF	0	0	0	0
On-Site Total (Includes ADA Spaces)			263	358	340	20
ADA Accessible Spaces			7	8	12	
Shared Spaces			0	0	20	0
Grand Total (Includes ADA Spaces)			263	358	360	20

Parking Totals by Block		
Block	Vehicle Spaces	Bicycle Spaces
West Block	136	10
East Block	204	25
Total	340	35

Internal Parking Islands by Block		
Block	Islands Required	Islands Provided
West Block	5	1
East Block	14	3
Total	19	4



Street Frontage Coverage Calculation					
Parcel - Zone - Street	Property Length	Building Length	Units	Coverage Required	Coverage Provided
West Block - Parcel 1 - MX-3	Hardy Street	127.8 Ft	85.0 Ft	70%	67%
	S 31st Avenue	240.0 Ft	41.2 Ft	70%	17%
West Block - Parcel 2 - MX-3	S 31st Avenue	227.6 Ft	180.0 Ft	70%	79%
West Block - Parcel 3 - EM-2	S 31st Avenue (Future Development)	186.2 Ft	0.0 Ft	70%	0%
East Block - Parcel 1 - MX-4	S 31st Avenue	162.7 Ft	0.0 Ft	70%	0%
	Chevy Chase Drive	303.1 Ft	69.1 Ft	70%	23%
East Block - Parcel 1 - 1st Floor MX-5-HS	S 30th Avenue	150.3 Ft	132.3 Ft	35%	88%
East Block - Parcel 1 - 2nd Floor MX-5-HS	S 31st Avenue	20.1 Ft	0.0 Ft	90%	0%
East Block - Parcel 1 - 2nd Floor MX-5-HS	S 30th Avenue	127.3 Ft	77.9 Ft	45%	61%
East Block - Parcel 2 - 1st Floor MX-5-HS	S 31st Avenue	20.1 Ft	0.0 Ft	75%	0%
	S 30th Avenue	127.3 Ft	61.0 Ft	75%	48%
East Block - Parcel 2 - 2nd Floor MX-5-HS	Hardy Street	258.3 Ft	70.0 Ft	90%	27%
	S 30th Avenue	472.2 Ft	448.5 Ft	90%	95%
East Block - Parcel 2 - 2nd Floor MX-5-HS	Hardy Street	123.3 Ft	70.0 Ft	45%	57%
	S 31st Avenue	258.3 Ft	0.0 Ft	75%	0%
East Block - Parcel 2 - 2nd Floor MX-5-HS	Hardy Street	472.2 Ft	248.0 Ft	75%	53%
	S 30th Avenue	123.3 Ft	0.0 Ft	75%	0%

- (L) MAXIMUM BUILDING HEIGHT ALLOWED: 4 STORIES
DESIGNED BUILDING HEIGHT: 5 STORIES
(P) MAXIMUM BUILDING SETBACK ALLOWED: 15 FEET
DESIGNED BUILDING SETBACK: 19.4 FEET
(R) EXISTING ZONE: EM-2
PREFERRED ZONE: MX-3

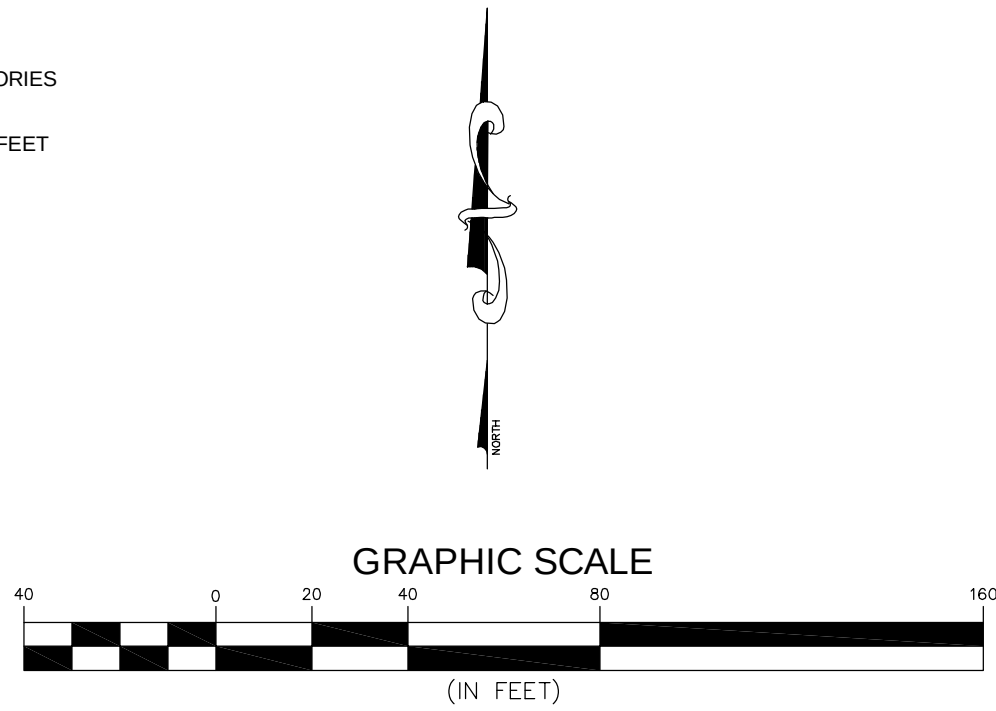

2	03/11/16	REVISED FOR PUBLIC HEARING	RES
1	03/08/16	REVISED COVERAGE CALC & ADDED PARCELS	RES
NO.	DATE	DESCRIPTION	BY
CONCEPTUAL SITE PLAN			
THE DISTRICT AT MIDTOWN			
MIDTOWN DEVELOPERS, LLC			
HATTIESBURG, MISSISSIPPI			
sdw Engineering Progress			
301 Second Ave. Hattiesburg, MS 39401 (p) 601.544.1821 (f) 601.544.0501 sdw.com			
Drawn by: RES		Checked by: SEM	
Date: 02-29-2016		Scale: AS NOTED	
Drawing No.: 15861		Sheet No.: 1 of 1	

EXHIBIT 'I'

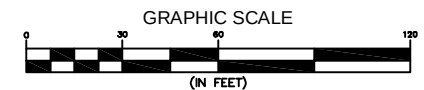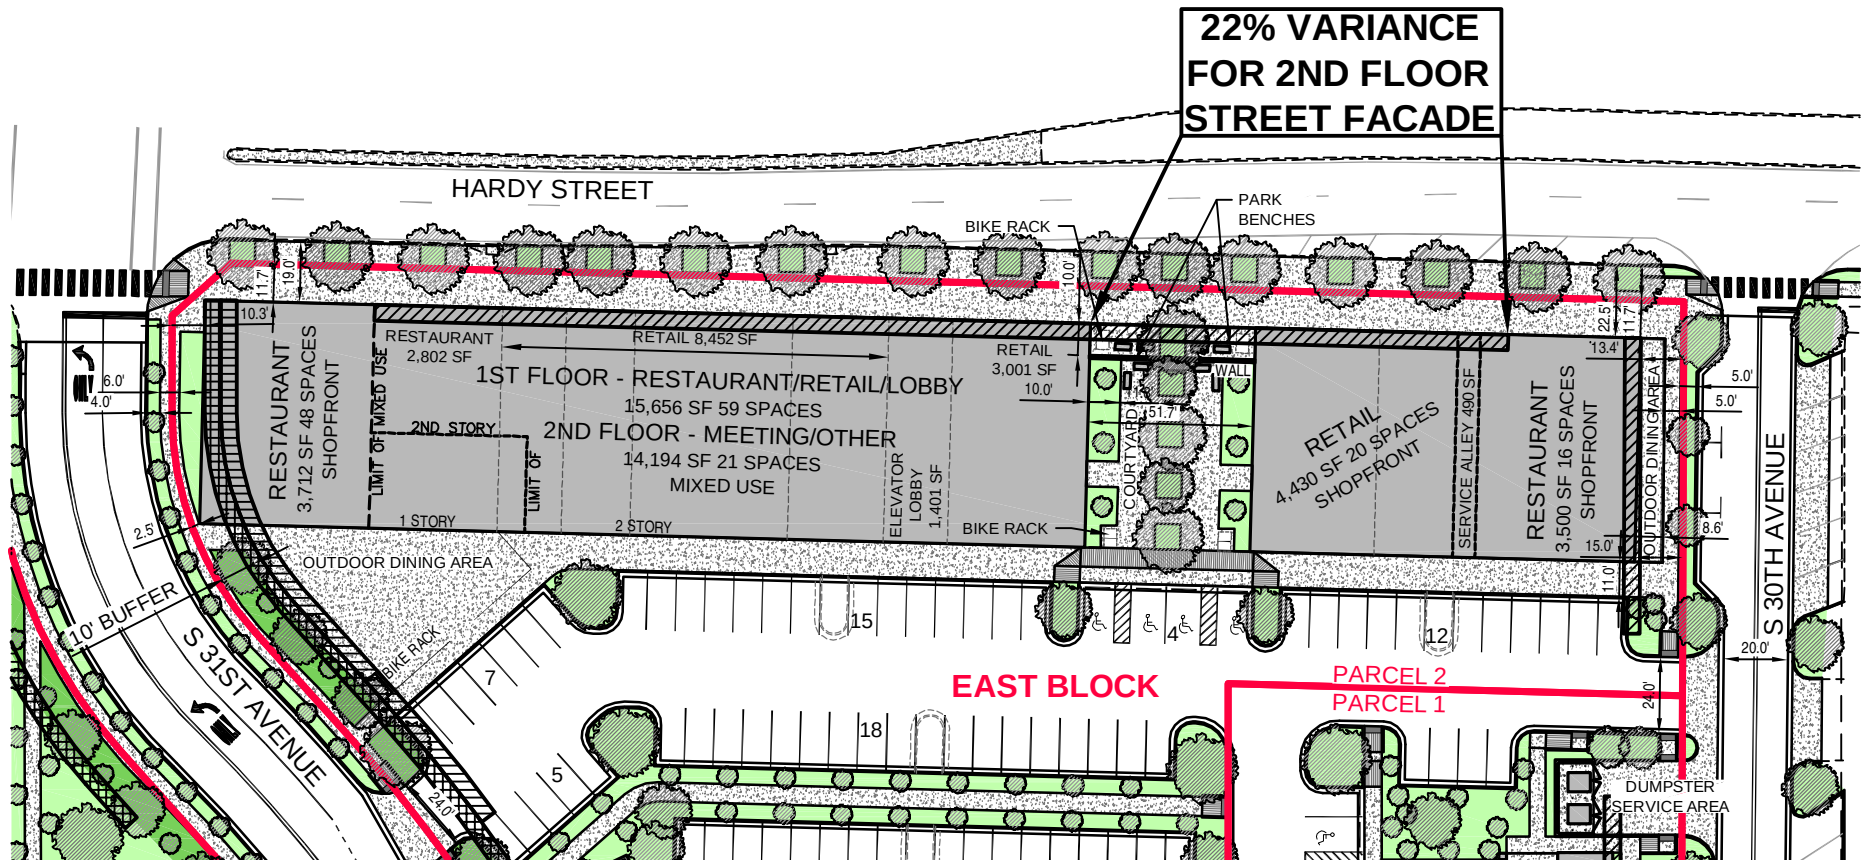



City of Hattiesburg, MS

200 Forrest St.
P.O. Box 1898
Hattiesburg, MS 39401

Master

File Number: 2016-2601

File ID: 2016-2601

Type: Regular Agenda Item

Status: Passed

Version: 1

Reference:

In Control: City Council

File Created: 04/11/2016

Brief Title: 3000 Hardy Street along S. 30th Avenue- Height
Variance (FBC)

Final Action: 04/19/2016

Minute Book Number: MB2016-102

Title:

APPROVE or DENY the petition filed by Robert Tatum, Representative, on behalf of the University of Southern Mississippi, Owner, to request a variance from Midtown Form-Based Code Article 3, Section 3.15.2(B) which states a street facing façade with a height minimum of two (2) stories shall meet a 75% minimum overall lot width and instead allow 0% lot width along S. 30th Avenue for a variance of 75% lot width for certain property located 3000 Hardy Street (Parcel 028N-07-078.00, PPIN 20837, Ward 3). The Planning Commission recommended to APPROVE on April 6, 2016.

Notes:

Sponsors:

Enactment Date:

Attachments: April PC Minutes (draft), Image Sheet-
Midtown-Items H, I, J, & K, Staff Summary -
Midtown- H I J K 3000 Hardy Street, Applicant
Summary (Variance)-Items F-K and M-Q, Site Plan -
The District at Midtown, Petition J - Exhibit

Enactment Number:

Contact:

Meeting Date: 04/19/2016

Drafter: Ginger Maddox

Effective Date:

History of Legislative File

Ver- sion:	Acting Body:	Date:	Action:	Sent To:	Due Date:	Return Date:	Result:
1	City Council	04/19/2016	Approve				Pass

Action Text: A MOTION was made by Council Member Carroll and seconded by Council Member Naylor to APPROVE the petition filed by Robert Tatum, Representative, on behalf of the University of Southern Mississippi, Owner, to request a variance from Midtown Form-Based Code Article 3, Section 3.15.2(B) which states a street facing façade with a height minimum of two (2) stories shall meet a 75% minimum overall lot width and instead allow 0% lot width along S. 30th Avenue for a variance of 75% lot width for certain property located 3000 Hardy Street (Parcel 028N-07-078.00, PPIN 20837, Ward 3). The Planning Commission recommended to APPROVE on April 6, 2016.

There being no discussion, the Motion received the affirmative vote of the Council as follows:

Yeas: 5 - Bradley, Delgado, Carroll, Dryden and Naylor

Nays: 0

Yea: 5 Council Member Bradley
Council Member Delgado
Council Member Carroll
Council Member Dryden
Council Member Naylor

TEL-No Vote: 0

Text of Legislative File 2016-2601

Title

APPROVE or DENY the petition filed by Robert Tatum, Representative, on behalf of the University of Southern Mississippi, Owner, to request a variance from Midtown Form-Based Code Article 3, Section 3.15.2(B) which states a street facing façade with a height minimum of two (2) stories shall meet a 75% minimum overall lot width and instead allow 0% lot width along S. 30th Avenue for a variance of 75% lot width for certain property located 3000 Hardy Street (Parcel 028N-07-078.00, PPIN 20837, Ward 3). The Planning Commission recommended to APPROVE on April 6, 2016.

Summary

3000 Hardy Street along S. 30th Avenue- Height Variance (FBC)

Budget Information

Expenditure Type

Purchasing Item

Publication Information

**MINUTES OF THE
REGULAR MEETING OF THE
HATTIESBURG PLANNING COMMISSION
April 6, 2016**

The Hattiesburg Planning Commission did meet in a regular session on April 6, 2016 at 1:00 p.m. at the Jackie Dole Community Center, 220 West Front Street, Hattiesburg, Mississippi. Joseph White, Chairman, presided over the meeting. A quorum was indicated and the attendance was as follows:

Commissioners Present: Dick Conville
 Peggy Horton, Secretary
 Eric Martin
 Don McCleskey
 Linda McMurtrey, Vice-Chairman
 Mark Miller
 Joseph White, Chairman

Commissioners Absent: Judy Corts
 Sandra Thompson
 Jessie Wilson

Also Present: Pattie Brantley, AICP, Director of Urban Development
 Ginger Maddox, Planning Division Manager
 Jeremy McNeil, Planner
 Steve Mitchell, Building Official

Chairman White declared the meeting of the Hattiesburg Planning Commission open and in session at 1:00 P.M.

INVOCATION

Commissioner Horton gave the invocation.

AGENDA REVIEW

There came the matter of the April 2016 Agenda. A request was made by Chairman White for a motion to approve the April 2016 Agenda. A motion was made to approve by Commissioner Conville and seconded by Commissioner Horton.

Commissioners voting aye: Dick Conville
 Peggy Horton, Secretary
 Eric Martin
 Don McCleskey
 Linda McMurtrey, Vice-Chairman
 Mark Miller

Commissioners voting nay: None

MINUTES REVIEW

There came the matter of the February 3, 2016 Minutes. A request was made by Chairman White for a motion to Approve the February 3, 2016 Minutes. A motion was made by Commissioner McClesky to approve the minutes and seconded by Commissioner Horton.

Commissioners voting aye: Dick Conville
Peggy Horton, Secretary
Eric Martin
Don McCleskey
Linda McMurtrey, Vice-Chairman
Mark Miller

Commissioners voting nay: None

Commissioners abstaining: None

REPORTS

BUILDING REPORT

There came the matter of the Building Inspection Report provided to the commission of monthly and YTD Permit information for February and March by Steve Mitchell, Building Official.

PLANNING REPORT

There came the matter of the Planning Report. Ginger Maddox, Planning Division Manager, informed the Commission that the most recent updated draft of Land Development Code will be uploaded to the City’s website in two weeks. As well as her and Pattie Brantley, Director of Urban Development experience at the American Planning Associations’ National Conference in Phoenix, Arizona. Also, Ms. Maddox informed the Commission of the City Council approval of the following items heard at the previous Planning Commission: the City of Hattiesburg, text amendment; TIDE School, Use Permit Upon Review, PPIN 27016; Richard Hiatt, Zoning Designation, Lots 3-10, 12, 15, and 16 at Augusta Court Subdivision of Greystone located on Augusta Court West; Stan Hall, Zoning Designation Lot 17 at Augusta Court Subdivision of Greystone located at 1 Augusta Court East; Matt Mayo, Zoning Designation, Lots 19-40 and an area designated as a “Common Area” at Augusta Court Subdivision of Greystone located on Augusta Court East and Amen Circle; and William Carey University, zoning change, use permit upon review, street closure.

CHAIRMAN’S REPORT

There came the matter of the Chairman’s Report. There was none.

PUBLIC HEARING

Chairman White declared the Public Hearing open at 1:15 P.M. and read the rules and procedures of the hearing.

There came the matter of Item A (Rezoning), by David White, Representative, on behalf of Robert Wallace, Owner, as required in the Comprehensive Zoning Ordinance No. 2330, as amended, to change the zoning classification for a portion of certain property located at 6194 Hwy 98 (Parcel 052R-10-018.00, PPIN 17193, Ward 3) from Article 4, Section 62, B-5 (Regional Business) District to Article 4, Section 54, R-4 (High Density Residential) District.

	Name	Address	City/State
<u>Presented by:</u>	David White	4341 Ambergate Court	Franklin, TN
	- Representative, Franklin Construction Company		
<u>Proponents:</u>	None		
<u>Opponents:</u>	None		

Chairman White declared the Public Hearing closed and the Business Meeting open to vote on the request. Commissioner Miller made a motion to approve the zoning change because there is a material change in the circumstances and conditions of the neighborhood and area surrounding the petitioned property. The motion was seconded by Commissioner Dick.

Commissioners voting aye: Dick Conville
Peggy Horton, Secretary
Eric Martin
Don McCleskey
Linda McMurtrey, Vice-Chairman
Mark Miller

Commissioners voting nay: None

There came the matter of Item B (Use Permit Upon Review), by Charles Bourland, Representative, on behalf of William Carey University, Owner, as required in the Comprehensive Zoning Ordinance No. 2330, as amended, to request a Use Permit Upon Review for a “Parking/Parking Lot” as provided in Article 4, Section 52.03 (4) for certain properties located at 204, 226, and 228 Tuscan Avenue (Parcel 038G-15-189.00, PPIN 13687; Parcel 038G-15-190.00, PPIN 13688; Parcel 038G-15-191.00, PPIN 13689, Ward 5).

	Name	Address	City/State
<u>Presented by:</u>	Charles Bourland	5211 Old Highway 11	Hattiesburg, MS
	- Representative, Landry and Lewis Architects, P.A.		
	Bob Blevin	498 Tuscan Ave	Hattiesburg, MS
	- Director of Facilities, William Carey University		
<u>Proponents:</u>	None		
<u>Opponents:</u>	Katie L. Riley	498 Tuscan Ave.	Hattiesburg, MS

Chairman White declared the Public Hearing closed and the Business Meeting open to vote on the request. Commissioner McClesky made a motion to approve the application for a Use permit Upon Review because there is need to preserve and encourage the stability of the Hattiesburg business community. The motion was seconded by Commissioner Miller.

Commissioners voting aye: Dick Conville
Peggy Horton, Secretary
Eric Martin
Don McCleskey
Linda McMurtrey, Vice-Chairman
Mark Miller

Commissioners voting nay: None

There came the matter of Item C (Rezoning) by Renee and Brian Dozier, Representative, on behalf of Sidney Malone, Owner, as required in the Comprehensive Zoning Ordinance No. 2330, as amended, to change the zoning classification for a certain property located on The northeast corner of Turtle Creek Mall (Willow Street) (Parcel 051L-11-036.000, PPIN 17347, Ward 3) from Article 4, Section 59, B-2 (Neighborhood Business) District to Article 4, Section 62, B-5 (Regional Business) District.

	Name	Address	City/State
<u>Presented by:</u>	Kyle Wallace - Project Engineer, Shows, Dearman & Waits, Inc.	301 2 nd Avenue	Hattiesburg, MS
	Sidney Malone	104 Campbell Loop	Hattiesburg, MS
<u>Proponents:</u>	None		
<u>Opponents:</u>	None		

Chairman White declared the Public Hearing closed and the Business Meeting open to vote on the request. Commissioner Miller made a motion to approve the zoning change because there is a material change in the circumstances and conditions of the neighborhood and area surrounding the petitioned property. The motion was seconded by Commissioner Horton.

Commissioners voting aye: Dick Conville
Peggy Horton, Secretary
Eric Martin
Linda McMurtrey, Vice-Chairman
Mark Miller

Commissioners voting nay: None

Commissioners abstaining: Don McCleskey

There came the matter of Item D (Variance), by Renee and Brian Dozier, Representative, on behalf of Sidney Malone, Owner, as required in the Comprehensive Zoning Ordinance No. 2330, as amended, to request a variance from Article 4, Section 89.04 (39) which states one (1) parking space is required for each one thousand (1,000) square feet of gross floor area for a total (44) spaces required and instead allow a total of eight (8) spaces for a variance of thirty-six (36) parking spaces for certain property located at the northeast corner of Turtle Creek Mall (Willow Street) (Parcel 051L-11-036.000, PPIN 17347, Ward 3).

	Name	Address	City/State
<u>Presented by:</u>	Kyle Wallace - Project Engineer, Shows, Dearman & Waits, Inc.	301 2 nd Avenue	Hattiesburg, MS
	Sidney Malone	104 Campbell Loop	Hattiesburg, MS
<u>Proponents:</u>	None		
<u>Opponents:</u>	None		

Chairman White declared the Public Hearing closed and the Business Meeting open to vote on the request. Commissioner Conville made a motion to approve the variance because there is literal interpretation of the provision of the Code would deprive the applicant of rights commonly enjoyed by other properties in the same district under the terms of this code. The motion was seconded by Commissioner Horton.

Commissioners voting aye: Dick Conville
Peggy Horton, Secretary
Eric Martin
Linda McMurtrey, Vice-Chairman

Commissioners voting nay: Mark Miller

Commissioners voting abstaining: Don McCleskey

There came the matter of Item E (Text Amendment), by the City of Hattiesburg to add and amend the text of the Midtown Form Based Code, Ord. 3105, so that Section 3.17 C.3.b.v. reads: “Chevy Chase Drive”.

Amended text to read:

- “b. Where more than one street abuts a lot, all of the streets are considered primary streets, except that the following streets are designated as side streets:
- i. 30th Avenue;
 - ii. Lorraine Street;
 - iii. 27th Avenue;
 - iv. Adeline Street; and
 - v. Chevy Chase Drive.”

	Name	Address	City/State
<u>Presented by:</u>	City of Hattiesburg		Hattiesburg, MS
<u>Proponents:</u>	None		
<u>Opponents:</u>	None		

Chairman White declared the Public Hearing closed and the Business Meeting open to vote on the request. Commissioner McCleskey made a motion to approve the text amendment. The motion was seconded by Commissioner Horton.

Commissioners voting aye: Dick Conville
Peggy Horton, Secretary
Eric Martin
Don McCleskey
Linda McMurtrey, Vice-Chairman
Mark Miller

Commissioners voting nay: None

There came the matter of Item F (Variance), Robert Tatum, Representative, on behalf of the University of Southern Mississippi, Owner, as required in the Midtown Form-Based Code, to request a variance from Article 3, Section 3.4.2 (F) which states a Build-to Zone on a primary street shall meet 70% minimum overall lot width and instead allow 17% lot width for a variance of 53% lot width for certain property located on a portion of 3102 Hardy St and along S. 31st Avenue (Parcel 028N-07-079.00, PPIN 26492, & Parcel 028N-07-080.00, PPIN 26493, respectively, Ward 3).

	Name	Address	City/State
<u>Presented by:</u>	Robert Tatum	11 Parkway Blvd	Hattiesburg, MS
	- Representative, CR Properties, LLC		
<u>Proponents:</u>	None		
<u>Opponents:</u>	None		

Chairman White declared the Public Hearing closed and the Business Meeting open to vote on the request. Commissioner McCleskey made a motion to approve the variance because special conditions and circumstances do exist which are peculiar to the land, structure, or building involved and which are not applicable to other lands, structures, or buildings in the same district; and that granting the variance requested will not confer on the applicant any special privilege that is denied by this code to other lands, structures, or buildings in the same district. The motion was seconded by Commissioner Miller.

Commissioners voting aye: Dick Conville
Peggy Horton, Secretary
Eric Martin
Don McCleskey
Linda McMurtrey, Vice-Chairman
Mark Miller

Commissioners voting nay: None

There came the matter of Item G (Variance), Robert Tatum, Representative, on behalf of the University of Southern Mississippi, Owner, as required in the Midtown Form-Based Code, to request a variance from Article 5, Section 5.1.G.3 (a) which states landscaped interior islands must be provided every ten (10) parking spaces for a total of five (5) and instead allow one (1) landscaped interior island for a variance of three (3) landscaped interior islands for certain property located on parcels on and along S. 31st Avenue (Parcel 028N-07-079.00, PPIN 26492, & Parcel 028N-07-080.00, PPIN 26493, respectively, Ward 3).

	Name	Address	City/State
<u>Presented by:</u>	Robert Tatum	11 Parkway Blvd	Hattiesburg, MS
	- Representative, CR Properties, LLC		
<u>Proponents:</u>	None		
<u>Opponents:</u>	None		

Chairman White declared the Public Hearing closed and the Business Meeting open to vote on the request. Commissioner McMurtrey made a motion to approve the variance because special conditions and circumstances do exist which are peculiar to the land, structure, or building involved and which are not applicable to other lands, structures, or buildings in the same district; and that granting the variance requested will not confer on the applicant any special privilege that is denied by this code to other lands, structures, or buildings in the same district. The motion was seconded by Commissioner Horton.

Commissioners voting aye: Dick Conville
Peggy Horton, Secretary
Eric Martin
Don McCleskey
Linda McMurtrey, Vice-Chairman
Mark Miller

Commissioners voting nay: None

There came the matter of Item H (Variance), Robert Tatum, Representative, on behalf of the University of Southern Mississippi, Owner, as required in the Midtown Form-Based Code, to request a variance from Article 3, Section 3.15.1 (F) which states a Build-to Zone on a primary street (S. 31st Ave.) shall meet a 90% minimum overall lot width and instead allow 27% lot width for a variance of 63% lot width for certain property located on a portion of 3000 Hardy Street (Parcel 028N-07-078.00, PPIN 20837, Ward 3).

	Name	Address	City/State
<u>Presented by:</u>	Robert Tatum	11 Parkway Blvd	Hattiesburg, MS
	- Representative, CR Properties, LLC		
<u>Proponents:</u>	None		
<u>Opponents:</u>	None		

Chairman White declared the Public Hearing closed and the Business Meeting open to vote on the request. Commissioner McCleskey made a motion to approve the variance because special conditions and circumstances do exist which are peculiar to the land, structure, or building involved and which are not applicable to other lands, structures, or buildings in the same district; and that granting the variance requested will not confer on the applicant any special privilege that is denied by this code to other lands, structures, or buildings in the same district. The motion was seconded by Commissioner Conville.

Commissioners voting aye: Dick Conville
Peggy Horton, Secretary
Eric Martin
Don McCleskey
Linda McMurtrey, Vice-Chairman
Mark Miller

Commissioners voting nay: None

There came the matter of Item I (Variance), Robert Tatum, Representative, on behalf of the University of Southern Mississippi, Owner, as required in the Midtown Form-Based Code, to request a variance from Article 3, Section 3.15.2(B) which states a street facing façade with a height minimum of two (2) stories shall meet a 75% minimum overall lot width and instead allow 53% lot width along Hardy Street for a variance of 22% lot width for certain property located 3000 Hardy Street (Parcel 028N-07-078.00, PPIN 20837, Ward 3).

	Name	Address	City/State
<u>Presented by:</u>	Robert Tatum	11 Parkway Blvd	Hattiesburg, MS
	- Representative, CR Properties, LLC		
<u>Proponents:</u>	None		
<u>Opponents:</u>	None		

Chairman White declared the Public Hearing closed and the Business Meeting open to vote on the request. Commissioner McCleskey made a motion to approve the variance because special conditions and circumstances do exist which are peculiar to the land, structure, or building involved and which are not applicable to other lands, structures, or buildings in the same district; and that granting the variance requested will not confer on the applicant any special privilege that is denied by this code to other lands, structures, or buildings in the same district. The motion was seconded by Commissioner Horton.

Commissioners voting aye: Dick Conville
Peggy Horton, Secretary
Eric Martin
Don McCleskey
Linda McMurtrey, Vice-Chairman
Mark Miller

Commissioners voting nay: None

There came the matter of Item J (Variance), Robert Tatum, Representative, on behalf of the University of Southern Mississippi, Owner, as required in the Midtown Form-Based Code, to request a variance from Article 3, Section 3.15.2(B) which states a street facing façade with a height minimum of two (2) stories shall meet a 75% minimum overall lot width and instead allow 0% lot width along S. 30th Avenue for a variance of 75% lot width for certain property located 3000 Hardy Street (Parcel 028N-07-078.00, PPIN 20837, Ward 3).

	Name	Address	City/State
<u>Presented by:</u>	Robert Tatum	11 Parkway Blvd	Hattiesburg, MS
	- Representative, CR Properties, LLC		
<u>Proponents:</u>	None		
<u>Opponents:</u>	None		

Chairman White declared the Public Hearing closed and the Business Meeting open to vote on the request. Commissioner McCleskey made a motion to approve the variance because special conditions and circumstances do exist which are peculiar to the land, structure, or building involved and which are not applicable to other lands, structures, or buildings in the same district; and that granting the variance requested will not confer on the applicant any special privilege that is denied by this code to other lands, structures, or buildings in the same district. The motion was seconded by Commissioner Horton.

Commissioners voting aye: Dick Conville
Peggy Horton, Secretary
Eric Martin
Don McCleskey
Linda McMurtrey, Vice-Chairman
Mark Miller

Commissioners voting nay: None

There came the matter of Item K (Variance), Robert Tatum, Representative, on behalf of the University of Southern Mississippi, Owner, as required in the Midtown Form-Based Code, to request a variance from Article 3, Section 3.15.2(B) which states a street facing façade with a height minimum of two (2) stories shall meet a 75% minimum overall lot width and instead allow 0% lot width S. 31st Avenue for a variance of 75% lot width for certain property located 3000 Hardy Street (Parcel 028N-07-078.00, PPIN 20837, Ward 3).

	Name	Address	City/State
<u>Presented by:</u>	Robert Tatum	11 Parkway Blvd	Hattiesburg, MS
	- Representative, CR Properties, LLC		
<u>Proponents:</u>	None		
<u>Opponents:</u>	None		

Chairman White declared the Public Hearing closed and the Business Meeting open to vote on the request. Commissioner McCleskey made a motion to approve the variance because special conditions and circumstances do exist which are peculiar to the land, structure, or building involved and which are not applicable to other lands, structures, or buildings in the same district; and that granting the variance requested will not confer on the applicant any special privilege that is denied by this code to other lands, structures, or buildings in the same district. The motion was seconded by Commissioner Horton.

Commissioners voting aye: Dick Conville
Peggy Horton, Secretary
Eric Martin
Don McCleskey
Linda McMurtrey, Vice-Chairman
Mark Miller

Commissioners voting nay: None

There came the matter of Item L (Variance), Robert Tatum, Representative, on behalf of the University of Southern Mississippi, Owner, as required in the Midtown Form-Based Code, to request a variance from Article 3, Section 3.5.3.A (MX-4) which states a maximum story allowed in a MX-4 zone shall not exceed four (4) stories and instead allow five (5) stories for a variance of one (1) story for a hotel as proposed located at 3000 Hardy Street and 301 Chevy Chase Drive (Parcel 028N-07-078.00, PPIN 20837 ; Parcel 028N-07-076.00, PPIN 20839, Ward 3).

	Name	Address	City/State
<u>Presented by:</u>	Robert Tatum	11 Parkway Blvd	Hattiesburg, MS
	- Representative, CR Properties, LLC		
<u>Proponents:</u>	None		
<u>Opponents:</u>	None		

Chairman White declared the Public Hearing closed and the Business Meeting open to vote on the request. Commissioner Conville made a motion to approve the variance because special conditions and circumstances do exist which are peculiar to the land, structure, or building involved and which are not applicable to other lands, structures, or buildings in the same district; and that granting the variance requested will not confer on the applicant any special privilege that is denied by this code to other lands, structures, or buildings in the same district. The motion was seconded by Commissioner Martin.

Commissioners voting aye: Dick Conville
Peggy Horton, Secretary
Eric Martin
Linda McMurtrey, Vice-Chairman
Mark Miller
Don McCleskey

Commissioners voting nay: None

There came the matter of Item M (Variance), Robert Tatum, Representative, on behalf of the University of Southern Mississippi, Owner, as required in the Midtown Form-Based Code, to request a variance from Article 3, Section 3.4.2 (F) & (H) which states the Build-to Zone on a primary street shall meet a 70% minimum lot width and instead allow 0% lot width for a variance of 70% lot width along S. 31st Avenue and also allow 23% lot width for a variance of 47% lot width along Chevy Chase Drive for certain properties located at 3000 Hardy Street and 307 Chevy Chase Drive (Parcel 028N-07-076.00, PPIN 20839; Parcel 028N-07-078.00, PPIN 20837 ; Parcel 028N-07-077.00, PPIN 20838 respectively, Ward 3).

	Name	Address	City/State
<u>Presented by:</u>	Robert Tatum	11 Parkway Blvd	Hattiesburg, MS
	- Representative, CR Properties, LLC		
<u>Proponents:</u>	None		
<u>Opponents:</u>	None		

Chairman White declared the Public Hearing closed and the Business Meeting open to vote on the request. Commissioner Horton made a motion to approve the variance because special conditions and circumstances do exist which are peculiar to the land, structure, or building involved and which are not applicable to other lands, structures, or buildings in the same district; and that granting the variance requested will not confer on the applicant any special privilege that is denied by this code to other lands, structures, or buildings in the same district. The motion was seconded by Commissioner McMurtrey.

Commissioners voting aye: Dick Conville
Peggy Horton, Secretary
Eric Martin
Don McCleskey
Linda McMurtrey, Vice-Chairman
Mark Miller

Commissioners voting nay: None

There came the matter of Item N (Variance), Robert Tatum, Representative, on behalf of the University of Southern Mississippi, Owner, as required in the Midtown Form-Based Code, to request a variance from Article 3, Section 3.15.1 (F) which states a Build-to Zone on a primary street (S. 31st Ave.) shall meet a 90% minimum overall lot width and instead allow 0% lot width for a variance of 90% lot width and a variance from Article 3, Section 3.15.2(B) which states a street facing façade height with a minimum of two (2) stories shall meet a 75% minimum overall lot width and instead allow 0% lot width along S. 31st Avenue for a variance of 75% two lot width for certain property located on the southern portion of 3000 Hardy Street along S. 31st Avenue (Parcel 028N-07-078.00, PPIN 20837; Parcel 028N-07-077.00, PPIN 20838, Ward 3).

	Name	Address	City/State
<u>Presented by:</u>	Robert Tatum	11 Parkway Blvd	Hattiesburg, MS
	- Representative, CR Properties, LLC		
<u>Proponents:</u>	None		
<u>Opponents:</u>	None		

Chairman White declared the Public Hearing closed and the Business Meeting open to vote on the request. Commissioner Horton made a motion to approve the variance because special conditions and circumstances do exist which are peculiar to the land, structure, or building involved and which are not applicable to other lands, structures, or buildings in the same district; and that granting the variance requested will not confer on the applicant any special privilege that is denied by this code to other lands, structures, or buildings in the same district. The motion was seconded by Commissioner McMurtrey.

Commissioners voting aye: Dick Conville
Peggy Horton, Secretary
Eric Martin
Don McCleskey
Linda McMurtrey, Vice-Chairman
Mark Miller

Commissioners voting nay: None

There came the matter of Item O (Variance), Robert Tatum, Representative, on behalf of the University of Southern Mississippi, Owner, as required in the Midtown Form-Based Code, to request a variance from Article 3, Section 3.15.2(B) which states a street facing façade height with a minimum of two (2) stories shall meet a 75% minimum overall lot width and instead allow 48% lot width along S. 30th Avenue for a variance of 27% lot width for certain property located on the southern portion of 3000 Hardy Street along S. 30th Avenue (Parcel 028N-07-078.00, PPIN 20837; Parcel 028N-07-076.00, PPIN 20839, Ward 3).

	Name	Address	City/State
<u>Presented by:</u>	Robert Tatum	11 Parkway Blvd	Hattiesburg, MS
	- Representative, CR Properties, LLC		
<u>Proponents:</u>	None		
<u>Opponents:</u>	None		

Chairman White declared the Public Hearing closed and the Business Meeting open to vote on the request. Commissioner Horton made a motion to approve the variance because special conditions and circumstances do exist which are peculiar to the land, structure, or building involved and which are not applicable to other lands, structures, or buildings in the same district; and that granting the variance requested will not confer on the applicant any special privilege that is denied by this code to other lands, structures, or buildings in the same district. The motion was seconded by Commissioner Conville.

Commissioners voting aye: Dick Conville
Peggy Horton, Secretary
Eric Martin
Linda McMurtrey, Vice-Chairman
Mark Miller
Don McCleskey

Commissioners voting nay: None

There came the matter of Item P (Variance), Robert Tatum, Representative, on behalf of the University of Southern Mississippi, Owner, as required in the Midtown Form-Based Code, to request a setback variance from Article 3. Section 3.15.1. (G) which states that a side street setback may be a maximum of fifteen (15) feet from the property line and instead allow a setback of 19.4 feet on S. 30th Avenue for a variance of 4.4 feet for a portion of a hotel as proposed located at 3000 Hardy Street and 301 Chevy Chase Drive (Parcel 028N-07-078.00, PPIN 20837; Parcel 028N-07-076.00, PPIN 20839, Ward 3).

	Name	Address	City/State
<u>Presented by:</u>	Robert Tatum	11 Parkway Blvd	Hattiesburg, MS
	- Representative, CR Properties, LLC		
<u>Proponents:</u>	None		
<u>Opponents:</u>	None		

Chairman White declared the Public Hearing closed and the Business Meeting open to vote on the request. Commissioner Horton made a motion to approve the variance because special conditions and circumstances do exist which are peculiar to the land, structure, or building involved and which are not applicable to other lands, structures, or buildings in the same district; and that granting the variance requested will not confer on the applicant any special privilege that is denied by this code to other lands, structures, or buildings in the same district. The motion was seconded by Commissioner Miller.

Commissioners voting aye: Dick Conville
Peggy Horton, Secretary
Eric Martin
Linda McMurtrey, Vice-Chairman
Mark Miller
Don McCleskey

Commissioners voting nay: None

There came the matter of Item Q (Variance), Robert Tatum, Representative, on behalf of University of Southern Mississippi, Owner, as required in the Midtown Form-Based Code, to request a variance from Article 5, Section 5.1.G.3 (a) which states landscaped interior island must be provided every ten (10) parking spaces for a required total of fourteen (14) and instead allow three (3) landscaped interior islands for a variance of eleven (11) landscaped interior island for certain property located on a portion of 3102 Hardy Street and along S. 31st Avenue (Parcel 028N-07-079.00, PPIN 26492, & Parcel 028N-07-080.00, PPIN 26493, Parcel 028N-07-078.00, PPIN 20837, respectively, Ward 3).

	Name	Address	City/State
<u>Presented by:</u>	Robert Tatum	11 Parkway Blvd	Hattiesburg, MS
	- Representative, CR Properties, LLC		
<u>Proponents:</u>	None		
<u>Opponents:</u>	None		

Chairman White declared the Public Hearing closed and the Business Meeting open to vote on the request. Commissioner McCleskey made a motion to approve the variance because special conditions and circumstances do exist which are peculiar to the land, structure, or building involved and which are not applicable to other lands, structures, or buildings in the same district; and that granting the variance requested will not confer on the applicant any special privilege that is denied by this code to other lands, structures, or buildings in the same district. The motion was seconded by Commissioner Horton.

Commissioners voting aye: Dick Conville
Peggy Horton, Secretary
Eric Martin
Don McCleskey
Linda McMurtrey, Vice-Chairman
Mark Miller

Commissioners voting nay: None

There came the matter of Item R (Rezoning), Robert Tatum, Representative, on behalf of University of Southern Mississippi, Owner, as required in the Midtown Form-Based Code, to change the zoning classification for a portion of certain a parcel located on S. 31st Avenue (Parcel 028N-07-079.00, PPIN 26492, & Parcel 028N-07-080.00, PPIN 26493, respectively, Ward 3) from Article 2, Section 2.4, EM-2 (Employment) District to Article 2, Section 2.3, MX-3 (Mixed Use) District.

	Name	Address	City/State
<u>Presented by:</u>	Robert Tatum	11 Parkway Blvd	Hattiesburg, MS
	- Representative, CR Properties, LLC		
<u>Proponents:</u>	None		
<u>Opponents:</u>	None		

Chairman White declared the Public Hearing closed and the Business Meeting open to vote on the request. Commissioner Miller made a motion to approve the zoning change because there is a material change in the circumstances and conditions of the neighborhood and area surrounding the petitioned property. The motion was seconded by Commissioner Conville.

Commissioners voting aye: Dick Conville
Peggy Horton, Secretary
Eric Martin
Don McCleskey
Linda McMurtrey, Vice-Chairman
Mark Miller

Commissioners voting nay: None

BUSINESS MEETING

There being no further business, the meeting was adjourned at 3:45 P.M. Commissioner McCleskey made a motion to adjourned the meeting at 3:45 P.M. The motion was seconded at Commissioner Martin.

Joe White, Chairman

Pattie Brantley, AICP, Director of Urban Development.

SUBJECT PARCEL:


3000 Hardy Street

Robert Tatum, on behalf of the University of Southern Mississippi.

The applicant requests a **variance from Article 3, Section 3.15.1 (F)** which states a Build-to Zone on a primary street (S. 31st Ave.) shall meet a 90% minimum overall lot width and instead allow 27% lot width for a variance of 63% lot width; **variance from Article 3, Section 3.15.2(B)** which states a street facing façade with a height minimum of two (2) stories shall meet a 75% minimum overall lot width and instead allow 53% lot width along Hardy Street for a variance of 22% lot width; a **variance from Article 3, Section 3.15.2(B)** which states a street facing façade with a height minimum of two (2) stories shall meet a 75% minimum overall lot width and instead allow 0% lot width along S. 30th Avenue for a variance of 75% lot width; and a **variance from Article 3, Section 3.15.2(B)** which states a street facing façade with a height minimum of two (2) stories shall meet a 75% minimum overall lot width and instead allow 0% lot width along S. 31st Avenue for a variance of 75% lot width for certain property located on a portion of 3000 Hardy Street (Parcel 028N-07-078.00, PPIN 20837, Ward 3).



Vicinity Map—Ward 3

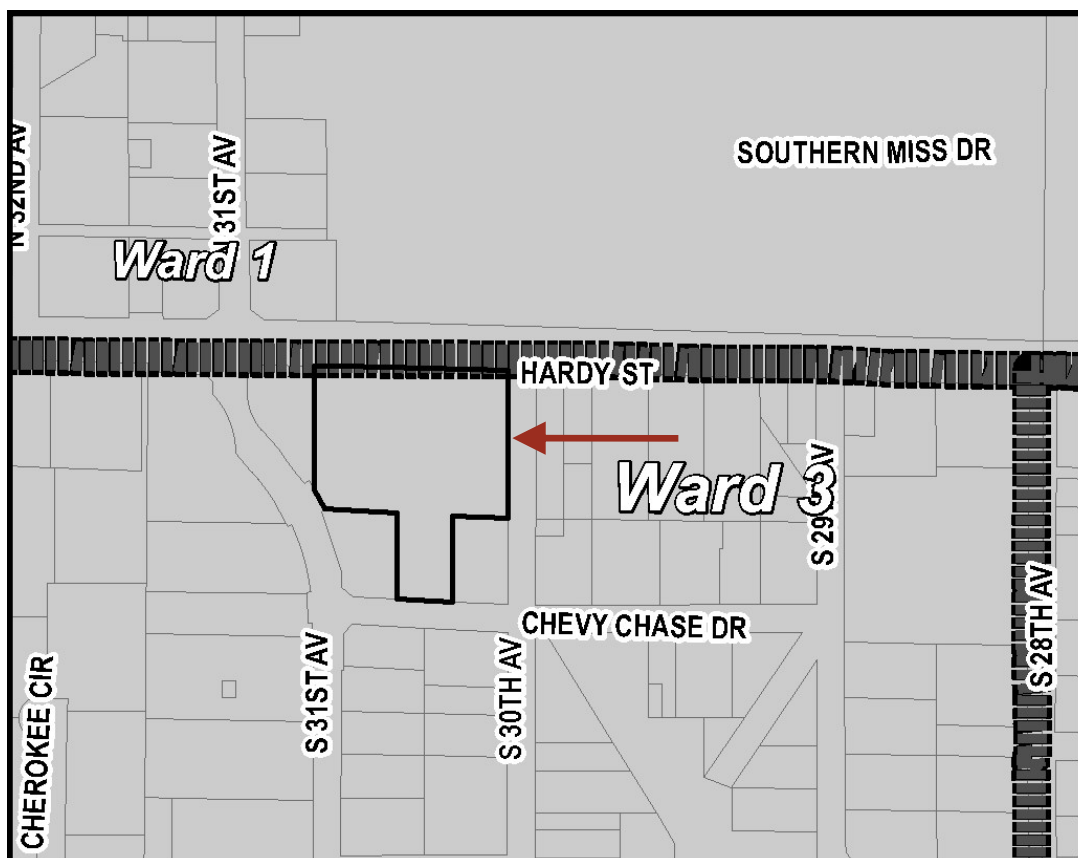

Zoning—MX-5 & MX-4



Site Aerial



SURROUNDING AREA

Northern Direction: R-3 (Muti-Family Residential) District / University of Southern Mississippi



**Southern Direction: MX-3(Mixed Use)
3 story / Vacant**



**Eastern Direction: MX-5 (Mixed Use)
5-story & HS (Hardy Street Overlay)/
Vacant**

**Western Direction: MX-3(Mixed Use)
3 story and EM-2 (Employment) 2
story / Parking Lot**





**Planning Commission
Case Fact Sheet**

Property Applicant: Robert Tatum, Representative
Property Owner: University of Southern Mississippi

Address of Property: 3000 Hardy Street
Tax Parcels/Ward: 028N-07-078.00
PPIN: 20837
Ward: 3

Requests: **4 Variances from the Midtown Form-Based Code**

Purpose of Request: To consider an application to request a **variance from Article 3, Section 3.15.1 (F)** which states a Build-to Zone on a primary street (S. 31st Ave.) shall meet a 90% minimum overall lot width and instead allow 27% lot width for a variance of 63% lot width; a **variance from Article 3, Section 3.15.2(B)** which states a street facing façade with a height minimum of two (2) stories shall meet a 75% minimum overall lot width and instead allow 53% lot width along Hardy Street for a variance of 22% lot width; a **variance from Article 3, Section 3.15.2(B)** which states a street facing façade with a height minimum of two (2) stories shall meet a 75% minimum overall lot width and instead allow 0% lot width along S. 30th Avenue for a variance of 75% lot width; and a **variance from Article 3, Section 3.15.2(B)** which states a street facing façade with a height minimum of two (2) stories shall meet a 75% minimum overall lot width and instead allow 0% lot width along S. 31st Avenue for a variance of 75% lot width for certain property located on a portion of 3000 Hardy Street (Parcel 028N-07-078.00, PPIN 20837, Ward 3).

Applicant Summary: See Attached

Applicable Regulations:

SECTION 3.15

Special Rules for the –HS Overlay District

1. Lot, Placement

Build-to Zone (BTZ) - (F) Requires Building in primary street BTZ (min % of lot width)-90%.

2. Height

Building Height- (B) Street facing façade at min height (min% of lot width) - 75%.

Present Zoning:

This parcel is zoned MX-5 (Mixed Use) 5-Story with the Hardy Street overlay District and MX-4 (Mixed Use) 4-Story.

Present Use:

Parking lot and undeveloped

**Surrounding Zoning
and Land Use:**

North: R-3 (Multi-Family Residential) District / University of Southern Mississippi
South: MX-3(Mixed Use) 3-story / vacant
East: MX-4 (Mixed Use) 4-story, MX-5 (Mixed Use) 5-story, & HS (Hardy Street Overlay)/ Vacant
West: MX-3(Mixed Use) 3-story and EM-2 (Employment) 2 story / Parking Lot

**Most Nearly
Bounded By (streets):**

This parcel is accessible from the North by Hardy Street, from the West by S.31st Street, and from the East by S.30th Street, and is bounded to the South by Chevy Chase Drive.

**Letters or
Concerns stated:**

The Planning Division Office has not received any letters or other written communications relative to this case, as of March 28, 2016.

History / Background:

This development has started the Site Plan Review process by the Midtown Development Review Committee.

- Variance Option for Item H:** Recommend **approval** or **denial** to request a variance from Article 3, Section 3.15.1 (F) which states a Build-to Zone on a primary street (S. 31st Ave.) shall meet a 90% minimum overall lot width and instead allow 27% lot width for a variance of 63% lot width for certain property located on a portion of 3102 Hardy St and along S. 31st Avenue (Parcel 028N-07-079.00, PPIN 26492, & Parcel 028N-07-080.00, PPIN 26493, respectively, Ward 3).
- Variance Option for Item I:** Recommend **approval** or **denial** to request a variance from Article 3, Section 3.15.2(B) which states a street facing façade with a height minimum of two (2) stories shall meet a 75% minimum overall lot width and instead allow 53% lot width along Hardy Street for a variance of 22% lot width for certain property located on a portion of 3102 Hardy St and along S. 31st Avenue (Parcel 028N-07-079.00, PPIN 26492, & Parcel 028N-07-080.00, PPIN 26493, respectively, Ward 3).
- Variance Option for Item J:** Recommend **approval** or **denial** to request a variance from Article 3, Section 3.15.2(B) which states a street facing façade with a height minimum of two (2) stories shall meet a 75% minimum overall lot width and instead allow 0% lot width along S. 30th Avenue for a variance of 75% lot width for certain property located on a portion of 3102 Hardy St and along S. 31st Avenue (Parcel 028N-07-079.00, PPIN 26492, & Parcel 028N-07-080.00, PPIN 26493, respectively, Ward 3).
- Variance Option Item for K:** Recommend **approval** or **denial** to request a variance from Article 3, Section 3.15.2(B) which states a street facing façade with a height minimum of two (2) stories shall meet a 75% minimum overall lot width and instead allow 0% lot width along S. 31st Avenue for a variance of 75% lot width (Parcel 028N-07-079.00, PPIN 26492, & Parcel 028N-07-080.00, PPIN 26493, respectively, Ward 3).

Basis for Approval:

1. That special conditions and circumstances **(do / do not)** exist which are peculiar to the land, structure, or building involved and which are not applicable to other lands, structures, or buildings in the same district;
2. That literal interpretation of the provisions of this Code **(would / would not)** deprive the applicant of rights commonly enjoyed by other properties in the same district under the terms of this Code;
3. That the special conditions and circumstances **(do / do not)** result from the actions of the applicant;
4. That granting the variance requested **(will / will not)** confer on the applicant any special privilege that is denied by this Code to other lands, structures, or buildings in the same district.

Variance Information (1 page)

Note: No nonconforming use of neighboring lands, structures, or buildings in the same district, and no permitted or nonconforming use of lands, structures, or buildings in other districts shall be considered grounds for the issuance of a variance.

1. List reasons why you feel that the property could not be reasonably used without the requested

variance: Market/tenant demands for parking versus code requirements. We are not able to develop this land without the level of parking we are requesting. The code encourages shared parking, however the shared parking with other sites is not in place at this time since we are the initial developer of land in this area. Also, there is also no existing on-street parking infrastructure for us to share your parking with. In addition, the odd shapes of the parcels we are attempting to develop make it impossible to meet all of the zoning requirements, because it would further reduce parking.

2. All of the following conditions must be met before a variance can be recommended.

Explain and justify your proposal's compliance with each condition:

- a. That special conditions and circumstances exist which are peculiar to the land, structure, or building involved and which are not applicable to other lands, structures, or buildings in the same district.

We are the initial developer and the Form Based code encourages shared parking - which is not available for my site.

This causes the hardship for multiple variances.

- b. That literal interpretation of the provisions of this Code would deprive the applicant of rights commonly enjoyed by other properties in the same district under the terms of this Code.


If we had no variances given to us we would be unable to do the project. There is not enough parking in the area to substantiate all the development required by code.

- c. That the special conditions and circumstances do not result from the actions of the applicant.

These are a result of the Form Based code. We are the first development and are unable to meet all of the requirements, mainly due to the lack of availability of parking. Secondly, our site is irregular and if we meet all of the zoning requirements we would lose even more parking.

- d. That granting the variance requested will not confer on the applicant any special privilege that is denied by this Code to other lands, structures, or buildings in the same district.

We are the first ones doing a major development that are required to meet this code. There are not the available amenities contemplated in the code and thus we can't do a development without these variances.

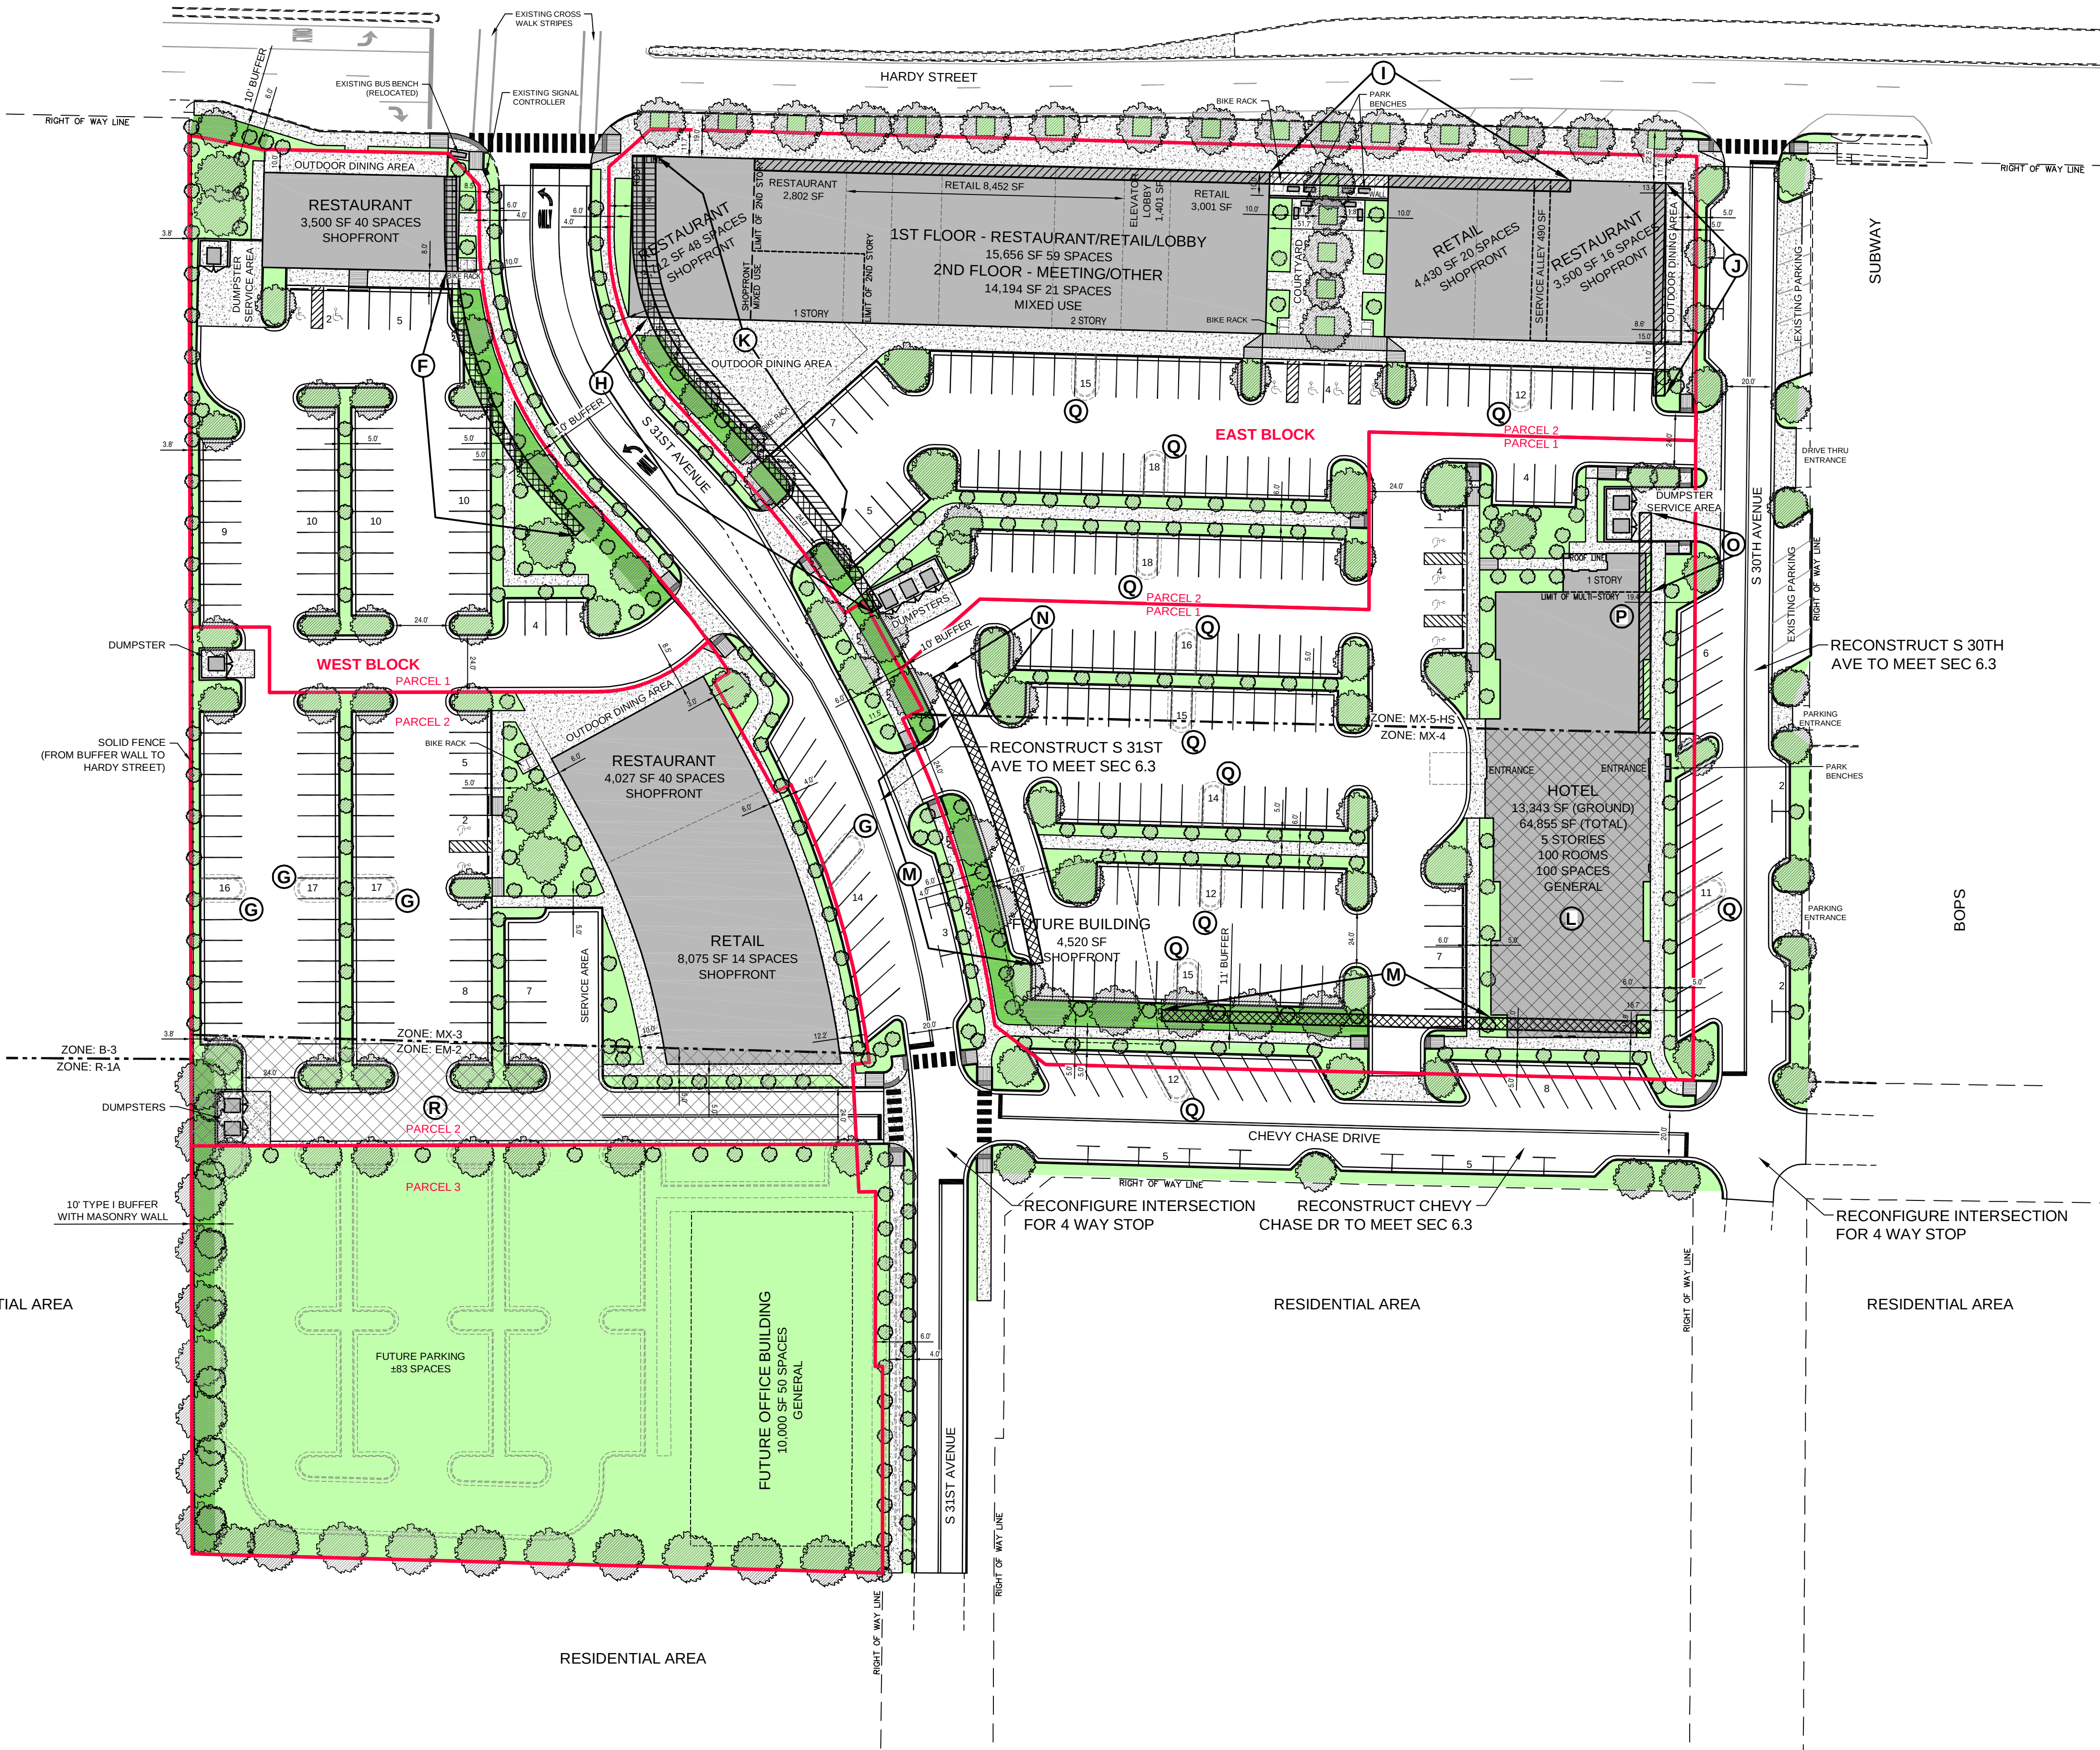


Parking Calculation by Usage						
Space Usage	Space	Units	Vehicle		Bicycle	
			Required	Desired	Provided	Required
Hotel	100	Units	100	100	100	7
Retail	23,958	SF	48	63	59	6
Restaurant	17,541	SF	88	174	161	5
Meeting	7,097	SF	15	16	15	1
Other	5,696	SF	12	5	5	1
Lobby	2,802	SF	0	0	0	0
On-Site Total (Includes ADA Spaces)			263	358	340	20
ADA Accessible Spaces			7	8	12	
Shared Spaces			0	0	20	0
Grand Total (Includes ADA Spaces)			263	358	360	20

Parking Totals by Block		
Block	Vehicle Spaces	Bicycle Spaces
West Block	136	10
East Block	204	25
Total	340	35

Internal Parking Islands by Block		
Block	Islands Required	Islands Provided
West Block	5	1
East Block	14	3
Total	19	4



Street Frontage Coverage Calculation					
Parcel - Zone - Street	Property Length	Building Length	Units	Coverage Required	Coverage Provided
West Block - Parcel 1 - MX-3	Hardy Street	127.8 Ft	85.0 Ft	70%	67%
	S 31st Avenue	240.0 Ft	41.2 Ft	70%	17%
West Block - Parcel 2 - MX-3	S 31st Avenue	227.6 Ft	180.0 Ft	70%	79%
West Block - Parcel 3 - EM-2	S 31st Avenue (Future Development)	186.2 Ft	0.0 Ft	70%	0%
East Block - Parcel 1 - MX-4	S 31st Avenue	162.7 Ft	0.0 Ft	70%	0%
	Chevy Chase Drive	303.1 Ft	69.1 Ft	70%	23%
East Block - Parcel 1 - 1st Floor MX-5-HS	S 30th Avenue	150.3 Ft	132.3 Ft	35%	88%
East Block - Parcel 1 - 2nd Floor MX-5-HS	S 31st Avenue	20.1 Ft	0.0 Ft	90%	0%
East Block - Parcel 1 - 2nd Floor MX-5-HS	S 30th Avenue	127.3 Ft	77.9 Ft	45%	61%
East Block - Parcel 2 - 1st Floor MX-5-HS	S 31st Avenue	20.1 Ft	0.0 Ft	75%	0%
	S 30th Avenue	127.3 Ft	61.0 Ft	75%	48%
East Block - Parcel 2 - 2nd Floor MX-5-HS	Hardy Street	258.3 Ft	70.0 Ft	90%	27%
	S 30th Avenue	472.2 Ft	448.5 Ft	90%	95%
East Block - Parcel 2 - 2nd Floor MX-5-HS	Hardy Street	123.3 Ft	70.0 Ft	45%	57%
	S 31st Avenue	258.3 Ft	0.0 Ft	75%	0%
East Block - Parcel 2 - 2nd Floor MX-5-HS	Hardy Street	472.2 Ft	248.0 Ft	75%	53%
	S 30th Avenue	123.3 Ft	0.0 Ft	75%	0%

- (L) MAXIMUM BUILDING HEIGHT ALLOWED: 4 STORIES
DESIGNED BUILDING HEIGHT: 5 STORIES
(P) MAXIMUM BUILDING SETBACK ALLOWED: 15 FEET
DESIGNED BUILDING SETBACK: 19.4 FEET
(R) EXISTING ZONE: EM-2
PREFERRED ZONE: MX-3

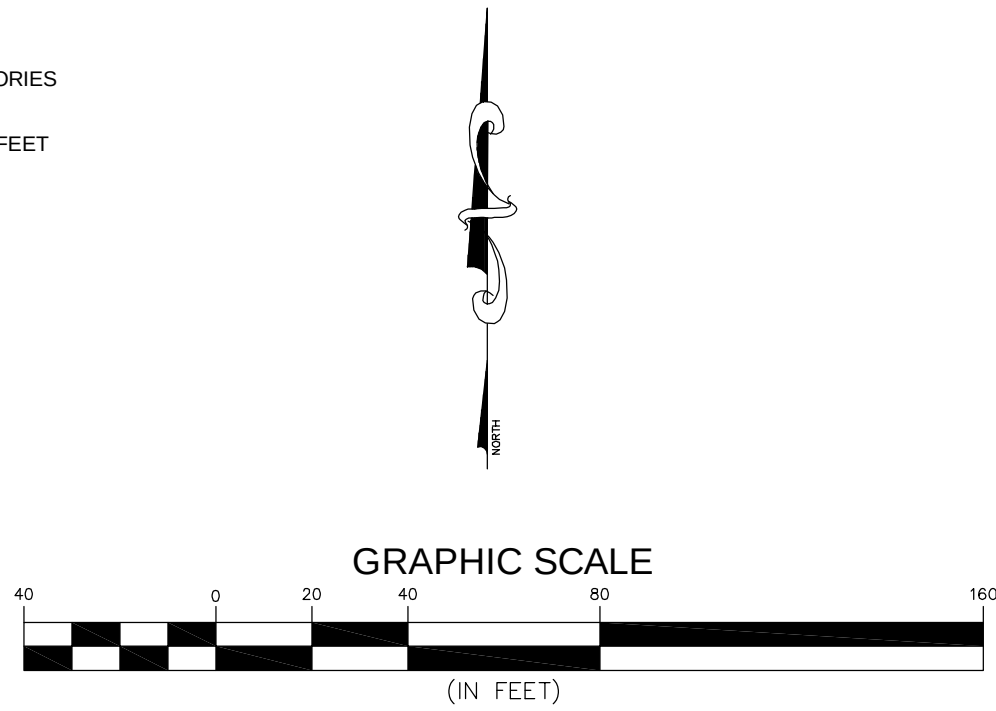

2	03/11/16	REVISED FOR PUBLIC HEARING	RES
1	03/08/16	REVISED COVERAGE CALC & ADDED PARCELS	RES
NO.	DATE	DESCRIPTION	BY
CONCEPTUAL SITE PLAN			
THE DISTRICT AT MIDTOWN MIDTOWN DEVELOPERS, LLC HATTIESBURG, MISSISSIPPI			
sdw Engineering Progress 301 Second Ave. Hattiesburg, MS 39401 (p) 601.544.1821 (f) 601.544.0501 sdw.com			
Drawn by: RES		Checked by: SEM	
Date: 02-29-2016		Scale: AS NOTED	
Drawing No.: 15861		Sheet No.: 1 of 1	

EXHIBIT 'J'

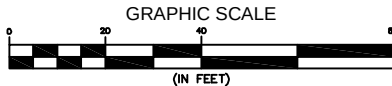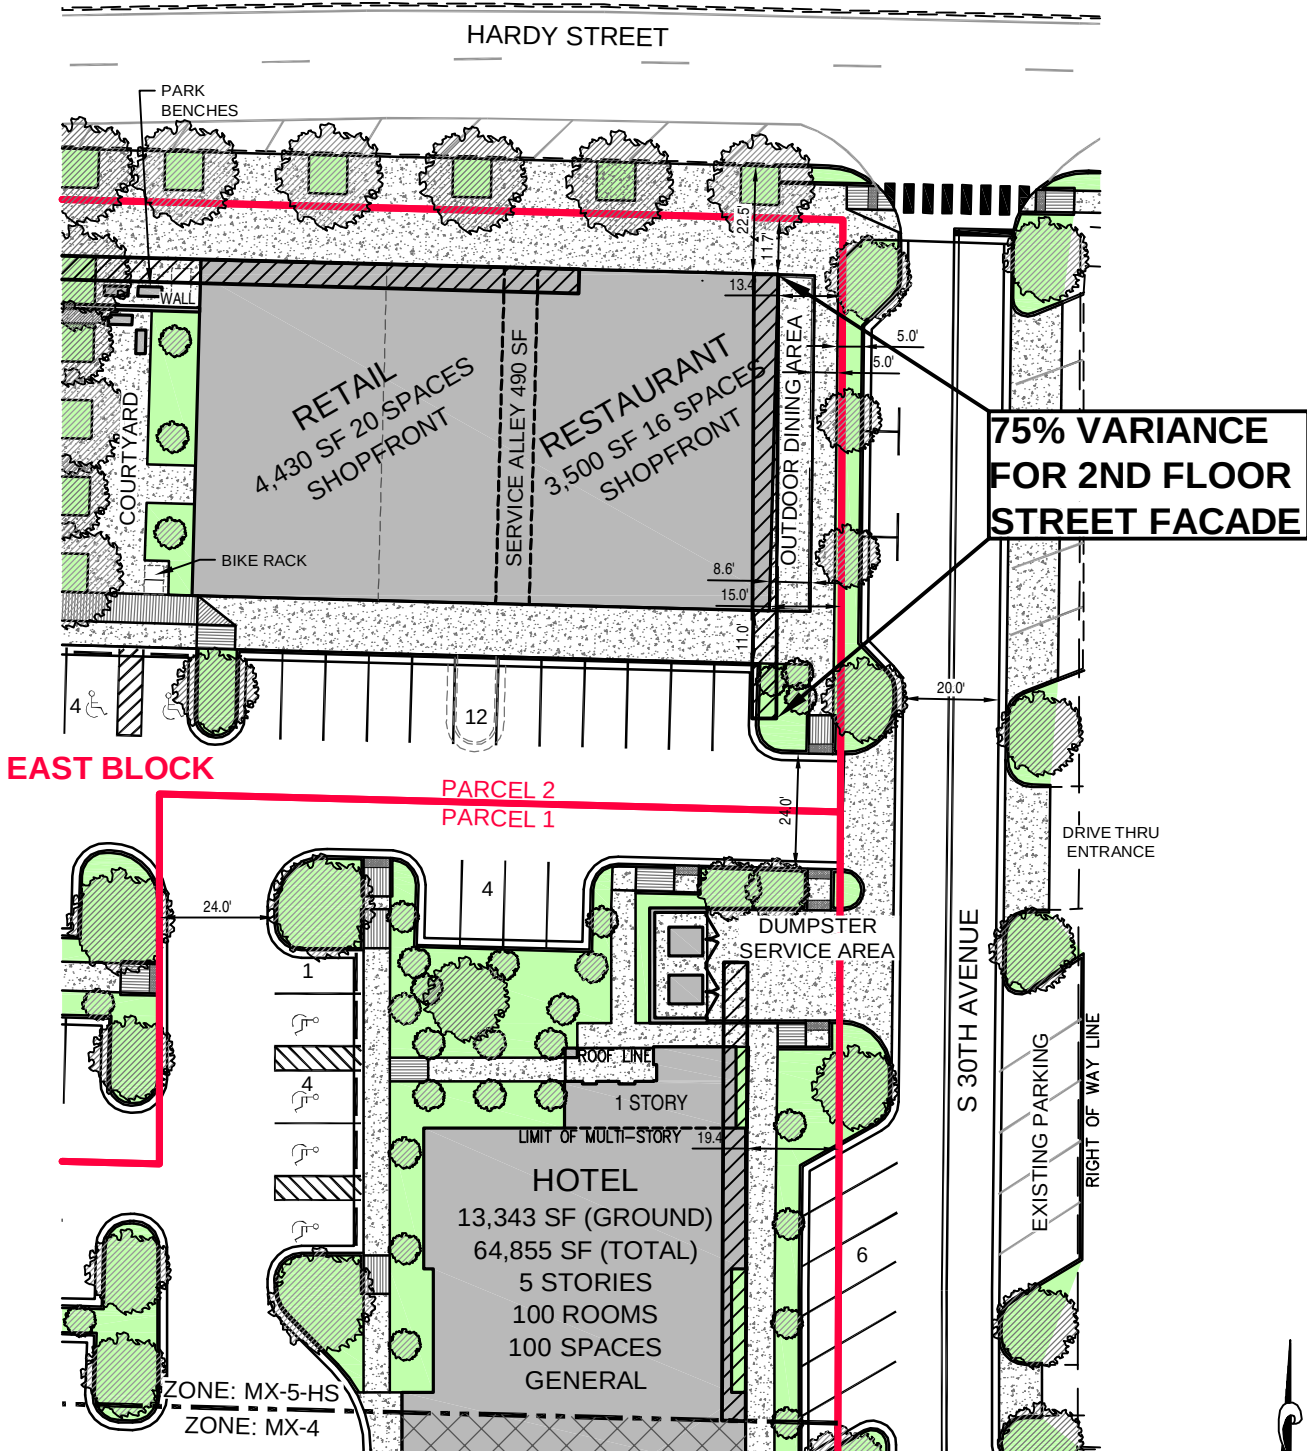



City of Hattiesburg, MS

200 Forrest St.
P.O. Box 1898
Hattiesburg, MS 39401

Master

File Number: 2016-2602

File ID: 2016-2602

Type: Regular Agenda Item

Status: Passed

Version: 1

Reference:

In Control: City Council

File Created: 04/11/2016

Brief Title: 3000 Hardy Street along S. 31st Avenue - Height Variance (FBC)

Final Action: 04/19/2016

Minute Book Number: MB2016-102-103

Title:

APPROVE or DENY the petition filed by Robert Tatum, Representative, on behalf of the University of Southern Mississippi, Owner, to request a variance from Midtown Form-Based Code Article 3, Section 3.15.2(B) which states a street facing façade with a height minimum of two (2) stories shall meet a 75% minimum overall lot width and instead allow 0% lot width along S. 31st Avenue for a variance of 75% lot width for certain property located at 3000 Hardy Street (Parcel 028N-07-078.00, PPIN 20837, Ward 3). The Planning Commission recommended to APPROVE on April 6, 2016.

Notes:

Sponsors:

Enactment Date:

Attachments: April PC Minutes (draft), Image Sheet-Midtown-Items H, I, J, & K, Staff Summary - Midtown- H I J K 3000 Hardy Street, Applicant Summary (Variance)-Items F-K and M-Q, Site Plan - The District at Midtown, Petition K - Exhibit

Enactment Number:

Contact:

Meeting Date: 04/19/2016

Drafter: Ginger Maddox

Effective Date:

History of Legislative File

Ver- sion:	Acting Body:	Date:	Action:	Sent To:	Due Date:	Return Date:	Result:
1	City Council	04/19/2016	Approve				Pass

Action Text: A MOTION was made by Council Member Dryden and seconded by Council Member Carroll to APPROVE the petition filed by Robert Tatum, Representative, on behalf of the University of Southern Mississippi, Owner, to request a variance from Midtown Form-Based Code Article 3, Section 3.15.2(B) which states a street facing façade with a height minimum of two (2) stories shall meet a 75% minimum overall lot width and instead allow 0% lot width along S. 31st Avenue for a variance of 75% lot width for certain property located at 3000 Hardy Street (Parcel 028N-07-078.00, PPIN 20837, Ward 3). The Planning Commission recommended to APPROVE on April 6, 2016.

There being no discussion, the Motion received the affirmative vote of the Council as follows:

Yeas: 5 - Bradley, Delgado, Carroll, Dryden and Naylor

Nays: 0

Yea: 5 Council Member Bradley
Council Member Delgado
Council Member Carroll
Council Member Dryden
Council Member Naylor

TEL-No Vote: 0

Text of Legislative File 2016-2602

Title

APPROVE or DENY the petition filed by Robert Tatum, Representative, on behalf of the University of Southern Mississippi, Owner, to request a variance from Midtown Form-Based Code Article 3, Section 3.15.2(B) which states a street facing façade with a height minimum of two (2) stories shall meet a 75% minimum overall lot width and instead allow 0% lot width along S. 31st Avenue for a variance of 75% lot width for certain property located at 3000 Hardy Street (Parcel 028N-07-078.00, PPIN 20837, Ward 3). The Planning Commission recommended to APPROVE on April 6, 2016.

Summary

3000 Hardy Street along S. 31st Avenue - Height Variance (FBC)

Budget Information

Expenditure Type

Purchasing Item

Publication Information

**MINUTES OF THE
REGULAR MEETING OF THE
HATTIESBURG PLANNING COMMISSION
April 6, 2016**

The Hattiesburg Planning Commission did meet in a regular session on April 6, 2016 at 1:00 p.m. at the Jackie Dole Community Center, 220 West Front Street, Hattiesburg, Mississippi. Joseph White, Chairman, presided over the meeting. A quorum was indicated and the attendance was as follows:

Commissioners Present: Dick Conville
 Peggy Horton, Secretary
 Eric Martin
 Don McCleskey
 Linda McMurtrey, Vice-Chairman
 Mark Miller
 Joseph White, Chairman

Commissioners Absent: Judy Corts
 Sandra Thompson
 Jessie Wilson

Also Present: Pattie Brantley, AICP, Director of Urban Development
 Ginger Maddox, Planning Division Manager
 Jeremy McNeil, Planner
 Steve Mitchell, Building Official

Chairman White declared the meeting of the Hattiesburg Planning Commission open and in session at 1:00 P.M.

INVOCATION

Commissioner Horton gave the invocation.

AGENDA REVIEW

There came the matter of the April 2016 Agenda. A request was made by Chairman White for a motion to approve the April 2016 Agenda. A motion was made to approve by Commissioner Conville and seconded by Commissioner Horton.

Commissioners voting aye: Dick Conville
 Peggy Horton, Secretary
 Eric Martin
 Don McCleskey
 Linda McMurtrey, Vice-Chairman
 Mark Miller

Commissioners voting nay: None

MINUTES REVIEW

There came the matter of the February 3, 2016 Minutes. A request was made by Chairman White for a motion to Approve the February 3, 2016 Minutes. A motion was made by Commissioner McClesky to approve the minutes and seconded by Commissioner Horton.

Commissioners voting aye: Dick Conville
Peggy Horton, Secretary
Eric Martin
Don McCleskey
Linda McMurtrey, Vice-Chairman
Mark Miller

Commissioners voting nay: None

Commissioners abstaining: None

REPORTS

BUILDING REPORT

There came the matter of the Building Inspection Report provided to the commission of monthly and YTD Permit information for February and March by Steve Mitchell, Building Official.

PLANNING REPORT

There came the matter of the Planning Report. Ginger Maddox, Planning Division Manager, informed the Commission that the most recent updated draft of Land Development Code will be uploaded to the City’s website in two weeks. As well as her and Pattie Brantley, Director of Urban Development experience at the American Planning Associations’ National Conference in Phoenix, Arizona. Also, Ms. Maddox informed the Commission of the City Council approval of the following items heard at the previous Planning Commission: the City of Hattiesburg, text amendment; TIDE School, Use Permit Upon Review, PPIN 27016; Richard Hiatt, Zoning Designation, Lots 3-10, 12, 15, and 16 at Augusta Court Subdivision of Greystone located on Augusta Court West; Stan Hall, Zoning Designation Lot 17 at Augusta Court Subdivision of Greystone located at 1 Augusta Court East; Matt Mayo, Zoning Designation, Lots 19-40 and an area designated as a “Common Area” at Augusta Court Subdivision of Greystone located on Augusta Court East and Amen Circle; and William Carey University, zoning change, use permit upon review, street closure.

CHAIRMAN’S REPORT

There came the matter of the Chairman’s Report. There was none.

PUBLIC HEARING

Chairman White declared the Public Hearing open at 1:15 P.M. and read the rules and procedures of the hearing.

There came the matter of Item A (Rezoning), by David White, Representative, on behalf of Robert Wallace, Owner, as required in the Comprehensive Zoning Ordinance No. 2330, as amended, to change the zoning classification for a portion of certain property located at 6194 Hwy 98 (Parcel 052R-10-018.00, PPIN 17193, Ward 3) from Article 4, Section 62, B-5 (Regional Business) District to Article 4, Section 54, R-4 (High Density Residential) District.

	Name	Address	City/State
<u>Presented by:</u>	David White	4341 Ambergate Court	Franklin, TN
	- Representative, Franklin Construction Company		
<u>Proponents:</u>	None		
<u>Opponents:</u>	None		

Chairman White declared the Public Hearing closed and the Business Meeting open to vote on the request. Commissioner Miller made a motion to approve the zoning change because there is a material change in the circumstances and conditions of the neighborhood and area surrounding the petitioned property. The motion was seconded by Commissioner Dick.

Commissioners voting aye: Dick Conville
Peggy Horton, Secretary
Eric Martin
Don McCleskey
Linda McMurtrey, Vice-Chairman
Mark Miller

Commissioners voting nay: None

There came the matter of Item B (Use Permit Upon Review), by Charles Bourland, Representative, on behalf of William Carey University, Owner, as required in the Comprehensive Zoning Ordinance No. 2330, as amended, to request a Use Permit Upon Review for a “Parking/Parking Lot” as provided in Article 4, Section 52.03 (4) for certain properties located at 204, 226, and 228 Tuscan Avenue (Parcel 038G-15-189.00, PPIN 13687; Parcel 038G-15-190.00, PPIN 13688; Parcel 038G-15-191.00, PPIN 13689, Ward 5).

	Name	Address	City/State
<u>Presented by:</u>	Charles Bourland	5211 Old Highway 11	Hattiesburg, MS
	- Representative, Landry and Lewis Architects, P.A.		
	Bob Blevin	498 Tuscan Ave	Hattiesburg, MS
	- Director of Facilities, William Carey University		
<u>Proponents:</u>	None		
<u>Opponents:</u>	Katie L. Riley	498 Tuscan Ave.	Hattiesburg, MS

Chairman White declared the Public Hearing closed and the Business Meeting open to vote on the request. Commissioner McClesky made a motion to approve the application for a Use permit Upon Review because there is need to preserve and encourage the stability of the Hattiesburg business community. The motion was seconded by Commissioner Miller.

Commissioners voting aye: Dick Conville
Peggy Horton, Secretary
Eric Martin
Don McCleskey
Linda McMurtrey, Vice-Chairman
Mark Miller

Commissioners voting nay: None

There came the matter of Item C (Rezoning) by Renee and Brian Dozier, Representative, on behalf of Sidney Malone, Owner, as required in the Comprehensive Zoning Ordinance No. 2330, as amended, to change the zoning classification for a certain property located on The northeast corner of Turtle Creek Mall (Willow Street) (Parcel 051L-11-036.000, PPIN 17347, Ward 3) from Article 4, Section 59, B-2 (Neighborhood Business) District to Article 4, Section 62, B-5 (Regional Business) District.

	Name	Address	City/State
<u>Presented by:</u>	Kyle Wallace - Project Engineer, Shows, Dearman & Waits, Inc.	301 2 nd Avenue	Hattiesburg, MS
	Sidney Malone	104 Campbell Loop	Hattiesburg, MS
<u>Proponents:</u>	None		
<u>Opponents:</u>	None		

Chairman White declared the Public Hearing closed and the Business Meeting open to vote on the request. Commissioner Miller made a motion to approve the zoning change because there is a material change in the circumstances and conditions of the neighborhood and area surrounding the petitioned property. The motion was seconded by Commissioner Horton.

Commissioners voting aye: Dick Conville
Peggy Horton, Secretary
Eric Martin
Linda McMurtrey, Vice-Chairman
Mark Miller

Commissioners voting nay: None

Commissioners abstaining: Don McCleskey

There came the matter of Item D (Variance), by Renee and Brian Dozier, Representative, on behalf of Sidney Malone, Owner, as required in the Comprehensive Zoning Ordinance No. 2330, as amended, to request a variance from Article 4, Section 89.04 (39) which states one (1) parking space is required for each one thousand (1,000) square feet of gross floor area for a total (44) spaces required and instead allow a total of eight (8) spaces for a variance of thirty-six (36) parking spaces for certain property located at the northeast corner of Turtle Creek Mall (Willow Street) (Parcel 051L-11-036.000, PPIN 17347, Ward 3).

	Name	Address	City/State
<u>Presented by:</u>	Kyle Wallace - Project Engineer, Shows, Dearman & Waits, Inc.	301 2 nd Avenue	Hattiesburg, MS
	Sidney Malone	104 Campbell Loop	Hattiesburg, MS
<u>Proponents:</u>	None		
<u>Opponents:</u>	None		

Chairman White declared the Public Hearing closed and the Business Meeting open to vote on the request. Commissioner Conville made a motion to approve the variance because there is literal interpretation of the provision of the Code would deprive the applicant of rights commonly enjoyed by other properties in the same district under the terms of this code. The motion was seconded by Commissioner Horton.

Commissioners voting aye: Dick Conville
Peggy Horton, Secretary
Eric Martin
Linda McMurtrey, Vice-Chairman

Commissioners voting nay: Mark Miller

Commissioners voting abstaining: Don McCleskey

There came the matter of Item E (Text Amendment), by the City of Hattiesburg to add and amend the text of the Midtown Form Based Code, Ord. 3105, so that Section 3.17 C.3.b.v. reads: “Chevy Chase Drive”.

Amended text to read:

- “b. Where more than one street abuts a lot, all of the streets are considered primary streets, except that the following streets are designated as side streets:
- i. 30th Avenue;
 - ii. Lorraine Street;
 - iii. 27th Avenue;
 - iv. Adeline Street; and
 - v. Chevy Chase Drive.”

	Name	Address	City/State
<u>Presented by:</u>	City of Hattiesburg		Hattiesburg, MS
<u>Proponents:</u>	None		
<u>Opponents:</u>	None		

Chairman White declared the Public Hearing closed and the Business Meeting open to vote on the request. Commissioner McCleskey made a motion to approve the text amendment. The motion was seconded by Commissioner Horton.

Commissioners voting aye: Dick Conville
Peggy Horton, Secretary
Eric Martin
Don McCleskey
Linda McMurtrey, Vice-Chairman
Mark Miller

Commissioners voting nay: None

There came the matter of Item F (Variance), Robert Tatum, Representative, on behalf of the University of Southern Mississippi, Owner, as required in the Midtown Form-Based Code, to request a variance from Article 3, Section 3.4.2 (F) which states a Build-to Zone on a primary street shall meet 70% minimum overall lot width and instead allow 17% lot width for a variance of 53% lot width for certain property located on a portion of 3102 Hardy St and along S. 31st Avenue (Parcel 028N-07-079.00, PPIN 26492, & Parcel 028N-07-080.00, PPIN 26493, respectively, Ward 3).

	Name	Address	City/State
<u>Presented by:</u>	Robert Tatum	11 Parkway Blvd	Hattiesburg, MS
	- Representative, CR Properties, LLC		
<u>Proponents:</u>	None		
<u>Opponents:</u>	None		

Chairman White declared the Public Hearing closed and the Business Meeting open to vote on the request. Commissioner McCleskey made a motion to approve the variance because special conditions and circumstances do exist which are peculiar to the land, structure, or building involved and which are not applicable to other lands, structures, or buildings in the same district; and that granting the variance requested will not confer on the applicant any special privilege that is denied by this code to other lands, structures, or buildings in the same district. The motion was seconded by Commissioner Miller.

Commissioners voting aye: Dick Conville
Peggy Horton, Secretary
Eric Martin
Don McCleskey
Linda McMurtrey, Vice-Chairman
Mark Miller

Commissioners voting nay: None

There came the matter of Item G (Variance), Robert Tatum, Representative, on behalf of the University of Southern Mississippi, Owner, as required in the Midtown Form-Based Code, to request a variance from Article 5, Section 5.1.G.3 (a) which states landscaped interior islands must be provided every ten (10) parking spaces for a total of five (5) and instead allow one (1) landscaped interior island for a variance of three (3) landscaped interior islands for certain property located on parcels on and along S. 31st Avenue (Parcel 028N-07-079.00, PPIN 26492, & Parcel 028N-07-080.00, PPIN 26493, respectively, Ward 3).

	Name	Address	City/State
<u>Presented by:</u>	Robert Tatum	11 Parkway Blvd	Hattiesburg, MS
	- Representative, CR Properties, LLC		
<u>Proponents:</u>	None		
<u>Opponents:</u>	None		

Chairman White declared the Public Hearing closed and the Business Meeting open to vote on the request. Commissioner McMurtrey made a motion to approve the variance because special conditions and circumstances do exist which are peculiar to the land, structure, or building involved and which are not applicable to other lands, structures, or buildings in the same district; and that granting the variance requested will not confer on the applicant any special privilege that is denied by this code to other lands, structures, or buildings in the same district. The motion was seconded by Commissioner Horton.

Commissioners voting aye: Dick Conville
Peggy Horton, Secretary
Eric Martin
Don McCleskey
Linda McMurtrey, Vice-Chairman
Mark Miller

Commissioners voting nay: None

There came the matter of Item H (Variance), Robert Tatum, Representative, on behalf of the University of Southern Mississippi, Owner, as required in the Midtown Form-Based Code, to request a variance from Article 3, Section 3.15.1 (F) which states a Build-to Zone on a primary street (S. 31st Ave.) shall meet a 90% minimum overall lot width and instead allow 27% lot width for a variance of 63% lot width for certain property located on a portion of 3000 Hardy Street (Parcel 028N-07-078.00, PPIN 20837, Ward 3).

	Name	Address	City/State
<u>Presented by:</u>	Robert Tatum	11 Parkway Blvd	Hattiesburg, MS
	- Representative, CR Properties, LLC		
<u>Proponents:</u>	None		
<u>Opponents:</u>	None		

Chairman White declared the Public Hearing closed and the Business Meeting open to vote on the request. Commissioner McCleskey made a motion to approve the variance because special conditions and circumstances do exist which are peculiar to the land, structure, or building involved and which are not applicable to other lands, structures, or buildings in the same district; and that granting the variance requested will not confer on the applicant any special privilege that is denied by this code to other lands, structures, or buildings in the same district. The motion was seconded by Commissioner Conville.

Commissioners voting aye: Dick Conville
Peggy Horton, Secretary
Eric Martin
Don McCleskey
Linda McMurtrey, Vice-Chairman
Mark Miller

Commissioners voting nay: None

There came the matter of Item I (Variance), Robert Tatum, Representative, on behalf of the University of Southern Mississippi, Owner, as required in the Midtown Form-Based Code, to request a variance from Article 3, Section 3.15.2(B) which states a street facing façade with a height minimum of two (2) stories shall meet a 75% minimum overall lot width and instead allow 53% lot width along Hardy Street for a variance of 22% lot width for certain property located 3000 Hardy Street (Parcel 028N-07-078.00, PPIN 20837, Ward 3).

	Name	Address	City/State
<u>Presented by:</u>	Robert Tatum	11 Parkway Blvd	Hattiesburg, MS
	- Representative, CR Properties, LLC		
<u>Proponents:</u>	None		
<u>Opponents:</u>	None		

Chairman White declared the Public Hearing closed and the Business Meeting open to vote on the request. Commissioner McCleskey made a motion to approve the variance because special conditions and circumstances do exist which are peculiar to the land, structure, or building involved and which are not applicable to other lands, structures, or buildings in the same district; and that granting the variance requested will not confer on the applicant any special privilege that is denied by this code to other lands, structures, or buildings in the same district. The motion was seconded by Commissioner Horton.

Commissioners voting aye: Dick Conville
Peggy Horton, Secretary
Eric Martin
Don McCleskey
Linda McMurtrey, Vice-Chairman
Mark Miller

Commissioners voting nay: None

There came the matter of Item J (Variance), Robert Tatum, Representative, on behalf of the University of Southern Mississippi, Owner, as required in the Midtown Form-Based Code, to request a variance from Article 3, Section 3.15.2(B) which states a street facing façade with a height minimum of two (2) stories shall meet a 75% minimum overall lot width and instead allow 0% lot width along S. 30th Avenue for a variance of 75% lot width for certain property located 3000 Hardy Street (Parcel 028N-07-078.00, PPIN 20837, Ward 3).

	Name	Address	City/State
<u>Presented by:</u>	Robert Tatum	11 Parkway Blvd	Hattiesburg, MS
	- Representative, CR Properties, LLC		
<u>Proponents:</u>	None		
<u>Opponents:</u>	None		

Chairman White declared the Public Hearing closed and the Business Meeting open to vote on the request. Commissioner McCleskey made a motion to approve the variance because special conditions and circumstances do exist which are peculiar to the land, structure, or building involved and which are not applicable to other lands, structures, or buildings in the same district; and that granting the variance requested will not confer on the applicant any special privilege that is denied by this code to other lands, structures, or buildings in the same district. The motion was seconded by Commissioner Horton.

Commissioners voting aye: Dick Conville
Peggy Horton, Secretary
Eric Martin
Don McCleskey
Linda McMurtrey, Vice-Chairman
Mark Miller

Commissioners voting nay: None

There came the matter of Item K (Variance), Robert Tatum, Representative, on behalf of the University of Southern Mississippi, Owner, as required in the Midtown Form-Based Code, to request a variance from Article 3, Section 3.15.2(B) which states a street facing façade with a height minimum of two (2) stories shall meet a 75% minimum overall lot width and instead allow 0% lot width S. 31st Avenue for a variance of 75% lot width for certain property located 3000 Hardy Street (Parcel 028N-07-078.00, PPIN 20837, Ward 3).

	Name	Address	City/State
<u>Presented by:</u>	Robert Tatum	11 Parkway Blvd	Hattiesburg, MS
	- Representative, CR Properties, LLC		
<u>Proponents:</u>	None		
<u>Opponents:</u>	None		

Chairman White declared the Public Hearing closed and the Business Meeting open to vote on the request. Commissioner McCleskey made a motion to approve the variance because special conditions and circumstances do exist which are peculiar to the land, structure, or building involved and which are not applicable to other lands, structures, or buildings in the same district; and that granting the variance requested will not confer on the applicant any special privilege that is denied by this code to other lands, structures, or buildings in the same district. The motion was seconded by Commissioner Horton.

Commissioners voting aye: Dick Conville
Peggy Horton, Secretary
Eric Martin
Don McCleskey
Linda McMurtrey, Vice-Chairman
Mark Miller

Commissioners voting nay: None

There came the matter of Item L (Variance), Robert Tatum, Representative, on behalf of the University of Southern Mississippi, Owner, as required in the Midtown Form-Based Code, to request a variance from Article 3, Section 3.5.3.A (MX-4) which states a maximum story allowed in a MX-4 zone shall not exceed four (4) stories and instead allow five (5) stories for a variance of one (1) story for a hotel as proposed located at 3000 Hardy Street and 301 Chevy Chase Drive (Parcel 028N-07-078.00, PPIN 20837 ; Parcel 028N-07-076.00, PPIN 20839, Ward 3).

	Name	Address	City/State
<u>Presented by:</u>	Robert Tatum	11 Parkway Blvd	Hattiesburg, MS
	- Representative, CR Properties, LLC		
<u>Proponents:</u>	None		
<u>Opponents:</u>	None		

Chairman White declared the Public Hearing closed and the Business Meeting open to vote on the request. Commissioner Conville made a motion to approve the variance because special conditions and circumstances do exist which are peculiar to the land, structure, or building involved and which are not applicable to other lands, structures, or buildings in the same district; and that granting the variance requested will not confer on the applicant any special privilege that is denied by this code to other lands, structures, or buildings in the same district. The motion was seconded by Commissioner Martin.

Commissioners voting aye: Dick Conville
Peggy Horton, Secretary
Eric Martin
Linda McMurtrey, Vice-Chairman
Mark Miller
Don McCleskey

Commissioners voting nay: None

There came the matter of Item M (Variance), Robert Tatum, Representative, on behalf of the University of Southern Mississippi, Owner, as required in the Midtown Form-Based Code, to request a variance from Article 3, Section 3.4.2 (F) & (H) which states the Build-to Zone on a primary street shall meet a 70% minimum lot width and instead allow 0% lot width for a variance of 70% lot width along S. 31st Avenue and also allow 23% lot width for a variance of 47% lot width along Chevy Chase Drive for certain properties located at 3000 Hardy Street and 307 Chevy Chase Drive (Parcel 028N-07-076.00, PPIN 20839; Parcel 028N-07-078.00, PPIN 20837 ; Parcel 028N-07-077.00, PPIN 20838 respectively, Ward 3).

	Name	Address	City/State
<u>Presented by:</u>	Robert Tatum	11 Parkway Blvd	Hattiesburg, MS
	- Representative, CR Properties, LLC		
<u>Proponents:</u>	None		
<u>Opponents:</u>	None		

Chairman White declared the Public Hearing closed and the Business Meeting open to vote on the request. Commissioner Horton made a motion to approve the variance because special conditions and circumstances do exist which are peculiar to the land, structure, or building involved and which are not applicable to other lands, structures, or buildings in the same district; and that granting the variance requested will not confer on the applicant any special privilege that is denied by this code to other lands, structures, or buildings in the same district. The motion was seconded by Commissioner McMurtrey.

Commissioners voting aye: Dick Conville
Peggy Horton, Secretary
Eric Martin
Don McCleskey
Linda McMurtrey, Vice-Chairman
Mark Miller

Commissioners voting nay: None

There came the matter of Item N (Variance), Robert Tatum, Representative, on behalf of the University of Southern Mississippi, Owner, as required in the Midtown Form-Based Code, to request a variance from Article 3, Section 3.15.1 (F) which states a Build-to Zone on a primary street (S. 31st Ave.) shall meet a 90% minimum overall lot width and instead allow 0% lot width for a variance of 90% lot width and a variance from Article 3, Section 3.15.2(B) which states a street facing façade height with a minimum of two (2) stories shall meet a 75% minimum overall lot width and instead allow 0% lot width along S. 31st Avenue for a variance of 75% two lot width for certain property located on the southern portion of 3000 Hardy Street along S. 31st Avenue (Parcel 028N-07-078.00, PPIN 20837; Parcel 028N-07-077.00, PPIN 20838, Ward 3).

	Name	Address	City/State
<u>Presented by:</u>	Robert Tatum	11 Parkway Blvd	Hattiesburg, MS
	- Representative, CR Properties, LLC		
<u>Proponents:</u>	None		
<u>Opponents:</u>	None		

Chairman White declared the Public Hearing closed and the Business Meeting open to vote on the request. Commissioner Horton made a motion to approve the variance because special conditions and circumstances do exist which are peculiar to the land, structure, or building involved and which are not applicable to other lands, structures, or buildings in the same district; and that granting the variance requested will not confer on the applicant any special privilege that is denied by this code to other lands, structures, or buildings in the same district. The motion was seconded by Commissioner McMurtrey.

Commissioners voting aye: Dick Conville
Peggy Horton, Secretary
Eric Martin
Don McCleskey
Linda McMurtrey, Vice-Chairman
Mark Miller

Commissioners voting nay: None

There came the matter of Item O (Variance), Robert Tatum, Representative, on behalf of the University of Southern Mississippi, Owner, as required in the Midtown Form-Based Code, to request a variance from Article 3, Section 3.15.2(B) which states a street facing façade height with a minimum of two (2) stories shall meet a 75% minimum overall lot width and instead allow 48% lot width along S. 30th Avenue for a variance of 27% lot width for certain property located on the southern portion of 3000 Hardy Street along S. 30th Avenue (Parcel 028N-07-078.00, PPIN 20837; Parcel 028N-07-076.00, PPIN 20839, Ward 3).

	Name	Address	City/State
<u>Presented by:</u>	Robert Tatum	11 Parkway Blvd	Hattiesburg, MS
	- Representative, CR Properties, LLC		
<u>Proponents:</u>	None		
<u>Opponents:</u>	None		

Chairman White declared the Public Hearing closed and the Business Meeting open to vote on the request. Commissioner Horton made a motion to approve the variance because special conditions and circumstances do exist which are peculiar to the land, structure, or building involved and which are not applicable to other lands, structures, or buildings in the same district; and that granting the variance requested will not confer on the applicant any special privilege that is denied by this code to other lands, structures, or buildings in the same district. The motion was seconded by Commissioner Conville.

Commissioners voting aye: Dick Conville
Peggy Horton, Secretary
Eric Martin
Linda McMurtrey, Vice-Chairman
Mark Miller
Don McCleskey

Commissioners voting nay: None

There came the matter of Item P (Variance), Robert Tatum, Representative, on behalf of the University of Southern Mississippi, Owner, as required in the Midtown Form-Based Code, to request a setback variance from Article 3. Section 3.15.1. (G) which states that a side street setback may be a maximum of fifteen (15) feet from the property line and instead allow a setback of 19.4 feet on S. 30th Avenue for a variance of 4.4 feet for a portion of a hotel as proposed located at 3000 Hardy Street and 301 Chevy Chase Drive (Parcel 028N-07-078.00, PPIN 20837; Parcel 028N-07-076.00, PPIN 20839, Ward 3).

	Name	Address	City/State
<u>Presented by:</u>	Robert Tatum	11 Parkway Blvd	Hattiesburg, MS
	- Representative, CR Properties, LLC		
<u>Proponents:</u>	None		
<u>Opponents:</u>	None		

Chairman White declared the Public Hearing closed and the Business Meeting open to vote on the request. Commissioner Horton made a motion to approve the variance because special conditions and circumstances do exist which are peculiar to the land, structure, or building involved and which are not applicable to other lands, structures, or buildings in the same district; and that granting the variance requested will not confer on the applicant any special privilege that is denied by this code to other lands, structures, or buildings in the same district. The motion was seconded by Commissioner Miller.

Commissioners voting aye: Dick Conville
Peggy Horton, Secretary
Eric Martin
Linda McMurtrey, Vice-Chairman
Mark Miller
Don McCleskey

Commissioners voting nay: None

There came the matter of Item Q (Variance), Robert Tatum, Representative, on behalf of University of Southern Mississippi, Owner, as required in the Midtown Form-Based Code, to request a variance from Article 5, Section 5.1.G.3 (a) which states landscaped interior island must be provided every ten (10) parking spaces for a required total of fourteen (14) and instead allow three (3) landscaped interior islands for a variance of eleven (11) landscaped interior island for certain property located on a portion of 3102 Hardy Street and along S. 31st Avenue (Parcel 028N-07-079.00, PPIN 26492, & Parcel 028N-07-080.00, PPIN 26493, Parcel 028N-07-078.00, PPIN 20837, respectively, Ward 3).

	Name	Address	City/State
<u>Presented by:</u>	Robert Tatum	11 Parkway Blvd	Hattiesburg, MS
	- Representative, CR Properties, LLC		
<u>Proponents:</u>	None		
<u>Opponents:</u>	None		

Chairman White declared the Public Hearing closed and the Business Meeting open to vote on the request. Commissioner McCleskey made a motion to approve the variance because special conditions and circumstances do exist which are peculiar to the land, structure, or building involved and which are not applicable to other lands, structures, or buildings in the same district; and that granting the variance requested will not confer on the applicant any special privilege that is denied by this code to other lands, structures, or buildings in the same district. The motion was seconded by Commissioner Horton.

Commissioners voting aye: Dick Conville
Peggy Horton, Secretary
Eric Martin
Don McCleskey
Linda McMurtrey, Vice-Chairman
Mark Miller

Commissioners voting nay: None

There came the matter of Item R (Rezoning), Robert Tatum, Representative, on behalf of University of Southern Mississippi, Owner, as required in the Midtown Form-Based Code, to change the zoning classification for a portion of certain a parcel located on S. 31st Avenue (Parcel 028N-07-079.00, PPIN 26492, & Parcel 028N-07-080.00, PPIN 26493, respectively, Ward 3) from Article 2, Section 2.4, EM-2 (Employment) District to Article 2, Section 2.3, MX-3 (Mixed Use) District.

	Name	Address	City/State
<u>Presented by:</u>	Robert Tatum	11 Parkway Blvd	Hattiesburg, MS
	- Representative, CR Properties, LLC		
<u>Proponents:</u>	None		
<u>Opponents:</u>	None		

Chairman White declared the Public Hearing closed and the Business Meeting open to vote on the request. Commissioner Miller made a motion to approve the zoning change because there is a material change in the circumstances and conditions of the neighborhood and area surrounding the petitioned property. The motion was seconded by Commissioner Conville.

Commissioners voting aye: Dick Conville
Peggy Horton, Secretary
Eric Martin
Don McCleskey
Linda McMurtrey, Vice-Chairman
Mark Miller

Commissioners voting nay: None

BUSINESS MEETING

There being no further business, the meeting was adjourned at 3:45 P.M. Commissioner McCleskey made a motion to adjourned the meeting at 3:45 P.M. The motion was seconded at Commissioner Martin.

Joe White, Chairman

Pattie Brantley, AICP, Director of Urban Development.

SUBJECT PARCEL:


3000 Hardy Street

Robert Tatum, on behalf of the University of Southern Mississippi.


The applicant requests a **variance from Article 3, Section 3.15.1 (F)** which states a Build-to Zone on a primary street (S. 31st Ave.) shall meet a 90% minimum overall lot width and instead allow 27% lot width for a variance of 63% lot width; **variance from Article 3, Section 3.15.2(B)** which states a street facing façade with a height minimum of two (2) stories shall meet a 75% minimum overall lot width and instead allow 53% lot width along Hardy Street for a variance of 22% lot width; a **variance from Article 3, Section 3.15.2(B)** which states a street facing façade with a height minimum of two (2) stories shall meet a 75% minimum overall lot width and instead allow 0% lot width along S. 30th Avenue for a variance of 75% lot width; and a **variance from Article 3, Section 3.15.2(B)** which states a street facing façade with a height minimum of two (2) stories shall meet a 75% minimum overall lot width and instead allow 0% lot width along S. 31st Avenue for a variance of 75% lot width for certain property located on a portion of 3000 Hardy Street (Parcel 028N-07-078.00, PPIN 20837, Ward 3).



Vicinity Map—Ward 3

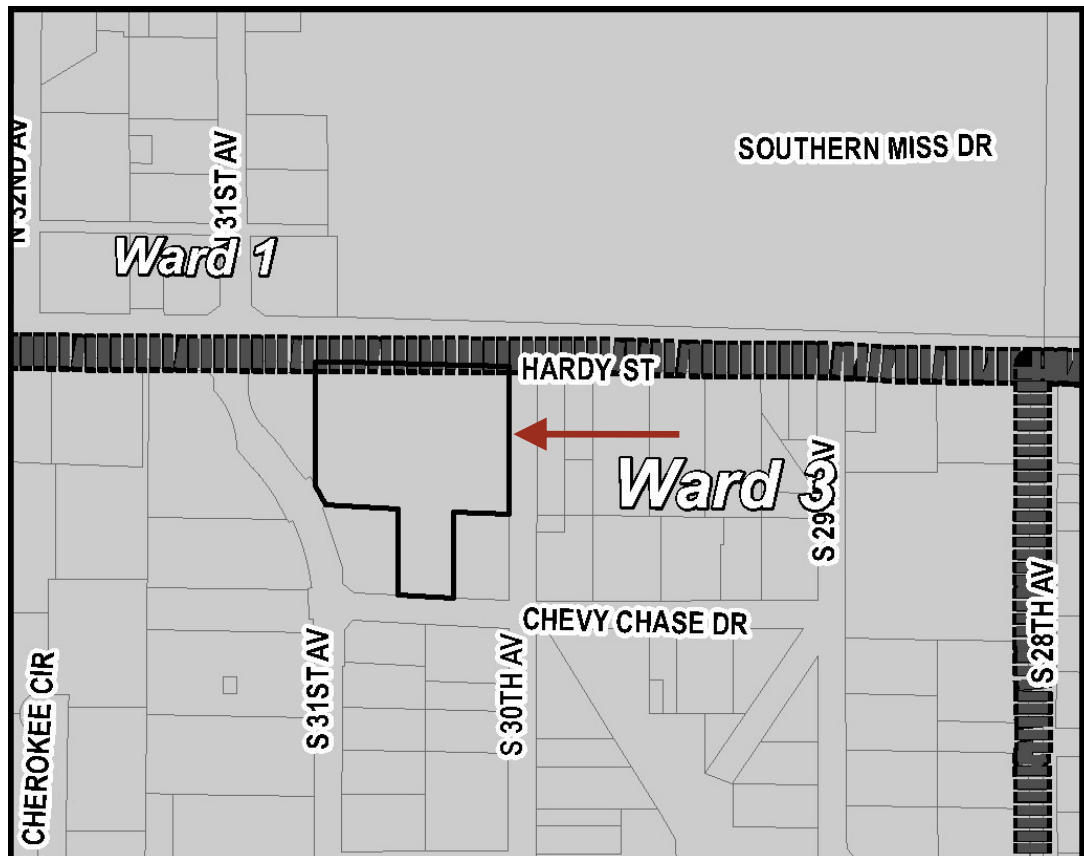

Zoning—MX-5 & MX-4

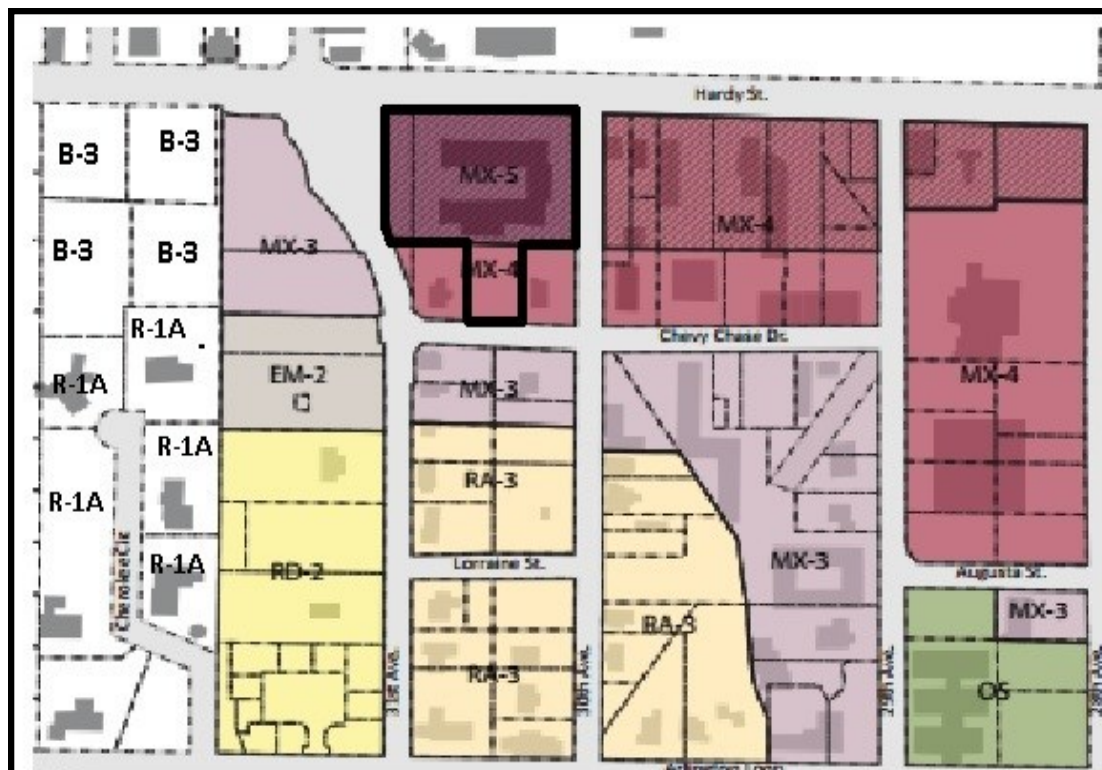

Site Aerial



SURROUNDING AREA

Northern Direction: R-3 (Muti-Family Residential) District / University of Southern Mississippi



**Southern Direction: MX-3(Mixed Use)
3 story / Vacant**



**Eastern Direction: MX-5 (Mixed Use)
5-story & HS (Hardy Street Overlay)/
Vacant**

**Western Direction: MX-3(Mixed Use)
3 story and EM-2 (Employment) 2
story / Parking Lot**





**Planning Commission
Case Fact Sheet**

Property Applicant: Robert Tatum, Representative
Property Owner: University of Southern Mississippi

Address of Property: 3000 Hardy Street
Tax Parcels/Ward: 028N-07-078.00
PPIN: 20837
Ward: 3

Requests: **4 Variances from the Midtown Form-Based Code**

Purpose of Request: To consider an application to request a **variance from Article 3, Section 3.15.1 (F)** which states a Build-to Zone on a primary street (S. 31st Ave.) shall meet a 90% minimum overall lot width and instead allow 27% lot width for a variance of 63% lot width; a **variance from Article 3, Section 3.15.2(B)** which states a street facing façade with a height minimum of two (2) stories shall meet a 75% minimum overall lot width and instead allow 53% lot width along Hardy Street for a variance of 22% lot width; a **variance from Article 3, Section 3.15.2(B)** which states a street facing façade with a height minimum of two (2) stories shall meet a 75% minimum overall lot width and instead allow 0% lot width along S. 30th Avenue for a variance of 75% lot width; and a **variance from Article 3, Section 3.15.2(B)** which states a street facing façade with a height minimum of two (2) stories shall meet a 75% minimum overall lot width and instead allow 0% lot width along S. 31st Avenue for a variance of 75% lot width for certain property located on a portion of 3000 Hardy Street (Parcel 028N-07-078.00, PPIN 20837, Ward 3).

Applicant Summary: See Attached

Applicable Regulations:

SECTION 3.15

Special Rules for the –HS Overlay District

1. Lot, Placement

Build-to Zone (BTZ) - (F) Requires Building in primary street BTZ (min % of lot width)-90%.

2. Height

Building Height- (B) Street facing façade at min height (min% of lot width) - 75%.

Present Zoning:

This parcel is zoned MX-5 (Mixed Use) 5-Story with the Hardy Street overlay District and MX-4 (Mixed Use) 4-Story.

Present Use:

Parking lot and undeveloped

**Surrounding Zoning
and Land Use:**

North: R-3 (Multi-Family Residential) District / University of Southern Mississippi
South: MX-3(Mixed Use) 3-story / vacant
East: MX-4 (Mixed Use) 4-story, MX-5 (Mixed Use) 5-story, & HS (Hardy Street Overlay)/ Vacant
West: MX-3(Mixed Use) 3-story and EM-2 (Employment) 2 story / Parking Lot

**Most Nearly
Bounded By (streets):**

This parcel is accessible from the North by Hardy Street, from the West by S.31st Street, and from the East by S.30th Street, and is bounded to the South by Chevy Chase Drive.

**Letters or
Concerns stated:**

The Planning Division Office has not received any letters or other written communications relative to this case, as of March 28, 2016.

History / Background:

This development has started the Site Plan Review process by the Midtown Development Review Committee.

- Variance Option for Item H:** Recommend **approval** or **denial** to request a variance from Article 3, Section 3.15.1 (F) which states a Build-to Zone on a primary street (S. 31st Ave.) shall meet a 90% minimum overall lot width and instead allow 27% lot width for a variance of 63% lot width for certain property located on a portion of 3102 Hardy St and along S. 31st Avenue (Parcel 028N-07-079.00, PPIN 26492, & Parcel 028N-07-080.00, PPIN 26493, respectively, Ward 3).
- Variance Option for Item I:** Recommend **approval** or **denial** to request a variance from Article 3, Section 3.15.2(B) which states a street facing façade with a height minimum of two (2) stories shall meet a 75% minimum overall lot width and instead allow 53% lot width along Hardy Street for a variance of 22% lot width for certain property located on a portion of 3102 Hardy St and along S. 31st Avenue (Parcel 028N-07-079.00, PPIN 26492, & Parcel 028N-07-080.00, PPIN 26493, respectively, Ward 3).
- Variance Option for Item J:** Recommend **approval** or **denial** to request a variance from Article 3, Section 3.15.2(B) which states a street facing façade with a height minimum of two (2) stories shall meet a 75% minimum overall lot width and instead allow 0% lot width along S. 30th Avenue for a variance of 75% lot width for certain property located on a portion of 3102 Hardy St and along S. 31st Avenue (Parcel 028N-07-079.00, PPIN 26492, & Parcel 028N-07-080.00, PPIN 26493, respectively, Ward 3).
- Variance Option Item for K:** Recommend **approval** or **denial** to request a variance from Article 3, Section 3.15.2(B) which states a street facing façade with a height minimum of two (2) stories shall meet a 75% minimum overall lot width and instead allow 0% lot width along S. 31st Avenue for a variance of 75% lot width (Parcel 028N-07-079.00, PPIN 26492, & Parcel 028N-07-080.00, PPIN 26493, respectively, Ward 3).

Basis for Approval:

1. That special conditions and circumstances **(do / do not)** exist which are peculiar to the land, structure, or building involved and which are not applicable to other lands, structures, or buildings in the same district;
2. That literal interpretation of the provisions of this Code **(would / would not)** deprive the applicant of rights commonly enjoyed by other properties in the same district under the terms of this Code;
3. That the special conditions and circumstances **(do / do not)** result from the actions of the applicant;
4. That granting the variance requested **(will / will not)** confer on the applicant any special privilege that is denied by this Code to other lands, structures, or buildings in the same district.

Variance Information (1 page)

Note: No nonconforming use of neighboring lands, structures, or buildings in the same district, and no permitted or nonconforming use of lands, structures, or buildings in other districts shall be considered grounds for the issuance of a variance.

1. List reasons why you feel that the property could not be reasonably used without the requested

variance: Market/tenant demands for parking versus code requirements. We are not able to develop this land without the level of parking we are requesting. The code encourages shared parking, however the shared parking with other sites is not in place at this time since we are the initial developer of land in this area. Also, there is also no existing on-street parking infrastructure for us to share your parking with. In addition, the odd shapes of the parcels we are attempting to develop make it impossible to meet all of the zoning requirements, because it would further reduce parking.

2. All of the following conditions must be met before a variance can be recommended.

Explain and justify your proposal's compliance with each condition:

- a. That special conditions and circumstances exist which are peculiar to the land, structure, or building involved and which are not applicable to other lands, structures, or buildings in the same district.

We are the initial developer and the Form Based code encourages shared parking - which is not available for my site.

This causes the hardship for multiple variances.

- b. That literal interpretation of the provisions of this Code would deprive the applicant of rights commonly enjoyed by other properties in the same district under the terms of this Code.


If we had no variances given to us we would be unable to do the project. There is not enough parking in the area to substantiate all the development required by code.

- c. That the special conditions and circumstances do not result from the actions of the applicant.

These are a result of the Form Based code. We are the first development and are unable to meet all of the requirements, mainly due to the lack of availability of parking. Secondly, our site is irregular and if we meet all of the zoning requirements we would lose even more parking.

- d. That granting the variance requested will not confer on the applicant any special privilege that is denied by this Code to other lands, structures, or buildings in the same district.

We are the first ones doing a major development that are required to meet this code. There are not the available amenities contemplated in the code and thus we can't do a development without these variances.

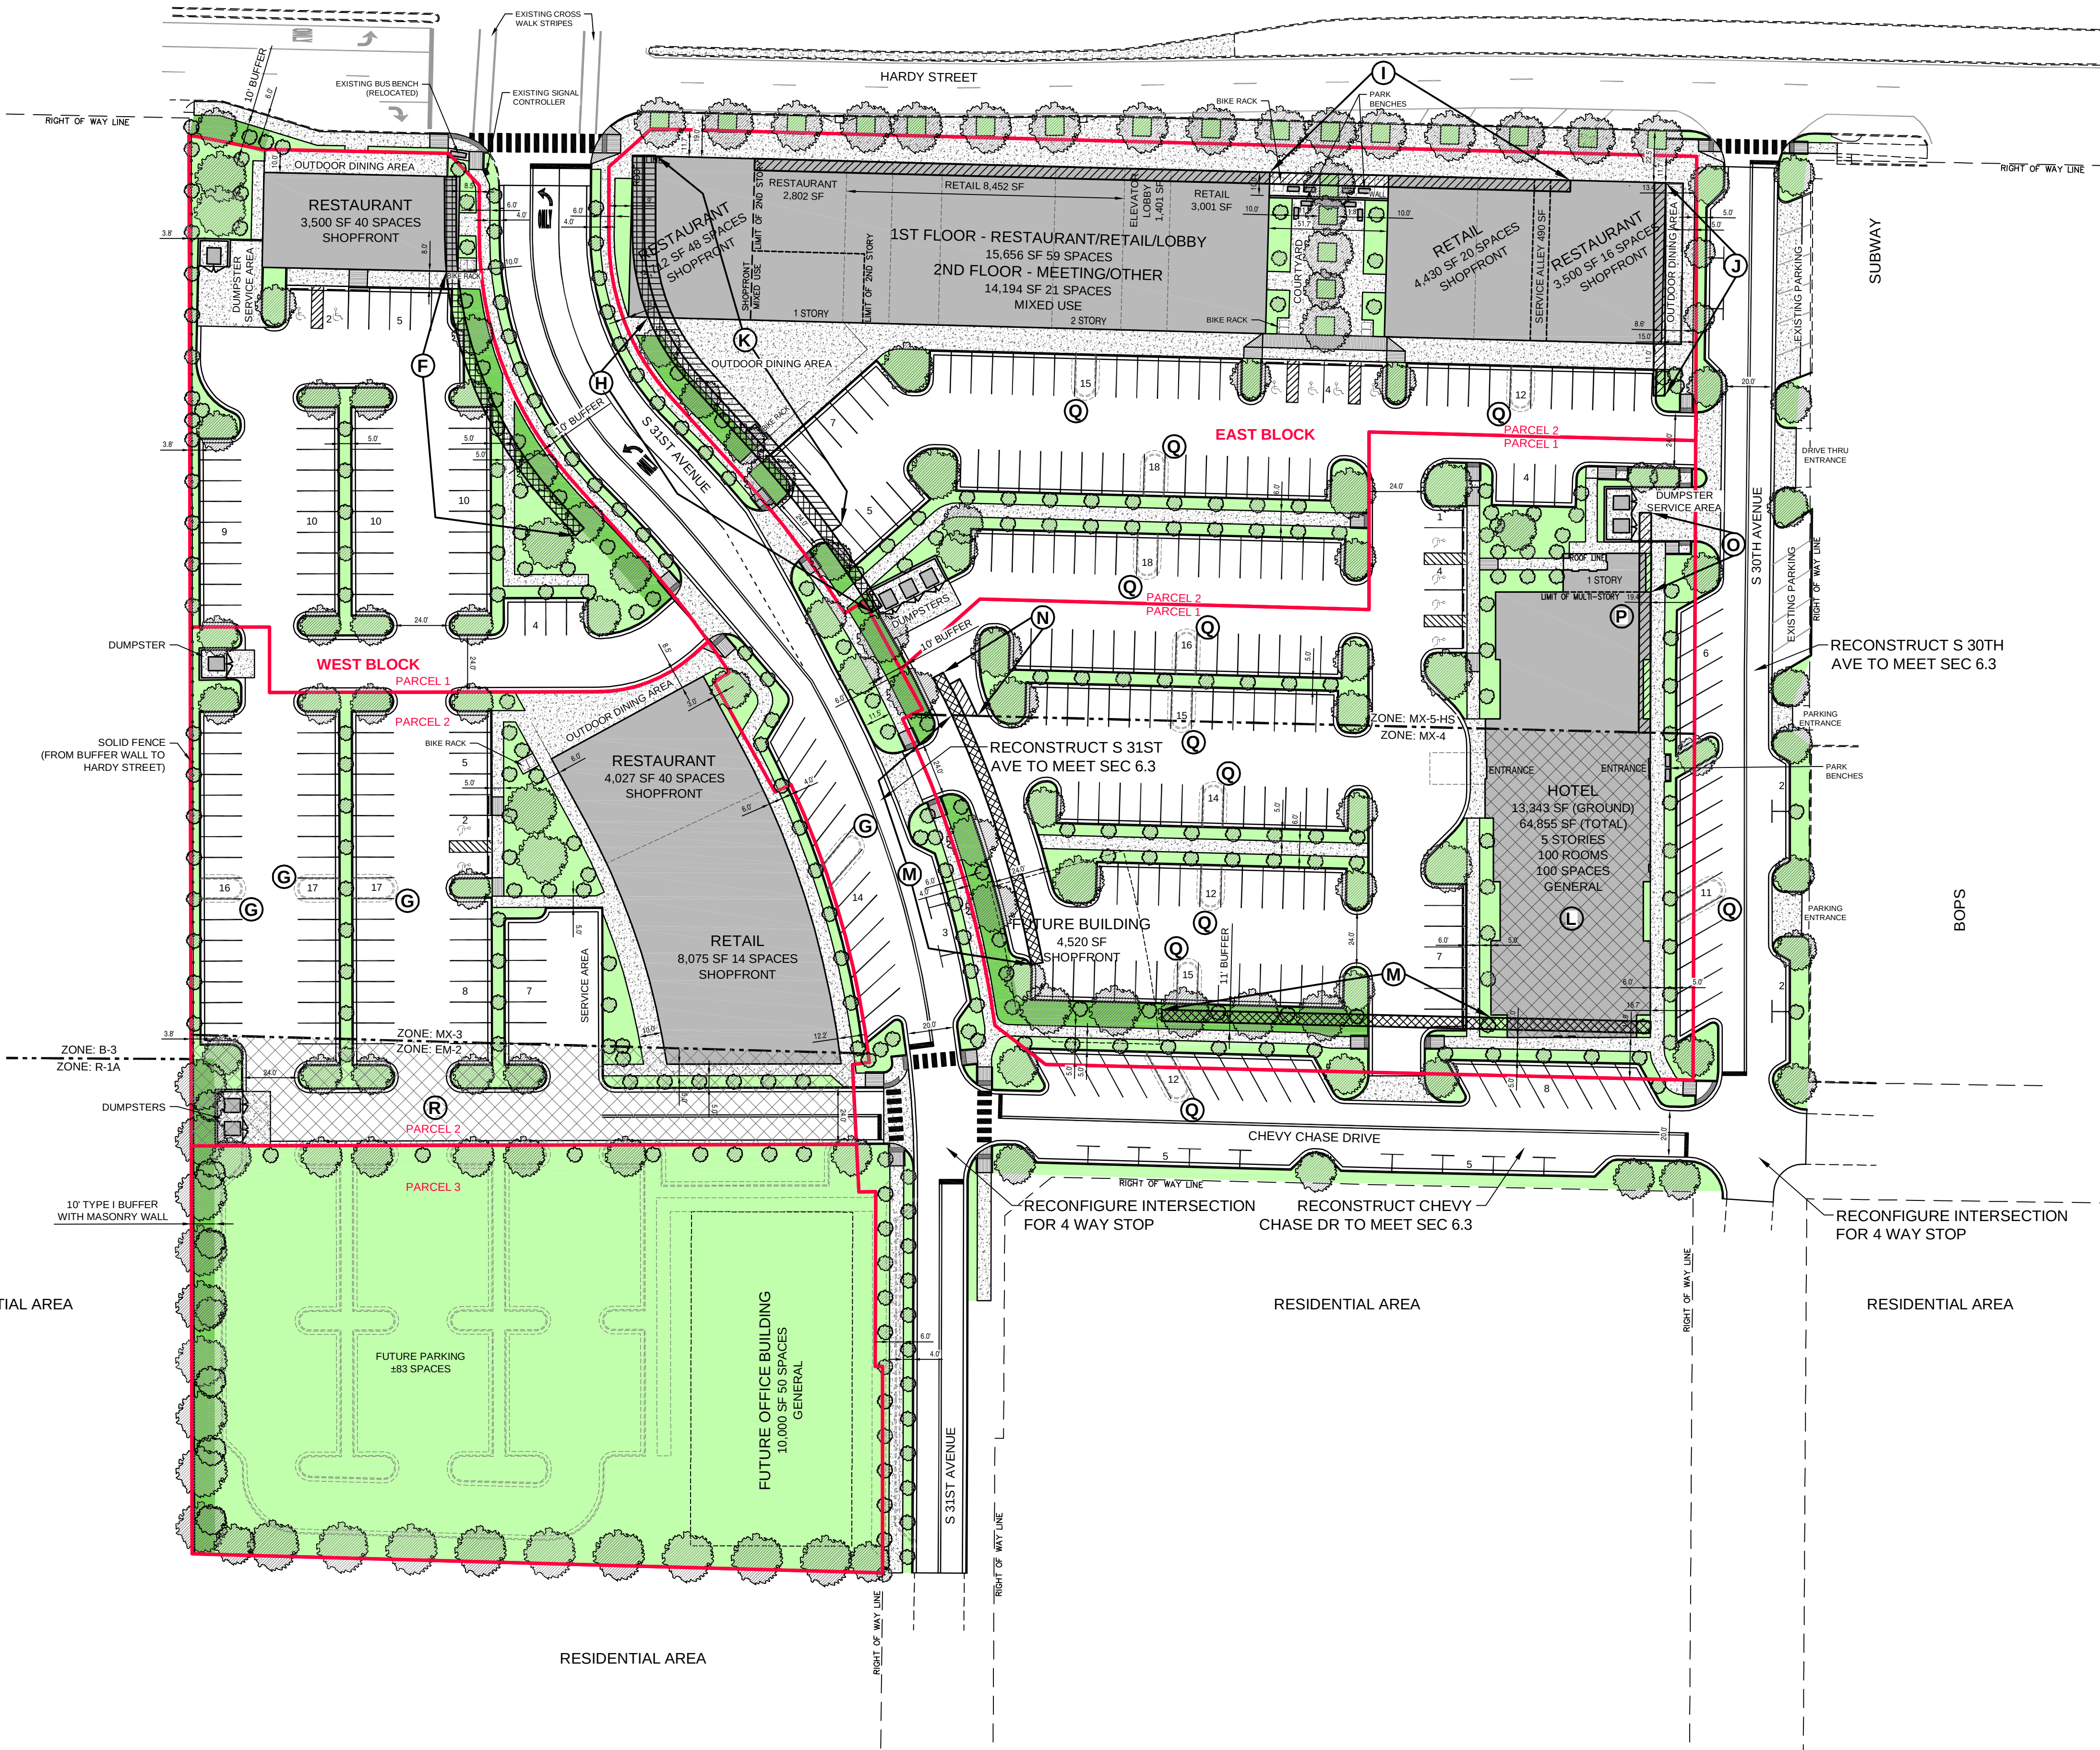


Parking Calculation by Usage						
Space Usage	Space	Units	Vehicle		Bicycle	
			Required	Desired	Provided	Required
Hotel	100	Units	100	100	100	7
Retail	23,958	SF	48	63	59	6
Restaurant	17,541	SF	88	174	161	5
Meeting	7,097	SF	15	16	15	1
Other	5,696	SF	12	5	5	1
Lobby	2,802	SF	0	0	0	0
On-Site Total (Includes ADA Spaces)			263	358	340	20
ADA Accessible Spaces			7	8	12	
Shared Spaces			0	0	20	0
Grand Total (Includes ADA Spaces)			263	358	360	20

Parking Totals by Block		
Block	Vehicle Spaces	Bicycle Spaces
West Block	136	10
East Block	204	25
Total	340	35

Internal Parking Islands by Block		
Block	Islands Required	Islands Provided
West Block	5	1
East Block	14	3
Total	19	4


Street Frontage Coverage Calculation					
Parcel - Zone - Street	Property Length	Building Length	Units	Coverage Required	Coverage Provided
West Block - Parcel 1 - MX-3	Hardy Street	127.8 Ft	85.0 Ft	70%	67%
	S 31st Avenue	240.0 Ft	41.2 Ft	70%	17%
West Block - Parcel 2 - MX-3	S 31st Avenue	227.6 Ft	180.0 Ft	70%	79%
West Block - Parcel 3 - EM-2	S 31st Avenue (Future Development)	186.2 Ft	0.0 Ft	70%	0%
East Block - Parcel 1 - MX-4	S 31st Avenue	162.7 Ft	0.0 Ft	70%	0%
	Chevy Chase Drive	303.1 Ft	69.1 Ft	70%	23%
East Block - Parcel 1 - 1st Floor MX-5-HS	S 30th Avenue	150.3 Ft	132.3 Ft	35%	88%
East Block - Parcel 1 - 2nd Floor MX-5-HS	S 31st Avenue	20.1 Ft	0.0 Ft	90%	0%
East Block - Parcel 1 - 2nd Floor MX-5-HS	S 30th Avenue	127.3 Ft	77.9 Ft	45%	61%
East Block - Parcel 2 - 1st Floor MX-5-HS	S 31st Avenue	20.1 Ft	0.0 Ft	75%	0%
	S 30th Avenue	127.3 Ft	61.0 Ft	75%	48%
East Block - Parcel 2 - 2nd Floor MX-5-HS	Hardy Street	258.3 Ft	70.0 Ft	90%	27%
	S 30th Avenue	472.2 Ft	448.5 Ft	90%	95%
East Block - Parcel 2 - 2nd Floor MX-5-HS	Hardy Street	123.3 Ft	70.0 Ft	45%	57%
	S 31st Avenue	258.3 Ft	0.0 Ft	75%	0%
East Block - Parcel 2 - 2nd Floor MX-5-HS	Hardy Street	472.2 Ft	248.0 Ft	75%	53%
	S 30th Avenue	123.3 Ft	0.0 Ft	75%	0%

- (L) MAXIMUM BUILDING HEIGHT ALLOWED: 4 STORIES
DESIGNED BUILDING HEIGHT: 5 STORIES
(P) MAXIMUM BUILDING SETBACK ALLOWED: 15 FEET
DESIGNED BUILDING SETBACK: 19.4 FEET
(R) EXISTING ZONE: EM-2
PREFERRED ZONE: MX-3

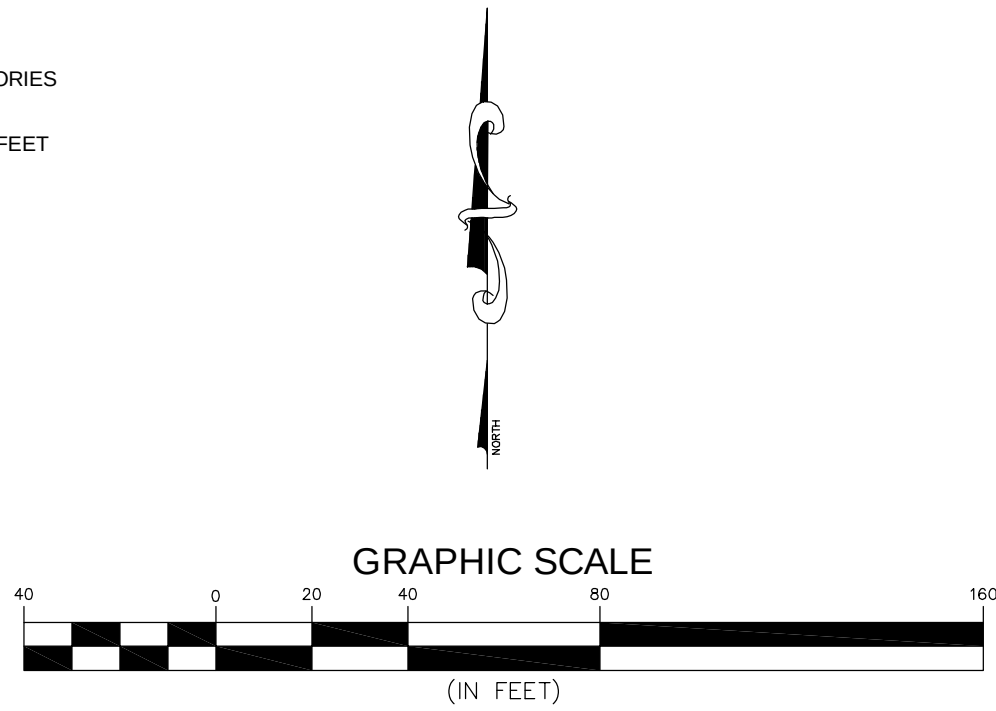

2	03/11/16	REVISED FOR PUBLIC HEARING	RES
1	03/08/16	REVISED COVERAGE CALC & ADDED PARCELS	RES
NO.	DATE	DESCRIPTION	BY
CONCEPTUAL SITE PLAN			
THE DISTRICT AT MIDTOWN			
MIDTOWN DEVELOPERS, LLC			
HATTIESBURG, MISSISSIPPI			
sdw Engineering Progress			
301 Second Ave. Hattiesburg, MS 39401 (p) 601.544.1821 (f) 601.544.0501 sdw.com			
Drawn by: RES		Checked by: SEM	
Date: 02-29-2016		Scale: AS NOTED	
Drawing No.: 15861		Sheet No.: 1 of 1	

EXHIBIT 'H & K'

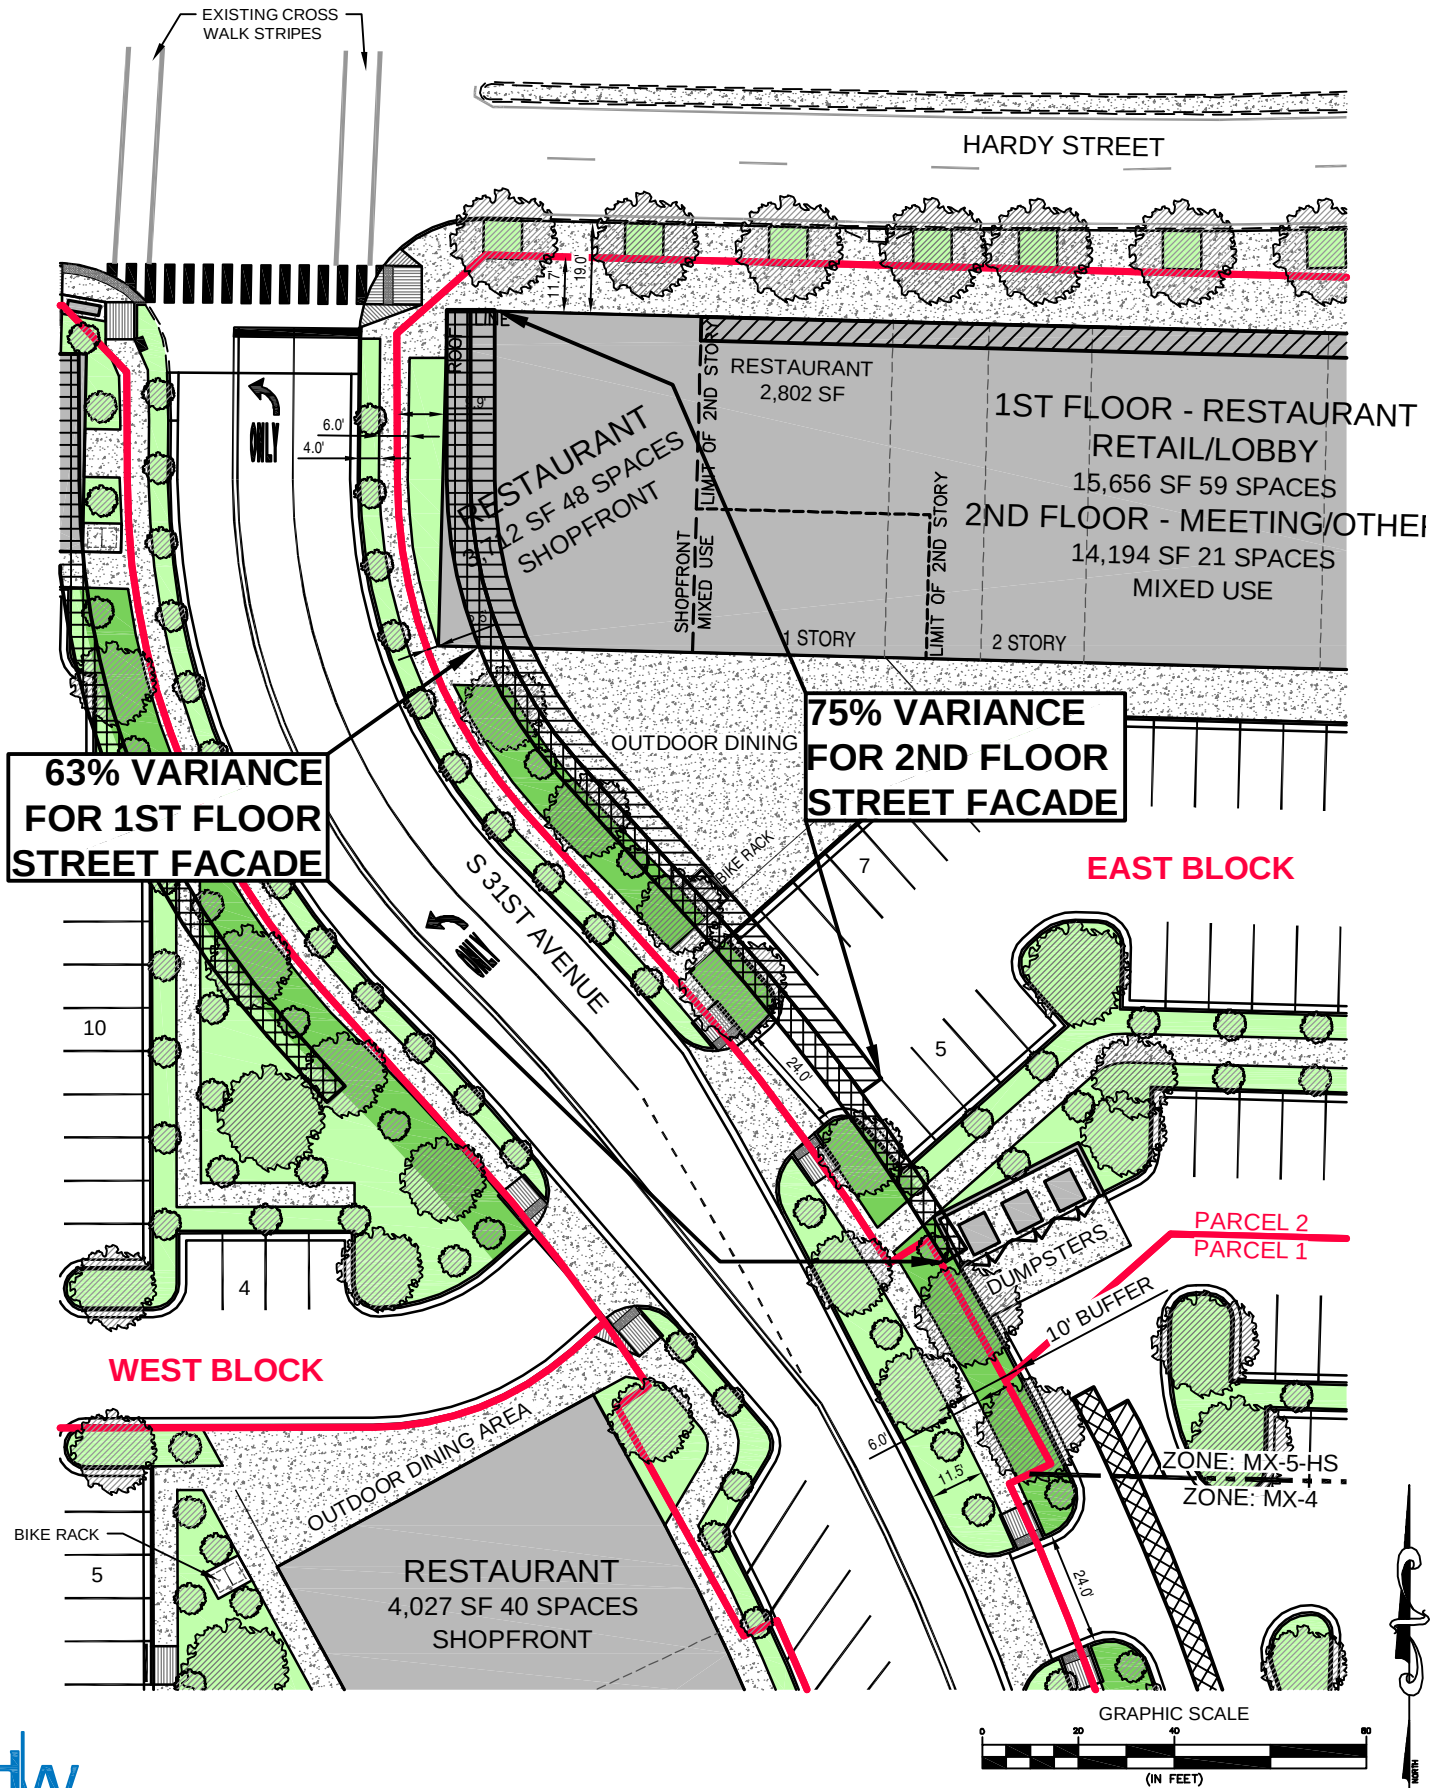



City of Hattiesburg, MS

200 Forrest St.
P.O. Box 1898
Hattiesburg, MS 39401

Master

File Number: 2016-2604

File ID: 2016-2604

Type: Regular Agenda Item

Status: Passed

Version: 1

Reference:

In Control: City Council

File Created: 04/11/2016

Brief Title: 3000 Hardy Street and 301 Chevy Chase Drive -
Height Variance (FBC)

Final Action: 04/19/2016

Minute Book Number: MB2016-103

Title:

APPROVE or DENY the petition filed by Robert Tatum, Representative, on behalf of the University of Southern Mississippi, Owner, to request a variance from Midtown Form-Based Code Article 3, Section 3.5.3.A (MX-4) which states a maximum story allowed in a MX-4 zone shall not exceed four (4) stories and instead allow five (5) stories for a variance of one (1) story for a hotel as proposed located at 3000 Hardy Street and 301 Chevy Chase Drive (Parcel 028N-07-078.00, PPIN 20837; Parcel 028N-07-076.00, PPIN 20839, Ward 3). The Planning Commission recommended to APPROVE on April 6, 2016.

Notes:

Sponsors:

Enactment Date:

Attachments: April PC Minutes (draft), Image Sheet- Midtown-Item L, Staff Summary - Midtown- L 3000 Hardy Street 301 Chevy Chase Drive, Applicant Summary (Variance)- Item L, Site Plan - The District at Midtown, Petition L - Exhibit

Enactment Number:

Contact:

Meeting Date: 04/19/2016

Drafter: Ginger Maddox

Effective Date:

History of Legislative File

Ver- sion:	Acting Body:	Date:	Action:	Sent To:	Due Date:	Return Date:	Result:
1	City Council	04/19/2016	Approve				Pass

Action Text: A MOTION was made by Council Member Carroll and seconded by Council Member Dryden to APPROVE the petition filed by Robert Tatum, Representative, on behalf of the University of Southern Mississippi, Owner, to request a variance from Midtown Form-Based Code Article 3, Section 3.5.3.A (MX-4) which states a maximum story allowed in a MX-4 zone shall not exceed four (4) stories and instead allow five (5) stories for a variance of one (1) story for a hotel as proposed located at 3000 Hardy Street and 301 Chevy Chase Drive (Parcel 028N-07-078.00, PPIN 20837; Parcel 028N-07-076.00, PPIN 20839, Ward 3). The Planning Commission recommended to APPROVE on April 6, 2016.

There being no discussion, the Motion received the affirmative vote of the Council as follows:

Yeas: 5 - Bradley, Delgado, Carroll, Dryden and Naylor

Nays: 0

Yea: 5 Council Member Bradley
Council Member Delgado
Council Member Carroll
Council Member Dryden
Council Member Naylor

TEL-No Vote: 0

Text of Legislative File 2016-2604

Title

APPROVE or DENY the petition filed by Robert Tatum, Representative, on behalf of the University of Southern Mississippi, Owner, to request a variance from Midtown Form-Based Code Article 3, Section 3.5.3.A (MX-4) which states a maximum story allowed in a MX-4 zone shall not exceed four (4) stories and instead allow five (5) stories for a variance of one (1) story for a hotel as proposed located at 3000 Hardy Street and 301 Chevy Chase Drive (Parcel 028N-07-078.00, PPIN 20837; Parcel 028N-07-076.00, PPIN 20839, Ward 3). The Planning Commission recommended to APPROVE on April 6, 2016.

Summary

3000 Hardy Street and 301 Chevy Chase Drive - Height Variance (FBC)

Budget Information

Expenditure Type

Purchasing Item

Publication Information

**MINUTES OF THE
REGULAR MEETING OF THE
HATTIESBURG PLANNING COMMISSION
April 6, 2016**

The Hattiesburg Planning Commission did meet in a regular session on April 6, 2016 at 1:00 p.m. at the Jackie Dole Community Center, 220 West Front Street, Hattiesburg, Mississippi. Joseph White, Chairman, presided over the meeting. A quorum was indicated and the attendance was as follows:

Commissioners Present: Dick Conville
 Peggy Horton, Secretary
 Eric Martin
 Don McCleskey
 Linda McMurtrey, Vice-Chairman
 Mark Miller
 Joseph White, Chairman

Commissioners Absent: Judy Corts
 Sandra Thompson
 Jessie Wilson

Also Present: Pattie Brantley, AICP, Director of Urban Development
 Ginger Maddox, Planning Division Manager
 Jeremy McNeil, Planner
 Steve Mitchell, Building Official

Chairman White declared the meeting of the Hattiesburg Planning Commission open and in session at 1:00 P.M.

INVOCATION

Commissioner Horton gave the invocation.

AGENDA REVIEW

There came the matter of the April 2016 Agenda. A request was made by Chairman White for a motion to approve the April 2016 Agenda. A motion was made to approve by Commissioner Conville and seconded by Commissioner Horton.

Commissioners voting aye: Dick Conville
 Peggy Horton, Secretary
 Eric Martin
 Don McCleskey
 Linda McMurtrey, Vice-Chairman
 Mark Miller

Commissioners voting nay: None

MINUTES REVIEW

There came the matter of the February 3, 2016 Minutes. A request was made by Chairman White for a motion to Approve the February 3, 2016 Minutes. A motion was made by Commissioner McClesky to approve the minutes and seconded by Commissioner Horton.

Commissioners voting aye: Dick Conville
Peggy Horton, Secretary
Eric Martin
Don McCleskey
Linda McMurtrey, Vice-Chairman
Mark Miller

Commissioners voting nay: None

Commissioners abstaining: None

REPORTS

BUILDING REPORT

There came the matter of the Building Inspection Report provided to the commission of monthly and YTD Permit information for February and March by Steve Mitchell, Building Official.

PLANNING REPORT

There came the matter of the Planning Report. Ginger Maddox, Planning Division Manager, informed the Commission that the most recent updated draft of Land Development Code will be uploaded to the City’s website in two weeks. As well as her and Pattie Brantley, Director of Urban Development experience at the American Planning Associations’ National Conference in Phoenix, Arizona. Also, Ms. Maddox informed the Commission of the City Council approval of the following items heard at the previous Planning Commission: the City of Hattiesburg, text amendment; TIDE School, Use Permit Upon Review, PPIN 27016; Richard Hiatt, Zoning Designation, Lots 3-10, 12, 15, and 16 at Augusta Court Subdivision of Greystone located on Augusta Court West; Stan Hall, Zoning Designation Lot 17 at Augusta Court Subdivision of Greystone located at 1 Augusta Court East; Matt Mayo, Zoning Designation, Lots 19-40 and an area designated as a “Common Area” at Augusta Court Subdivision of Greystone located on Augusta Court East and Amen Circle; and William Carey University, zoning change, use permit upon review, street closure.

CHAIRMAN’S REPORT

There came the matter of the Chairman’s Report. There was none.

PUBLIC HEARING

Chairman White declared the Public Hearing open at 1:15 P.M. and read the rules and procedures of the hearing.

There came the matter of Item A (Rezoning), by David White, Representative, on behalf of Robert Wallace, Owner, as required in the Comprehensive Zoning Ordinance No. 2330, as amended, to change the zoning classification for a portion of certain property located at 6194 Hwy 98 (Parcel 052R-10-018.00, PPIN 17193, Ward 3) from Article 4, Section 62, B-5 (Regional Business) District to Article 4, Section 54, R-4 (High Density Residential) District.

	Name	Address	City/State
<u>Presented by:</u>	David White	4341 Ambergate Court	Franklin, TN
	- Representative, Franklin Construction Company		
<u>Proponents:</u>	None		
<u>Opponents:</u>	None		

Chairman White declared the Public Hearing closed and the Business Meeting open to vote on the request. Commissioner Miller made a motion to approve the zoning change because there is a material change in the circumstances and conditions of the neighborhood and area surrounding the petitioned property. The motion was seconded by Commissioner Dick.

Commissioners voting aye: Dick Conville
Peggy Horton, Secretary
Eric Martin
Don McCleskey
Linda McMurtrey, Vice-Chairman
Mark Miller

Commissioners voting nay: None

There came the matter of Item B (Use Permit Upon Review), by Charles Bourland, Representative, on behalf of William Carey University, Owner, as required in the Comprehensive Zoning Ordinance No. 2330, as amended, to request a Use Permit Upon Review for a “Parking/Parking Lot” as provided in Article 4, Section 52.03 (4) for certain properties located at 204, 226, and 228 Tuscan Avenue (Parcel 038G-15-189.00, PPIN 13687; Parcel 038G-15-190.00, PPIN 13688; Parcel 038G-15-191.00, PPIN 13689, Ward 5).

	Name	Address	City/State
<u>Presented by:</u>	Charles Bourland	5211 Old Highway 11	Hattiesburg, MS
	- Representative, Landry and Lewis Architects, P.A.		
	Bob Blevin	498 Tuscan Ave	Hattiesburg, MS
	- Director of Facilities, William Carey University		
<u>Proponents:</u>	None		
<u>Opponents:</u>	Katie L. Riley	498 Tuscan Ave.	Hattiesburg, MS

Chairman White declared the Public Hearing closed and the Business Meeting open to vote on the request. Commissioner McClesky made a motion to approve the application for a Use permit Upon Review because there is need to preserve and encourage the stability of the Hattiesburg business community. The motion was seconded by Commissioner Miller.

Commissioners voting aye: Dick Conville
Peggy Horton, Secretary
Eric Martin
Don McCleskey
Linda McMurtrey, Vice-Chairman
Mark Miller

Commissioners voting nay: None

There came the matter of Item C (Rezoning) by Renee and Brian Dozier, Representative, on behalf of Sidney Malone, Owner, as required in the Comprehensive Zoning Ordinance No. 2330, as amended, to change the zoning classification for a certain property located on The northeast corner of Turtle Creek Mall (Willow Street) (Parcel 051L-11-036.000, PPIN 17347, Ward 3) from Article 4, Section 59, B-2 (Neighborhood Business) District to Article 4, Section 62, B-5 (Regional Business) District.

	Name	Address	City/State
<u>Presented by:</u>	Kyle Wallace - Project Engineer, Shows, Dearman & Waits, Inc.	301 2 nd Avenue	Hattiesburg, MS
	Sidney Malone	104 Campbell Loop	Hattiesburg, MS
<u>Proponents:</u>	None		
<u>Opponents:</u>	None		

Chairman White declared the Public Hearing closed and the Business Meeting open to vote on the request. Commissioner Miller made a motion to approve the zoning change because there is a material change in the circumstances and conditions of the neighborhood and area surrounding the petitioned property. The motion was seconded by Commissioner Horton.

Commissioners voting aye: Dick Conville
Peggy Horton, Secretary
Eric Martin
Linda McMurtrey, Vice-Chairman
Mark Miller

Commissioners voting nay: None

Commissioners abstaining: Don McCleskey

There came the matter of Item D (Variance), by Renee and Brian Dozier, Representative, on behalf of Sidney Malone, Owner, as required in the Comprehensive Zoning Ordinance No. 2330, as amended, to request a variance from Article 4, Section 89.04 (39) which states one (1) parking space is required for each one thousand (1,000) square feet of gross floor area for a total (44) spaces required and instead allow a total of eight (8) spaces for a variance of thirty-six (36) parking spaces for certain property located at the northeast corner of Turtle Creek Mall (Willow Street) (Parcel 051L-11-036.000, PPIN 17347, Ward 3).

	Name	Address	City/State
<u>Presented by:</u>	Kyle Wallace - Project Engineer, Shows, Dearman & Waits, Inc.	301 2 nd Avenue	Hattiesburg, MS
	Sidney Malone	104 Campbell Loop	Hattiesburg, MS
<u>Proponents:</u>	None		
<u>Opponents:</u>	None		

Chairman White declared the Public Hearing closed and the Business Meeting open to vote on the request. Commissioner Conville made a motion to approve the variance because there is literal interpretation of the provision of the Code would deprive the applicant of rights commonly enjoyed by other properties in the same district under the terms of this code. The motion was seconded by Commissioner Horton.

Commissioners voting aye: Dick Conville
Peggy Horton, Secretary
Eric Martin
Linda McMurtrey, Vice-Chairman

Commissioners voting nay: Mark Miller

Commissioners voting abstaining: Don McCleskey

There came the matter of Item E (Text Amendment), by the City of Hattiesburg to add and amend the text of the Midtown Form Based Code, Ord. 3105, so that Section 3.17 C.3.b.v. reads: “Chevy Chase Drive”.

Amended text to read:

- “b. Where more than one street abuts a lot, all of the streets are considered primary streets, except that the following streets are designated as side streets:
- i. 30th Avenue;
 - ii. Lorraine Street;
 - iii. 27th Avenue;
 - iv. Adeline Street; and
 - v. Chevy Chase Drive.”

	Name	Address	City/State
<u>Presented by:</u>	City of Hattiesburg		Hattiesburg, MS
<u>Proponents:</u>	None		
<u>Opponents:</u>	None		

Chairman White declared the Public Hearing closed and the Business Meeting open to vote on the request. Commissioner McCleskey made a motion to approve the text amendment. The motion was seconded by Commissioner Horton.

Commissioners voting aye: Dick Conville
Peggy Horton, Secretary
Eric Martin
Don McCleskey
Linda McMurtrey, Vice-Chairman
Mark Miller

Commissioners voting nay: None

There came the matter of Item F (Variance), Robert Tatum, Representative, on behalf of the University of Southern Mississippi, Owner, as required in the Midtown Form-Based Code, to request a variance from Article 3, Section 3.4.2 (F) which states a Build-to Zone on a primary street shall meet 70% minimum overall lot width and instead allow 17% lot width for a variance of 53% lot width for certain property located on a portion of 3102 Hardy St and along S. 31st Avenue (Parcel 028N-07-079.00, PPIN 26492, & Parcel 028N-07-080.00, PPIN 26493, respectively, Ward 3).

	Name	Address	City/State
<u>Presented by:</u>	Robert Tatum	11 Parkway Blvd	Hattiesburg, MS
	- Representative, CR Properties, LLC		
<u>Proponents:</u>	None		
<u>Opponents:</u>	None		

Chairman White declared the Public Hearing closed and the Business Meeting open to vote on the request. Commissioner McCleskey made a motion to approve the variance because special conditions and circumstances do exist which are peculiar to the land, structure, or building involved and which are not applicable to other lands, structures, or buildings in the same district; and that granting the variance requested will not confer on the applicant any special privilege that is denied by this code to other lands, structures, or buildings in the same district. The motion was seconded by Commissioner Miller.

Commissioners voting aye: Dick Conville
Peggy Horton, Secretary
Eric Martin
Don McCleskey
Linda McMurtrey, Vice-Chairman
Mark Miller

Commissioners voting nay: None

There came the matter of Item G (Variance), Robert Tatum, Representative, on behalf of the University of Southern Mississippi, Owner, as required in the Midtown Form-Based Code, to request a variance from Article 5, Section 5.1.G.3 (a) which states landscaped interior islands must be provided every ten (10) parking spaces for a total of five (5) and instead allow one (1) landscaped interior island for a variance of three (3) landscaped interior islands for certain property located on parcels on and along S. 31st Avenue (Parcel 028N-07-079.00, PPIN 26492, & Parcel 028N-07-080.00, PPIN 26493, respectively, Ward 3).

	Name	Address	City/State
<u>Presented by:</u>	Robert Tatum	11 Parkway Blvd	Hattiesburg, MS
	- Representative, CR Properties, LLC		
<u>Proponents:</u>	None		
<u>Opponents:</u>	None		

Chairman White declared the Public Hearing closed and the Business Meeting open to vote on the request. Commissioner McMurtrey made a motion to approve the variance because special conditions and circumstances do exist which are peculiar to the land, structure, or building involved and which are not applicable to other lands, structures, or buildings in the same district; and that granting the variance requested will not confer on the applicant any special privilege that is denied by this code to other lands, structures, or buildings in the same district. The motion was seconded by Commissioner Horton.

Commissioners voting aye: Dick Conville
Peggy Horton, Secretary
Eric Martin
Don McCleskey
Linda McMurtrey, Vice-Chairman
Mark Miller

Commissioners voting nay: None

There came the matter of Item H (Variance), Robert Tatum, Representative, on behalf of the University of Southern Mississippi, Owner, as required in the Midtown Form-Based Code, to request a variance from Article 3, Section 3.15.1 (F) which states a Build-to Zone on a primary street (S. 31st Ave.) shall meet a 90% minimum overall lot width and instead allow 27% lot width for a variance of 63% lot width for certain property located on a portion of 3000 Hardy Street (Parcel 028N-07-078.00, PPIN 20837, Ward 3).

	Name	Address	City/State
<u>Presented by:</u>	Robert Tatum	11 Parkway Blvd	Hattiesburg, MS
	- Representative, CR Properties, LLC		
<u>Proponents:</u>	None		
<u>Opponents:</u>	None		

Chairman White declared the Public Hearing closed and the Business Meeting open to vote on the request. Commissioner McCleskey made a motion to approve the variance because special conditions and circumstances do exist which are peculiar to the land, structure, or building involved and which are not applicable to other lands, structures, or buildings in the same district; and that granting the variance requested will not confer on the applicant any special privilege that is denied by this code to other lands, structures, or buildings in the same district. The motion was seconded by Commissioner Conville.

Commissioners voting aye: Dick Conville
Peggy Horton, Secretary
Eric Martin
Don McCleskey
Linda McMurtrey, Vice-Chairman
Mark Miller

Commissioners voting nay: None

There came the matter of Item I (Variance), Robert Tatum, Representative, on behalf of the University of Southern Mississippi, Owner, as required in the Midtown Form-Based Code, to request a variance from Article 3, Section 3.15.2(B) which states a street facing façade with a height minimum of two (2) stories shall meet a 75% minimum overall lot width and instead allow 53% lot width along Hardy Street for a variance of 22% lot width for certain property located 3000 Hardy Street (Parcel 028N-07-078.00, PPIN 20837, Ward 3).

	Name	Address	City/State
<u>Presented by:</u>	Robert Tatum	11 Parkway Blvd	Hattiesburg, MS
	- Representative, CR Properties, LLC		
<u>Proponents:</u>	None		
<u>Opponents:</u>	None		

Chairman White declared the Public Hearing closed and the Business Meeting open to vote on the request. Commissioner McCleskey made a motion to approve the variance because special conditions and circumstances do exist which are peculiar to the land, structure, or building involved and which are not applicable to other lands, structures, or buildings in the same district; and that granting the variance requested will not confer on the applicant any special privilege that is denied by this code to other lands, structures, or buildings in the same district. The motion was seconded by Commissioner Horton.

Commissioners voting aye: Dick Conville
Peggy Horton, Secretary
Eric Martin
Don McCleskey
Linda McMurtrey, Vice-Chairman
Mark Miller

Commissioners voting nay: None

There came the matter of Item J (Variance), Robert Tatum, Representative, on behalf of the University of Southern Mississippi, Owner, as required in the Midtown Form-Based Code, to request a variance from Article 3, Section 3.15.2(B) which states a street facing façade with a height minimum of two (2) stories shall meet a 75% minimum overall lot width and instead allow 0% lot width along S. 30th Avenue for a variance of 75% lot width for certain property located 3000 Hardy Street (Parcel 028N-07-078.00, PPIN 20837, Ward 3).

	Name	Address	City/State
<u>Presented by:</u>	Robert Tatum	11 Parkway Blvd	Hattiesburg, MS
	- Representative, CR Properties, LLC		
<u>Proponents:</u>	None		
<u>Opponents:</u>	None		

Chairman White declared the Public Hearing closed and the Business Meeting open to vote on the request. Commissioner McCleskey made a motion to approve the variance because special conditions and circumstances do exist which are peculiar to the land, structure, or building involved and which are not applicable to other lands, structures, or buildings in the same district; and that granting the variance requested will not confer on the applicant any special privilege that is denied by this code to other lands, structures, or buildings in the same district. The motion was seconded by Commissioner Horton.

Commissioners voting aye: Dick Conville
Peggy Horton, Secretary
Eric Martin
Don McCleskey
Linda McMurtrey, Vice-Chairman
Mark Miller

Commissioners voting nay: None

There came the matter of Item K (Variance), Robert Tatum, Representative, on behalf of the University of Southern Mississippi, Owner, as required in the Midtown Form-Based Code, to request a variance from Article 3, Section 3.15.2(B) which states a street facing façade with a height minimum of two (2) stories shall meet a 75% minimum overall lot width and instead allow 0% lot width S. 31st Avenue for a variance of 75% lot width for certain property located 3000 Hardy Street (Parcel 028N-07-078.00, PPIN 20837, Ward 3).

	Name	Address	City/State
<u>Presented by:</u>	Robert Tatum	11 Parkway Blvd	Hattiesburg, MS
	- Representative, CR Properties, LLC		
<u>Proponents:</u>	None		
<u>Opponents:</u>	None		

Chairman White declared the Public Hearing closed and the Business Meeting open to vote on the request. Commissioner McCleskey made a motion to approve the variance because special conditions and circumstances do exist which are peculiar to the land, structure, or building involved and which are not applicable to other lands, structures, or buildings in the same district; and that granting the variance requested will not confer on the applicant any special privilege that is denied by this code to other lands, structures, or buildings in the same district. The motion was seconded by Commissioner Horton.

Commissioners voting aye: Dick Conville
Peggy Horton, Secretary
Eric Martin
Don McCleskey
Linda McMurtrey, Vice-Chairman
Mark Miller

Commissioners voting nay: None

There came the matter of Item L (Variance), Robert Tatum, Representative, on behalf of the University of Southern Mississippi, Owner, as required in the Midtown Form-Based Code, to request a variance from Article 3, Section 3.5.3.A (MX-4) which states a maximum story allowed in a MX-4 zone shall not exceed four (4) stories and instead allow five (5) stories for a variance of one (1) story for a hotel as proposed located at 3000 Hardy Street and 301 Chevy Chase Drive (Parcel 028N-07-078.00, PPIN 20837 ; Parcel 028N-07-076.00, PPIN 20839, Ward 3).

	Name	Address	City/State
<u>Presented by:</u>	Robert Tatum	11 Parkway Blvd	Hattiesburg, MS
	- Representative, CR Properties, LLC		
<u>Proponents:</u>	None		
<u>Opponents:</u>	None		

Chairman White declared the Public Hearing closed and the Business Meeting open to vote on the request. Commissioner Conville made a motion to approve the variance because special conditions and circumstances do exist which are peculiar to the land, structure, or building involved and which are not applicable to other lands, structures, or buildings in the same district; and that granting the variance requested will not confer on the applicant any special privilege that is denied by this code to other lands, structures, or buildings in the same district. The motion was seconded by Commissioner Martin.

Commissioners voting aye: Dick Conville
Peggy Horton, Secretary
Eric Martin
Linda McMurtrey, Vice-Chairman
Mark Miller
Don McCleskey

Commissioners voting nay: None

There came the matter of Item M (Variance), Robert Tatum, Representative, on behalf of the University of Southern Mississippi, Owner, as required in the Midtown Form-Based Code, to request a variance from Article 3, Section 3.4.2 (F) & (H) which states the Build-to Zone on a primary street shall meet a 70% minimum lot width and instead allow 0% lot width for a variance of 70% lot width along S. 31st Avenue and also allow 23% lot width for a variance of 47% lot width along Chevy Chase Drive for certain properties located at 3000 Hardy Street and 307 Chevy Chase Drive (Parcel 028N-07-076.00, PPIN 20839; Parcel 028N-07-078.00, PPIN 20837 ; Parcel 028N-07-077.00, PPIN 20838 respectively, Ward 3).

	Name	Address	City/State
<u>Presented by:</u>	Robert Tatum	11 Parkway Blvd	Hattiesburg, MS
	- Representative, CR Properties, LLC		
<u>Proponents:</u>	None		
<u>Opponents:</u>	None		

Chairman White declared the Public Hearing closed and the Business Meeting open to vote on the request. Commissioner Horton made a motion to approve the variance because special conditions and circumstances do exist which are peculiar to the land, structure, or building involved and which are not applicable to other lands, structures, or buildings in the same district; and that granting the variance requested will not confer on the applicant any special privilege that is denied by this code to other lands, structures, or buildings in the same district. The motion was seconded by Commissioner McMurtrey.

Commissioners voting aye: Dick Conville
Peggy Horton, Secretary
Eric Martin
Don McCleskey
Linda McMurtrey, Vice-Chairman
Mark Miller

Commissioners voting nay: None

There came the matter of Item N (Variance), Robert Tatum, Representative, on behalf of the University of Southern Mississippi, Owner, as required in the Midtown Form-Based Code, to request a variance from Article 3, Section 3.15.1 (F) which states a Build-to Zone on a primary street (S. 31st Ave.) shall meet a 90% minimum overall lot width and instead allow 0% lot width for a variance of 90% lot width and a variance from Article 3, Section 3.15.2(B) which states a street facing façade height with a minimum of two (2) stories shall meet a 75% minimum overall lot width and instead allow 0% lot width along S. 31st Avenue for a variance of 75% two lot width for certain property located on the southern portion of 3000 Hardy Street along S. 31st Avenue (Parcel 028N-07-078.00, PPIN 20837; Parcel 028N-07-077.00, PPIN 20838, Ward 3).

	Name	Address	City/State
<u>Presented by:</u>	Robert Tatum	11 Parkway Blvd	Hattiesburg, MS
	- Representative, CR Properties, LLC		
<u>Proponents:</u>	None		
<u>Opponents:</u>	None		

Chairman White declared the Public Hearing closed and the Business Meeting open to vote on the request. Commissioner Horton made a motion to approve the variance because special conditions and circumstances do exist which are peculiar to the land, structure, or building involved and which are not applicable to other lands, structures, or buildings in the same district; and that granting the variance requested will not confer on the applicant any special privilege that is denied by this code to other lands, structures, or buildings in the same district. The motion was seconded by Commissioner McMurtrey.

Commissioners voting aye: Dick Conville
Peggy Horton, Secretary
Eric Martin
Don McCleskey
Linda McMurtrey, Vice-Chairman
Mark Miller

Commissioners voting nay: None

There came the matter of Item O (Variance), Robert Tatum, Representative, on behalf of the University of Southern Mississippi, Owner, as required in the Midtown Form-Based Code, to request a variance from Article 3, Section 3.15.2(B) which states a street facing façade height with a minimum of two (2) stories shall meet a 75% minimum overall lot width and instead allow 48% lot width along S. 30th Avenue for a variance of 27% lot width for certain property located on the southern portion of 3000 Hardy Street along S. 30th Avenue (Parcel 028N-07-078.00, PPIN 20837; Parcel 028N-07-076.00, PPIN 20839, Ward 3).

	Name	Address	City/State
<u>Presented by:</u>	Robert Tatum	11 Parkway Blvd	Hattiesburg, MS
	- Representative, CR Properties, LLC		
<u>Proponents:</u>	None		
<u>Opponents:</u>	None		

Chairman White declared the Public Hearing closed and the Business Meeting open to vote on the request. Commissioner Horton made a motion to approve the variance because special conditions and circumstances do exist which are peculiar to the land, structure, or building involved and which are not applicable to other lands, structures, or buildings in the same district; and that granting the variance requested will not confer on the applicant any special privilege that is denied by this code to other lands, structures, or buildings in the same district. The motion was seconded by Commissioner Conville.

Commissioners voting aye: Dick Conville
Peggy Horton, Secretary
Eric Martin
Linda McMurtrey, Vice-Chairman
Mark Miller
Don McCleskey

Commissioners voting nay: None

There came the matter of Item P (Variance), Robert Tatum, Representative, on behalf of the University of Southern Mississippi, Owner, as required in the Midtown Form-Based Code, to request a setback variance from Article 3. Section 3.15.1. (G) which states that a side street setback may be a maximum of fifteen (15) feet from the property line and instead allow a setback of 19.4 feet on S. 30th Avenue for a variance of 4.4 feet for a portion of a hotel as proposed located at 3000 Hardy Street and 301 Chevy Chase Drive (Parcel 028N-07-078.00, PPIN 20837; Parcel 028N-07-076.00, PPIN 20839, Ward 3).

	Name	Address	City/State
<u>Presented by:</u>	Robert Tatum	11 Parkway Blvd	Hattiesburg, MS
	- Representative, CR Properties, LLC		
<u>Proponents:</u>	None		
<u>Opponents:</u>	None		

Chairman White declared the Public Hearing closed and the Business Meeting open to vote on the request. Commissioner Horton made a motion to approve the variance because special conditions and circumstances do exist which are peculiar to the land, structure, or building involved and which are not applicable to other lands, structures, or buildings in the same district; and that granting the variance requested will not confer on the applicant any special privilege that is denied by this code to other lands, structures, or buildings in the same district. The motion was seconded by Commissioner Miller.

Commissioners voting aye: Dick Conville
Peggy Horton, Secretary
Eric Martin
Linda McMurtrey, Vice-Chairman
Mark Miller
Don McCleskey

Commissioners voting nay: None

There came the matter of Item Q (Variance), Robert Tatum, Representative, on behalf of University of Southern Mississippi, Owner, as required in the Midtown Form-Based Code, to request a variance from Article 5, Section 5.1.G.3 (a) which states landscaped interior island must be provided every ten (10) parking spaces for a required total of fourteen (14) and instead allow three (3) landscaped interior islands for a variance of eleven (11) landscaped interior island for certain property located on a portion of 3102 Hardy Street and along S. 31st Avenue (Parcel 028N-07-079.00, PPIN 26492, & Parcel 028N-07-080.00, PPIN 26493, Parcel 028N-07-078.00, PPIN 20837, respectively, Ward 3).

	Name	Address	City/State
<u>Presented by:</u>	Robert Tatum	11 Parkway Blvd	Hattiesburg, MS
	- Representative, CR Properties, LLC		
<u>Proponents:</u>	None		
<u>Opponents:</u>	None		

Chairman White declared the Public Hearing closed and the Business Meeting open to vote on the request. Commissioner McCleskey made a motion to approve the variance because special conditions and circumstances do exist which are peculiar to the land, structure, or building involved and which are not applicable to other lands, structures, or buildings in the same district; and that granting the variance requested will not confer on the applicant any special privilege that is denied by this code to other lands, structures, or buildings in the same district. The motion was seconded by Commissioner Horton.

Commissioners voting aye: Dick Conville
Peggy Horton, Secretary
Eric Martin
Don McCleskey
Linda McMurtrey, Vice-Chairman
Mark Miller

Commissioners voting nay: None

There came the matter of Item R (Rezoning), Robert Tatum, Representative, on behalf of University of Southern Mississippi, Owner, as required in the Midtown Form-Based Code, to change the zoning classification for a portion of certain a parcel located on S. 31st Avenue (Parcel 028N-07-079.00, PPIN 26492, & Parcel 028N-07-080.00, PPIN 26493, respectively, Ward 3) from Article 2, Section 2.4, EM-2 (Employment) District to Article 2, Section 2.3, MX-3 (Mixed Use) District.

	Name	Address	City/State
<u>Presented by:</u>	Robert Tatum	11 Parkway Blvd	Hattiesburg, MS
	- Representative, CR Properties, LLC		
<u>Proponents:</u>	None		
<u>Opponents:</u>	None		

Chairman White declared the Public Hearing closed and the Business Meeting open to vote on the request. Commissioner Miller made a motion to approve the zoning change because there is a material change in the circumstances and conditions of the neighborhood and area surrounding the petitioned property. The motion was seconded by Commissioner Conville.

Commissioners voting aye: Dick Conville
Peggy Horton, Secretary
Eric Martin
Don McCleskey
Linda McMurtrey, Vice-Chairman
Mark Miller

Commissioners voting nay: None

BUSINESS MEETING

There being no further business, the meeting was adjourned at 3:45 P.M. Commissioner McCleskey made a motion to adjourned the meeting at 3:45 P.M. The motion was seconded at Commissioner Martin.

Joe White, Chairman

Pattie Brantley, AICP, Director of Urban Development.

SUBJECT PARCEL:


3000 Hardy Street and 301 Chevy Chase Drive

Robert Tatum, on behalf of the University of Southern Mississippi.


The applicant requests a variance from Article 3, Section 3.5.3.A (MX-4) which states a maximum story allowed in a MX-4 zone shall not exceed four (4) stories and instead allow five (5) stories for a variance of one (1) story for a hotel as proposed located at 3000 Hardy Street and 301 Chevy Chase Drive (Parcel 028N-07-078.00, PPIN 20837 ; Parcel 028N-07-076.00, PPIN 20839, Ward 3).



Vicinity Map—Ward 3

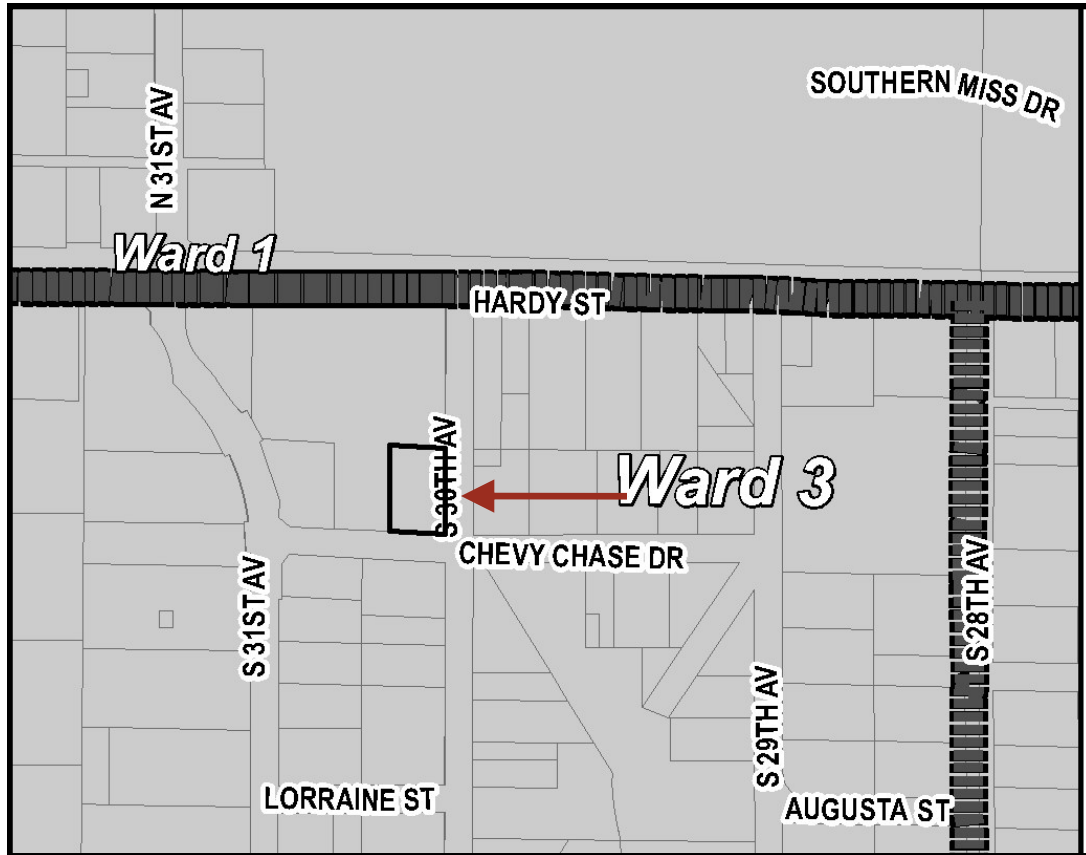

Zoning—MX-4

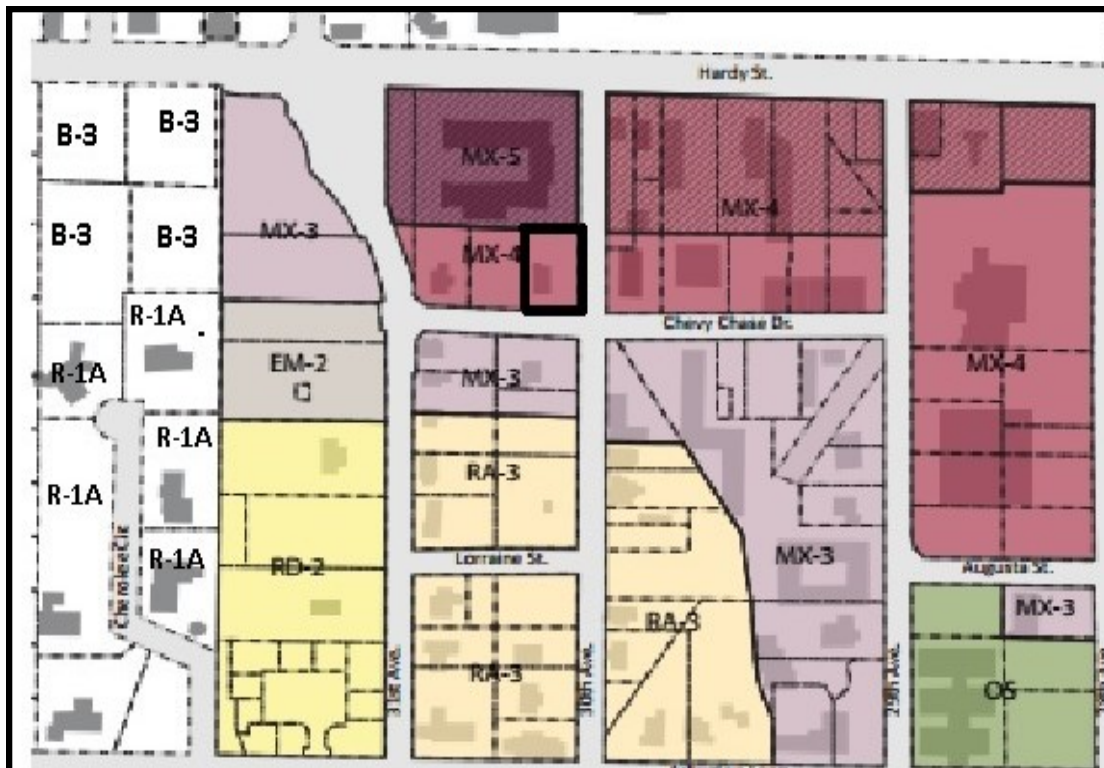

Site Aerial



SURROUNDING AREA

**Northern Direction: MX-5 and –HS
(Hardy Street Overlay) District/
Parking Lot**



**Southern Direction: MX-3(Mixed Use)
3 story / Residential**



**Eastern Direction: MX-4 (Mixed Use)
4-story / Restaurant**



**Western Direction: MX-3 (Mixed Use)
3 story District/ Parking Lot**



**Planning Commission
Case Fact Sheet**

Property Applicant: Robert Tatum, Representative
Property Owner: University of Southern Mississippi

Address of Property:	Tax Parcels/Ward:	PPIN:	Ward:
3000 Hardy Street and	028N-07-078.00	20837	3
301 Chevy Chase Drive	028N-07-076.00	20839	3

Requests: **Variance**

Purpose of Request: To consider an application to request a **variance** from **Article 3, Section 3.5.3.A (MX-4)** which states a maximum story allowed in a MX-4 zone shall not exceed four (4) stories and instead allow five (5) stories for a variance of one (1) story for a hotel as proposed located at 3000 Hardy Street and 301 Chevy Chase Drive (Parcel 028N-07-078.00, PPIN 20837 ; Parcel 028N-07-076.00, PPIN 20839, Ward 3).

Applicant Summary: See Attached

Applicable Regulations:

SECTION 3.5 **GENERAL BUILDING**

3. Height- (A) A maximum story allowed in a MX-4 zone shall not exceed four (4) stories.

Present Zoning: This parcel is zoned MX-4 (Mixed Use 4-story) & -HS (Hardy Street Overlay)

Present Use: University Parking Lot

**Surrounding Zoning
and Land Use:**

North: MX-5 and –HS (Hardy Street Overlay) District/ Parking Lot
South: MX-3(Mixed Use) 3-story / Residential
East: MX-4 (Mixed Use) 4-story / Restaurant
West: MX-3 (Mixed Use) 3-story District/ Parking Lot

**Most Nearly
Bounded By (streets):**

This parcel is accessible from the North by Hardy Street, West by S.30th Street, East by S.31st Street, and South by Chevy Chase Drive.

**Letters or
Concerns stated:**

The Planning Division Office has not received any letters or other written communications relative to this case, as of March 28, 2016.

History / Background:

This property was affected by the 2013 tornado. This development has begun the site plan review process by the Midtown Development Review Commission.

Variances Options:

Recommend **approval** or **denial** of the request for a variance from Article 3, Section 3.5.3.A (MX-4) which states a maximum story allowed in a MX-4 zone shall not exceed four (4) stories and instead allow five (5) stories for a variance of one (1) story for a hotel as proposed located at 3000 Hardy Street and 301 Chevy Chase Drive (Parcel 028N-07-078.00, PPIN 20837 ; Parcel 028N-07-076.00, PPIN 20839, Ward 3).

Basis for Approval:

1. That special conditions and circumstances **(do / do not)** exist which are peculiar to the land, structure, or building involved and which are not applicable to other lands, structures, or buildings in the same district;
2. That literal interpretation of the provisions of this Code **(would / would not)** deprive the applicant of rights commonly enjoyed by other properties in the same district under the terms of this Code;
3. That the special conditions and circumstances **(do / do not)** result from the actions of the applicant;
4. That granting the variance requested **(will / will not)** confer on the applicant any special privilege that is denied by this Code to other lands, structures, or buildings in the same district.

Variance Information (1 page)

Note: No nonconforming use of neighboring lands, structures, or buildings in the same district, and no permitted or nonconforming use of lands, structures, or buildings in other districts shall be considered grounds for the issuance of a variance.

1. List reasons why you feel that the property could not be reasonably used without the requested

variance: Zoning district splits the building and would significantly change the construction
and the use of the building.

2. All of the following conditions must be met before a variance can be recommended.

Explain and justify your proposal's compliance with each condition:

- a. That special conditions and circumstances exist which are peculiar to the land, structure, or building involved and which are not applicable to other lands, structures, or buildings in the same district.

This is a hotel that is divided by an arbitrary zoning line. Only half of the 5-story
building is in the MX-4 district.

- b. That literal interpretation of the provisions of this Code would deprive the applicant of rights commonly enjoyed by other properties in the same district under the terms of this Code.


To change the building to 4-stories at the zoning line would be unacceptable from a design
and construction standpoint. It would also effect the business plan of the Entity.

- c. That the special conditions and circumstances do not result from the actions of the applicant.

The zoning district splits the block.

- d. That granting the variance requested will not confer on the applicant any special privilege that is denied by this Code to other lands, structures, or buildings in the same district.

This is the only area where MX-4 adjoins an MX-5 district.

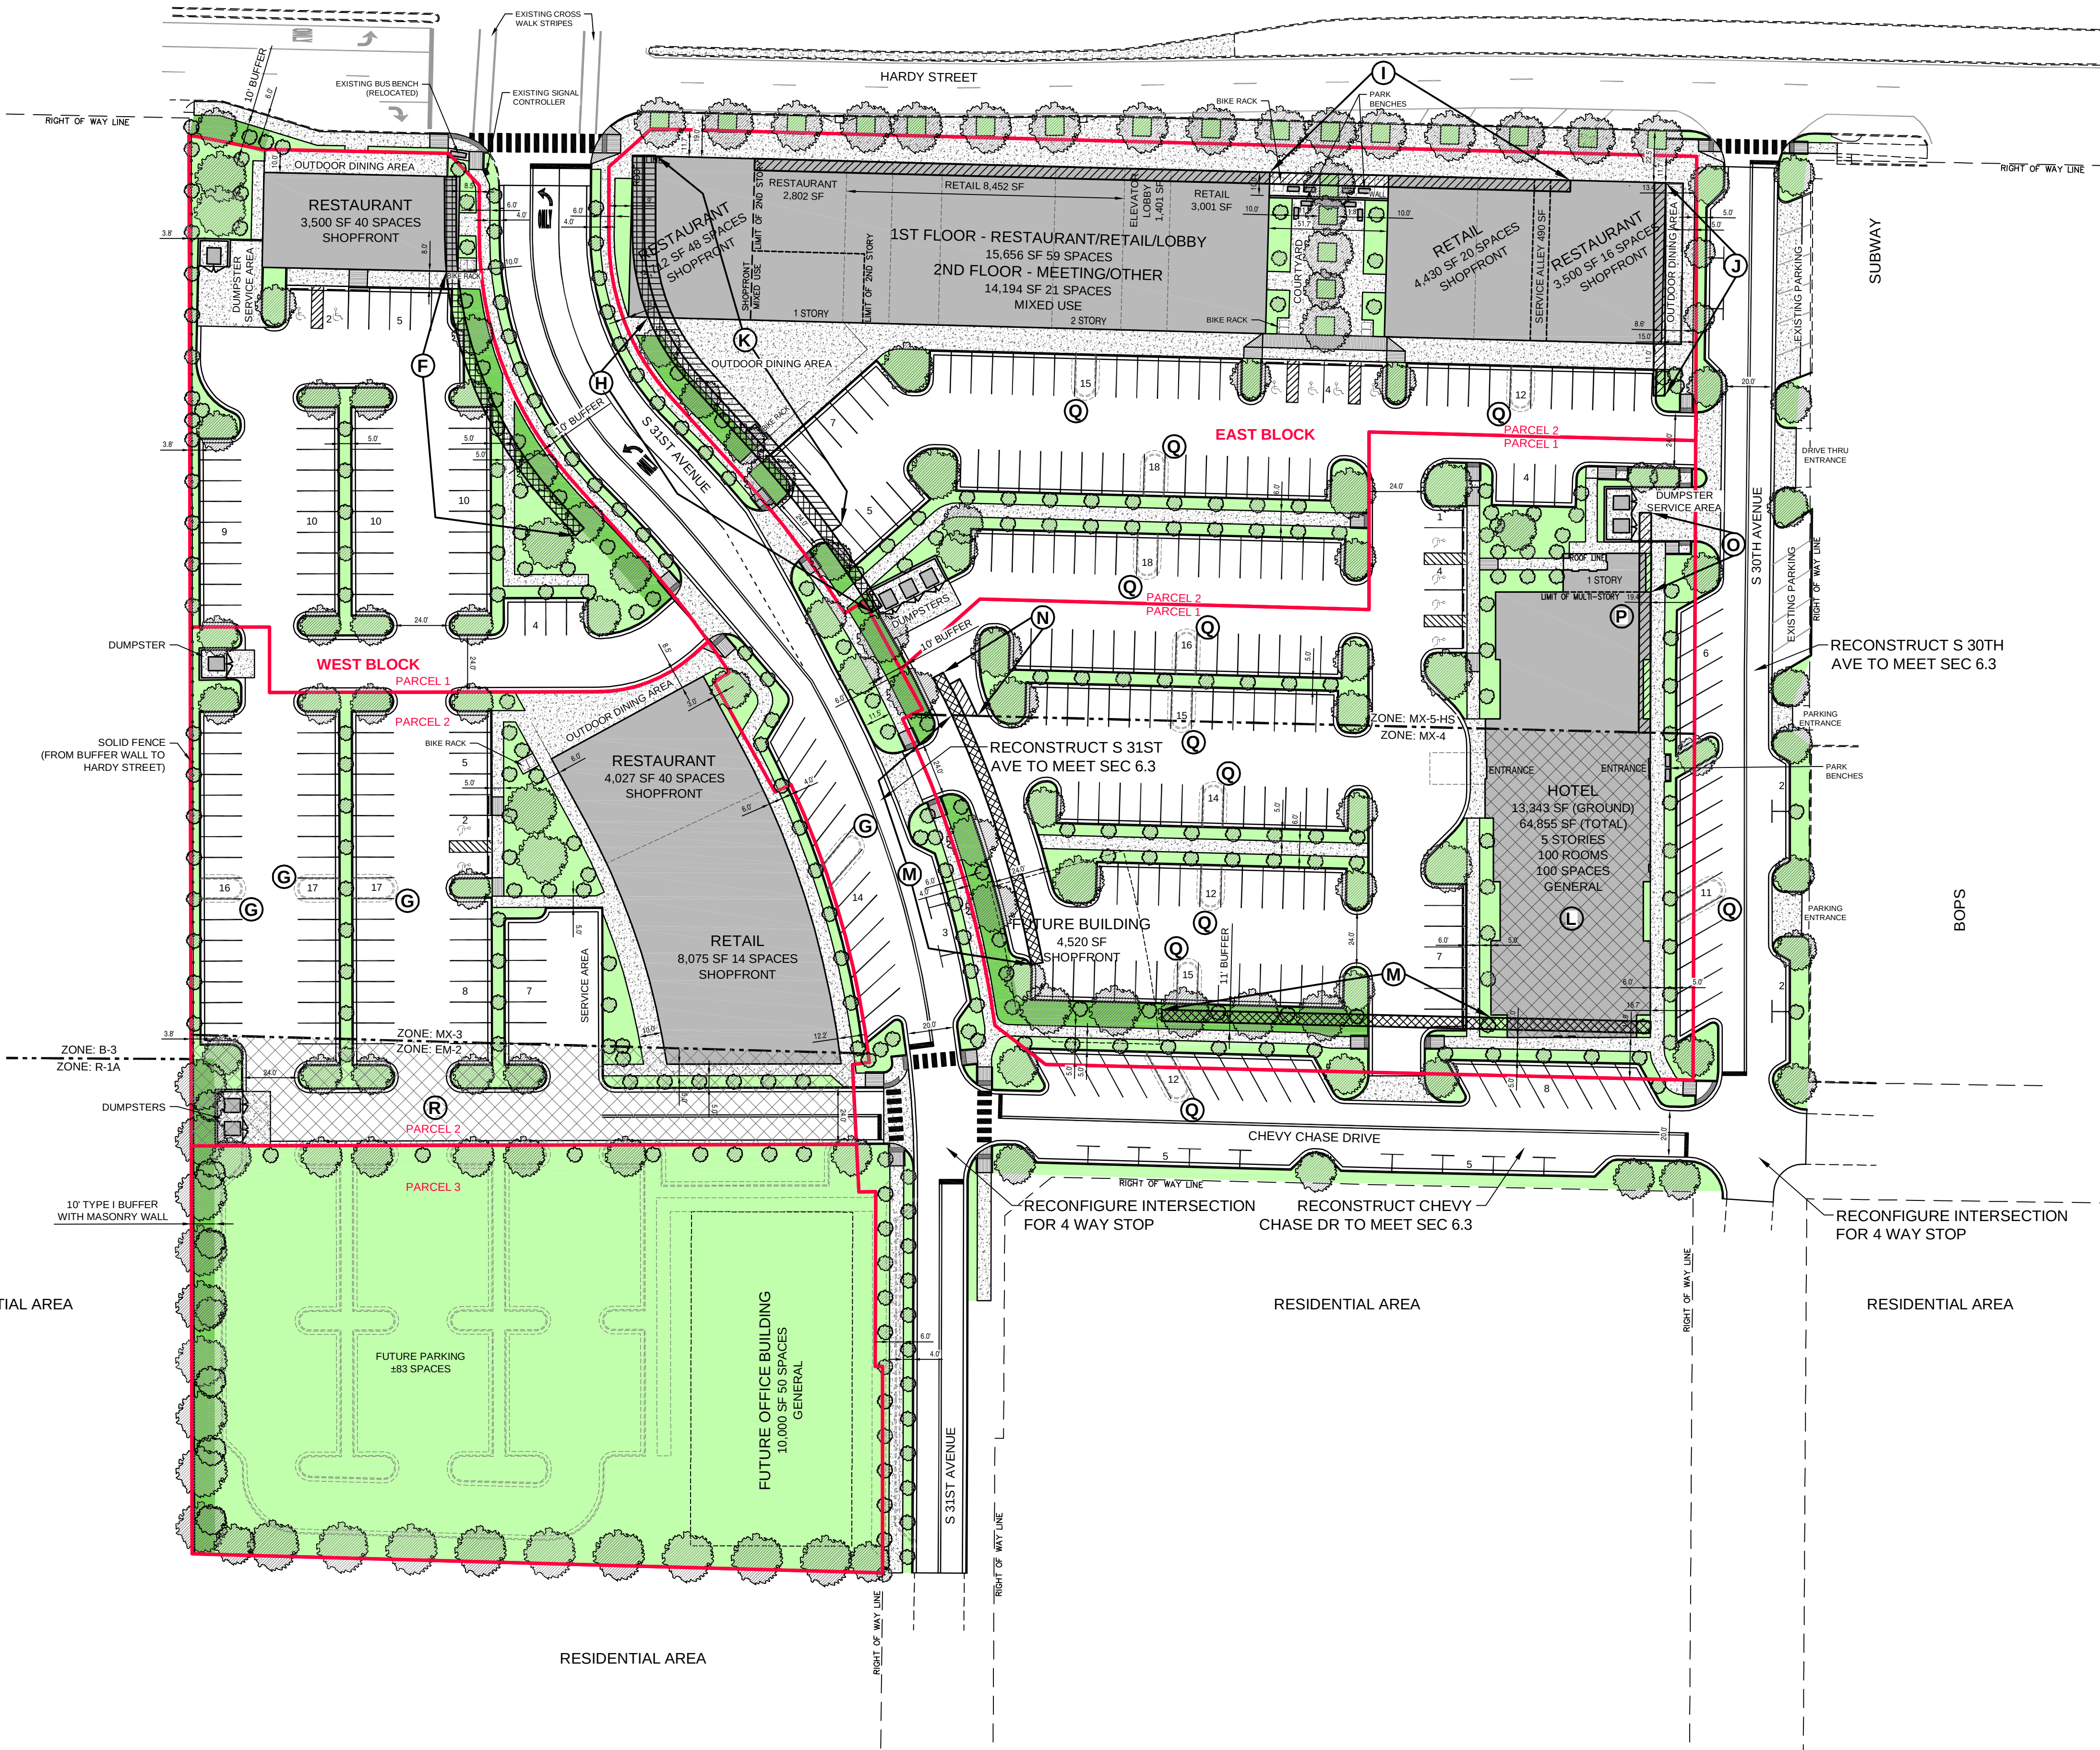


Parking Calculation by Usage							
Space Usage	Space	Units	Vehicle			Bicycle	
			Required	Desired	Provided	Required	Provided
Hotel	100	Units	100	100	100	7	0
Retail	23,958	SF	48	63	59	6	25
Restaurant	17,541	SF	88	174	161	5	10
Meeting	7,097	SF	15	16	15	1	0
Other	5,696	SF	12	5	5	1	0
Lobby	2,802	SF	0	0	0	0	0
On-Site Total (Includes ADA Spaces)			263	358	340	20	35
ADA Accessible Spaces			7	8	12		
Shared Spaces			0	0	20	0	0
Grand Total (Includes ADA Spaces)			263	358	360	20	35

Parking Totals by Block		
Block	Vehicle Spaces	Bicycle Spaces
West Block	136	10
East Block	204	25
Total	340	35

Internal Parking Islands by Block		
Block	Islands Required	Islands Provided
West Block	5	1
East Block	14	3
Total	19	4

Street Frontage Coverage Calculation					
Parcel - Zone - Street	Property Length	Units	Building Length	Coverage Required	Coverage Provided
West Block - Parcel 1 - MX-3	Hardy Street	127.8 Ft	85.0 Ft	70%	67%
	S 31st Avenue	240.0 Ft	41.2 Ft	70%	17%
West Block - Parcel 2 - MX-3	S 31st Avenue	227.6 Ft	180.0 Ft	70%	79%
West Block - Parcel 3 - EM-2	S 31st Avenue (Future Development)	186.2 Ft	0.0 Ft	70%	0%
East Block - Parcel 1 - MX-4	S 31st Avenue	162.7 Ft	0.0 Ft	70%	0%
	Chevy Chase Drive	303.1 Ft	69.1 Ft	70%	23%
East Block - Parcel 1 - 1st Floor MX-5-HS	S 30th Avenue	150.3 Ft	132.3 Ft	35%	88%
East Block - Parcel 1 - 2nd Floor MX-5-HS	S 31st Avenue	20.1 Ft	0.0 Ft	90%	0%
East Block - Parcel 1 - 2nd Floor MX-5-HS	S 30th Avenue	127.3 Ft	77.9 Ft	45%	61%
East Block - Parcel 2 - 1st Floor MX-5-HS	S 31st Avenue	20.1 Ft	0.0 Ft	75%	0%
	S 30th Avenue	127.3 Ft	61.0 Ft	75%	48%
East Block - Parcel 2 - 2nd Floor MX-5-HS	Hardy Street	258.3 Ft	70.0 Ft	90%	27%
	S 30th Avenue	472.2 Ft	448.5 Ft	90%	95%
East Block - Parcel 2 - 2nd Floor MX-5-HS	Hardy Street	123.3 Ft	70.0 Ft	45%	57%
	S 31st Avenue	258.3 Ft	0.0 Ft	75%	0%
East Block - Parcel 2 - 2nd Floor MX-5-HS	Hardy Street	472.2 Ft	248.0 Ft	75%	53%
	S 30th Avenue	123.3 Ft	0.0 Ft	75%	0%

- (L) MAXIMUM BUILDING HEIGHT ALLOWED: 4 STORIES
DESIGNED BUILDING HEIGHT: 5 STORIES
(P) MAXIMUM BUILDING SETBACK ALLOWED: 15 FEET
DESIGNED BUILDING SETBACK: 19.4 FEET
(R) EXISTING ZONE: EM-2
PREFERRED ZONE: MX-3

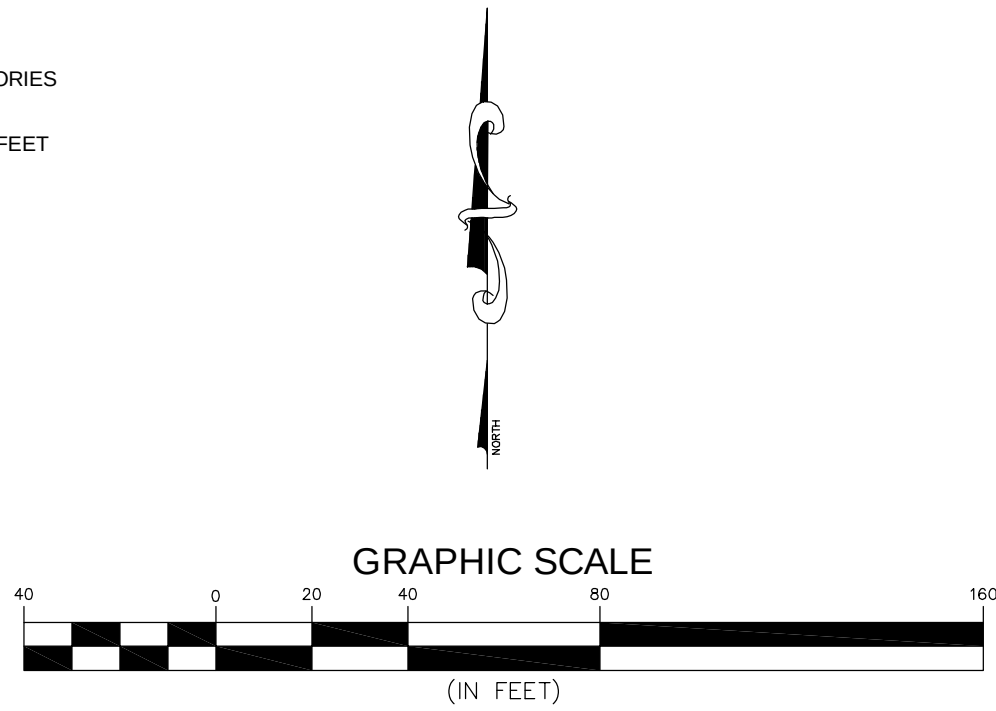

2	03/11/16	REVISED FOR PUBLIC HEARING	RES
1	03/08/16	REVISED COVERAGE CALC & ADDED PARCELS	RES
NO.	DATE	DESCRIPTION	BY
CONCEPTUAL SITE PLAN			
THE DISTRICT AT MIDTOWN MIDTOWN DEVELOPERS, LLC HATTIESBURG, MISSISSIPPI			
sdw Engineering Progress 301 Second Ave. Hattiesburg, MS 39401 (p) 601.544.1821 (f) 601.544.0501 sdw.com			
Drawn by: RES		Checked by: SEM	
Date: 02-29-2016		Scale: AS NOTED	
Drawing No.: 15861		Sheet No.: 1 of 1	

EXHIBIT 'M-2 & L'


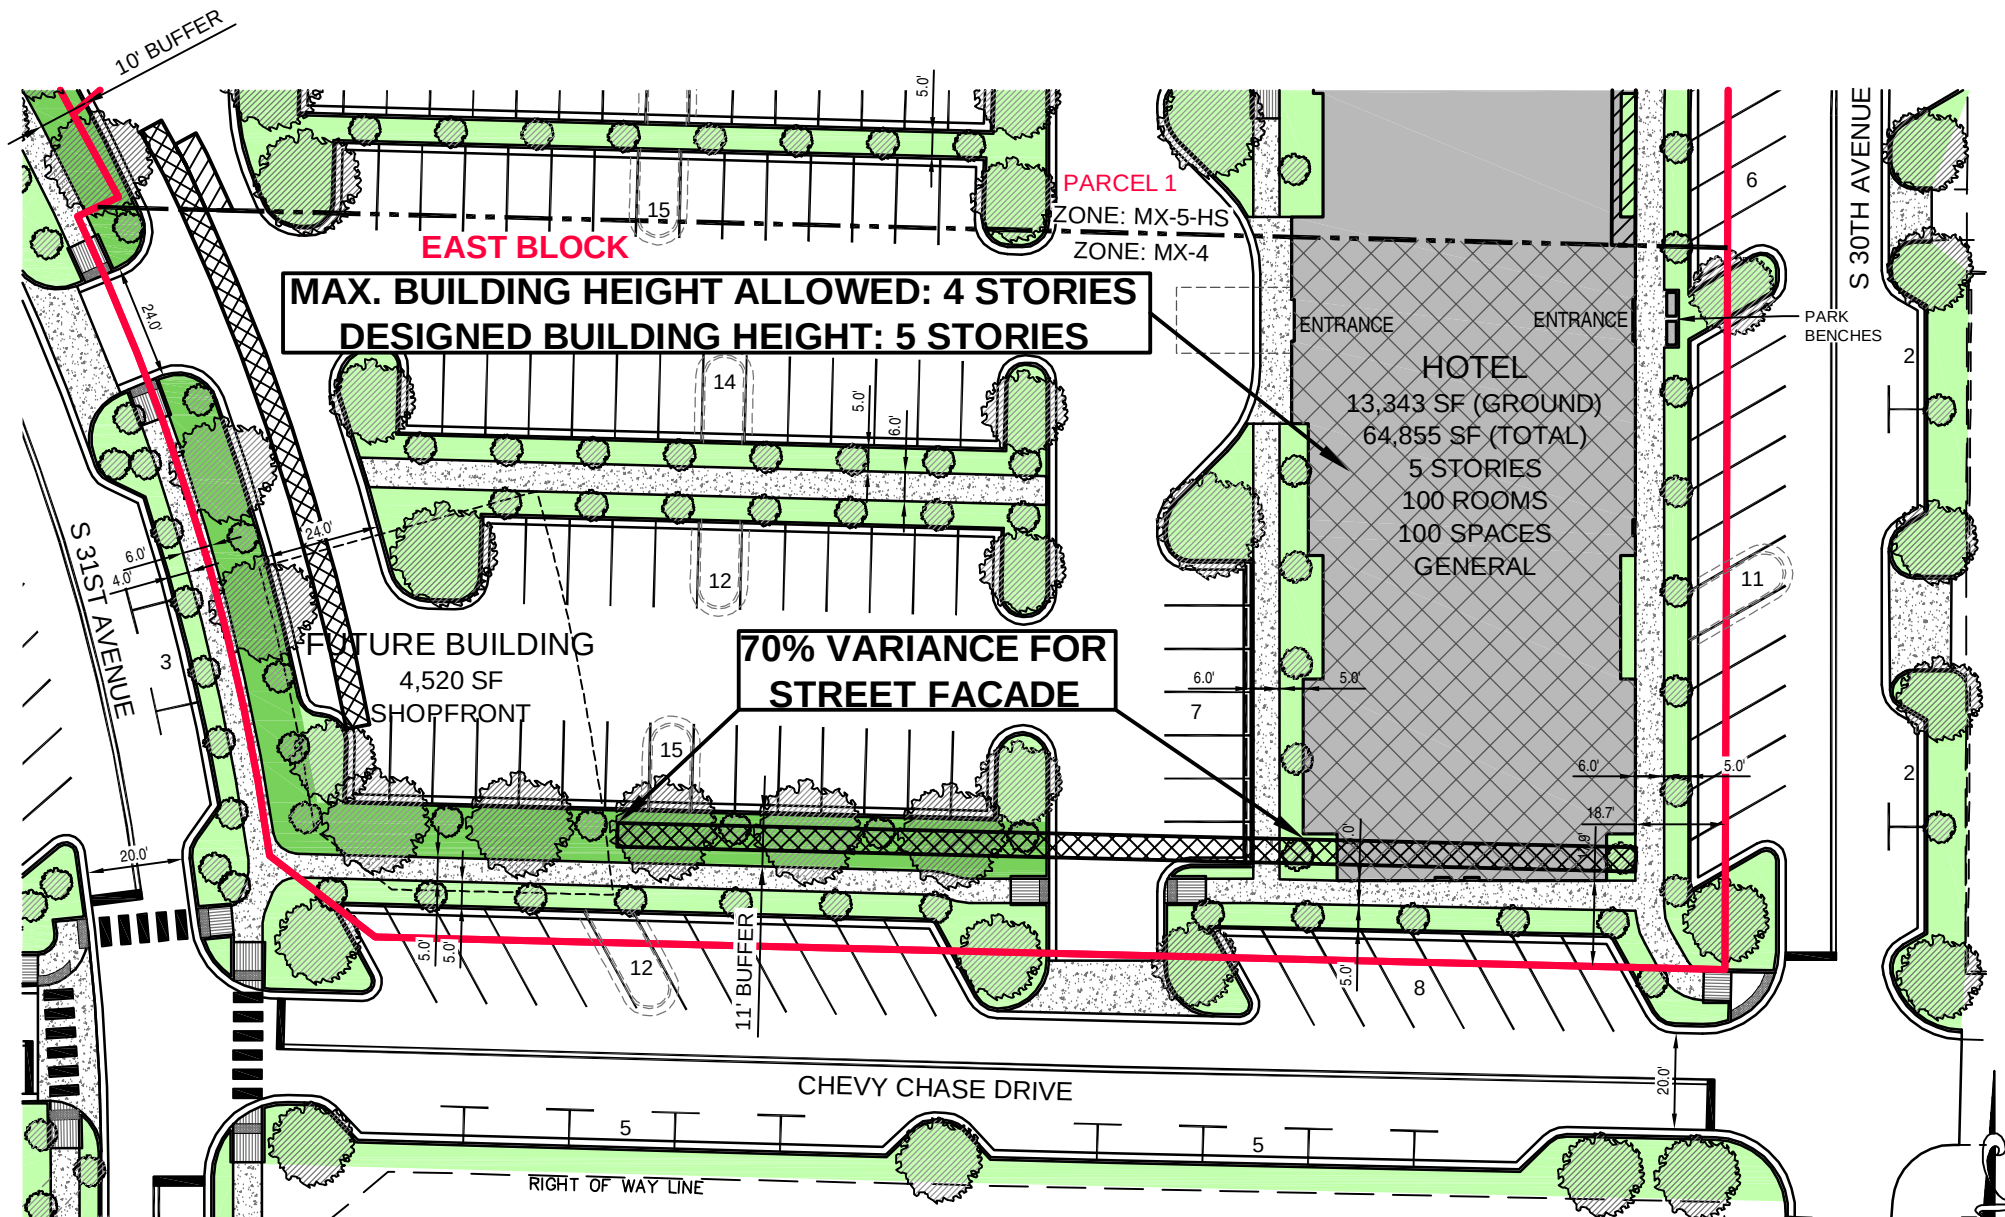


EXHIBIT 'L P & O'



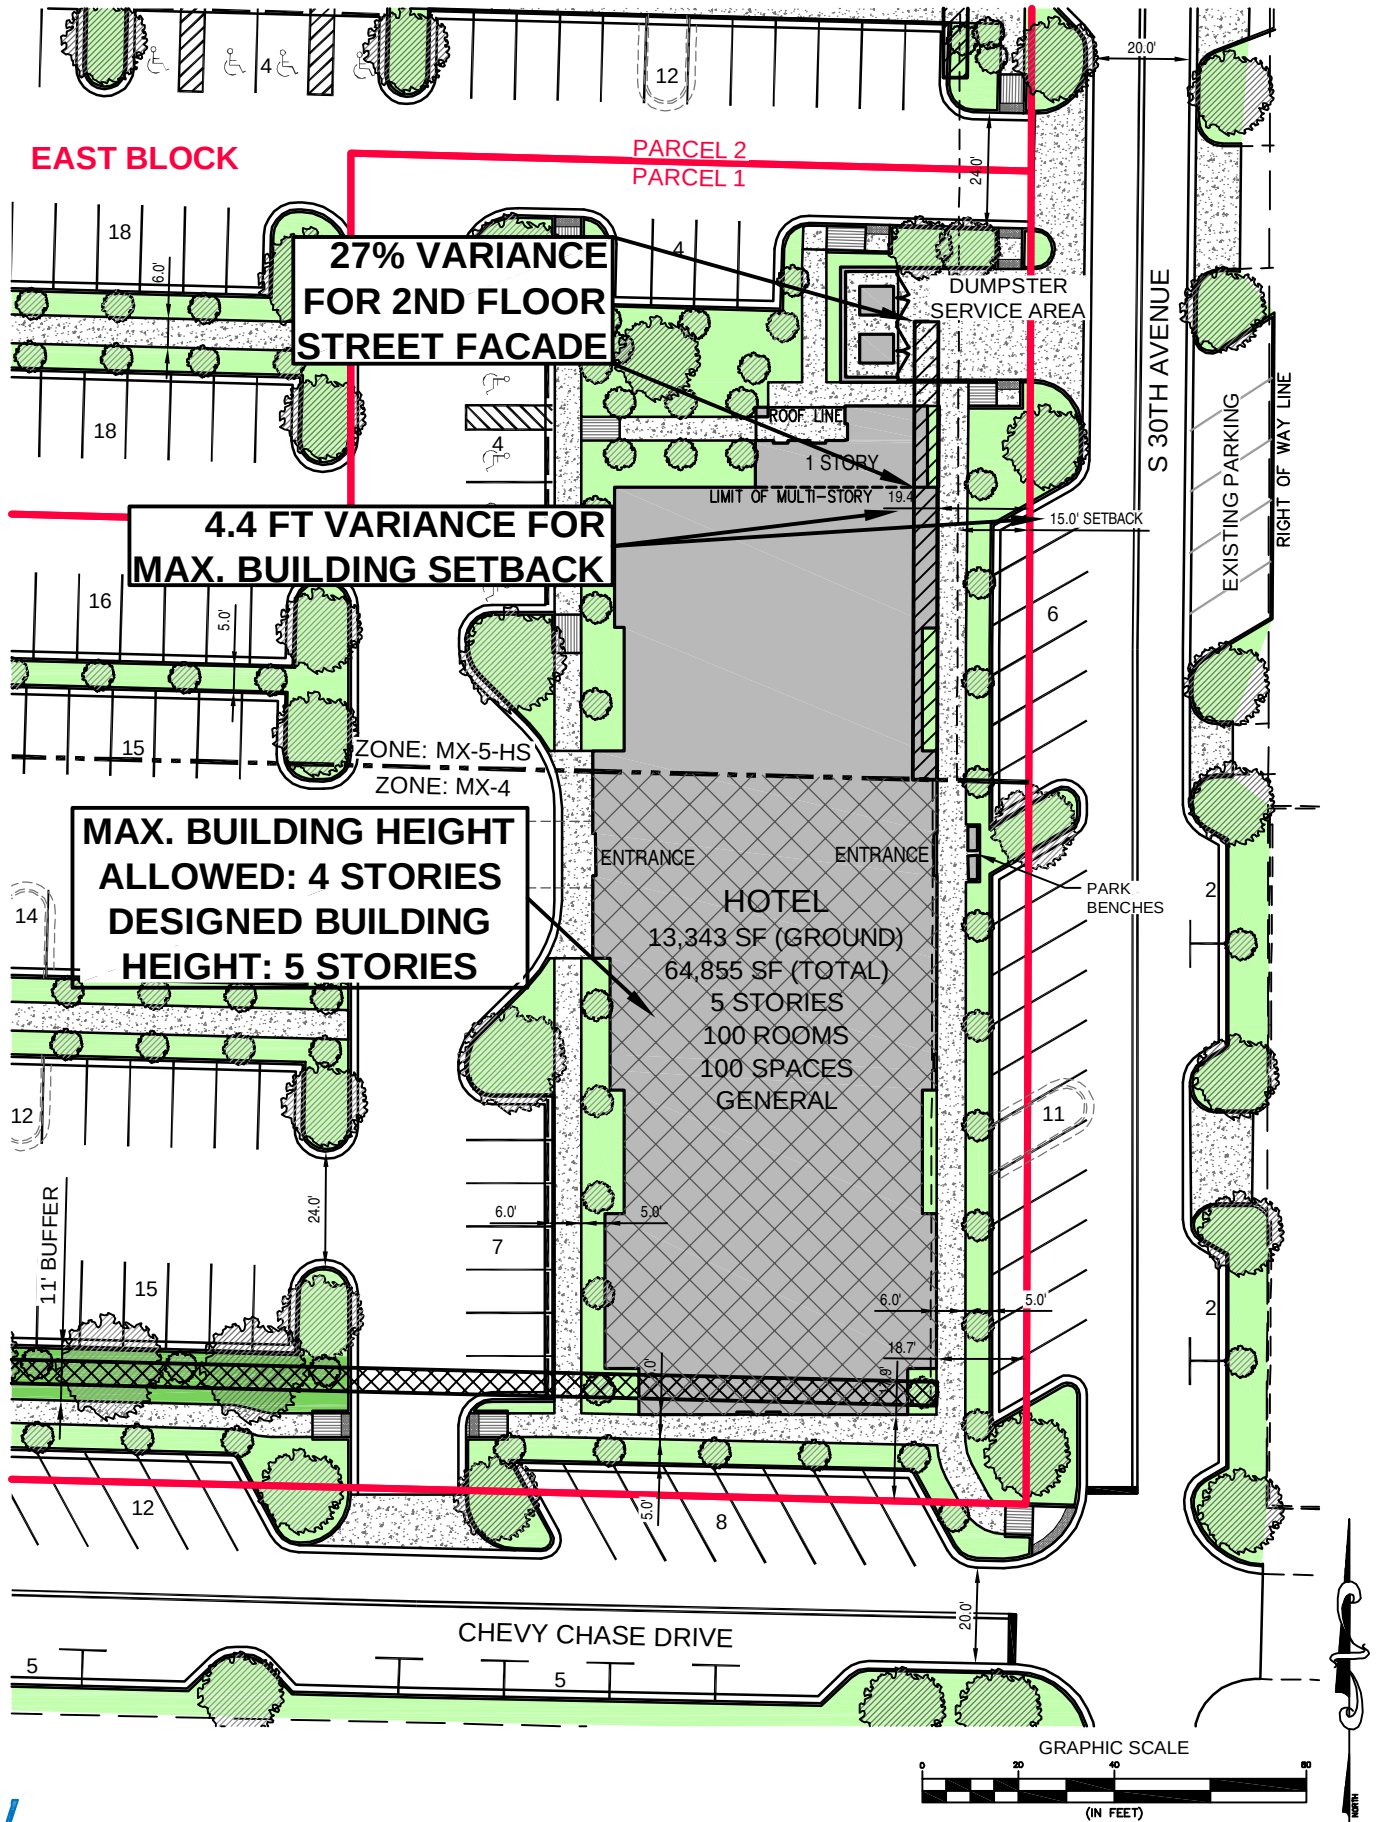

City of Hattiesburg, MS

200 Forrest St.
P.O. Box 1898
Hattiesburg, MS 39401

Master

File Number: 2016-2605

File ID: 2016-2605

Type: Regular Agenda Item

Status: Passed

Version: 1

Reference:

In Control: City Council

File Created: 04/11/2016

Brief Title: 3000 Hardy St and along S. 31st Avenue and Chevy Chase Drive - Build-to Zone Variance (FBC)

Final Action: 04/19/2016

Minute Book Number: MB2016-103-104

Title:

APPROVE or DENY the petition filed by Robert Tatum, Representative, on behalf of the University of Southern Mississippi, Owner, to request a variance from Midtown Form-Based Code Article 3, Section 3.4.2 (F) & (H) which states the Build-to Zone on a primary street shall meet a 70% minimum lot width and instead allow 0% lot width for a variance of 70% lot width along S. 31st Avenue and also allow 23% lot width for a variance of 47% lot width along Chevy Chase Drive for certain properties located at 3000 Hardy Street and 307 Chevy Chase Drive (Parcel 028N-07-076.00, PPIN 20839; Parcel 028N-07-078.00, PPIN 20837; Parcel 028N-07-077.00, PPIN 20838, Ward 3). The Planning Commission recommended to APPROVE on April 6, 2016.

Notes:

Sponsors:

Enactment Date:

Attachments: April PC Minutes (draft), Image Sheet- Midtown-Item M, Staff Summary - Midtown- M 3000 Hardy Street and 307 Chevy Chase Drive, Applicant Summary (Variance)-Items F-K and M-Q, Site Plan - The District at Midtown, Petition M - Exhibit

Enactment Number:

Contact:

Meeting Date: 04/19/2016

Drafter: Ginger Maddox

Effective Date:

History of Legislative File

Ver- sion:	Acting Body:	Date:	Action:	Sent To:	Due Date:	Return Date:	Result:
1	City Council	04/19/2016	Approve				Pass

Action Text: A MOTION was made by Council Member Carroll and seconded by Council Member Dryden to APPROVE the petition filed by Robert Tatum, Representative, on behalf of the University of Southern Mississippi, Owner, to request a variance from Midtown Form-Based Code Article 3, Section 3.4.2 (F) & (H) which states the Build-to Zone on a primary street shall meet a 70% minimum lot width and instead allow 0% lot width for a variance of 70% lot width along S. 31st Avenue and also allow 23% lot width for a variance of 47% lot width along Chevy Chase Drive for certain properties located at 3000 Hardy Street and 307 Chevy Chase Drive (Parcel 028N-07-076.00, PPIN 20839; Parcel 028N-07-078.00, PPIN 20837; Parcel 028N-07-077.00, PPIN 20838, Ward 3). The Planning Commission recommended to APPROVE on April 6, 2016.

There being no discussion, the Motion received the affirmative vote of the Council as follows:

Yeas: 5 - Bradley, Delgado, Carroll, Dryden and Naylor

Nays: 0

Yea: 5 Council Member Bradley
Council Member Delgado
Council Member Carroll
Council Member Dryden
Council Member Naylor

TEL-No Vote: 0

Text of Legislative File 2016-2605

Title

APPROVE or DENY the petition filed by Robert Tatum, Representative, on behalf of the University of Southern Mississippi, Owner, to request a variance from Midtown Form-Based Code Article 3, Section 3.4.2 (F) & (H) which states the Build-to Zone on a primary street shall meet a 70% minimum lot width and instead allow 0% lot width for a variance of 70% lot width along S. 31st Avenue and also allow 23% lot width for a variance of 47% lot width along Chevy Chase Drive for certain properties located at 3000 Hardy Street and 307 Chevy Chase Drive (Parcel 028N-07-076.00, PPIN 20839; Parcel 028N-07-078.00, PPIN 20837; Parcel 028N-07-077.00, PPIN 20838, Ward 3). The Planning Commission recommended to APPROVE on April 6, 2016.

Summary

3000 Hardy St and along S. 31st Avenue and Chevy Chase Drive - Build-to Zone Variance (FBC)

Budget Information

Expenditure Type

Purchasing Item

Publication Information

**MINUTES OF THE
REGULAR MEETING OF THE
HATTIESBURG PLANNING COMMISSION
April 6, 2016**

The Hattiesburg Planning Commission did meet in a regular session on April 6, 2016 at 1:00 p.m. at the Jackie Dole Community Center, 220 West Front Street, Hattiesburg, Mississippi. Joseph White, Chairman, presided over the meeting. A quorum was indicated and the attendance was as follows:

Commissioners Present: Dick Conville
 Peggy Horton, Secretary
 Eric Martin
 Don McCleskey
 Linda McMurtrey, Vice-Chairman
 Mark Miller
 Joseph White, Chairman

Commissioners Absent: Judy Corts
 Sandra Thompson
 Jessie Wilson

Also Present: Pattie Brantley, AICP, Director of Urban Development
 Ginger Maddox, Planning Division Manager
 Jeremy McNeil, Planner
 Steve Mitchell, Building Official

Chairman White declared the meeting of the Hattiesburg Planning Commission open and in session at 1:00 P.M.

INVOCATION

Commissioner Horton gave the invocation.

AGENDA REVIEW

There came the matter of the April 2016 Agenda. A request was made by Chairman White for a motion to approve the April 2016 Agenda. A motion was made to approve by Commissioner Conville and seconded by Commissioner Horton.

Commissioners voting aye: Dick Conville
 Peggy Horton, Secretary
 Eric Martin
 Don McCleskey
 Linda McMurtrey, Vice-Chairman
 Mark Miller

Commissioners voting nay: None

MINUTES REVIEW

There came the matter of the February 3, 2016 Minutes. A request was made by Chairman White for a motion to Approve the February 3, 2016 Minutes. A motion was made by Commissioner McClesky to approve the minutes and seconded by Commissioner Horton.

Commissioners voting aye: Dick Conville
Peggy Horton, Secretary
Eric Martin
Don McCleskey
Linda McMurtrey, Vice-Chairman
Mark Miller

Commissioners voting nay: None

Commissioners abstaining: None

REPORTS

BUILDING REPORT

There came the matter of the Building Inspection Report provided to the commission of monthly and YTD Permit information for February and March by Steve Mitchell, Building Official.

PLANNING REPORT

There came the matter of the Planning Report. Ginger Maddox, Planning Division Manager, informed the Commission that the most recent updated draft of Land Development Code will be uploaded to the City’s website in two weeks. As well as her and Pattie Brantley, Director of Urban Development experience at the American Planning Associations’ National Conference in Phoenix, Arizona. Also, Ms. Maddox informed the Commission of the City Council approval of the following items heard at the previous Planning Commission: the City of Hattiesburg, text amendment; TIDE School, Use Permit Upon Review, PPIN 27016; Richard Hiatt, Zoning Designation, Lots 3-10, 12, 15, and 16 at Augusta Court Subdivision of Greystone located on Augusta Court West; Stan Hall, Zoning Designation Lot 17 at Augusta Court Subdivision of Greystone located at 1 Augusta Court East; Matt Mayo, Zoning Designation, Lots 19-40 and an area designated as a “Common Area” at Augusta Court Subdivision of Greystone located on Augusta Court East and Amen Circle; and William Carey University, zoning change, use permit upon review, street closure.

CHAIRMAN’S REPORT

There came the matter of the Chairman’s Report. There was none.

PUBLIC HEARING

Chairman White declared the Public Hearing open at 1:15 P.M. and read the rules and procedures of the hearing.

There came the matter of Item A (Rezoning), by David White, Representative, on behalf of Robert Wallace, Owner, as required in the Comprehensive Zoning Ordinance No. 2330, as amended, to change the zoning classification for a portion of certain property located at 6194 Hwy 98 (Parcel 052R-10-018.00, PPIN 17193, Ward 3) from Article 4, Section 62, B-5 (Regional Business) District to Article 4, Section 54, R-4 (High Density Residential) District.

	Name	Address	City/State
<u>Presented by:</u>	David White	4341 Ambergate Court	Franklin, TN
	- Representative, Franklin Construction Company		
<u>Proponents:</u>	None		
<u>Opponents:</u>	None		

Chairman White declared the Public Hearing closed and the Business Meeting open to vote on the request. Commissioner Miller made a motion to approve the zoning change because there is a material change in the circumstances and conditions of the neighborhood and area surrounding the petitioned property. The motion was seconded by Commissioner Dick.

Commissioners voting aye: Dick Conville
Peggy Horton, Secretary
Eric Martin
Don McCleskey
Linda McMurtrey, Vice-Chairman
Mark Miller

Commissioners voting nay: None

There came the matter of Item B (Use Permit Upon Review), by Charles Bourland, Representative, on behalf of William Carey University, Owner, as required in the Comprehensive Zoning Ordinance No. 2330, as amended, to request a Use Permit Upon Review for a “Parking/Parking Lot” as provided in Article 4, Section 52.03 (4) for certain properties located at 204, 226, and 228 Tuscan Avenue (Parcel 038G-15-189.00, PPIN 13687; Parcel 038G-15-190.00, PPIN 13688; Parcel 038G-15-191.00, PPIN 13689, Ward 5).

	Name	Address	City/State
<u>Presented by:</u>	Charles Bourland	5211 Old Highway 11	Hattiesburg, MS
	- Representative, Landry and Lewis Architects, P.A.		
	Bob Blevin	498 Tuscan Ave	Hattiesburg, MS
	- Director of Facilities, William Carey University		
<u>Proponents:</u>	None		
<u>Opponents:</u>	Katie L. Riley	498 Tuscan Ave.	Hattiesburg, MS

Chairman White declared the Public Hearing closed and the Business Meeting open to vote on the request. Commissioner McClesky made a motion to approve the application for a Use permit Upon Review because there is need to preserve and encourage the stability of the Hattiesburg business community. The motion was seconded by Commissioner Miller.

Commissioners voting aye: Dick Conville
Peggy Horton, Secretary
Eric Martin
Don McCleskey
Linda McMurtrey, Vice-Chairman
Mark Miller

Commissioners voting nay: None

There came the matter of Item C (Rezoning) by Renee and Brian Dozier, Representative, on behalf of Sidney Malone, Owner, as required in the Comprehensive Zoning Ordinance No. 2330, as amended, to change the zoning classification for a certain property located on The northeast corner of Turtle Creek Mall (Willow Street) (Parcel 051L-11-036.000, PPIN 17347, Ward 3) from Article 4, Section 59, B-2 (Neighborhood Business) District to Article 4, Section 62, B-5 (Regional Business) District.

	Name	Address	City/State
<u>Presented by:</u>	Kyle Wallace - Project Engineer, Shows, Dearman & Waits, Inc.	301 2 nd Avenue	Hattiesburg, MS
	Sidney Malone	104 Campbell Loop	Hattiesburg, MS
<u>Proponents:</u>	None		
<u>Opponents:</u>	None		

Chairman White declared the Public Hearing closed and the Business Meeting open to vote on the request. Commissioner Miller made a motion to approve the zoning change because there is a material change in the circumstances and conditions of the neighborhood and area surrounding the petitioned property. The motion was seconded by Commissioner Horton.

Commissioners voting aye: Dick Conville
Peggy Horton, Secretary
Eric Martin
Linda McMurtrey, Vice-Chairman
Mark Miller

Commissioners voting nay: None

Commissioners abstaining: Don McCleskey

There came the matter of Item D (Variance), by Renee and Brian Dozier, Representative, on behalf of Sidney Malone, Owner, as required in the Comprehensive Zoning Ordinance No. 2330, as amended, to request a variance from Article 4, Section 89.04 (39) which states one (1) parking space is required for each one thousand (1,000) square feet of gross floor area for a total (44) spaces required and instead allow a total of eight (8) spaces for a variance of thirty-six (36) parking spaces for certain property located at the northeast corner of Turtle Creek Mall (Willow Street) (Parcel 051L-11-036.000, PPIN 17347, Ward 3).

	Name	Address	City/State
<u>Presented by:</u>	Kyle Wallace - Project Engineer, Shows, Dearman & Waits, Inc.	301 2 nd Avenue	Hattiesburg, MS
	Sidney Malone	104 Campbell Loop	Hattiesburg, MS
<u>Proponents:</u>	None		
<u>Opponents:</u>	None		

Chairman White declared the Public Hearing closed and the Business Meeting open to vote on the request. Commissioner Conville made a motion to approve the variance because there is literal interpretation of the provision of the Code would deprive the applicant of rights commonly enjoyed by other properties in the same district under the terms of this code. The motion was seconded by Commissioner Horton.

Commissioners voting aye: Dick Conville
Peggy Horton, Secretary
Eric Martin
Linda McMurtrey, Vice-Chairman

Commissioners voting nay: Mark Miller

Commissioners voting abstaining: Don McCleskey

There came the matter of Item E (Text Amendment), by the City of Hattiesburg to add and amend the text of the Midtown Form Based Code, Ord. 3105, so that Section 3.17 C.3.b.v. reads: “Chevy Chase Drive”.

Amended text to read:

- “b. Where more than one street abuts a lot, all of the streets are considered primary streets, except that the following streets are designated as side streets:
- i. 30th Avenue;
 - ii. Lorraine Street;
 - iii. 27th Avenue;
 - iv. Adeline Street; and
 - v. Chevy Chase Drive.”

	Name	Address	City/State
<u>Presented by:</u>	City of Hattiesburg		Hattiesburg, MS
<u>Proponents:</u>	None		
<u>Opponents:</u>	None		

Chairman White declared the Public Hearing closed and the Business Meeting open to vote on the request. Commissioner McCleskey made a motion to approve the text amendment. The motion was seconded by Commissioner Horton.

Commissioners voting aye: Dick Conville
Peggy Horton, Secretary
Eric Martin
Don McCleskey
Linda McMurtrey, Vice-Chairman
Mark Miller

Commissioners voting nay: None

There came the matter of Item F (Variance), Robert Tatum, Representative, on behalf of the University of Southern Mississippi, Owner, as required in the Midtown Form-Based Code, to request a variance from Article 3, Section 3.4.2 (F) which states a Build-to Zone on a primary street shall meet 70% minimum overall lot width and instead allow 17% lot width for a variance of 53% lot width for certain property located on a portion of 3102 Hardy St and along S. 31st Avenue (Parcel 028N-07-079.00, PPIN 26492, & Parcel 028N-07-080.00, PPIN 26493, respectively, Ward 3).

	Name	Address	City/State
<u>Presented by:</u>	Robert Tatum	11 Parkway Blvd	Hattiesburg, MS
	- Representative, CR Properties, LLC		
<u>Proponents:</u>	None		
<u>Opponents:</u>	None		

Chairman White declared the Public Hearing closed and the Business Meeting open to vote on the request. Commissioner McCleskey made a motion to approve the variance because special conditions and circumstances do exist which are peculiar to the land, structure, or building involved and which are not applicable to other lands, structures, or buildings in the same district; and that granting the variance requested will not confer on the applicant any special privilege that is denied by this code to other lands, structures, or buildings in the same district. The motion was seconded by Commissioner Miller.

Commissioners voting aye: Dick Conville
Peggy Horton, Secretary
Eric Martin
Don McCleskey
Linda McMurtrey, Vice-Chairman
Mark Miller

Commissioners voting nay: None

There came the matter of Item G (Variance), Robert Tatum, Representative, on behalf of the University of Southern Mississippi, Owner, as required in the Midtown Form-Based Code, to request a variance from Article 5, Section 5.1.G.3 (a) which states landscaped interior islands must be provided every ten (10) parking spaces for a total of five (5) and instead allow one (1) landscaped interior island for a variance of three (3) landscaped interior islands for certain property located on parcels on and along S. 31st Avenue (Parcel 028N-07-079.00, PPIN 26492, & Parcel 028N-07-080.00, PPIN 26493, respectively, Ward 3).

	Name	Address	City/State
<u>Presented by:</u>	Robert Tatum	11 Parkway Blvd	Hattiesburg, MS
	- Representative, CR Properties, LLC		
<u>Proponents:</u>	None		
<u>Opponents:</u>	None		

Chairman White declared the Public Hearing closed and the Business Meeting open to vote on the request. Commissioner McMurtrey made a motion to approve the variance because special conditions and circumstances do exist which are peculiar to the land, structure, or building involved and which are not applicable to other lands, structures, or buildings in the same district; and that granting the variance requested will not confer on the applicant any special privilege that is denied by this code to other lands, structures, or buildings in the same district. The motion was seconded by Commissioner Horton.

Commissioners voting aye: Dick Conville
Peggy Horton, Secretary
Eric Martin
Don McCleskey
Linda McMurtrey, Vice-Chairman
Mark Miller

Commissioners voting nay: None

There came the matter of Item H (Variance), Robert Tatum, Representative, on behalf of the University of Southern Mississippi, Owner, as required in the Midtown Form-Based Code, to request a variance from Article 3, Section 3.15.1 (F) which states a Build-to Zone on a primary street (S. 31st Ave.) shall meet a 90% minimum overall lot width and instead allow 27% lot width for a variance of 63% lot width for certain property located on a portion of 3000 Hardy Street (Parcel 028N-07-078.00, PPIN 20837, Ward 3).

	Name	Address	City/State
<u>Presented by:</u>	Robert Tatum	11 Parkway Blvd	Hattiesburg, MS
	- Representative, CR Properties, LLC		
<u>Proponents:</u>	None		
<u>Opponents:</u>	None		

Chairman White declared the Public Hearing closed and the Business Meeting open to vote on the request. Commissioner McCleskey made a motion to approve the variance because special conditions and circumstances do exist which are peculiar to the land, structure, or building involved and which are not applicable to other lands, structures, or buildings in the same district; and that granting the variance requested will not confer on the applicant any special privilege that is denied by this code to other lands, structures, or buildings in the same district. The motion was seconded by Commissioner Conville.

Commissioners voting aye: Dick Conville
Peggy Horton, Secretary
Eric Martin
Don McCleskey
Linda McMurtrey, Vice-Chairman
Mark Miller

Commissioners voting nay: None

There came the matter of Item I (Variance), Robert Tatum, Representative, on behalf of the University of Southern Mississippi, Owner, as required in the Midtown Form-Based Code, to request a variance from Article 3, Section 3.15.2(B) which states a street facing façade with a height minimum of two (2) stories shall meet a 75% minimum overall lot width and instead allow 53% lot width along Hardy Street for a variance of 22% lot width for certain property located 3000 Hardy Street (Parcel 028N-07-078.00, PPIN 20837, Ward 3).

	Name	Address	City/State
<u>Presented by:</u>	Robert Tatum	11 Parkway Blvd	Hattiesburg, MS
	- Representative, CR Properties, LLC		
<u>Proponents:</u>	None		
<u>Opponents:</u>	None		

Chairman White declared the Public Hearing closed and the Business Meeting open to vote on the request. Commissioner McCleskey made a motion to approve the variance because special conditions and circumstances do exist which are peculiar to the land, structure, or building involved and which are not applicable to other lands, structures, or buildings in the same district; and that granting the variance requested will not confer on the applicant any special privilege that is denied by this code to other lands, structures, or buildings in the same district. The motion was seconded by Commissioner Horton.

Commissioners voting aye: Dick Conville
Peggy Horton, Secretary
Eric Martin
Don McCleskey
Linda McMurtrey, Vice-Chairman
Mark Miller

Commissioners voting nay: None

There came the matter of Item J (Variance), Robert Tatum, Representative, on behalf of the University of Southern Mississippi, Owner, as required in the Midtown Form-Based Code, to request a variance from Article 3, Section 3.15.2(B) which states a street facing façade with a height minimum of two (2) stories shall meet a 75% minimum overall lot width and instead allow 0% lot width along S. 30th Avenue for a variance of 75% lot width for certain property located 3000 Hardy Street (Parcel 028N-07-078.00, PPIN 20837, Ward 3).

	Name	Address	City/State
<u>Presented by:</u>	Robert Tatum	11 Parkway Blvd	Hattiesburg, MS
	- Representative, CR Properties, LLC		
<u>Proponents:</u>	None		
<u>Opponents:</u>	None		

Chairman White declared the Public Hearing closed and the Business Meeting open to vote on the request. Commissioner McCleskey made a motion to approve the variance because special conditions and circumstances do exist which are peculiar to the land, structure, or building involved and which are not applicable to other lands, structures, or buildings in the same district; and that granting the variance requested will not confer on the applicant any special privilege that is denied by this code to other lands, structures, or buildings in the same district. The motion was seconded by Commissioner Horton.

Commissioners voting aye: Dick Conville
Peggy Horton, Secretary
Eric Martin
Don McCleskey
Linda McMurtrey, Vice-Chairman
Mark Miller

Commissioners voting nay: None

There came the matter of Item K (Variance), Robert Tatum, Representative, on behalf of the University of Southern Mississippi, Owner, as required in the Midtown Form-Based Code, to request a variance from Article 3, Section 3.15.2(B) which states a street facing façade with a height minimum of two (2) stories shall meet a 75% minimum overall lot width and instead allow 0% lot width S. 31st Avenue for a variance of 75% lot width for certain property located 3000 Hardy Street (Parcel 028N-07-078.00, PPIN 20837, Ward 3).

	Name	Address	City/State
<u>Presented by:</u>	Robert Tatum	11 Parkway Blvd	Hattiesburg, MS
	- Representative, CR Properties, LLC		
<u>Proponents:</u>	None		
<u>Opponents:</u>	None		

Chairman White declared the Public Hearing closed and the Business Meeting open to vote on the request. Commissioner McCleskey made a motion to approve the variance because special conditions and circumstances do exist which are peculiar to the land, structure, or building involved and which are not applicable to other lands, structures, or buildings in the same district; and that granting the variance requested will not confer on the applicant any special privilege that is denied by this code to other lands, structures, or buildings in the same district. The motion was seconded by Commissioner Horton.

Commissioners voting aye: Dick Conville
Peggy Horton, Secretary
Eric Martin
Don McCleskey
Linda McMurtrey, Vice-Chairman
Mark Miller

Commissioners voting nay: None

There came the matter of Item L (Variance), Robert Tatum, Representative, on behalf of the University of Southern Mississippi, Owner, as required in the Midtown Form-Based Code, to request a variance from Article 3, Section 3.5.3.A (MX-4) which states a maximum story allowed in a MX-4 zone shall not exceed four (4) stories and instead allow five (5) stories for a variance of one (1) story for a hotel as proposed located at 3000 Hardy Street and 301 Chevy Chase Drive (Parcel 028N-07-078.00, PPIN 20837 ; Parcel 028N-07-076.00, PPIN 20839, Ward 3).

	Name	Address	City/State
<u>Presented by:</u>	Robert Tatum	11 Parkway Blvd	Hattiesburg, MS
	- Representative, CR Properties, LLC		
<u>Proponents:</u>	None		
<u>Opponents:</u>	None		

Chairman White declared the Public Hearing closed and the Business Meeting open to vote on the request. Commissioner Conville made a motion to approve the variance because special conditions and circumstances do exist which are peculiar to the land, structure, or building involved and which are not applicable to other lands, structures, or buildings in the same district; and that granting the variance requested will not confer on the applicant any special privilege that is denied by this code to other lands, structures, or buildings in the same district. The motion was seconded by Commissioner Martin.

Commissioners voting aye: Dick Conville
Peggy Horton, Secretary
Eric Martin
Linda McMurtrey, Vice-Chairman
Mark Miller
Don McCleskey

Commissioners voting nay: None

There came the matter of Item M (Variance), Robert Tatum, Representative, on behalf of the University of Southern Mississippi, Owner, as required in the Midtown Form-Based Code, to request a variance from Article 3, Section 3.4.2 (F) & (H) which states the Build-to Zone on a primary street shall meet a 70% minimum lot width and instead allow 0% lot width for a variance of 70% lot width along S. 31st Avenue and also allow 23% lot width for a variance of 47% lot width along Chevy Chase Drive for certain properties located at 3000 Hardy Street and 307 Chevy Chase Drive (Parcel 028N-07-076.00, PPIN 20839; Parcel 028N-07-078.00, PPIN 20837 ; Parcel 028N-07-077.00, PPIN 20838 respectively, Ward 3).

	Name	Address	City/State
<u>Presented by:</u>	Robert Tatum	11 Parkway Blvd	Hattiesburg, MS
	- Representative, CR Properties, LLC		
<u>Proponents:</u>	None		
<u>Opponents:</u>	None		

Chairman White declared the Public Hearing closed and the Business Meeting open to vote on the request. Commissioner Horton made a motion to approve the variance because special conditions and circumstances do exist which are peculiar to the land, structure, or building involved and which are not applicable to other lands, structures, or buildings in the same district; and that granting the variance requested will not confer on the applicant any special privilege that is denied by this code to other lands, structures, or buildings in the same district. The motion was seconded by Commissioner McMurtrey.

Commissioners voting aye: Dick Conville
Peggy Horton, Secretary
Eric Martin
Don McCleskey
Linda McMurtrey, Vice-Chairman
Mark Miller

Commissioners voting nay: None

There came the matter of Item N (Variance), Robert Tatum, Representative, on behalf of the University of Southern Mississippi, Owner, as required in the Midtown Form-Based Code, to request a variance from Article 3, Section 3.15.1 (F) which states a Build-to Zone on a primary street (S. 31st Ave.) shall meet a 90% minimum overall lot width and instead allow 0% lot width for a variance of 90% lot width and a variance from Article 3, Section 3.15.2(B) which states a street facing façade height with a minimum of two (2) stories shall meet a 75% minimum overall lot width and instead allow 0% lot width along S. 31st Avenue for a variance of 75% two lot width for certain property located on the southern portion of 3000 Hardy Street along S. 31st Avenue (Parcel 028N-07-078.00, PPIN 20837; Parcel 028N-07-077.00, PPIN 20838, Ward 3).

	Name	Address	City/State
<u>Presented by:</u>	Robert Tatum	11 Parkway Blvd	Hattiesburg, MS
	- Representative, CR Properties, LLC		
<u>Proponents:</u>	None		
<u>Opponents:</u>	None		

Chairman White declared the Public Hearing closed and the Business Meeting open to vote on the request. Commissioner Horton made a motion to approve the variance because special conditions and circumstances do exist which are peculiar to the land, structure, or building involved and which are not applicable to other lands, structures, or buildings in the same district; and that granting the variance requested will not confer on the applicant any special privilege that is denied by this code to other lands, structures, or buildings in the same district. The motion was seconded by Commissioner McMurtrey.

Commissioners voting aye: Dick Conville
Peggy Horton, Secretary
Eric Martin
Don McCleskey
Linda McMurtrey, Vice-Chairman
Mark Miller

Commissioners voting nay: None

There came the matter of Item O (Variance), Robert Tatum, Representative, on behalf of the University of Southern Mississippi, Owner, as required in the Midtown Form-Based Code, to request a variance from Article 3, Section 3.15.2(B) which states a street facing façade height with a minimum of two (2) stories shall meet a 75% minimum overall lot width and instead allow 48% lot width along S. 30th Avenue for a variance of 27% lot width for certain property located on the southern portion of 3000 Hardy Street along S. 30th Avenue (Parcel 028N-07-078.00, PPIN 20837; Parcel 028N-07-076.00, PPIN 20839, Ward 3).

	Name	Address	City/State
<u>Presented by:</u>	Robert Tatum	11 Parkway Blvd	Hattiesburg, MS
	- Representative, CR Properties, LLC		
<u>Proponents:</u>	None		
<u>Opponents:</u>	None		

Chairman White declared the Public Hearing closed and the Business Meeting open to vote on the request. Commissioner Horton made a motion to approve the variance because special conditions and circumstances do exist which are peculiar to the land, structure, or building involved and which are not applicable to other lands, structures, or buildings in the same district; and that granting the variance requested will not confer on the applicant any special privilege that is denied by this code to other lands, structures, or buildings in the same district. The motion was seconded by Commissioner Conville.

Commissioners voting aye: Dick Conville
Peggy Horton, Secretary
Eric Martin
Linda McMurtrey, Vice-Chairman
Mark Miller
Don McCleskey

Commissioners voting nay: None

There came the matter of Item P (Variance), Robert Tatum, Representative, on behalf of the University of Southern Mississippi, Owner, as required in the Midtown Form-Based Code, to request a setback variance from Article 3. Section 3.15.1. (G) which states that a side street setback may be a maximum of fifteen (15) feet from the property line and instead allow a setback of 19.4 feet on S. 30th Avenue for a variance of 4.4 feet for a portion of a hotel as proposed located at 3000 Hardy Street and 301 Chevy Chase Drive (Parcel 028N-07-078.00, PPIN 20837; Parcel 028N-07-076.00, PPIN 20839, Ward 3).

	Name	Address	City/State
<u>Presented by:</u>	Robert Tatum	11 Parkway Blvd	Hattiesburg, MS
	- Representative, CR Properties, LLC		
<u>Proponents:</u>	None		
<u>Opponents:</u>	None		

Chairman White declared the Public Hearing closed and the Business Meeting open to vote on the request. Commissioner Horton made a motion to approve the variance because special conditions and circumstances do exist which are peculiar to the land, structure, or building involved and which are not applicable to other lands, structures, or buildings in the same district; and that granting the variance requested will not confer on the applicant any special privilege that is denied by this code to other lands, structures, or buildings in the same district. The motion was seconded by Commissioner Miller.

Commissioners voting aye: Dick Conville
Peggy Horton, Secretary
Eric Martin
Linda McMurtrey, Vice-Chairman
Mark Miller
Don McCleskey

Commissioners voting nay: None

There came the matter of Item Q (Variance), Robert Tatum, Representative, on behalf of University of Southern Mississippi, Owner, as required in the Midtown Form-Based Code, to request a variance from Article 5, Section 5.1.G.3 (a) which states landscaped interior island must be provided every ten (10) parking spaces for a required total of fourteen (14) and instead allow three (3) landscaped interior islands for a variance of eleven (11) landscaped interior island for certain property located on a portion of 3102 Hardy Street and along S. 31st Avenue (Parcel 028N-07-079.00, PPIN 26492, & Parcel 028N-07-080.00, PPIN 26493, Parcel 028N-07-078.00, PPIN 20837, respectively, Ward 3).

	Name	Address	City/State
<u>Presented by:</u>	Robert Tatum	11 Parkway Blvd	Hattiesburg, MS
	- Representative, CR Properties, LLC		
<u>Proponents:</u>	None		
<u>Opponents:</u>	None		

Chairman White declared the Public Hearing closed and the Business Meeting open to vote on the request. Commissioner McCleskey made a motion to approve the variance because special conditions and circumstances do exist which are peculiar to the land, structure, or building involved and which are not applicable to other lands, structures, or buildings in the same district; and that granting the variance requested will not confer on the applicant any special privilege that is denied by this code to other lands, structures, or buildings in the same district. The motion was seconded by Commissioner Horton.

Commissioners voting aye: Dick Conville
Peggy Horton, Secretary
Eric Martin
Don McCleskey
Linda McMurtrey, Vice-Chairman
Mark Miller

Commissioners voting nay: None

There came the matter of Item R (Rezoning), Robert Tatum, Representative, on behalf of University of Southern Mississippi, Owner, as required in the Midtown Form-Based Code, to change the zoning classification for a portion of certain a parcel located on S. 31st Avenue (Parcel 028N-07-079.00, PPIN 26492, & Parcel 028N-07-080.00, PPIN 26493, respectively, Ward 3) from Article 2, Section 2.4, EM-2 (Employment) District to Article 2, Section 2.3, MX-3 (Mixed Use) District.

	Name	Address	City/State
<u>Presented by:</u>	Robert Tatum	11 Parkway Blvd	Hattiesburg, MS
	- Representative, CR Properties, LLC		
<u>Proponents:</u>	None		
<u>Opponents:</u>	None		

Chairman White declared the Public Hearing closed and the Business Meeting open to vote on the request. Commissioner Miller made a motion to approve the zoning change because there is a material change in the circumstances and conditions of the neighborhood and area surrounding the petitioned property. The motion was seconded by Commissioner Conville.

Commissioners voting aye: Dick Conville
Peggy Horton, Secretary
Eric Martin
Don McCleskey
Linda McMurtrey, Vice-Chairman
Mark Miller

Commissioners voting nay: None

BUSINESS MEETING

There being no further business, the meeting was adjourned at 3:45 P.M. Commissioner McCleskey made a motion to adjourned the meeting at 3:45 P.M. The motion was seconded at Commissioner Martin.

Joe White, Chairman

Pattie Brantley, AICP, Director of Urban Development.

SUBJECT PARCEL:

3000 Hardy Street and 307 Chevy Chase Drive

Robert Tatum, on behalf of the University of Southern Mississippi.


The applicant requests a variance from Article 3, Section 3.4.2 (F) & (H) which states the Build-to Zone on a primary street shall meet a 70% minimum lot width and instead allow 0% lot width for a variance of 70% lot width along S. 31st Avenue and also allow 23% lot width for a variance of 47% lot width along Chevy Chase Drive for certain properties located at 3000 Hardy Street and 307 Chevy Chase Drive (Parcel 028N-07-076.00, PPIN 20839; Parcel 028N-07-078.00, PPIN 20837 ; Parcel 028N-07-077.00, PPIN 20838 respectively, Ward 3).



Vicinity Map—Ward 3



Zoning—MX-4

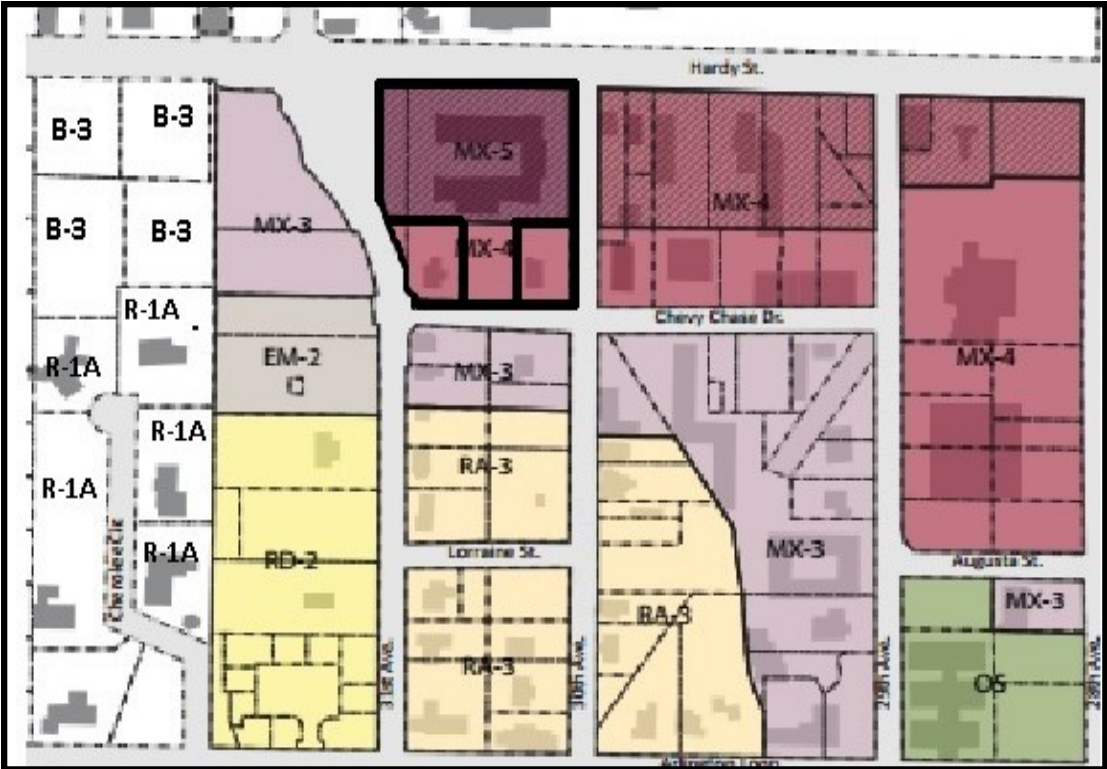

Site Aerial



SURROUNDING AREA

Northern Direction: MX-5 (Mixed Use) 4-story & HS (Hardy Street Overlay)/ University Parking Lot



Southern Direction: MX-3 (Mixed Use) 3-story/ Residential

Eastern Direction: MX-4 (Mixed Use) 4-story/Restaurant



Western Direction: MX-3 (Mixed Use) 3 story District/ Parking Lot





**Planning Commission
Case Fact Sheet**

Property Applicant: Robert Tatum, Representative
Property Owner: University of Southern Mississippi

Address of Property:	Tax Parcels/Ward:	PPIN:	Ward:
3000 Hardy Street and	028N-07-076.00	20839	3
307 Chevy Chase Drive	028N-07-078.00	20837	3
	028N-07-077.00	20838	3

Requests: **Variance**

Purpose of Request: To consider an application to request a **variance** from **Article 3, Section 3.4.2 (F) & (H)** which states the Build-to Zone on a primary street shall meet a 70% minimum lot width and instead allow 0% lot width for a variance of 70% lot width along S. 31st Avenue and also allow 23% lot width for a variance of 47% lot width along Chevy Chase Drive for certain properties located at 3000 Hardy Street and 307 Chevy Chase Drive (Parcel 028N-07-076.00, PPIN 20839; Parcel 028N-07-078.00, PPIN 20837 ; Parcel 028N-07-077.00, PPIN 20838 respectively, Ward 3).

Applicant Summary: See Attached

Applicable Regulations:

SECTION 3.4 **SHOPFRONT BUILDING**

2. Placement- (F) the Build-to Zone on a primary street shall meet a 70% minimum lot width. (H) The Building-to Zone on a side street shall meet a 35% lot width.

Present Zoning: This parcel is zoned MX-4 (Mixed Use) 4 story

Present Use: University Parking Lot

**Surrounding Zoning
and Land Use:**

North: MX-5 (Mixed Use) 4-story & HS (Hardy Street Overlay)/
University Parking Lot
South: MX-3 (Mixed Use) 3 story/ Residential
East: MX-4 (Mixed Use) 4-story/ Restaurant
West: MX-3 (Mixed Use) 3 story District/ Parking Lot

**Most Nearly
Bounded By (streets):**

This parcel is accessible from the North by Hardy Street, West by S.30th Street, East by S.31st Street and the South by Chevy Chase Drive.

**Letters or
Concerns stated:**

The Planning Division Office has not received any letters or other written communications relative to this case, as of March 28, 2016.

History / Background:

This property was affected by the 2013 tornado. This development has started the site plan review process by the Midtown Development Review Commission.

Variances Options:

Recommend **approval** or **denial** of the request for a **variance** from **Article 3, Section 3.4.2 (F) & (H)** which states the Build-to Zone on a primary street shall meet a 70% minimum lot width and instead allow 0% lot width for a variance of 70% lot width along S. 31st Avenue and also allow 23% lot width for a variance of 47% lot width along Chevy Chase Drive for certain properties located at 3000 Hardy Street and 307 Chevy Chase Drive (Parcel 028N-07-076.00, PPIN 20839; Parcel 028N-07-078.00, PPIN 20837 ; Parcel 028N-07-077.00, PPIN 20838 respectively, Ward 3).

Basis for Approval:

1. That special conditions and circumstances **(do / do not)** exist which are peculiar to the land, structure, or building involved and which are not applicable to other lands, structures, or buildings in the same district;
2. That literal interpretation of the provisions of this Code **(would / would not)** deprive the applicant of rights commonly enjoyed by other properties in the same district under the terms of this Code;
3. That the special conditions and circumstances **(do / do not)** result from the actions of the applicant;
4. That granting the variance requested **(will / will not)** confer on the applicant any special privilege that is denied by this Code to other lands, structures, or buildings in the same district.

Variance Information (1 page)

Note: No nonconforming use of neighboring lands, structures, or buildings in the same district, and no permitted or nonconforming use of lands, structures, or buildings in other districts shall be considered grounds for the issuance of a variance.

1. List reasons why you feel that the property could not be reasonably used without the requested

variance: Market/tenant demands for parking versus code requirements. We are not able to develop this land without the level of parking we are requesting. The code encourages shared parking, however the shared parking with other sites is not in place at this time since we are the initial developer of land in this area. Also, there is also no existing on-street parking infrastructure for us to share your parking with. In addition, the odd shapes of the parcels we are attempting to develop make it impossible to meet all of the zoning requirements, because it would further reduce parking.

2. All of the following conditions must be met before a variance can be recommended.

Explain and justify your proposal's compliance with each condition:

- a. That special conditions and circumstances exist which are peculiar to the land, structure, or building involved and which are not applicable to other lands, structures, or buildings in the same district.

We are the initial developer and the Form Based code encourages shared parking - which is not available for my site.

This causes the hardship for multiple variances.

- b. That literal interpretation of the provisions of this Code would deprive the applicant of rights commonly enjoyed by other properties in the same district under the terms of this Code.


If we had no variances given to us we would be unable to do the project. There is not enough parking in the area to substantiate all the development required by code.

- c. That the special conditions and circumstances do not result from the actions of the applicant.

These are a result of the Form Based code. We are the first development and are unable to meet all of the requirements, mainly due to the lack of availability of parking. Secondly, our site is irregular and if we meet all of the zoning requirements we would lose even more parking.

- d. That granting the variance requested will not confer on the applicant any special privilege that is denied by this Code to other lands, structures, or buildings in the same district.

We are the first ones doing a major development that are required to meet this code. There are not the available amenities contemplated in the code and thus we can't do a development without these variances.

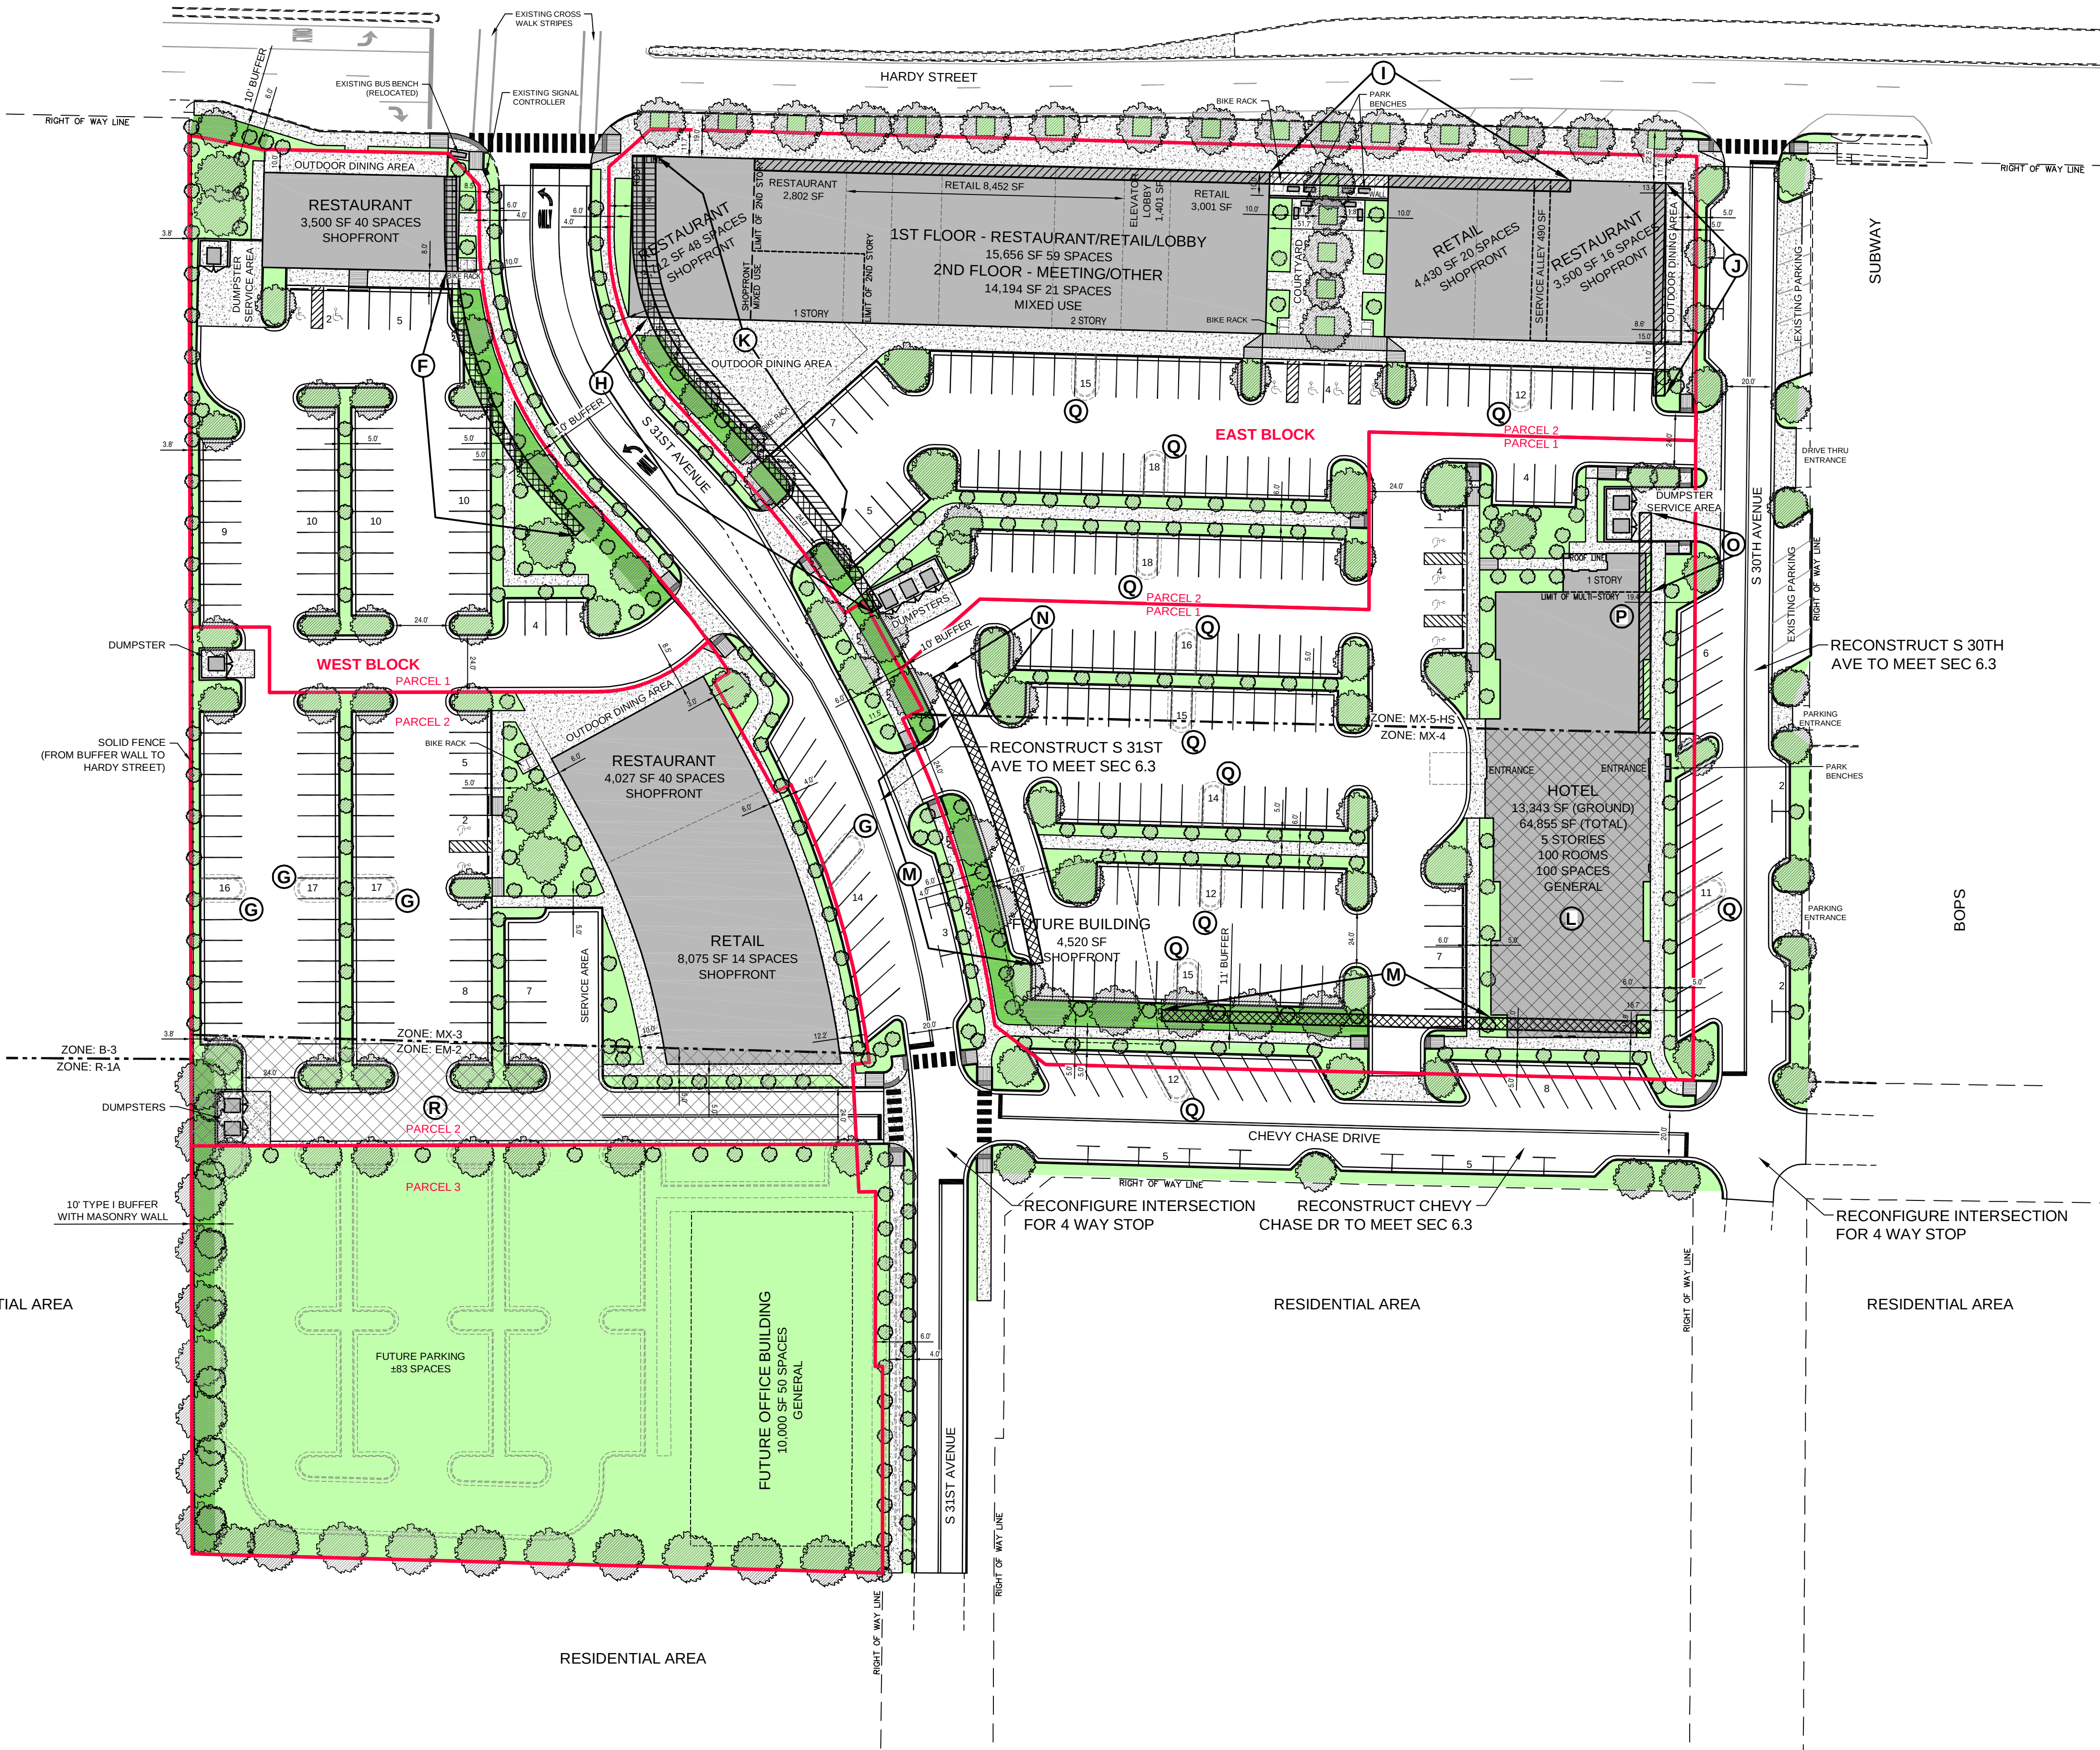


Parking Calculation by Usage						
Space Usage	Space	Units	Vehicle		Bicycle	
			Required	Desired	Provided	Required
Hotel	100	Units	100	100	100	7
Retail	23,958	SF	48	63	59	6
Restaurant	17,541	SF	88	174	161	5
Meeting	7,097	SF	15	16	15	1
Other	5,696	SF	12	5	5	1
Lobby	2,802	SF	0	0	0	0
On-Site Total (Includes ADA Spaces)			263	358	340	20
ADA Accessible Spaces			7	8	12	
Shared Spaces			0	0	20	0
Grand Total (Includes ADA Spaces)			263	358	360	20

Parking Totals by Block		
Block	Vehicle Spaces	Bicycle Spaces
West Block	136	10
East Block	204	25
Total	340	35

Internal Parking Islands by Block		
Block	Islands Required	Islands Provided
West Block	5	1
East Block	14	3
Total	19	4

Street Frontage Coverage Calculation					
Parcel - Zone - Street	Property Length	Building Length	Units	Coverage Required	Coverage Provided
West Block - Parcel 1 - MX-3	Hardy Street	127.8 Ft	85.0 Ft	70%	67%
	S 31st Avenue	240.0 Ft	41.2 Ft	70%	17%
West Block - Parcel 2 - MX-3	S 31st Avenue	227.6 Ft	180.0 Ft	70%	79%
West Block - Parcel 3 - EM-2	S 31st Avenue (Future Development)	186.2 Ft	0.0 Ft	70%	0%
East Block - Parcel 1 - MX-4	S 31st Avenue	162.7 Ft	0.0 Ft	70%	0%
	Chevy Chase Drive	303.1 Ft	69.1 Ft	70%	23%
East Block - Parcel 1 - 1st Floor MX-5-HS	S 30th Avenue	150.3 Ft	132.3 Ft	35%	88%
East Block - Parcel 1 - 2nd Floor MX-5-HS	S 31st Avenue	20.1 Ft	0.0 Ft	90%	0%
East Block - Parcel 1 - 2nd Floor MX-5-HS	S 30th Avenue	127.3 Ft	77.9 Ft	45%	61%
East Block - Parcel 2 - 1st Floor MX-5-HS	S 31st Avenue	20.1 Ft	0.0 Ft	75%	0%
	S 30th Avenue	127.3 Ft	61.0 Ft	75%	48%
East Block - Parcel 2 - 2nd Floor MX-5-HS	Hardy Street	258.3 Ft	70.0 Ft	90%	27%
	S 30th Avenue	472.2 Ft	448.5 Ft	90%	95%
East Block - Parcel 2 - 2nd Floor MX-5-HS	Hardy Street	123.3 Ft	70.0 Ft	45%	57%
	S 31st Avenue	258.3 Ft	0.0 Ft	75%	0%
East Block - Parcel 2 - 2nd Floor MX-5-HS	Hardy Street	472.2 Ft	248.0 Ft	75%	53%
	S 30th Avenue	123.3 Ft	0.0 Ft	75%	0%

- (L) MAXIMUM BUILDING HEIGHT ALLOWED: 4 STORIES
DESIGNED BUILDING HEIGHT: 5 STORIES
(P) MAXIMUM BUILDING SETBACK ALLOWED: 15 FEET
DESIGNED BUILDING SETBACK: 19.4 FEET
(R) EXISTING ZONE: EM-2
PREFERRED ZONE: MX-3

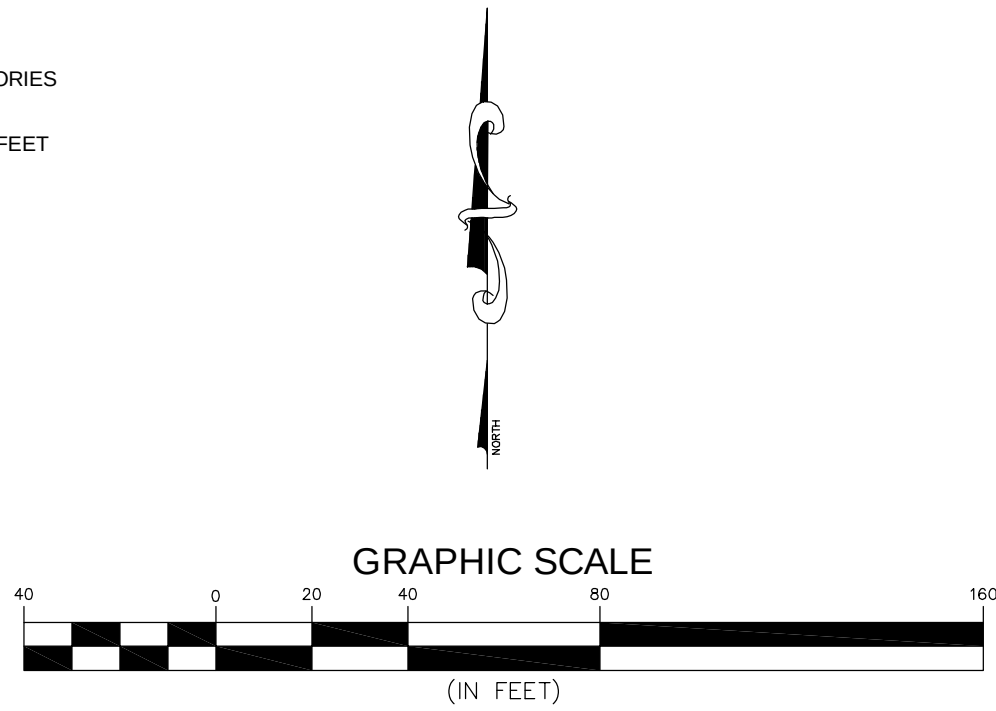

2	03/11/16	REVISED FOR PUBLIC HEARING	RES
1	03/08/16	REVISED COVERAGE CALC & ADDED PARCELS	RES
NO.	DATE	DESCRIPTION	BY
CONCEPTUAL SITE PLAN			
THE DISTRICT AT MIDTOWN MIDTOWN DEVELOPERS, LLC HATTIESBURG, MISSISSIPPI			
sdw Engineering Progress 301 Second Ave. Hattiesburg, MS 39401 (p) 601.544.1821 (f) 601.544.0501 sdw.com			
Drawn by: RES		Checked by: SEM	
Date: 02-29-2016		Scale: AS NOTED	
Drawing No.: 15861		Sheet No.: 1 of 1	

EXHIBIT 'M-1'


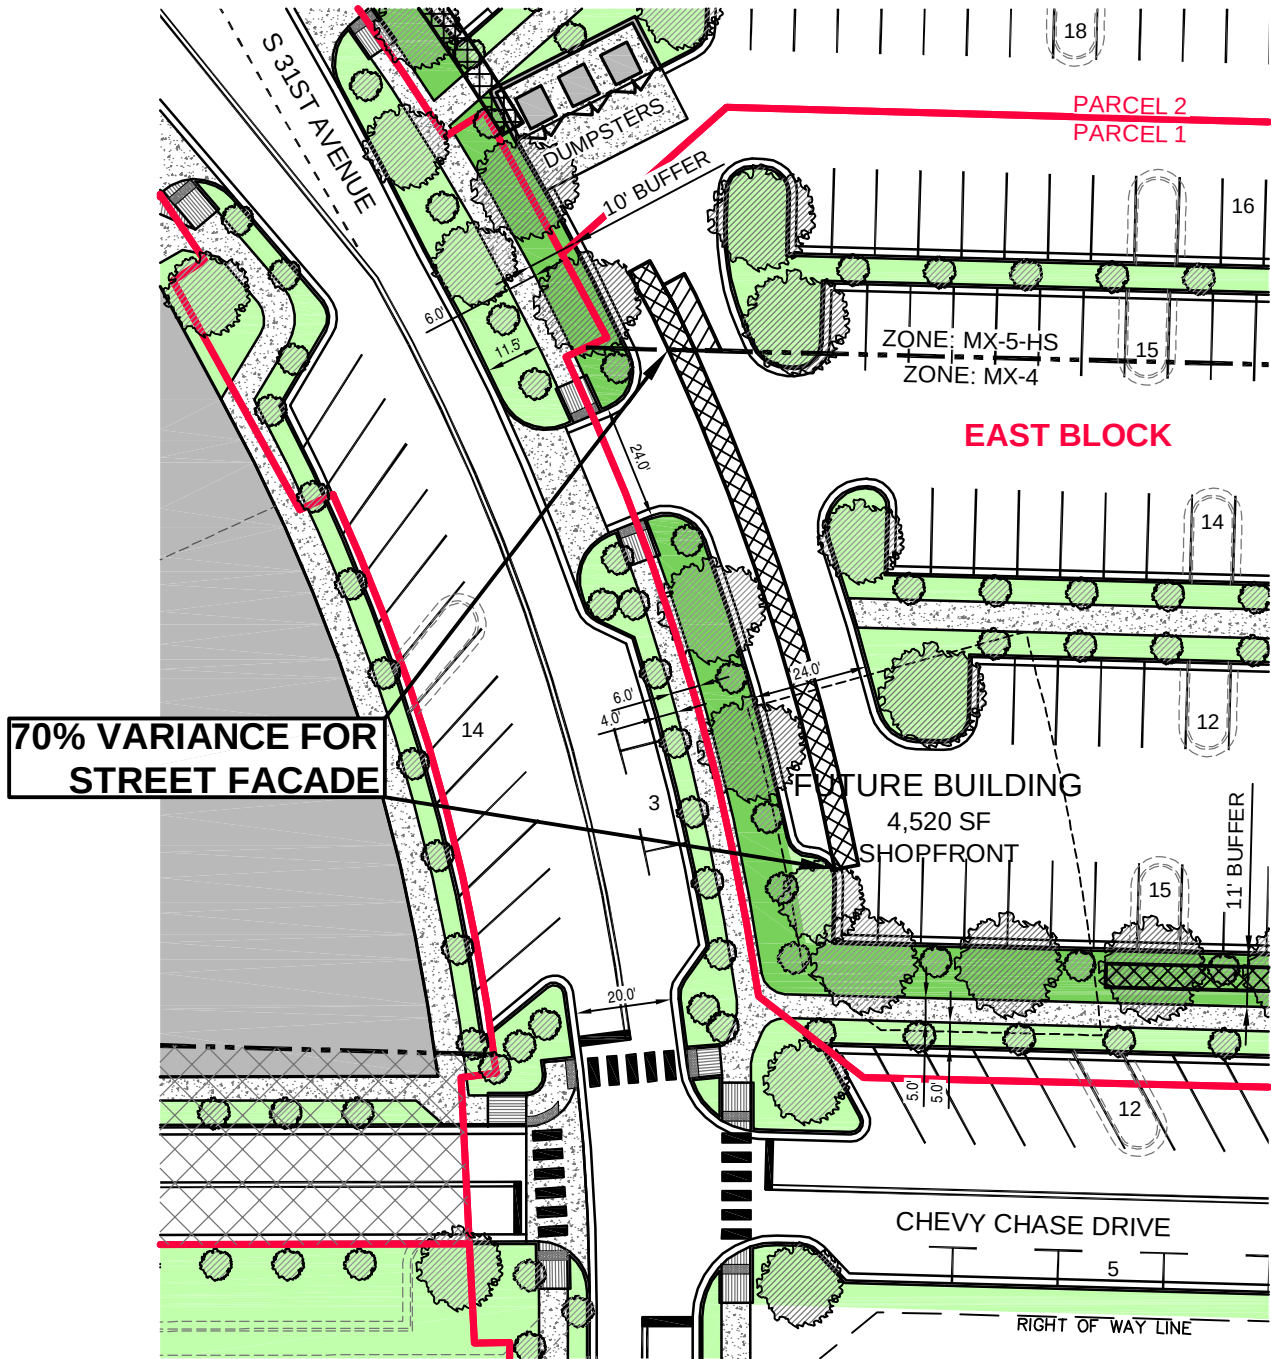


EXHIBIT 'M-2 & L'



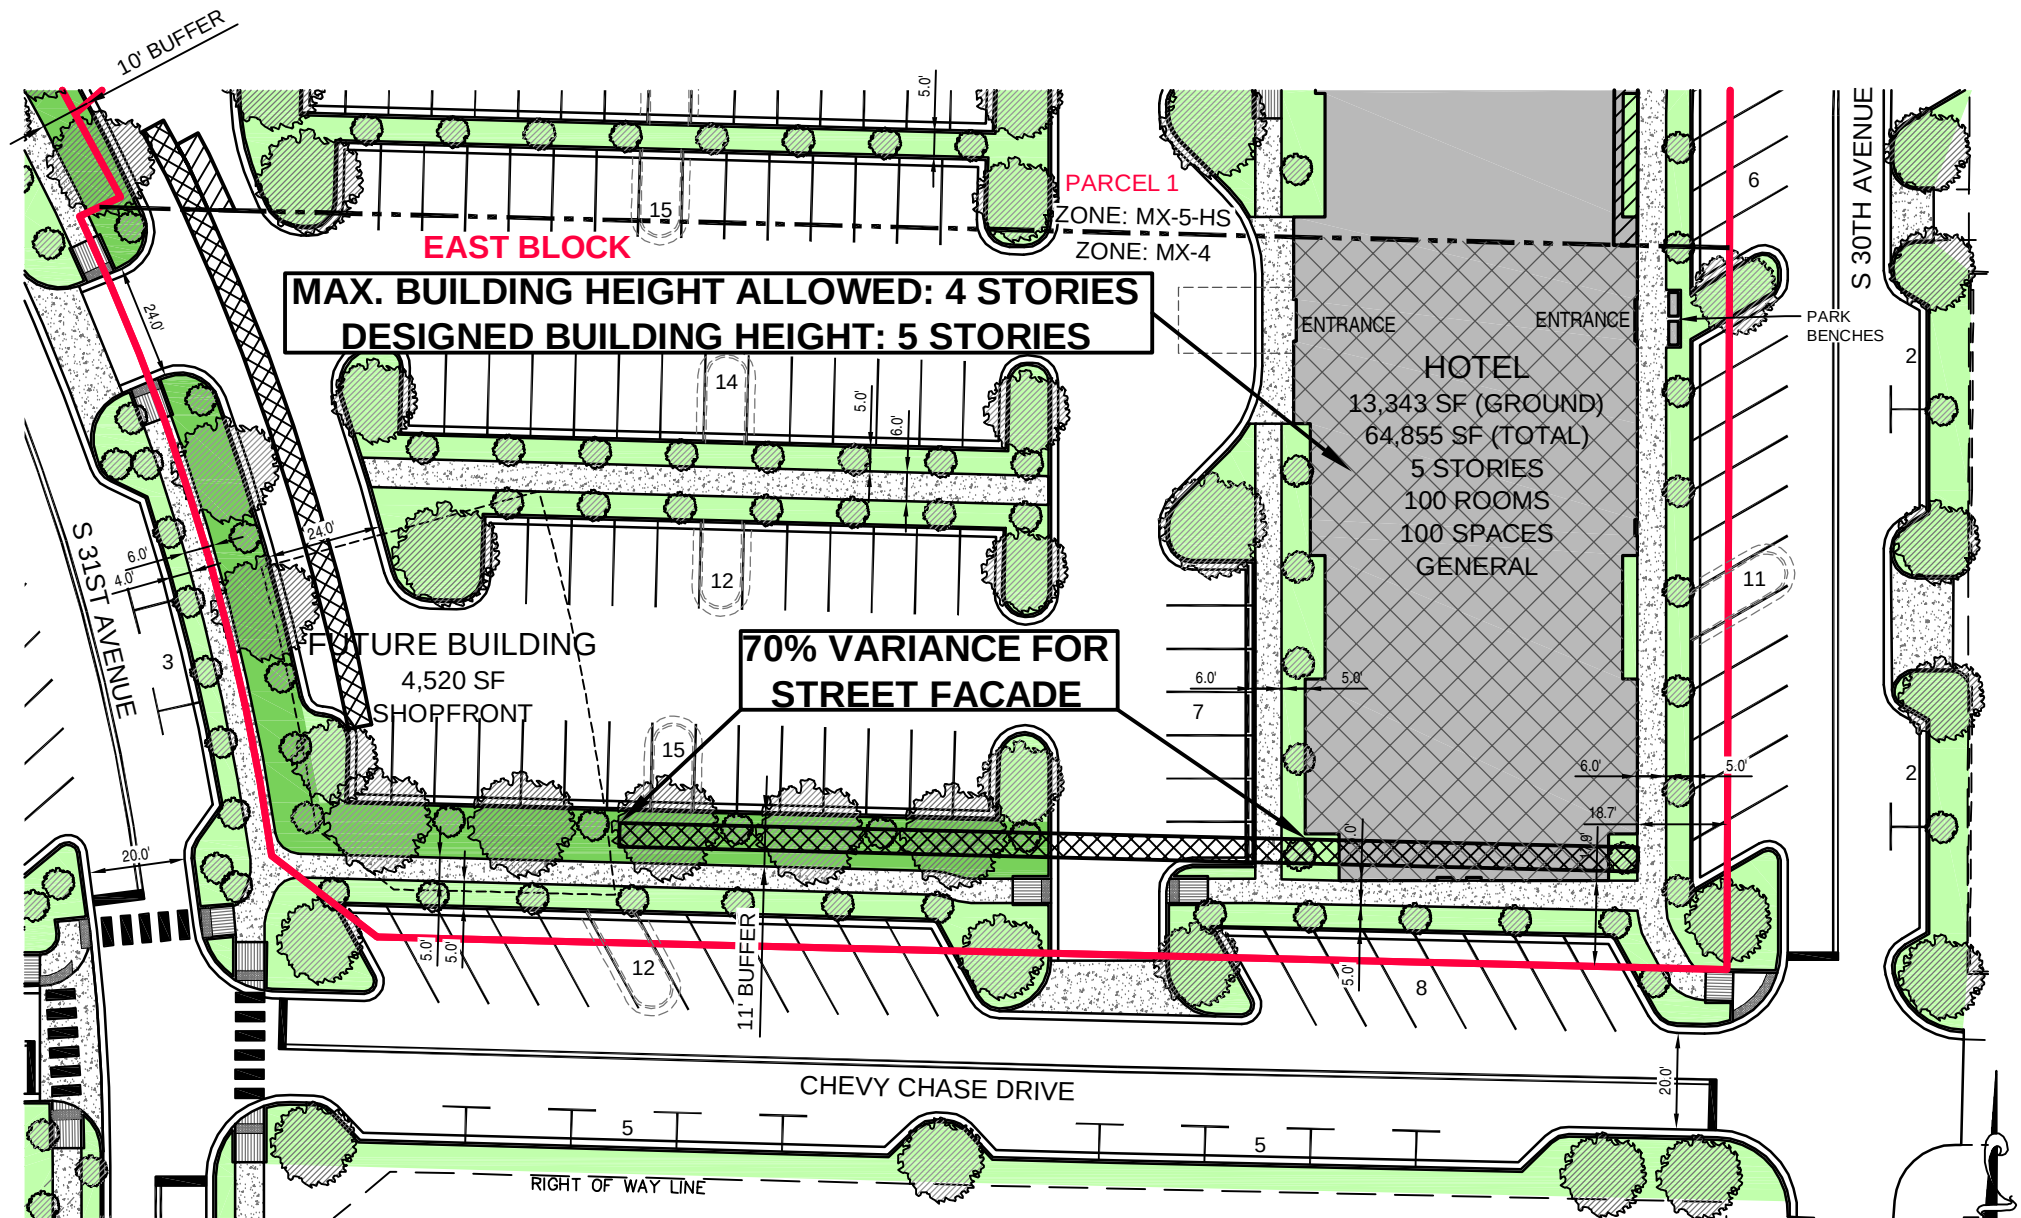

City of Hattiesburg, MS

200 Forrest St.
P.O. Box 1898
Hattiesburg, MS 39401

Master

File Number: 2016-2606

File ID: 2016-2606

Type: Regular Agenda Item

Status: Passed

Version: 1

Reference:

In Control: City Council

File Created: 04/11/2016

Brief Title: 3000 Hardy St and along S. 31st Avenue - Build-to Zone & Height Variance (FBC)

Final Action: 04/19/2016

Minute Book Number: MB2016-104-105

Title:

APPROVE or DENY the petition filed by Robert Tatum, Representative, on behalf of the University of Southern Mississippi, Owner, to request a variance from Midtown Form-Based Code Article 3, Section 3.15.1 (F) which states a Build-to Zone on a primary street (S. 31st Ave.) shall meet a 90% minimum overall lot width and instead allow 0% lot width for a variance of 90% lot width and a variance from Article 3, Section 3.15.2(B) which states a street facing façade height with a minimum of two (2) stories shall meet a 75% minimum overall lot width and instead allow 0% lot width along S. 31st Avenue for a variance of 75% two lot width for certain property located on the southern portion of 3000 Hardy Street along S. 31st Avenue (Parcel 028N-07-078.00, PPIN 20837; Parcel 028N-07-077.00, PPIN 20838, Ward 3). The Planning Commission recommended to APPROVE on April 6, 2016.

Notes:

Sponsors:

Enactment Date:

Attachments: April PC Minutes (draft), Image Sheet- Midtown-Item N, Staff Summary - Midtown- N 3000 Hardy Street along S.31st Avenue, Applicant Summary (Variance) -Items F-K and M-Q, Site Plan - The District at Midtown, Petition N - Exhibit

Enactment Number:

Contact:

Meeting Date: 04/19/2016

Drafter: Ginger Maddox

Effective Date:

History of Legislative File

Ver- sion:	Acting Body:	Date:	Action:	Sent To:	Due Date:	Return Date:	Result:
1	City Council	04/19/2016	Approve				Pass

Action Text: A MOTION was made by Council Member Carroll and seconded by Council Member Naylor to APPROVE the petition filed by Robert Tatum, Representative, on behalf of the University of Southern Mississippi, Owner, to request a variance from Midtown Form-Based Code Article 3, Section 3.15.1 (F) which states a Build-to Zone on a primary street (S. 31st Ave.) shall meet a 90% minimum overall lot width and instead allow 0% lot width for a variance of 90% lot width and a variance from Article 3, Section 3.15.2(B) which states a street facing façade height with a minimum of two (2) stories shall meet a 75% minimum overall lot width and instead allow 0% lot width along S. 31st Avenue for a variance of 75% two lot width for certain property located on the southern portion of 3000 Hardy Street along S. 31st Avenue (Parcel 028N-07-078.00, PPIN 20837; Parcel 028N-07-077.00, PPIN 20838, Ward 3). The Planning Commission recommended to APPROVE on April 6, 2016.

There being no discussion, the Motion received the affirmative vote of the Council as follows:

Yeas: 5 - Bradley, Delgado, Carroll, Dryden and Naylor

Nays: 0

Yea: 5 Council Member Bradley
Council Member Delgado
Council Member Carroll
Council Member Dryden
Council Member Naylor

TEL-No Vote: 0

Text of Legislative File 2016-2606

Title

APPROVE or DENY the petition filed by Robert Tatum, Representative, on behalf of the University of Southern Mississippi, Owner, to request a variance from Midtown Form-Based Code Article 3, Section 3.15.1 (F) which states a Build-to Zone on a primary street (S. 31st Ave.) shall meet a 90% minimum overall lot width and instead allow 0% lot width for a variance of 90% lot width and a variance from Article 3, Section 3.15.2(B) which states a street facing façade height with a minimum of two (2) stories shall meet a 75% minimum overall lot width and instead allow 0% lot width along S. 31st Avenue for a variance of 75% two lot width for certain property located on the southern portion of 3000 Hardy Street along S. 31st Avenue (Parcel 028N-07-078.00, PPIN 20837; Parcel 028N-07-077.00, PPIN 20838, Ward 3). The Planning Commission recommended to APPROVE on April 6, 2016.

Summary

3000 Hardy St and along S. 31st Avenue - Build-to Zone & Height Variance (FBC)

Budget Information

Expenditure Type

Purchasing Item

Publication Information

**MINUTES OF THE
REGULAR MEETING OF THE
HATTIESBURG PLANNING COMMISSION
April 6, 2016**

The Hattiesburg Planning Commission did meet in a regular session on April 6, 2016 at 1:00 p.m. at the Jackie Dole Community Center, 220 West Front Street, Hattiesburg, Mississippi. Joseph White, Chairman, presided over the meeting. A quorum was indicated and the attendance was as follows:

Commissioners Present: Dick Conville
 Peggy Horton, Secretary
 Eric Martin
 Don McCleskey
 Linda McMurtrey, Vice-Chairman
 Mark Miller
 Joseph White, Chairman

Commissioners Absent: Judy Corts
 Sandra Thompson
 Jessie Wilson

Also Present: Pattie Brantley, AICP, Director of Urban Development
 Ginger Maddox, Planning Division Manager
 Jeremy McNeil, Planner
 Steve Mitchell, Building Official

Chairman White declared the meeting of the Hattiesburg Planning Commission open and in session at 1:00 P.M.

INVOCATION

Commissioner Horton gave the invocation.

AGENDA REVIEW

There came the matter of the April 2016 Agenda. A request was made by Chairman White for a motion to approve the April 2016 Agenda. A motion was made to approve by Commissioner Conville and seconded by Commissioner Horton.

Commissioners voting aye: Dick Conville
 Peggy Horton, Secretary
 Eric Martin
 Don McCleskey
 Linda McMurtrey, Vice-Chairman
 Mark Miller

Commissioners voting nay: None

MINUTES REVIEW

There came the matter of the February 3, 2016 Minutes. A request was made by Chairman White for a motion to Approve the February 3, 2016 Minutes. A motion was made by Commissioner McClesky to approve the minutes and seconded by Commissioner Horton.

Commissioners voting aye: Dick Conville
Peggy Horton, Secretary
Eric Martin
Don McCleskey
Linda McMurtrey, Vice-Chairman
Mark Miller

Commissioners voting nay: None

Commissioners abstaining: None

REPORTS

BUILDING REPORT

There came the matter of the Building Inspection Report provided to the commission of monthly and YTD Permit information for February and March by Steve Mitchell, Building Official.

PLANNING REPORT

There came the matter of the Planning Report. Ginger Maddox, Planning Division Manager, informed the Commission that the most recent updated draft of Land Development Code will be uploaded to the City’s website in two weeks. As well as her and Pattie Brantley, Director of Urban Development experience at the American Planning Associations’ National Conference in Phoenix, Arizona. Also, Ms. Maddox informed the Commission of the City Council approval of the following items heard at the previous Planning Commission: the City of Hattiesburg, text amendment; TIDE School, Use Permit Upon Review, PPIN 27016; Richard Hiatt, Zoning Designation, Lots 3-10, 12, 15, and 16 at Augusta Court Subdivision of Greystone located on Augusta Court West; Stan Hall, Zoning Designation Lot 17 at Augusta Court Subdivision of Greystone located at 1 Augusta Court East; Matt Mayo, Zoning Designation, Lots 19-40 and an area designated as a “Common Area” at Augusta Court Subdivision of Greystone located on Augusta Court East and Amen Circle; and William Carey University, zoning change, use permit upon review, street closure.

CHAIRMAN’S REPORT

There came the matter of the Chairman’s Report. There was none.

PUBLIC HEARING

Chairman White declared the Public Hearing open at 1:15 P.M. and read the rules and procedures of the hearing.

There came the matter of Item A (Rezoning), by David White, Representative, on behalf of Robert Wallace, Owner, as required in the Comprehensive Zoning Ordinance No. 2330, as amended, to change the zoning classification for a portion of certain property located at 6194 Hwy 98 (Parcel 052R-10-018.00, PPIN 17193, Ward 3) from Article 4, Section 62, B-5 (Regional Business) District to Article 4, Section 54, R-4 (High Density Residential) District.

	Name	Address	City/State
<u>Presented by:</u>	David White	4341 Ambergate Court	Franklin, TN
	- Representative, Franklin Construction Company		
<u>Proponents:</u>	None		
<u>Opponents:</u>	None		

Chairman White declared the Public Hearing closed and the Business Meeting open to vote on the request. Commissioner Miller made a motion to approve the zoning change because there is a material change in the circumstances and conditions of the neighborhood and area surrounding the petitioned property. The motion was seconded by Commissioner Dick.

Commissioners voting aye: Dick Conville
Peggy Horton, Secretary
Eric Martin
Don McCleskey
Linda McMurtrey, Vice-Chairman
Mark Miller

Commissioners voting nay: None

There came the matter of Item B (Use Permit Upon Review), by Charles Bourland, Representative, on behalf of William Carey University, Owner, as required in the Comprehensive Zoning Ordinance No. 2330, as amended, to request a Use Permit Upon Review for a “Parking/Parking Lot” as provided in Article 4, Section 52.03 (4) for certain properties located at 204, 226, and 228 Tuscan Avenue (Parcel 038G-15-189.00, PPIN 13687; Parcel 038G-15-190.00, PPIN 13688; Parcel 038G-15-191.00, PPIN 13689, Ward 5).

	Name	Address	City/State
<u>Presented by:</u>	Charles Bourland	5211 Old Highway 11	Hattiesburg, MS
	- Representative, Landry and Lewis Architects, P.A.		
	Bob Blevin	498 Tuscan Ave	Hattiesburg, MS
	- Director of Facilities, William Carey University		
<u>Proponents:</u>	None		
<u>Opponents:</u>	Katie L. Riley	498 Tuscan Ave.	Hattiesburg, MS

Chairman White declared the Public Hearing closed and the Business Meeting open to vote on the request. Commissioner McClesky made a motion to approve the application for a Use permit Upon Review because there is need to preserve and encourage the stability of the Hattiesburg business community. The motion was seconded by Commissioner Miller.

Commissioners voting aye: Dick Conville
Peggy Horton, Secretary
Eric Martin
Don McCleskey
Linda McMurtrey, Vice-Chairman
Mark Miller

Commissioners voting nay: None

There came the matter of Item C (Rezoning) by Renee and Brian Dozier, Representative, on behalf of Sidney Malone, Owner, as required in the Comprehensive Zoning Ordinance No. 2330, as amended, to change the zoning classification for a certain property located on The northeast corner of Turtle Creek Mall (Willow Street) (Parcel 051L-11-036.000, PPIN 17347, Ward 3) from Article 4, Section 59, B-2 (Neighborhood Business) District to Article 4, Section 62, B-5 (Regional Business) District.

	Name	Address	City/State
<u>Presented by:</u>	Kyle Wallace - Project Engineer, Shows, Dearman & Waits, Inc.	301 2 nd Avenue	Hattiesburg, MS
	Sidney Malone	104 Campbell Loop	Hattiesburg, MS
<u>Proponents:</u>	None		
<u>Opponents:</u>	None		

Chairman White declared the Public Hearing closed and the Business Meeting open to vote on the request. Commissioner Miller made a motion to approve the zoning change because there is a material change in the circumstances and conditions of the neighborhood and area surrounding the petitioned property. The motion was seconded by Commissioner Horton.

Commissioners voting aye: Dick Conville
Peggy Horton, Secretary
Eric Martin
Linda McMurtrey, Vice-Chairman
Mark Miller

Commissioners voting nay: None

Commissioners abstaining: Don McCleskey

There came the matter of Item D (Variance), by Renee and Brian Dozier, Representative, on behalf of Sidney Malone, Owner, as required in the Comprehensive Zoning Ordinance No. 2330, as amended, to request a variance from Article 4, Section 89.04 (39) which states one (1) parking space is required for each one thousand (1,000) square feet of gross floor area for a total (44) spaces required and instead allow a total of eight (8) spaces for a variance of thirty-six (36) parking spaces for certain property located at the northeast corner of Turtle Creek Mall (Willow Street) (Parcel 051L-11-036.000, PPIN 17347, Ward 3).

	Name	Address	City/State
<u>Presented by:</u>	Kyle Wallace - Project Engineer, Shows, Dearman & Waits, Inc.	301 2 nd Avenue	Hattiesburg, MS
	Sidney Malone	104 Campbell Loop	Hattiesburg, MS
<u>Proponents:</u>	None		
<u>Opponents:</u>	None		

Chairman White declared the Public Hearing closed and the Business Meeting open to vote on the request. Commissioner Conville made a motion to approve the variance because there is literal interpretation of the provision of the Code would deprive the applicant of rights commonly enjoyed by other properties in the same district under the terms of this code. The motion was seconded by Commissioner Horton.

Commissioners voting aye: Dick Conville
Peggy Horton, Secretary
Eric Martin
Linda McMurtrey, Vice-Chairman

Commissioners voting nay: Mark Miller

Commissioners voting abstaining: Don McCleskey

There came the matter of Item E (Text Amendment), by the City of Hattiesburg to add and amend the text of the Midtown Form Based Code, Ord. 3105, so that Section 3.17 C.3.b.v. reads: “Chevy Chase Drive”.

Amended text to read:

- “b. Where more than one street abuts a lot, all of the streets are considered primary streets, except that the following streets are designated as side streets:
- i. 30th Avenue;
 - ii. Lorraine Street;
 - iii. 27th Avenue;
 - iv. Adeline Street; and
 - v. Chevy Chase Drive.”

	Name	Address	City/State
<u>Presented by:</u>	City of Hattiesburg		Hattiesburg, MS
<u>Proponents:</u>	None		
<u>Opponents:</u>	None		

Chairman White declared the Public Hearing closed and the Business Meeting open to vote on the request. Commissioner McCleskey made a motion to approve the text amendment. The motion was seconded by Commissioner Horton.

Commissioners voting aye: Dick Conville
Peggy Horton, Secretary
Eric Martin
Don McCleskey
Linda McMurtrey, Vice-Chairman
Mark Miller

Commissioners voting nay: None

There came the matter of Item F (Variance), Robert Tatum, Representative, on behalf of the University of Southern Mississippi, Owner, as required in the Midtown Form-Based Code, to request a variance from Article 3, Section 3.4.2 (F) which states a Build-to Zone on a primary street shall meet 70% minimum overall lot width and instead allow 17% lot width for a variance of 53% lot width for certain property located on a portion of 3102 Hardy St and along S. 31st Avenue (Parcel 028N-07-079.00, PPIN 26492, & Parcel 028N-07-080.00, PPIN 26493, respectively, Ward 3).

	Name	Address	City/State
<u>Presented by:</u>	Robert Tatum	11 Parkway Blvd	Hattiesburg, MS
	- Representative, CR Properties, LLC		
<u>Proponents:</u>	None		
<u>Opponents:</u>	None		

Chairman White declared the Public Hearing closed and the Business Meeting open to vote on the request. Commissioner McCleskey made a motion to approve the variance because special conditions and circumstances do exist which are peculiar to the land, structure, or building involved and which are not applicable to other lands, structures, or buildings in the same district; and that granting the variance requested will not confer on the applicant any special privilege that is denied by this code to other lands, structures, or buildings in the same district. The motion was seconded by Commissioner Miller.

Commissioners voting aye: Dick Conville
Peggy Horton, Secretary
Eric Martin
Don McCleskey
Linda McMurtrey, Vice-Chairman
Mark Miller

Commissioners voting nay: None

There came the matter of Item G (Variance), Robert Tatum, Representative, on behalf of the University of Southern Mississippi, Owner, as required in the Midtown Form-Based Code, to request a variance from Article 5, Section 5.1.G.3 (a) which states landscaped interior islands must be provided every ten (10) parking spaces for a total of five (5) and instead allow one (1) landscaped interior island for a variance of three (3) landscaped interior islands for certain property located on parcels on and along S. 31st Avenue (Parcel 028N-07-079.00, PPIN 26492, & Parcel 028N-07-080.00, PPIN 26493, respectively, Ward 3).

	Name	Address	City/State
<u>Presented by:</u>	Robert Tatum	11 Parkway Blvd	Hattiesburg, MS
	- Representative, CR Properties, LLC		
<u>Proponents:</u>	None		
<u>Opponents:</u>	None		

Chairman White declared the Public Hearing closed and the Business Meeting open to vote on the request. Commissioner McMurtrey made a motion to approve the variance because special conditions and circumstances do exist which are peculiar to the land, structure, or building involved and which are not applicable to other lands, structures, or buildings in the same district; and that granting the variance requested will not confer on the applicant any special privilege that is denied by this code to other lands, structures, or buildings in the same district. The motion was seconded by Commissioner Horton.

Commissioners voting aye: Dick Conville
Peggy Horton, Secretary
Eric Martin
Don McCleskey
Linda McMurtrey, Vice-Chairman
Mark Miller

Commissioners voting nay: None

There came the matter of Item H (Variance), Robert Tatum, Representative, on behalf of the University of Southern Mississippi, Owner, as required in the Midtown Form-Based Code, to request a variance from Article 3, Section 3.15.1 (F) which states a Build-to Zone on a primary street (S. 31st Ave.) shall meet a 90% minimum overall lot width and instead allow 27% lot width for a variance of 63% lot width for certain property located on a portion of 3000 Hardy Street (Parcel 028N-07-078.00, PPIN 20837, Ward 3).

	Name	Address	City/State
<u>Presented by:</u>	Robert Tatum	11 Parkway Blvd	Hattiesburg, MS
	- Representative, CR Properties, LLC		
<u>Proponents:</u>	None		
<u>Opponents:</u>	None		

Chairman White declared the Public Hearing closed and the Business Meeting open to vote on the request. Commissioner McCleskey made a motion to approve the variance because special conditions and circumstances do exist which are peculiar to the land, structure, or building involved and which are not applicable to other lands, structures, or buildings in the same district; and that granting the variance requested will not confer on the applicant any special privilege that is denied by this code to other lands, structures, or buildings in the same district. The motion was seconded by Commissioner Conville.

Commissioners voting aye: Dick Conville
Peggy Horton, Secretary
Eric Martin
Don McCleskey
Linda McMurtrey, Vice-Chairman
Mark Miller

Commissioners voting nay: None

There came the matter of Item I (Variance), Robert Tatum, Representative, on behalf of the University of Southern Mississippi, Owner, as required in the Midtown Form-Based Code, to request a variance from Article 3, Section 3.15.2(B) which states a street facing façade with a height minimum of two (2) stories shall meet a 75% minimum overall lot width and instead allow 53% lot width along Hardy Street for a variance of 22% lot width for certain property located 3000 Hardy Street (Parcel 028N-07-078.00, PPIN 20837, Ward 3).

	Name	Address	City/State
<u>Presented by:</u>	Robert Tatum	11 Parkway Blvd	Hattiesburg, MS
	- Representative, CR Properties, LLC		
<u>Proponents:</u>	None		
<u>Opponents:</u>	None		

Chairman White declared the Public Hearing closed and the Business Meeting open to vote on the request. Commissioner McCleskey made a motion to approve the variance because special conditions and circumstances do exist which are peculiar to the land, structure, or building involved and which are not applicable to other lands, structures, or buildings in the same district; and that granting the variance requested will not confer on the applicant any special privilege that is denied by this code to other lands, structures, or buildings in the same district. The motion was seconded by Commissioner Horton.

Commissioners voting aye: Dick Conville
Peggy Horton, Secretary
Eric Martin
Don McCleskey
Linda McMurtrey, Vice-Chairman
Mark Miller

Commissioners voting nay: None

There came the matter of Item J (Variance), Robert Tatum, Representative, on behalf of the University of Southern Mississippi, Owner, as required in the Midtown Form-Based Code, to request a variance from Article 3, Section 3.15.2(B) which states a street facing façade with a height minimum of two (2) stories shall meet a 75% minimum overall lot width and instead allow 0% lot width along S. 30th Avenue for a variance of 75% lot width for certain property located 3000 Hardy Street (Parcel 028N-07-078.00, PPIN 20837, Ward 3).

	Name	Address	City/State
<u>Presented by:</u>	Robert Tatum	11 Parkway Blvd	Hattiesburg, MS
	- Representative, CR Properties, LLC		
<u>Proponents:</u>	None		
<u>Opponents:</u>	None		

Chairman White declared the Public Hearing closed and the Business Meeting open to vote on the request. Commissioner McCleskey made a motion to approve the variance because special conditions and circumstances do exist which are peculiar to the land, structure, or building involved and which are not applicable to other lands, structures, or buildings in the same district; and that granting the variance requested will not confer on the applicant any special privilege that is denied by this code to other lands, structures, or buildings in the same district. The motion was seconded by Commissioner Horton.

Commissioners voting aye: Dick Conville
Peggy Horton, Secretary
Eric Martin
Don McCleskey
Linda McMurtrey, Vice-Chairman
Mark Miller

Commissioners voting nay: None

There came the matter of Item K (Variance), Robert Tatum, Representative, on behalf of the University of Southern Mississippi, Owner, as required in the Midtown Form-Based Code, to request a variance from Article 3, Section 3.15.2(B) which states a street facing façade with a height minimum of two (2) stories shall meet a 75% minimum overall lot width and instead allow 0% lot width S. 31st Avenue for a variance of 75% lot width for certain property located 3000 Hardy Street (Parcel 028N-07-078.00, PPIN 20837, Ward 3).

	Name	Address	City/State
<u>Presented by:</u>	Robert Tatum	11 Parkway Blvd	Hattiesburg, MS
	- Representative, CR Properties, LLC		
<u>Proponents:</u>	None		
<u>Opponents:</u>	None		

Chairman White declared the Public Hearing closed and the Business Meeting open to vote on the request. Commissioner McCleskey made a motion to approve the variance because special conditions and circumstances do exist which are peculiar to the land, structure, or building involved and which are not applicable to other lands, structures, or buildings in the same district; and that granting the variance requested will not confer on the applicant any special privilege that is denied by this code to other lands, structures, or buildings in the same district. The motion was seconded by Commissioner Horton.

Commissioners voting aye: Dick Conville
Peggy Horton, Secretary
Eric Martin
Don McCleskey
Linda McMurtrey, Vice-Chairman
Mark Miller

Commissioners voting nay: None

There came the matter of Item L (Variance), Robert Tatum, Representative, on behalf of the University of Southern Mississippi, Owner, as required in the Midtown Form-Based Code, to request a variance from Article 3, Section 3.5.3.A (MX-4) which states a maximum story allowed in a MX-4 zone shall not exceed four (4) stories and instead allow five (5) stories for a variance of one (1) story for a hotel as proposed located at 3000 Hardy Street and 301 Chevy Chase Drive (Parcel 028N-07-078.00, PPIN 20837 ; Parcel 028N-07-076.00, PPIN 20839, Ward 3).

	Name	Address	City/State
<u>Presented by:</u>	Robert Tatum	11 Parkway Blvd	Hattiesburg, MS
	- Representative, CR Properties, LLC		
<u>Proponents:</u>	None		
<u>Opponents:</u>	None		

Chairman White declared the Public Hearing closed and the Business Meeting open to vote on the request. Commissioner Conville made a motion to approve the variance because special conditions and circumstances do exist which are peculiar to the land, structure, or building involved and which are not applicable to other lands, structures, or buildings in the same district; and that granting the variance requested will not confer on the applicant any special privilege that is denied by this code to other lands, structures, or buildings in the same district. The motion was seconded by Commissioner Martin.

Commissioners voting aye: Dick Conville
Peggy Horton, Secretary
Eric Martin
Linda McMurtrey, Vice-Chairman
Mark Miller
Don McCleskey

Commissioners voting nay: None

There came the matter of Item M (Variance), Robert Tatum, Representative, on behalf of the University of Southern Mississippi, Owner, as required in the Midtown Form-Based Code, to request a variance from Article 3, Section 3.4.2 (F) & (H) which states the Build-to Zone on a primary street shall meet a 70% minimum lot width and instead allow 0% lot width for a variance of 70% lot width along S. 31st Avenue and also allow 23% lot width for a variance of 47% lot width along Chevy Chase Drive for certain properties located at 3000 Hardy Street and 307 Chevy Chase Drive (Parcel 028N-07-076.00, PPIN 20839; Parcel 028N-07-078.00, PPIN 20837 ; Parcel 028N-07-077.00, PPIN 20838 respectively, Ward 3).

	Name	Address	City/State
<u>Presented by:</u>	Robert Tatum	11 Parkway Blvd	Hattiesburg, MS
	- Representative, CR Properties, LLC		
<u>Proponents:</u>	None		
<u>Opponents:</u>	None		

Chairman White declared the Public Hearing closed and the Business Meeting open to vote on the request. Commissioner Horton made a motion to approve the variance because special conditions and circumstances do exist which are peculiar to the land, structure, or building involved and which are not applicable to other lands, structures, or buildings in the same district; and that granting the variance requested will not confer on the applicant any special privilege that is denied by this code to other lands, structures, or buildings in the same district. The motion was seconded by Commissioner McMurtrey.

Commissioners voting aye: Dick Conville
Peggy Horton, Secretary
Eric Martin
Don McCleskey
Linda McMurtrey, Vice-Chairman
Mark Miller

Commissioners voting nay: None

There came the matter of Item N (Variance), Robert Tatum, Representative, on behalf of the University of Southern Mississippi, Owner, as required in the Midtown Form-Based Code, to request a variance from Article 3, Section 3.15.1 (F) which states a Build-to Zone on a primary street (S. 31st Ave.) shall meet a 90% minimum overall lot width and instead allow 0% lot width for a variance of 90% lot width and a variance from Article 3, Section 3.15.2(B) which states a street facing façade height with a minimum of two (2) stories shall meet a 75% minimum overall lot width and instead allow 0% lot width along S. 31st Avenue for a variance of 75% two lot width for certain property located on the southern portion of 3000 Hardy Street along S. 31st Avenue (Parcel 028N-07-078.00, PPIN 20837; Parcel 028N-07-077.00, PPIN 20838, Ward 3).

	Name	Address	City/State
<u>Presented by:</u>	Robert Tatum	11 Parkway Blvd	Hattiesburg, MS
	- Representative, CR Properties, LLC		
<u>Proponents:</u>	None		
<u>Opponents:</u>	None		

Chairman White declared the Public Hearing closed and the Business Meeting open to vote on the request. Commissioner Horton made a motion to approve the variance because special conditions and circumstances do exist which are peculiar to the land, structure, or building involved and which are not applicable to other lands, structures, or buildings in the same district; and that granting the variance requested will not confer on the applicant any special privilege that is denied by this code to other lands, structures, or buildings in the same district. The motion was seconded by Commissioner McMurtrey.

Commissioners voting aye: Dick Conville
Peggy Horton, Secretary
Eric Martin
Don McCleskey
Linda McMurtrey, Vice-Chairman
Mark Miller

Commissioners voting nay: None

There came the matter of Item O (Variance), Robert Tatum, Representative, on behalf of the University of Southern Mississippi, Owner, as required in the Midtown Form-Based Code, to request a variance from Article 3, Section 3.15.2(B) which states a street facing façade height with a minimum of two (2) stories shall meet a 75% minimum overall lot width and instead allow 48% lot width along S. 30th Avenue for a variance of 27% lot width for certain property located on the southern portion of 3000 Hardy Street along S. 30th Avenue (Parcel 028N-07-078.00, PPIN 20837; Parcel 028N-07-076.00, PPIN 20839, Ward 3).

	Name	Address	City/State
<u>Presented by:</u>	Robert Tatum	11 Parkway Blvd	Hattiesburg, MS
	- Representative, CR Properties, LLC		
<u>Proponents:</u>	None		
<u>Opponents:</u>	None		

Chairman White declared the Public Hearing closed and the Business Meeting open to vote on the request. Commissioner Horton made a motion to approve the variance because special conditions and circumstances do exist which are peculiar to the land, structure, or building involved and which are not applicable to other lands, structures, or buildings in the same district; and that granting the variance requested will not confer on the applicant any special privilege that is denied by this code to other lands, structures, or buildings in the same district. The motion was seconded by Commissioner Conville.

Commissioners voting aye: Dick Conville
Peggy Horton, Secretary
Eric Martin
Linda McMurtrey, Vice-Chairman
Mark Miller
Don McCleskey

Commissioners voting nay: None

There came the matter of Item P (Variance), Robert Tatum, Representative, on behalf of the University of Southern Mississippi, Owner, as required in the Midtown Form-Based Code, to request a setback variance from Article 3. Section 3.15.1. (G) which states that a side street setback may be a maximum of fifteen (15) feet from the property line and instead allow a setback of 19.4 feet on S. 30th Avenue for a variance of 4.4 feet for a portion of a hotel as proposed located at 3000 Hardy Street and 301 Chevy Chase Drive (Parcel 028N-07-078.00, PPIN 20837; Parcel 028N-07-076.00, PPIN 20839, Ward 3).

	Name	Address	City/State
<u>Presented by:</u>	Robert Tatum	11 Parkway Blvd	Hattiesburg, MS
	- Representative, CR Properties, LLC		
<u>Proponents:</u>	None		
<u>Opponents:</u>	None		

Chairman White declared the Public Hearing closed and the Business Meeting open to vote on the request. Commissioner Horton made a motion to approve the variance because special conditions and circumstances do exist which are peculiar to the land, structure, or building involved and which are not applicable to other lands, structures, or buildings in the same district; and that granting the variance requested will not confer on the applicant any special privilege that is denied by this code to other lands, structures, or buildings in the same district. The motion was seconded by Commissioner Miller.

Commissioners voting aye: Dick Conville
Peggy Horton, Secretary
Eric Martin
Linda McMurtrey, Vice-Chairman
Mark Miller
Don McCleskey

Commissioners voting nay: None

There came the matter of Item Q (Variance), Robert Tatum, Representative, on behalf of University of Southern Mississippi, Owner, as required in the Midtown Form-Based Code, to request a variance from Article 5, Section 5.1.G.3 (a) which states landscaped interior island must be provided every ten (10) parking spaces for a required total of fourteen (14) and instead allow three (3) landscaped interior islands for a variance of eleven (11) landscaped interior island for certain property located on a portion of 3102 Hardy Street and along S. 31st Avenue (Parcel 028N-07-079.00, PPIN 26492, & Parcel 028N-07-080.00, PPIN 26493, Parcel 028N-07-078.00, PPIN 20837, respectively, Ward 3).

	Name	Address	City/State
<u>Presented by:</u>	Robert Tatum	11 Parkway Blvd	Hattiesburg, MS
	- Representative, CR Properties, LLC		
<u>Proponents:</u>	None		
<u>Opponents:</u>	None		

Chairman White declared the Public Hearing closed and the Business Meeting open to vote on the request. Commissioner McCleskey made a motion to approve the variance because special conditions and circumstances do exist which are peculiar to the land, structure, or building involved and which are not applicable to other lands, structures, or buildings in the same district; and that granting the variance requested will not confer on the applicant any special privilege that is denied by this code to other lands, structures, or buildings in the same district. The motion was seconded by Commissioner Horton.

Commissioners voting aye: Dick Conville
Peggy Horton, Secretary
Eric Martin
Don McCleskey
Linda McMurtrey, Vice-Chairman
Mark Miller

Commissioners voting nay: None

There came the matter of Item R (Rezoning), Robert Tatum, Representative, on behalf of University of Southern Mississippi, Owner, as required in the Midtown Form-Based Code, to change the zoning classification for a portion of certain a parcel located on S. 31st Avenue (Parcel 028N-07-079.00, PPIN 26492, & Parcel 028N-07-080.00, PPIN 26493, respectively, Ward 3) from Article 2, Section 2.4, EM-2 (Employment) District to Article 2, Section 2.3, MX-3 (Mixed Use) District.

	Name	Address	City/State
<u>Presented by:</u>	Robert Tatum	11 Parkway Blvd	Hattiesburg, MS
	- Representative, CR Properties, LLC		
<u>Proponents:</u>	None		
<u>Opponents:</u>	None		

Chairman White declared the Public Hearing closed and the Business Meeting open to vote on the request. Commissioner Miller made a motion to approve the zoning change because there is a material change in the circumstances and conditions of the neighborhood and area surrounding the petitioned property. The motion was seconded by Commissioner Conville.

Commissioners voting aye: Dick Conville
Peggy Horton, Secretary
Eric Martin
Don McCleskey
Linda McMurtrey, Vice-Chairman
Mark Miller

Commissioners voting nay: None

BUSINESS MEETING

There being no further business, the meeting was adjourned at 3:45 P.M. Commissioner McCleskey made a motion to adjourned the meeting at 3:45 P.M. The motion was seconded at Commissioner Martin.

Joe White, Chairman

Pattie Brantley, AICP, Director of Urban Development.

SUBJECT PARCEL:

3000 Hardy Street along S.31st Avenue

Robert Tatum, on behalf of the University of Southern Mississippi.

The applicant requests a variance from Article 3, Section 3.15.1 (F) which states a Build-to Zone on a primary street (S. 31st Ave.) shall meet a 90% minimum overall lot width and instead allow 0% lot width for a variance of 90% lot width and a variance from Article 3,

Section 3.15.2(B) which states a street facing façade height with a minimum of two (2) stories shall meet a 75% minimum overall lot width and instead allow 0% lot width along S.


31st Avenue for a variance of 75% two lot width for certain property located on the southern portion of 3000 Hardy Street along S. 31st Avenue (Parcel 028N-07-078.00, PPIN 20837; Parcel 028N-07-077.00, PPIN 20838, Ward 3).



Vicinity Map—Ward 3



Zoning—MX-4 & MX-5-HS

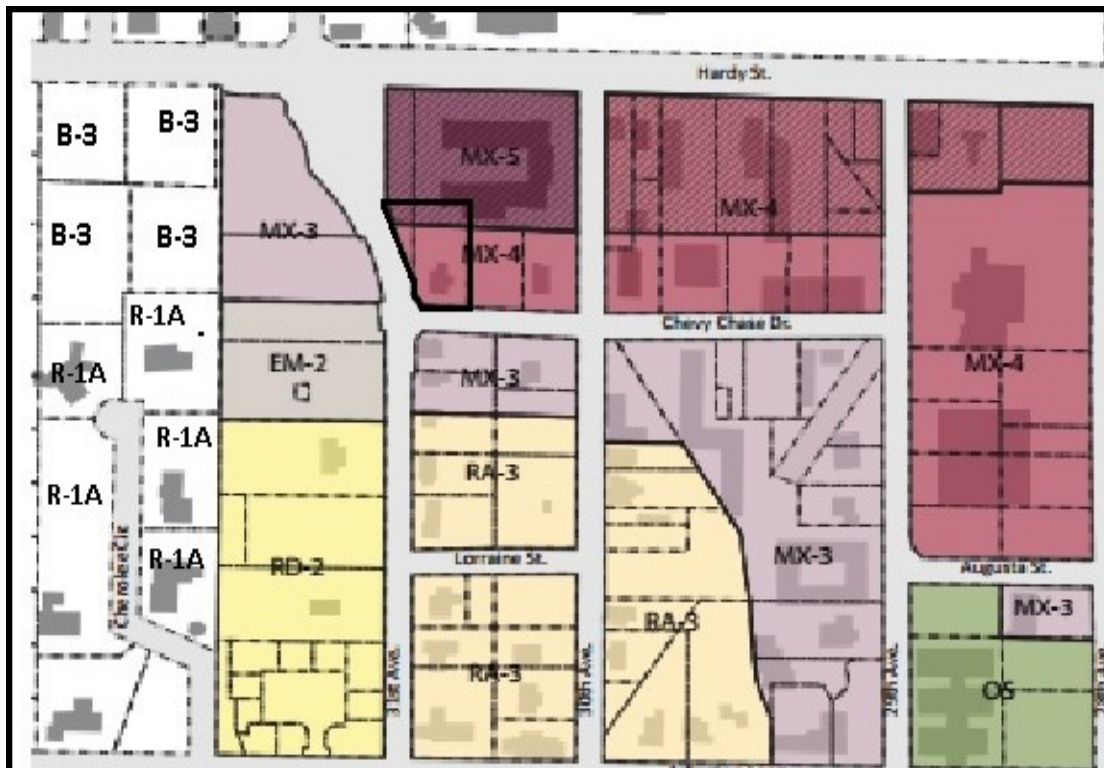

Site Aerial



SURROUNDING AREA

Northern Direction: R-3 (Muti-Family Residential) District/ University of Southern Mississippi and Retail



Southern Direction: MX-3 (Mixed Use) 3 story/ Residential

Eastern Direction: MX-4 (Mixed Use) 4-story/ Restaurant



Western Direction: MX-3 (Mixed Use) 4 story District/ Parking Lot





**Planning Commission
Case Fact Sheet**

Property Applicant: Robert Tatum, Representative
Property Owner: University of Southern Mississippi

Address of Property:	Tax Parcels/Ward:	PPIN:	Ward:
3000 Hardy Street along	028N-07-078.00	20837	3
S.31 st Avenue	028N-07-077.00	20838	3

Requests: **Variance**

Purpose of Request: To consider an application to request a **variance** from **Article 3, Section 3.15.1 (F)** which states a Build-to Zone on a primary street (S. 31st Ave.) shall meet a 90% minimum overall lot width and instead allow 0% lot width for a variance of 90% lot width and a **variance** from **Article 3, Section 3.15.2(B)** which states a street facing façade height with a minimum of two (2) stories shall meet a 75% minimum overall lot width and instead allow 0% lot width along S. 31st Avenue for a variance of 75% lot width for certain property located on the southern portion of 3000 Hardy Street along S. 31st Avenue (Parcel 028N-07-078.00, PPIN 20837; Parcel 028N-07-077.00, PPIN 20838, Ward 3).

Applicant Summary: See Attached

Applicable Regulations:

SECTION 3.15 SPECIAL RULES for the –HS OVERLAY DISTRICT

1. Lot, Placement- (F) The Build-to Zone (BTZ) Building in primary street shall meet a 90% minimum lot width.

2. Height- (B) A street facing façade height with a minimum of two (2) stories shall meet a 75% minimum overall lot width.

Present Zoning: This parcel is zoned MX-5 (Mixed Use) 5 story and –HS Overlay

Present Use: University Parking Lot

**Surrounding Zoning
and Land Use:**

North: R-3 (Multi-Family Residential) District/ University of
Southern Mississippi and Retail
South: MX-3 (Mixed Use) 3-story/ Residential
East: MX-4 (Mixed Use) 4-story/ Restaurant
West: MX-3 (Mixed Use) 4 story District/ Parking Lot

**Most Nearly
Bounded By (streets):**

This parcel is accessible from the North by Hardy Street, West by
S.30th Street, East by S.31st Street, and the South by Chevy
Chase Drive.

**Letters or
Concerns stated:**

The Planning Division Office has not received any letters or other
written communications relative to this case, as of March 28, 2016.

History / Background:

This property was affected by the 2013 tornado. This development
has started the site plan review process by the Midtown
Development Review Commission.

Variances Option:

Recommend **approval** or **denial** to request a **variance** from
Article 3, Section 3.15.1 (F) which states a Build-to Zone on a
primary street (S. 31st Ave.) shall meet a 90% minimum overall lot
width and instead allow 0% lot width for a variance of 90% lot
width for certain property located on the southern portion of 3000
Hardy Street along S. 31st Avenue (Parcel 028N-07-078.00, PPIN
20837; Parcel 028N-07-077.00, PPIN 20838, Ward 3).

Variance Option:

Recommend **approval** or **denial** to request a **variance** from
Article 3, Section 3.15.2(B) which states a street facing façade
height with a minimum of two (2) stories shall meet a 75%
minimum overall lot width and instead allow 0% lot width along S.
31st Avenue for a variance of 75% two lot width for certain
property located on the southern portion of 3000 Hardy Street
along S. 31st Avenue (Parcel 028N-07-078.00, PPIN 20837;
Parcel 028N-07-077.00, PPIN 20838, Ward 3).

Basis for Approval:

1. That special conditions and circumstances **(do / do not)** exist which are peculiar to the land, structure, or building involved and which are not applicable to other lands, structures, or buildings in the same district;
2. That literal interpretation of the provisions of this Code **(would / would not)** deprive the applicant of rights commonly enjoyed by other properties in the same district under the terms of this Code;
3. That the special conditions and circumstances **(do / do not)** result from the actions of the applicant;
4. That granting the variance requested **(will / will not)** confer on the applicant any special privilege that is denied by this Code to other lands, structures, or buildings in the same district.

Variance Information (1 page)

Note: No nonconforming use of neighboring lands, structures, or buildings in the same district, and no permitted or nonconforming use of lands, structures, or buildings in other districts shall be considered grounds for the issuance of a variance.

1. List reasons why you feel that the property could not be reasonably used without the requested

variance: Market/tenant demands for parking versus code requirements. We are not able to develop this land without the level of parking we are requesting. The code encourages shared parking, however the shared parking with other sites is not in place at this time since we are the initial developer of land in this area. Also, there is also no existing on-street parking infrastructure for us to share your parking with. In addition, the odd shapes of the parcels we are attempting to develop make it impossible to meet all of the zoning requirements, because it would further reduce parking.

2. All of the following conditions must be met before a variance can be recommended.

Explain and justify your proposal's compliance with each condition:

- a. That special conditions and circumstances exist which are peculiar to the land, structure, or building involved and which are not applicable to other lands, structures, or buildings in the same district.

We are the initial developer and the Form Based code encourages shared parking - which is not available for my site.

This causes the hardship for multiple variances.

- b. That literal interpretation of the provisions of this Code would deprive the applicant of rights commonly enjoyed by other properties in the same district under the terms of this Code.


If we had no variances given to us we would be unable to do the project. There is not enough parking in the area to substantiate all the development required by code.

- c. That the special conditions and circumstances do not result from the actions of the applicant.

These are a result of the Form Based code. We are the first development and are unable to meet all of the requirements, mainly due to the lack of availability of parking. Secondly, our site is irregular and if we meet all of the zoning requirements we would lose even more parking.

- d. That granting the variance requested will not confer on the applicant any special privilege that is denied by this Code to other lands, structures, or buildings in the same district.

We are the first ones doing a major development that are required to meet this code. There are not the available amenities contemplated in the code and thus we can't do a development without these variances.

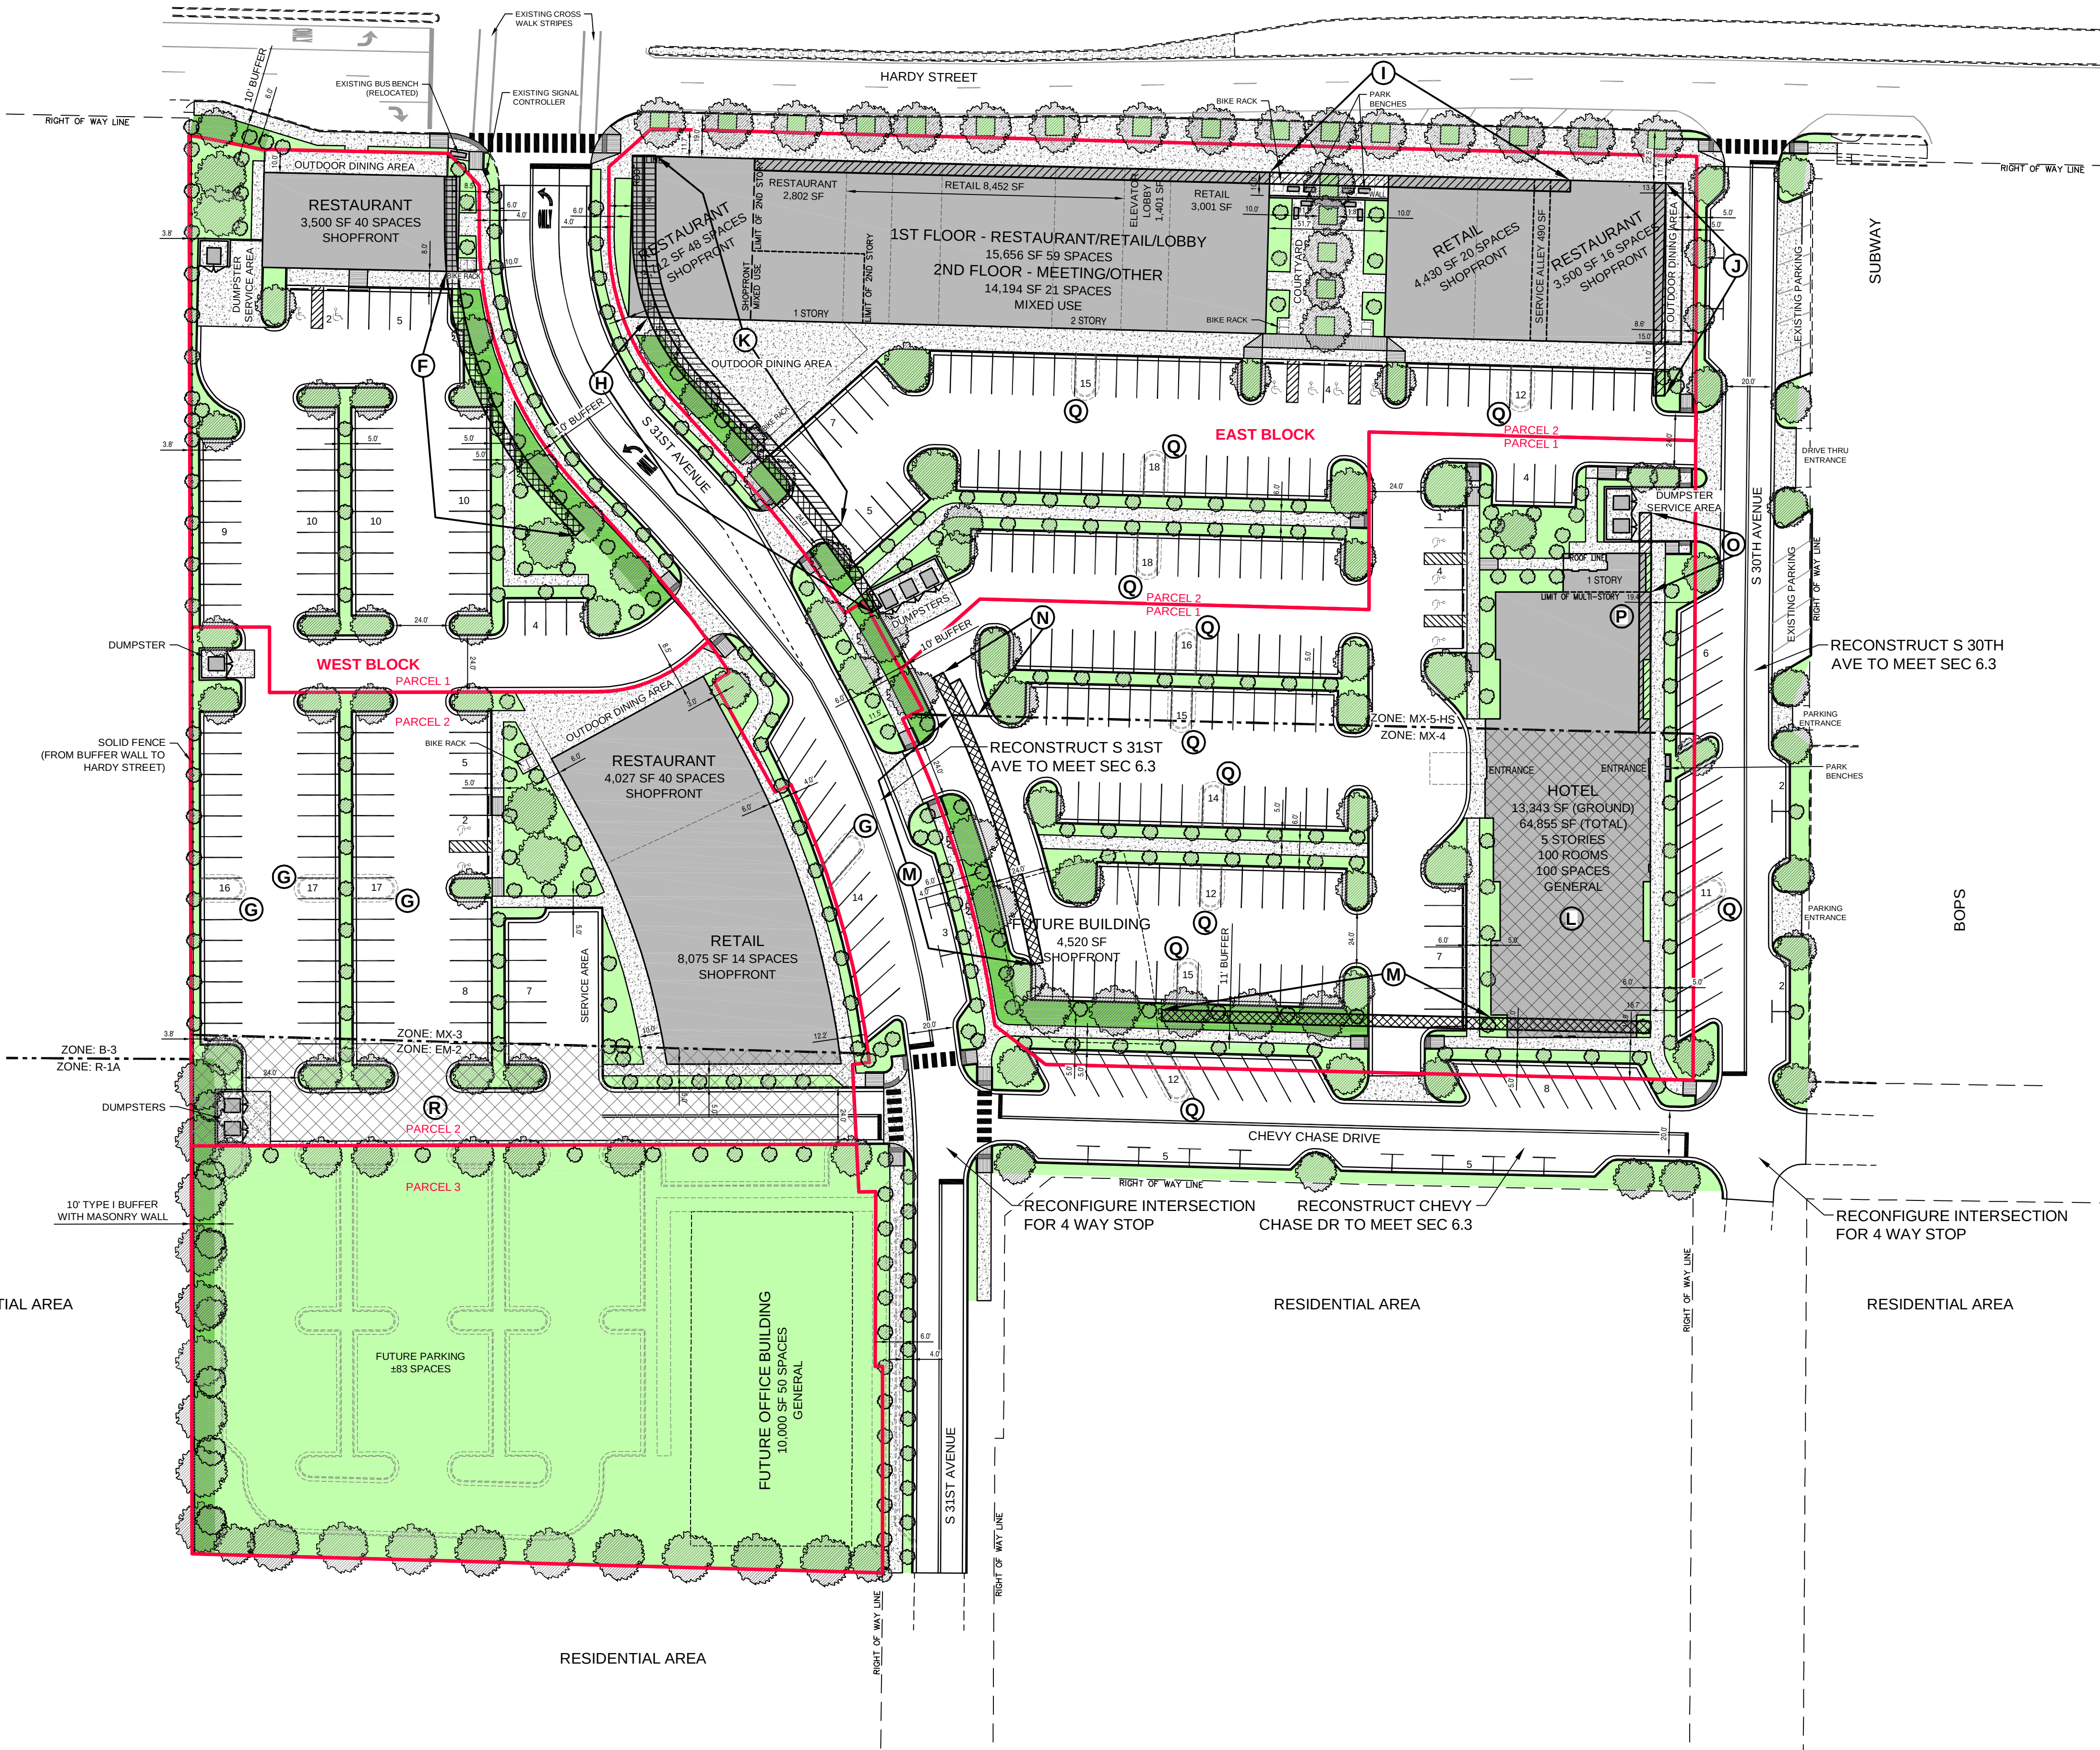

Parking Calculation by Usage

Space Usage	Space	Units	Vehicle			Bicycle	
			Required	Desired	Provided	Required	Provided
Hotel	100	Units	100	100	100	7	0
Retail	23,958	SF	48	63	59	6	25
Restaurant	17,541	SF	88	174	161	5	10
Meeting	7,097	SF	15	16	15	1	0
Other	5,696	SF	12	5	5	1	0
Lobby	2,802	SF	0	0	0	0	0
On-Site Total (Includes ADA Spaces)			263	358	340	20	35
ADA Accessible Spaces			7	8	12		
Shared Spaces			0	0	20	0	0
Grand Total (Includes ADA Spaces)			263	358	360	20	35

Parking Totals by Block

Block	Vehicle Spaces	Bicycle Spaces
West Block	136	10
East Block	204	25
Total	340	35


Internal Parking Islands by Block

Block	Islands Required	Islands Provided
West Block	5	1
East Block	14	3
Total	19	4

Street Frontage Coverage Calculation

Parcel - Zone - Street	Property Length	Units	Building Length	Units	Coverage Required	Coverage Provided
West Block - Parcel 1 - MX-3						
Hardy Street	127.8 Ft	85.0 Ft			70%	67%
S 31st Avenue	240.0 Ft	41.2 Ft			70%	17%
West Block - Parcel 2 - MX-3						
S 31st Avenue	227.6 Ft	180.0 Ft			70%	79%
West Block - Parcel 3 - EM-2						
S 31st Avenue (Future Development)	186.2 Ft	0.0 Ft			70%	0%
East Block - Parcel 1 - MX-4						
S 31st Avenue	162.7 Ft	0.0 Ft			70%	0%
Chevy Chase Drive	303.1 Ft	69.1 Ft			70%	23%
S 30th Avenue	150.3 Ft	132.3 Ft			35%	88%
East Block - Parcel 1 - 1st Floor MX-5-HS						
S 31st Avenue	20.1 Ft	0.0 Ft			90%	0%
S 30th Avenue	127.3 Ft	77.9 Ft			45%	61%
East Block - Parcel 1 - 2nd Floor MX-5-HS						
S 31st Avenue	20.1 Ft	0.0 Ft			75%	0%
S 30th Avenue	127.3 Ft	61.0 Ft			75%	48%
East Block - Parcel 2 - 1st Floor MX-5-HS						
S 31st Avenue	258.3 Ft	70.0 Ft			90%	27%
Hardy Street	472.2 Ft	448.5 Ft			90%	95%
S 30th Avenue	123.3 Ft	70.0 Ft			45%	57%
East Block - Parcel 2 - 2nd Floor MX-5-HS						
S 31st Avenue	258.3 Ft	0.0 Ft			75%	0%
Hardy Street	472.2 Ft	248.0 Ft			75%	53%
S 30th Avenue	123.3 Ft	0.0 Ft			75%	0%

- (L) MAXIMUM BUILDING HEIGHT ALLOWED: 4 STORIES
DESIGNED BUILDING HEIGHT: 5 STORIES
(P) MAXIMUM BUILDING SETBACK ALLOWED: 15 FEET
DESIGNED BUILDING SETBACK: 19.4 FEET
(R) EXISTING ZONE: EM-2
PREFERRED ZONE: MX-3

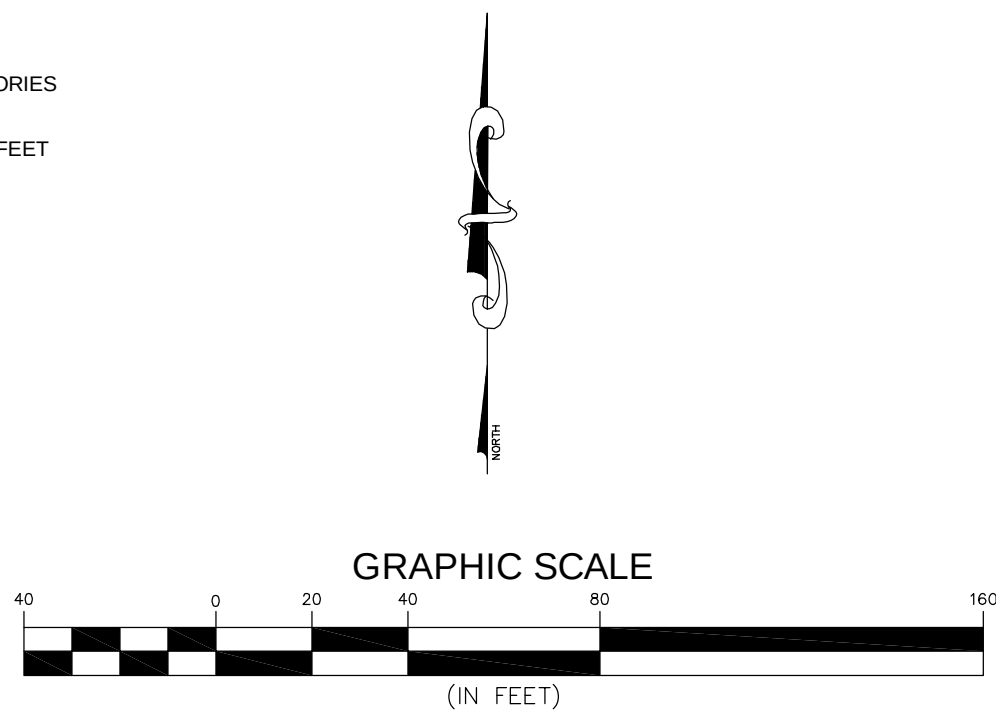

2	03/11/16	REVISED FOR PUBLIC HEARING	RES
1	03/08/16	REVISED COVERAGE CALC & ADDED PARCELS	RES
NO.	DATE	DESCRIPTION	BY

CONCEPTUAL SITE PLAN

THE DISTRICT AT MIDTOWN
MIDTOWN DEVELOPERS, LLC
HATTIESBURG, MISSISSIPPI

sdw

Engineering Progress

301 Second Ave. | Hattiesburg, MS 39401 | (p) 601.544.1821 | (f) 601.544.0501 | sdw.com

Drawn by: RES

Checked by: SEM



Date: 02-29-2016

Scale: AS NOTED

Drawing No.: 15861

Sheet No.: 1 of 1

EXHIBIT 'N'

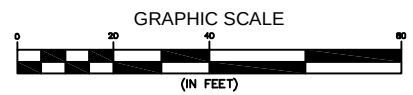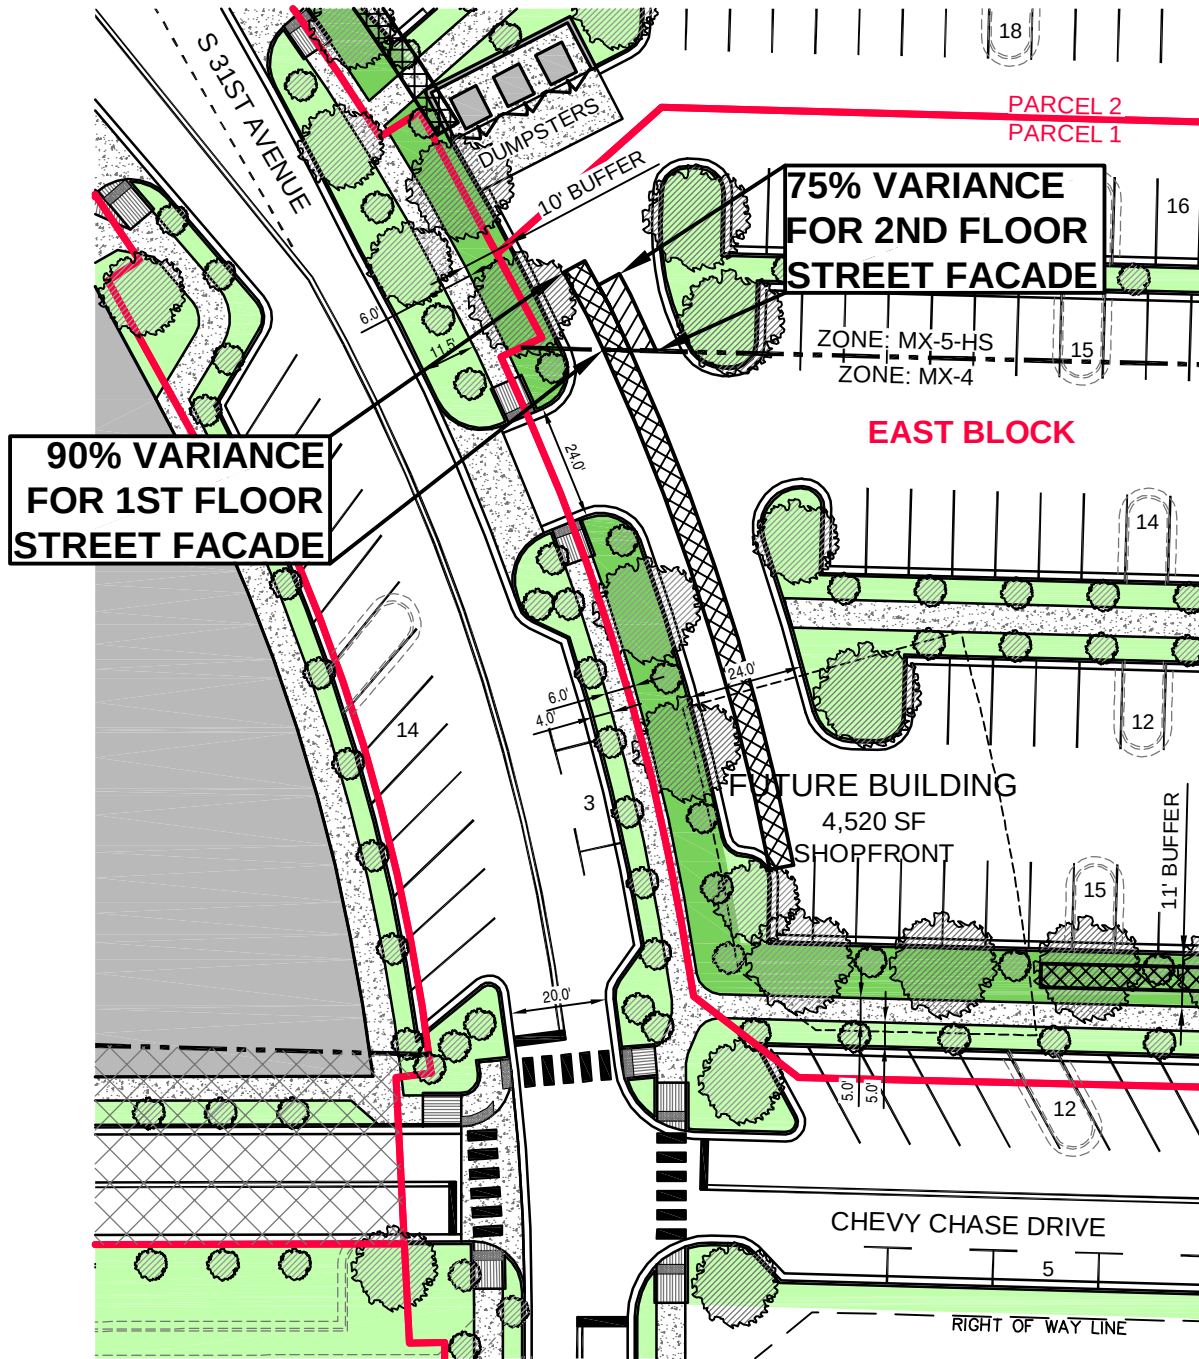



City of Hattiesburg, MS

200 Forrest St.
P.O. Box 1898
Hattiesburg, MS 39401

Master

File Number: 2016-2608

File ID: 2016-2608

Type: Regular Agenda Item

Status: Passed

Version: 1

Reference:

In Control: City Council

File Created: 04/11/2016

Brief Title: 3000 Hardy Street along S. 30th Avenue - Height
Variance (FBC)

Final Action: 04/19/2016

Minute Book Number: MB2016-105

Title:

APPROVE or DENY the petition filed by Robert Tatum, Representative, on behalf of the University of Southern Mississippi, Owner, to request a variance from Midtown Form-Based Code Article 3, Section 3.15.2(B) which states a street facing façade height with a minimum of two (2) stories shall meet a 75% minimum overall lot width and instead allow 48% lot width along S. 30th Avenue for a variance of 27% lot width for certain property located at 3000 Hardy Street (Parcel 028N-07-078.00, PPIN 20837; Parcel 028N-07-076.00, PPIN 20839, Ward 3). The Planning Commission recommended to APPROVE on April 6, 2016.

Notes:

Sponsors:

Enactment Date:

Attachments: April PC Minutes (draft), Image Sheet- Midtown-Item O and P, Staff Summary - Midtown- O P 3000 Hardy Street along S.30th Avenue, Applicant Summary (Variance)-Items F-K and M-Q, Site Plan - The District at Midtown, Petition O - Exhibit

Enactment Number:

Contact:

Meeting Date: 04/19/2016

Drafter: Ginger Maddox

Effective Date:

History of Legislative File

Ver- sion:	Acting Body:	Date:	Action:	Sent To:	Due Date:	Return Date:	Result:
1	City Council	04/19/2016	Approve				Pass

Action Text: A MOTION was made by Council Member Carroll and seconded by Council Member Naylor to APPROVE the petition filed by Robert Tatum, Representative, on behalf of the University of Southern Mississippi, Owner, to request a variance from Midtown Form-Based Code Article 3, Section 3.15.2(B) which states a street facing façade height with a minimum of two (2) stories shall meet a 75% minimum overall lot width and instead allow 48% lot width along S. 30th Avenue for a variance of 27% lot width for certain property located at 3000 Hardy Street (Parcel 028N-07-078.00, PPIN 20837; Parcel 028N-07-076.00, PPIN 20839, Ward 3). The Planning Commission recommended to APPROVE on April 6, 2016.

There being no discussion, the Motion received the affirmative vote of the Council as follows:

Yeas: 5 - Bradley, Delgado, Carroll, Dryden and Naylor

Nays: 0

Yea: 5 Council Member Bradley
Council Member Delgado
Council Member Carroll
Council Member Dryden
Council Member Naylor

TEL-No Vote: 0

Text of Legislative File 2016-2608

Title

APPROVE or DENY the petition filed by Robert Tatum, Representative, on behalf of the University of Southern Mississippi, Owner, to request a variance from Midtown Form-Based Code Article 3, Section 3.15.2(B) which states a street facing façade height with a minimum of two (2) stories shall meet a 75% minimum overall lot width and instead allow 48% lot width along S. 30th Avenue for a variance of 27% lot width for certain property located at 3000 Hardy Street (Parcel 028N-07-078.00, PPIN 20837; Parcel 028N-07-076.00, PPIN 20839, Ward 3). The Planning Commission recommended to APPROVE on April 6, 2016.

Summary

3000 Hardy Street along S. 30th Avenue - Height Variance (FBC)

Budget Information

Expenditure Type

Purchasing Item

Publication Information

**MINUTES OF THE
REGULAR MEETING OF THE
HATTIESBURG PLANNING COMMISSION
April 6, 2016**

The Hattiesburg Planning Commission did meet in a regular session on April 6, 2016 at 1:00 p.m. at the Jackie Dole Community Center, 220 West Front Street, Hattiesburg, Mississippi. Joseph White, Chairman, presided over the meeting. A quorum was indicated and the attendance was as follows:

Commissioners Present: Dick Conville
 Peggy Horton, Secretary
 Eric Martin
 Don McCleskey
 Linda McMurtrey, Vice-Chairman
 Mark Miller
 Joseph White, Chairman

Commissioners Absent: Judy Corts
 Sandra Thompson
 Jessie Wilson

Also Present: Pattie Brantley, AICP, Director of Urban Development
 Ginger Maddox, Planning Division Manager
 Jeremy McNeil, Planner
 Steve Mitchell, Building Official

Chairman White declared the meeting of the Hattiesburg Planning Commission open and in session at 1:00 P.M.

INVOCATION

Commissioner Horton gave the invocation.

AGENDA REVIEW

There came the matter of the April 2016 Agenda. A request was made by Chairman White for a motion to approve the April 2016 Agenda. A motion was made to approve by Commissioner Conville and seconded by Commissioner Horton.

Commissioners voting aye: Dick Conville
 Peggy Horton, Secretary
 Eric Martin
 Don McCleskey
 Linda McMurtrey, Vice-Chairman
 Mark Miller

Commissioners voting nay: None

MINUTES REVIEW

There came the matter of the February 3, 2016 Minutes. A request was made by Chairman White for a motion to Approve the February 3, 2016 Minutes. A motion was made by Commissioner McClesky to approve the minutes and seconded by Commissioner Horton.

Commissioners voting aye: Dick Conville
Peggy Horton, Secretary
Eric Martin
Don McCleskey
Linda McMurtrey, Vice-Chairman
Mark Miller

Commissioners voting nay: None

Commissioners abstaining: None

REPORTS

BUILDING REPORT

There came the matter of the Building Inspection Report provided to the commission of monthly and YTD Permit information for February and March by Steve Mitchell, Building Official.

PLANNING REPORT

There came the matter of the Planning Report. Ginger Maddox, Planning Division Manager, informed the Commission that the most recent updated draft of Land Development Code will be uploaded to the City’s website in two weeks. As well as her and Pattie Brantley, Director of Urban Development experience at the American Planning Associations’ National Conference in Phoenix, Arizona. Also, Ms. Maddox informed the Commission of the City Council approval of the following items heard at the previous Planning Commission: the City of Hattiesburg, text amendment; TIDE School, Use Permit Upon Review, PPIN 27016; Richard Hiatt, Zoning Designation, Lots 3-10, 12, 15, and 16 at Augusta Court Subdivision of Greystone located on Augusta Court West; Stan Hall, Zoning Designation Lot 17 at Augusta Court Subdivision of Greystone located at 1 Augusta Court East; Matt Mayo, Zoning Designation, Lots 19-40 and an area designated as a “Common Area” at Augusta Court Subdivision of Greystone located on Augusta Court East and Amen Circle; and William Carey University, zoning change, use permit upon review, street closure.

CHAIRMAN’S REPORT

There came the matter of the Chairman’s Report. There was none.

PUBLIC HEARING

Chairman White declared the Public Hearing open at 1:15 P.M. and read the rules and procedures of the hearing.

There came the matter of Item A (Rezoning), by David White, Representative, on behalf of Robert Wallace, Owner, as required in the Comprehensive Zoning Ordinance No. 2330, as amended, to change the zoning classification for a portion of certain property located at 6194 Hwy 98 (Parcel 052R-10-018.00, PPIN 17193, Ward 3) from Article 4, Section 62, B-5 (Regional Business) District to Article 4, Section 54, R-4 (High Density Residential) District.

	Name	Address	City/State
<u>Presented by:</u>	David White	4341 Ambergate Court	Franklin, TN
	- Representative, Franklin Construction Company		
<u>Proponents:</u>	None		
<u>Opponents:</u>	None		

Chairman White declared the Public Hearing closed and the Business Meeting open to vote on the request. Commissioner Miller made a motion to approve the zoning change because there is a material change in the circumstances and conditions of the neighborhood and area surrounding the petitioned property. The motion was seconded by Commissioner Dick.

Commissioners voting aye: Dick Conville
Peggy Horton, Secretary
Eric Martin
Don McCleskey
Linda McMurtrey, Vice-Chairman
Mark Miller

Commissioners voting nay: None

There came the matter of Item B (Use Permit Upon Review), by Charles Bourland, Representative, on behalf of William Carey University, Owner, as required in the Comprehensive Zoning Ordinance No. 2330, as amended, to request a Use Permit Upon Review for a “Parking/Parking Lot” as provided in Article 4, Section 52.03 (4) for certain properties located at 204, 226, and 228 Tuscan Avenue (Parcel 038G-15-189.00, PPIN 13687; Parcel 038G-15-190.00, PPIN 13688; Parcel 038G-15-191.00, PPIN 13689, Ward 5).

	Name	Address	City/State
<u>Presented by:</u>	Charles Bourland	5211 Old Highway 11	Hattiesburg, MS
	- Representative, Landry and Lewis Architects, P.A.		
	Bob Blevin	498 Tuscan Ave	Hattiesburg, MS
	- Director of Facilities, William Carey University		
<u>Proponents:</u>	None		
<u>Opponents:</u>	Katie L. Riley	498 Tuscan Ave.	Hattiesburg, MS

Chairman White declared the Public Hearing closed and the Business Meeting open to vote on the request. Commissioner McClesky made a motion to approve the application for a Use permit Upon Review because there is need to preserve and encourage the stability of the Hattiesburg business community. The motion was seconded by Commissioner Miller.

Commissioners voting aye: Dick Conville
Peggy Horton, Secretary
Eric Martin
Don McCleskey
Linda McMurtrey, Vice-Chairman
Mark Miller

Commissioners voting nay: None

There came the matter of Item C (Rezoning) by Renee and Brian Dozier, Representative, on behalf of Sidney Malone, Owner, as required in the Comprehensive Zoning Ordinance No. 2330, as amended, to change the zoning classification for a certain property located on The northeast corner of Turtle Creek Mall (Willow Street) (Parcel 051L-11-036.000, PPIN 17347, Ward 3) from Article 4, Section 59, B-2 (Neighborhood Business) District to Article 4, Section 62, B-5 (Regional Business) District.

	Name	Address	City/State
<u>Presented by:</u>	Kyle Wallace - Project Engineer, Shows, Dearman & Waits, Inc.	301 2 nd Avenue	Hattiesburg, MS
	Sidney Malone	104 Campbell Loop	Hattiesburg, MS
<u>Proponents:</u>	None		
<u>Opponents:</u>	None		

Chairman White declared the Public Hearing closed and the Business Meeting open to vote on the request. Commissioner Miller made a motion to approve the zoning change because there is a material change in the circumstances and conditions of the neighborhood and area surrounding the petitioned property. The motion was seconded by Commissioner Horton.

Commissioners voting aye: Dick Conville
Peggy Horton, Secretary
Eric Martin
Linda McMurtrey, Vice-Chairman
Mark Miller

Commissioners voting nay: None

Commissioners abstaining: Don McCleskey

There came the matter of Item D (Variance), by Renee and Brian Dozier, Representative, on behalf of Sidney Malone, Owner, as required in the Comprehensive Zoning Ordinance No. 2330, as amended, to request a variance from Article 4, Section 89.04 (39) which states one (1) parking space is required for each one thousand (1,000) square feet of gross floor area for a total (44) spaces required and instead allow a total of eight (8) spaces for a variance of thirty-six (36) parking spaces for certain property located at the northeast corner of Turtle Creek Mall (Willow Street) (Parcel 051L-11-036.000, PPIN 17347, Ward 3).

	Name	Address	City/State
<u>Presented by:</u>	Kyle Wallace - Project Engineer, Shows, Dearman & Waits, Inc.	301 2 nd Avenue	Hattiesburg, MS
	Sidney Malone	104 Campbell Loop	Hattiesburg, MS
<u>Proponents:</u>	None		
<u>Opponents:</u>	None		

Chairman White declared the Public Hearing closed and the Business Meeting open to vote on the request. Commissioner Conville made a motion to approve the variance because there is literal interpretation of the provision of the Code would deprive the applicant of rights commonly enjoyed by other properties in the same district under the terms of this code. The motion was seconded by Commissioner Horton.

Commissioners voting aye: Dick Conville
Peggy Horton, Secretary
Eric Martin
Linda McMurtrey, Vice-Chairman

Commissioners voting nay: Mark Miller

Commissioners voting abstaining: Don McCleskey

There came the matter of Item E (Text Amendment), by the City of Hattiesburg to add and amend the text of the Midtown Form Based Code, Ord. 3105, so that Section 3.17 C.3.b.v. reads: “Chevy Chase Drive”.

Amended text to read:

- “b. Where more than one street abuts a lot, all of the streets are considered primary streets, except that the following streets are designated as side streets:
- i. 30th Avenue;
 - ii. Lorraine Street;
 - iii. 27th Avenue;
 - iv. Adeline Street; and
 - v. Chevy Chase Drive.”

	Name	Address	City/State
<u>Presented by:</u>	City of Hattiesburg		Hattiesburg, MS
<u>Proponents:</u>	None		
<u>Opponents:</u>	None		

Chairman White declared the Public Hearing closed and the Business Meeting open to vote on the request. Commissioner McCleskey made a motion to approve the text amendment. The motion was seconded by Commissioner Horton.

Commissioners voting aye: Dick Conville
Peggy Horton, Secretary
Eric Martin
Don McCleskey
Linda McMurtrey, Vice-Chairman
Mark Miller

Commissioners voting nay: None

There came the matter of Item F (Variance), Robert Tatum, Representative, on behalf of the University of Southern Mississippi, Owner, as required in the Midtown Form-Based Code, to request a variance from Article 3, Section 3.4.2 (F) which states a Build-to Zone on a primary street shall meet 70% minimum overall lot width and instead allow 17% lot width for a variance of 53% lot width for certain property located on a portion of 3102 Hardy St and along S. 31st Avenue (Parcel 028N-07-079.00, PPIN 26492, & Parcel 028N-07-080.00, PPIN 26493, respectively, Ward 3).

	Name	Address	City/State
<u>Presented by:</u>	Robert Tatum	11 Parkway Blvd	Hattiesburg, MS
	- Representative, CR Properties, LLC		
<u>Proponents:</u>	None		
<u>Opponents:</u>	None		

Chairman White declared the Public Hearing closed and the Business Meeting open to vote on the request. Commissioner McCleskey made a motion to approve the variance because special conditions and circumstances do exist which are peculiar to the land, structure, or building involved and which are not applicable to other lands, structures, or buildings in the same district; and that granting the variance requested will not confer on the applicant any special privilege that is denied by this code to other lands, structures, or buildings in the same district. The motion was seconded by Commissioner Miller.

Commissioners voting aye: Dick Conville
Peggy Horton, Secretary
Eric Martin
Don McCleskey
Linda McMurtrey, Vice-Chairman
Mark Miller

Commissioners voting nay: None

There came the matter of Item G (Variance), Robert Tatum, Representative, on behalf of the University of Southern Mississippi, Owner, as required in the Midtown Form-Based Code, to request a variance from Article 5, Section 5.1.G.3 (a) which states landscaped interior islands must be provided every ten (10) parking spaces for a total of five (5) and instead allow one (1) landscaped interior island for a variance of three (3) landscaped interior islands for certain property located on parcels on and along S. 31st Avenue (Parcel 028N-07-079.00, PPIN 26492, & Parcel 028N-07-080.00, PPIN 26493, respectively, Ward 3).

	Name	Address	City/State
<u>Presented by:</u>	Robert Tatum	11 Parkway Blvd	Hattiesburg, MS
	- Representative, CR Properties, LLC		
<u>Proponents:</u>	None		
<u>Opponents:</u>	None		

Chairman White declared the Public Hearing closed and the Business Meeting open to vote on the request. Commissioner McMurtrey made a motion to approve the variance because special conditions and circumstances do exist which are peculiar to the land, structure, or building involved and which are not applicable to other lands, structures, or buildings in the same district; and that granting the variance requested will not confer on the applicant any special privilege that is denied by this code to other lands, structures, or buildings in the same district. The motion was seconded by Commissioner Horton.

Commissioners voting aye: Dick Conville
Peggy Horton, Secretary
Eric Martin
Don McCleskey
Linda McMurtrey, Vice-Chairman
Mark Miller

Commissioners voting nay: None

There came the matter of Item H (Variance), Robert Tatum, Representative, on behalf of the University of Southern Mississippi, Owner, as required in the Midtown Form-Based Code, to request a variance from Article 3, Section 3.15.1 (F) which states a Build-to Zone on a primary street (S. 31st Ave.) shall meet a 90% minimum overall lot width and instead allow 27% lot width for a variance of 63% lot width for certain property located on a portion of 3000 Hardy Street (Parcel 028N-07-078.00, PPIN 20837, Ward 3).

	Name	Address	City/State
<u>Presented by:</u>	Robert Tatum	11 Parkway Blvd	Hattiesburg, MS
	- Representative, CR Properties, LLC		
<u>Proponents:</u>	None		
<u>Opponents:</u>	None		

Chairman White declared the Public Hearing closed and the Business Meeting open to vote on the request. Commissioner McCleskey made a motion to approve the variance because special conditions and circumstances do exist which are peculiar to the land, structure, or building involved and which are not applicable to other lands, structures, or buildings in the same district; and that granting the variance requested will not confer on the applicant any special privilege that is denied by this code to other lands, structures, or buildings in the same district. The motion was seconded by Commissioner Conville.

Commissioners voting aye: Dick Conville
Peggy Horton, Secretary
Eric Martin
Don McCleskey
Linda McMurtrey, Vice-Chairman
Mark Miller

Commissioners voting nay: None

There came the matter of Item I (Variance), Robert Tatum, Representative, on behalf of the University of Southern Mississippi, Owner, as required in the Midtown Form-Based Code, to request a variance from Article 3, Section 3.15.2(B) which states a street facing façade with a height minimum of two (2) stories shall meet a 75% minimum overall lot width and instead allow 53% lot width along Hardy Street for a variance of 22% lot width for certain property located 3000 Hardy Street (Parcel 028N-07-078.00, PPIN 20837, Ward 3).

	Name	Address	City/State
<u>Presented by:</u>	Robert Tatum	11 Parkway Blvd	Hattiesburg, MS
	- Representative, CR Properties, LLC		
<u>Proponents:</u>	None		
<u>Opponents:</u>	None		

Chairman White declared the Public Hearing closed and the Business Meeting open to vote on the request. Commissioner McCleskey made a motion to approve the variance because special conditions and circumstances do exist which are peculiar to the land, structure, or building involved and which are not applicable to other lands, structures, or buildings in the same district; and that granting the variance requested will not confer on the applicant any special privilege that is denied by this code to other lands, structures, or buildings in the same district. The motion was seconded by Commissioner Horton.

Commissioners voting aye: Dick Conville
Peggy Horton, Secretary
Eric Martin
Don McCleskey
Linda McMurtrey, Vice-Chairman
Mark Miller

Commissioners voting nay: None

There came the matter of Item J (Variance), Robert Tatum, Representative, on behalf of the University of Southern Mississippi, Owner, as required in the Midtown Form-Based Code, to request a variance from Article 3, Section 3.15.2(B) which states a street facing façade with a height minimum of two (2) stories shall meet a 75% minimum overall lot width and instead allow 0% lot width along S. 30th Avenue for a variance of 75% lot width for certain property located 3000 Hardy Street (Parcel 028N-07-078.00, PPIN 20837, Ward 3).

	Name	Address	City/State
<u>Presented by:</u>	Robert Tatum	11 Parkway Blvd	Hattiesburg, MS
	- Representative, CR Properties, LLC		
<u>Proponents:</u>	None		
<u>Opponents:</u>	None		

Chairman White declared the Public Hearing closed and the Business Meeting open to vote on the request. Commissioner McCleskey made a motion to approve the variance because special conditions and circumstances do exist which are peculiar to the land, structure, or building involved and which are not applicable to other lands, structures, or buildings in the same district; and that granting the variance requested will not confer on the applicant any special privilege that is denied by this code to other lands, structures, or buildings in the same district. The motion was seconded by Commissioner Horton.

Commissioners voting aye: Dick Conville
Peggy Horton, Secretary
Eric Martin
Don McCleskey
Linda McMurtrey, Vice-Chairman
Mark Miller

Commissioners voting nay: None

There came the matter of Item K (Variance), Robert Tatum, Representative, on behalf of the University of Southern Mississippi, Owner, as required in the Midtown Form-Based Code, to request a variance from Article 3, Section 3.15.2(B) which states a street facing façade with a height minimum of two (2) stories shall meet a 75% minimum overall lot width and instead allow 0% lot width S. 31st Avenue for a variance of 75% lot width for certain property located 3000 Hardy Street (Parcel 028N-07-078.00, PPIN 20837, Ward 3).

	Name	Address	City/State
<u>Presented by:</u>	Robert Tatum	11 Parkway Blvd	Hattiesburg, MS
	- Representative, CR Properties, LLC		
<u>Proponents:</u>	None		
<u>Opponents:</u>	None		

Chairman White declared the Public Hearing closed and the Business Meeting open to vote on the request. Commissioner McCleskey made a motion to approve the variance because special conditions and circumstances do exist which are peculiar to the land, structure, or building involved and which are not applicable to other lands, structures, or buildings in the same district; and that granting the variance requested will not confer on the applicant any special privilege that is denied by this code to other lands, structures, or buildings in the same district. The motion was seconded by Commissioner Horton.

Commissioners voting aye: Dick Conville
Peggy Horton, Secretary
Eric Martin
Don McCleskey
Linda McMurtrey, Vice-Chairman
Mark Miller

Commissioners voting nay: None

There came the matter of Item L (Variance), Robert Tatum, Representative, on behalf of the University of Southern Mississippi, Owner, as required in the Midtown Form-Based Code, to request a variance from Article 3, Section 3.5.3.A (MX-4) which states a maximum story allowed in a MX-4 zone shall not exceed four (4) stories and instead allow five (5) stories for a variance of one (1) story for a hotel as proposed located at 3000 Hardy Street and 301 Chevy Chase Drive (Parcel 028N-07-078.00, PPIN 20837 ; Parcel 028N-07-076.00, PPIN 20839, Ward 3).

	Name	Address	City/State
<u>Presented by:</u>	Robert Tatum	11 Parkway Blvd	Hattiesburg, MS
	- Representative, CR Properties, LLC		
<u>Proponents:</u>	None		
<u>Opponents:</u>	None		

Chairman White declared the Public Hearing closed and the Business Meeting open to vote on the request. Commissioner Conville made a motion to approve the variance because special conditions and circumstances do exist which are peculiar to the land, structure, or building involved and which are not applicable to other lands, structures, or buildings in the same district; and that granting the variance requested will not confer on the applicant any special privilege that is denied by this code to other lands, structures, or buildings in the same district. The motion was seconded by Commissioner Martin.

Commissioners voting aye: Dick Conville
Peggy Horton, Secretary
Eric Martin
Linda McMurtrey, Vice-Chairman
Mark Miller
Don McCleskey

Commissioners voting nay: None

There came the matter of Item M (Variance), Robert Tatum, Representative, on behalf of the University of Southern Mississippi, Owner, as required in the Midtown Form-Based Code, to request a variance from Article 3, Section 3.4.2 (F) & (H) which states the Build-to Zone on a primary street shall meet a 70% minimum lot width and instead allow 0% lot width for a variance of 70% lot width along S. 31st Avenue and also allow 23% lot width for a variance of 47% lot width along Chevy Chase Drive for certain properties located at 3000 Hardy Street and 307 Chevy Chase Drive (Parcel 028N-07-076.00, PPIN 20839; Parcel 028N-07-078.00, PPIN 20837 ; Parcel 028N-07-077.00, PPIN 20838 respectively, Ward 3).

	Name	Address	City/State
<u>Presented by:</u>	Robert Tatum	11 Parkway Blvd	Hattiesburg, MS
	- Representative, CR Properties, LLC		
<u>Proponents:</u>	None		
<u>Opponents:</u>	None		

Chairman White declared the Public Hearing closed and the Business Meeting open to vote on the request. Commissioner Horton made a motion to approve the variance because special conditions and circumstances do exist which are peculiar to the land, structure, or building involved and which are not applicable to other lands, structures, or buildings in the same district; and that granting the variance requested will not confer on the applicant any special privilege that is denied by this code to other lands, structures, or buildings in the same district. The motion was seconded by Commissioner McMurtrey.

Commissioners voting aye: Dick Conville
Peggy Horton, Secretary
Eric Martin
Don McCleskey
Linda McMurtrey, Vice-Chairman
Mark Miller

Commissioners voting nay: None

There came the matter of Item N (Variance), Robert Tatum, Representative, on behalf of the University of Southern Mississippi, Owner, as required in the Midtown Form-Based Code, to request a variance from Article 3, Section 3.15.1 (F) which states a Build-to Zone on a primary street (S. 31st Ave.) shall meet a 90% minimum overall lot width and instead allow 0% lot width for a variance of 90% lot width and a variance from Article 3, Section 3.15.2(B) which states a street facing façade height with a minimum of two (2) stories shall meet a 75% minimum overall lot width and instead allow 0% lot width along S. 31st Avenue for a variance of 75% two lot width for certain property located on the southern portion of 3000 Hardy Street along S. 31st Avenue (Parcel 028N-07-078.00, PPIN 20837; Parcel 028N-07-077.00, PPIN 20838, Ward 3).

	Name	Address	City/State
<u>Presented by:</u>	Robert Tatum	11 Parkway Blvd	Hattiesburg, MS
	- Representative, CR Properties, LLC		
<u>Proponents:</u>	None		
<u>Opponents:</u>	None		

Chairman White declared the Public Hearing closed and the Business Meeting open to vote on the request. Commissioner Horton made a motion to approve the variance because special conditions and circumstances do exist which are peculiar to the land, structure, or building involved and which are not applicable to other lands, structures, or buildings in the same district; and that granting the variance requested will not confer on the applicant any special privilege that is denied by this code to other lands, structures, or buildings in the same district. The motion was seconded by Commissioner McMurtrey.

Commissioners voting aye: Dick Conville
Peggy Horton, Secretary
Eric Martin
Don McCleskey
Linda McMurtrey, Vice-Chairman
Mark Miller

Commissioners voting nay: None

There came the matter of Item O (Variance), Robert Tatum, Representative, on behalf of the University of Southern Mississippi, Owner, as required in the Midtown Form-Based Code, to request a variance from Article 3, Section 3.15.2(B) which states a street facing façade height with a minimum of two (2) stories shall meet a 75% minimum overall lot width and instead allow 48% lot width along S. 30th Avenue for a variance of 27% lot width for certain property located on the southern portion of 3000 Hardy Street along S. 30th Avenue (Parcel 028N-07-078.00, PPIN 20837; Parcel 028N-07-076.00, PPIN 20839, Ward 3).

	Name	Address	City/State
<u>Presented by:</u>	Robert Tatum	11 Parkway Blvd	Hattiesburg, MS
	- Representative, CR Properties, LLC		
<u>Proponents:</u>	None		
<u>Opponents:</u>	None		

Chairman White declared the Public Hearing closed and the Business Meeting open to vote on the request. Commissioner Horton made a motion to approve the variance because special conditions and circumstances do exist which are peculiar to the land, structure, or building involved and which are not applicable to other lands, structures, or buildings in the same district; and that granting the variance requested will not confer on the applicant any special privilege that is denied by this code to other lands, structures, or buildings in the same district. The motion was seconded by Commissioner Conville.

Commissioners voting aye: Dick Conville
Peggy Horton, Secretary
Eric Martin
Linda McMurtrey, Vice-Chairman
Mark Miller
Don McCleskey

Commissioners voting nay: None

There came the matter of Item P (Variance), Robert Tatum, Representative, on behalf of the University of Southern Mississippi, Owner, as required in the Midtown Form-Based Code, to request a setback variance from Article 3. Section 3.15.1. (G) which states that a side street setback may be a maximum of fifteen (15) feet from the property line and instead allow a setback of 19.4 feet on S. 30th Avenue for a variance of 4.4 feet for a portion of a hotel as proposed located at 3000 Hardy Street and 301 Chevy Chase Drive (Parcel 028N-07-078.00, PPIN 20837; Parcel 028N-07-076.00, PPIN 20839, Ward 3).

	Name	Address	City/State
<u>Presented by:</u>	Robert Tatum	11 Parkway Blvd	Hattiesburg, MS
	- Representative, CR Properties, LLC		
<u>Proponents:</u>	None		
<u>Opponents:</u>	None		

Chairman White declared the Public Hearing closed and the Business Meeting open to vote on the request. Commissioner Horton made a motion to approve the variance because special conditions and circumstances do exist which are peculiar to the land, structure, or building involved and which are not applicable to other lands, structures, or buildings in the same district; and that granting the variance requested will not confer on the applicant any special privilege that is denied by this code to other lands, structures, or buildings in the same district. The motion was seconded by Commissioner Miller.

Commissioners voting aye: Dick Conville
Peggy Horton, Secretary
Eric Martin
Linda McMurtrey, Vice-Chairman
Mark Miller
Don McCleskey

Commissioners voting nay: None

There came the matter of Item Q (Variance), Robert Tatum, Representative, on behalf of University of Southern Mississippi, Owner, as required in the Midtown Form-Based Code, to request a variance from Article 5, Section 5.1.G.3 (a) which states landscaped interior island must be provided every ten (10) parking spaces for a required total of fourteen (14) and instead allow three (3) landscaped interior islands for a variance of eleven (11) landscaped interior island for certain property located on a portion of 3102 Hardy Street and along S. 31st Avenue (Parcel 028N-07-079.00, PPIN 26492, & Parcel 028N-07-080.00, PPIN 26493, Parcel 028N-07-078.00, PPIN 20837, respectively, Ward 3).

	Name	Address	City/State
<u>Presented by:</u>	Robert Tatum	11 Parkway Blvd	Hattiesburg, MS
	- Representative, CR Properties, LLC		
<u>Proponents:</u>	None		
<u>Opponents:</u>	None		

Chairman White declared the Public Hearing closed and the Business Meeting open to vote on the request. Commissioner McCleskey made a motion to approve the variance because special conditions and circumstances do exist which are peculiar to the land, structure, or building involved and which are not applicable to other lands, structures, or buildings in the same district; and that granting the variance requested will not confer on the applicant any special privilege that is denied by this code to other lands, structures, or buildings in the same district. The motion was seconded by Commissioner Horton.

Commissioners voting aye: Dick Conville
Peggy Horton, Secretary
Eric Martin
Don McCleskey
Linda McMurtrey, Vice-Chairman
Mark Miller

Commissioners voting nay: None

There came the matter of Item R (Rezoning), Robert Tatum, Representative, on behalf of University of Southern Mississippi, Owner, as required in the Midtown Form-Based Code, to change the zoning classification for a portion of certain a parcel located on S. 31st Avenue (Parcel 028N-07-079.00, PPIN 26492, & Parcel 028N-07-080.00, PPIN 26493, respectively, Ward 3) from Article 2, Section 2.4, EM-2 (Employment) District to Article 2, Section 2.3, MX-3 (Mixed Use) District.

	Name	Address	City/State
<u>Presented by:</u>	Robert Tatum	11 Parkway Blvd	Hattiesburg, MS
	- Representative, CR Properties, LLC		
<u>Proponents:</u>	None		
<u>Opponents:</u>	None		

Chairman White declared the Public Hearing closed and the Business Meeting open to vote on the request. Commissioner Miller made a motion to approve the zoning change because there is a material change in the circumstances and conditions of the neighborhood and area surrounding the petitioned property. The motion was seconded by Commissioner Conville.

Commissioners voting aye: Dick Conville
Peggy Horton, Secretary
Eric Martin
Don McCleskey
Linda McMurtrey, Vice-Chairman
Mark Miller

Commissioners voting nay: None

BUSINESS MEETING

There being no further business, the meeting was adjourned at 3:45 P.M. Commissioner McCleskey made a motion to adjourned the meeting at 3:45 P.M. The motion was seconded at Commissioner Martin.

Joe White, Chairman

Pattie Brantley, AICP, Director of Urban Development.

SUBJECT PARCEL:


3000 Hardy Street along S.30th Avenue

Robert Tatum, on behalf of the University of Southern Mississippi.


The applicant requests a variance from Article 3, Section 3.15.2(B) which states a street facing façade height with a minimum of two (2) stories shall meet a 75% minimum overall lot width and instead allow 48% lot width along S. 30th Avenue for a variance of 27% lot width for certain property located on the southern portion of 3000 Hardy Street along S. 30th Avenue (Parcel 028N-07-078.00, PPIN 20837; Parcel 028N-07-076.00, PPIN 20839, Ward 3); and request a setback variance from Article 3. Section 3.15.1.(G) which states that a side street setback may be a maximum of fifteen (15) feet from the property line and instead allow a setback of 19.4 feet along S. 30th Avenue for a variance of 4.4 feet for a portion of a hotel as proposed.



Vicinity Map—Ward 3

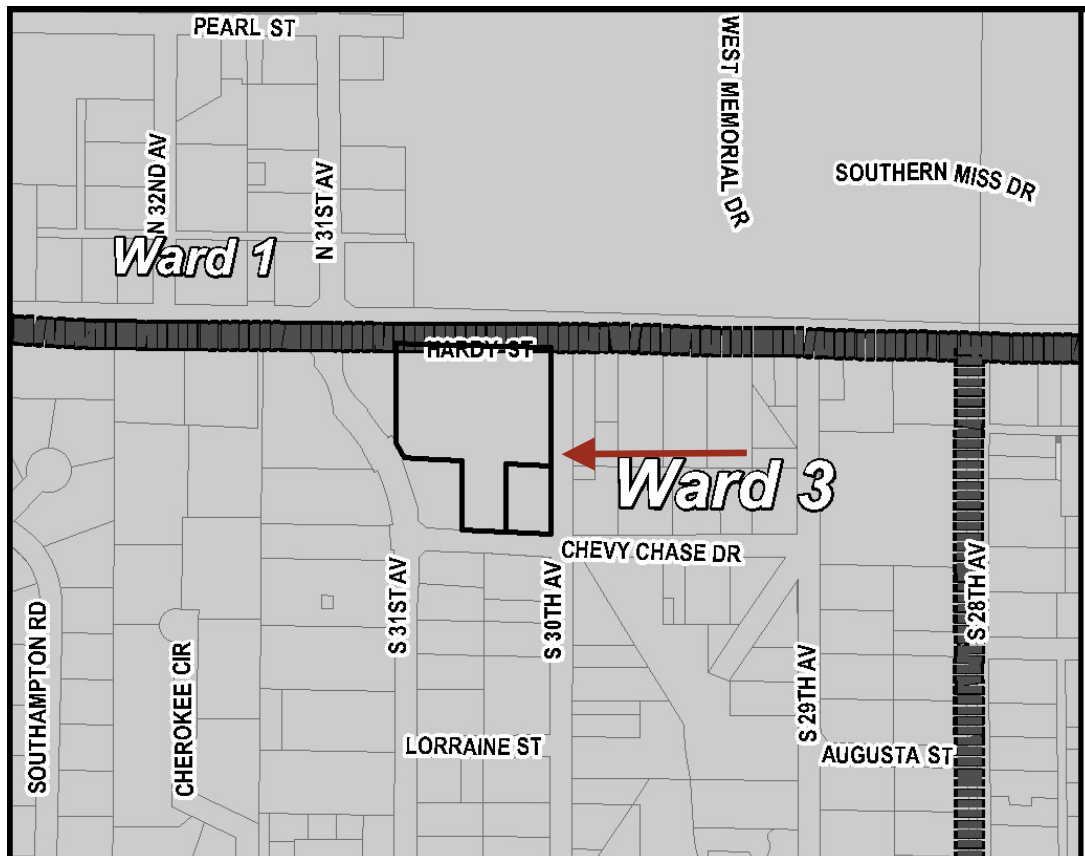

Zoning—MX-4 & MX-5-HS

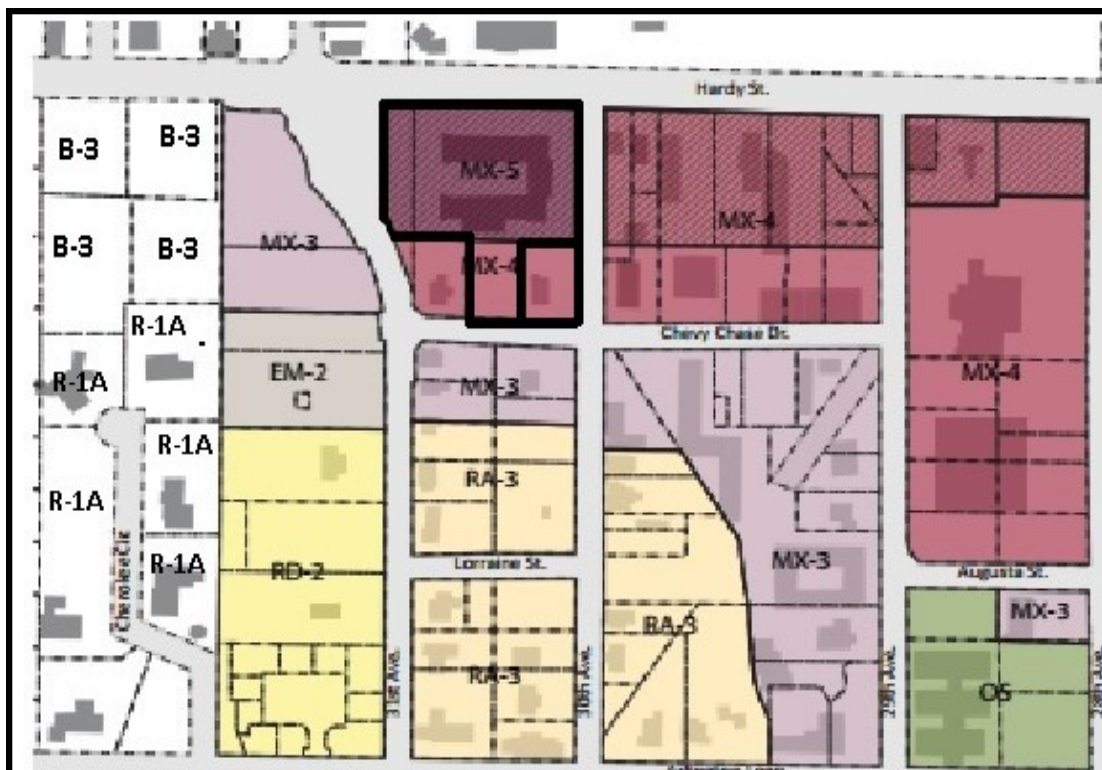

Site Aerial



SURROUNDING AREA

Northern Direction: R-3 (Muti-Family Residential) District/ University of Southern Mississippi



**Southern Direction: MX-3(Mixed Use)
3 story / Residential**



**Eastern Direction: MX-4 Mixed Use
4-Story) and –HS (Hardy Street)
Overlay/ Restaurant s**

**Western Direction: MX-3(Mixed Use)
3 story / Parking Lot**





**Planning Commission
Case Fact Sheet**

Property Applicant: Robert Tatum, Representative
Property Owner: University of Southern Mississippi

Address of Property:	Tax Parcels/Ward:	PPIN:	Ward:
3000 Hardy Street along	028N-07-078.00	20837	3
S.30 th Avenue	028N-07-076.00	20839	3

Requests: **2 Variances**

Purpose of Request: To consider an application to request a **variance** from **Article 3, Section 3.15.2(B)** which states a street facing façade height with a minimum of two (2) stories shall meet a 75% minimum overall lot width and instead allow 48% lot width along S. 30th Avenue for a variance of 27% lot width for certain property located on the southern portion of 3000 Hardy Street along S. 30th Avenue; and request a setback **variance** from **Article 3, Section 3.15.1.(G)** which states that a side street setback may be a maximum of fifteen (15) feet from the property line and instead allow a setback of 19.4 feet along S.30th Street for a variance of 4.4 feet for a portion of a hotel as proposed (Parcel 028N-07-078.00, PPIN 20837; Parcel 028N-07-076.00, PPIN 20839, Ward 3).

Applicant Summary: See Attached

Applicable Regulations:

SECTION 3.15 SPECIAL RULES for the –HS OVERLAY DISTRICT

1. Lot, Placement- (G) a side street setback may be a maximum of fifteen (15) feet from the property line

2. Height- (B) A street facing façade height with a minimum of two (2) shall meet a 75% minimum overall lot width.

Present Zoning:	This parcel is zoned MX-5 (Mixed Use) 5 story and –HS (Hardy Street Overlay) District
Present Use:	University Parking Lot
Surrounding Zoning and Land Use:	North: R-3 (Muti-Family Residential) District/ University of Southern Mississippi South: MX-3 (Mixed Use) 3-story/ Residential East: MX-4 (Mixed Use) 4-story/ Restaurant West: MX-3 (Mixed Use) 4-story District/ Parking Lot
Most Nearly Bounded By (streets):	This parcel is accessible from the North by Hardy Street, West by S.30th Street, East by S.31st Street, and the South by Chevy Chase Drive.
Letters or Concerns stated:	The Planning Division Office has not received any letters or other written communications relative to this case, as of March 28, 2016.
History / Background:	This property was affected by the 2013 tornado. This development has started the site plan review process by the Midtown Development Review Commission.
Variance Option for Item O:	Recommend approval or denial to request a variance from Article 3, Section 3.15.2(B) which states a street facing façade height with a minimum of two (2) stories shall meet a 75% minimum overall lot width and instead allow 48% lot width along S. 30th Avenue for a variance of 27% lot width for a portion of a hotel as proposed for certain property located on the southern portion of 3000 Hardy Street along S. 30th Avenue (Parcel 028N-07-078.00, PPIN 20837; Parcel 028N-07-076.00, PPIN 20839, Ward 3).
Variance Option for Item P:	Recommend approval or denial to request a setback variance from Article 3. Section 3.15.1. (G) which states that a side street setback may be a maximum of fifteen (15) feet from the property line and instead allow a setback of 19.4 feet along S.30th Street for a variance of 4.4 feet for a portion of a hotel as proposed for certain property located on the southern portion of 3000 Hardy Street along S. 30th Avenue (Parcel 028N-07-078.00, PPIN 20837; Parcel 028N-07-076.00, PPIN 20839, Ward 3).

Basis for Approval:

1. That special conditions and circumstances **(do / do not)** exist which are peculiar to the land, structure, or building involved and which are not applicable to other lands, structures, or buildings in the same district;
2. That literal interpretation of the provisions of this Code **(would / would not)** deprive the applicant of rights commonly enjoyed by other properties in the same district under the terms of this Code;
3. That the special conditions and circumstances **(do / do not)** result from the actions of the applicant;
4. That granting the variance requested **(will / will not)** confer on the applicant any special privilege that is denied by this Code to other lands, structures, or buildings in the same district.

Variance Information (1 page)

Note: No nonconforming use of neighboring lands, structures, or buildings in the same district, and no permitted or nonconforming use of lands, structures, or buildings in other districts shall be considered grounds for the issuance of a variance.

1. List reasons why you feel that the property could not be reasonably used without the requested

variance: Market/tenant demands for parking versus code requirements. We are not able to develop this land without the level of parking we are requesting. The code encourages shared parking, however the shared parking with other sites is not in place at this time since we are the initial developer of land in this area. Also, there is also no existing on-street parking infrastructure for us to share your parking with. In addition, the odd shapes of the parcels we are attempting to develop make it impossible to meet all of the zoning requirements, because it would further reduce parking.

2. All of the following conditions must be met before a variance can be recommended.

Explain and justify your proposal's compliance with each condition:

- a. That special conditions and circumstances exist which are peculiar to the land, structure, or building involved and which are not applicable to other lands, structures, or buildings in the same district.

We are the initial developer and the Form Based code encourages shared parking - which is not available for my site.

This causes the hardship for multiple variances.

- b. That literal interpretation of the provisions of this Code would deprive the applicant of rights commonly enjoyed by other properties in the same district under the terms of this Code.


If we had no variances given to us we would be unable to do the project. There is not enough parking in the area to substantiate all the development required by code.

- c. That the special conditions and circumstances do not result from the actions of the applicant.

These are a result of the Form Based code. We are the first development and are unable to meet all of the requirements, mainly due to the lack of availability of parking. Secondly, our site is irregular and if we meet all of the zoning requirements we would lose even more parking.

- d. That granting the variance requested will not confer on the applicant any special privilege that is denied by this Code to other lands, structures, or buildings in the same district.

We are the first ones doing a major development that are required to meet this code. There are not the available amenities contemplated in the code and thus we can't do a development without these variances.

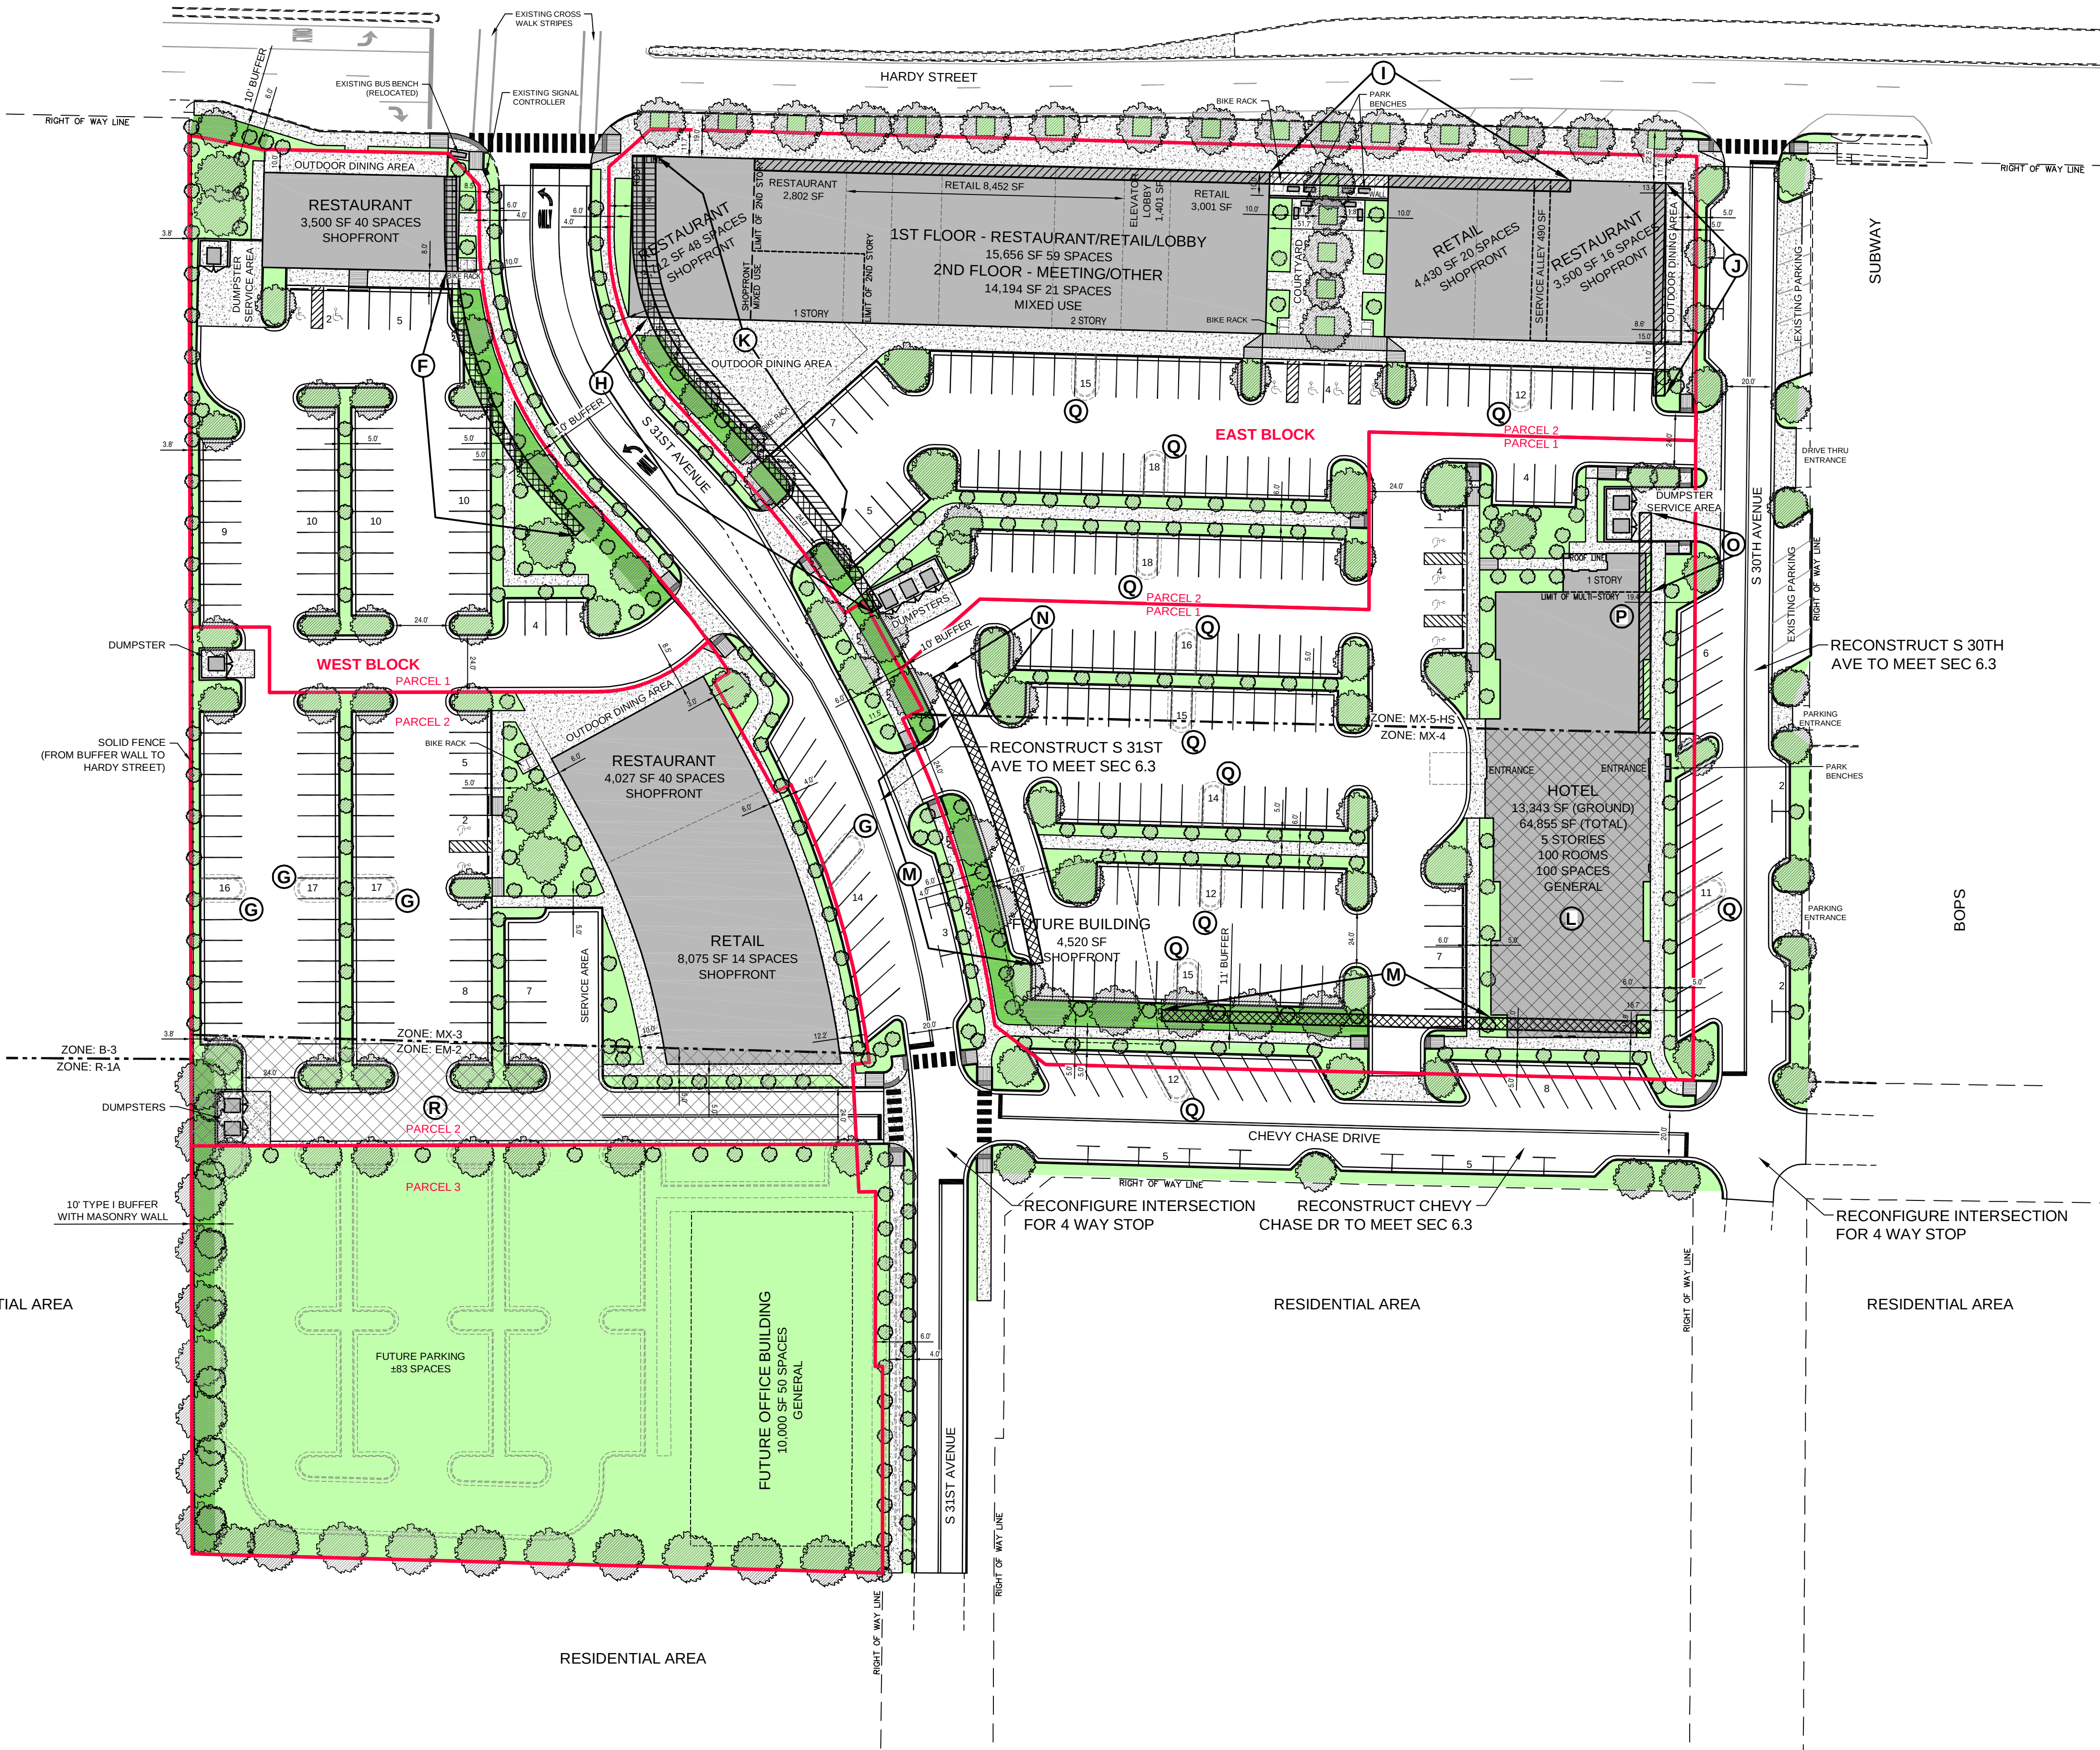


Parking Calculation by Usage						
Space Usage	Space	Units	Vehicle		Bicycle	
			Required	Desired	Provided	Required
Hotel	100	Units	100	100	100	7
Retail	23,958	SF	48	63	59	6
Restaurant	17,541	SF	88	174	161	5
Meeting	7,097	SF	15	16	15	1
Other	5,696	SF	12	5	5	1
Lobby	2,802	SF	0	0	0	0
On-Site Total (Includes ADA Spaces)			263	358	340	20
ADA Accessible Spaces			7	8	12	
Shared Spaces			0	0	20	0
Grand Total (Includes ADA Spaces)			263	358	360	20

Parking Totals by Block		
Block	Vehicle Spaces	Bicycle Spaces
West Block	136	10
East Block	204	25
Total	340	35

Internal Parking Islands by Block		
Block	Islands Required	Islands Provided
West Block	5	1
East Block	14	3
Total	19	4


Street Frontage Coverage Calculation					
Parcel - Zone - Street	Property Length	Building Length	Units	Coverage Required	Coverage Provided
West Block - Parcel 1 - MX-3	Hardy Street	127.8 Ft	85.0 Ft	70%	67%
	S 31st Avenue	240.0 Ft	41.2 Ft	70%	17%
West Block - Parcel 2 - MX-3	S 31st Avenue	227.6 Ft	180.0 Ft	70%	79%
West Block - Parcel 3 - EM-2	S 31st Avenue (Future Development)	186.2 Ft	0.0 Ft	70%	0%
	S 31st Avenue	162.7 Ft	0.0 Ft	70%	0%
East Block - Parcel 1 - MX-4	Chevy Chase Drive	303.1 Ft	69.1 Ft	70%	23%
	S 30th Avenue	150.3 Ft	132.3 Ft	35%	88%
East Block - Parcel 1 - 1st Floor MX-5-HS	S 31st Avenue	20.1 Ft	0.0 Ft	90%	0%
	S 30th Avenue	127.3 Ft	77.9 Ft	45%	61%
East Block - Parcel 1 - 2nd Floor MX-5-HS	S 31st Avenue	20.1 Ft	0.0 Ft	75%	0%
	S 30th Avenue	127.3 Ft	61.0 Ft	75%	48%
East Block - Parcel 2 - 1st Floor MX-5-HS	S 31st Avenue	258.3 Ft	70.0 Ft	90%	27%
	Hardy Street	472.2 Ft	448.5 Ft	90%	95%
East Block - Parcel 2 - 2nd Floor MX-5-HS	S 31st Avenue	123.3 Ft	70.0 Ft	45%	57%
	S 31st Avenue	258.3 Ft	0.0 Ft	75%	0%
East Block - Parcel 2 - 2nd Floor MX-5-HS	Hardy Street	472.2 Ft	248.0 Ft	75%	53%
	S 30th Avenue	123.3 Ft	0.0 Ft	75%	0%

- (L) MAXIMUM BUILDING HEIGHT ALLOWED: 4 STORIES
DESIGNED BUILDING HEIGHT: 5 STORIES
(P) MAXIMUM BUILDING SETBACK ALLOWED: 15 FEET
DESIGNED BUILDING SETBACK: 19.4 FEET
(R) EXISTING ZONE: EM-2
PREFERRED ZONE: MX-3

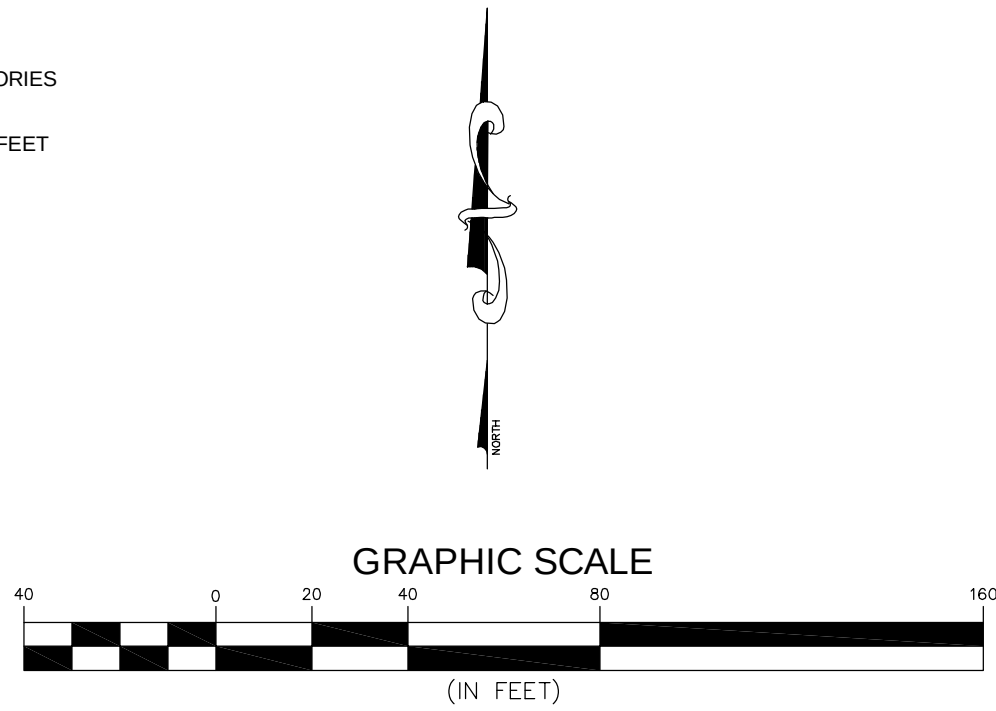

2	03/11/16	REVISED FOR PUBLIC HEARING	RES
1	03/08/16	REVISED COVERAGE CALC & ADDED PARCELS	RES
NO.	DATE	DESCRIPTION	BY
CONCEPTUAL SITE PLAN			
THE DISTRICT AT MIDTOWN MIDTOWN DEVELOPERS, LLC HATTIESBURG, MISSISSIPPI			
sdw Engineering Progress 301 Second Ave. Hattiesburg, MS 39401 (p) 601.544.1821 (f) 601.544.0501 sdw.com			
Drawn by: RES		Checked by: SEM	
Date: 02-29-2016		Scale: AS NOTED	
Drawing No.: 15861		Sheet No.: 1 of 1	

EXHIBIT 'L P & O'

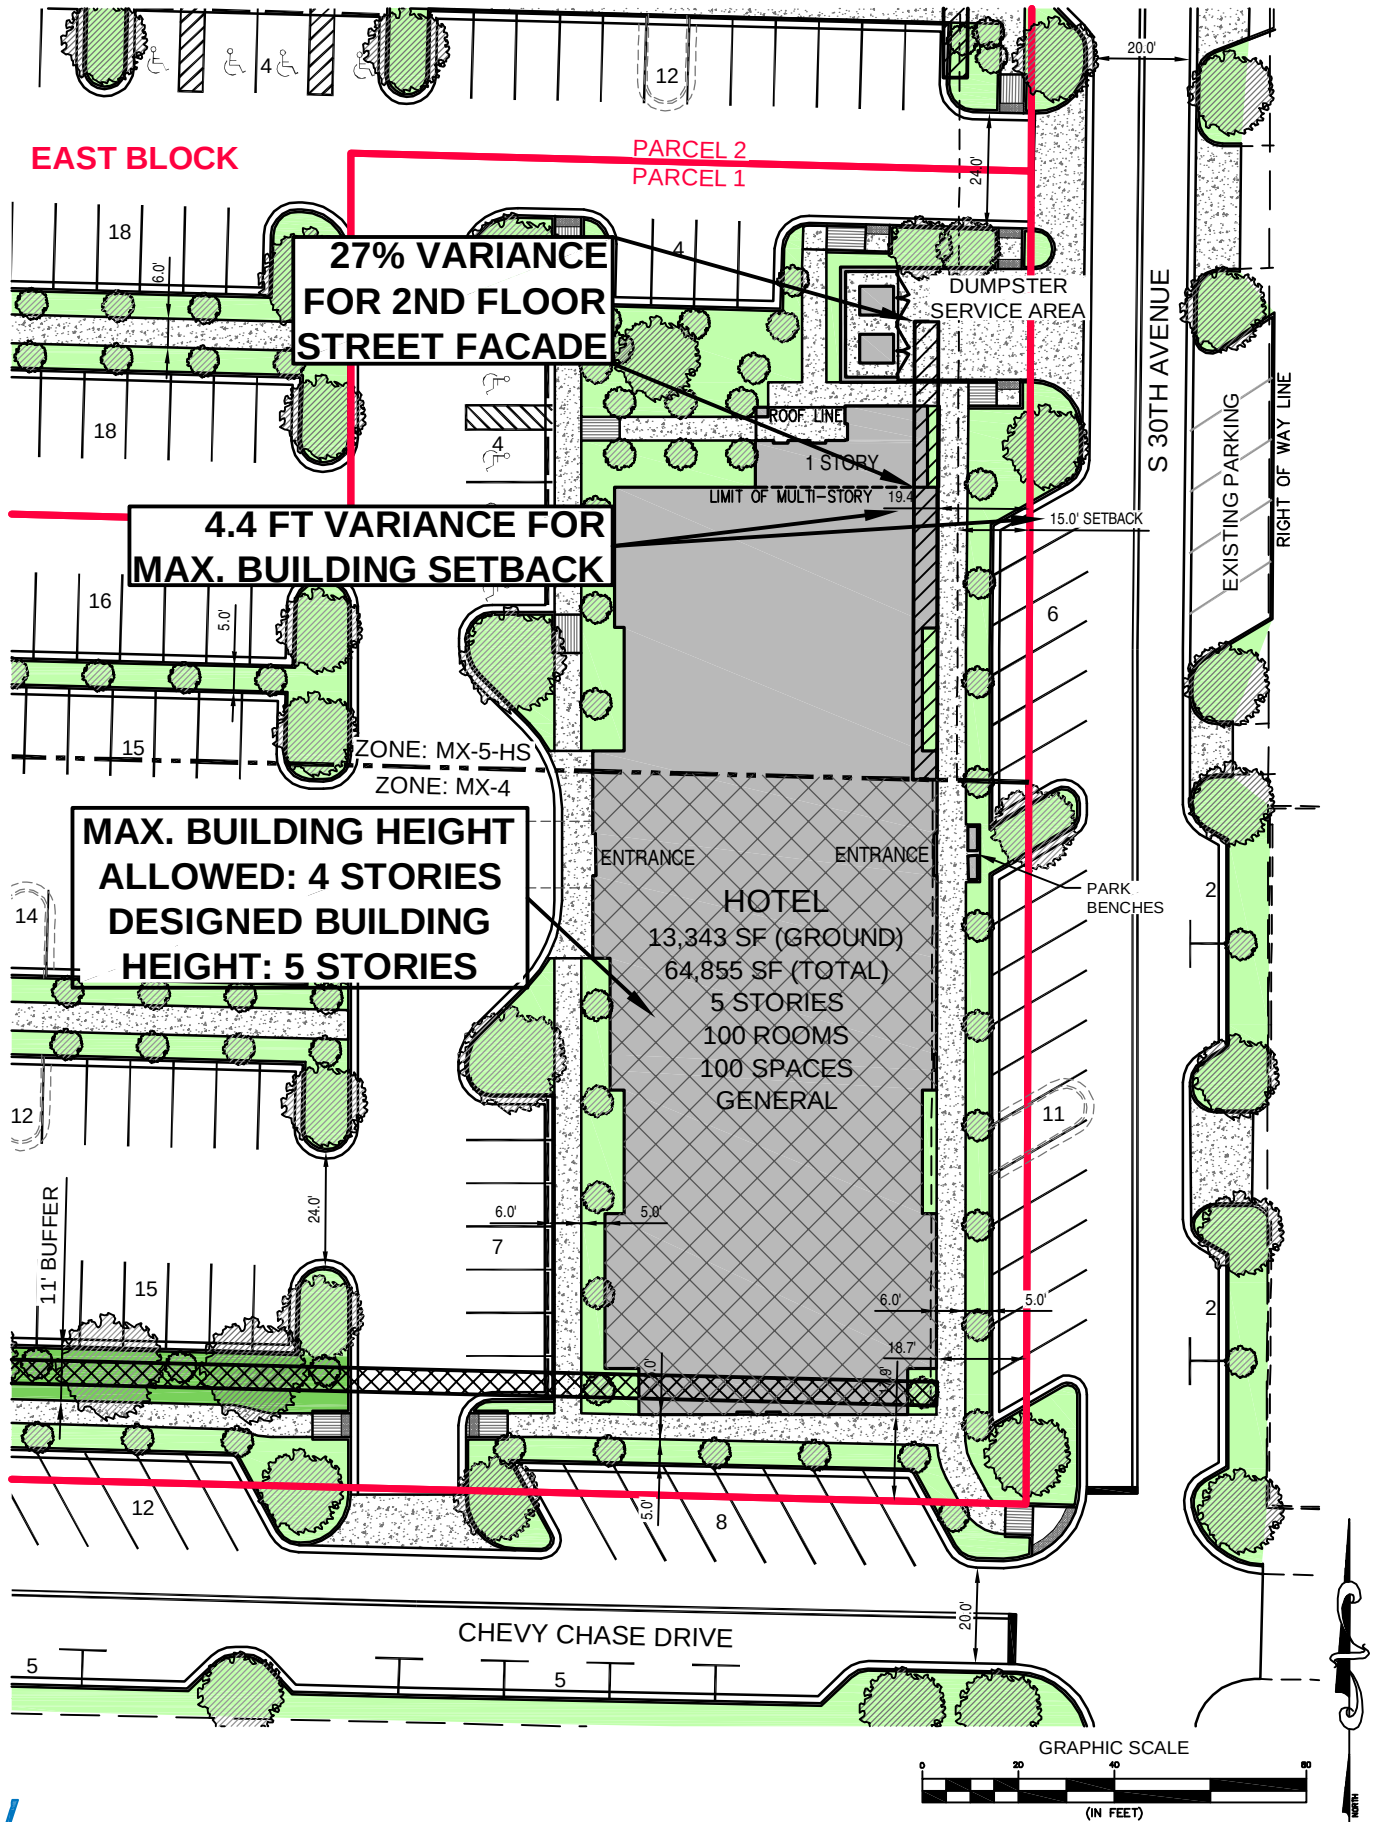



City of Hattiesburg, MS

200 Forrest St.
P.O. Box 1898
Hattiesburg, MS 39401

Master

File Number: 2016-2609

File ID: 2016-2609

Type: Regular Agenda Item

Status: Passed

Version: 1

Reference:

In Control: City Council

File Created: 04/11/2016

Brief Title: 3000 Hardy Street and 301 Chevy Chase Drive -
Setback Variance (FBC)

Final Action: 04/19/2016

Minute Book Number: MB2016-105-106

Title:

APPROVE or DENY the petition filed by Robert Tatum, Representative, on behalf of the University of Southern Mississippi, Owner, to request a variance from Midtown Form-Based Code Article 3. Section 3.15.1. (G) which states that a street setback may be a maximum of fifteen (15) feet from the property line and instead allow a setback of 19.4 feet on S. 30th Avenue for a variance of 4.4 feet for a portion of a hotel as proposed located at 3000 Hardy Street and 301 Chevy Chase Drive (Parcel 028N-07-078.00, PPIN 20837; Parcel 028N-07-076.00, PPIN 20839, Ward 3). The Planning Commission recommended to APPROVE on April 6, 2016.

Notes:

Sponsors:

Enactment Date:

Attachments: April PC Minutes (draft), Image Sheet- Midtown-Item O and P, Staff Summary - Midtown- O P 3000 Hardy Street along S.30th Avenue, Applicant Summary (Variance)-Items F-K and M-Q, Site Plan - The District at Midtown, Petition P - Exhibit

Enactment Number:

Contact:

Meeting Date: 04/19/2016

Drafter: Ginger Maddox

Effective Date:

History of Legislative File

Ver- sion:	Acting Body:	Date:	Action:	Sent To:	Due Date:	Return Date:	Result:
1	City Council	04/19/2016	Approve				Pass

Action Text: A MOTION was made by Council Member Dryden and seconded by Council Member Carroll to APPROVE the petition filed by Robert Tatum, Representative, on behalf of the University of Southern Mississippi, Owner, to request a variance from Midtown Form-Based Code Article 3. Section 3.15.1. (G) which states that a street setback may be a maximum of fifteen (15) feet from the property line and instead allow a setback of 19.4 feet on S. 30th Avenue for a variance of 4.4 feet for a portion of a hotel as proposed located at 3000 Hardy Street and 301 Chevy Chase Drive (Parcel 028N-07-078.00, PPIN 20837; Parcel 028N-07-076.00, PPIN 20839, Ward 3). The Planning Commission recommended to APPROVE on April 6, 2016.

There being no discussion, the Motion received the affirmative vote of the Council as follows:

Yeas: 5 - Bradley, Delgado, Carroll, Dryden and Naylor

Nays: 0

Yea: 5 Council Member Bradley
Council Member Delgado
Council Member Carroll
Council Member Dryden
Council Member Naylor

TEL-No Vote: 0

Text of Legislative File 2016-2609

Title

APPROVE or DENY the petition filed by Robert Tatum, Representative, on behalf of the University of Southern Mississippi, Owner, to request a variance from Midtown Form-Based Code Article 3. Section 3.15.1. (G) which states that a street setback may be a maximum of fifteen (15) feet from the property line and instead allow a setback of 19.4 feet on S. 30th Avenue for a variance of 4.4 feet for a portion of a hotel as proposed located at 3000 Hardy Street and 301 Chevy Chase Drive (Parcel 028N-07-078.00, PPIN 20837; Parcel 028N-07-076.00, PPIN 20839, Ward 3). The Planning Commission recommended to APPROVE on April 6, 2016.

Summary

3000 Hardy Street and 301 Chevy Chase Drive - Setback Variance (FBC)

Budget Information

Expenditure Type

Purchasing Item

Publication Information

**MINUTES OF THE
REGULAR MEETING OF THE
HATTIESBURG PLANNING COMMISSION
April 6, 2016**

The Hattiesburg Planning Commission did meet in a regular session on April 6, 2016 at 1:00 p.m. at the Jackie Dole Community Center, 220 West Front Street, Hattiesburg, Mississippi. Joseph White, Chairman, presided over the meeting. A quorum was indicated and the attendance was as follows:

Commissioners Present: Dick Conville
 Peggy Horton, Secretary
 Eric Martin
 Don McCleskey
 Linda McMurtrey, Vice-Chairman
 Mark Miller
 Joseph White, Chairman

Commissioners Absent: Judy Corts
 Sandra Thompson
 Jessie Wilson

Also Present: Pattie Brantley, AICP, Director of Urban Development
 Ginger Maddox, Planning Division Manager
 Jeremy McNeil, Planner
 Steve Mitchell, Building Official

Chairman White declared the meeting of the Hattiesburg Planning Commission open and in session at 1:00 P.M.

INVOCATION

Commissioner Horton gave the invocation.

AGENDA REVIEW

There came the matter of the April 2016 Agenda. A request was made by Chairman White for a motion to approve the April 2016 Agenda. A motion was made to approve by Commissioner Conville and seconded by Commissioner Horton.

Commissioners voting aye: Dick Conville
 Peggy Horton, Secretary
 Eric Martin
 Don McCleskey
 Linda McMurtrey, Vice-Chairman
 Mark Miller

Commissioners voting nay: None

MINUTES REVIEW

There came the matter of the February 3, 2016 Minutes. A request was made by Chairman White for a motion to Approve the February 3, 2016 Minutes. A motion was made by Commissioner McClesky to approve the minutes and seconded by Commissioner Horton.

Commissioners voting aye: Dick Conville
Peggy Horton, Secretary
Eric Martin
Don McCleskey
Linda McMurtrey, Vice-Chairman
Mark Miller

Commissioners voting nay: None

Commissioners abstaining: None

REPORTS

BUILDING REPORT

There came the matter of the Building Inspection Report provided to the commission of monthly and YTD Permit information for February and March by Steve Mitchell, Building Official.

PLANNING REPORT

There came the matter of the Planning Report. Ginger Maddox, Planning Division Manager, informed the Commission that the most recent updated draft of Land Development Code will be uploaded to the City’s website in two weeks. As well as her and Pattie Brantley, Director of Urban Development experience at the American Planning Associations’ National Conference in Phoenix, Arizona. Also, Ms. Maddox informed the Commission of the City Council approval of the following items heard at the previous Planning Commission: the City of Hattiesburg, text amendment; TIDE School, Use Permit Upon Review, PPIN 27016; Richard Hiatt, Zoning Designation, Lots 3-10, 12, 15, and 16 at Augusta Court Subdivision of Greystone located on Augusta Court West; Stan Hall, Zoning Designation Lot 17 at Augusta Court Subdivision of Greystone located at 1 Augusta Court East; Matt Mayo, Zoning Designation, Lots 19-40 and an area designated as a “Common Area” at Augusta Court Subdivision of Greystone located on Augusta Court East and Amen Circle; and William Carey University, zoning change, use permit upon review, street closure.

CHAIRMAN’S REPORT

There came the matter of the Chairman’s Report. There was none.

PUBLIC HEARING

Chairman White declared the Public Hearing open at 1:15 P.M. and read the rules and procedures of the hearing.

There came the matter of Item A (Rezoning), by David White, Representative, on behalf of Robert Wallace, Owner, as required in the Comprehensive Zoning Ordinance No. 2330, as amended, to change the zoning classification for a portion of certain property located at 6194 Hwy 98 (Parcel 052R-10-018.00, PPIN 17193, Ward 3) from Article 4, Section 62, B-5 (Regional Business) District to Article 4, Section 54, R-4 (High Density Residential) District.

	Name	Address	City/State
<u>Presented by:</u>	David White	4341 Ambergate Court	Franklin, TN
	- Representative, Franklin Construction Company		
<u>Proponents:</u>	None		
<u>Opponents:</u>	None		

Chairman White declared the Public Hearing closed and the Business Meeting open to vote on the request. Commissioner Miller made a motion to approve the zoning change because there is a material change in the circumstances and conditions of the neighborhood and area surrounding the petitioned property. The motion was seconded by Commissioner Dick.

Commissioners voting aye: Dick Conville
Peggy Horton, Secretary
Eric Martin
Don McCleskey
Linda McMurtrey, Vice-Chairman
Mark Miller

Commissioners voting nay: None

There came the matter of Item B (Use Permit Upon Review), by Charles Bourland, Representative, on behalf of William Carey University, Owner, as required in the Comprehensive Zoning Ordinance No. 2330, as amended, to request a Use Permit Upon Review for a “Parking/Parking Lot” as provided in Article 4, Section 52.03 (4) for certain properties located at 204, 226, and 228 Tuscan Avenue (Parcel 038G-15-189.00, PPIN 13687; Parcel 038G-15-190.00, PPIN 13688; Parcel 038G-15-191.00, PPIN 13689, Ward 5).

	Name	Address	City/State
<u>Presented by:</u>	Charles Bourland	5211 Old Highway 11	Hattiesburg, MS
	- Representative, Landry and Lewis Architects, P.A.		
	Bob Blevin	498 Tuscan Ave	Hattiesburg, MS
	- Director of Facilities, William Carey University		
<u>Proponents:</u>	None		
<u>Opponents:</u>	Katie L. Riley	498 Tuscan Ave.	Hattiesburg, MS

Chairman White declared the Public Hearing closed and the Business Meeting open to vote on the request. Commissioner McClesky made a motion to approve the application for a Use permit Upon Review because there is need to preserve and encourage the stability of the Hattiesburg business community. The motion was seconded by Commissioner Miller.

Commissioners voting aye: Dick Conville
Peggy Horton, Secretary
Eric Martin
Don McCleskey
Linda McMurtrey, Vice-Chairman
Mark Miller

Commissioners voting nay: None

There came the matter of Item C (Rezoning) by Renee and Brian Dozier, Representative, on behalf of Sidney Malone, Owner, as required in the Comprehensive Zoning Ordinance No. 2330, as amended, to change the zoning classification for a certain property located on The northeast corner of Turtle Creek Mall (Willow Street) (Parcel 051L-11-036.000, PPIN 17347, Ward 3) from Article 4, Section 59, B-2 (Neighborhood Business) District to Article 4, Section 62, B-5 (Regional Business) District.

	Name	Address	City/State
<u>Presented by:</u>	Kyle Wallace - Project Engineer, Shows, Dearman & Waits, Inc.	301 2 nd Avenue	Hattiesburg, MS
	Sidney Malone	104 Campbell Loop	Hattiesburg, MS
<u>Proponents:</u>	None		
<u>Opponents:</u>	None		

Chairman White declared the Public Hearing closed and the Business Meeting open to vote on the request. Commissioner Miller made a motion to approve the zoning change because there is a material change in the circumstances and conditions of the neighborhood and area surrounding the petitioned property. The motion was seconded by Commissioner Horton.

Commissioners voting aye: Dick Conville
Peggy Horton, Secretary
Eric Martin
Linda McMurtrey, Vice-Chairman
Mark Miller

Commissioners voting nay: None

Commissioners abstaining: Don McCleskey

There came the matter of Item D (Variance), by Renee and Brian Dozier, Representative, on behalf of Sidney Malone, Owner, as required in the Comprehensive Zoning Ordinance No. 2330, as amended, to request a variance from Article 4, Section 89.04 (39) which states one (1) parking space is required for each one thousand (1,000) square feet of gross floor area for a total (44) spaces required and instead allow a total of eight (8) spaces for a variance of thirty-six (36) parking spaces for certain property located at the northeast corner of Turtle Creek Mall (Willow Street) (Parcel 051L-11-036.000, PPIN 17347, Ward 3).

	Name	Address	City/State
<u>Presented by:</u>	Kyle Wallace - Project Engineer, Shows, Dearman & Waits, Inc.	301 2 nd Avenue	Hattiesburg, MS
	Sidney Malone	104 Campbell Loop	Hattiesburg, MS
<u>Proponents:</u>	None		
<u>Opponents:</u>	None		

Chairman White declared the Public Hearing closed and the Business Meeting open to vote on the request. Commissioner Conville made a motion to approve the variance because there is literal interpretation of the provision of the Code would deprive the applicant of rights commonly enjoyed by other properties in the same district under the terms of this code. The motion was seconded by Commissioner Horton.

Commissioners voting aye: Dick Conville
Peggy Horton, Secretary
Eric Martin
Linda McMurtrey, Vice-Chairman

Commissioners voting nay: Mark Miller

Commissioners voting abstaining: Don McCleskey

There came the matter of Item E (Text Amendment), by the City of Hattiesburg to add and amend the text of the Midtown Form Based Code, Ord. 3105, so that Section 3.17 C.3.b.v. reads: “Chevy Chase Drive”.

Amended text to read:

- “b. Where more than one street abuts a lot, all of the streets are considered primary streets, except that the following streets are designated as side streets:
- i. 30th Avenue;
 - ii. Lorraine Street;
 - iii. 27th Avenue;
 - iv. Adeline Street; and
 - v. Chevy Chase Drive.”

	Name	Address	City/State
<u>Presented by:</u>	City of Hattiesburg		Hattiesburg, MS
<u>Proponents:</u>	None		
<u>Opponents:</u>	None		

Chairman White declared the Public Hearing closed and the Business Meeting open to vote on the request. Commissioner McCleskey made a motion to approve the text amendment. The motion was seconded by Commissioner Horton.

Commissioners voting aye: Dick Conville
Peggy Horton, Secretary
Eric Martin
Don McCleskey
Linda McMurtrey, Vice-Chairman
Mark Miller

Commissioners voting nay: None

There came the matter of Item F (Variance), Robert Tatum, Representative, on behalf of the University of Southern Mississippi, Owner, as required in the Midtown Form-Based Code, to request a variance from Article 3, Section 3.4.2 (F) which states a Build-to Zone on a primary street shall meet 70% minimum overall lot width and instead allow 17% lot width for a variance of 53% lot width for certain property located on a portion of 3102 Hardy St and along S. 31st Avenue (Parcel 028N-07-079.00, PPIN 26492, & Parcel 028N-07-080.00, PPIN 26493, respectively, Ward 3).

	Name	Address	City/State
<u>Presented by:</u>	Robert Tatum	11 Parkway Blvd	Hattiesburg, MS
	- Representative, CR Properties, LLC		
<u>Proponents:</u>	None		
<u>Opponents:</u>	None		

Chairman White declared the Public Hearing closed and the Business Meeting open to vote on the request. Commissioner McCleskey made a motion to approve the variance because special conditions and circumstances do exist which are peculiar to the land, structure, or building involved and which are not applicable to other lands, structures, or buildings in the same district; and that granting the variance requested will not confer on the applicant any special privilege that is denied by this code to other lands, structures, or buildings in the same district. The motion was seconded by Commissioner Miller.

Commissioners voting aye: Dick Conville
Peggy Horton, Secretary
Eric Martin
Don McCleskey
Linda McMurtrey, Vice-Chairman
Mark Miller

Commissioners voting nay: None

There came the matter of Item G (Variance), Robert Tatum, Representative, on behalf of the University of Southern Mississippi, Owner, as required in the Midtown Form-Based Code, to request a variance from Article 5, Section 5.1.G.3 (a) which states landscaped interior islands must be provided every ten (10) parking spaces for a total of five (5) and instead allow one (1) landscaped interior island for a variance of three (3) landscaped interior islands for certain property located on parcels on and along S. 31st Avenue (Parcel 028N-07-079.00, PPIN 26492, & Parcel 028N-07-080.00, PPIN 26493, respectively, Ward 3).

	Name	Address	City/State
<u>Presented by:</u>	Robert Tatum	11 Parkway Blvd	Hattiesburg, MS
	- Representative, CR Properties, LLC		
<u>Proponents:</u>	None		
<u>Opponents:</u>	None		

Chairman White declared the Public Hearing closed and the Business Meeting open to vote on the request. Commissioner McMurtrey made a motion to approve the variance because special conditions and circumstances do exist which are peculiar to the land, structure, or building involved and which are not applicable to other lands, structures, or buildings in the same district; and that granting the variance requested will not confer on the applicant any special privilege that is denied by this code to other lands, structures, or buildings in the same district. The motion was seconded by Commissioner Horton.

Commissioners voting aye: Dick Conville
Peggy Horton, Secretary
Eric Martin
Don McCleskey
Linda McMurtrey, Vice-Chairman
Mark Miller

Commissioners voting nay: None

There came the matter of Item H (Variance), Robert Tatum, Representative, on behalf of the University of Southern Mississippi, Owner, as required in the Midtown Form-Based Code, to request a variance from Article 3, Section 3.15.1 (F) which states a Build-to Zone on a primary street (S. 31st Ave.) shall meet a 90% minimum overall lot width and instead allow 27% lot width for a variance of 63% lot width for certain property located on a portion of 3000 Hardy Street (Parcel 028N-07-078.00, PPIN 20837, Ward 3).

	Name	Address	City/State
<u>Presented by:</u>	Robert Tatum	11 Parkway Blvd	Hattiesburg, MS
	- Representative, CR Properties, LLC		
<u>Proponents:</u>	None		
<u>Opponents:</u>	None		

Chairman White declared the Public Hearing closed and the Business Meeting open to vote on the request. Commissioner McCleskey made a motion to approve the variance because special conditions and circumstances do exist which are peculiar to the land, structure, or building involved and which are not applicable to other lands, structures, or buildings in the same district; and that granting the variance requested will not confer on the applicant any special privilege that is denied by this code to other lands, structures, or buildings in the same district. The motion was seconded by Commissioner Conville.

Commissioners voting aye: Dick Conville
Peggy Horton, Secretary
Eric Martin
Don McCleskey
Linda McMurtrey, Vice-Chairman
Mark Miller

Commissioners voting nay: None

There came the matter of Item I (Variance), Robert Tatum, Representative, on behalf of the University of Southern Mississippi, Owner, as required in the Midtown Form-Based Code, to request a variance from Article 3, Section 3.15.2(B) which states a street facing façade with a height minimum of two (2) stories shall meet a 75% minimum overall lot width and instead allow 53% lot width along Hardy Street for a variance of 22% lot width for certain property located 3000 Hardy Street (Parcel 028N-07-078.00, PPIN 20837, Ward 3).

	Name	Address	City/State
<u>Presented by:</u>	Robert Tatum	11 Parkway Blvd	Hattiesburg, MS
	- Representative, CR Properties, LLC		
<u>Proponents:</u>	None		
<u>Opponents:</u>	None		

Chairman White declared the Public Hearing closed and the Business Meeting open to vote on the request. Commissioner McCleskey made a motion to approve the variance because special conditions and circumstances do exist which are peculiar to the land, structure, or building involved and which are not applicable to other lands, structures, or buildings in the same district; and that granting the variance requested will not confer on the applicant any special privilege that is denied by this code to other lands, structures, or buildings in the same district. The motion was seconded by Commissioner Horton.

Commissioners voting aye: Dick Conville
Peggy Horton, Secretary
Eric Martin
Don McCleskey
Linda McMurtrey, Vice-Chairman
Mark Miller

Commissioners voting nay: None

There came the matter of Item J (Variance), Robert Tatum, Representative, on behalf of the University of Southern Mississippi, Owner, as required in the Midtown Form-Based Code, to request a variance from Article 3, Section 3.15.2(B) which states a street facing façade with a height minimum of two (2) stories shall meet a 75% minimum overall lot width and instead allow 0% lot width along S. 30th Avenue for a variance of 75% lot width for certain property located 3000 Hardy Street (Parcel 028N-07-078.00, PPIN 20837, Ward 3).

	Name	Address	City/State
<u>Presented by:</u>	Robert Tatum	11 Parkway Blvd	Hattiesburg, MS
	- Representative, CR Properties, LLC		
<u>Proponents:</u>	None		
<u>Opponents:</u>	None		

Chairman White declared the Public Hearing closed and the Business Meeting open to vote on the request. Commissioner McCleskey made a motion to approve the variance because special conditions and circumstances do exist which are peculiar to the land, structure, or building involved and which are not applicable to other lands, structures, or buildings in the same district; and that granting the variance requested will not confer on the applicant any special privilege that is denied by this code to other lands, structures, or buildings in the same district. The motion was seconded by Commissioner Horton.

Commissioners voting aye: Dick Conville
Peggy Horton, Secretary
Eric Martin
Don McCleskey
Linda McMurtrey, Vice-Chairman
Mark Miller

Commissioners voting nay: None

There came the matter of Item K (Variance), Robert Tatum, Representative, on behalf of the University of Southern Mississippi, Owner, as required in the Midtown Form-Based Code, to request a variance from Article 3, Section 3.15.2(B) which states a street facing façade with a height minimum of two (2) stories shall meet a 75% minimum overall lot width and instead allow 0% lot width S. 31st Avenue for a variance of 75% lot width for certain property located 3000 Hardy Street (Parcel 028N-07-078.00, PPIN 20837, Ward 3).

	Name	Address	City/State
<u>Presented by:</u>	Robert Tatum	11 Parkway Blvd	Hattiesburg, MS
	- Representative, CR Properties, LLC		
<u>Proponents:</u>	None		
<u>Opponents:</u>	None		

Chairman White declared the Public Hearing closed and the Business Meeting open to vote on the request. Commissioner McCleskey made a motion to approve the variance because special conditions and circumstances do exist which are peculiar to the land, structure, or building involved and which are not applicable to other lands, structures, or buildings in the same district; and that granting the variance requested will not confer on the applicant any special privilege that is denied by this code to other lands, structures, or buildings in the same district. The motion was seconded by Commissioner Horton.

Commissioners voting aye: Dick Conville
Peggy Horton, Secretary
Eric Martin
Don McCleskey
Linda McMurtrey, Vice-Chairman
Mark Miller

Commissioners voting nay: None

There came the matter of Item L (Variance), Robert Tatum, Representative, on behalf of the University of Southern Mississippi, Owner, as required in the Midtown Form-Based Code, to request a variance from Article 3, Section 3.5.3.A (MX-4) which states a maximum story allowed in a MX-4 zone shall not exceed four (4) stories and instead allow five (5) stories for a variance of one (1) story for a hotel as proposed located at 3000 Hardy Street and 301 Chevy Chase Drive (Parcel 028N-07-078.00, PPIN 20837 ; Parcel 028N-07-076.00, PPIN 20839, Ward 3).

	Name	Address	City/State
<u>Presented by:</u>	Robert Tatum	11 Parkway Blvd	Hattiesburg, MS
	- Representative, CR Properties, LLC		
<u>Proponents:</u>	None		
<u>Opponents:</u>	None		

Chairman White declared the Public Hearing closed and the Business Meeting open to vote on the request. Commissioner Conville made a motion to approve the variance because special conditions and circumstances do exist which are peculiar to the land, structure, or building involved and which are not applicable to other lands, structures, or buildings in the same district; and that granting the variance requested will not confer on the applicant any special privilege that is denied by this code to other lands, structures, or buildings in the same district. The motion was seconded by Commissioner Martin.

Commissioners voting aye: Dick Conville
Peggy Horton, Secretary
Eric Martin
Linda McMurtrey, Vice-Chairman
Mark Miller
Don McCleskey

Commissioners voting nay: None

There came the matter of Item M (Variance), Robert Tatum, Representative, on behalf of the University of Southern Mississippi, Owner, as required in the Midtown Form-Based Code, to request a variance from Article 3, Section 3.4.2 (F) & (H) which states the Build-to Zone on a primary street shall meet a 70% minimum lot width and instead allow 0% lot width for a variance of 70% lot width along S. 31st Avenue and also allow 23% lot width for a variance of 47% lot width along Chevy Chase Drive for certain properties located at 3000 Hardy Street and 307 Chevy Chase Drive (Parcel 028N-07-076.00, PPIN 20839; Parcel 028N-07-078.00, PPIN 20837 ; Parcel 028N-07-077.00, PPIN 20838 respectively, Ward 3).

	Name	Address	City/State
<u>Presented by:</u>	Robert Tatum	11 Parkway Blvd	Hattiesburg, MS
	- Representative, CR Properties, LLC		
<u>Proponents:</u>	None		
<u>Opponents:</u>	None		

Chairman White declared the Public Hearing closed and the Business Meeting open to vote on the request. Commissioner Horton made a motion to approve the variance because special conditions and circumstances do exist which are peculiar to the land, structure, or building involved and which are not applicable to other lands, structures, or buildings in the same district; and that granting the variance requested will not confer on the applicant any special privilege that is denied by this code to other lands, structures, or buildings in the same district. The motion was seconded by Commissioner McMurtrey.

Commissioners voting aye: Dick Conville
Peggy Horton, Secretary
Eric Martin
Don McCleskey
Linda McMurtrey, Vice-Chairman
Mark Miller

Commissioners voting nay: None

There came the matter of Item N (Variance), Robert Tatum, Representative, on behalf of the University of Southern Mississippi, Owner, as required in the Midtown Form-Based Code, to request a variance from Article 3, Section 3.15.1 (F) which states a Build-to Zone on a primary street (S. 31st Ave.) shall meet a 90% minimum overall lot width and instead allow 0% lot width for a variance of 90% lot width and a variance from Article 3, Section 3.15.2(B) which states a street facing façade height with a minimum of two (2) stories shall meet a 75% minimum overall lot width and instead allow 0% lot width along S. 31st Avenue for a variance of 75% two lot width for certain property located on the southern portion of 3000 Hardy Street along S. 31st Avenue (Parcel 028N-07-078.00, PPIN 20837; Parcel 028N-07-077.00, PPIN 20838, Ward 3).

	Name	Address	City/State
<u>Presented by:</u>	Robert Tatum	11 Parkway Blvd	Hattiesburg, MS
	- Representative, CR Properties, LLC		
<u>Proponents:</u>	None		
<u>Opponents:</u>	None		

Chairman White declared the Public Hearing closed and the Business Meeting open to vote on the request. Commissioner Horton made a motion to approve the variance because special conditions and circumstances do exist which are peculiar to the land, structure, or building involved and which are not applicable to other lands, structures, or buildings in the same district; and that granting the variance requested will not confer on the applicant any special privilege that is denied by this code to other lands, structures, or buildings in the same district. The motion was seconded by Commissioner McMurtrey.

Commissioners voting aye: Dick Conville
Peggy Horton, Secretary
Eric Martin
Don McCleskey
Linda McMurtrey, Vice-Chairman
Mark Miller

Commissioners voting nay: None

There came the matter of Item O (Variance), Robert Tatum, Representative, on behalf of the University of Southern Mississippi, Owner, as required in the Midtown Form-Based Code, to request a variance from Article 3, Section 3.15.2(B) which states a street facing façade height with a minimum of two (2) stories shall meet a 75% minimum overall lot width and instead allow 48% lot width along S. 30th Avenue for a variance of 27% lot width for certain property located on the southern portion of 3000 Hardy Street along S. 30th Avenue (Parcel 028N-07-078.00, PPIN 20837; Parcel 028N-07-076.00, PPIN 20839, Ward 3).

	Name	Address	City/State
<u>Presented by:</u>	Robert Tatum	11 Parkway Blvd	Hattiesburg, MS
	- Representative, CR Properties, LLC		
<u>Proponents:</u>	None		
<u>Opponents:</u>	None		

Chairman White declared the Public Hearing closed and the Business Meeting open to vote on the request. Commissioner Horton made a motion to approve the variance because special conditions and circumstances do exist which are peculiar to the land, structure, or building involved and which are not applicable to other lands, structures, or buildings in the same district; and that granting the variance requested will not confer on the applicant any special privilege that is denied by this code to other lands, structures, or buildings in the same district. The motion was seconded by Commissioner Conville.

Commissioners voting aye: Dick Conville
Peggy Horton, Secretary
Eric Martin
Linda McMurtrey, Vice-Chairman
Mark Miller
Don McCleskey

Commissioners voting nay: None

There came the matter of Item P (Variance), Robert Tatum, Representative, on behalf of the University of Southern Mississippi, Owner, as required in the Midtown Form-Based Code, to request a setback variance from Article 3. Section 3.15.1. (G) which states that a side street setback may be a maximum of fifteen (15) feet from the property line and instead allow a setback of 19.4 feet on S. 30th Avenue for a variance of 4.4 feet for a portion of a hotel as proposed located at 3000 Hardy Street and 301 Chevy Chase Drive (Parcel 028N-07-078.00, PPIN 20837; Parcel 028N-07-076.00, PPIN 20839, Ward 3).

	Name	Address	City/State
<u>Presented by:</u>	Robert Tatum	11 Parkway Blvd	Hattiesburg, MS
	- Representative, CR Properties, LLC		
<u>Proponents:</u>	None		
<u>Opponents:</u>	None		

Chairman White declared the Public Hearing closed and the Business Meeting open to vote on the request. Commissioner Horton made a motion to approve the variance because special conditions and circumstances do exist which are peculiar to the land, structure, or building involved and which are not applicable to other lands, structures, or buildings in the same district; and that granting the variance requested will not confer on the applicant any special privilege that is denied by this code to other lands, structures, or buildings in the same district. The motion was seconded by Commissioner Miller.

Commissioners voting aye: Dick Conville
Peggy Horton, Secretary
Eric Martin
Linda McMurtrey, Vice-Chairman
Mark Miller
Don McCleskey

Commissioners voting nay: None

There came the matter of Item Q (Variance), Robert Tatum, Representative, on behalf of University of Southern Mississippi, Owner, as required in the Midtown Form-Based Code, to request a variance from Article 5, Section 5.1.G.3 (a) which states landscaped interior island must be provided every ten (10) parking spaces for a required total of fourteen (14) and instead allow three (3) landscaped interior islands for a variance of eleven (11) landscaped interior island for certain property located on a portion of 3102 Hardy Street and along S. 31st Avenue (Parcel 028N-07-079.00, PPIN 26492, & Parcel 028N-07-080.00, PPIN 26493, Parcel 028N-07-078.00, PPIN 20837, respectively, Ward 3).

	Name	Address	City/State
<u>Presented by:</u>	Robert Tatum	11 Parkway Blvd	Hattiesburg, MS
	- Representative, CR Properties, LLC		
<u>Proponents:</u>	None		
<u>Opponents:</u>	None		

Chairman White declared the Public Hearing closed and the Business Meeting open to vote on the request. Commissioner McCleskey made a motion to approve the variance because special conditions and circumstances do exist which are peculiar to the land, structure, or building involved and which are not applicable to other lands, structures, or buildings in the same district; and that granting the variance requested will not confer on the applicant any special privilege that is denied by this code to other lands, structures, or buildings in the same district. The motion was seconded by Commissioner Horton.

Commissioners voting aye: Dick Conville
Peggy Horton, Secretary
Eric Martin
Don McCleskey
Linda McMurtrey, Vice-Chairman
Mark Miller

Commissioners voting nay: None

There came the matter of Item R (Rezoning), Robert Tatum, Representative, on behalf of University of Southern Mississippi, Owner, as required in the Midtown Form-Based Code, to change the zoning classification for a portion of certain a parcel located on S. 31st Avenue (Parcel 028N-07-079.00, PPIN 26492, & Parcel 028N-07-080.00, PPIN 26493, respectively, Ward 3) from Article 2, Section 2.4, EM-2 (Employment) District to Article 2, Section 2.3, MX-3 (Mixed Use) District.

	Name	Address	City/State
<u>Presented by:</u>	Robert Tatum	11 Parkway Blvd	Hattiesburg, MS
	- Representative, CR Properties, LLC		
<u>Proponents:</u>	None		
<u>Opponents:</u>	None		

Chairman White declared the Public Hearing closed and the Business Meeting open to vote on the request. Commissioner Miller made a motion to approve the zoning change because there is a material change in the circumstances and conditions of the neighborhood and area surrounding the petitioned property. The motion was seconded by Commissioner Conville.

Commissioners voting aye: Dick Conville
Peggy Horton, Secretary
Eric Martin
Don McCleskey
Linda McMurtrey, Vice-Chairman
Mark Miller

Commissioners voting nay: None

BUSINESS MEETING

There being no further business, the meeting was adjourned at 3:45 P.M. Commissioner McCleskey made a motion to adjourned the meeting at 3:45 P.M. The motion was seconded at Commissioner Martin.

Joe White, Chairman

Pattie Brantley, AICP, Director of Urban Development.

SUBJECT PARCEL:


3000 Hardy Street along S.30th Avenue

Robert Tatum, on behalf of the University of Southern Mississippi.


The applicant requests a variance from Article 3, Section 3.15.2(B) which states a street facing façade height with a minimum of two (2) stories shall meet a 75% minimum overall lot width and instead allow 48% lot width along S. 30th Avenue for a variance of 27% lot width for certain property located on the southern portion of 3000 Hardy Street along S. 30th Avenue (Parcel 028N-07-078.00, PPIN 20837; Parcel 028N-07-076.00, PPIN 20839, Ward 3); and request a setback variance from Article 3. Section 3.15.1.(G) which states that a side street setback may be a maximum of fifteen (15) feet from the property line and instead allow a setback of 19.4 feet along S. 30th Avenue for a variance of 4.4 feet for a portion of a hotel as proposed.



Vicinity Map—Ward 3

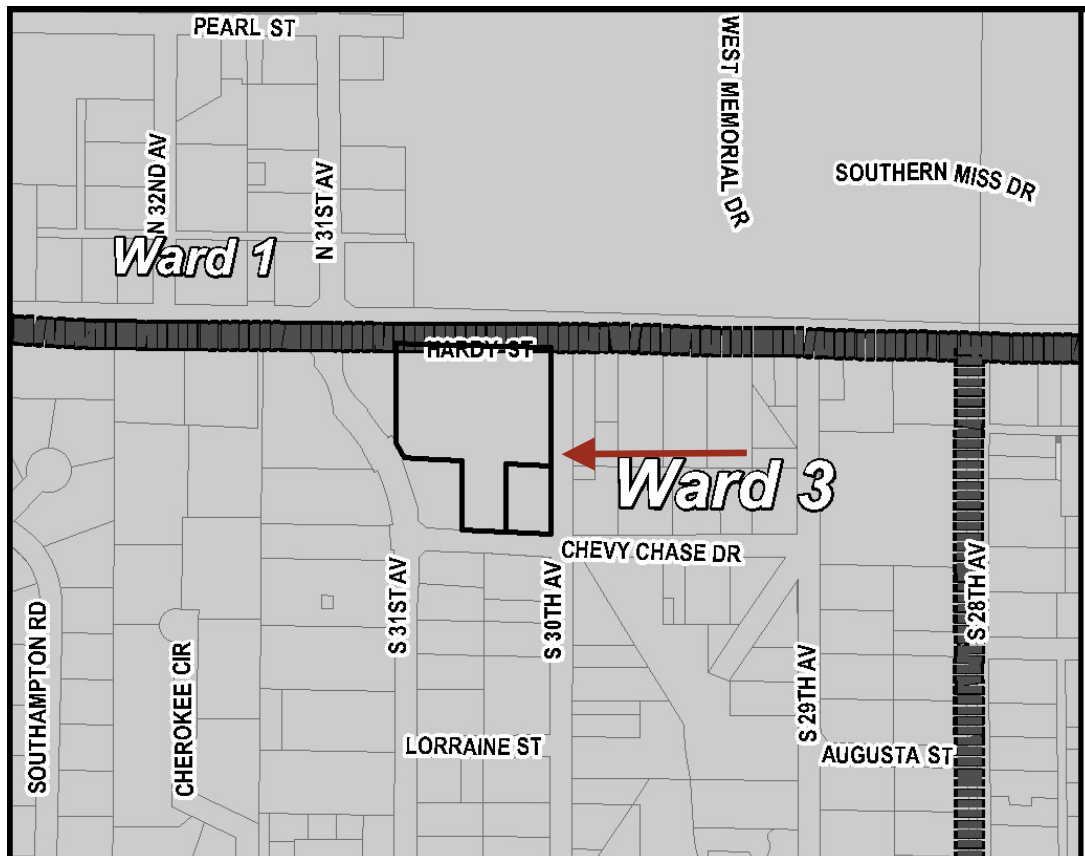

Zoning—MX-4 & MX-5-HS

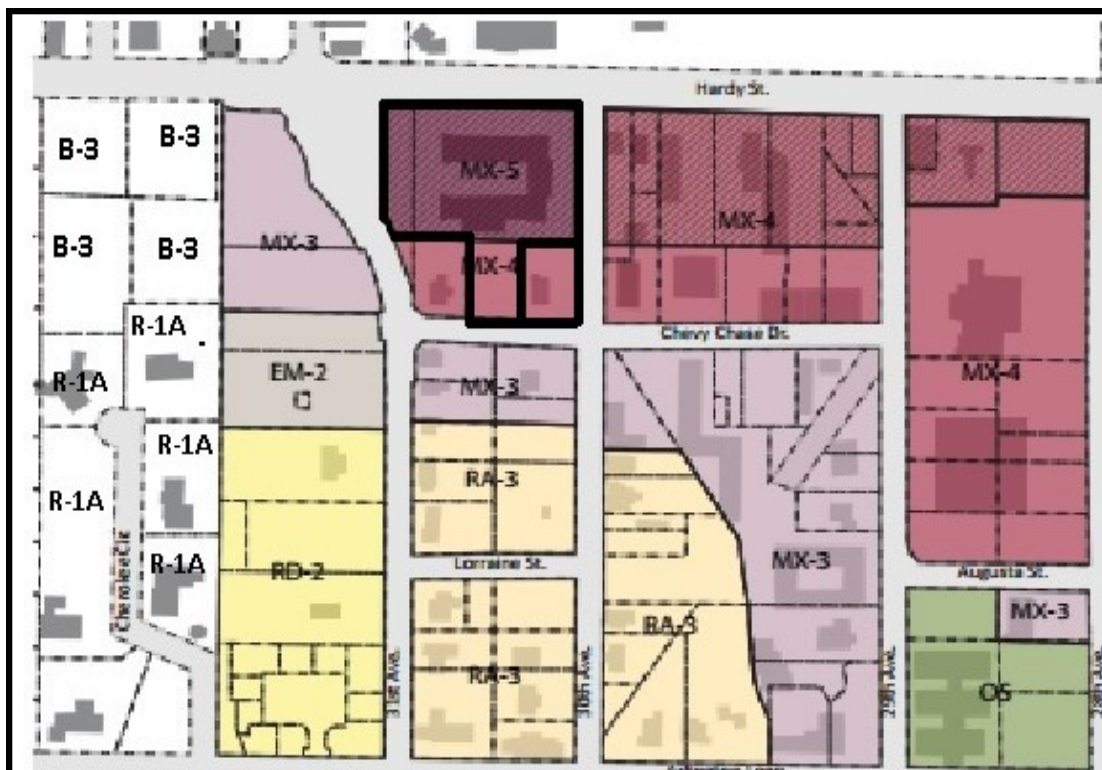

Site Aerial



SURROUNDING AREA

Northern Direction: R-3 (Muti-Family Residential) District/ University of Southern Mississippi



**Southern Direction: MX-3(Mixed Use)
3 story / Residential**



**Eastern Direction: MX-4 Mixed Use
4-Story) and –HS (Hardy Street)
Overlay/ Restaurant s**

**Western Direction: MX-3(Mixed Use)
3 story / Parking Lot**





**Planning Commission
Case Fact Sheet**

Property Applicant: Robert Tatum, Representative
Property Owner: University of Southern Mississippi

Address of Property:	Tax Parcels/Ward:	PPIN:	Ward:
3000 Hardy Street along	028N-07-078.00	20837	3
S.30 th Avenue	028N-07-076.00	20839	3

Requests: **2 Variances**

Purpose of Request: To consider an application to request a **variance** from **Article 3, Section 3.15.2(B)** which states a street facing façade height with a minimum of two (2) stories shall meet a 75% minimum overall lot width and instead allow 48% lot width along S. 30th Avenue for a variance of 27% lot width for certain property located on the southern portion of 3000 Hardy Street along S. 30th Avenue; and request a setback **variance** from **Article 3, Section 3.15.1.(G)** which states that a side street setback may be a maximum of fifteen (15) feet from the property line and instead allow a setback of 19.4 feet along S.30th Street for a variance of 4.4 feet for a portion of a hotel as proposed (Parcel 028N-07-078.00, PPIN 20837; Parcel 028N-07-076.00, PPIN 20839, Ward 3).

Applicant Summary: See Attached

Applicable Regulations:

SECTION 3.15

SPECIAL RULES for the –HS OVERLAY DISTRICT

1. Lot, Placement- (G) a side street setback may be a maximum of fifteen (15) feet from the property line

2. Height- (B) A street facing façade height with a minimum of two (2) shall meet a 75% minimum overall lot width.

Present Zoning:	This parcel is zoned MX-5 (Mixed Use) 5 story and –HS (Hardy Street Overlay) District
Present Use:	University Parking Lot
Surrounding Zoning and Land Use:	North: R-3 (Multi-Family Residential) District/ University of Southern Mississippi South: MX-3 (Mixed Use) 3-story/ Residential East: MX-4 (Mixed Use) 4-story/ Restaurant West: MX-3 (Mixed Use) 4-story District/ Parking Lot
Most Nearly Bounded By (streets):	This parcel is accessible from the North by Hardy Street, West by S.30 th Street, East by S.31 st Street, and the South by Chevy Chase Drive.
Letters or Concerns stated:	The Planning Division Office has not received any letters or other written communications relative to this case, as of March 28, 2016.
History / Background:	This property was affected by the 2013 tornado. This development has started the site plan review process by the Midtown Development Review Commission.
Variance Option for Item O:	Recommend approval or denial to request a variance from Article 3, Section 3.15.2(B) which states a street facing façade height with a minimum of two (2) stories shall meet a 75% minimum overall lot width and instead allow 48% lot width along S. 30 th Avenue for a variance of 27% lot width for a portion of a hotel as proposed for certain property located on the southern portion of 3000 Hardy Street along S. 30 th Avenue (Parcel 028N-07-078.00, PPIN 20837; Parcel 028N-07-076.00, PPIN 20839, Ward 3).
Variance Option for Item P:	Recommend approval or denial to request a setback variance from Article 3. Section 3.15.1. (G) which states that a side street setback may be a maximum of fifteen (15) feet from the property line and instead allow a setback of 19.4 feet along S.30 th Street for a variance of 4.4 feet for a portion of a hotel as proposed for certain property located on the southern portion of 3000 Hardy Street along S. 30 th Avenue (Parcel 028N-07-078.00, PPIN 20837; Parcel 028N-07-076.00, PPIN 20839, Ward 3).

Basis for Approval:

1. That special conditions and circumstances **(do / do not)** exist which are peculiar to the land, structure, or building involved and which are not applicable to other lands, structures, or buildings in the same district;
2. That literal interpretation of the provisions of this Code **(would / would not)** deprive the applicant of rights commonly enjoyed by other properties in the same district under the terms of this Code;
3. That the special conditions and circumstances **(do / do not)** result from the actions of the applicant;
4. That granting the variance requested **(will / will not)** confer on the applicant any special privilege that is denied by this Code to other lands, structures, or buildings in the same district.

Variance Information (1 page)

Note: No nonconforming use of neighboring lands, structures, or buildings in the same district, and no permitted or nonconforming use of lands, structures, or buildings in other districts shall be considered grounds for the issuance of a variance.

1. List reasons why you feel that the property could not be reasonably used without the requested

variance: Market/tenant demands for parking versus code requirements. We are not able to develop this land without the level of parking we are requesting. The code encourages shared parking, however the shared parking with other sites is not in place at this time since we are the initial developer of land in this area. Also, there is also no existing on-street parking infrastructure for us to share your parking with. In addition, the odd shapes of the parcels we are attempting to develop make it impossible to meet all of the zoning requirements, because it would further reduce parking.

2. All of the following conditions must be met before a variance can be recommended.

Explain and justify your proposal's compliance with each condition:

- a. That special conditions and circumstances exist which are peculiar to the land, structure, or building involved and which are not applicable to other lands, structures, or buildings in the same district.

We are the initial developer and the Form Based code encourages shared parking - which is not available for my site.

This causes the hardship for multiple variances.

- b. That literal interpretation of the provisions of this Code would deprive the applicant of rights commonly enjoyed by other properties in the same district under the terms of this Code.


If we had no variances given to us we would be unable to do the project. There is not enough parking in the area to substantiate all the development required by code.

- c. That the special conditions and circumstances do not result from the actions of the applicant.

These are a result of the Form Based code. We are the first development and are unable to meet all of the requirements, mainly due to the lack of availability of parking. Secondly, our site is irregular and if we meet all of the zoning requirements we would lose even more parking.

- d. That granting the variance requested will not confer on the applicant any special privilege that is denied by this Code to other lands, structures, or buildings in the same district.

We are the first ones doing a major development that are required to meet this code. There are not the available amenities contemplated in the code and thus we can't do a development without these variances.

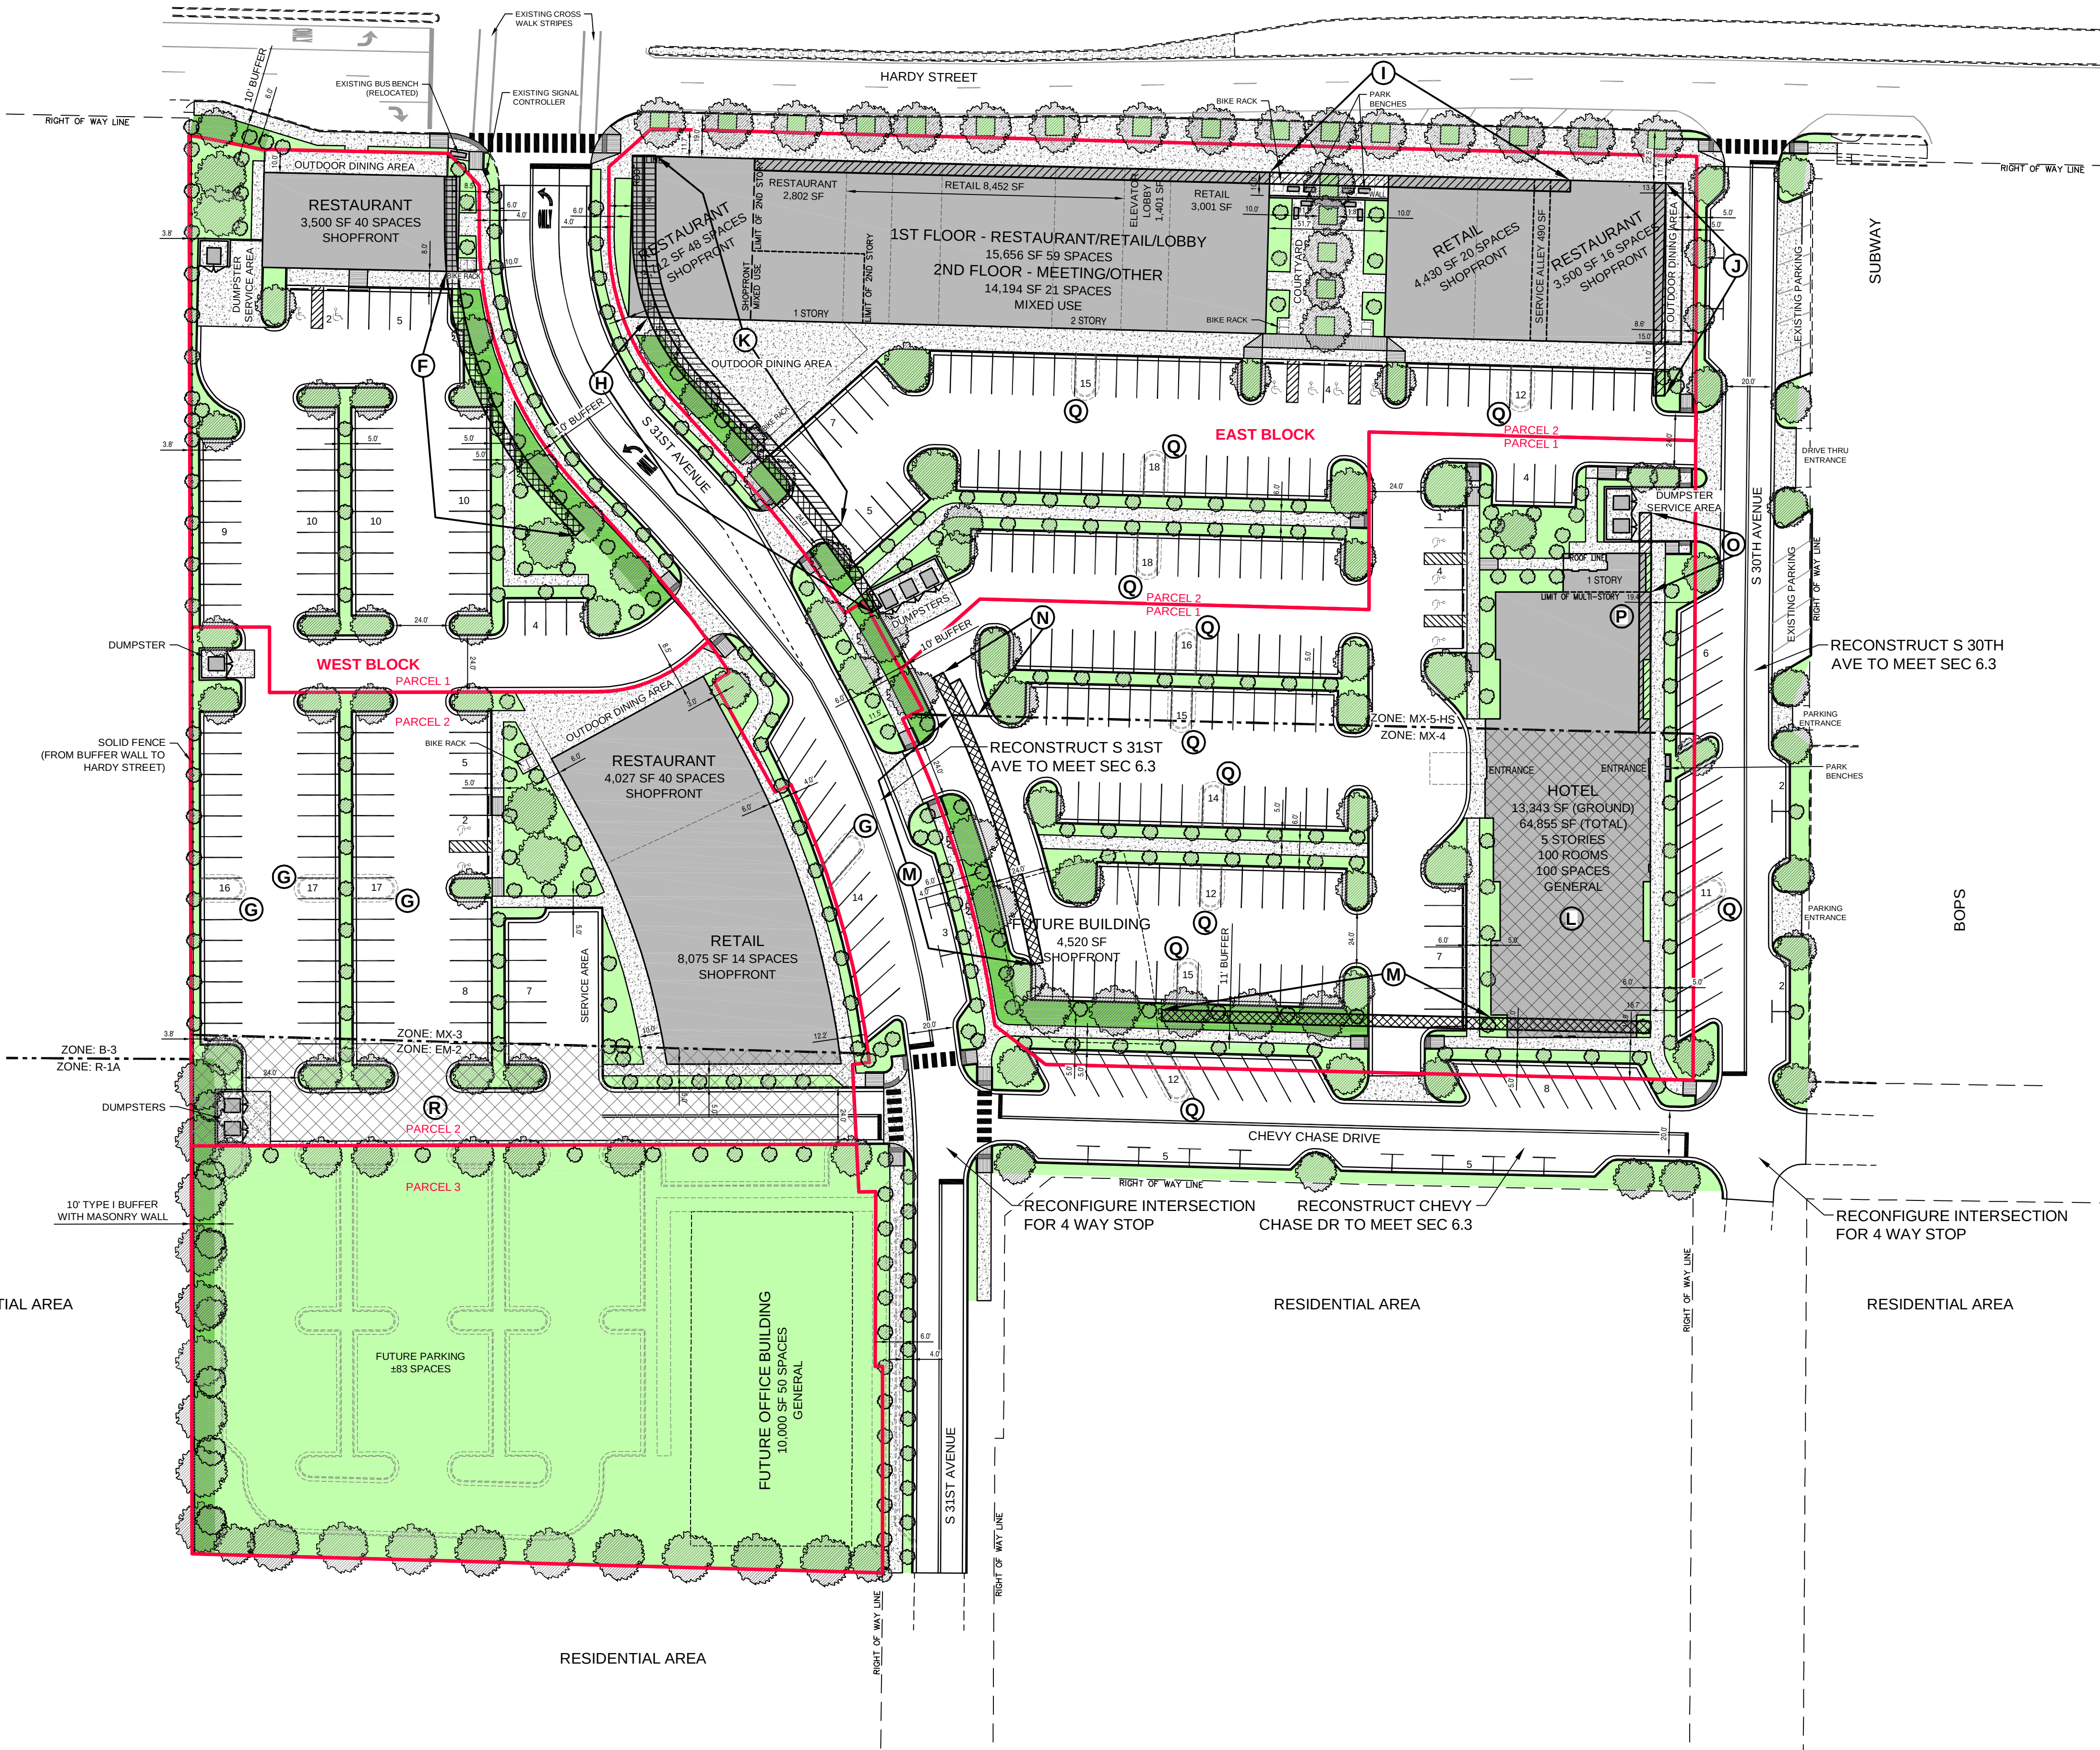


Parking Calculation by Usage						
Space Usage	Space	Units	Vehicle		Bicycle	
			Required	Desired	Provided	Required
Hotel	100	Units	100	100	100	7
Retail	23,958	SF	48	63	59	6
Restaurant	17,541	SF	88	174	161	5
Meeting	7,097	SF	15	16	15	1
Other	5,696	SF	12	5	5	1
Lobby	2,802	SF	0	0	0	0
On-Site Total (Includes ADA Spaces)			263	358	340	20
ADA Accessible Spaces			7	8	12	
Shared Spaces			0	0	20	0
Grand Total (Includes ADA Spaces)			263	358	360	20

Parking Totals by Block		
Block	Vehicle Spaces	Bicycle Spaces
West Block	136	10
East Block	204	25
Total	340	35

Internal Parking Islands by Block		
Block	Islands Required	Islands Provided
West Block	5	1
East Block	14	3
Total	19	4


Street Frontage Coverage Calculation					
Parcel - Zone - Street	Property Length	Units	Building Length	Coverage Required	Coverage Provided
West Block - Parcel 1 - MX-3	Hardy Street	127.8 Ft	85.0 Ft	70%	67%
	S 31st Avenue	240.0 Ft	41.2 Ft	70%	17%
West Block - Parcel 2 - MX-3	S 31st Avenue	227.6 Ft	180.0 Ft	70%	79%
West Block - Parcel 3 - EM-2	S 31st Avenue (Future Development)	186.2 Ft	0.0 Ft	70%	0%
East Block - Parcel 1 - MX-4	S 31st Avenue	162.7 Ft	0.0 Ft	70%	0%
	Chevy Chase Drive	303.1 Ft	69.1 Ft	70%	23%
East Block - Parcel 1 - 1st Floor MX-5-HS	S 30th Avenue	150.3 Ft	132.3 Ft	35%	88%
East Block - Parcel 1 - 2nd Floor MX-5-HS	S 31st Avenue	20.1 Ft	0.0 Ft	90%	0%
East Block - Parcel 1 - 2nd Floor MX-5-HS	S 30th Avenue	127.3 Ft	77.9 Ft	45%	61%
East Block - Parcel 2 - 1st Floor MX-5-HS	S 31st Avenue	20.1 Ft	0.0 Ft	75%	0%
	S 30th Avenue	127.3 Ft	61.0 Ft	75%	48%
East Block - Parcel 2 - 2nd Floor MX-5-HS	Hardy Street	258.3 Ft	70.0 Ft	90%	27%
	S 30th Avenue	472.2 Ft	448.5 Ft	90%	95%
East Block - Parcel 2 - 2nd Floor MX-5-HS	Hardy Street	258.3 Ft	0.0 Ft	75%	0%
	S 30th Avenue	472.2 Ft	248.0 Ft	75%	53%

- (L) MAXIMUM BUILDING HEIGHT ALLOWED: 4 STORIES
DESIGNED BUILDING HEIGHT: 5 STORIES
(P) MAXIMUM BUILDING SETBACK ALLOWED: 15 FEET
DESIGNED BUILDING SETBACK: 19.4 FEET
(R) EXISTING ZONE: EM-2
PREFERRED ZONE: MX-3

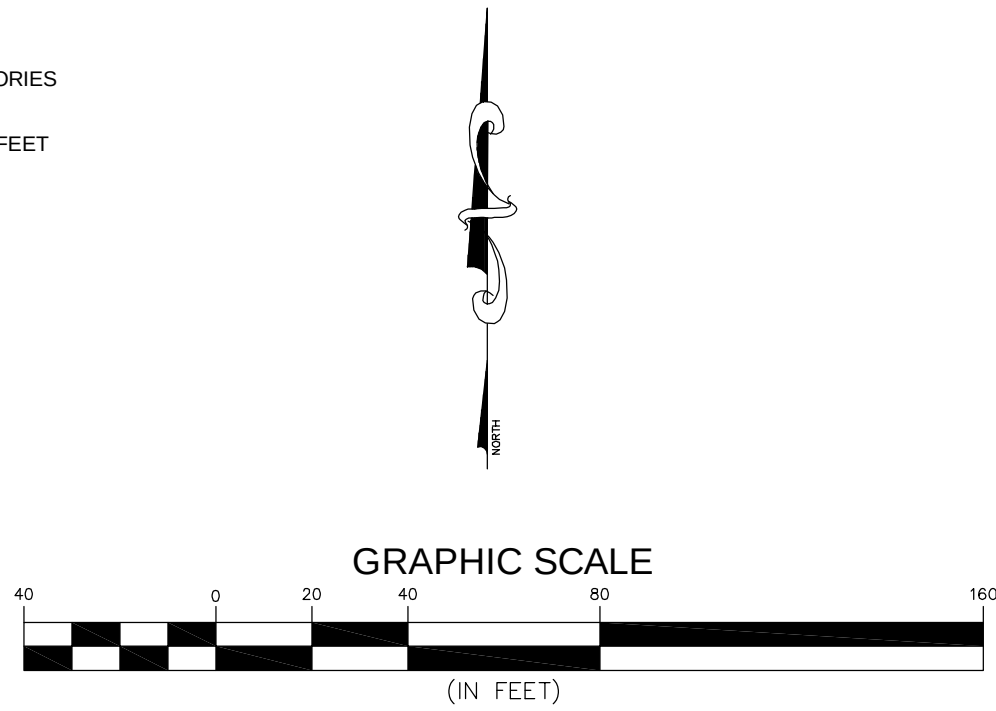

2	03/11/16	REVISED FOR PUBLIC HEARING	RES
1	03/08/16	REVISED COVERAGE CALC & ADDED PARCELS	RES
NO.	DATE	DESCRIPTION	BY
CONCEPTUAL SITE PLAN			
THE DISTRICT AT MIDTOWN MIDTOWN DEVELOPERS, LLC HATTIESBURG, MISSISSIPPI			
sdw Engineering Progress 301 Second Ave. Hattiesburg, MS 39401 (p) 601.544.1821 (f) 601.544.0501 sdw.com			
Drawn by: RES		Checked by: SEM	
Date: 02-29-2016		Scale: AS NOTED	
Drawing No.: 15861		Sheet No.: 1 of 1	

EXHIBIT 'L P & O'

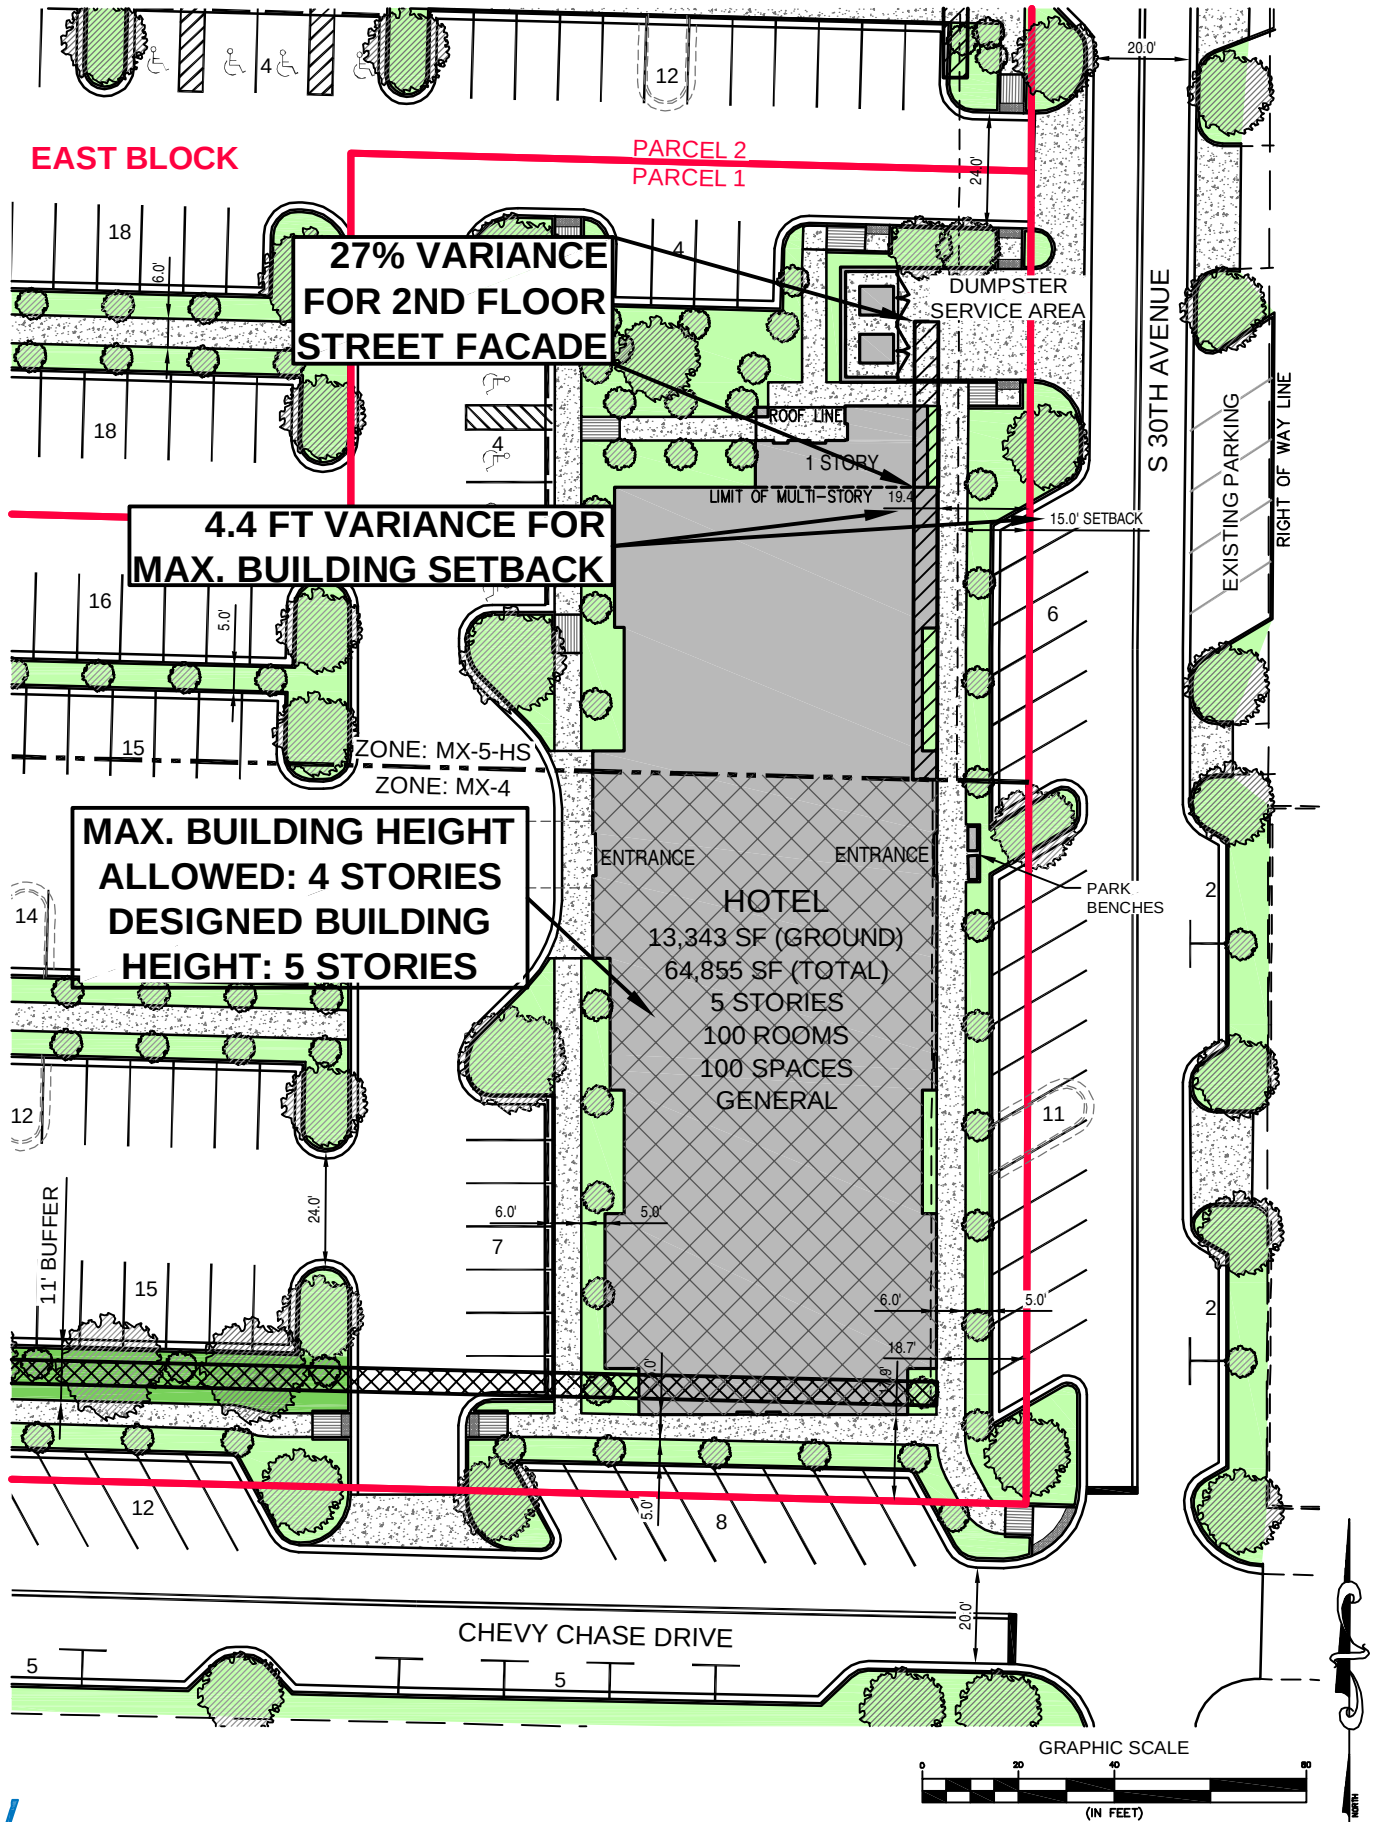



City of Hattiesburg, MS

200 Forrest St.
P.O. Box 1898
Hattiesburg, MS 39401

Master

File Number: 2016-2610

File ID: 2016-2610

Type: Regular Agenda Item

Status: Passed

Version: 1

Reference:

In Control: City Council

File Created: 04/11/2016

Brief Title: 3102 Hardy Street - Landscaped Interior Islands
Variance (FBC)

Final Action: 04/19/2016

Minute Book Number: MB2016-106

Title:

APPROVE or DENY the petition filed by Robert Tatum, Representative, on behalf of the University of Southern Mississippi, Owner, to request a variance from Midtown Form-Based Code Article 5, Section 5.1.G.3 (a) which states landscaped interior island must be provided every ten (10) parking spaces for a required total of fourteen (14) and instead allow three (3) landscaped interior islands for a variance of eleven (11) landscaped interior island for certain property located on a portion of 3102 Hardy Street and along S. 31st Avenue (Parcel 028N-07-079.00, PPIN 26492; Parcel 028N-07-080.00, PPIN 26493; Parcel 028N-07-078.00, PPIN 20837, Ward 3). The Planning Commission recommended to APPROVE on April 6, 2016.

Notes:

Sponsors:

Enactment Date:

Attachments: April PC Minutes (draft) 1, Image Sheet-
Midtown-Item Q, Staff Summary - Midtown- Q 3102
Hardy Street and along S.31st Avenue, Applicant
Summary (Variance)-Items F-K and M-Q, Site Plan -
The District at Midtown, Petition Q - Exhibit

Enactment Number:

Contact:

Meeting Date: 04/19/2016

Drafter: Ginger Maddox

Effective Date:

History of Legislative File

Ver- sion:	Acting Body:	Date:	Action:	Sent To:	Due Date:	Return Date:	Result:
1	City Council	04/19/2016	Approve				Pass

Action Text: A MOTION was made by Council Member Carroll and seconded by Council Member Dryden to APPROVE the petition filed by Robert Tatum, Representative, on behalf of the University of Southern Mississippi, Owner, to request a variance from Midtown Form-Based Code Article 5, Section 5.1.G.3 (a) which states landscaped interior island must be provided every ten (10) parking spaces for a required total of fourteen (14) and instead allow three (3) landscaped interior islands for a variance of eleven (11) landscaped interior island for certain property located on a portion of 3102 Hardy Street and along S. 31st Avenue (Parcel 028N-07-079.00, PPIN 26492; Parcel 028N-07-080.00, PPIN 26493; Parcel 028N-07-078.00, PPIN 20837, Ward 3). The Planning Commission recommended to APPROVE on April 6, 2016.

There being no discussion, the Motion received the affirmative vote of the Council as follows:

Yeas: 5 - Bradley, Delgado, Carroll, Dryden and Naylor

Nays: 0

Yea: 5 Council Member Bradley
Council Member Delgado
Council Member Carroll
Council Member Dryden
Council Member Naylor

TEL-No Vote: 0

Text of Legislative File 2016-2610

Title

APPROVE or DENY the petition filed by Robert Tatum, Representative, on behalf of the University of Southern Mississippi, Owner, to request a variance from Midtown Form-Based Code Article 5, Section 5.1.G.3 (a) which states landscaped interior island must be provided every ten (10) parking spaces for a required total of fourteen (14) and instead allow three (3) landscaped interior islands for a variance of eleven (11) landscaped interior island for certain property located on a portion of 3102 Hardy Street and along S. 31st Avenue (Parcel 028N-07-079.00, PPIN 26492; Parcel 028N-07-080.00, PPIN 26493; Parcel 028N-07-078.00, PPIN 20837, Ward 3). The Planning Commission recommended to APPROVE on April 6, 2016.

Summary

3102 Hardy Street - Landscaped Interior Islands Variance (FBC)

Budget Information

Expenditure Type

Purchasing Item

Publication Information

**MINUTES OF THE
REGULAR MEETING OF THE
HATTIESBURG PLANNING COMMISSION
April 6, 2016**

The Hattiesburg Planning Commission did meet in a regular session on April 6, 2016 at 1:00 p.m. at the Jackie Dole Community Center, 220 West Front Street, Hattiesburg, Mississippi. Joseph White, Chairman, presided over the meeting. A quorum was indicated and the attendance was as follows:

Commissioners Present: Dick Conville
 Peggy Horton, Secretary
 Eric Martin
 Don McCleskey
 Linda McMurtrey, Vice-Chairman
 Mark Miller
 Joseph White, Chairman

Commissioners Absent: Judy Corts
 Sandra Thompson
 Jessie Wilson

Also Present: Pattie Brantley, AICP, Director of Urban Development
 Ginger Maddox, Planning Division Manager
 Jeremy McNeil, Planner
 Steve Mitchell, Building Official

Chairman White declared the meeting of the Hattiesburg Planning Commission open and in session at 1:00 P.M.

INVOCATION

Commissioner Horton gave the invocation.

AGENDA REVIEW

There came the matter of the April 2016 Agenda. A request was made by Chairman White for a motion to approve the April 2016 Agenda. A motion was made to approve by Commissioner Conville and seconded by Commissioner Horton.

Commissioners voting aye: Dick Conville
 Peggy Horton, Secretary
 Eric Martin
 Don McCleskey
 Linda McMurtrey, Vice-Chairman
 Mark Miller

Commissioners voting nay: None

MINUTES REVIEW

There came the matter of the February 3, 2016 Minutes. A request was made by Chairman White for a motion to Approve the February 3, 2016 Minutes. A motion was made by Commissioner McClesky to approve the minutes and seconded by Commissioner Horton.

Commissioners voting aye: Dick Conville
Peggy Horton, Secretary
Eric Martin
Don McCleskey
Linda McMurtrey, Vice-Chairman
Mark Miller

Commissioners voting nay: None

Commissioners abstaining: None

REPORTS

BUILDING REPORT

There came the matter of the Building Inspection Report provided to the commission of monthly and YTD Permit information for February and March by Steve Mitchell, Building Official.

PLANNING REPORT

There came the matter of the Planning Report. Ginger Maddox, Planning Division Manager, informed the Commission that the most recent updated draft of Land Development Code will be uploaded to the City’s website in two weeks. As well as her and Pattie Brantley, Director of Urban Development experience at the American Planning Associations’ National Conference in Phoenix, Arizona. Also, Ms. Maddox informed the Commission of the City Council approval of the following items heard at the previous Planning Commission: the City of Hattiesburg, text amendment; TIDE School, Use Permit Upon Review, PPIN 27016; Richard Hiatt, Zoning Designation, Lots 3-10, 12, 15, and 16 at Augusta Court Subdivision of Greystone located on Augusta Court West; Stan Hall, Zoning Designation Lot 17 at Augusta Court Subdivision of Greystone located at 1 Augusta Court East; Matt Mayo, Zoning Designation, Lots 19-40 and an area designated as a “Common Area” at Augusta Court Subdivision of Greystone located on Augusta Court East and Amen Circle; and William Carey University, zoning change, use permit upon review, street closure.

CHAIRMAN’S REPORT

There came the matter of the Chairman’s Report. There was none.

PUBLIC HEARING

Chairman White declared the Public Hearing open at 1:15 P.M. and read the rules and procedures of the hearing.

There came the matter of Item A (Rezoning), by David White, Representative, on behalf of Robert Wallace, Owner, as required in the Comprehensive Zoning Ordinance No. 2330, as amended, to change the zoning classification for a portion of certain property located at 6194 Hwy 98 (Parcel 052R-10-018.00, PPIN 17193, Ward 3) from Article 4, Section 62, B-5 (Regional Business) District to Article 4, Section 54, R-4 (High Density Residential) District.

	Name	Address	City/State
<u>Presented by:</u>	David White	4341 Ambergate Court	Franklin, TN
	- Representative, Franklin Construction Company		
<u>Proponents:</u>	None		
<u>Opponents:</u>	None		

Chairman White declared the Public Hearing closed and the Business Meeting open to vote on the request. Commissioner Miller made a motion to approve the zoning change because there is a material change in the circumstances and conditions of the neighborhood and area surrounding the petitioned property. The motion was seconded by Commissioner Dick.

Commissioners voting aye: Dick Conville
Peggy Horton, Secretary
Eric Martin
Don McCleskey
Linda McMurtrey, Vice-Chairman
Mark Miller

Commissioners voting nay: None

There came the matter of Item B (Use Permit Upon Review), by Charles Bourland, Representative, on behalf of William Carey University, Owner, as required in the Comprehensive Zoning Ordinance No. 2330, as amended, to request a Use Permit Upon Review for a “Parking/Parking Lot” as provided in Article 4, Section 52.03 (4) for certain properties located at 204, 226, and 228 Tuscan Avenue (Parcel 038G-15-189.00, PPIN 13687; Parcel 038G-15-190.00, PPIN 13688; Parcel 038G-15-191.00, PPIN 13689, Ward 5).

	Name	Address	City/State
<u>Presented by:</u>	Charles Bourland	5211 Old Highway 11	Hattiesburg, MS
	- Representative, Landry and Lewis Architects, P.A.		
	Bob Blevin	498 Tuscan Ave	Hattiesburg, MS
	- Director of Facilities, William Carey University		
<u>Proponents:</u>	None		
<u>Opponents:</u>	Katie L. Riley	498 Tuscan Ave.	Hattiesburg, MS

Chairman White declared the Public Hearing closed and the Business Meeting open to vote on the request. Commissioner McCleskey made a motion to approve the application for a Use permit Upon Review because there is need to preserve and encourage the stability of the Hattiesburg business community. The motion was seconded by Commissioner Miller.

Commissioners voting aye: Dick Conville
Peggy Horton, Secretary
Eric Martin
Don McCleskey
Linda McMurtrey, Vice-Chairman
Mark Miller

Commissioners voting nay: None

There came the matter of Item C (Rezoning) by Renee and Brian Dozier, Representative, on behalf of Sidney Malone, Owner, as required in the Comprehensive Zoning Ordinance No. 2330, as amended, to change the zoning classification for a certain property

located on The northeast corner of Turtle Creek Mall (Willow Street) (Parcel 051L-11-036.000, PPIN 17347, Ward 3) from Article 4, Section 59, B-2 (Neighborhood Business) District to Article 4, Section 62, B-5 (Regional Business) District.

	Name	Address	City/State
<u>Presented by:</u>	Kyle Wallace	301 2 nd Avenue	Hattiesburg, MS
	- Project Engineer, Shows, Dearman & Waits, Inc.		
	Sidney Malone	104 Campbell Loop	Hattiesburg, MS
<u>Proponents:</u>	None		
<u>Opponents:</u>	None		

Chairman White declared the Public Hearing closed and the Business Meeting open to vote on the request. Commissioner Miller made a motion to approve the zoning change because there is a material change in the circumstances and conditions of the neighborhood and area surrounding the petitioned property. The motion was seconded by Commissioner Horton.

Commissioners voting aye: Dick Conville
Peggy Horton, Secretary
Eric Martin
Linda McMurtrey, Vice-Chairman
Mark Miller

Commissioners voting nay: None

Commissioners abstaining: Don McCleskey

There came the matter of Item D (Variance), by Renee and Brian Dozier, Representative, on behalf of Sidney Malone, Owner, as required in the Comprehensive Zoning Ordinance No. 2330, as amended, to request a variance from Article 4, Section 89.04 (39) which states one (1) parking space is required for each one thousand (1,000) square feet of gross floor area for a total (44) spaces required and instead allow a total of eight (8) spaces for a variance of thirty-six (36) parking spaces for certain property located at the northeast corner of Turtle Creek Mall (Willow Street) (Parcel 051L-11-036.000, PPIN 17347, Ward 3).

	Name	Address	City/State
<u>Presented by:</u>	Kyle Wallace	301 2 nd Avenue	Hattiesburg, MS
	- Project Engineer, Shows, Dearman & Waits, Inc.		
	Sidney Malone	104 Campbell Loop	Hattiesburg, MS
<u>Proponents:</u>	None		
<u>Opponents:</u>	None		

Chairman White declared the Public Hearing closed and the Business Meeting open to vote on the request. Commissioner Conville made a motion to approve the variance because there is literal interpretation of the provision of the Code would deprive the applicant of rights commonly enjoyed by other properties in the same district under the terms of this code. The motion was seconded by Commissioner Horton.

Commissioners voting aye: Dick Conville
Peggy Horton, Secretary
Eric Martin
Linda McMurtrey, Vice-Chairman

Commissioners voting nay: Mark Miller

Commissioners voting abstaining: Don McCleskey

There came the matter of Item E (Text Amendment), by the City of Hattiesburg to add and amend the text of the Midtown Form Based Code, Ord. 3105, so that Section 3.17 C.3.b.v. reads: “Chevy Chase Drive”.

Amended text to read:

- “b. Where more than one street abuts a lot, all of the streets are considered primary streets, except that the following streets are designated as side streets:
- i. 30th Avenue;
 - ii. Lorraine Street;
 - iii. 27th Avenue;
 - iv. Adeline Street; and
 - v. Chevy Chase Drive.”

	Name	Address	City/State
<u>Presented by:</u>	City of Hattiesburg		Hattiesburg, MS
<u>Proponents:</u>	None		
<u>Opponents:</u>	None		

Chairman White declared the Public Hearing closed and the Business Meeting open to vote on the request. Commissioner McCleskey made a motion to approve the text amendment. The motion was seconded by Commissioner Horton.

Commissioners voting aye: Dick Conville
Peggy Horton, Secretary
Eric Martin
Don McCleskey
Linda McMurtrey, Vice-Chairman
Mark Miller

Commissioners voting nay: None

There came the matter of Item F (Variance), Robert Tatum, Representative, on behalf of the University of Southern Mississippi, Owner, as required in the Midtown Form-Based Code, to request a variance from Article 3, Section 3.4.2 (F) which states a Build-to Zone on a primary street shall meet 70% minimum overall lot width and instead allow 17% lot width for a variance of 53% lot width for certain property located on a portion of 3102 Hardy St and along S. 31st Avenue (Parcel 028N-07-079.00, PPIN 26492, & Parcel 028N-07-080.00, PPIN 26493, respectively, Ward 3).

	Name	Address	City/State
<u>Presented by:</u>	Robert Tatum	11 Parkway Blvd	Hattiesburg, MS
	- Representative, CR Properties, LLC		
<u>Proponents:</u>	None		

Opponents: None

Chairman White declared the Public Hearing closed and the Business Meeting open to vote on the request. Commissioner McCleskey made a motion to approve the variance because special conditions and circumstances do exist which are peculiar to the land, structure, or building involved and which are not applicable to other lands, structures, or buildings in the same district; and that granting the variance requested will not confer on the applicant any special privilege that is denied by this code to other lands, structures, or buildings in the same district. The motion was seconded by Commissioner Miller.

Commissioners voting aye: Dick Conville
Peggy Horton, Secretary
Eric Martin
Don McCleskey
Linda McMurtrey, Vice-Chairman
Mark Miller

Commissioners voting nay: None

There came the matter of Item G (Variance), Robert Tatum, Representative, on behalf of the University of Southern Mississippi, Owner, as required in the Midtown Form-Based Code, to request a variance from Article 5, Section 5.1.G.3 (a) which states landscaped interior islands must be provided every ten (10) parking spaces for a total of five (5) and instead allow one (1) landscaped interior island for a variance of three (3) landscaped interior islands for certain property located on parcels on and along S. 31st Avenue (Parcel 028N-07-079.00, PPIN 26492, & Parcel 028N-07-080.00, PPIN 26493, respectively, Ward 3).

	Name	Address	City/State
<u>Presented by:</u>	Robert Tatum	11 Parkway Blvd	Hattiesburg, MS
	- Representative, CR Properties, LLC		
<u>Proponents:</u>	None		
<u>Opponents:</u>	None		

Chairman White declared the Public Hearing closed and the Business Meeting open to vote on the request. Commissioner McMurtrey made a motion to approve the variance because special conditions and circumstances do exist which are peculiar to the land, structure, or building involved and which are not applicable to other lands, structures, or buildings in the same district; and that granting the variance requested will not confer on the applicant any special privilege that is denied by this code to other lands, structures, or buildings in the same district. The motion was seconded by Commissioner Horton.

Commissioners voting aye: Dick Conville
Peggy Horton, Secretary
Eric Martin
Don McCleskey
Linda McMurtrey, Vice-Chairman
Mark Miller

Commissioners voting nay: None

There came the matter of Item H (Variance), Robert Tatum, Representative, on behalf of the University of Southern Mississippi, Owner, as required in the Midtown Form-Based Code, to request a variance from Article 3, Section 3.15.1 (F) which states a Build-to Zone on a primary street (S. 31st Ave.) shall meet a 90% minimum overall lot width and instead allow 27% lot width for a variance of 63% lot width for certain property located on a portion of 3000 Hardy Street (Parcel 028N-07-078.00, PPIN 20837, Ward 3).

	Name	Address	City/State
<u>Presented by:</u>	Robert Tatum	11 Parkway Blvd	Hattiesburg, MS
	- Representative, CR Properties, LLC		
<u>Proponents:</u>	None		
<u>Opponents:</u>	None		

Chairman White declared the Public Hearing closed and the Business Meeting open to vote on the request. Commissioner McCleskey made a motion to approve the variance because special conditions and circumstances do exist which are peculiar to the land, structure, or building involved and which are not applicable to other lands, structures, or buildings in the same district; and that granting the variance requested will not confer on the applicant any special privilege that is denied by this code to other lands, structures, or buildings in the same district. The motion was seconded by Commissioner Conville.

Commissioners voting aye: Dick Conville
Peggy Horton, Secretary
Eric Martin
Don McCleskey
Linda McMurtrey, Vice-Chairman
Mark Miller

Commissioners voting nay: None

There came the matter of Item I (Variance), Robert Tatum, Representative, on behalf of the University of Southern Mississippi, Owner, as required in the Midtown Form-Based Code, to request a variance from Article 3, Section 3.15.2(B) which states a street facing façade with a height minimum of two (2) stories shall meet a 75% minimum overall lot width and instead allow 53% lot width along Hardy Street for a variance of 22% lot width for certain property located 3000 Hardy Street (Parcel 028N-07-078.00, PPIN 20837, Ward 3).

	Name	Address	City/State
<u>Presented by:</u>	Robert Tatum	11 Parkway Blvd	Hattiesburg, MS
	- Representative, CR Properties, LLC		
<u>Proponents:</u>	None		
<u>Opponents:</u>	None		

Chairman White declared the Public Hearing closed and the Business Meeting open to vote on the request. Commissioner McCleskey made a motion to approve the variance because special conditions and circumstances do exist which are peculiar to the land, structure, or building involved and which are not applicable to other lands, structures, or buildings in the

same district; and that granting the variance requested will not confer on the applicant any special privilege that is denied by this code to other lands, structures, or buildings in the same district. The motion was seconded by Commissioner Horton.

Commissioners voting aye: Dick Conville
Peggy Horton, Secretary
Eric Martin
Don McCleskey
Linda McMurtrey, Vice-Chairman
Mark Miller

Commissioners voting nay: None

There came the matter of Item J (Variance), Robert Tatum, Representative, on behalf of the University of Southern Mississippi, Owner, as required in the Midtown Form-Based Code, to request a variance from Article 3, Section 3.15.2(B) which states a street facing façade with a height minimum of two (2) stories shall meet a 75% minimum overall lot width and instead allow 0% lot width along S. 30th Avenue for a variance of 75% lot width for certain property located 3000 Hardy Street (Parcel 028N-07-078.00, PPIN 20837, Ward 3).

	Name	Address	City/State
<u>Presented by:</u>	Robert Tatum	11 Parkway Blvd	Hattiesburg, MS
	- Representative, CR Properties, LLC		
<u>Proponents:</u>	None		
<u>Opponents:</u>	None		

Chairman White declared the Public Hearing closed and the Business Meeting open to vote on the request. Commissioner McCleskey made a motion to approve the variance because special conditions and circumstances do exist which are peculiar to the land, structure, or building involved and which are not applicable to other lands, structures, or buildings in the same district; and that granting the variance requested will not confer on the applicant any special privilege that is denied by this code to other lands, structures, or buildings in the same district. The motion was seconded by Commissioner Horton.

Commissioners voting aye: Dick Conville
Peggy Horton, Secretary
Eric Martin
Don McCleskey
Linda McMurtrey, Vice-Chairman
Mark Miller

Commissioners voting nay: None

There came the matter of Item K (Variance), Robert Tatum, Representative, on behalf of the University of Southern Mississippi, Owner, as required in the Midtown Form-Based Code, to request a variance from Article 3, Section 3.15.2(B) which states a street facing façade with a height minimum of two (2) stories shall meet a 75% minimum overall lot width and instead allow 0% lot width S. 31st Avenue for a variance of 75% lot width for certain property located 3000 Hardy Street (Parcel 028N-07-078.00, PPIN 20837, Ward 3).

	Name	Address	City/State
<u>Presented by:</u>	Robert Tatum	11 Parkway Blvd	Hattiesburg, MS
	- Representative, CR Properties, LLC		
<u>Proponents:</u>	None		
<u>Opponents:</u>	None		

Chairman White declared the Public Hearing closed and the Business Meeting open to vote on the request. Commissioner McCleskey made a motion to approve the variance because special conditions and circumstances do exist which are peculiar to the land, structure, or building involved and which are not applicable to other lands, structures, or buildings in the same district; and that granting the variance requested will not confer on the applicant any special privilege that is denied by this code to other lands, structures, or buildings in the same district. The motion was seconded by Commissioner Horton.

Commissioners voting aye: Dick Conville
Peggy Horton, Secretary
Eric Martin
Don McCleskey
Linda McMurtrey, Vice-Chairman
Mark Miller

Commissioners voting nay: None

There came the matter of Item L (Variance), Robert Tatum, Representative, on behalf of the University of Southern Mississippi, Owner, as required in the Midtown Form-Based Code, to request a variance from Article 3, Section 3.5.3.A (MX-4) which states a maximum story allowed in a MX-4 zone shall not exceed four (4) stories and instead allow five (5) stories for a variance of one (1) story for a hotel as proposed located at 3000 Hardy Street and 301 Chevy Chase Drive (Parcel 028N-07-078.00, PPIN 20837 ; Parcel 028N-07-076.00, PPIN 20839, Ward 3).

	Name	Address	City/State
<u>Presented by:</u>	Robert Tatum	11 Parkway Blvd	Hattiesburg, MS
	- Representative, CR Properties, LLC		
<u>Proponents:</u>	None		
<u>Opponents:</u>	None		

Chairman White declared the Public Hearing closed and the Business Meeting open to vote on the request. Commissioner Conville made a motion to approve the variance because special conditions and circumstances do exist which are peculiar to the land, structure, or building involved and which are not applicable to other lands, structures, or buildings in the same district; and that granting the variance requested will not confer on the applicant any special privilege that is denied by this code to other lands, structures, or buildings in the same district. The motion was seconded by Commissioner Martin.

Commissioners voting aye: Dick Conville
Peggy Horton, Secretary
Eric Martin
Linda McMurtrey, Vice-Chairman
Mark Miller
Don McCleskey

Commissioners voting nay: None

There came the matter of Item M (Variance), Robert Tatum, Representative, on behalf of the University of Southern Mississippi, Owner, as required in the Midtown Form-Based Code, to request a variance from Article 3, Section 3.4.2 (F) & (H) which states the Build-to Zone on a primary street shall meet a 70% minimum lot width and instead allow 0% lot width for a variance of 70% lot width along S. 31st Avenue and also allow 23% lot width for a variance of 47% lot width along Chevy Chase Drive for certain properties located at 3000 Hardy Street and 307 Chevy Chase Drive (Parcel 028N-07-076.00, PPIN 20839; Parcel 028N-07-078.00, PPIN 20837 ; Parcel 028N-07-077.00, PPIN 20838 respectively, Ward 3).

	Name	Address	City/State
<u>Presented by:</u>	Robert Tatum	11 Parkway Blvd	Hattiesburg, MS
	- Representative, CR Properties, LLC		
<u>Proponents:</u>	None		
<u>Opponents:</u>	None		

Chairman White declared the Public Hearing closed and the Business Meeting open to vote on the request. Commissioner Horton made a motion to approve the variance because special conditions and circumstances do exist which are peculiar to the land, structure, or building involved and which are not applicable to other lands, structures, or buildings in the same district; and that granting the variance requested will not confer on the applicant any special privilege that is denied by this code to other lands, structures, or buildings in the same district. The motion was seconded by Commissioner McMurtrey.

Commissioners voting aye: Dick Conville
Peggy Horton, Secretary
Eric Martin
Don McCleskey
Linda McMurtrey, Vice-Chairman
Mark Miller

Commissioners voting nay: None

There came the matter of Item N (Variance), Robert Tatum, Representative, on behalf of the University of Southern Mississippi, Owner, as required in the Midtown Form-Based Code, to request a variance from Article 3, Section 3.15.1 (F) which states a Build-to Zone on a primary street (S. 31st Ave.) shall meet a 90% minimum overall lot width and instead allow 0% lot width for a variance of 90% lot width and a variance from Article 3, Section 3.15.2(B) which states a street facing façade height with a minimum of two (2) stories shall meet a 75% minimum overall lot width and instead allow 0% lot width along S. 31st Avenue for a variance of 75% two lot width for certain property located on the southern portion of 3000 Hardy Street along S. 31st Avenue (Parcel 028N-07-078.00, PPIN 20837; Parcel 028N-07-077.00, PPIN 20838, Ward 3).

	Name	Address	City/State
<u>Presented by:</u>	Robert Tatum	11 Parkway Blvd	Hattiesburg, MS
	- Representative, CR Properties, LLC		
<u>Proponents:</u>	None		

Opponents: None

Chairman White declared the Public Hearing closed and the Business Meeting open to vote on the request. Commissioner Horton made a motion to approve the variance because special conditions and circumstances do exist which are peculiar to the land, structure, or building involved and which are not applicable to other lands, structures, or buildings in the same district; and that granting the variance requested will not confer on the applicant any special privilege that is denied by this code to other lands, structures, or buildings in the same district. The motion was seconded by Commissioner McMurtrey.

Commissioners voting aye: Dick Conville
Peggy Horton, Secretary
Eric Martin
Don McCleskey
Linda McMurtrey, Vice-Chairman
Mark Miller

Commissioners voting nay: None

There came the matter of Item O (Variance), Robert Tatum, Representative, on behalf of the University of Southern Mississippi, Owner, as required in the Midtown Form-Based Code, to request a variance from Article 3, Section 3.15.2(B) which states a street facing façade height with a minimum of two (2) stories shall meet a 75% minimum overall lot width and instead allow 48% lot width along S. 30th Avenue for a variance of 27% lot width for certain property located on the southern portion of 3000 Hardy Street along S. 30th Avenue (Parcel 028N-07-078.00, PPIN 20837; Parcel 028N-07-076.00, PPIN 20839, Ward 3).

	Name	Address	City/State
<u>Presented by:</u>	Robert Tatum	11 Parkway Blvd	Hattiesburg, MS
	- Representative, CR Properties, LLC		
<u>Proponents:</u>	None		
<u>Opponents:</u>	None		

Chairman White declared the Public Hearing closed and the Business Meeting open to vote on the request. Commissioner Horton made a motion to approve the variance because special conditions and circumstances do exist which are peculiar to the land, structure, or building involved and which are not applicable to other lands, structures, or buildings in the same district; and that granting the variance requested will not confer on the applicant any special privilege that is denied by this code to other lands, structures, or buildings in the same district. The motion was seconded by Commissioner Conville.

Commissioners voting aye: Dick Conville
Peggy Horton, Secretary
Eric Martin
Linda McMurtrey, Vice-Chairman
Mark Miller
Don McCleskey

Commissioners voting nay: None

There came the matter of Item P (Variance), Robert Tatum, Representative, on behalf of the University of Southern Mississippi, Owner, as required in the Midtown Form-Based Code,

to request a setback variance from Article 3. Section 3.15.1. (G) which states that a side street setback may be a maximum of fifteen (15) feet from the property line and instead allow a setback of 19.4 feet on S. 30th Avenue for a variance of 4.4 feet for a portion of a hotel as proposed located at 3000 Hardy Street and 301 Chevy Chase Drive (Parcel 028N-07-078.00, PPIN 20837; Parcel 028N-07-076.00, PPIN 20839, Ward 3).

	Name	Address	City/State
<u>Presented by:</u>	Robert Tatum	11 Parkway Blvd	Hattiesburg, MS
	- Representative, CR Properties, LLC		
<u>Proponents:</u>	None		
<u>Opponents:</u>	None		

Chairman White declared the Public Hearing closed and the Business Meeting open to vote on the request. Commissioner Horton made a motion to approve the variance because special conditions and circumstances do exist which are peculiar to the land, structure, or building involved and which are not applicable to other lands, structures, or buildings in the same district; and that granting the variance requested will not confer on the applicant any special privilege that is denied by this code to other lands, structures, or buildings in the same district. The motion was seconded by Commissioner Miller.

Commissioners voting aye: Dick Conville
Peggy Horton, Secretary
Eric Martin
Linda McMurtrey, Vice-Chairman
Mark Miller
Don McCleskey

Commissioners voting nay: None

There came the matter of Item Q (Variance), Robert Tatum, Representative, on behalf of University of Southern Mississippi, Owner, as required in the Midtown Form-Based Code, to request a variance from Article 5, Section 5.1.G.3 (a) which states landscaped interior island must be provided every ten (10) parking spaces for a required total of fourteen (14) and instead allow three (3) landscaped interior islands for a variance of eleven (11) landscaped interior island for certain property located on a portion of 3102 Hardy Street and along S. 31st Avenue (Parcel 028N-07-079.00, PPIN 26492, & Parcel 028N-07-080.00, PPIN 26493, Parcel 028N-07-078.00, PPIN 20837, respectively, Ward 3).

	Name	Address	City/State
<u>Presented by:</u>	Robert Tatum	11 Parkway Blvd	Hattiesburg, MS
	- Representative, CR Properties, LLC		
<u>Proponents:</u>	None		
<u>Opponents:</u>	None		

Chairman White declared the Public Hearing closed and the Business Meeting open to vote on the request. Commissioner McCleskey made a motion to approve the variance because special conditions and circumstances do exist which are peculiar to the land, structure, or building involved and which are not applicable to other lands, structures, or buildings in the same district; and that granting the variance requested will not confer on the applicant any

special privilege that is denied by this code to other lands, structures, or buildings in the same district. The motion was seconded by Commissioner Horton.

Commissioners voting aye: Dick Conville
Peggy Horton, Secretary
Eric Martin
Don McCleskey
Linda McMurtrey, Vice-Chairman
Mark Miller

Commissioners voting nay: None

There came the matter of Item R (Rezoning), Robert Tatum, Representative, on behalf of University of Southern Mississippi, Owner, as required in the Midtown Form-Based Code, to change the zoning classification for a portion of certain a parcel located on S. 31st Avenue (Parcel 028N-07-079.00, PPIN 26492, & Parcel 028N-07-080.00, PPIN 26493, respectively, Ward 3) from Article 2, Section 2.4, EM-2 (Employment) District to Article 2, Section 2.3, MX-3 (Mixed Use) District.

	Name	Address	City/State
<u>Presented by:</u>	Robert Tatum	11 Parkway Blvd	Hattiesburg, MS
	- Representative, CR Properties, LLC		
<u>Proponents:</u>	None		
<u>Opponents:</u>	None		

Chairman White declared the Public Hearing closed and the Business Meeting open to vote on the request. Commissioner Miller made a motion to approve the zoning change because there is a material change in the circumstances and conditions of the neighborhood and area surrounding the petitioned property. The motion was seconded by Commissioner Conville.

Commissioners voting aye: Dick Conville
Peggy Horton, Secretary
Eric Martin
Don McCleskey
Linda McMurtrey, Vice-Chairman
Mark Miller

Commissioners voting nay: None

BUSINESS MEETING

There being no further business, the meeting was adjourned at 3:45 P.M. Commissioner McCleskey made a motion to adjourned the meeting at 3:45 P.M. The motion was seconded at Commissioner Martin.

Joe White, Chairman

Pattie Brantley, AICP, Director of Urban Development.

SUBJECT PARCEL:


3102 Hardy Street along S.31st Avenue

Robert Tatum, on behalf of the University of Southern Mississippi.


The applicant requests a variance from Article 5, Section 5.1.G.3 (a) which states landscaped interior island must be provided every ten (10) parking spaces for a required total of fourteen (14) and instead allow three (3) landscaped interior islands for a variance of eleven (11) landscaped interior island for certain property located on a portion of 3102 Hardy Street and along S. 31st Avenue (Parcel 028N-07-079.00, PPIN 26492, & Parcel 028N-07-080.00, PPIN 26493, Parcel 028N-07-078.00, PPIN 20837, respectively, Ward 3).



Vicinity Map—Ward 3

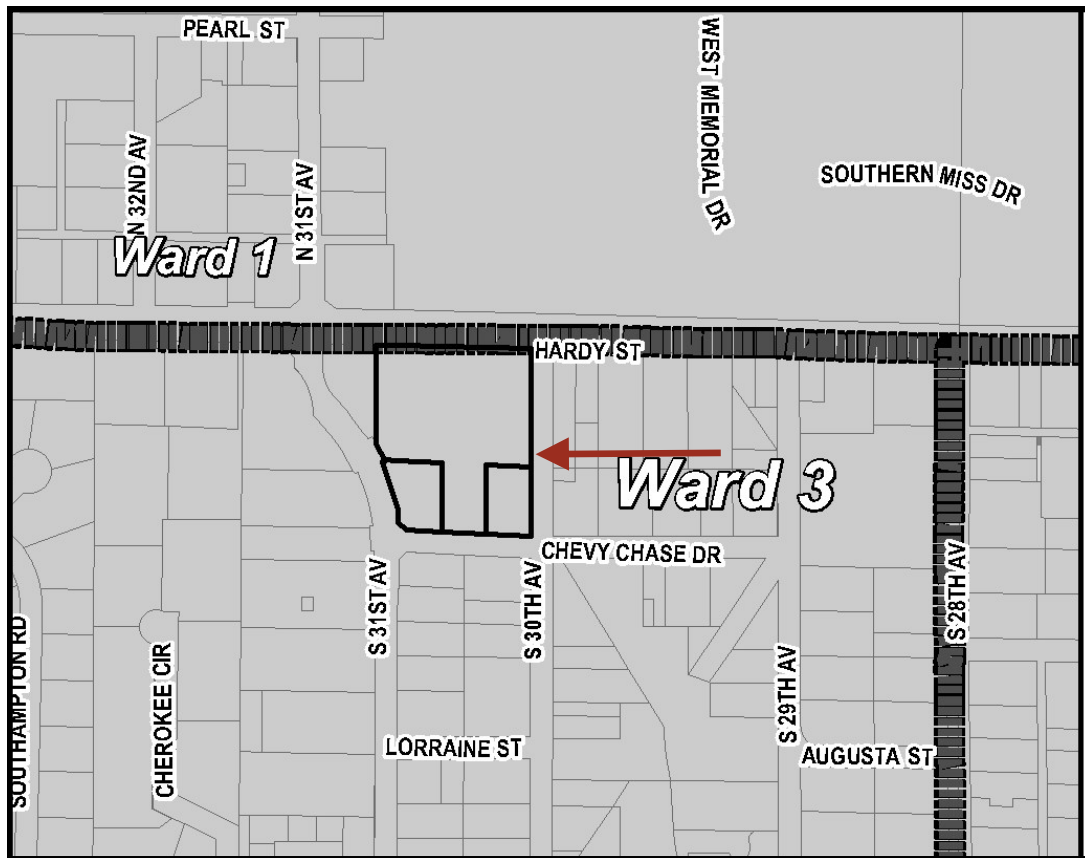

Zoning—MX-4 ,MX-5, &-HS

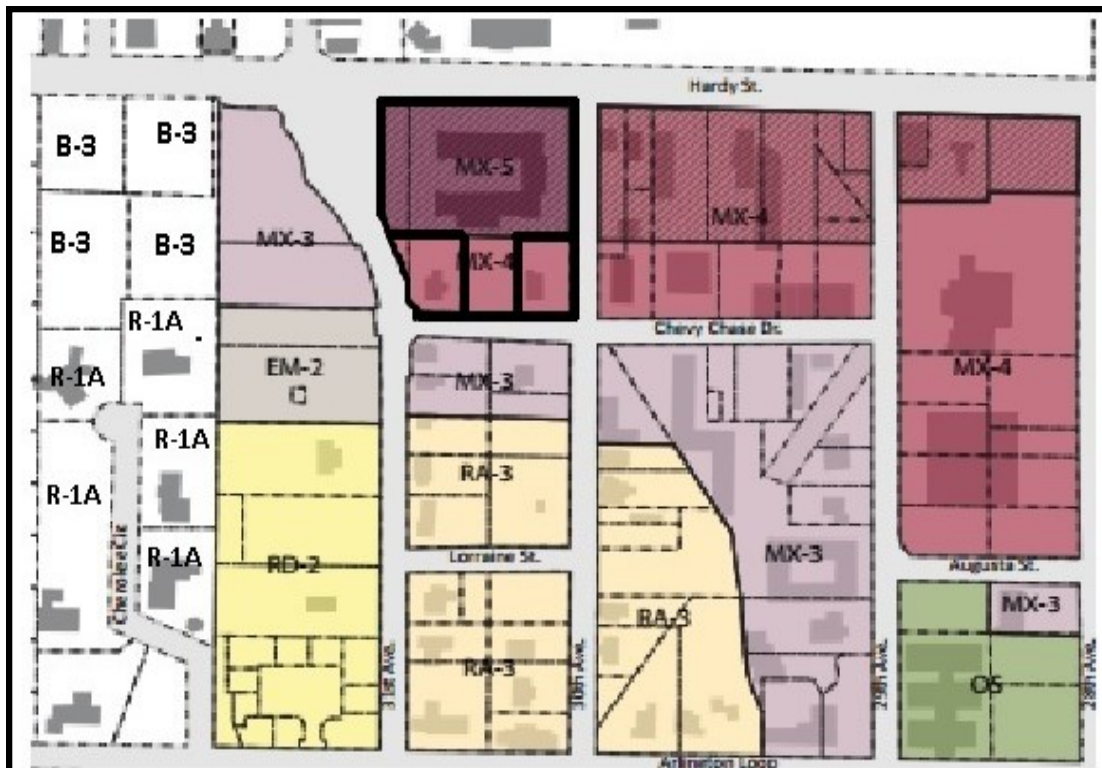

Site Aerial



SURROUNDING AREA

Northern Direction: R-3 (Muti-Family Residential) District/ University of Southern Mississippi



**Southern Direction: MX-3(Mixed Use)
3-story / Residential**



**Eastern Direction: MX-5 (Mixed Use
5-Story), –HS (Hardy Street) Overlay,
and MX-4 (Mixed Used 4-Story) /
Restaurant**



**Western Direction: MX-3(Mixed Use)
3 story / Parking Lot**



**Planning Commission
Case Fact Sheet**

Property Applicant: Robert Tatum, Representative
Property Owner: University of Southern Mississippi

Address of Property:	Tax Parcels/Ward:	PPIN:	Ward:
3102 Hardy Street along	028N-07-079.00	26492	3
S.31 st Avenue	028N-07-080.00	26493	3
	028N-07-078.00	20837	3

Requests: **Variance**

Purpose of Request: To consider an application to request a **variance** from **Article 5, Section 5.1.G.3 (a)** which states landscaped interior island must be provided every ten (10) parking spaces for a required total of fourteen (14) and instead allow three (3) landscaped interior islands for a variance of eleven (11) landscaped interior island for certain property located on a portion of 3102 Hardy Street and along S. 31st Avenue (Parcel 028N-07-079.00, PPIN 26492, & Parcel 028N-07-080.00, PPIN 26493, Parcel 028N-07-078.00, PPIN 20837, respectively, Ward 3).

Applicant Summary: See Attached

Applicable Regulations:

SECTION 5.1 **PARKING**

G. Parking Lot Landscaping

3. Interior Islands- (a) landscaped interior island must be provided every ten (10) parking spaces. Interior island must be distributed evenly throughout the parking area.

Present Zoning: This parcel is zoned MX-4 (Mixed Use) 4 story, MX-5 (Mixed Use) 5 Story, and –HS (Hardy Street Overly) District

Present Use: University Parking Lot

**Surrounding Zoning
and Land Use:**

North: R-3 (Multi-Family Residential) District/ University of
Southern Mississippi
South: MX-3 (Mixed Use) 3-story/ Residential
East: MX-4 (Mixed Use) 4-story/ Restaurant I
West: MX-3 (Mixed Use) 4-story District/ Parking Lot

**Most Nearly
Bounded By (streets):**

This parcel is accessible from the North by Hardy Street, West by S.30th Street, East by S.31st Street, and the South by Chevy Chase Drive.

**Letters or
Concerns stated:**

The Planning Division Office has not received any letters or other written communications relative to this case, as of March 28, 2016.

History / Background:

This property was affected by the 2013 tornado. This development has started the site plan review process by the Midtown Development Review Commission.

Variance Options:

Recommend **approval** or **denial** of the request for a variance from Article 5, Section 5.1.G.3 (a) which states landscaped interior island must be provided every ten (10) parking spaces for a required total of fourteen (14) and instead allow three (3) landscaped interior islands for a variance of eleven (11) landscaped interior island for certain property located on a portion of 3102 Hardy Street and along S. 31st Avenue (Parcel 028N-07-079.00, PPIN 26492, & Parcel 028N-07-080.00, PPIN 26493, Parcel 028N-07-078.00, PPIN 20837, respectively, Ward 3).

Basis for Approval:

1. That special conditions and circumstances **(do / do not)** exist which are peculiar to the land, structure, or building involved and which are not applicable to other lands, structures, or buildings in the same district;
2. That literal interpretation of the provisions of this Code **(would / would not)** deprive the applicant of rights commonly enjoyed by other properties in the same district under the terms of this Code;
3. That the special conditions and circumstances **(do / do not)** result from the actions of the applicant;
4. That granting the variance requested **(will / will not)** confer on the applicant any special privilege that is denied by this Code to other lands, structures, or buildings in the same district.

Variance Information (1 page)

Note: No nonconforming use of neighboring lands, structures, or buildings in the same district, and no permitted or nonconforming use of lands, structures, or buildings in other districts shall be considered grounds for the issuance of a variance.

1. List reasons why you feel that the property could not be reasonably used without the requested

variance: Market/tenant demands for parking versus code requirements. We are not able to develop this land without the level of parking we are requesting. The code encourages shared parking, however the shared parking with other sites is not in place at this time since we are the initial developer of land in this area. Also, there is also no existing on-street parking infrastructure for us to share your parking with. In addition, the odd shapes of the parcels we are attempting to develop make it impossible to meet all of the zoning requirements, because it would further reduce parking.

2. All of the following conditions must be met before a variance can be recommended.

Explain and justify your proposal's compliance with each condition:

- a. That special conditions and circumstances exist which are peculiar to the land, structure, or building involved and which are not applicable to other lands, structures, or buildings in the same district.

We are the initial developer and the Form Based code encourages shared parking - which is not available for my site.

This causes the hardship for multiple variances.

- b. That literal interpretation of the provisions of this Code would deprive the applicant of rights commonly enjoyed by other properties in the same district under the terms of this Code.


If we had no variances given to us we would be unable to do the project. There is not enough parking in the area to substantiate all the development required by code.

- c. That the special conditions and circumstances do not result from the actions of the applicant.

These are a result of the Form Based code. We are the first development and are unable to meet all of the requirements, mainly due to the lack of availability of parking. Secondly, our site is irregular and if we meet all of the zoning requirements we would lose even more parking.

- d. That granting the variance requested will not confer on the applicant any special privilege that is denied by this Code to other lands, structures, or buildings in the same district.

We are the first ones doing a major development that are required to meet this code. There are not the available amenities contemplated in the code and thus we can't do a development without these variances.

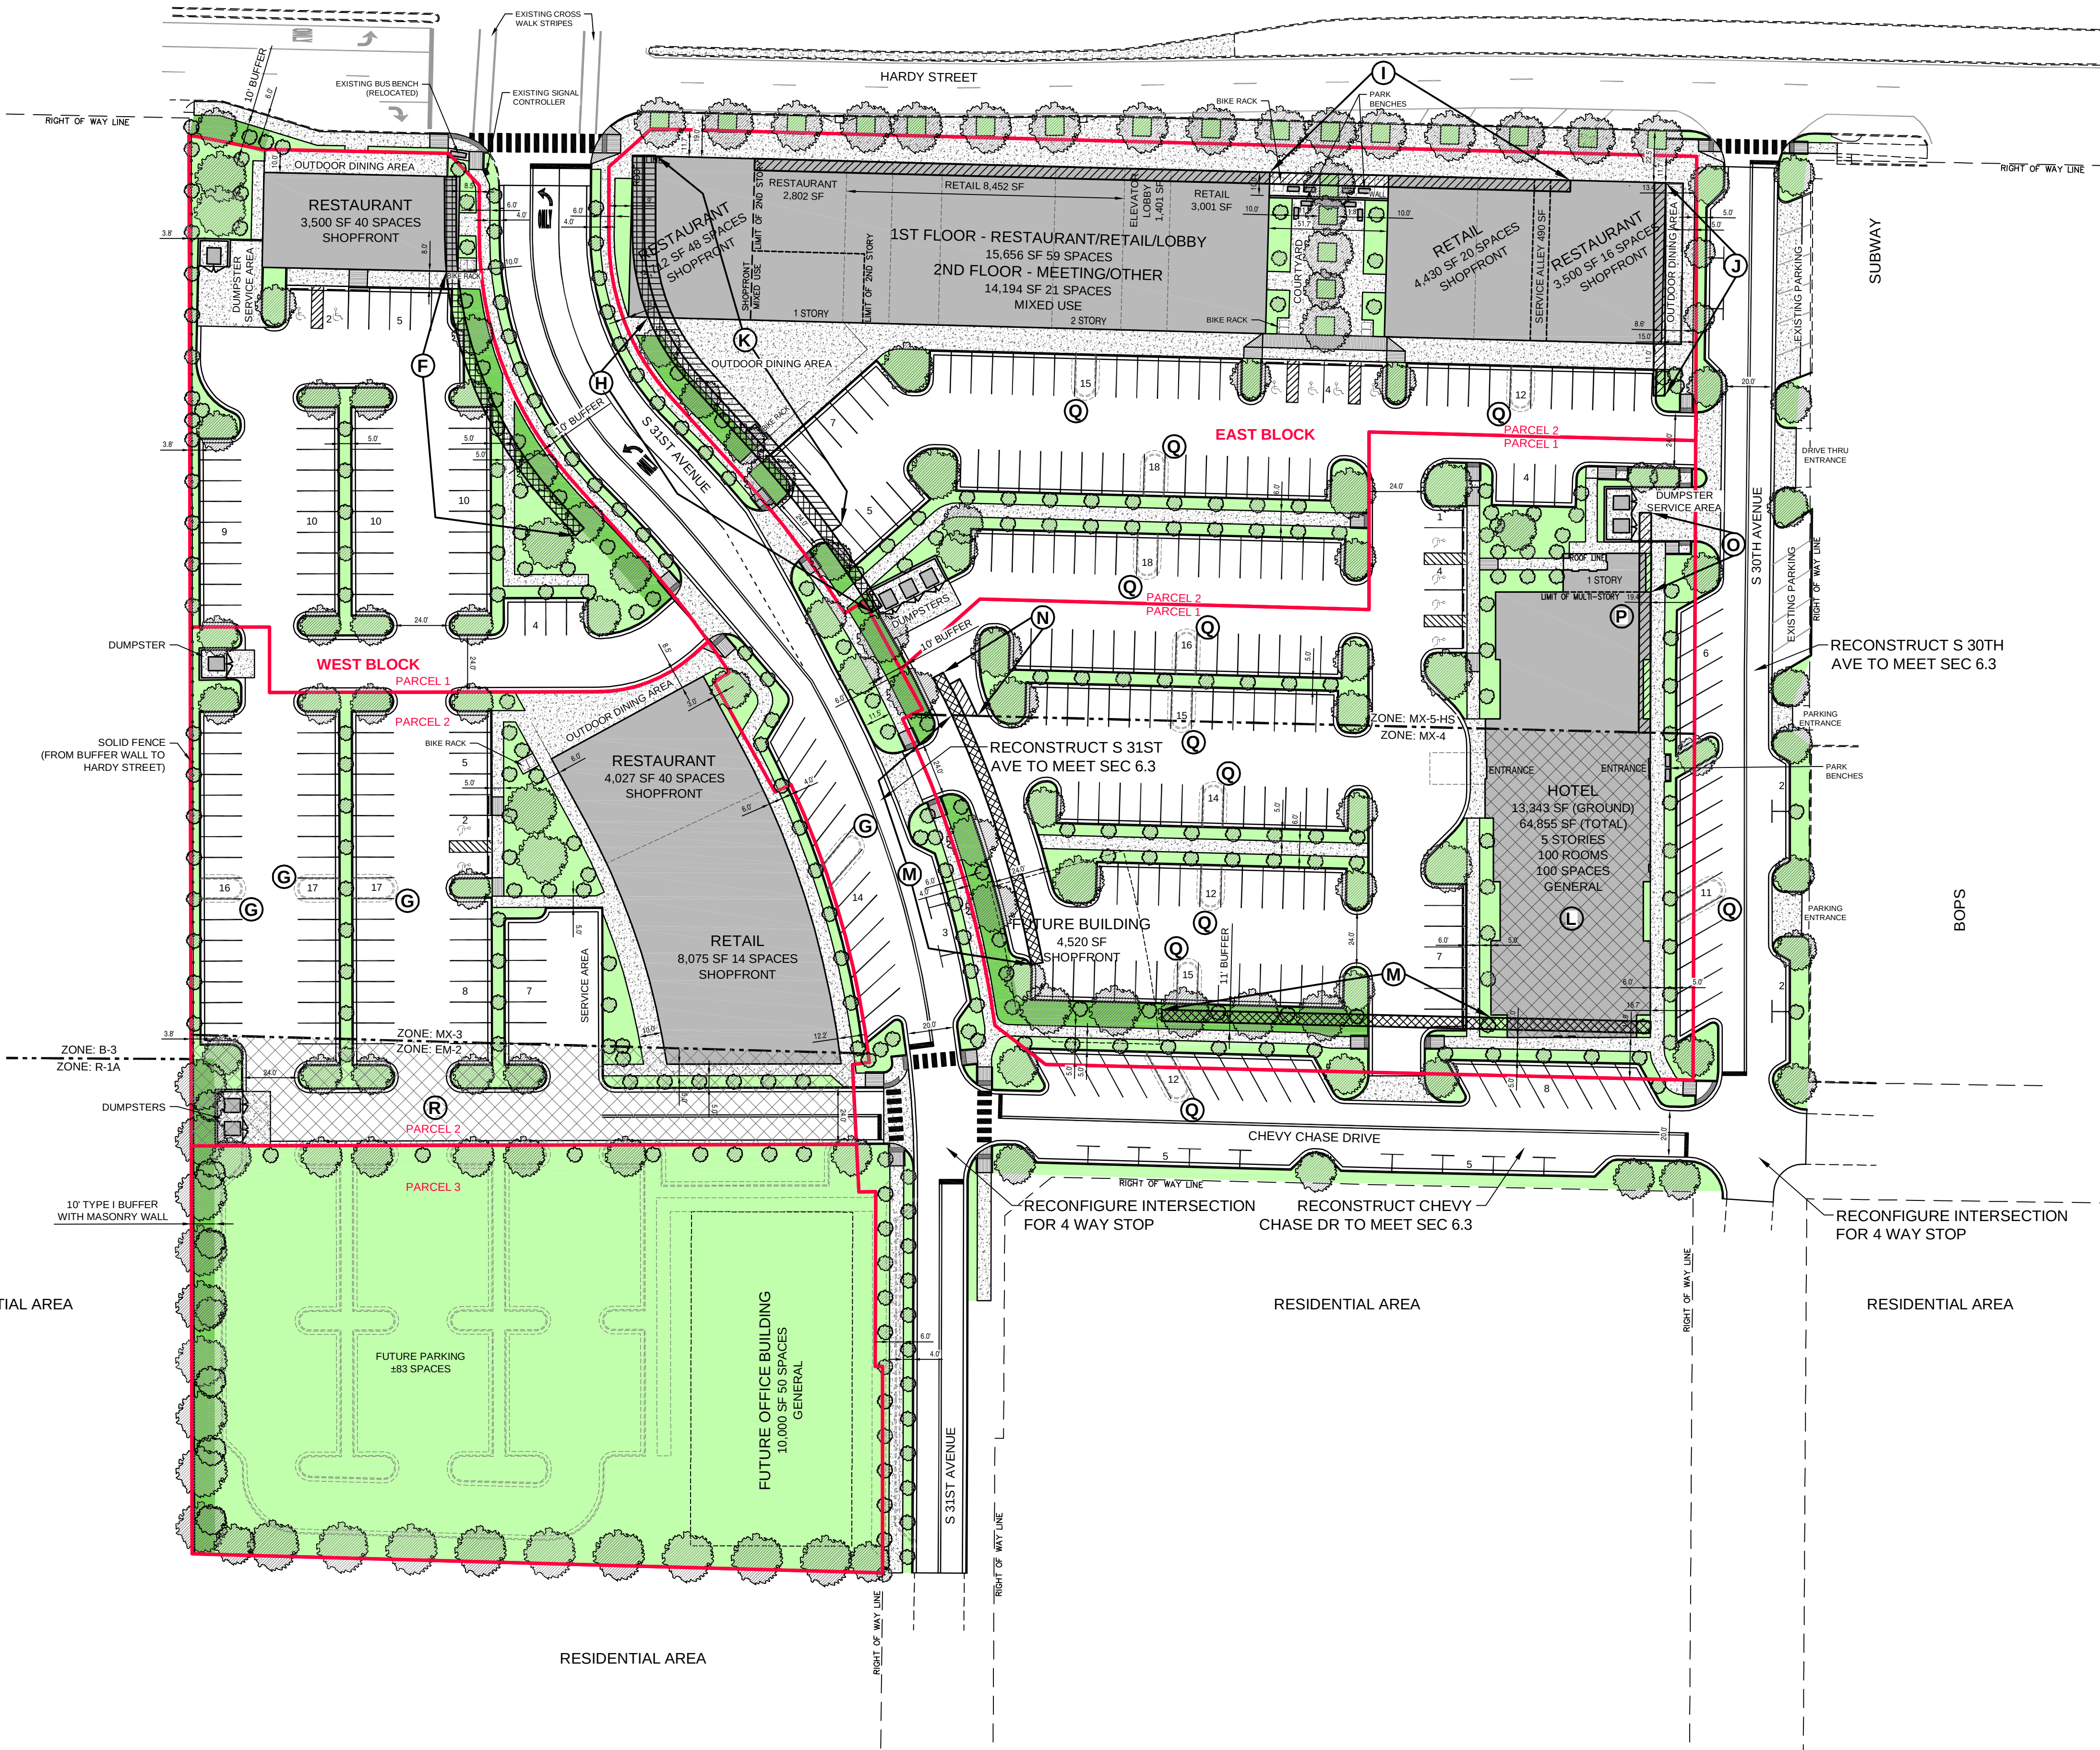


Parking Calculation by Usage						
Space Usage	Space	Units	Vehicle		Bicycle	
			Required	Desired	Provided	Required
Hotel	100	Units	100	100	100	7
Retail	23,958	SF	48	63	59	6
Restaurant	17,541	SF	88	174	161	5
Meeting	7,097	SF	15	16	15	1
Other	5,696	SF	12	5	5	1
Lobby	2,802	SF	0	0	0	0
On-Site Total (Includes ADA Spaces)			263	358	340	20
ADA Accessible Spaces			7	8	12	
Shared Spaces			0	0	20	0
Grand Total (Includes ADA Spaces)			263	358	360	20

Parking Totals by Block		
Block	Vehicle Spaces	Bicycle Spaces
West Block	136	10
East Block	204	25
Total	340	35

Internal Parking Islands by Block		
Block	Islands Required	Islands Provided
West Block	5	1
East Block	14	3
Total	19	4

Street Frontage Coverage Calculation					
Parcel - Zone - Street	Property Length	Building Length	Units	Coverage Required	Coverage Provided
West Block - Parcel 1 - MX-3	Hardy Street	127.8 Ft	85.0 Ft	70%	67%
	S 31st Avenue	240.0 Ft	41.2 Ft	70%	17%
West Block - Parcel 2 - MX-3	S 31st Avenue	227.6 Ft	180.0 Ft	70%	79%
West Block - Parcel 3 - EM-2	S 31st Avenue (Future Development)	186.2 Ft	0.0 Ft	70%	0%
East Block - Parcel 1 - MX-4	S 31st Avenue	162.7 Ft	0.0 Ft	70%	0%
	Chevy Chase Drive	303.1 Ft	69.1 Ft	70%	23%
East Block - Parcel 1 - 1st Floor MX-5-HS	S 30th Avenue	150.3 Ft	132.3 Ft	35%	88%
East Block - Parcel 1 - 2nd Floor MX-5-HS	S 31st Avenue	20.1 Ft	0.0 Ft	90%	0%
East Block - Parcel 1 - 2nd Floor MX-5-HS	S 30th Avenue	127.3 Ft	77.9 Ft	45%	61%
East Block - Parcel 2 - 1st Floor MX-5-HS	S 31st Avenue	20.1 Ft	0.0 Ft	75%	0%
	S 30th Avenue	127.3 Ft	61.0 Ft	75%	48%
East Block - Parcel 2 - 2nd Floor MX-5-HS	Hardy Street	258.3 Ft	70.0 Ft	90%	27%
	S 30th Avenue	472.2 Ft	448.5 Ft	90%	95%
East Block - Parcel 2 - 2nd Floor MX-5-HS	Hardy Street	123.3 Ft	70.0 Ft	45%	57%
	S 31st Avenue	258.3 Ft	0.0 Ft	75%	0%
East Block - Parcel 2 - 2nd Floor MX-5-HS	Hardy Street	472.2 Ft	248.0 Ft	75%	53%
	S 30th Avenue	123.3 Ft	0.0 Ft	75%	0%

- (L) MAXIMUM BUILDING HEIGHT ALLOWED: 4 STORIES
DESIGNED BUILDING HEIGHT: 5 STORIES
(P) MAXIMUM BUILDING SETBACK ALLOWED: 15 FEET
DESIGNED BUILDING SETBACK: 19.4 FEET
(R) EXISTING ZONE: EM-2
PREFERRED ZONE: MX-3

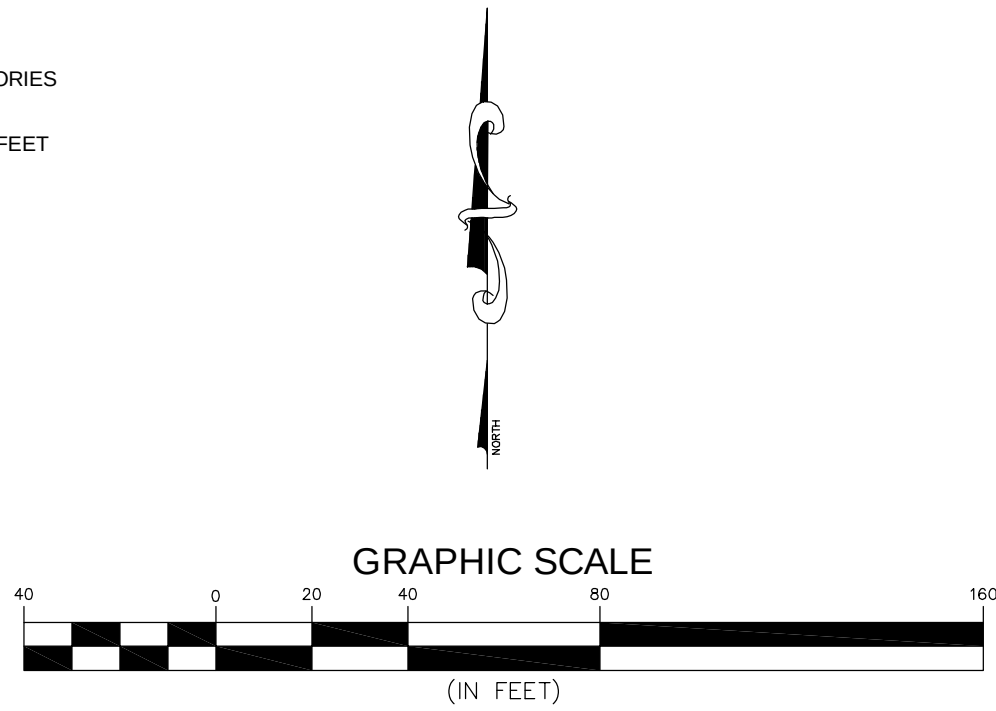

2	03/11/16	REVISED FOR PUBLIC HEARING	RES
1	03/08/16	REVISED COVERAGE CALC & ADDED PARCELS	RES
NO.	DATE	DESCRIPTION	BY
CONCEPTUAL SITE PLAN			
THE DISTRICT AT MIDTOWN			
MIDTOWN DEVELOPERS, LLC			
HATTIESBURG, MISSISSIPPI			
sdw Engineering Progress			
301 Second Ave. Hattiesburg, MS 39401 (p) 601.544.1821 (f) 601.544.0501 sdw.com			
Drawn by: RES		Checked by: SEM	
Date: 02-29-2016		Scale: AS NOTED	
Drawing No.: 15861		Sheet No.: 1 of 1	

[illegible]



City of Hattiesburg, MS

200 Forrest St.
P.O. Box 1898
Hattiesburg, MS 39401

Master

File Number: 2016-2611

File ID: 2016-2611

Type: Ordinance

Status: Agenda Ready

Version: 1

Reference:

In Control: City Council

File Created: 04/11/2016

Brief Title: Portion of a parcel on S. 31st Avenue - Rezoning (FBC)

Final Action: 04/19/2016

Minute Book Number: MB2016-106-107

Title: Adopt an Ordinance for the petition by Robert Tatum, Representative, on behalf of University of Southern Mississippi, Owner, to change the zoning classification for a portion of a parcel located on S. 31st Avenue (Parcel 028N-07-079.00, PPIN 26492, & Parcel 028N-07-080.00, PPIN 26493, Ward 3) from Article 2, Section 2.4, EM-2 (Employment) District to Article 2, Section 2.3, MX-3 (Mixed Use) District. The Planning Commission recommended to APPROVE on April 6, 2016.

Notes:

Sponsors:

Enactment Date:

Attachments: April PC Minutes (draft) 1, Image Sheet-Midtown-Item R, Staff Summary - Midtown- R S.31st Avenue (Rezoning), Applicant Summary (Rezoning)-Item R, Site Plan - The District at Midtown, Petition R - Exhibit, Ordinance - S.31st Avenue, executed Ordinance - S.31st Avenue ORD#3193

Enactment Number:

Contact:

Meeting Date: 04/19/2016

Drafter: Ginger Maddox

Effective Date:

History of Legislative File

Ver- sion:	Acting Body:	Date:	Action:	Sent To:	Due Date:	Return Date:	Result:
1	City Council	04/19/2016	Adopt				Pass

Action Text: A MOTION was made by Council Member Carroll and seconded by Council Member Dryden to Adopt an Ordinance (#3193) for the petition by Robert Tatum, Representative, on behalf of University of Southern Mississippi, Owner, to change the zoning classification for a portion of a parcel located on S. 31st Avenue (Parcel 028N-07-079.00, PPIN 26492, & Parcel 028N-07-080.00, PPIN 26493, Ward 3) from Article 2, Section 2.4, EM-2 (Employment) District to Article 2, Section 2.3, MX-3 (Mixed Use) District. The Planning Commission recommended to APPROVE on April 6, 2016.

There being no discussion, the Motion received the affirmative vote of the Council as follows:

Yeas: 5 - Bradley, Delgado, Carroll, Dryden and Naylor

Nays: 0

Yea: 5 Council Member Bradley
Council Member Delgado
Council Member Carroll
Council Member Dryden
Council Member Naylor

TEL-No Vote: 0

Text of Legislative File 2016-2611

Title

Adopt an Ordinance for the petition by Robert Tatum, Representative, on behalf of University of Southern Mississippi, Owner, to change the zoning classification for a portion of a parcel located on S. 31st Avenue (Parcel 028N-07-079.00, PPIN 26492, & Parcel 028N-07-080.00, PPIN 26493, Ward 3) from Article 2, Section 2.4, EM-2 (Employment) District to Article 2, Section 2.3, MX-3 (Mixed Use) District. The Planning Commission recommended to APPROVE on April 6, 2016.

Summary

Portion of a parcel on S. 31st Avenue - Rezoning (FBC)

Budget Information

Expenditure Type

Purchasing Item

Publication Information

**MINUTES OF THE
REGULAR MEETING OF THE
HATTIESBURG PLANNING COMMISSION
April 6, 2016**

The Hattiesburg Planning Commission did meet in a regular session on April 6, 2016 at 1:00 p.m. at the Jackie Dole Community Center, 220 West Front Street, Hattiesburg, Mississippi. Joseph White, Chairman, presided over the meeting. A quorum was indicated and the attendance was as follows:

Commissioners Present: Dick Conville
 Peggy Horton, Secretary
 Eric Martin
 Don McCleskey
 Linda McMurtrey, Vice-Chairman
 Mark Miller
 Joseph White, Chairman

Commissioners Absent: Judy Corts
 Sandra Thompson
 Jessie Wilson

Also Present: Pattie Brantley, AICP, Director of Urban Development
 Ginger Maddox, Planning Division Manager
 Jeremy McNeil, Planner
 Steve Mitchell, Building Official

Chairman White declared the meeting of the Hattiesburg Planning Commission open and in session at 1:00 P.M.

INVOCATION

Commissioner Horton gave the invocation.

AGENDA REVIEW

There came the matter of the April 2016 Agenda. A request was made by Chairman White for a motion to approve the April 2016 Agenda. A motion was made to approve by Commissioner Conville and seconded by Commissioner Horton.

Commissioners voting aye: Dick Conville
 Peggy Horton, Secretary
 Eric Martin
 Don McCleskey
 Linda McMurtrey, Vice-Chairman
 Mark Miller

Commissioners voting nay: None

MINUTES REVIEW

There came the matter of the February 3, 2016 Minutes. A request was made by Chairman White for a motion to Approve the February 3, 2016 Minutes. A motion was made by Commissioner McClesky to approve the minutes and seconded by Commissioner Horton.

Commissioners voting aye: Dick Conville
Peggy Horton, Secretary
Eric Martin
Don McCleskey
Linda McMurtrey, Vice-Chairman
Mark Miller

Commissioners voting nay: None

Commissioners abstaining: None

REPORTS

BUILDING REPORT

There came the matter of the Building Inspection Report provided to the commission of monthly and YTD Permit information for February and March by Steve Mitchell, Building Official.

PLANNING REPORT

There came the matter of the Planning Report. Ginger Maddox, Planning Division Manager, informed the Commission that the most recent updated draft of Land Development Code will be uploaded to the City’s website in two weeks. As well as her and Pattie Brantley, Director of Urban Development experience at the American Planning Associations’ National Conference in Phoenix, Arizona. Also, Ms. Maddox informed the Commission of the City Council approval of the following items heard at the previous Planning Commission: the City of Hattiesburg, text amendment; TIDE School, Use Permit Upon Review, PPIN 27016; Richard Hiatt, Zoning Designation, Lots 3-10, 12, 15, and 16 at Augusta Court Subdivision of Greystone located on Augusta Court West; Stan Hall, Zoning Designation Lot 17 at Augusta Court Subdivision of Greystone located at 1 Augusta Court East; Matt Mayo, Zoning Designation, Lots 19-40 and an area designated as a “Common Area” at Augusta Court Subdivision of Greystone located on Augusta Court East and Amen Circle; and William Carey University, zoning change, use permit upon review, street closure.

CHAIRMAN’S REPORT

There came the matter of the Chairman’s Report. There was none.

PUBLIC HEARING

Chairman White declared the Public Hearing open at 1:15 P.M. and read the rules and procedures of the hearing.

There came the matter of Item A (Rezoning), by David White, Representative, on behalf of Robert Wallace, Owner, as required in the Comprehensive Zoning Ordinance No. 2330, as amended, to change the zoning classification for a portion of certain property located at 6194 Hwy 98 (Parcel 052R-10-018.00, PPIN 17193, Ward 3) from Article 4, Section 62, B-5 (Regional Business) District to Article 4, Section 54, R-4 (High Density Residential) District.

	Name	Address	City/State
<u>Presented by:</u>	David White	4341 Ambergate Court	Franklin, TN
	- Representative, Franklin Construction Company		
<u>Proponents:</u>	None		
<u>Opponents:</u>	None		

Chairman White declared the Public Hearing closed and the Business Meeting open to vote on the request. Commissioner Miller made a motion to approve the zoning change because there is a material change in the circumstances and conditions of the neighborhood and area surrounding the petitioned property. The motion was seconded by Commissioner Dick.

Commissioners voting aye: Dick Conville
Peggy Horton, Secretary
Eric Martin
Don McCleskey
Linda McMurtrey, Vice-Chairman
Mark Miller

Commissioners voting nay: None

There came the matter of Item B (Use Permit Upon Review), by Charles Bourland, Representative, on behalf of William Carey University, Owner, as required in the Comprehensive Zoning Ordinance No. 2330, as amended, to request a Use Permit Upon Review for a “Parking/Parking Lot” as provided in Article 4, Section 52.03 (4) for certain properties located at 204, 226, and 228 Tuscan Avenue (Parcel 038G-15-189.00, PPIN 13687; Parcel 038G-15-190.00, PPIN 13688; Parcel 038G-15-191.00, PPIN 13689, Ward 5).

	Name	Address	City/State
<u>Presented by:</u>	Charles Bourland	5211 Old Highway 11	Hattiesburg, MS
	- Representative, Landry and Lewis Architects, P.A.		
	Bob Blevin	498 Tuscan Ave	Hattiesburg, MS
	- Director of Facilities, William Carey University		
<u>Proponents:</u>	None		
<u>Opponents:</u>	Katie L. Riley	498 Tuscan Ave.	Hattiesburg, MS

Chairman White declared the Public Hearing closed and the Business Meeting open to vote on the request. Commissioner McCleskey made a motion to approve the application for a Use permit Upon Review because there is need to preserve and encourage the stability of the Hattiesburg business community. The motion was seconded by Commissioner Miller.

Commissioners voting aye: Dick Conville
Peggy Horton, Secretary
Eric Martin
Don McCleskey
Linda McMurtrey, Vice-Chairman
Mark Miller

Commissioners voting nay: None

There came the matter of Item C (Rezoning) by Renee and Brian Dozier, Representative, on behalf of Sidney Malone, Owner, as required in the Comprehensive Zoning Ordinance No. 2330, as amended, to change the zoning classification for a certain property

located on The northeast corner of Turtle Creek Mall (Willow Street) (Parcel 051L-11-036.000, PPIN 17347, Ward 3) from Article 4, Section 59, B-2 (Neighborhood Business) District to Article 4, Section 62, B-5 (Regional Business) District.

	Name	Address	City/State
<u>Presented by:</u>	Kyle Wallace - Project Engineer, Shows, Dearman & Waits, Inc.	301 2 nd Avenue	Hattiesburg, MS
	Sidney Malone	104 Campbell Loop	Hattiesburg, MS
<u>Proponents:</u>	None		
<u>Opponents:</u>	None		

Chairman White declared the Public Hearing closed and the Business Meeting open to vote on the request. Commissioner Miller made a motion to approve the zoning change because there is a material change in the circumstances and conditions of the neighborhood and area surrounding the petitioned property. The motion was seconded by Commissioner Horton.

Commissioners voting aye: Dick Conville
Peggy Horton, Secretary
Eric Martin
Linda McMurtrey, Vice-Chairman
Mark Miller

Commissioners voting nay: None

Commissioners abstaining: Don McCleskey

There came the matter of Item D (Variance), by Renee and Brian Dozier, Representative, on behalf of Sidney Malone, Owner, as required in the Comprehensive Zoning Ordinance No. 2330, as amended, to request a variance from Article 4, Section 89.04 (39) which states one (1) parking space is required for each one thousand (1,000) square feet of gross floor area for a total (44) spaces required and instead allow a total of eight (8) spaces for a variance of thirty-six (36) parking spaces for certain property located at the northeast corner of Turtle Creek Mall (Willow Street) (Parcel 051L-11-036.000, PPIN 17347, Ward 3).

	Name	Address	City/State
<u>Presented by:</u>	Kyle Wallace - Project Engineer, Shows, Dearman & Waits, Inc.	301 2 nd Avenue	Hattiesburg, MS
	Sidney Malone	104 Campbell Loop	Hattiesburg, MS
<u>Proponents:</u>	None		
<u>Opponents:</u>	None		

Chairman White declared the Public Hearing closed and the Business Meeting open to vote on the request. Commissioner Conville made a motion to approve the variance because there is literal interpretation of the provision of the Code would deprive the applicant of rights commonly enjoyed by other properties in the same district under the terms of this code. The motion was seconded by Commissioner Horton.

Commissioners voting aye: Dick Conville
Peggy Horton, Secretary
Eric Martin
Linda McMurtrey, Vice-Chairman

Commissioners voting nay: Mark Miller

Commissioners voting abstaining: Don McCleskey

There came the matter of Item E (Text Amendment), by the City of Hattiesburg to add and amend the text of the Midtown Form Based Code, Ord. 3105, so that Section 3.17 C.3.b.v. reads: “Chevy Chase Drive”.

Amended text to read:

- “b. Where more than one street abuts a lot, all of the streets are considered primary streets, except that the following streets are designated as side streets:
- i. 30th Avenue;
 - ii. Lorraine Street;
 - iii. 27th Avenue;
 - iv. Adeline Street; and
 - v. Chevy Chase Drive.”

	Name	Address	City/State
<u>Presented by:</u>	City of Hattiesburg		Hattiesburg, MS
<u>Proponents:</u>	None		
<u>Opponents:</u>	None		

Chairman White declared the Public Hearing closed and the Business Meeting open to vote on the request. Commissioner McCleskey made a motion to approve the text amendment. The motion was seconded by Commissioner Horton.

Commissioners voting aye: Dick Conville
Peggy Horton, Secretary
Eric Martin
Don McCleskey
Linda McMurtrey, Vice-Chairman
Mark Miller

Commissioners voting nay: None

There came the matter of Item F (Variance), Robert Tatum, Representative, on behalf of the University of Southern Mississippi, Owner, as required in the Midtown Form-Based Code, to request a variance from Article 3, Section 3.4.2 (F) which states a Build-to Zone on a primary street shall meet 70% minimum overall lot width and instead allow 17% lot width for a variance of 53% lot width for certain property located on a portion of 3102 Hardy St and along S. 31st Avenue (Parcel 028N-07-079.00, PPIN 26492, & Parcel 028N-07-080.00, PPIN 26493, respectively, Ward 3).

	Name	Address	City/State
<u>Presented by:</u>	Robert Tatum	11 Parkway Blvd	Hattiesburg, MS
	- Representative, CR Properties, LLC		
<u>Proponents:</u>	None		

Opponents: None

Chairman White declared the Public Hearing closed and the Business Meeting open to vote on the request. Commissioner McCleskey made a motion to approve the variance because special conditions and circumstances do exist which are peculiar to the land, structure, or building involved and which are not applicable to other lands, structures, or buildings in the same district; and that granting the variance requested will not confer on the applicant any special privilege that is denied by this code to other lands, structures, or buildings in the same district. The motion was seconded by Commissioner Miller.

Commissioners voting aye: Dick Conville
Peggy Horton, Secretary
Eric Martin
Don McCleskey
Linda McMurtrey, Vice-Chairman
Mark Miller

Commissioners voting nay: None

There came the matter of Item G (Variance), Robert Tatum, Representative, on behalf of the University of Southern Mississippi, Owner, as required in the Midtown Form-Based Code, to request a variance from Article 5, Section 5.1.G.3 (a) which states landscaped interior islands must be provided every ten (10) parking spaces for a total of five (5) and instead allow one (1) landscaped interior island for a variance of three (3) landscaped interior islands for certain property located on parcels on and along S. 31st Avenue (Parcel 028N-07-079.00, PPIN 26492, & Parcel 028N-07-080.00, PPIN 26493, respectively, Ward 3).

	Name	Address	City/State
<u>Presented by:</u>	Robert Tatum	11 Parkway Blvd	Hattiesburg, MS
	- Representative, CR Properties, LLC		
<u>Proponents:</u>	None		
<u>Opponents:</u>	None		

Chairman White declared the Public Hearing closed and the Business Meeting open to vote on the request. Commissioner McMurtrey made a motion to approve the variance because special conditions and circumstances do exist which are peculiar to the land, structure, or building involved and which are not applicable to other lands, structures, or buildings in the same district; and that granting the variance requested will not confer on the applicant any special privilege that is denied by this code to other lands, structures, or buildings in the same district. The motion was seconded by Commissioner Horton.

Commissioners voting aye: Dick Conville
Peggy Horton, Secretary
Eric Martin
Don McCleskey
Linda McMurtrey, Vice-Chairman
Mark Miller

Commissioners voting nay: None

There came the matter of Item H (Variance), Robert Tatum, Representative, on behalf of the University of Southern Mississippi, Owner, as required in the Midtown Form-Based Code, to request a variance from Article 3, Section 3.15.1 (F) which states a Build-to Zone on a primary street (S. 31st Ave.) shall meet a 90% minimum overall lot width and instead allow 27% lot width for a variance of 63% lot width for certain property located on a portion of 3000 Hardy Street (Parcel 028N-07-078.00, PPIN 20837, Ward 3).

	Name	Address	City/State
<u>Presented by:</u>	Robert Tatum	11 Parkway Blvd	Hattiesburg, MS
	- Representative, CR Properties, LLC		
<u>Proponents:</u>	None		
<u>Opponents:</u>	None		

Chairman White declared the Public Hearing closed and the Business Meeting open to vote on the request. Commissioner McCleskey made a motion to approve the variance because special conditions and circumstances do exist which are peculiar to the land, structure, or building involved and which are not applicable to other lands, structures, or buildings in the same district; and that granting the variance requested will not confer on the applicant any special privilege that is denied by this code to other lands, structures, or buildings in the same district. The motion was seconded by Commissioner Conville.

Commissioners voting aye: Dick Conville
Peggy Horton, Secretary
Eric Martin
Don McCleskey
Linda McMurtrey, Vice-Chairman
Mark Miller

Commissioners voting nay: None

There came the matter of Item I (Variance), Robert Tatum, Representative, on behalf of the University of Southern Mississippi, Owner, as required in the Midtown Form-Based Code, to request a variance from Article 3, Section 3.15.2(B) which states a street facing façade with a height minimum of two (2) stories shall meet a 75% minimum overall lot width and instead allow 53% lot width along Hardy Street for a variance of 22% lot width for certain property located 3000 Hardy Street (Parcel 028N-07-078.00, PPIN 20837, Ward 3).

	Name	Address	City/State
<u>Presented by:</u>	Robert Tatum	11 Parkway Blvd	Hattiesburg, MS
	- Representative, CR Properties, LLC		
<u>Proponents:</u>	None		
<u>Opponents:</u>	None		

Chairman White declared the Public Hearing closed and the Business Meeting open to vote on the request. Commissioner McCleskey made a motion to approve the variance because special conditions and circumstances do exist which are peculiar to the land, structure, or building involved and which are not applicable to other lands, structures, or buildings in the

same district; and that granting the variance requested will not confer on the applicant any special privilege that is denied by this code to other lands, structures, or buildings in the same district. The motion was seconded by Commissioner Horton.

Commissioners voting aye: Dick Conville
Peggy Horton, Secretary
Eric Martin
Don McCleskey
Linda McMurtrey, Vice-Chairman
Mark Miller

Commissioners voting nay: None

There came the matter of Item J (Variance), Robert Tatum, Representative, on behalf of the University of Southern Mississippi, Owner, as required in the Midtown Form-Based Code, to request a variance from Article 3, Section 3.15.2(B) which states a street facing façade with a height minimum of two (2) stories shall meet a 75% minimum overall lot width and instead allow 0% lot width along S. 30th Avenue for a variance of 75% lot width for certain property located 3000 Hardy Street (Parcel 028N-07-078.00, PPIN 20837, Ward 3).

	Name	Address	City/State
<u>Presented by:</u>	Robert Tatum	11 Parkway Blvd	Hattiesburg, MS
	- Representative, CR Properties, LLC		
<u>Proponents:</u>	None		
<u>Opponents:</u>	None		

Chairman White declared the Public Hearing closed and the Business Meeting open to vote on the request. Commissioner McCleskey made a motion to approve the variance because special conditions and circumstances do exist which are peculiar to the land, structure, or building involved and which are not applicable to other lands, structures, or buildings in the same district; and that granting the variance requested will not confer on the applicant any special privilege that is denied by this code to other lands, structures, or buildings in the same district. The motion was seconded by Commissioner Horton.

Commissioners voting aye: Dick Conville
Peggy Horton, Secretary
Eric Martin
Don McCleskey
Linda McMurtrey, Vice-Chairman
Mark Miller

Commissioners voting nay: None

There came the matter of Item K (Variance), Robert Tatum, Representative, on behalf of the University of Southern Mississippi, Owner, as required in the Midtown Form-Based Code, to request a variance from Article 3, Section 3.15.2(B) which states a street facing façade with a height minimum of two (2) stories shall meet a 75% minimum overall lot width and instead allow 0% lot width S. 31st Avenue for a variance of 75% lot width for certain property located 3000 Hardy Street (Parcel 028N-07-078.00, PPIN 20837, Ward 3).

	Name	Address	City/State
<u>Presented by:</u>	Robert Tatum	11 Parkway Blvd	Hattiesburg, MS
	- Representative, CR Properties, LLC		
<u>Proponents:</u>	None		
<u>Opponents:</u>	None		

Chairman White declared the Public Hearing closed and the Business Meeting open to vote on the request. Commissioner McCleskey made a motion to approve the variance because special conditions and circumstances do exist which are peculiar to the land, structure, or building involved and which are not applicable to other lands, structures, or buildings in the same district; and that granting the variance requested will not confer on the applicant any special privilege that is denied by this code to other lands, structures, or buildings in the same district. The motion was seconded by Commissioner Horton.

Commissioners voting aye: Dick Conville
Peggy Horton, Secretary
Eric Martin
Don McCleskey
Linda McMurtrey, Vice-Chairman
Mark Miller

Commissioners voting nay: None

There came the matter of Item L (Variance), Robert Tatum, Representative, on behalf of the University of Southern Mississippi, Owner, as required in the Midtown Form-Based Code, to request a variance from Article 3, Section 3.5.3.A (MX-4) which states a maximum story allowed in a MX-4 zone shall not exceed four (4) stories and instead allow five (5) stories for a variance of one (1) story for a hotel as proposed located at 3000 Hardy Street and 301 Chevy Chase Drive (Parcel 028N-07-078.00, PPIN 20837 ; Parcel 028N-07-076.00, PPIN 20839, Ward 3).

	Name	Address	City/State
<u>Presented by:</u>	Robert Tatum	11 Parkway Blvd	Hattiesburg, MS
	- Representative, CR Properties, LLC		
<u>Proponents:</u>	None		
<u>Opponents:</u>	None		

Chairman White declared the Public Hearing closed and the Business Meeting open to vote on the request. Commissioner Conville made a motion to approve the variance because special conditions and circumstances do exist which are peculiar to the land, structure, or building involved and which are not applicable to other lands, structures, or buildings in the same district; and that granting the variance requested will not confer on the applicant any special privilege that is denied by this code to other lands, structures, or buildings in the same district. The motion was seconded by Commissioner Martin.

Commissioners voting aye: Dick Conville
Peggy Horton, Secretary
Eric Martin
Linda McMurtrey, Vice-Chairman
Mark Miller
Don McCleskey

Commissioners voting nay: None

There came the matter of Item M (Variance), Robert Tatum, Representative, on behalf of the University of Southern Mississippi, Owner, as required in the Midtown Form-Based Code, to request a variance from Article 3, Section 3.4.2 (F) & (H) which states the Build-to Zone on a primary street shall meet a 70% minimum lot width and instead allow 0% lot width for a variance of 70% lot width along S. 31st Avenue and also allow 23% lot width for a variance of 47% lot width along Chevy Chase Drive for certain properties located at 3000 Hardy Street and 307 Chevy Chase Drive (Parcel 028N-07-076.00, PPIN 20839; Parcel 028N-07-078.00, PPIN 20837 ; Parcel 028N-07-077.00, PPIN 20838 respectively, Ward 3).

	Name	Address	City/State
<u>Presented by:</u>	Robert Tatum	11 Parkway Blvd	Hattiesburg, MS
	- Representative, CR Properties, LLC		
<u>Proponents:</u>	None		
<u>Opponents:</u>	None		

Chairman White declared the Public Hearing closed and the Business Meeting open to vote on the request. Commissioner Horton made a motion to approve the variance because special conditions and circumstances do exist which are peculiar to the land, structure, or building involved and which are not applicable to other lands, structures, or buildings in the same district; and that granting the variance requested will not confer on the applicant any special privilege that is denied by this code to other lands, structures, or buildings in the same district. The motion was seconded by Commissioner McMurtrey.

Commissioners voting aye: Dick Conville
Peggy Horton, Secretary
Eric Martin
Don McCleskey
Linda McMurtrey, Vice-Chairman
Mark Miller

Commissioners voting nay: None

There came the matter of Item N (Variance), Robert Tatum, Representative, on behalf of the University of Southern Mississippi, Owner, as required in the Midtown Form-Based Code, to request a variance from Article 3, Section 3.15.1 (F) which states a Build-to Zone on a primary street (S. 31st Ave.) shall meet a 90% minimum overall lot width and instead allow 0% lot width for a variance of 90% lot width and a variance from Article 3, Section 3.15.2(B) which states a street facing façade height with a minimum of two (2) stories shall meet a 75% minimum overall lot width and instead allow 0% lot width along S. 31st Avenue for a variance of 75% two lot width for certain property located on the southern portion of 3000 Hardy Street along S. 31st Avenue (Parcel 028N-07-078.00, PPIN 20837; Parcel 028N-07-077.00, PPIN 20838, Ward 3).

	Name	Address	City/State
<u>Presented by:</u>	Robert Tatum	11 Parkway Blvd	Hattiesburg, MS
	- Representative, CR Properties, LLC		
<u>Proponents:</u>	None		

Opponents: None

Chairman White declared the Public Hearing closed and the Business Meeting open to vote on the request. Commissioner Horton made a motion to approve the variance because special conditions and circumstances do exist which are peculiar to the land, structure, or building involved and which are not applicable to other lands, structures, or buildings in the same district; and that granting the variance requested will not confer on the applicant any special privilege that is denied by this code to other lands, structures, or buildings in the same district. The motion was seconded by Commissioner McMurtrey.

Commissioners voting aye: Dick Conville
Peggy Horton, Secretary
Eric Martin
Don McCleskey
Linda McMurtrey, Vice-Chairman
Mark Miller

Commissioners voting nay: None

There came the matter of Item O (Variance), Robert Tatum, Representative, on behalf of the University of Southern Mississippi, Owner, as required in the Midtown Form-Based Code, to request a variance from Article 3, Section 3.15.2(B) which states a street facing façade height with a minimum of two (2) stories shall meet a 75% minimum overall lot width and instead allow 48% lot width along S. 30th Avenue for a variance of 27% lot width for certain property located on the southern portion of 3000 Hardy Street along S. 30th Avenue (Parcel 028N-07-078.00, PPIN 20837; Parcel 028N-07-076.00, PPIN 20839, Ward 3).

	Name	Address	City/State
<u>Presented by:</u>	Robert Tatum	11 Parkway Blvd	Hattiesburg, MS
	- Representative, CR Properties, LLC		
<u>Proponents:</u>	None		
<u>Opponents:</u>	None		

Chairman White declared the Public Hearing closed and the Business Meeting open to vote on the request. Commissioner Horton made a motion to approve the variance because special conditions and circumstances do exist which are peculiar to the land, structure, or building involved and which are not applicable to other lands, structures, or buildings in the same district; and that granting the variance requested will not confer on the applicant any special privilege that is denied by this code to other lands, structures, or buildings in the same district. The motion was seconded by Commissioner Conville.

Commissioners voting aye: Dick Conville
Peggy Horton, Secretary
Eric Martin
Linda McMurtrey, Vice-Chairman
Mark Miller
Don McCleskey

Commissioners voting nay: None

There came the matter of Item P (Variance), Robert Tatum, Representative, on behalf of the University of Southern Mississippi, Owner, as required in the Midtown Form-Based Code,

to request a setback variance from Article 3. Section 3.15.1. (G) which states that a side street setback may be a maximum of fifteen (15) feet from the property line and instead allow a setback of 19.4 feet on S. 30th Avenue for a variance of 4.4 feet for a portion of a hotel as proposed located at 3000 Hardy Street and 301 Chevy Chase Drive (Parcel 028N-07-078.00, PPIN 20837; Parcel 028N-07-076.00, PPIN 20839, Ward 3).

	Name	Address	City/State
<u>Presented by:</u>	Robert Tatum	11 Parkway Blvd	Hattiesburg, MS
	- Representative, CR Properties, LLC		
<u>Proponents:</u>	None		
<u>Opponents:</u>	None		

Chairman White declared the Public Hearing closed and the Business Meeting open to vote on the request. Commissioner Horton made a motion to approve the variance because special conditions and circumstances do exist which are peculiar to the land, structure, or building involved and which are not applicable to other lands, structures, or buildings in the same district; and that granting the variance requested will not confer on the applicant any special privilege that is denied by this code to other lands, structures, or buildings in the same district. The motion was seconded by Commissioner Miller.

Commissioners voting aye: Dick Conville
Peggy Horton, Secretary
Eric Martin
Linda McMurtrey, Vice-Chairman
Mark Miller
Don McCleskey

Commissioners voting nay: None

There came the matter of Item Q (Variance), Robert Tatum, Representative, on behalf of University of Southern Mississippi, Owner, as required in the Midtown Form-Based Code, to request a variance from Article 5, Section 5.1.G.3 (a) which states landscaped interior island must be provided every ten (10) parking spaces for a required total of fourteen (14) and instead allow three (3) landscaped interior islands for a variance of eleven (11) landscaped interior island for certain property located on a portion of 3102 Hardy Street and along S. 31st Avenue (Parcel 028N-07-079.00, PPIN 26492, & Parcel 028N-07-080.00, PPIN 26493, Parcel 028N-07-078.00, PPIN 20837, respectively, Ward 3).

	Name	Address	City/State
<u>Presented by:</u>	Robert Tatum	11 Parkway Blvd	Hattiesburg, MS
	- Representative, CR Properties, LLC		
<u>Proponents:</u>	None		
<u>Opponents:</u>	None		

Chairman White declared the Public Hearing closed and the Business Meeting open to vote on the request. Commissioner McCleskey made a motion to approve the variance because special conditions and circumstances do exist which are peculiar to the land, structure, or building involved and which are not applicable to other lands, structures, or buildings in the same district; and that granting the variance requested will not confer on the applicant any

special privilege that is denied by this code to other lands, structures, or buildings in the same district. The motion was seconded by Commissioner Horton.

Commissioners voting aye: Dick Conville
Peggy Horton, Secretary
Eric Martin
Don McCleskey
Linda McMurtrey, Vice-Chairman
Mark Miller

Commissioners voting nay: None

There came the matter of Item R (Rezoning), Robert Tatum, Representative, on behalf of University of Southern Mississippi, Owner, as required in the Midtown Form-Based Code, to change the zoning classification for a portion of certain a parcel located on S. 31st Avenue (Parcel 028N-07-079.00, PPIN 26492, & Parcel 028N-07-080.00, PPIN 26493, respectively, Ward 3) from Article 2, Section 2.4, EM-2 (Employment) District to Article 2, Section 2.3, MX-3 (Mixed Use) District.

	Name	Address	City/State
<u>Presented by:</u>	Robert Tatum	11 Parkway Blvd	Hattiesburg, MS
	- Representative, CR Properties, LLC		
<u>Proponents:</u>	None		
<u>Opponents:</u>	None		

Chairman White declared the Public Hearing closed and the Business Meeting open to vote on the request. Commissioner Miller made a motion to approve the zoning change because there is a material change in the circumstances and conditions of the neighborhood and area surrounding the petitioned property. The motion was seconded by Commissioner Conville.

Commissioners voting aye: Dick Conville
Peggy Horton, Secretary
Eric Martin
Don McCleskey
Linda McMurtrey, Vice-Chairman
Mark Miller

Commissioners voting nay: None

BUSINESS MEETING

There being no further business, the meeting was adjourned at 3:45 P.M. Commissioner McCleskey made a motion to adjourned the meeting at 3:45 P.M. The motion was seconded at Commissioner Martin.

Joe White, Chairman

Pattie Brantley, AICP, Director of Urban Development.


SUBJECT PARCEL: S. 31st Avenue

Robert Tatum, on behalf of the University of Southern Mississippi.


The applicant requests to change the zoning classification for a portion of certain a parcel located on S. 31st Avenue (Parcel 028N-07-079.00, PPIN 26493, & Parcel 028N-07-080.00, PPIN 26494, Ward 3) from Article 2, Section 2.4, EM-2 (Employment) District to Article 2, Section 2.3, MX-3 (Mixed Use) District.



Vicinity Map—Ward 3

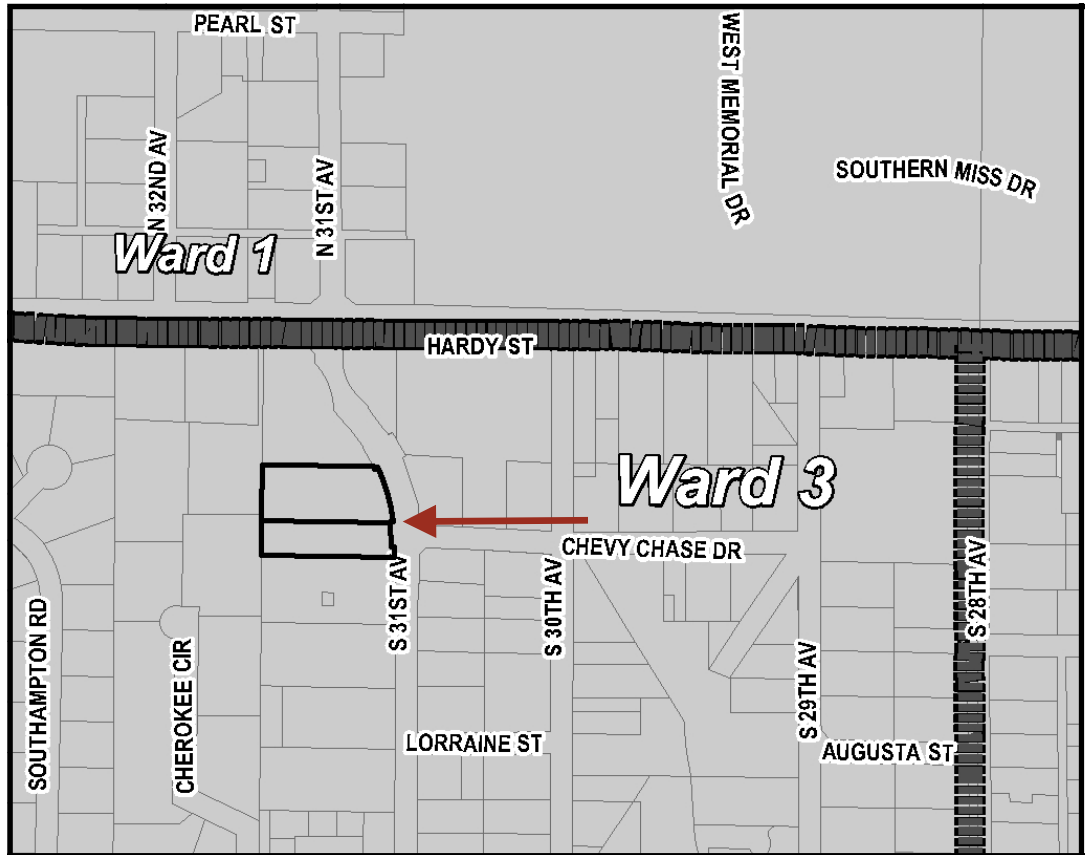

Zoning— MX-3 & EM-2

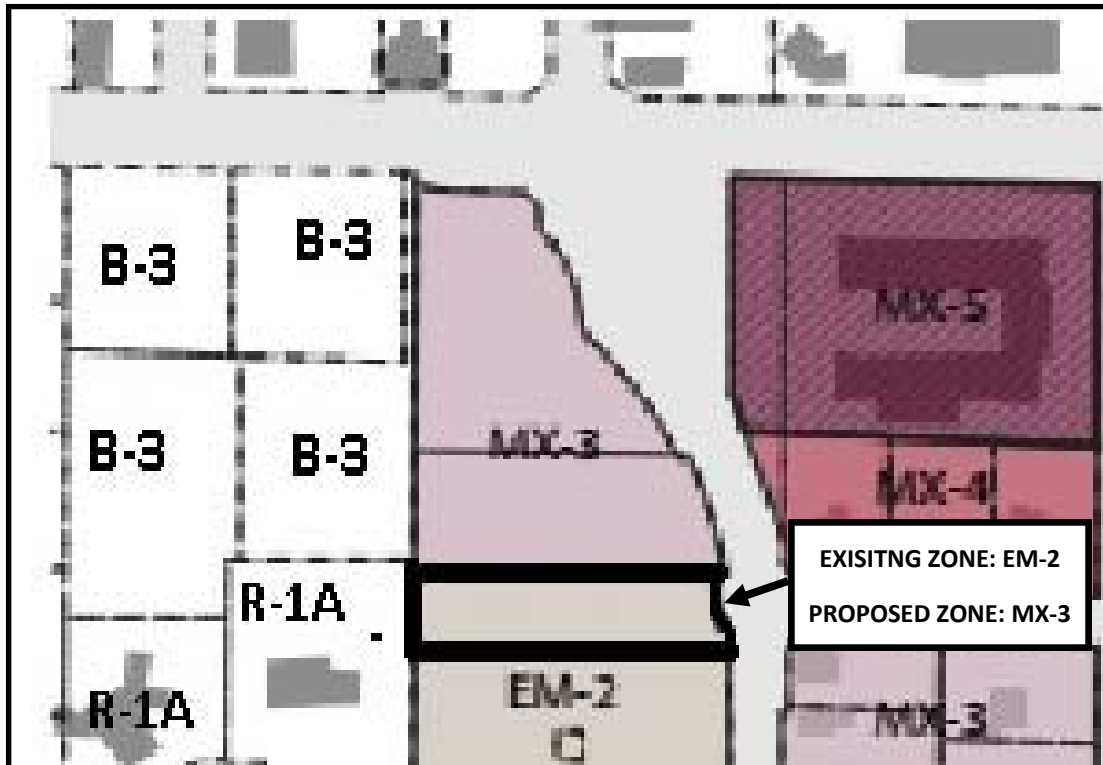

Site Aerial



SURROUNDING AREA

Northern Direction: MX-3 (Mixed Use) 3-story/ Parking Lot



Southern Direction: EM-2 (Employment 2-story)/ Parking Lot



Eastern Direction: MX-4 (Mixed Use 4-story) District/ Vacant, Parking Lot



Western Direction: R-1A (Single Family Residential) District/ Residential





**Planning Commission
Case Fact Sheet**

Property Applicant: Robert Tatum, Representative
Property Owner: University of Southern Mississippi

Address of Property:	Tax Parcels/Ward:	PPIN:	Ward:
S.31 st Avenue	028N-07-079.00	26493	3
	028N-07-080.00	26494	3

Requests: **Rezoning**

Purpose of Request: To consider an application to request to **change the zoning classification** for a portion of certain a parcel located on S. 31st Avenue (Parcel 028N-07-079.00, PPIN 26493, & Parcel 028N-07-080.00, PPIN 26494, Ward 3) from **Article 2, Section 2.4, EM-2 (Employment) District** to **Article 2, Section 2.3, MX-3 (Mixed Use) District**.

Applicant Summary: See Attached

Applicable Regulations:
SECTION 2.3

MIXED USE DISTRICTS (MX-3, -4, -5)

A. Permitted Building Types: Mixed Use Building, Shopfront Building, General Building, Civic Building, Apartment Building, Apartment Court, Garden Apartment, Stacked Flat, and Townhouse.

SECTION 2.4

EMPLOYMENT DISTRICTS (EM-2, -3 -4, -6, -9)

A. Permitted Building Types

- **EM-2, -3:** General Building, Civic Building, Apartment Building, Apartment Court, Garden Apartment, Stacked Flat, and Townhouse
- **EM-4, -6, -9:** General Building and Civic Building

Present Zoning:	This parcel is zoned EM-2 (Employment) 2-story.
Present Use:	University Parking Lot
Surrounding Zoning and Land Use:	North: MX-3 (Mixed Use) 3-story/ Parking Lot South: EM-2 (Employment 2-story)/ Parking Lot East: MX-4 (Mixed Use 4-story) District/ Vacant, Parking Lot West: R-1A (Single Family Residential) District/ Residential
Most Nearly Bounded By (streets):	This parcel is accessible north by the Hardy and the east by S.31 st Avenue. Bounded to south by Arlington Loop and the west by South Hampton.
Letters or Concerns stated:	The Planning Division Office has not received any letters or other written communications relative to this case, as of March 28, 2016.
History / Background:	This development has started the site plan review process by The Midtown Development Review Committee.
Rezoning Options:	Recommend approval or denial of the request to change the zoning classification for a portion of certain a parcel located on S. 31 st Avenue (Parcel 028N-07-079.00, PPIN 26492, & Parcel 028N-07-080.00, PPIN 26493, respectively, Ward 3) from Article 2, Section 2.4, EM-2 (Employment) District to Article 2, Section 2.3, MX-3 (Mixed Use) District.
Basis for Approval:	1. There (is / is not) a material change in the circumstances and conditions of the neighborhood and area surrounding the petitioned property. 2. There (is / is not) a public need for the change in question, based on the Comprehensive Plan. 3. Annexation

Rezoning Information (1 page)


One of the following conditions must be met before a rezoning can be recommended. Check the condition(s) most applicable to your request and explain in writing.

- A. There is a material change in the circumstances and conditions of the neighborhood and area surrounding the petitioned property and there is a public need for the change in question, based on the Comprehensive Plan.
- B. There is a mistake in the original zoning.
- C. Annexation

Detailed explanation of condition(s) most applicable to your request: (Please print or type.)

It appears the intention of the original zoning was to follow the established parcel lines. Through the subdivision of the property these parcel lines have changed. Therefore, it was thought best to change the zoning in order to maintain the intent of the original zoning map. Also, this prevents a split zone parcel as part of the plan development.

This image shows a single sheet of white paper with horizontal ruling lines. The lines are evenly spaced and run across the width of the page. There are no margins, text, or other markings on the paper.

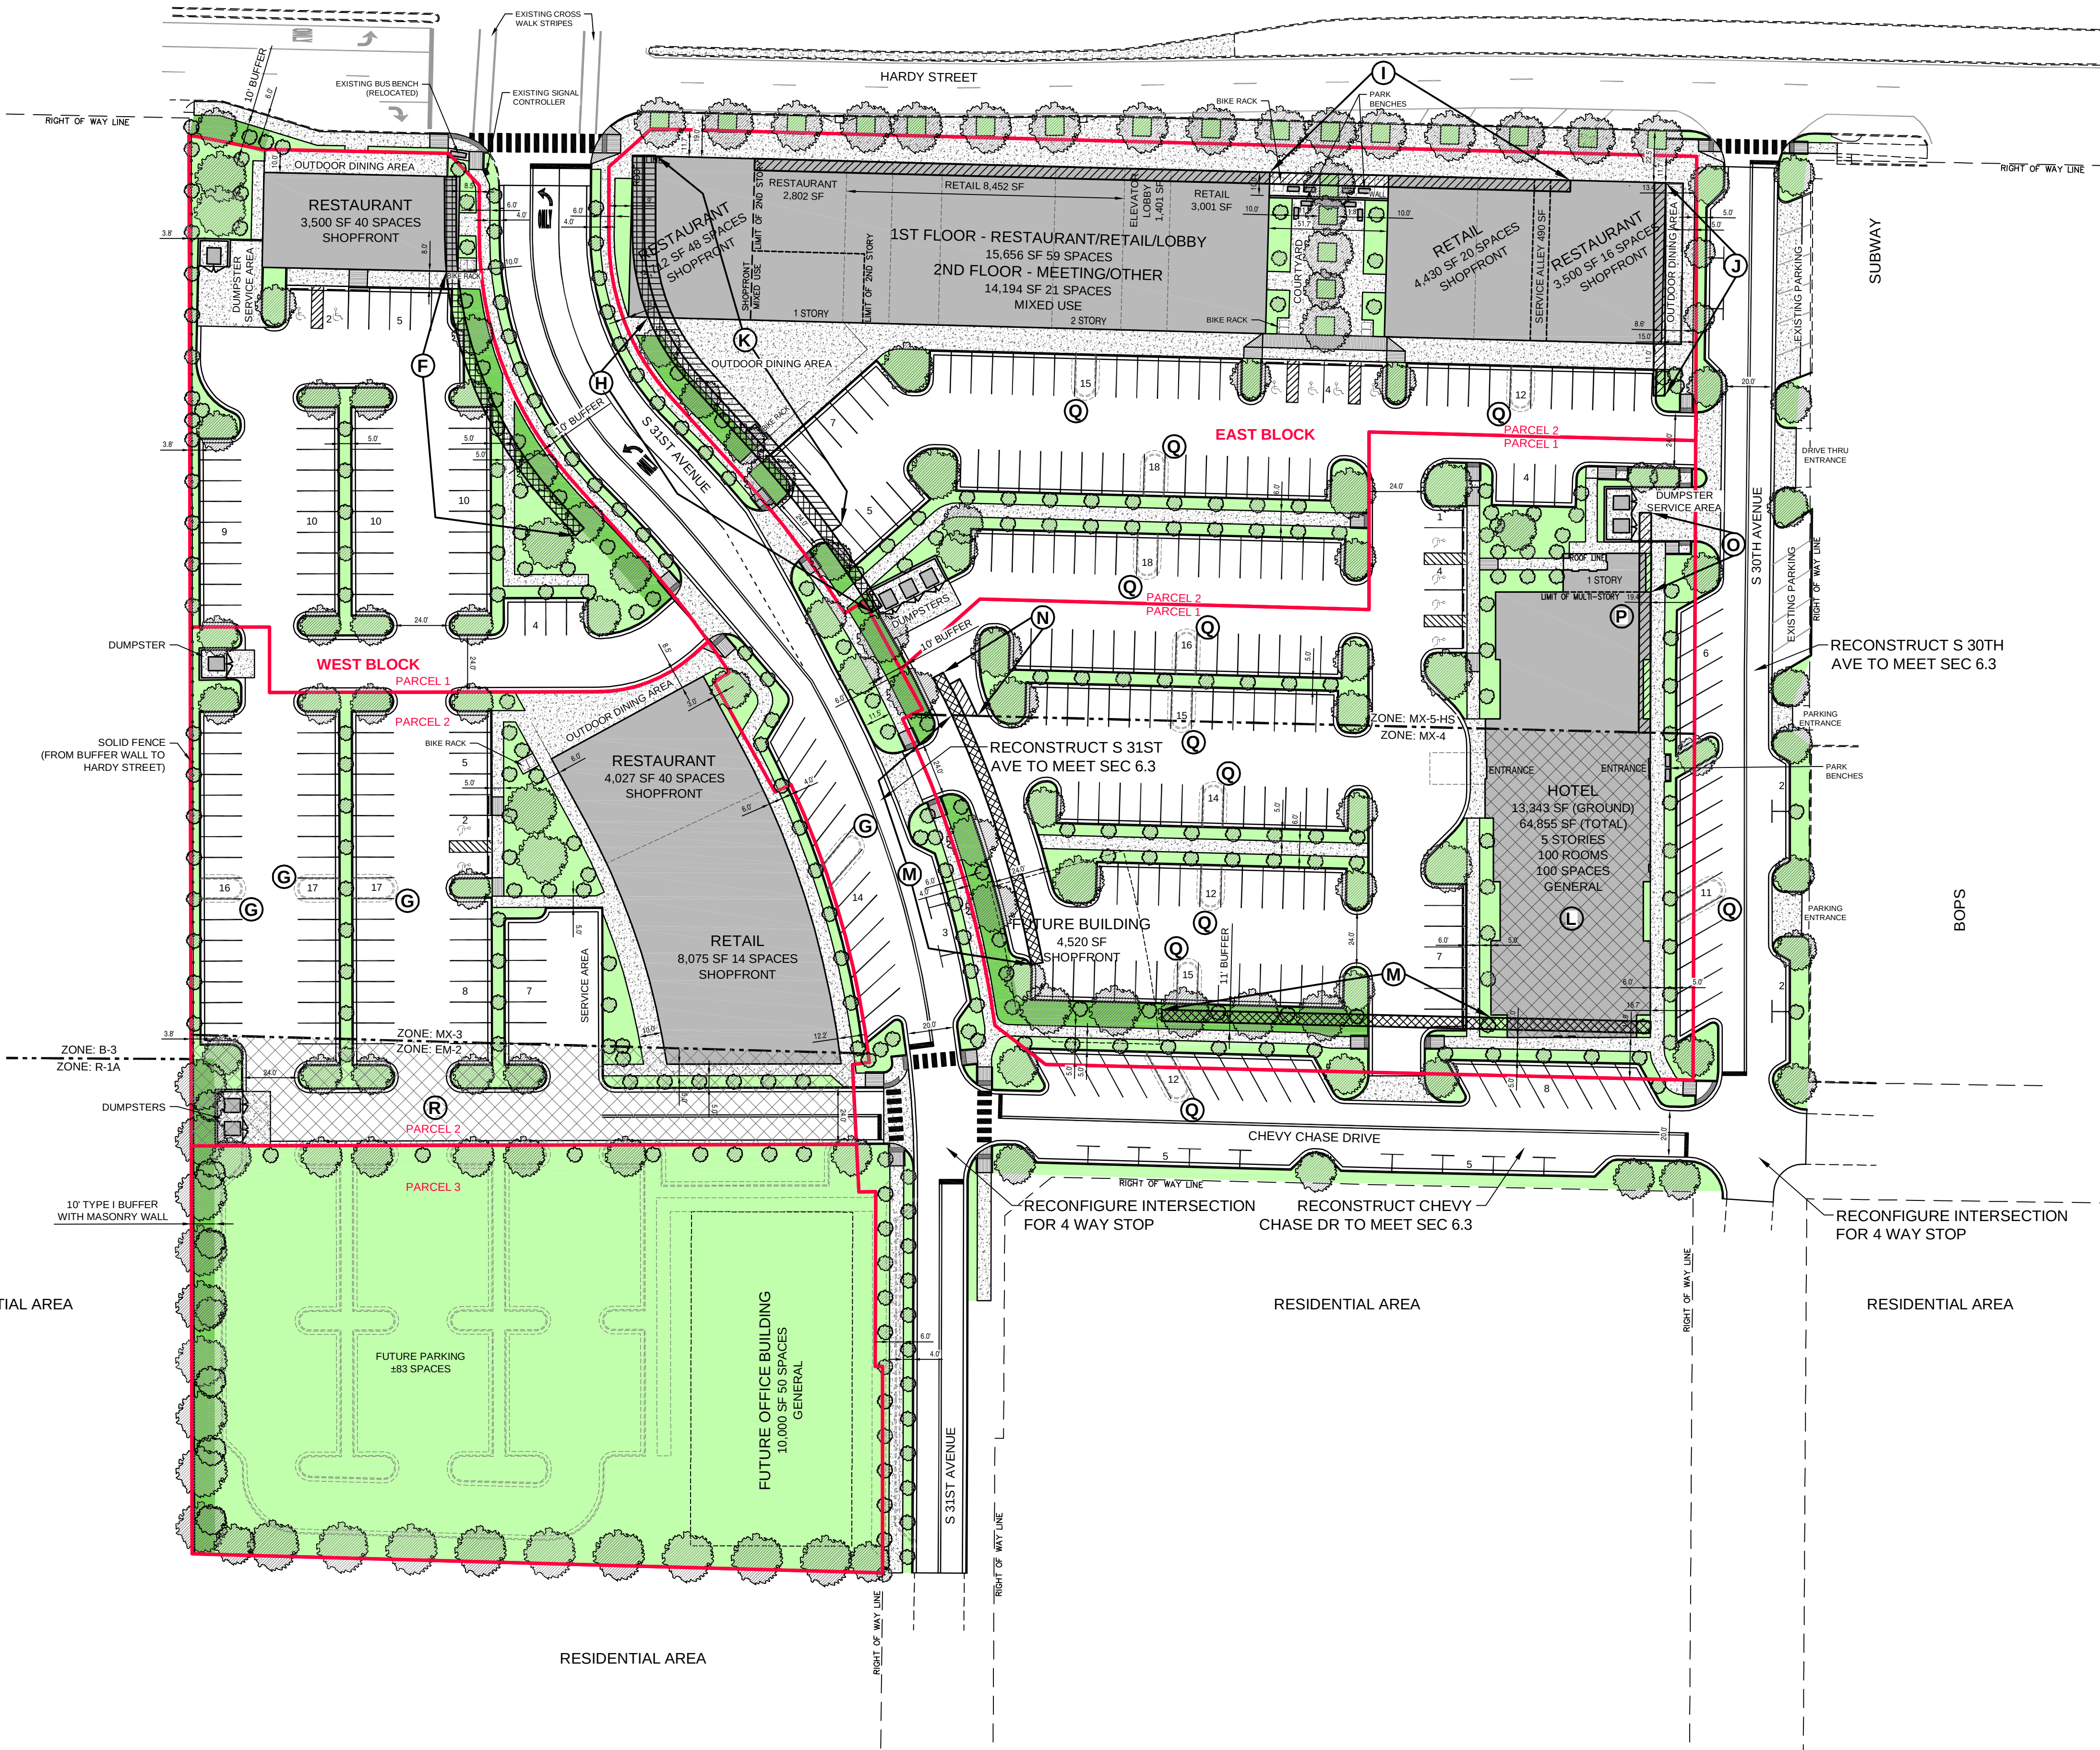


Parking Calculation by Usage						
Space Usage	Space	Units	Vehicle		Bicycle	
			Required	Desired	Provided	Required
Hotel	100	Units	100	100	100	7
Retail	23,958	SF	48	63	59	6
Restaurant	17,541	SF	88	174	161	5
Meeting	7,097	SF	15	16	15	1
Other	5,696	SF	12	5	5	1
Lobby	2,802	SF	0	0	0	0
On-Site Total (Includes ADA Spaces)			263	358	340	20
ADA Accessible Spaces			7	8	12	
Shared Spaces			0	0	20	0
Grand Total (Includes ADA Spaces)			263	358	360	20

Parking Totals by Block		
Block	Vehicle Spaces	Bicycle Spaces
West Block	136	10
East Block	204	25
Total	340	35

Internal Parking Islands by Block		
Block	Islands Required	Islands Provided
West Block	5	1
East Block	14	3
Total	19	4


Street Frontage Coverage Calculation					
Parcel - Zone - Street	Property Length	Building Length	Units	Coverage Required	Coverage Provided
West Block - Parcel 1 - MX-3	Hardy Street	127.8 Ft	85.0 Ft	70%	67%
	S 31st Avenue	240.0 Ft	41.2 Ft	70%	17%
West Block - Parcel 2 - MX-3	S 31st Avenue	227.6 Ft	180.0 Ft	70%	79%
West Block - Parcel 3 - EM-2	S 31st Avenue (Future Development)	186.2 Ft	0.0 Ft	70%	0%
East Block - Parcel 1 - MX-4	S 31st Avenue	162.7 Ft	0.0 Ft	70%	0%
	Chevy Chase Drive	303.1 Ft	69.1 Ft	70%	23%
East Block - Parcel 1 - 1st Floor MX-5-HS	S 30th Avenue	150.3 Ft	132.3 Ft	35%	88%
East Block - Parcel 1 - 2nd Floor MX-5-HS	S 31st Avenue	20.1 Ft	0.0 Ft	90%	0%
East Block - Parcel 1 - 2nd Floor MX-5-HS	S 30th Avenue	127.3 Ft	77.9 Ft	45%	61%
East Block - Parcel 2 - 1st Floor MX-5-HS	S 31st Avenue	20.1 Ft	0.0 Ft	75%	0%
	S 30th Avenue	127.3 Ft	61.0 Ft	75%	48%
East Block - Parcel 2 - 2nd Floor MX-5-HS	Hardy Street	258.3 Ft	70.0 Ft	90%	27%
	S 30th Avenue	472.2 Ft	448.5 Ft	90%	95%
East Block - Parcel 2 - 2nd Floor MX-5-HS	Hardy Street	123.3 Ft	70.0 Ft	45%	57%
	S 31st Avenue	258.3 Ft	0.0 Ft	75%	0%
East Block - Parcel 2 - 2nd Floor MX-5-HS	Hardy Street	472.2 Ft	248.0 Ft	75%	53%
	S 30th Avenue	123.3 Ft	0.0 Ft	75%	0%

- (L) MAXIMUM BUILDING HEIGHT ALLOWED: 4 STORIES
DESIGNED BUILDING HEIGHT: 5 STORIES
(P) MAXIMUM BUILDING SETBACK ALLOWED: 15 FEET
DESIGNED BUILDING SETBACK: 19.4 FEET
(R) EXISTING ZONE: EM-2
PREFERRED ZONE: MX-3

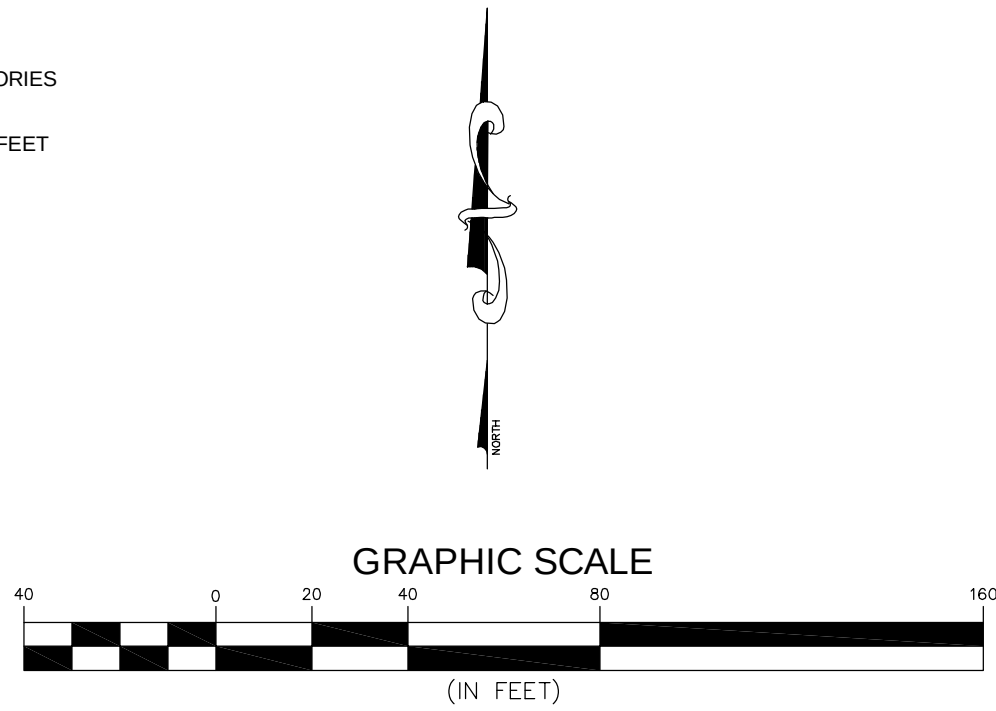

2	03/11/16	REVISED FOR PUBLIC HEARING	RES
1	03/08/16	REVISED COVERAGE CALC & ADDED PARCELS	RES
NO.	DATE	DESCRIPTION	BY
CONCEPTUAL SITE PLAN			
THE DISTRICT AT MIDTOWN MIDTOWN DEVELOPERS, LLC HATTIESBURG, MISSISSIPPI			
sdw Engineering Progress 301 Second Ave. Hattiesburg, MS 39401 (p) 601.544.1821 (f) 601.544.0501 sdw.com			
Drawn by: RES		Checked by: SEM	
Date: 02-29-2016		Scale: AS NOTED	
Drawing No.: 15861		Sheet No.: 1 of 1	

EXHIBIT 'R'

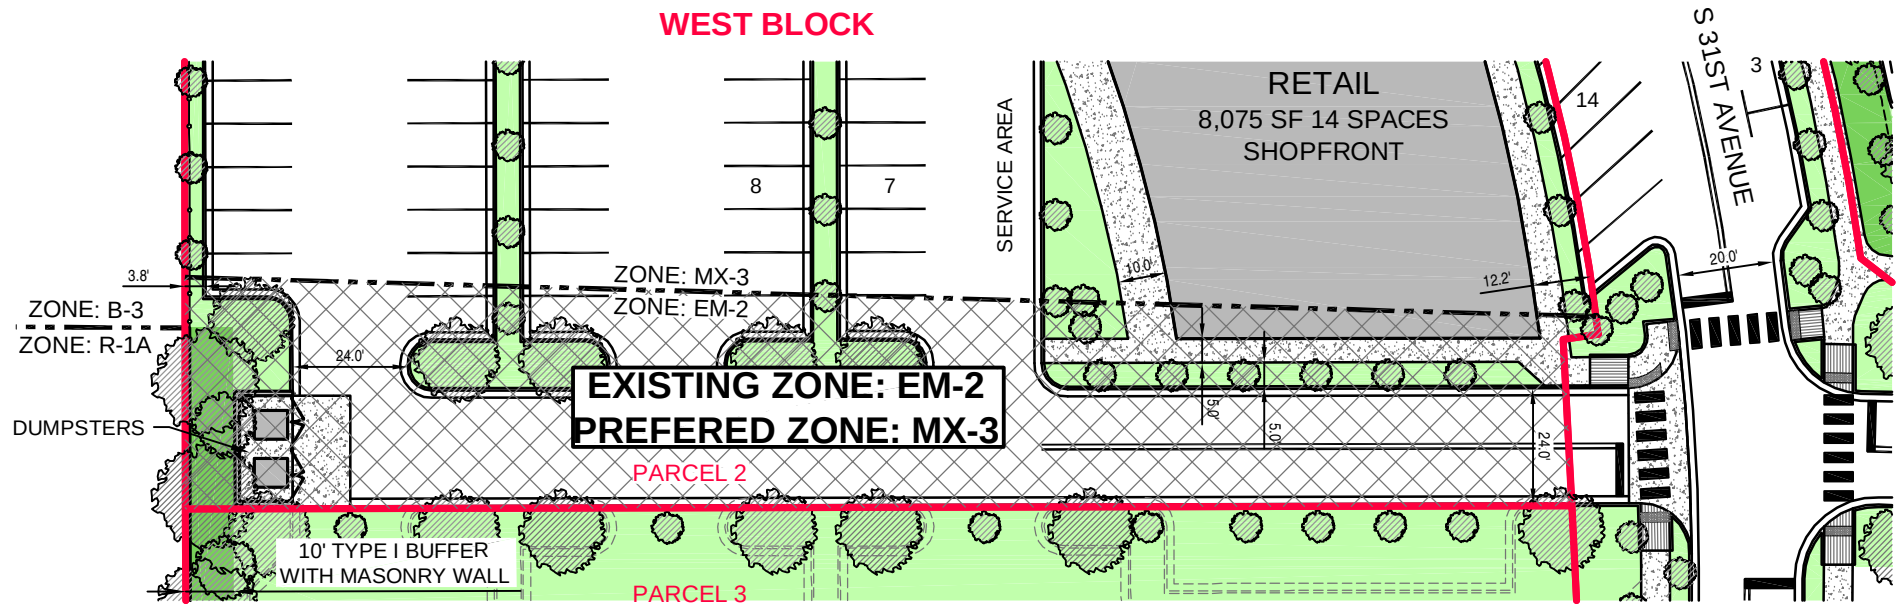

Prepared by: City of Hattiesburg
City Clerk's Office
P.O. Box 1898
Hattiesburg, MS 39403-1898
(601)545-4550

Return to: City of Hattiesburg
City Clerk's Office
P.O. Box 1898
Hattiesburg, MS 39403
(601)545-4550

INDEXING INSTRUCTIONS:

**ORDINANCE NUMBER _____
OF THE
CITY OF HATTIESBURG, MISSISSIPPI**

**AN ORDINANCE CHANGING AND AMENDING THE COMPREHENSIVE
ZONING DISTRICT MAP, ADOPTED AS PART OF THE
COMPREHENSIVE ZONING ORDINANCE NO. 2330, AS AMENDED,
OF THE CITY OF HATTIESBURG, MISSISSIPPI FOR A PORTION OF A
CERTAIN PARCEL LOCATED ON S. 31ST AVENUE (PARCEL 028N-07-079.00,
PPIN 26492, & PARCEL 028N-07-080.00, PPIN 26493, WARD 3) FROM THE
MIDTOWN FORM BASED CODE, ARTICLE 2, SECTION 2.4, EM-2 (EMPLOYMENT)
DISTRICT TO ARTICLE 2, SECTION 2.3, MX-3 (MIXED USE) DISTRICT. BE IT
ORDAINED BY THE MAYOR AND COUNCIL OF THE CITY OF HATTIESBURG,
MISSISSIPPI:**

SECTION 1. That the Comprehensive Zoning District Map, adopted as part of the Comprehensive Zoning Ordinance No. 2330, as amended, of the City of Hattiesburg, Mississippi, be and the same is hereby changed and amended. The Hattiesburg Planning Commission recommended to APPROVE said change in zoning for the following reasons:

There is a material change in the circumstances and conditions of the neighborhood and area surrounding the petitioned property.

Said properties are described as follows:

A part of the Northwest ¼ of the Southeast ¼ of Section 7, Township 4 North, Range 13 West, in the City of Hattiesburg, County of Forrest, State of Mississippi, and being more particularly described as Commencing at a ½ Inch Rebar representing the Southeast Corner of Block 5 of the Monte Vista Terrace Subdivision as per map or plat thereof on file in the Office of the Chancery Clerk of Forrest County, Mississippi, thence run West for 363.19 feet, thence run South for 27.92 feet to a ½ Inch Rebar representing a Point on the Western Right of Way Line of South 31st Avenue, a paved public roadway, and the Point of Beginning; thence run S89°52'41"W for 288.72 feet to a ½ Inch Rebar, thence run N00°07'19"W for 48.23 feet to the Northwest Corner of a Parcel of Land currently owned by The Board of Trustees of State Institutions of Higher Learning, for and behalf of the University of Southern Mississippi, and described in Land Record Book 340, Page 487 thereof on file in the Office of the Chancery Clerk

of Forrest County, Mississippi (Tax Parcel Id: 2-028N-07-081.00, PPIN: 26494), thence run S88°24'50"E along the North Line of said Parcel for 293.99 feet to a Point on said Western Right of Way Line, thence run Southeasterly along an Arc to the Right and along said Western Right of Way Line for 3.83 feet to a Brass Disk, said Arc having a Radius of 398.35 feet, a Chord Bearing of S06°57'55"E and a Chord Distance of 3.83 feet, thence run S82°35'17"W along said Western Right of Way Line for 7.33 feet to a Brass Disk, thence run S02°53'18"E along said Western Right of Way Line for 34.79 feet to the Point of Beginning, comprising 0.29 Acres (12,677 Square Feet), more or less.

SECTION 2. Except as hereby expressly changed and amended, the aforesaid Comprehensive Zoning District Map and the Comprehensive Zoning Ordinance No. 2330, as amended, of said City of Hattiesburg, Mississippi, shall be and remain in full force and form as adopted.

SECTION 3. That this Ordinance take effect and be in force thirty (30) days from and after passage as provided by law.

The foregoing Ordinance having been reduced to writing, the same was introduced by Council member _____ seconded by Council member _____ and was adopted by the following vote to-wit:

YEAS:

NAYS:

THE President thereby declared the motion carried and the foregoing Ordinance adopted and approved, this the _____ day of _____ A.D., 2016.

(S E A L)

ATTEST:

ADOPTED:

CLERK OF COUNCIL

PRESIDENT

THE above and foregoing Ordinance having been submitted to and approved by the Mayor, this the _____ day of _____ A.D., 2016.

ATTEST:

APPROVED:

CITY CLERK

MAYOR

Prepared by: City of Hattiesburg
City Clerk's Office
P.O. Box 1898
Hattiesburg, MS 39403-1898
(601)545-4550

Return to: City of Hattiesburg
City Clerk's Office
P.O. Box 1898
Hattiesburg, MS 39403
(601)545-4550

INDEXING INSTRUCTIONS:

ORDINANCE NUMBER 3193
OF THE
CITY OF HATTIESBURG, MISSISSIPPI

AN ORDINANCE CHANGING AND AMENDING THE COMPREHENSIVE ZONING DISTRICT MAP, ADOPTED AS PART OF THE COMPREHENSIVE ZONING ORDINANCE NO. 2330, AS AMENDED, OF THE CITY OF HATTIESBURG, MISSISSIPPI FOR A PORTION OF A CERTAIN PARCEL LOCATED ON S. 31ST AVENUE (PARCEL 028N-07-079.00, PPIN 26492, & PARCEL 028N-07-080.00, PPIN 26493, WARD 3) FROM THE MIDTOWN FORM BASED CODE, ARTICLE 2, SECTION 2.4, EM-2 (EMPLOYMENT) DISTRICT TO ARTICLE 2, SECTION 2.3, MX-3 (MIXED USE) DISTRICT. BE IT ORDAINED BY THE MAYOR AND COUNCIL OF THE CITY OF HATTIESBURG, MISSISSIPPI:

SECTION 1. That the Comprehensive Zoning District Map, adopted as part of the Comprehensive Zoning Ordinance No. 2330, as amended, of the City of Hattiesburg, Mississippi, be and the same is hereby changed and amended. The Hattiesburg Planning Commission recommended to APPROVE said change in zoning for the following reasons:

There is a material change in the circumstances and conditions of the neighborhood and area surrounding the petitioned property.

Said properties are described as follows:

A part of the Northwest $\frac{1}{4}$ of the Southeast $\frac{1}{4}$ of Section 7, Township 4 North, Range 13 West, in the City of Hattiesburg, County of Forrest, State of Mississippi, and being more particularly described as Commencing at a $\frac{1}{2}$ Inch Rebar representing the Southeast Corner of Block 5 of the Monte Vista Terrace Subdivision as per map or plat thereof on file in the Office of the Chancery Clerk of Forrest County, Mississippi, thence run West for 363.19 feet, thence run South for 27.92 feet to a $\frac{1}{2}$ Inch Rebar representing a Point on the Western Right of Way Line of South 31st Avenue, a paved public roadway, and the Point of Beginning; thence run S89°52'41"W for 288.72 feet to a $\frac{1}{2}$ Inch Rebar, thence run N00°07'19"W for 48.23 feet to the Northwest Corner of a Parcel of Land currently owned by The Board of Trustees of State Institutions of Higher Learning, for and behalf of the University of Southern Mississippi, and described in Land Record Book 340, Page 487 thereof on file in the Office of the Chancery Clerk

of Forrest County, Mississippi (Tax Parcel Id: 2-028N-07-081.00, PPIN: 26494), thence run S88°24'50"E along the North Line of said Parcel for 293.99 feet to a Point on said Western Right of Way Line, thence run Southeasterly along an Arc to the Right and along said Western Right of Way Line for 3.83 feet to a Brass Disk, said Arc having a Radius of 398.35 feet, a Chord Bearing of S06°57'55"E and a Chord Distance of 3.83 feet, thence run S82°35'17"W along said Western Right of Way Line for 7.33 feet to a Brass Disk, thence run S02°53'18"E along said Western Right of Way Line for 34.79 feet to the Point of Beginning, comprising 0.29 Acres (12,677 Square Feet), more or less.

SECTION 2. Except as hereby expressly changed and amended, the aforesaid Comprehensive Zoning District Map and the Comprehensive Zoning Ordinance No. 2330, as amended, of said City of Hattiesburg, Mississippi, shall be and remain in full force and form as adopted.

SECTION 3. That this Ordinance take effect and be in force thirty (30) days from and after passage as provided by law.

The foregoing Ordinance having been reduced to writing, the same was introduced by Council member Carroll seconded by Council member Dryden and was adopted by the following vote to-wit:

YEAS:	Bradley Delgado Carroll Dryden Naylor	NAYS:	None
-------	---	-------	------

THE President thereby declared the motion carried and the foregoing Ordinance adopted and approved, this the 19th day of April A.D., 2016.

(S E A L)

ATTEST:


CLERK OF COUNCIL

ADOPTED:



PRESIDENT

THE above and foregoing Ordinance having been submitted to and approved by the Mayor, this the 19th day of April A.D., 2016.

ATTEST:


CITY CLERK

APPROVED:

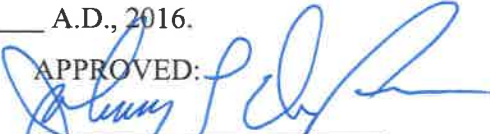
MAYOR



City of Hattiesburg, MS

200 Forrest St.
P.O. Box 1898
Hattiesburg, MS 39401

Master

File Number: 2016-0140

File ID: 2016-0140

Type: Ordinance

Status: Agenda Ready

Version: 1

Reference:

In Control: City Council

File Created: 04/04/2016

Brief Title: Adopt an Ordinance to Amend Ordinance 3051

Final Action: 04/19/2016

Minute Book Number: MB2016-107

Title: Adopt an Ordinance to Amend Ordinance 3051 adopted on January 19, 2010, closing and vacating South 31st Avenue between Hardy Street & Chevy Chase Drive revising the legal description.

Notes:

Sponsors:

Enactment Date:

Attachments: ORD - S. 31st Avenue, executed ORD - S. 31st Avenue ORD#3194

Enactment Number:

Contact:

Meeting Date: 04/19/2016

Drafter: Janet Beech

Effective Date:

History of Legislative File

Ver- sion:	Acting Body:	Date:	Action:	Sent To:	Due Date:	Return Date:	Result:
1	City Council	04/19/2016	Adopt				Pass
Action Text: A MOTION was made by Council Member Carroll and seconded by Council Member Dryden to Adopt an Ordinance (#3194) to Amend Ordinance 3051 adopted on January 19, 2010, closing and vacating South 31st Avenue between Hardy Street & Chevy Chase Drive revising the legal description.							
There being no discussion, the Motion received the affirmative vote of the Council as follows:							
Yeas: 5 - Bradley, Delgado, Carroll, Dryden and Naylor							
Nays: 0							
Yea: 5 Council Member Bradley Council Member Delgado Council Member Carroll Council Member Dryden Council Member Naylor							
TEL-No Vote: 0							

Text of Legislative File 2016-0140

Title

Adopt an Ordinance to Amend Ordinance 3051 adopted on January 19, 2010, closing and vacating

South 31st Avenue between Hardy Street & Chevy Chase Drive revising the legal description.

Summary

Adopt an Ordinance to Amend Ordinance 3051 adopted on January 19, 2010, closing and vacating South 31st Avenue between Hardy Street & Chevy Chase Drive revising the legal description.

Budget Information

Expenditure Type

Purchasing Item

Publication Information

Prepared by: City of Hattiesburg
City Clerk's Office
P.O. Box 1898
Hattiesburg, MS 39403-1898
(601)545-4550

Return to: City of Hattiesburg
City Clerk's Office
P.O. Box 1898
Hattiesburg, MS 39403
(601)545-4550

INDEXING INSTRUCTIONS:

**ORDINANCE NO _____
OF THE
CITY OF HATTIESBURG, MISSISSIPPI**

**AN ORDINANCE AMENDING ORDINANCE NUMBER 3051, ADOPTED
JANUARY 19, 2010, CLOSING AND VACATING S. 31ST AVENUE
(BETWEEN HARDY STREET AND CHEVY CHASE DRIVE,
AS ORIGINALLY CONSTRUCTED),
IN THE CITY OF HATTIESBURG, MISSISSIPPI**

WHEREAS, S. 31ST Avenue, between Hardy Street and Chevy Chase Drive, as originally constructed, is located in the City of Hattiesburg, Forrest County, Mississippi; and

WHEREAS, all of the owners of property adjacent to this portion of property have consented to the closing and vacating of S. 31st Avenue, between Hardy Street and Chevy Chase Drive, as originally constructed, subject to the waiting period of thirty (30) days from the date of publication of this ordinance; and

WHEREAS, the Mayor and City Council do now find, determine and adjudge that it would be in the best interest if the City of Hattiesburg, to close and vacate S. 31st Avenue, between Hardy Street and Chevy Chase Drive, as originally constructed.

NOW, THEREFORE, BE IT ORDAINED BY THE MAYOR AND COUNCIL OF THE CITY OF HATTIESBURG, MISSISSIPPI:

SECTION 1. That S. 31st Avenue, between Hardy Street and Chevy Chase Drive, as originally constructed, is located in the City of Hattiesburg, Forrest County, Mississippi, and being more particularly described as follows:

A part of Monte Vista Terrace Subdivision as per map or plat thereof on file in the Office of the Chancery Clerk of Forrest County, Mississippi, and a part of the North ½ of the Southeast ¼ of Section 7, Township 4 North, Range 13 West, all in the City of Hattiesburg, County of Forrest, State of Mississippi, and being more particularly described as Commencing at a ½ Inch Rebar representing the Southeast Corner of Block 5 of said Subdivision, thence run N88°37'17"W along the South Line of said Block 5 and the North Right of Way Line of Chevy Chase Drive, a paved public roadway, for 281.18 feet to a ½ Inch Rebar representing a Point on the Eastern Right of Way Line of the reconstructed South 31st Avenue, a paved public roadway, thence run N52°16'43"W along said Eastern Right of Way Line for 26.81 feet to a Point on the West Line of said Block 5 and the East Right of Way Line of the original South 31st Avenue, said Point also being the Point of Beginning; thence continue N52°16'43"W along said Eastern Right of Way Line for 0.93 feet to a Brass Disk, thence run Northwesterly along an Arc to the Left and along said Eastern Right of Way Line for 139.54 feet to a Brass Disk, said Arc having a Radius of 454.56 feet, a Chord Bearing of N16°46'18"W and a Chord Distance of 138.99 feet, thence run N64°45'55"E along said Eastern Right of Way Line for 9.52 feet to a 5/8 Inch Rebar, thence run N28°28'57"W along said Eastern

Right of Way Line for 34.98 feet to a Point on the West Right of Way Line of said original South 3151 Avenue, thence run N00°06'49"E along said West Right of Way Line for 218.53 feet to the Intersection of said West Right of Way Line and the Southern Right of Way Line of Hardy Street, a paved public roadway and also known as State Route 198, thence run S88°29'03"E for 50.01 to the Intersection of said Southern Right of Way Line and said East Right of Way Line of the original South 31st Avenue , said Intersection also being the Northwest Corner of said Block 5, thence run S00°13'31"W along the West Line of said Block 5 and said East Right of Way Line for 385.66 feet to the Point of Beginning, comprising 0.33 Acres (14,570 Square Feet), more or less.

is now closed and vacated.

SECTION 2. That the Engineering Department of the City of Hattiesburg shall, on the effective date of this Ordinance, proceed to make all necessary changes on City records and maps identifying S. 31st Avenue, between Hardy Street and Chevy Chase Drive, as originally constructed, as closed and vacated, by this Ordinance.

SECTION 3. That any and all Ordinances in conflict therewith be and the same are hereby repealed.

SECTION 4. That this Ordinance take effect and be in force thirty (30) days from and after passage as provided by law.

The foregoing Ordinance having been reduced to writing, the same was introduced by Council member _____, seconded by Council member _____, and was adopted by the following vote, to-wit:

YEAS:	NAYS:	ABSENT:
-------	-------	---------

The President thereby declared the motion carried and the Ordinance adopted, this the 19th day of April, A.D., 2016.

(SEAL)

ATTEST:	ADOPTED:
---------	----------

_____ CLERK OF COUNCIL	_____ PRESIDENT
---------------------------	--------------------

The above and foregoing Ordinance, having been submitted to and approved by the Mayor, this the 19th day of April, A.D., 2016.

ATTEST:	APPROVED:
---------	-----------

_____ CITY CLERK	_____ MAYOR
---------------------	----------------

Prepared by: City of Hattiesburg
City Clerk's Office
P.O. Box 1898
Hattiesburg, MS 39403-1898
(601)545-4550

Return to: City of Hattiesburg
City Clerk's Office
P.O. Box 1898
Hattiesburg, MS 39403
(601)545-4550

INDEXING INSTRUCTIONS:

**ORDINANCE NO. 3194
OF THE
CITY OF HATTIESBURG, MISSISSIPPI**

**AN ORDINANCE AMENDING ORDINANCE NUMBER 3051, ADOPTED
JANUARY 19, 2010, CLOSING AND VACATING S. 31ST AVENUE
(BETWEEN HARDY STREET AND CHEVY CHASE DRIVE,
AS ORIGINALLY CONSTRUCTED),
IN THE CITY OF HATTIESBURG, MISSISSIPPI**

WHEREAS, S. 31ST Avenue, between Hardy Street and Chevy Chase Drive, as originally constructed, is located in the City of Hattiesburg, Forrest County, Mississippi; and

WHEREAS, all of the owners of property adjacent to this portion of property have consented to the closing and vacating of S. 31ST Avenue, between Hardy Street and Chevy Chase Drive, as originally constructed, subject to the waiting period of thirty (30) days from the date of publication of this ordinance; and

WHEREAS, the Mayor and City Council do now find, determine and adjudge that it would be in the best interest if the City of Hattiesburg, to close and vacate S. 31ST Avenue, between Hardy Street and Chevy Chase Drive, as originally constructed.

**NOW, THEREFORE, BE IT ORDAINED BY THE MAYOR AND COUNCIL OF THE
CITY OF HATTIESBURG, MISSISSIPPI:**

SECTION 1. That S. 31ST Avenue, between Hardy Street and Chevy Chase Drive, as originally constructed, is located in the City of Hattiesburg, Forrest County, Mississippi, and being more particularly described as follows:

A part of Monte Vista Terrace Subdivision as per map or plat thereof on file in the Office of the Chancery Clerk of Forrest County, Mississippi, and a part of the North $\frac{1}{2}$ of the Southeast $\frac{1}{4}$ of Section 7, Township 4 North, Range 13 West, all in the City of Hattiesburg, County of Forrest, State of Mississippi, and being more particularly described as Commencing at a $\frac{1}{2}$ Inch Rebar representing the Southeast Corner of Block 5 of said Subdivision, thence run N88°37'17"W along the South Line of said Block 5 and the North Right of Way Line of Chevy Chase Drive, a paved public roadway, for 281.18 feet to a $\frac{1}{2}$ Inch Rebar representing a Point on the Eastern Right of Way Line of the reconstructed South 31st Avenue, a paved public roadway, thence run N52°16'43"W along said Eastern Right of Way Line for 26.81 feet to a Point on the West Line of said Block 5 and the East Right of Way Line of the original South 31st Avenue, said Point also being the Point of Beginning; thence continue N52°16'43"W along said Eastern Right of Way Line for 0.93 feet to a Brass Disk, thence run Northwesterly along an Arc to the Left and along said Eastern Right of Way Line for 139.54 feet to a Brass Disk, said Arc having a Radius of 454.56 feet, a Chord Bearing of N16°46'18"W and a Chord Distance of 138.99 feet, thence run N64°45'55"E along said Eastern Right of Way Line for 9.52 feet to a $\frac{5}{8}$ Inch Rebar, thence run N28°28'57"W along said Eastern

Right of Way Line for 34.98 feet to a Point on the West Right of Way Line of said original South 3151 Avenue, thence run N00°06'49"E along said West Right of Way Line for 218.53 feet to the Intersection of said West Right of Way Line and the Southern Right of Way Line of Hardy Street, a paved public roadway and also known as State Route 198, thence run S88°29'03"E for 50.01 to the Intersection of said Southern Right of Way Line and said East Right of Way Line of the original South 31st Avenue , said Intersection also being the Northwest Corner of said Block 5, thence run S00°13'31"W along the West Line of said Block 5 and said East Right of Way Line for 385.66 feet to the Point of Beginning, comprising 0.33 Acres (14,570 Square Feet), more or less.

is now closed and vacated.

SECTION 2. That the Engineering Department of the City of Hattiesburg shall, on the effective date of this Ordinance, proceed to make all necessary changes on City records and maps identifying S. 31st Avenue, between Hardy Street and Chevy Chase Drive, as originally constructed, as closed and vacated, by this Ordinance.

SECTION 3. That any and all Ordinances in conflict therewith be and the same are hereby repealed.

SECTION 4. That this Ordinance take effect and be in force thirty (30) days from and after passage as provided by law.

The foregoing Ordinance having been reduced to writing, the same was introduced by Council member Carroll, seconded by Council member Dryden, and was adopted by the following vote, to-wit:

YEAS: Bradley
Delgado
Carroll
Dryden
Naylor

NAYS: None

ABSENT:


The President thereby declared the motion carried and the Ordinance adopted, this the 19th day of April, A.D., 2016.

(SEAL)

ATTEST:


CLERK OF COUNCIL

ADOPTED:

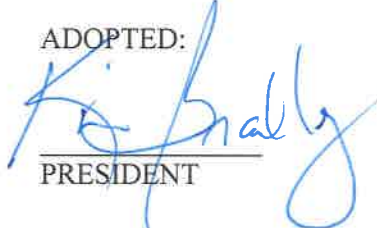

PRESIDENT

The above and foregoing Ordinance, having been submitted to and approved by the Mayor, this the 19th day of April, A.D., 2016.

ATTEST:


CITY CLERK

APPROVED:

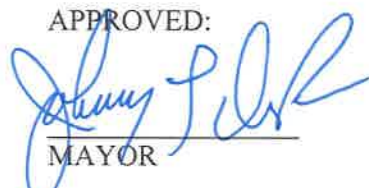
MAYOR



City of Hattiesburg, MS

200 Forrest St.
P.O. Box 1898
Hattiesburg, MS 39401

Master

File Number: 2016-2623

File ID: 2016-2623

Type: Resolution

Status: Passed

Version: 2

Reference:

In Control: City Council

File Created: 04/13/2016

Brief Title: Resolution of sufficient protest-general obligation water and sewer bonds.

Final Action: 04/19/2016

Minute Book Number: MB2016-107

Title:

Adopt a resolution stating that a sufficient petition against the issuance of the not to exceed sixty million dollars (\$60,000,000) general obligation water and sewer bonds of the city and/or general obligation water and sewer bonds of the city for purchase by the Mississippi Development Bank has been filed by the qualified electors of the city; and authorizing an election concerning the issuance of said general obligation water and sewer system bonds of the city and/or general obligation water and sewer bonds of the city for purchase by the Mississippi Development Bank, if authorized by further direction of the Governing body of the City.

Notes:

Sponsors:

Enactment Date:

Attachments: Resolution, Exhibit A - Certification of City Clerk & Filed Bond Letter/Petitions, executed Resolution RES#2016-55

Enactment Number:

Contact:

Meeting Date: 04/19/2016

Drafter: kermas Eaton

Effective Date:

History of Legislative File

Ver- sion:	Acting Body:	Date:	Action:	Sent To:	Due Date:	Return Date:	Result:
2	City Council	04/19/2016	Adopt				

Action Text: A MOTION was made by Council Member Delgado and seconded by Council Member Naylor to Adopt a resolution stating that a sufficient petition against the issuance of the not to exceed sixty million dollars (\$60,000,000) general obligation water and sewer bonds of the city and/or general obligation water and sewer bonds of the city for purchase by the Mississippi Development Bank has been filed by the qualified electors of the city; and authorizing an election concerning the issuance of said general obligation water and sewer system bonds of the city and/or general obligation water and sewer bonds of the city for purchase by the Mississippi Development Bank, if authorized by further direction of the Governing body of the City.

There being no discussion, the Motion received the affirmative vote of the Council as follows:

Yeas: 5 - Bradley, Delgado, Carroll, Dryden and Naylor

Nays: 0

Text of Legislative File 2016-2623

Title

Adopt a resolution stating that a sufficient petition against the issuance of the not to exceed sixty million dollars (\$60,000,000) general obligation water and sewer bonds of the city and/or general obligation water and sewer bonds of the city for purchase by the Mississippi Development Bank has been filed by the qualified electors of the city; and authorizing an election concerning the issuance of said general obligation water and sewer system bonds of the city and/or general obligation water and sewer bonds of the city for purchase by the Mississippi Development Bank, if authorized by further direction of the Governing body of the City.

Summary

Resolution of sufficient protest-general obligation water and sewer bonds.

Budget Information

Expenditure Type

Purchasing Item

Publication Information

A RESOLUTION FINDING AND DETERMINING THAT THE RESOLUTION ENTITLED "RESOLUTION DECLARING THE INTENTION OF THE MAYOR AND CITY COUNCIL OF THE CITY OF HATTIESBURG, MISSISSIPPI (THE "CITY"), TO (I) ISSUE GENERAL OBLIGATION WATER AND SEWER BONDS OF THE CITY AND/OR (II) ISSUE A GENERAL OBLIGATION WATER AND SEWER BOND OF THE CITY FOR PURCHASE BY THE MISSISSIPPI DEVELOPMENT BANK AND/OR (III) ISSUE COMBINED WATER AND SEWER SYSTEM REVENUE BONDS OF THE CITY, AND/OR (IV) BORROW FUNDS BY ENTERING INTO A LOAN WITH THE MISSISSIPPI DEVELOPMENT BANK, ALL IN THE PRINCIPAL AMOUNT OF NOT TO EXCEED SIXTY MILLION DOLLARS (\$60,000,000), ISSUED OR BORROWED IN ONE OR MORE SERIES, TO RAISE MONEY FOR THE PURPOSE OF PROVIDING FUNDS FOR (I) IMPROVING, REPAIRING, AND EXTENDING THE COMBINED WATER AND SEWER SYSTEM OF THE CITY OF HATTIESBURG, MISSISSIPPI; (II) FOR OTHER AUTHORIZED PURPOSES UNDER MISSISSIPPI CODE SECTIONS 31-25-1 ET SEQ., AS AMENDED AND/OR SUPPLEMENTED FROM TIME TO TIME, AND/OR SECTIONS 21-27-23 AND 21-27-41 THROUGH 21-27-69, AS AMENDED AND/OR SUPPLEMENTED FROM TIME TO TIME, AND/OR SECTIONS 21-33-301 ET SEQ., AS AMENDED AND/OR SUPPLEMENTED FROM TIME TO TIME, AS APPLICABLE; AND (III) PAYING FOR THE COST OF SUCH BORROWING; AND DIRECTING PUBLICATION OF NOTICE OF SUCH INTENTION" AS ADOPTED ON FEBRUARY 16, 2016, WAS DULY PUBLISHED AS REQUIRED BY LAW; THAT A PETITION AGAINST THE ISSUANCE OF THE BONDS DESCRIBED IN SAID RESOLUTION HAS BEEN FILED; THAT A SUFFICIENT PROTEST AGAINST THE ISSUANCE OF THE GENERAL OBLIGATION WATER AND SEWER BONDS OF THE CITY AND /OR GENERAL OBLIGATION WATER AND SEWER BOND OF THE CITY FOR PURCHASE BY THE MISSISSIPPI DEVELOPMENT BANK DESCRIBED IN SAID RESOLUTION HAS BEEN FILED BY THE QUALIFIED ELECTORS; AND AUTHORIZING AN ELECTION CONCERNING THE ISSUANCE OF THE GENERAL OBLIGATION WATER AND SEWER BONDS OF THE CITY AND /OR GENERAL OBLIGATION WATER AND SEWER BOND OF THE CITY FOR PURCHASE BY THE MISSISSIPPI DEVELOPMENT BANK IF AUTHORIZED BY FURTHER DIRECTION OF THE GOVERNING BODY OF THE CITY.

WHEREAS, the Mayor and City Council (the "Governing Body") of the City of Hattiesburg, Mississippi (the "City"), acting for and on behalf of the said City, does hereby find, determine, adjudicate, and declare as follows, to-wit:

1. On February 16, 2016, the Governing Body did adopt a certain resolution entitled "RESOLUTION DECLARING THE INTENTION OF THE MAYOR AND CITY COUNCIL

OF THE CITY OF HATTIESBURG, MISSISSIPPI (THE "CITY"), TO (I) ISSUE GENERAL OBLIGATION WATER AND SEWER BONDS OF THE CITY AND/OR (II) ISSUE A GENERAL OBLIGATION WATER AND SEWER BOND OF THE CITY FOR PURCHASE BY THE MISSISSIPPI DEVELOPMENT BANK AND/OR (III) ISSUE COMBINED WATER AND SEWER SYSTEM REVENUE BONDS OF THE CITY, AND/OR (IV) BORROW FUNDS BY ENTERING INTO A LOAN WITH THE MISSISSIPPI DEVELOPMENT BANK, ALL IN THE PRINCIPAL AMOUNT OF NOT TO EXCEED SIXTY MILLION DOLLARS (\$60,000,000), ISSUED OR BORROWED IN ONE OR MORE SERIES, TO RAISE MONEY FOR THE PURPOSE OF PROVIDING FUNDS FOR (I) IMPROVING, REPAIRING, AND EXTENDING THE COMBINED WATER AND SEWER SYSTEM OF THE CITY OF HATTIESBURG, MISSISSIPPI; (II) FOR OTHER AUTHORIZED PURPOSES UNDER MISSISSIPPI CODE SECTIONS 31-25-1 ET SEQ., AS AMENDED AND/OR SUPPLEMENTED FROM TIME TO TIME, AND/OR SECTIONS 21-27-23 AND 21-27-41 THROUGH 21-27-69, AS AMENDED AND/OR SUPPLEMENTED FROM TIME TO TIME, AND/OR SECTIONS 21-33-301 ET SEQ., AS AMENDED AND/OR SUPPLEMENTED FROM TIME TO TIME, AS APPLICABLE; AND (III) PAYING FOR THE COST OF SUCH BORROWING; AND DIRECTING PUBLICATION OF NOTICE OF SUCH INTENTION" (the "Intent Resolution") wherein the Governing Body found, determined and adjudicated that it is necessary for the health and well-being of the citizens of the City to (i) issue General Obligation Water and Sewer Bonds, in one or more series, of the City (the "City GO Bonds") and/or (ii) issue a General Obligation Water and Sewer Bond, in one or more series, (the "GO Qualified Obligation") of the City for purchase by the Mississippi Development Bank (the "Bank") and/or (iii) issue Combined Water and Sewer System Revenue Bonds, in one or more series (the "W&S Bonds"), of the City and/or (iv) borrow funds by entering into a loan (the "Loan") with the Bank, in one or more series, all in the principal amount of not to exceed Sixty Million Dollars (\$60,000,000) to raise money for the purpose of providing funds for (i) repairing, improving and extending the combined water and sewer system of the City (the "System"); (ii) other authorized purposes under Mississippi Code Sections 31-25-1 et seq., as amended and/or supplemented from time to time and/or Sections 21-33-301 through 21-33-329, Mississippi Code of 1972, as amended and/or supplemented from time to time and/or Sections 21-27-23 and 21-27-41 through 21-27-69, Mississippi Code of 1972, as amended and/or supplemented from time to time, as applicable; and (iii) costs of issuance of the borrowing (together, the "Project").

2. As required by law and as directed by the Intent Resolution, the Intent Resolution was published once a week for at least three (3) consecutive weeks in the *Hattiesburg American*, a newspaper published in the City of Hattiesburg, Mississippi, and having general circulation therein and qualified under the provisions of the laws of the State of Mississippi, the first publication of the Intent Resolution in connection with the issuance of the City GO Bonds and/or GO Qualified Obligation of the City for purchase by the Bank was not less than twenty-one (21) days prior to the date fixed for the issuance of the City GO Bonds and/or GO Qualified Obligation of the City for purchase by the Bank (March 22, 2016), and the last publication was not more than seven (7) days prior to March 22, 2016, said publication dates being February 25, 2016 and March 3, 10 and 17, 2016.

3. That on or prior to the hour of 5:00 o'clock p.m. on March 22, 2016, a written petition protesting the issuance of the City GO Bonds and/or GO Qualified Obligation of the City for purchase by the Bank (the "GO Bond Petition") was filed with the City Clerk of the

City, whereupon the Governing Body of the City decided that it would be in the best interest of the citizens of the City for the Governing Body to take under consideration the sufficiency of the GO Bond Petition and directed that the Governing Body and the City Clerk and such persons as the Governing Body deemed necessary, to canvass the names of the GO Bond Petition in order to determine whether or not such GO Bond Petition contained the required number of signatures with requisite qualifications under Mississippi law and directed that the Governing Body take proper action regarding the sufficiency of such petition at a subsequent meeting.

4. The City Clerk of the City has canvassed the names on the GO Bond Petition, as requested by the Governing Body of the City and hereby presents his certification (the "Certification") making a determination that the GO Bond Petition contained 1,619 signatures of qualified electors protesting the issuance of the City GO Bonds and/or GO Qualified Obligation of the City for purchase by the Bank, which GO Bond Petition consisted of more than the lesser of ten percent (10%) or 1,500 of the qualified electors of the City; and, therefore, the Governing Body does hereby find, determine and adjudicate that an adequate protest against the issuance of the City GO Bonds and/or GO Qualified Obligation of the City for purchase by the Bank has been duly filed.

NOW, THEREFORE, BE IT RESOLVED BY THE GOVERNING BODY OF THE CITY OF HATTIESBURG, MISSISSIPPI, AS FOLLOWS:

SECTION 1. The City GO Bonds and/or GO Qualified Obligation of the City for purchase by the Bank in the maximum principal amount of not to exceed Sixty Million Dollars (\$60,000,000) will not be issued by the Governing Body of the City of Hattiesburg, Mississippi, until such time as an election has been called and three-fifths (3/5's) of the qualified electors of the City voting on the question of the issuance of the City GO Bonds and/or GO Qualified Obligation of the City for purchase by the Bank has voted in favor of the issuance of the City GO Bonds and/or GO Qualified Obligation of the City for purchase by the Bank.

SECTION 2. The election, if approved by the Governing Body, on the matter of the issuance of the City GO Bonds and/or GO Qualified Obligation of the City for purchase by the Bank will be called and held in accordance with the further orders and directions of this Governing Body.

The above and foregoing resolution, after having been first reduced to writing, was introduced by Councilman _____, seconded by Councilman _____ and was adopted by the following roll call vote, to wit:

YEAS:

NAYS:

ABSENT:

The President thereby declared the motion carried and the resolution adopted this the 19th day of April, 2016.

(SEAL)

ATTEST:

ADOPTED:

CLERK OF COUNCIL

PRESIDENT

The above and foregoing resolution having been submitted to and approved by the Mayor, this the 19th day of April, 2016.

CITY CLERK

MAYOR

30716984v1


EXHIBIT A

CERTIFICATION OF CITY CLERK, INCLUDING FILED BOND PETITION

CITY CLERK'S CERTIFICATE OF PETITION SIGNATURES

STATE OF MISSISSIPPI
CITY OF HATTIESBURG

I, Kermas Eaton, City Clerk of the City of Hattiesburg, Mississippi, do hereby certify that on March 22, 2016, that prior to the hour of 5:00 o'clock p.m. on March 22, 2016, a written petition, attached hereto as **EXHIBIT A**, consisting of 2,001 signatures was filed with the City Clerk of the City, which petition was reviewed to determine that 1,619 signatures represented qualified electors of the City.

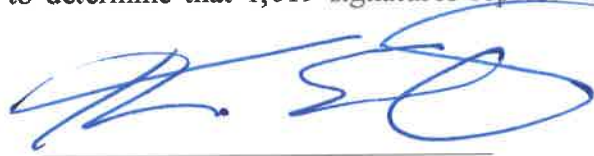

City Clerk

EXHIBIT A

LETTER AND PETITION FILED

March 15, 2016

Johnny Dupree, Mayor and
Hattiesburg City Council
P. O. Box 1898
Hattiesburg, MS 39403

Robert Abrams
Hattiesburg Concerned Citizens
Hattiesburg, MS 39401

Re: Resolution Declaring the Intention. . . To Issue General
Obligation Water and Sewer Bonds. . . For Purchase by MS
Development Bank and/or Issue Combined Water and Sewer
System Revenue Bonds. . . Not To Exceed . . . \$60,000,000. .

Dear Mayor and Council:

According to Sections 5 and 7 of the Resolution adopted by the City council to issue General Obligation Water and Sewer Bonds and or a General Obligation Water and Sewer Bond of the City for Purchase by the MS Development Bank, etc., hereby file this written protest with the Clerk of the City of Hattiesburg, Mississippi against the issuance of the City GO Bonds pursuant to the GO Bond Act and/or the GO Qualified Obligation to be purchased by the Bank pursuant to the GO Bond Act and the Bank Act, then the City GO Bonds and/or the GO Qualified Obligation to be purchased by the Bank for such purpose or purposes shall not be issued unless authorized at an election on the question of the issuance of such City GO Bonds and/or the GO Qualified Obligation to be purchased by the bank be called and held as provided by law.

This writing is also submitted in objection to and protesting against the issuance of W & S Bonds pursuant to the Bond Act or entering into the Loan with the Bank pursuant to the Bond Act and the Bank Act, and is filed within the time required by law. The question of the issuance of said W & S Bonds or entering into the Loan with the Bank shall be submitted to an election to be held as provided in Mississippi Code 1972 Annotated, Section 21-27-43, as amended and/or supplemented from time to time.

This letter is written on behalf of the qualified electors of the City of Hattiesburg who affixed their signatures to the petitions attached hereto. I am a qualified elector. The matter of the City of Hattiesburg incurring a debt of this size (which the present amount represents only a fraction of the funds required to complete the project) when the City's infrastructure is severely aged and failing and insufficient provision has been made for it, is unreasonable and will place an undue burden on the citizens of Hattiesburg. As I write this letter, the City of Hattiesburg is flooding. The question of how to manage a land applied system has not been adequately addressed to incur such debt without practical, rational resolution.

Attachments

FILED

MAR 14 2016

BY *Nancy Thomas* 12:35
CITY CLERK
DEPUTY CLERK

Yours truly,

Robert Abrams
Robert Abrams
Hattiesburg Concerned Citizens
601 264 0368

Municipal Petition

Hattiesburg Land Application Bond Issuance Referendum

To: The Mayor and City Council of the City of Hattiesburg, Mississippi

We, the undersigned qualified electors of the City of Hattiesburg, State of Mississippi, hereby petition that an election be called on the question of whether or not the City of Hattiesburg should issue bonds or otherwise incur debt on the City of Hattiesburg, Mississippi for the purpose of financing the construction, installation and/or operation of a land application system for the treatment of the City of Hattiesburg's wastewater.

- | | |
|---|--|
| 1. Signature <u>Dianne Williams</u>
Address <u>2817 JAMESTOWN RD</u> | Printed Name <u>Dianne Williams</u>
Precinct <u>Thames</u> |
| 2. Signature <u>Robert R. Griffin, Jr.</u>
Address <u>2813 JAMESTOWN RD</u> | Printed Name <u>ROBERT R. GRIFFIN, JR.</u>
Precinct <u>THAMES</u> |
| 3. Signature <u>Casey Taggart</u>
Address <u>2811 Jamestown Rd.</u> | Printed Name <u>Casey Taggart</u>
Precinct <u>Thames</u> |
| 4. Signature <u>Bonnie Wallace</u>
Address <u>6205 28th Ave, 101</u> | Printed Name <u>Bonnie Wallace</u>
Precinct <u>Westside</u> |
| 5. Signature <u>Claudia Thompson</u>
Address <u>620 S 28th Ave Apt 206
Hattiesburg, MS 39402</u> | Printed Name <u>Claudia Thompson</u>
Precinct <u>28th Ave Church</u> |
| 6. Signature <u>Dr. Gregory Burks</u>
Address <u>620 S 28th Ave #205</u> | Printed Name <u>DR. GREGORY BURKS</u>
Precinct <u>28th Ave Church</u> |
| 7. Signature <u>Sarah Burks</u>
Address <u>620 S. 28th Ave
APT 205 H'burg MS 39402</u> | Printed Name <u>SARAH BURKS</u>
Precinct <u>28th Ave Baptist Church</u> |
| 8. Signature <u>Sara Phelps</u>
Address <u>620 S. 28th Ave Apt 307</u> | Printed Name <u>Sara Phelps</u>
Precinct <u>Westside</u> |
| 9. Signature <u>Austin Hendry</u>
Address <u>624 S. 28th Ave Hattiesburg</u> | Printed Name <u>Austin Hendry</u>
Precinct <u>Westside</u> |
| 10. Signature <u>Velma Faulner</u>
Address <u>620 S 28th Ave Apt 501</u> | Printed Name <u>Velma Faulner</u>
Precinct <u>Cumper Park</u> |

FILED

MAR - 7 2016

CITY CLERK

BY [Signature]

DEPUTY CLERK

Municipal Petition

Hattiesburg Land Application Bond Issuance Referendum

To: The Mayor and City Council of the City of Hattiesburg, Mississippi

We, the undersigned qualified electors of the City of Hattiesburg, State of Mississippi, hereby petition that an election be called on the question of whether or not the City of Hattiesburg should issue bonds or otherwise incur debt on the City of Hattiesburg, Mississippi for the purpose of financing the construction, installation and/or operation of a land application system for the treatment of the City of Hattiesburg's wastewater.

- | | |
|---|---|
| 1. Signature <u>[Signature]</u>
Address <u>303 S. 30th Ave Hattiesburg</u>
<u>39401</u> | Printed Name <u>Stephen V. Scott</u>
Precinct <u>Westside (STEPHEN V. SCOTT)</u> |
| 2. Signature <u>[Signature]</u>
Address <u>100 Midwood Trail</u> | Printed Name <u>Chelsea Lovitt</u>
Precinct <u>Thames (CELESTE LOVITT)</u> |
| 3. Signature <u>[Signature]</u>
Address <u>2906 Lashlie Circle</u> | Printed Name <u>Essie Land-Armstrong</u>
Precinct <u>Thames</u> |
| 4. Signature <u>[Signature]</u>
Address <u>264 Greenwood pl.</u> | Printed Name <u>Sandy Kuman</u>
Precinct <u>Thames</u> |
| 5. Signature <u>[Signature]</u>
Address <u>502 46th place</u> | Printed Name <u>Lee J. Davis</u>
Precinct <u>Thames</u> |
| 6. Signature <u>[Signature]</u>
Address <u>165 [unclear] Dr.</u> | Printed Name <u>FRANK JAMES</u>
Precinct <u>Thames</u> |
| 7. Signature <u>[Signature]</u>
Address <u>1201 S. 34th Ave.</u> | Printed Name <u>GLENN CAMPBELL</u>
Precinct <u>Thames</u> |
| 8. Signature <u>[Signature]</u>
Address <u>705 Hillendale Dr</u> | Printed Name <u>James Smith</u>
Precinct <u>Thames</u> |
| 9. Signature <u>[Signature]</u>
Address <u>109 Commerce Dr.</u>
<u>Hattiesburg</u> | Printed Name <u>Cathy E Hing</u>
Precinct <u>Thames</u> |
| 10. Signature <u>[Signature]</u>
Address <u>2703 S 40th Ave</u> | Printed Name <u>Matt Hall</u>
Precinct <u>Thames</u> |

Municipal Petition

Hattiesburg Land Application Bond Issuance Referendum

To: The Mayor and City Council of the City of Hattiesburg, Mississippi

We, the undersigned qualified electors of the City of Hattiesburg, State of Mississippi, hereby petition that an election be called on the question of whether or not the City of Hattiesburg should issue bonds or otherwise incur debt on the City of Hattiesburg, Mississippi for the purpose of financing the construction, installation and/or operation of a land application system for the treatment of the City of Hattiesburg's wastewater.

- | | |
|---|--|
| 1. Signature <u>[Signature]</u>
Address <u>105 Wholesale Circle</u> | Printed Name <u>Josh J. Slawen</u>
Precinct <u>District 5</u> |
| 2. Signature <u>Robert Schneider</u>
Address <u>66 St Andrews</u> | Printed Name <u>Robert Schneider</u>
Precinct <u>YMCA</u> |
| 3. Signature <u>Rebecca S. Ryder</u>
Address <u>11 ST ANDREWS</u> | Printed Name <u>REBECCA S. RYDER</u>
Precinct <u>YMCA</u> |
| 4. Signature <u>Jennifer Garriga</u>
Address <u>32 Timberton Dr.</u> | Printed Name <u>Jennifer Garriga</u>
Precinct <u>YMCA</u> |
| 5. Signature <u>John Garriga</u>
Address <u>32 Timberton Drive</u> | Printed Name <u>John Garriga</u>
Precinct <u>YMCA</u> |
| 6. Signature <u>A. Beardshall</u>
Address <u>9 St. Andrews</u> | Printed Name <u>Anne H. Beardshall</u>
Precinct <u>YMCA</u> |
| 7. Signature <u>E.W. Beardshall</u>
Address <u>9 ST. Andrews Timberton</u> | Printed Name <u>E. W. BEARDSHALL</u>
Precinct <u>YMCA</u> |
| 8. Signature <u>Robert Byrd</u>
Address <u>123 Saint Andrews</u> | Printed Name <u>Robert Byrd</u>
Precinct <u>YMCA</u> |
| 9. Signature <u>Tina Byrd</u>
Address <u>123 Saint Andrews</u> | Printed Name <u>Tina Byrd</u>
Precinct <u>YMCA</u> |
| 10. Signature <u>Bill Russell</u>
Address <u>99 Saint Andrews</u> | Printed Name <u>Bill Russell</u>
Precinct <u>YMCA</u> |

Municipal Petition

Hattiesburg Land Application Bond Issuance Referendum

To: The Mayor and City Council of the City of Hattiesburg, Mississippi

We, the undersigned qualified electors of the City of Hattiesburg, State of Mississippi, hereby petition that an election be called on the question of whether or not the City of Hattiesburg should issue bonds or otherwise incur debt on the City of Hattiesburg, Mississippi for the purpose of financing the construction, installation and/or operation of a land application system for the treatment of the City of Hattiesburg's wastewater.

- | | |
|--|---|
| 1. Signature <u>Jean C. Jordan</u>
Address <u>2809 Jernestown Rd</u> | Printed Name <u>Jean C. Jordan</u>
Precinct <u>Thames</u> |
| 2. Signature <u>Peggy D Hurst</u>
Address <u>Hattiesburg Zoo</u>
<u>304 S 23rd Ave</u> | Printed Name <u>Peggy D Hurst</u>
Precinct <u>Hattiesburg Zoo</u>
<u>Kemper Park</u> |
| 3. Signature <u>Rodney B. Showers</u>
Address <u>25 Pine Oak Lane</u> | Printed Name <u>Rodney B. Showers</u>
Precinct _____ |
| 4. Signature <u>Larry Dennis French</u>
Address <u>103 Conti St.</u> | Printed Name <u>Larry Dennis French</u>
Precinct <u>old YMCA (Hattiesburg High School)</u>
<u>next to Conti St. next to</u> |
| 5. Signature <u>Phyllis Bailey</u>
Address <u>1009 S. 28th Ave</u> | Printed Name <u>Phyllis Bailey</u>
Precinct <u>Thames</u> |
| 6. Signature <u>Pamela P. Turner</u>
Address <u>400 Crestmont Ave.</u> | Printed Name <u>Pamela Turner</u>
Precinct <u>Masonic Lodge</u> |
| 7. Signature <u>John Haynes</u>
Address <u>100 Holly Dr</u> | Printed Name <u>JOHN HAYNES</u>
Precinct <u>Richburg</u> |
| 8. Signature <u>Sarah S. Farris</u>
Address <u>#2 Village Lane</u> | Printed Name <u>SARAH FARRIS</u>
Precinct <u>Baptist Church</u> |
| 9. Signature <u>Glenn Nobles</u>
Address <u>807 E. LAUREL AVE</u> | Printed Name <u>Glenn Nobles</u>
Precinct <u>COURT STREET</u> |
| 10. Signature <u>F. Duward Blackwell</u>
Address <u>820 E. Laurel Ave.</u> | Printed Name <u>F. Duward Blackwell</u>
Precinct <u>Court Street</u> |

Municipal Petition

Hattiesburg Land Application Bond Issuance Referendum

To: The Mayor and City Council of the City of Hattiesburg, Mississippi

We, the undersigned qualified electors of the City of Hattiesburg, State of Mississippi, hereby petition that an election be called on the question of whether or not the City of Hattiesburg should issue bonds or otherwise incur debt on the City of Hattiesburg, Mississippi for the purpose of financing the construction, installation and/or operation of a land application system for the treatment of the City of Hattiesburg's wastewater.

- | | |
|---|--|
| 1. Signature <u>Camilla O Bryant</u> | Printed Name <u>CAMILIA BRYANT</u> |
| Address <u>2908 Laramie Cir</u> | Precinct <u>Thames School</u> |
| 2. Signature <u>[Signature]</u> | Printed Name <u>James McCreary</u> |
| Address <u>318 513 Ave.</u> | Precinct <u>Thames School (McCreary)</u> |
| 3. Signature <u>Patricia Demester</u> | Printed Name <u>PATRICIA Demester</u> |
| Address <u>110 Sangria Dr.</u> | Precinct <u>Thames</u> |
| 4. Signature <u>Dorothy Bolinger</u> | Printed Name <u>Dorothy Bolinger</u> |
| Address <u>1000 Oakleigh Dr. Hattiesburg</u> | Precinct <u>Thames</u> |
| 5. Signature <u>Sara Hale</u> | Printed Name <u>Sara Hale</u> |
| Address <u>2902 Lincoln Rd #3 Hattiesburg 39402</u> | Precinct <u>Thames</u> |
| 6. Signature <u>Caron B White</u> | Printed Name <u>Caron B White</u> |
| Address <u>1080 Oakleigh Dr 39402</u> | Precinct <u>Thames</u> |
| 7. Signature <u>Maura McLaughlin</u> | Printed Name <u>MAURA McLAUGHLIN</u> |
| Address <u>3003 Southaven Dr</u> | Precinct <u>THAMES</u> |
| 8. Signature <u>Reagan Hrom</u> | Printed Name <u>Reagan Hrom</u> |
| Address <u>1 Belle Wood Dr.</u> | Precinct <u>Thames</u> |
| 9. Signature <u>Melissa Arrington</u> | Printed Name <u>Melissa Arrington</u> |
| Address <u>406 Mandalay Dr.</u> | Precinct <u>Thames</u> |
| 10. Signature <u>Lillian Breton</u> | Printed Name <u>Lillian Breton</u> |
| Address <u>104 Warburg Lane</u> | Precinct <u>Thames</u> |

Municipal Petition

Hattiesburg Land Application Bond Issuance Referendum

To: The Mayor and City Council of the City of Hattiesburg, Mississippi

We, the undersigned qualified electors of the City of Hattiesburg, State of Mississippi, hereby petition that an election be called on the question of whether or not the City of Hattiesburg should issue bonds or otherwise incur debt on the City of Hattiesburg, Mississippi for the purpose of financing the construction, installation and/or operation of a land application system for the treatment of the City of Hattiesburg's wastewater.

- | | |
|---|---|
| 1. Signature <u>Ruth Barton</u>
Address <u>2911 Prince George Rd.</u> | Printed Name <u>Ruth Barton</u>
Precinct <u>Thames</u> |
| 2. Signature <u>Cheri Price</u>
Address <u>162 Regency DR 39402</u> | Printed Name <u>Cheri Price</u>
Precinct <u>Thames</u> |
| 3. Signature <u>Paul McDaniel</u>
Address <u>121 Bedford Rd</u> | Printed Name <u>Paul McDaniel</u>
Precinct <u>Thames</u> |
| 4. Signature <u>Bonnie Cooke</u>
Address <u>204 Beverly Lane</u> | Printed Name <u>Bonnie Cooke</u>
Precinct <u>Thames</u> |
| 5. Signature <u>Opal I. Smith</u>
Address <u>2807 W. Long Rd</u> | Printed Name <u>Opal I. Smith</u>
Precinct <u>Thames</u> |
| 6. Signature <u>JoAnn P. Berger</u>
Address <u>105 Lynwood Circle</u> | Printed Name <u>JoAnn P. Berger</u>
Precinct <u>Thames</u> |
| 7. Signature <u>George D. Berger</u>
Address <u>105 Lynwood Circle</u> | Printed Name <u>George D. Berger</u>
Precinct <u>Thames</u> |
| 8. Signature <u>Ann McMullan</u>
Address <u>3109 Prince Geo.</u> | Printed Name <u>Ann McMullan</u>
Precinct <u>Thames</u> |
| 9. Signature <u>Patrick F. Sizmetti</u>
Address <u>11 STOVER CIR</u> | Printed Name <u>PATRICK F. SIZMETTI</u>
Precinct <u>THAMES</u> |
| 10. Signature <u>Charles D. Gatham</u>
Address <u>3105 Prince George</u> | Printed Name <u>Charles D. Gatham</u>
Precinct <u>THAMES</u> |

Municipal Petition

Hattiesburg Land Application Bond Issuance Referendum

To: The Mayor and City Council of the City of Hattiesburg, Mississippi

We, the undersigned qualified electors of the City of Hattiesburg, State of Mississippi, hereby petition that an election be called on the question of whether or not the City of Hattiesburg should issue bonds or otherwise incur debt on the City of Hattiesburg, Mississippi for the purpose of financing the construction, installation and/or operation of a land application system for the treatment of the City of Hattiesburg's wastewater.

- | | |
|---|---|
| 1. Signature <u>Constance L. Holmes</u> | Printed Name <u>Constance L. Holmes</u> |
| Address <u>121 Wildwood Lane</u> | Precinct <u>THAMES</u> |
| 2. Signature <u>Kendy Kosko</u> | Printed Name <u>Kendy Kosko</u> |
| Address <u>104 Fairmont Place</u> | Precinct <u>Thames</u> |
| 3. Signature <u>Mary R. Lennon</u> | Printed Name <u>MARY Lennon</u> |
| Address <u>600 S. 38th Ave</u> | Precinct <u>Thames</u> |
| 4. Signature <u>Marlene M. McKnight</u> | Printed Name <u>Marlene M. McKnight</u> |
| Address <u>110 Briewood Circle</u> | Precinct <u>Thames</u> |
| 5. Signature <u>James Thompson</u> | Printed Name <u>James Thompson</u> |
| Address <u>301 - Hillside Dr.</u> | Precinct <u>THAMES</u> |
| 6. Signature <u>Jacquelyn S. James</u> | Printed Name <u>Jacquelyn James</u> |
| Address <u>108 Montclair Dr.</u> | Precinct <u>Thames</u> |
| 7. Signature <u>Theresa Darty</u> | Printed Name <u>Theresa Darty</u> |
| Address <u>809 Monterey LN</u> | Precinct <u>Thames</u> |
| 8. Signature <u>Ericson Enjer</u> | Printed Name <u>Ericson Enjer</u> |
| Address <u>215 Kirkwood Drive</u> | Precinct <u>Thames School</u> |
| 9. Signature <u>Anna Rowe</u> | Printed Name <u>Anna Rowe</u> |
| Address <u>2527 Lincoln Dr</u> | Precinct <u>Thames School</u> |
| 10. Signature <u>Scott Rowell</u> | Printed Name <u>Scott Rowell</u> |
| Address <u>200 Lincoln</u> | Precinct <u>Thames</u> |

Municipal Petition

Hattiesburg Land Application Bond Issuance Referendum

To: The Mayor and City Council of the City of Hattiesburg, Mississippi

We, the undersigned qualified electors of the City of Hattiesburg, State of Mississippi, hereby petition that an election be called on the question of whether or not the City of Hattiesburg should issue bonds or otherwise incur debt on the City of Hattiesburg, Mississippi for the purpose of financing the construction, installation and/or operation of a land application system for the treatment of the City of Hattiesburg's wastewater.

- | | |
|---|---|
| 1. Signature <u>Patrick B. Jeter</u> | Printed Name <u>PATRICK SKRUMETTE</u> |
| Address <u>111 STOVER CIR.</u> | Precinct <u>THAMES</u> |
| 2. Signature <u>Kevin Gibbs</u> | Printed Name <u>Kevin Gibbs</u> |
| Address <u>1009 Laramie Circle</u> | Precinct <u>Thames</u> |
| 2910 | |
| 3. Signature <u>Robert E. Peterson</u> | Printed Name <u>Robert E. Peterson</u> |
| Address <u>3011 MESA DR</u> | Precinct <u>THAMES SCHOOL</u> |
| 4. Signature <u>Jackie Moore</u> | Printed Name <u>Jackie Moore</u> |
| Address <u>2902 Lincoln Rd #10</u> | Precinct <u>Thames</u> |
| 5. Signature <u>Kelly Ferris Lester</u> | Printed Name <u>Kelly Ferris Lester</u> |
| Address <u>2922 Prince George Rd</u> | Precinct <u>Thames</u> |
| 6. Signature <u>David C. Sellers</u> | Printed Name <u>David Sellers</u> |
| Address <u>3004 MESA DR 39402</u> | Precinct <u>Thames</u> |
| 7. Signature <u>Kurtis M. Lovelace</u> | Printed Name <u>Wesley M. Lovelace</u> |
| Address <u>1041 W. Main St</u> | Precinct <u>Thames</u> |
| 8. Signature <u>Dene Miller</u> | Printed Name <u>DENE Miller</u> |
| Address <u>2809 Williamsburg Rd</u> | Precinct <u>Thames</u> |
| 9. Signature <u>Robbie S. Whitsett</u> | Printed Name <u>Robbie S. Whitsett</u> |
| Address <u>1114 Alexander Dr. 39402</u> | Precinct <u>Thames</u> |
| 10. Signature <u>Nathan P. Shappley</u> | Printed Name <u>Nathan P. Shappley</u> |
| Address <u>99 Heatherwood Dr.</u> | Precinct <u>Thames</u> |

Municipal Petition

Hattiesburg Land Application Bond Issuance Referendum

To: The Mayor and City Council of the City of Hattiesburg, Mississippi

We, the undersigned qualified electors of the City of Hattiesburg, State of Mississippi, hereby petition that an election be called on the question of whether or not the City of Hattiesburg should issue bonds or otherwise incur debt on the City of Hattiesburg, Mississippi for the purpose of financing the construction, installation and/or operation of a land application system for the treatment of the City of Hattiesburg's wastewater.

- | | |
|--|--|
| 1. Signature <u>Jimmy Barre</u> | Printed Name <u>JIMMY BARRE</u> |
| Address <u>3013 MESA DRIVE</u> | Precinct <u>THAMES SCHOOL</u> |
| 2. Signature <u>Selena Moore</u> | Printed Name <u>Selena Moore</u> |
| Address <u>2810 Jamestown Rd.</u> | Precinct <u>Thames School</u> |
| 3. Signature <u>Georgia I. Bryant</u> | Printed Name <u>GEORGIA I. BRYANT</u> |
| Address <u>2911 MESA DR</u> | Precinct <u>THAMES</u> |
| 4. Signature <u>George Yankay</u> | Printed Name <u>George Yankay</u> |
| Address <u>2817 Laramie Circle</u> | Precinct <u>Thames</u> |
| 5. Signature <u>Joseph E. Kinard</u> | Printed Name <u>JOSEPH E. KINARD</u> |
| Address <u>204 Greenwood Place</u> | Precinct <u>THAMES</u> |
| 6. Signature <u>Stephen DeLira</u> | Printed Name <u>Stephen DeLira</u> |
| Address <u>105 DORVILLE</u> | Precinct <u>3 Thames School</u> |
| 7. Signature <u>David Roberts</u> | Printed Name <u>F. David Roberts</u> |
| Address <u>117 Bedford Rd.</u> | Precinct <u>Thames School 3</u> |
| 8. Signature <u>Eric J. Ebers</u> | Printed Name <u>Eric J. Ebers</u> |
| Address <u>2915 Williamsburg</u> | Precinct <u>Thames</u> |
| 9. Signature <u>Wesley Ingram</u> | Printed Name <u>Wesley Ingram</u> |
| Address <u>805 Monterey Ln.</u> | Precinct <u>Thames</u> |
| 10. Signature <u>Robert H. Mordica</u> | Printed Name <u>ROBERT H. MORDICA</u> |
| Address <u>904 MONTEREY LANE</u> | Precinct <u>904 Monterey Thames School</u> |

Municipal Petition

Hattiesburg Land Application Bond Issuance Referendum

To: The Mayor and City Council of the City of Hattiesburg, Mississippi

We, the undersigned qualified electors of the City of Hattiesburg, State of Mississippi, hereby petition that an election be called on the question of whether or not the City of Hattiesburg should issue bonds or otherwise incur debt on the City of Hattiesburg, Mississippi for the purpose of financing the construction, installation and/or operation of a land application system for the treatment of the City of Hattiesburg's wastewater.

- | | |
|---|--|
| 1. Signature <u>Maryann Kyle</u>
Address <u>602 Woodland Hills Dr.</u>
<u>39408</u> | Printed Name <u>Maryann Kyle</u>
Precinct <u>Thames</u> |
| 2. Signature <u>[Signature]</u>
Address <u>101 Roxing Dr</u> | Printed Name <u>James W. [Signature]</u>
Precinct <u>Thames</u> |
| 3. Signature <u>[Signature]</u>
Address <u>105 Blam Cr.</u> | Printed Name <u>Logan Blanceett</u>
Precinct <u>Thames</u> |
| 4. Signature <u>Pauline Holmes</u>
Address <u>2902 Wilkinson Rd</u> | Printed Name <u>Pauline Holmes</u>
Precinct <u>Thames</u> |
| 5. Signature <u>David Straus</u>
Address <u>Thames</u> | Printed Name <u>DAVID STRAUS</u>
Precinct <u>Thames</u> |
| 6. Signature <u>Harvey E. West</u>
Address <u>103 Greenwood Pl</u> | Printed Name <u>Harvey E. West</u>
Precinct <u>Thames</u> |
| 7. Signature <u>Philip Smith</u>
Address <u>209 Kirkwood Dr</u> | Printed Name <u>Philip Smith</u>
Precinct <u>Thames</u> |
| 8. Signature <u>Charles H. Smith</u>
Address <u>209 Kirkwood Dr.</u> | Printed Name <u>Charles Smith</u>
Precinct <u>Thames</u> |
| 9. Signature <u>Cynthia H. Bivins</u>
Address <u>612 Woodland Hills Dr.</u> | Printed Name <u>Cynthia H. Bivins</u>
Precinct <u>Thames</u> |
| 10. Signature <u>John Bivins</u>
Address <u>612 Woodland Hills Dr</u> | Printed Name <u>JOHN BIVINS</u>
Precinct <u>Thames</u> |

Municipal Petition

Hattiesburg Land Application Bond Issuance Referendum

To: The Mayor and City Council of the City of Hattiesburg, Mississippi

We, the undersigned qualified electors of the City of Hattiesburg, State of Mississippi, hereby petition that an election be called on the question of whether or not the City of Hattiesburg should issue bonds or otherwise incur debt on the City of Hattiesburg, Mississippi for the purpose of financing the construction, installation and/or operation of a land application system for the treatment of the City of Hattiesburg's wastewater.

- | | |
|---|---|
| 1. Signature <u>Carolyn R. Kazelski</u>
Address <u>106 Cardewick Rd.</u> | Printed Name <u>Carolyn R. Kazelski</u>
Precinct <u>Thames</u> |
| 2. Signature <u>Marin Chen</u>
Address <u>124 110th Place</u> | Printed Name <u>M. Cathy Sessums</u>
Precinct <u>thames</u> |
| 3. Signature <u>Robert C. Welborn</u>
Address <u>103 Comanche Dr</u> | Printed Name <u>Robert C. Welborn</u>
Precinct <u>Thames</u> |
| 4. Signature <u>Merry C Austin</u>
Address <u>200 Greenwood Place</u> | Printed Name <u>MERRY C Austin</u>
Precinct <u>THAMES</u> |
| 5. Signature <u>Mandel Abreo Torres</u>
Address <u>10 Alexander Dr.</u> | Printed Name <u>Mandel Abreo Torres</u>
Precinct <u>Thames</u> |
| 6. Signature <u>Robert E. Bailey</u>
Address <u>1004 S. 28TH AVE.</u> | Printed Name <u>ROBERT BAILEY</u>
Precinct <u>THAMES</u> |
| 7. Signature <u>Jeremy Van Slyke</u>
Address <u>1307 SANDALWOOD DR.</u> | Printed Name <u>JEREMY VAN SLYKE</u>
Precinct <u>THAMES</u> |
| 8. Signature <u>Amanda Blackburn</u>
Address <u>414 Mandakia Pl.</u> | Printed Name <u>Amanda Blackburn</u>
Precinct <u>Thames</u> |
| 9. Signature <u>James D. Westley</u>
Address <u>311 Prince George Rd</u> | Printed Name <u>JAMES D. WESTLEY</u>
Precinct <u>THAMES</u> |
| 10. Signature <u>James W Morgan</u>
Address <u>3011 Raphael Dr</u> | Printed Name <u>JAMES W Morgan</u>
Precinct <u>Thames</u> |

Municipal Petition

Hattiesburg Land Application Bond Issuance Referendum

To: The Mayor and City Council of the City of Hattiesburg, Mississippi

We, the undersigned qualified electors of the City of Hattiesburg, State of Mississippi, hereby petition that an election be called on the question of whether or not the City of Hattiesburg should issue bonds or otherwise incur debt on the City of Hattiesburg, Mississippi for the purpose of financing the construction, installation and/or operation of a land application system for the treatment of the City of Hattiesburg's wastewater.

- | | |
|---|--|
| 1. Signature <u>Carolyn Champney</u>
Address <u>808 Sioux Lane</u> | Printed Name <u>Carolyn Champney</u>
Precinct <u>Thames</u> |
| 2. Signature <u>Kerri Nobile Chain</u>
Address <u>57 Waterford Dr, 39402</u> | Printed Name <u>KERRI NOBILE CHAIN</u>
Precinct <u>THAMES</u> |
| 3. Signature <u>Claire H. Mangum</u>
Address <u>3203 Prince George Rd</u> | Printed Name <u>Claire H. Mangum</u>
Precinct <u>Thames</u> |
| 4. Signature <u>Lehr Vance</u>
Address <u>114 Sangria Drive</u> | Printed Name <u>Lehr Vance</u>
Precinct <u>Thames</u> |
| 5. Signature <u>John W. H. T.</u>
Address <u>104 Sangria Dr</u> | Printed Name <u>JOHN W. H. T.</u>
Precinct <u>Thames</u> |
| 6. Signature <u>Tracy D. Robinson</u>
Address <u>2902 Lincoln Rd.</u> | Printed Name <u>Tracy D. Robinson</u>
Precinct <u>Thames</u> |
| 7. Signature <u>Albert D. Richard</u>
Address <u>618 Hillendale Dr</u> | Printed Name <u>Albert D. Richard</u>
Precinct <u>Thames</u> |
| 8. Signature <u>Christian J. Gibbons</u>
Address <u>2931 Laramie Cir Hattiesburg</u> | Printed Name <u>Christian J. Gibbons</u>
Precinct <u>Thames</u> |
| 9. Signature <u>Joe Clark</u>
Address <u>613 Woodbine Lane</u> | Printed Name <u>Joe Clark</u>
Precinct <u>Thames</u> |
| 10. Signature <u>Justin Westcott</u>
Address <u>1305 S. 34th Ave</u> | Printed Name <u>Justin Westcott</u>
Precinct <u>Thames</u> |

Municipal Petition

Hattiesburg Land Application Bond Issuance Referendum

To: The Mayor and City Council of the City of Hattiesburg, Mississippi

We, the undersigned qualified electors of the City of Hattiesburg, State of Mississippi, hereby petition that an election be called on the question of whether or not the City of Hattiesburg should issue bonds or otherwise incur debt on the City of Hattiesburg, Mississippi for the purpose of financing the construction, installation and/or operation of a land application system for the treatment of the City of Hattiesburg's wastewater.

1. Signature John W Draughn
Address 610 Woodland Hill Dr

Printed Name John W Draughn
Precinct Thames

2. Signature Alta J Draughn
Address 610 Woodland Hill Dr

Printed Name Alta J Draughn
Precinct Thames

3. Signature Amy Janeen Hagelston
Address 604 S 34th Avenue

Printed Name AMY JANEEN HAGELSTON
Precinct Thames

4. Signature Stella G. Prout
Address 2907 Prince George Rd.

Printed Name Stella G. Prout
Precinct Thames

5. Signature William L. Prout
Address 2907 Prince George Rd

Printed Name William L. Prout
Precinct Thames

6. Signature Betty R. Heaton
Address 300 Beverly Lane

Printed Name Betty R. Heaton
Precinct Thames

7. Signature Joyce Bain
Address 112 Wildwood TRACE

Printed Name JOYCE BAIN
Precinct THAMES

8. Signature Mary D. Gregg
Address 3110 Jamestown Rd

Printed Name Mary D. Gregg
Precinct Thames

9. Signature Dave Attelberry
Address 708 S 34th

Printed Name DAVE ATTEBERRY
Precinct THAMES

10. Signature Ann Attelberry
Address 708 S 34th Ave.

Printed Name Ann Attelberry
Precinct Thames

Municipal Petition

Hattiesburg Land Application Bond Issuance Referendum

To: The Mayor and City Council of the City of Hattiesburg, Mississippi

We, the undersigned qualified electors of the City of Hattiesburg, State of Mississippi, hereby petition that an election be called on the question of whether or not the City of Hattiesburg should issue bonds or otherwise incur debt on the City of Hattiesburg, Mississippi for the purpose of financing the construction, installation and/or operation of a land application system for the treatment of the City of Hattiesburg's wastewater.

- | | |
|--|---|
| 1. Signature <u>Joyce Webb Bradley</u>
Address <u>207 40th Pl.</u> | Printed Name <u>Joyce Webb Bradley</u>
Precinct <u>Thames</u> |
| 2. Signature <u>Charles Baylorn</u>
Address <u>116 SANGRIA DRIVE</u> | Printed Name <u>CHARLES T. GAGLIANO</u>
Precinct <u>THAMES</u> |
| 3. Signature <u>Melissa Kouttr</u>
Address <u>102 DANBURY LANE</u> | Printed Name <u>Melissa Kouttr</u>
Precinct <u>Thames</u> |
| 4. Signature <u>Amanda Windster</u>
Address <u>104 DOVACLIFF</u> | Printed Name <u>Amanda Windster</u>
Precinct <u>Thames</u> |
| 5. Signature <u>Lisa J. Reid</u>
Address <u>807 W. Hardale Dr.</u> | Printed Name <u>Lisa J. Reid</u>
Precinct <u>Thames</u> |
| 6. Signature <u>Johnny W. Reid</u>
Address <u>807 W. Hardale Dr.</u> | Printed Name <u>Johnny W. Reid</u>
Precinct <u>Thames</u> |
| 7. Signature <u>Kenya Culpepper</u>
Address <u>1804 Country Club Rd</u> | Printed Name <u>Kenya Culpepper</u>
Precinct <u>?</u> |
| 8. Signature <u>Malcolm English</u>
Address <u>2815 LARAMIE CTR.</u> | Printed Name <u>MALCOLM ENGLISH</u>
Precinct <u>Thames</u> |
| 9. Signature <u>Robert Williams</u>
Address <u>1300 S. 34th Ave</u> | Printed Name <u>Robert Williams</u>
Precinct <u>Thames</u> |
| 10. Signature <u>James F. Polaris</u>
Address <u>53 W. Hartford Dr</u> | Printed Name <u>James F. Polaris</u>
Precinct <u>THAMES</u> |

Municipal Petition

Hattiesburg Land Application Bond Issuance Referendum

To: The Mayor and City Council of the City of Hattiesburg, Mississippi

We, the undersigned qualified electors of the City of Hattiesburg, State of Mississippi, hereby petition that an election be called on the question of whether or not the City of Hattiesburg should issue bonds or otherwise incur debt on the City of Hattiesburg, Mississippi for the purpose of financing the construction, installation and/or operation of a land application system for the treatment of the City of Hattiesburg's wastewater.

- | | |
|--|---|
| 1. Signature <u>Mildred Smith</u>
Address <u>602 Longwood Ct.</u> | Printed Name <u>Mildred Smith</u>
Precinct <u>Thames</u> |
| 2. Signature <u>Angela Emmons</u>
Address <u>2964 Laramie Circle</u> | Printed Name <u>Angela Emmons</u>
Precinct <u>Thames</u> |
| 3. Signature <u>Patsy J. Hall</u>
Address <u>6 Belle Wood</u> | Printed Name <u>PATSY J. HALL</u>
Precinct <u>Thames</u> |
| 4. Signature <u>Joe King</u>
Address <u>1212 Hillside Dr</u> | Printed Name <u>Joe King</u>
Precinct <u>Thames</u> |
| 5. Signature <u>Celise Seale</u>
Address <u>301 40th Place</u> | Printed Name <u>Celise Seale</u>
Precinct <u>Thames</u> |
| 6. Signature <u>L. Carr McLean</u>
Address <u>1011 S. 34th Ave</u> | Printed Name <u>L. Carr McLean</u>
Precinct <u>Thames</u> |
| 7. Signature <u>Tegi Jenkins</u>
Address <u>2905 Lincoln Rd Hattiesburg, MS</u> | Printed Name <u>Tegi Jenkins</u>
Precinct <u>Thames Precinct</u> |
| 8. Signature <u>Mary B. Garner</u>
Address <u>2902 Laramie Ct Hattiesburg, MS</u> | Printed Name <u>MARY B. GARNER</u>
Precinct <u>THAMES</u> |
| 9. Signature <u>Kermit Hudson</u>
Address <u>201 Lynwood Cr</u> | Printed Name <u>Kermit Hudson</u>
Precinct <u>Thames</u> |
| 10. Signature <u>J. S. Aenz</u>
Address <u>605 S 28th Ave</u> | Printed Name <u>J. S. AENZ</u>
Precinct <u>Thames</u> |

Municipal Petition

Hattiesburg Land Application Bond Issuance Referendum

To: The Mayor and City Council of the City of Hattiesburg, Mississippi

We, the undersigned qualified electors of the City of Hattiesburg, State of Mississippi, hereby petition that an election be called on the question of whether or not the City of Hattiesburg should issue bonds or otherwise incur debt on the City of Hattiesburg, Mississippi for the purpose of financing the construction, installation and/or operation of a land application system for the treatment of the City of Hattiesburg's wastewater.

1. Signature Anthony P. Correo
Address 112 Comanche DR.

Printed Name Anthony P. Correo
Precinct _____

2. Signature William P. Pace
Address 121 Cribbuck

Printed Name William P. Pace
Precinct Thames

3. Signature Linda Shemper
Address 601 Woodhew LN

Printed Name Linda Shemper
Precinct Thames

4. Signature Deborah Gurt
Address 912 S. 34th Ave

Printed Name Deborah Gurt
Precinct Thames

5. Signature Jewel Jones
Address 403 Cardewille Rd.

Printed Name Jewel Jones
Precinct Thames

6. Signature Chanda Van Slyke
Address 1307 Sandalwood Dr.

Printed Name Chanda Van Slyke
Precinct Thames

7. Signature Tommie L. Ware
Address 313 Mandalay DR

Printed Name Tommie L. Ware
Precinct Thames

8. Signature Harriet Ware
Address 313 Mandalay DR

Printed Name Harriet B. Ware
Precinct Thames

9. Signature Pamela C. Bigelow
Address 115 Carrie Road

Printed Name Pamela C. Bigelow
Precinct Thames

10. Signature Susan W. Sanders
Address 201 Kirkwood Drive

Printed Name Susan W. Sanders
Precinct Thames

Municipal Petition

Hattiesburg Land Application Bond Issuance Referendum

To: The Mayor and City Council of the City of Hattiesburg, Mississippi

We, the undersigned qualified electors of the City of Hattiesburg, State of Mississippi, hereby petition that an election be called on the question of whether or not the City of Hattiesburg should issue bonds or otherwise incur debt on the City of Hattiesburg, Mississippi for the purpose of financing the construction, installation and/or operation of a land application system for the treatment of the City of Hattiesburg's wastewater.

- | | |
|---|---|
| 1. Signature <u>Emilie Woods</u>
Address <u>106 Bedford Rd.</u> | Printed Name <u>Emilie Woods</u>
Precinct <u>Thames</u> |
| 2. Signature <u>Cynthia Woods</u>
Address <u>106 Bedford Rd.</u> | Printed Name <u>Cynthia Woods</u>
Precinct <u>Thames</u> |
| 3. Signature <u>Mary F. Hagelston</u>
Address <u>702 Bd 34th Hagelston</u> | Printed Name <u>Mary F. Hagelston</u>
Precinct <u>Thames</u> |
| 4. Signature <u>Stanley Hauer</u>
Address <u>1328 Sandalwood Dr.</u> | Printed Name <u>Stanley Hauer</u>
Precinct <u>Thames</u> |
| 5. Signature <u>Claire Ratliff</u>
Address <u>102 Wildwood Trl</u> | Printed Name <u>Claire Ratliff</u>
Precinct <u>Thames</u> |
| 6. Signature <u>Kelly Thomas</u>
Address <u>700 STOUX LANE</u> | Printed Name <u>KELLY THOMAS</u>
Precinct <u>Thames</u> |
| 7. Signature <u>Wanda S. Pace</u>
Address <u>101 Candlewick Rd.</u> | Printed Name <u>WANDA S. PACE</u>
Precinct <u>Thames</u> |
| 8. Signature <u>Megan Winters</u>
Address <u>2909 Mesa Dr.</u> | Printed Name <u>Megan Winters</u>
Precinct <u>Thames</u> |
| 9. Signature <u>Erin Granberry</u>
Address <u>105 Darby Road</u> | Printed Name <u>Erin Granberry</u>
Precinct <u>Thames</u> |
| 10. Signature <u>Tamara Smith</u>
Address <u>1304 Sandalwood Dr.</u> | Printed Name <u>Tamara Smith</u>
Precinct <u>Thames</u> |

Municipal Petition

Hattiesburg Land Application Bond Issuance Referendum

To: The Mayor and City Council of the City of Hattiesburg, Mississippi

We, the undersigned qualified electors of the City of Hattiesburg, State of Mississippi, hereby petition that an election be called on the question of whether or not the City of Hattiesburg should issue bonds or otherwise incur debt on the City of Hattiesburg, Mississippi for the purpose of financing the construction, installation and/or operation of a land application system for the treatment of the City of Hattiesburg's wastewater.

- | | |
|---|---|
| 1. Signature <u>Billie's Darrah</u>
Address <u>130 40th Place, H'burg MS</u> | Printed Name <u>Billie's Darrah</u>
Precinct <u>Thames</u> |
| 2. Signature <u>Norma H. Coulter</u>
Address <u>301 Hillendale Dr.</u> | Printed Name <u>NORMA H. Coulter</u>
Precinct <u>Thames</u> |
| 3. Signature <u>Frances Hunter</u>
Address <u>207 Donwood Pl</u> | Printed Name <u>Frances Hunter</u>
Precinct <u>Thames</u> |
| 4. Signature <u>Andrew T. Crosby</u>
Address <u>704 Hillendale Drive</u> | Printed Name <u>Andrew T. Crosby</u>
Precinct <u>Thames</u> |
| 5. Signature <u>Val Bayes</u>
Address <u>205 S. 34th Ave. H'burg</u> | Printed Name <u>Val Bayes</u>
Precinct <u>Thames</u> |
| 6. Signature <u>Tracy Stanley</u>
Address <u>1622 S 40th Ave</u> | Printed Name <u>Tracy Stanley</u>
Precinct <u>Thames</u> |
| 7. Signature <u>Anne Love</u>
Address <u>112 Mandala Dr.</u> | Printed Name <u>Anne Love (Love)</u>
Precinct <u>Thames</u> |
| 8. Signature <u>Andreasia Harris</u>
Address <u>2005 Williamsburg Rd</u> | Printed Name <u>Andreasia Harris</u>
Precinct <u>Thames (ANDRESIA)</u> |
| 9. Signature <u>Larry J Carr</u>
Address <u>205 Mandala Dr.</u> | Printed Name <u>LARRY J Carr</u>
Precinct <u>Thames (CARR)</u> |
| 10. Signature <u>Derick Smith</u>
Address <u>7023 Lakewood Dr</u> | Printed Name <u>Derick Smith</u>
Precinct <u>Thames</u> |
- (DERICK SMITH)

Municipal Petition

Hattiesburg Land Application Bond Issuance Referendum

To: The Mayor and City Council of the City of Hattiesburg, Mississippi

We, the undersigned qualified electors of the City of Hattiesburg, State of Mississippi, hereby petition that an election be called on the question of whether or not the City of Hattiesburg should issue bonds or otherwise incur debt on the City of Hattiesburg, Mississippi for the purpose of financing the construction, installation and/or operation of a land application system for the treatment of the City of Hattiesburg's wastewater.

1. Signature [Signature]

Address 108 Wilkerson Trace

Hattiesburg, MS

2. Signature [Signature]

Address 111 Wildwood Trace

3. Signature [Signature]

Address 1102 Oakleigh Drive

4. Signature [Signature]

Address 1102 Oakleigh Dr.

5. Signature [Signature]

Address 102 Lynwood Drive

6. Signature [Signature]

Address 108 Natalie Lane

7. Signature [Signature]

Address 3019 Raphael Dr.

8. Signature [Signature]

Address 103 Wheelless Circle

9. Signature [Signature]

Address 103 Wheelless Circle

10. Signature [Signature]

Address 1607 Longwood Ct

Printed Name Rodney W. LeVitt

Precinct Thames

Printed Name PATRICK Mc GHEE

Precinct THAMES

Printed Name David Daughdrill

Precinct Thames

Printed Name Stephanie Daughdrill

Precinct Thames

Printed Name DAVID A. CAGILL

Precinct THAMES

Printed Name Barbara LeCroy

Precinct Thames

Printed Name Beverly D. Green

Precinct Thames

Printed Name Elisa Collins

Precinct Thames

Printed Name Keith Collins

Precinct Thames

Printed Name Sarah Stroud

Precinct Thames

Municipal Petition

Hattiesburg Land Application Bond Issuance Referendum

To: The Mayor and City Council of the City of Hattiesburg, Mississippi

We, the undersigned qualified electors of the City of Hattiesburg, State of Mississippi, hereby petition that an election be called on the question of whether or not the City of Hattiesburg should issue bonds or otherwise incur debt on the City of Hattiesburg, Mississippi for the purpose of financing the construction, installation and/or operation of a land application system for the treatment of the City of Hattiesburg's wastewater.

- | | |
|---|---|
| 1. Signature <u>Amanda Maksi</u>
Address <u>110 Carrie Rd.</u> | Printed Name <u>Amanda Maksi</u>
Precinct <u>Thames</u> |
| 2. Signature <u>Barbara L. Sells</u>
Address <u>120 40th Place</u> | Printed Name <u>BARBARA L. Sells</u>
Precinct <u>Thames</u> |
| 3. Signature <u>Derrell Rainey</u>
Address <u>3015 Moss Dr.</u> | Printed Name <u>Derrell Rainey</u>
Precinct <u>Thames</u> |
| 4. Signature <u>Teresa Shoemaker</u>
Address <u>206 40th Place</u> | Printed Name <u>Teresa Shoemaker</u>
Precinct <u>Thames</u> |
| 5. Signature <u>Susan Carey</u>
Address <u>13040 34th Ave</u> | Printed Name <u>Susan Carey</u>
Precinct <u>Thames</u> |
| 6. Signature <u>Janel & James Smith</u>
Address <u>800 MONTERREY LN.</u> | Printed Name <u>Janel & James Smith</u>
Precinct <u>Thames</u> |
| 7. Signature <u>Glyn Dyar</u>
Address <u>3108 Jamestown Rd.</u> | Printed Name <u>Glyn Dyar</u>
Precinct <u>Thames</u> |
| 8. Signature <u>Charlotte Williams</u>
Address <u>3204 Jamestown</u> | Printed Name <u>Charlotte Williams</u>
Precinct <u>Thames</u> |
| 9. Signature <u>Thomas I. Williams</u>
Address <u>3204 JAMESTOWN Rd</u> | Printed Name <u>Thomas I. Williams</u>
Precinct <u>Thames</u> |
| 10. Signature <u>Dorothy B. White</u>
Address <u>118 Anglin Dr.</u> | Printed Name <u>Dorothy B. White</u>
Precinct <u>Thames</u> |

Municipal Petition

Hattiesburg Land Application Bond Issuance Referendum

To: The Mayor and City Council of the City of Hattiesburg, Mississippi

We, the undersigned qualified electors of the City of Hattiesburg, State of Mississippi, hereby petition that an election be called on the question of whether or not the City of Hattiesburg should issue bonds or otherwise incur debt on the City of Hattiesburg, Mississippi for the purpose of financing the construction, installation and/or operation of a land application system for the treatment of the City of Hattiesburg's wastewater.

- | | |
|--|--|
| 1. Signature <u>Peggy B. Farris</u>
Address <u>602 Willendale Drive</u> | Printed Name <u>Peggy B. Farris</u>
Precinct <u>Thames</u> |
| 2. Signature <u>Betsy Walsh</u>
Address <u>55 Gleneagles Dr.</u> | Printed Name <u>Betsy Walsh</u>
Precinct <u>YMCA</u> |
| 3. Signature <u>[Signature]</u>
Address <u>126 St. Annes Dr.</u> | Printed Name <u>Young Yu</u>
Precinct <u>YMCA</u> |
| 4. Signature <u>Spencer Headrick</u>
Address <u>4 Edinburg Cr.</u> | Printed Name <u>Spencer Headrick</u>
Precinct <u>YMCA</u> |
| 5. Signature <u>Tony Stuart</u>
Address <u>29 Gleneagles Dr.</u> | Printed Name <u>Tony Stuart</u>
Precinct <u>YMCA</u> |
| 6. Signature <u>Martha Stuart</u>
Address <u>29 Gleneagles Dr.</u> | Printed Name <u>MARtha STUART</u>
Precinct <u>YMCA</u> |
| 7. Signature <u>Katie Graversen</u>
Address <u>8 Gleneagles Dr.</u> | Printed Name <u>Katie Graversen</u>
Precinct <u>YMCA</u> |
| 8. Signature <u>[Signature]</u>
Address <u>57 St Annes</u> | Printed Name <u>DAVE MARTIN JR</u>
Precinct <u>YMCA</u> |
| 9. Signature <u>Harley G. Fulsler</u>
Address <u>5 Turnbury Drive</u> | Printed Name <u>Harley G. Fulsler</u>
Precinct <u>Dixie</u> |
| 10. Signature <u>Janice Johnson</u>
Address <u>1 Turnbury Drive</u> | Printed Name <u>Janice Johnson</u>
Precinct <u>Dixie</u> |

Municipal Petition

Hattiesburg Land Application Bond Issuance Referendum

To: The Mayor and City Council of the City of Hattiesburg, Mississippi

We, the undersigned qualified electors of the City of Hattiesburg, State of Mississippi, hereby petition that an election be called on the question of whether or not the City of Hattiesburg should issue bonds or otherwise incur debt on the City of Hattiesburg, Mississippi for the purpose of financing the construction, installation and/or operation of a land application system for the treatment of the City of Hattiesburg's wastewater.

- | | |
|---|---|
| 1. Signature <u>Mary Drennan</u>
Address <u>6205 28th AVE. APT. 52</u>
<u>HATTIESBURG, MS 39402</u> | Printed Name <u>MARY DRENNAN</u>
Precinct <u>Campbell Park</u> |
| 2. Signature <u>Mark W Jackson</u>
Address <u>6205 28th Ave APT 423</u> | Printed Name <u>Mark W Jackson</u>
Precinct _____ |
| 3. Signature <u>Deborah Williams</u>
Address <u>2804 Jefferson</u> | Printed Name <u>Deborah Williams</u>
Precinct <u>Kemper Park</u> |
| 4. Signature <u>Henry Williams</u>
Address <u>2804 Jeff Dr</u> | Printed Name <u>HENRY WILLIAMS</u>
Precinct <u>Kemper Park</u> |
| * 5. Signature <u>Mary June Guidry</u>
Address <u>2809 Jefferson Drive</u> | Printed Name <u>Mary June Guidry</u>
Precinct <u>Thames</u> |
| 6. Signature <u>Mary Carol Guidry</u>
Address <u>2809 Jefferson Dr</u> | Printed Name <u>Mary Carol Guidry</u>
Precinct <u>Thames</u> |
| 7. Signature <u>Scott Guidry</u>
Address <u>2809 Jefferson Drive</u> | Printed Name <u>Scott Guidry</u>
Precinct <u>Thames</u> |
| 8. Signature <u>Hunt Guidry</u>
Address <u>2809 Jefferson Drive</u> | Printed Name <u>Hunt Guidry</u>
Precinct <u>Thames</u> |
| 9. Signature <u>Brad Guidry</u>
Address <u>2809 Jefferson Drive</u> | Printed Name <u>Brad Guidry</u>
Precinct <u>Thames</u> |
| 10. Signature <u>Anne Johnson</u>
Address <u>207 Hillendale Dr.</u> | Printed Name <u>ANNE JOHNSON</u>
Precinct _____ |

Municipal Petition

Hattiesburg Land Application Bond Issuance Referendum

To: The Mayor and City Council of the City of Hattiesburg, Mississippi

We, the undersigned qualified electors of the City of Hattiesburg, State of Mississippi, hereby petition that an election be called on the question of whether or not the City of Hattiesburg should issue bonds or otherwise incur debt on the City of Hattiesburg, Mississippi for the purpose of financing the construction, installation and/or operation of a land application system for the treatment of the City of Hattiesburg's wastewater.

- | | |
|---|--|
| 1. Signature <u>Lawanda Jones</u>
Address <u>2804 Jamestown Rd</u> | Printed Name <u>Lawanda Jones</u>
Precinct <u>Thames School</u> |
| 2. Signature <u>[Signature]</u>
Address <u>620 S 28th Ave. 104</u> | Printed Name <u>Nicholas Esters</u>
Precinct <u>Kemper Park</u> |
| 3. Signature <u>Martha L Barnett</u>
Address <u>620 S 28th Ave Apt 105</u> | Printed Name <u>Martha Louise Barnett</u>
Precinct <u>Kemper Park</u> |
| 4. Signature <u>Mildred G. Dyeus</u>
Address <u>620 S. 28th Ave #204</u> | Printed Name <u>MILDRED G. DYEUUS</u>
Precinct _____ |
| 5. Signature <u>[Signature]</u>
Address <u>620 S. 28th Ave. 202</u> | Printed Name <u>RICKY C-PIERCE JR.</u>
Precinct _____ |
| 6. Signature <u>[Signature]</u>
Address <u>620 S. 28th Ave #323</u> | Printed Name <u>SAM HOLLOWAY</u>
Precinct _____ |
| 7. Signature <u>Cindy Fm. Cullough</u>
Address <u>602 S 28th Ave #601</u> | Printed Name <u>Cindy Fm. Cullough</u>
Precinct _____ |
| 8. Signature <u>Tabatha Wells</u>
Address <u>620 S 28th #603</u> | Printed Name <u>Tabatha Wells</u>
Precinct _____ |
| 9. Signature <u>Michael Wells</u>
Address <u>620 S 28th #603</u> | Printed Name <u>Michael Wells</u>
Precinct _____ |
| 10. Signature <u>Joshua H. House</u>
Address <u>620 S 28th #523</u> | Printed Name <u>Joshua House (HOUSE)</u>
Precinct _____ |

Municipal Petition

Hattiesburg Land Application Bond Issuance Referendum

To: The Mayor and City Council of the City of Hattiesburg, Mississippi

We, the undersigned qualified electors of the City of Hattiesburg, State of Mississippi, hereby petition that an election be called on the question of whether or not the City of Hattiesburg should issue bonds or otherwise incur debt on the City of Hattiesburg, Mississippi for the purpose of financing the construction, installation and/or operation of a land application system for the treatment of the City of Hattiesburg's wastewater.

- | | |
|--|--|
| 1. Signature <u>Kathy Campbell</u>
Address <u>3004 Gresham Rd.</u> | Printed Name <u>Kathy Campbell</u>
Precinct <u>Thames school</u> |
| 2. Signature <u>Connie Ames</u>
Address <u>1070 Jeff Davis Circle</u> | Printed Name <u>Connie Ames</u>
Precinct <u>Thames School</u> |
| 3. Signature <u>Sarah Hoyer</u>
Address <u>108 Jeff Davis St.</u> | Printed Name <u>Sarah Hoyer</u>
Precinct <u>Thames School</u> |
| 4. Signature <u>Philip Mellen</u>
Address <u>706 Huntington Rd.</u> | Printed Name <u>Philip Mellen</u>
Precinct <u>Thames School</u> |
| 5. Signature <u>Douglas Kester</u>
Address <u>704 HUNTINGDON RD</u> | Printed Name <u>Douglas Kester</u>
Precinct <u>Thames SCHOOL</u> |
| 6. Signature <u>Sam Cole</u>
Address <u>104 Colonial Place</u> | Printed Name <u>Sam Cole</u>
Precinct <u>Thames School</u> |
| 7. Signature <u>Pati Russell</u>
Address <u>108 Colonial BL</u> | Printed Name <u>Pati Russell</u>
Precinct <u>Thames School</u> |
| 8. Signature <u>Heather Tisdale</u>
Address <u>110 Colonial Place</u> | Printed Name <u>Heather Tisdale</u>
Precinct <u>Thames School</u> |
| 9. Signature <u>Leisa Matulich</u>
Address <u>2902 Jamestown Rd.</u> | Printed Name <u>Leisa Matulich</u>
Precinct <u>THAMES school</u> |
| 10. Signature <u>Rachel Taggart</u>
Address <u>2911 Jamestown Rd.</u> | Printed Name <u>Rachel Taggart</u>
Precinct <u>Thames School</u> |

Municipal Petition

Hattiesburg Land Application Bond Issuance Referendum

To: The Mayor and City Council of the City of Hattiesburg, Mississippi

We, the undersigned qualified electors of the City of Hattiesburg, State of Mississippi, hereby petition that an election be called on the question of whether or not the City of Hattiesburg should issue bonds or otherwise incur debt on the City of Hattiesburg, Mississippi for the purpose of financing the construction, installation and/or operation of a land application system for the treatment of the City of Hattiesburg's wastewater.

- | | |
|---|--|
| 1. Signature <u>Aaron Tate</u>
Address <u>507 Newmark St.</u> | Printed Name <u>AARON TATE</u>
Precinct <u>TRAIN DEPOT DOWNTOWN</u> |
| 2. Signature <u>Simon S. Rogers</u>
Address <u>114 HANBERRY COURT</u> | Printed Name <u>Simon S. Rogers</u>
Precinct <u>Lamar County Terry Garrison</u> |
| 3. Signature <u>Dwight L. Moody Jr</u>
Address <u>116 Comanche Dr</u> | Printed Name <u>Dwight L. Moody Jr</u>
Precinct <u>Forrest County Thomas</u> |
| 4. Signature <u>Marvin Harry Miller</u>
Address <u>21 Callaway Court</u> | Printed Name <u>MARVIN HARRY MILLER</u>
Precinct <u>CLINTON T. JACKSON ROAD TRAIL</u> |
| 5. Signature <u>Betty Redondo</u>
Address <u>205 Shadowwood Drive</u> | Printed Name <u>Betty Redondo</u>
Precinct <u>Wesley Manor</u> |
| 6. Signature <u>William Sirmon</u>
Address <u>1304 VELMA</u> | Printed Name <u>William Sirmon</u>
Precinct <u>28th Baptist</u> |
| 7. Signature <u>MARILYN Sirmon</u>
Address <u>1304 VELMA</u> | Printed Name <u>MARILYN Sirmon</u>
Precinct <u>28th Baptist</u> |
| 8. Signature <u>Joseph Griffith</u>
Address <u>44 Deas Rd</u> | Printed Name <u>Joseph Griffith</u>
Precinct _____ |
| 9. Signature <u>Wanda Harris</u>
Address <u>1114 DABBS ST.</u> | Printed Name <u>Eddie Young Jr</u>
Precinct _____ |
| 10. Signature <u>Kevin Nix</u>
Address <u>712 Eastside Ave</u> | Printed Name <u>KEVIN NIX</u>
Precinct <u>Lillie Burney</u> |

Municipal Petition

Hattiesburg Land Application Bond Issuance Referendum

To: The Mayor and City Council of the City of Hattiesburg, Mississippi

We, the undersigned qualified electors of the City of Hattiesburg, State of Mississippi, hereby petition that an election be called on the question of whether or not the City of Hattiesburg should issue bonds or otherwise incur debt on the City of Hattiesburg, Mississippi for the purpose of financing the construction, installation and/or operation of a land application system for the treatment of the City of Hattiesburg's wastewater.

- | | |
|---|--|
| 1. Signature <u>Erica Hill</u>
Address <u>620 S 28th Ave, Apt 524</u> | Printed Name <u>ERICA Hill</u>
Precinct _____ |
| 2. Signature <u>Jessica Berry</u>
Address <u>601 43469930</u> | Printed Name <u>Jessica Berry</u>
Precinct _____ |
| 3. Signature <u>[Signature]</u>
Address <u>2802 Seaton Dr</u> | Printed Name <u>Carl Haag (HAAG)</u>
Precinct _____ |
| 4. Signature <u>James L. Smith</u>
Address <u>12807 Williamsburg Rd</u> | Printed Name <u>James L. Smith</u>
Precinct <u>4 (DISTRICT 4)</u> |
| 5. Signature <u>Ross Bedenbaugh</u>
Address <u>2907 Williamsburg Rd.</u> | Printed Name <u>Ross Bedenbaugh</u>
Precinct <u>4</u> |
| 6. Signature <u>Morgan Willis</u>
Address <u>2909 Williamsburg Rd.</u> | Printed Name <u>Morgan Willis (Willis)</u>
Precinct <u>4</u> |
| 7. Signature <u>Kristina Cole</u>
Address <u>22600 0309
110 S. 28th Ave</u> | Printed Name <u>Kristina Cole</u>
Precinct <u>Therac School</u> |
| 8. Signature <u>Derek Pipkin</u>
Address <u>3988 Rocky Branch</u> | Printed Name <u>Derek Pipkin</u>
Precinct _____ |
| 9. Signature <u>Michael Thomas</u>
Address <u>612 Lamar Ave</u> | Printed Name <u>Michael Thomas</u>
Precinct _____ |
| 10. Signature <u>Neil Shannon</u>
Address <u>211 515th AVENUE</u> | Printed Name <u>Neil Shannon</u>
Precinct _____ |

Municipal Petition

Hattiesburg Land Application Bond Issuance Referendum

To: The Mayor and City Council of the City of Hattiesburg, Mississippi

We, the undersigned qualified electors of the City of Hattiesburg, State of Mississippi, hereby petition that an election be called on the question of whether or not the City of Hattiesburg should issue bonds or otherwise incur debt on the City of Hattiesburg, Mississippi for the purpose of financing the construction, installation and/or operation of a land application system for the treatment of the City of Hattiesburg's wastewater.

- | | |
|--|--|
| 1. Signature <u>Theresa P Mitchell</u> | Printed Name <u>Theresa P. Mitchell</u> |
| Address <u>300 Fairway Dr Hburg MS 39401</u> | Precinct <u>Lillie Burney Hburg MS 39401</u> |
| 2. Signature <u>Kristina Rebo</u> | Printed Name <u>Kristina Rebo</u> |
| Address <u>714 S 34th Ave Hattiesburg MS 39402</u> | Precinct <u>Thames Elementary Hburg</u> |
| 3. Signature <u>Erin Sessions</u> | Printed Name <u>Erin Sessions</u> |
| Address <u>709 S. 34th Ave Hburg 39402</u> | Precinct <u>Thames Ee.</u> |
| 4. Signature <u>L Conrad Wideler</u> | Printed Name <u>L Conrad Wideler</u> |
| Address <u>106 Jeff Davis Circle Hbg</u> | Precinct <u>Thames Ee.</u> |
| 5. Signature <u>Charles D. Carter</u> | Printed Name <u>Charles D. Carter</u> |
| Address <u>110 Jeff Davis Circle</u> | Precinct <u>Thames</u> |
| 6. Signature <u>Charles Carter</u> | Printed Name <u>Charles Carter</u> |
| Address <u>110 Jeff Davis Circle</u> | Precinct <u>Thames</u> |
| 7. Signature <u>Jay S. Walker</u> | Printed Name <u>JAY S. WALKER</u> |
| Address <u>117 Jeff Davis Cir</u> | Precinct <u>Thames</u> |
| 8. Signature <u>Carol A. Walker</u> | Printed Name <u>CAROL A. WALKER</u> |
| Address <u>117 Jeff Davis Circle</u> | Precinct <u>THAMES</u> |
| 9. Signature <u>Joe L. Walker</u> | Printed Name <u>JOE L. WALKER</u> |
| Address <u>119 Jeff Davis Circle</u> | Precinct <u></u> |
| 10. Signature <u>Jennifer Delatte</u> | Printed Name <u>Jennifer Delatte</u> |
| Address <u>3105 Jamestown Road</u> | Precinct <u>Thames</u> |

Municipal Petition

Hattiesburg Land Application Bond Issuance Referendum

To: The Mayor and City Council of the City of Hattiesburg, Mississippi

We, the undersigned qualified electors of the City of Hattiesburg, State of Mississippi, hereby petition that an election be called on the question of whether or not the City of Hattiesburg should issue bonds or otherwise incur debt on the City of Hattiesburg, Mississippi for the purpose of financing the construction, installation and/or operation of a land application system for the treatment of the City of Hattiesburg's wastewater.

- | | |
|---|---|
| 1. Signature <u>Bryce Young</u>
Address <u>602 Hattiesburg Dr.</u> | Printed Name <u>Bryce Young</u>
Precinct <u>THAMES ELEM.</u> |
| 2. Signature <u>Leslie Rutnam</u>
Address <u>301 Honeysuckle Dr.</u> | Printed Name <u>Leslie Rutnam</u>
Precinct <u>Grace Temple</u> |
| 3. Signature <u>Sarah Barton</u>
Address <u>3005 Magnolia Place</u> | Printed Name <u>Sarah Barton</u>
Precinct <u>Thames Elem.</u> |
| 4. Signature <u>Allison Stayer</u>
Address <u>1111 Derby 3940 S</u> | Printed Name <u>Allison Stayer</u>
Precinct <u>THAMES ELEM</u> |
| 5. Signature <u>Ramsey Stayer</u>
Address <u>1111 Derby Rd.</u> | Printed Name <u>Ramsey Stayer</u>
Precinct <u>Thames</u> |
| 6. Signature <u>Joseph Steele</u>
Address <u>107 S. W. 1st St. OK.</u> | Printed Name <u>JOSEPH STEELE</u>
Precinct <u>THAMES</u> |
| 7. Signature <u>Natalie Gibson</u>
Address <u>3015 Raphael Dr.</u> | Printed Name <u>Natalie Gibson</u>
Precinct <u>Thames</u> |
| 8. Signature <u>Troy Gibson</u>
Address <u>3015 Raphael Dr.</u> | Printed Name <u>Troy Gibson</u>
Precinct <u>Thames</u> |
| 9. Signature <u>Beverly Green</u>
Address <u>3017 Raphael Dr.</u> | Printed Name <u>Beverly Green</u>
Precinct <u>Thames</u> |
| 10. Signature <u>Melissa Blanchard</u>
Address <u>106 Greenbriar Pl.</u> | Printed Name <u>Melissa Blanchard</u>
Precinct <u>Thames</u> |

Municipal Petition

Hattiesburg Land Application Bond Issuance Referendum

To: The Mayor and City Council of the City of Hattiesburg, Mississippi

We, the undersigned qualified electors of the City of Hattiesburg, State of Mississippi, hereby petition that an election be called on the question of whether or not the City of Hattiesburg should issue bonds or otherwise incur debt on the City of Hattiesburg, Mississippi for the purpose of financing the construction, installation and/or operation of a land application system for the treatment of the City of Hattiesburg's wastewater.

- | | |
|---|---|
| 1. Signature <u>Tashunda Chandler</u>
Address <u>4 Millcreek Pt</u> | Printed Name <u>Tashunda Chandler</u>
Precinct <u>5</u>
<u>WARD</u> |
| 2. Signature <u>Ethel F. Nicholson</u>
Address <u>8 Millsap St.</u> | Printed Name <u>Ethel Faye Nicholson</u>
Precinct <u>5</u> |
| 3. Signature <u>Jeffrey Jasper</u>
Address <u>4 Millcreek Pt</u> | Printed Name <u>Jeffrey Jasper</u>
Precinct <u>5</u> |
| 4. Signature <u>Shalanda Moody</u>
Address <u>15 Millcreek Pt.</u> | Printed Name <u>Shalanda Moody</u>
Precinct <u>5</u> |
| 5. Signature <u>Ilescha Chapman</u>
Address <u>17 Millcreek Pt</u> | Printed Name <u>Ilescha Chapman</u>
Precinct <u>5</u> |
| 6. Signature <u>Sherry Samuel</u>
Address <u>28 Millcreek Forest</u> | Printed Name <u>Sherry Samuel</u>
Precinct <u>5</u> |
| 7. Signature <u>[Signature]</u>
Address <u>23 Millcreek Pt</u> | Printed Name <u>Denise M. Mays</u>
Precinct <u>5</u>
<u>WARD</u> |
| 8. Signature <u>Patricia Tenner</u>
Address <u>2 Shay Lane</u> | Printed Name <u>Patricia Tenner</u>
Precinct <u>5</u> |
| 9. Signature <u>Faith Magee</u>
Address <u>175 Millport Drive</u> | Printed Name <u>Faith Magee</u>
Precinct <u>5</u> |
| 10. Signature <u>Sherronda Martin</u>
Address <u>52 Millport Dr.</u> | Printed Name <u>Sherronda Martin</u>
Precinct <u>5</u> |

Municipal Petition

Hattiesburg Land Application Bond Issuance Referendum

To: The Mayor and City Council of the City of Hattiesburg, Mississippi

We, the undersigned qualified electors of the City of Hattiesburg, State of Mississippi, hereby petition that an election be called on the question of whether or not the City of Hattiesburg should issue bonds or otherwise incur debt on the City of Hattiesburg, Mississippi for the purpose of financing the construction, installation and/or operation of a land application system for the treatment of the City of Hattiesburg's wastewater.

- | | |
|--|---|
| 1. Signature <u>Ed Kemp</u>
Address <u>3106 Jamestown Rd</u> | Printed Name <u>Ed Kemp</u>
Precinct <u>Thames</u> |
| 2. Signature <u>Patricia Sheppard</u>
Address <u>3108 Jamestown Rd</u> | Printed Name <u>Patricia Sheppard</u>
Precinct <u>Thames</u> |
| 3. Signature <u>Charles G Guss</u>
Address <u>3110 Jamestown Rd</u> | Printed Name <u>Charles G Guss</u>
Precinct <u>Thames</u> |
| 4. Signature <u>W. T. Beard</u>
Address <u>715 HUNTINGDON RD</u> | Printed Name <u>W. T. BEARD</u>
Precinct <u>Pine STATION</u> |
| 5. Signature <u>Rashard Owens</u>
Address <u>713 Huntingdon Place</u> | Printed Name <u>Rashard Owens</u>
Precinct <u>Thames</u> |
| 6. Signature <u>Beverly Jones Timmon</u>
Address <u>711 Huntingdon Rd</u> | Printed Name <u>Beverly Jones Timmon</u>
Precinct <u>Thames</u> |
| 7. Signature <u>T. Brett Golson</u>
Address <u>103 Colonial Pl</u> | Printed Name <u>T. Brett Golson</u>
Precinct <u>Pine Station</u> |
| 8. Signature <u>Karen Golson</u>
Address <u>103 Colonial Pl.</u> | Printed Name <u>Karen Golson</u>
Precinct <u>Pine Station</u> |
| 9. Signature <u>Rebecca Baurne</u>
Address <u>2020 Jamestown Rd</u> | Printed Name <u>Rebecca Baurne</u>
Precinct <u>Thames</u> |
| 10. Signature <u>B. Banks</u>
Address <u>2908 Jamestown</u> | Printed Name <u>B. Banks</u>
Precinct <u>Thames</u> |

Municipal Petition

Hattiesburg Land Application Bond Issuance Referendum

To: The Mayor and City Council of the City of Hattiesburg, Mississippi

We, the undersigned qualified electors of the City of Hattiesburg, State of Mississippi, hereby petition that an election be called on the question of whether or not the City of Hattiesburg should issue bonds or otherwise incur debt on the City of Hattiesburg, Mississippi for the purpose of financing the construction, installation and/or operation of a land application system for the treatment of the City of Hattiesburg's wastewater.

- | | |
|--|--|
| 1. Signature <u>Mary Duckworth</u>
Address <u>502 1st Street</u> | Printed Name <u>Mary Duckworth</u>
Precinct <u>2</u> |
| 2. Signature <u>Miranda Grieder</u>
Address <u>817 E. Laurel Ave</u> | Printed Name <u>Miranda Grieder</u>
Precinct <u>4</u> |
| 3. Signature <u>Bob Press</u>
Address <u>107 S. 21st Ave</u> | Printed Name <u>BOB PRESS</u>
Precinct <u>4</u> |
| 4. Signature <u>Charles L Pinto</u>
Address <u>2610 SUNSET DR.</u> | Printed Name <u>CHARLES PINTO</u>
Precinct <u>4</u> |
| 5. Signature <u>Lisa Pinto</u>
Address <u>2610 SUNSET DR.</u> | Printed Name <u>LISA PINTO</u>
Precinct <u>4</u> |
| 6. Signature <u>Lillian Thomas</u>
Address <u>2609 Sunset Dr.</u> | Printed Name <u>Lillian Thomas</u>
Precinct <u>4</u> |
| 7. Signature <u>Dorothy K. Bradford</u>
Address <u>2607 Sunset Drive</u> | Printed Name <u>Dorothy K. Bradford</u>
Precinct <u>4</u> |
| 8. Signature <u>Diane Jeske</u>
Address <u>2605 Sunset Dr</u> | Printed Name <u>DIANE JESKE</u>
Precinct <u>4</u> |
| 9. Signature <u>Fred Jeske</u>
Address <u>2605 Sunset</u> | Printed Name <u>Fred Jeske</u>
Precinct <u>4</u> |
| 10. Signature <u>Jimmy Bradford</u>
Address <u>2603 Sunset Dr.</u> | Printed Name <u>JIMMY BRADFORD</u>
Precinct <u>4</u> |

Municipal Petition

Hattiesburg Land Application Bond Issuance Referendum

To: The Mayor and City Council of the City of Hattiesburg, Mississippi

We, the undersigned qualified electors of the City of Hattiesburg, State of Mississippi, hereby petition that an election be called on the question of whether or not the City of Hattiesburg should issue bonds or otherwise incur debt on the City of Hattiesburg, Mississippi for the purpose of financing the construction, installation and/or operation of a land application system for the treatment of the City of Hattiesburg's wastewater.

- | | |
|---|--|
| 1. Signature <u>Katherine Diane Brazile</u>
Address <u>115 E. Smothers St. Hburg 39401</u> | Printed Name <u>Katherine Diane Brazile</u>
Precinct <u>Rowan</u> |
| 2. Signature <u>Christy Wood</u>
Address <u>100 East Odessa</u> | Printed Name <u>Christy Wood - State</u>
Precinct <u>Rowan - Sillicumey</u> |
| 3. Signature <u>Henry Pittman</u>
Address <u>910 E. 6th St</u> | Printed Name <u>HENRY PITTMAN</u>
Precinct <u>USO</u> |
| 4. Signature <u>Mattie McDonald</u>
Address <u>718 1/2 E. Hattiesburg</u> | Printed Name <u>MATTIE McDONALD</u>
Precinct <u>USO</u> |
| 5. Signature <u>Booker Holmes</u>
Address <u>1004 E 6th ST</u> | Printed Name <u>BOOKER HOLMES</u>
Precinct <u>USO</u> |
| 6. Signature <u>Pamela Grayson</u>
Address <u>715 East 7th</u> | Printed Name <u>PAMELA Grayson</u>
Precinct <u>USO</u> |
| 7. Signature <u>Jeff Wilson</u>
Address <u>903 E. 5th St.</u> | Printed Name <u>Jeff Wilson</u>
Precinct <u>USO</u> |
| 8. Signature <u>Rose Bryant</u>
Address <u>800 Fairley St</u> | Printed Name <u>Rose Bryant</u>
Precinct <u>USO 5th St</u> |
| 9. Signature <u>Gloria Moore</u>
Address <u>306 West 7th, Hattiesburg</u> | Printed Name <u>Gloria Moore</u>
Precinct <u>Culture Center</u> |
| 10. Signature <u>Veronica Harris</u>
Address <u>3310 West 7th Street #15</u> | Printed Name <u>Veronica Harris</u>
Precinct <u>USO</u> |

Municipal Petition

Hattiesburg Land Application Bond Issuance Referendum

To: The Mayor and City Council of the City of Hattiesburg, Mississippi

We, the undersigned qualified electors of the City of Hattiesburg, State of Mississippi, hereby petition that an election be called on the question of whether or not the City of Hattiesburg should issue bonds or otherwise incur debt on the City of Hattiesburg, Mississippi for the purpose of financing the construction, installation and/or operation of a land application system for the treatment of the City of Hattiesburg's wastewater.

- | | |
|---|--|
| 1. Signature <u>Bobbie Jean Bullock</u>
Address <u>709 Woodland Ct</u> | Printed Name <u>Bobbie Jean Bullock</u>
Precinct <u>Rowan</u> |
| 2. Signature <u>Charles Jackson</u>
Address <u>913 Fairley Street</u> | Printed Name <u>Charles Jackson</u>
Precinct <u>Burger Center</u> |
| 3. Signature <u>Wilma Adams</u>
Address <u>404 Bowie St</u> | Printed Name <u>Wilma Adams</u>
Precinct <u>Burger Center</u> |
| 4. Signature <u>James Adams</u>
Address <u>404 Bowie St</u> | Printed Name <u>James Adams</u>
Precinct <u>Burger Center</u> |
| 5. Signature <u>Lenora Burden</u>
Address <u>533 1/2 N. 19th Ave</u> | Printed Name <u>LENORA BURDEN</u>
Precinct <u>USO</u> |
| 6. Signature <u>Sandra Newell</u>
Address <u>801 Whitney St</u> | Printed Name <u>Sandra Newell</u>
Precinct <u>USO</u> |
| 7. Signature <u>Jerry Terrell Jr</u>
Address <u>801 Whitney Street</u> | Printed Name <u>Jerry Terrell Jr</u>
Precinct <u>USO</u> |
| 8. Signature <u>Jerry Terrell Sr</u>
Address <u>801 Whitney Street</u> | Printed Name <u>Jerry Terrell Sr</u>
Precinct <u>USO</u> |
| 9. Signature <u>Glen Chapman</u>
Address <u>606 Tish Ave</u> | Printed Name <u>Glen Chapman</u>
Precinct <u>SALVATION ARMY</u> |
| 10. Signature <u>Dale Brazile</u>
Address <u>727 E 7th</u> | Printed Name <u>Dale Brazile</u>
Precinct <u>USO</u> |

Municipal Petition

Hattiesburg Land Application Bond Issuance Referendum

To: The Mayor and City Council of the City of Hattiesburg, Mississippi

We, the undersigned qualified electors of the City of Hattiesburg, State of Mississippi, hereby petition that an election be called on the question of whether or not the City of Hattiesburg should issue bonds or otherwise incur debt on the City of Hattiesburg, Mississippi for the purpose of financing the construction, installation and/or operation of a land application system for the treatment of the City of Hattiesburg's wastewater.

- | | |
|---|--|
| 1. Signature <u>Dora Harbin</u>
Address <u>1568 Old Hwy 49 E</u> | Printed Name <u>Dora Harbin</u>
Precinct <u>McLaurin</u> |
| 2. Signature <u>Lonnice B. Harbin</u>
Address <u>1568 Old Hwy 49 E</u> | Printed Name <u>LONNIE B. HARBIN</u>
Precinct <u>McLaurin</u> |
| 3. Signature <u>Janet Cranford</u>
Address <u>3075 25th</u> | Printed Name <u>Janet Cranford</u>
Precinct <u>Woodley Kamper PK</u> |
| 4. Signature <u>Virginia McFatter</u>
Address <u>1903 Adeline City</u> | Printed Name <u>Virginia McFatter</u>
Precinct <u>Kamper Park</u> |
| 5. Signature <u>Emily Mooney</u>
Address <u>803 N. 31st Ave.</u> | Printed Name <u>EMILY MOONEY</u>
Precinct <u>HIGHLAND</u> |
| 6. Signature <u>Jean Walker</u>
Address <u>119 JEFF DAVIS Circle</u> | Printed Name <u>JEAN WALKER</u>
Precinct <u>119 JEFF DAVIS Circle</u> |
| 7. Signature <u>Carolyn Woodman</u>
Address <u>105 Beverly Hills Lp. Petal</u> | Printed Name <u>Carolyn Woodman</u>
Precinct <u>Leeville Community Ctr.</u> |
| 8. Signature <u>Robert C. Woodman</u>
Address <u>105 BEVERLY HILLS Lp</u> | Printed Name <u>ROBERT C. WOODMAN</u>
Precinct <u>LEEVILLE COMMUNITY CENTER</u> |
| 9. Signature <u>Joyce S. Smith</u>
Address <u>1196 N. 31st Ave, City</u> | Printed Name <u>Joyce S. Smith</u>
Precinct <u>OK 4th Trail by Southern</u> |
| 10. Signature <u>Rebecca C. Bourden</u>
Address <u>112-13th Ave.</u> | Printed Name <u>Rebecca C. Bourden</u>
Precinct <u>Kamper Park</u> |

Municipal Petition

Hattiesburg Land Application Bond Issuance Referendum

To: The Mayor and City Council of the City of Hattiesburg, Mississippi

We, the undersigned qualified electors of the City of Hattiesburg, State of Mississippi, hereby petition that an election be called on the question of whether or not the City of Hattiesburg should issue bonds or otherwise incur debt on the City of Hattiesburg, Mississippi for the purpose of financing the construction, installation and/or operation of a land application system for the treatment of the City of Hattiesburg's wastewater.

1. Signature Johnny R. Riley
Address 705 John Street

Printed Name Johnny R. Riley
Precinct ward two

2. Signature Arita V. Smith
Address 503 Dumas Ave H/Burg, MS

Printed Name Arita V. Smith
Precinct WARD 4

3. Signature Willie Horne
Address 837 Luther Ave

Printed Name WARD 4 Willie HORNE
Precinct 4

4. Signature Mertie D. Parrett
Address 2309 Sunset Dr

Printed Name MERTIE D. PARRETT
Precinct 4

5. Signature Erica Lynn Criddle
Address 2302 Sunset Dr Hattiesburg, MS

Printed Name ERICA LYNN Criddle
Precinct 4

6. Signature Sarah Hutto
Address 2111 Sunset Dr.

Printed Name Sarah Hutto
Precinct 4

7. Signature Rosie Hopkins
Address 2107 Sunset Dr. Hattiesburg

Printed Name ROSIE Hopkins
Precinct 4

8. Signature Agnes Williamson
Address 2106 Sunset Ave

Printed Name AGNES Williamson
Precinct 4

9. Signature Brad Jolly
Address 2405 Sunset Drive

Printed Name Brad Jolly
Precinct 4

10. Signature Megan Jolly
Address 2105 Sunset Drive

Printed Name Megan Jolly
Precinct 4

Municipal Petition

Hattiesburg Land Application Bond Issuance Referendum

To: The Mayor and City Council of the City of Hattiesburg, Mississippi

We, the undersigned qualified electors of the City of Hattiesburg, State of Mississippi, hereby petition that an election be called on the question of whether or not the City of Hattiesburg should issue bonds or otherwise incur debt on the City of Hattiesburg, Mississippi for the purpose of financing the construction, installation and/or operation of a land application system for the treatment of the City of Hattiesburg's wastewater.

- | | |
|---|--|
| 1. Signature <u>Larry Blairly</u> | Printed Name <u>LARRY BLAIRLY</u> |
| Address <u>2701 SUNSET DR</u> | Precinct <u>Ward 4</u> |
| <u>HATTIESBURG MS 39402</u> | |
| 2. Signature <u>Leon Anderson</u> | Printed Name <u>Leon Anderson</u> |
| Address <u>2610 Clayton Place</u> | Precinct <u>WARD 4</u> |
| 3. Signature <u>Lube Pannell</u> | Printed Name <u>Lube Pannell</u> |
| Address <u>2102 sunset</u> | Precinct <u>ward 4</u> |
| 4. Signature <u>Tyler Wood</u> | Printed Name <u>Tyler Wood</u> |
| Address <u>2700 sunset Drive</u> | Precinct <u>ward 4</u> |
| 5. Signature <u>Angel Korbe</u> | Printed Name <u>Angel Korbe</u> |
| Address <u>2703 Sunset Dr.</u> | Precinct <u>ward 4</u> |
| 6. Signature <u>Rhonda Gamble</u> | Printed Name <u>Rhonda Gamble</u> |
| Address <u>2707 Sunset</u> | Precinct <u>Ward 4</u> |
| 7. Signature <u>Charles K. Thompson Jr.</u> | Printed Name <u>Charles K. Thompson Jr.</u> |
| Address <u>114 Lakeland Dr., City</u> | Precinct <u>2605 McKinnon St apt 3 39401</u> |
| 8. Signature <u>Terry Abrams</u> | Printed Name <u>Terry Abrams</u> |
| Address <u>111 St Joseph ST</u> | Precinct _____ |
| 9. Signature <u>Etta Abrams</u> | Printed Name <u>Etta Abrams</u> |
| Address <u>111 St Joseph Street</u> | Precinct _____ |
| 10. Signature <u>Mrs. Miller</u> | Printed Name <u>Mrs. Miller</u> |
| Address <u>2612 Sunset Dr</u> | Precinct <u>wa 4</u> |

Municipal Petition

Hattiesburg Land Application Bond Issuance Referendum

To: The Mayor and City Council of the City of Hattiesburg, Mississippi

We, the undersigned qualified electors of the City of Hattiesburg, State of Mississippi, hereby petition that an election be called on the question of whether or not the City of Hattiesburg should issue bonds or otherwise incur debt on the City of Hattiesburg, Mississippi for the purpose of financing the construction, installation and/or operation of a land application system for the treatment of the City of Hattiesburg's wastewater.

- | | |
|--|--|
| 1. Signature <u>[Signature]</u>
Address <u>800 Fairley St</u> | Printed Name <u>Mirace Bryant</u>
Precinct <u>5th St</u> |
| 2. Signature <u>Bradford Moore</u>
Address <u>306 W 7th Street</u> | Printed Name <u>Bradford Moore</u>
Precinct <u>Cultural Center</u> |
| 3. Signature <u>Katmya Chambers</u>
Address <u>42 prime circle II</u> | Printed Name <u>Katmya Chambers</u>
Precinct <u>Oak Grove tax build</u> |
| 4. Signature <u>Deirdre Barnett</u>
Address <u>228 Windridge Lane Hattiesburg 39428</u> | Printed Name <u>Deirdre Barnett</u>
Precinct <u>Oak Grove</u> |
| 5. Signature <u>Tony Mingo</u>
Address <u>803 Morton St Hattiesburg</u> | Printed Name <u>Tony Mingo</u>
Precinct <u>HPSD Superette Camp St</u> |
| 6. Signature <u>Shar-ron Sanders</u>
Address <u>803 Morton St</u> | Printed Name <u>Shar-ron Sanders</u>
Precinct <u>Salvation Army</u> |
| 7. Signature <u>Avon Harris</u>
Address <u>400 Morris Cir</u> | Printed Name <u>Avon Harris</u>
Precinct <u>450</u> |
| 8. Signature <u>Antonio Jackson</u>
Address <u>912 Fairley St</u> | Printed Name <u>Antonio Jackson</u>
Precinct <u>1956</u> |
| 9. Signature <u>Katrina Stewart</u>
Address <u>118 Lexington Dr</u> | Printed Name <u>Katrina Stewart</u>
Precinct <u>28 Ave Baptist Church</u> |
| 10. Signature <u>Johnny Kelly</u>
Address <u>118 Lexington Dr</u> | Printed Name <u>Johnny Kelly</u>
Precinct <u>28 Ave Baptist Church</u> |

Municipal Petition

Hattiesburg Land Application Bond Issuance Referendum

To: The Mayor and City Council of the City of Hattiesburg, Mississippi

We, the undersigned qualified electors of the City of Hattiesburg, State of Mississippi, hereby petition that an election be called on the question of whether or not the City of Hattiesburg should issue bonds or otherwise incur debt on the City of Hattiesburg, Mississippi for the purpose of financing the construction, installation and/or operation of a land application system for the treatment of the City of Hattiesburg's wastewater.

1. Signature Eddie Lee Brazile
Address 115 East Scooba St.

Printed Name EDDIE LEE BRAZILE
Precinct Lillie Burney

2. Signature Anjelica Laura Brazile
Address 115 East Scooba Street

Printed Name Anjelica Laura Brazile
Precinct Lillie Burney

3. Signature Ashley Brazile
Address 115 East Scooba Street

Printed Name Ashley Brazile
Precinct Lillie Burney

4. Signature Brittany Jones
Address 1003 Lurline Street

Printed Name Brittany Jones
Precinct _____

5. Signature Rodney Austin
Address 111 Scooba St

Printed Name Rodney Austin
Precinct Rowan

6. Signature Randy Dozier
Address 605 Francis St

Printed Name Randy Dozier
Precinct Rowan

7. Signature Anita Faulkner
Address 604 Francis St

Printed Name Anita Faulkner
Precinct Rowan

8. Signature Willie L Lewis
Address 604 Francis St

Printed Name Willie L Lewis
Precinct Rowan

9. Signature Stephanie Lewis
Address 604 Francis St

Printed Name Stephanie Lewis
Precinct Rowan

10. Signature Carrie Johnson
Address 212 M.L.K. Ave. 100

Printed Name Carrie Johnson
Precinct Rowan

Municipal Petition

Hattiesburg Land Application Bond Issuance Referendum

To: The Mayor and City Council of the City of Hattiesburg, Mississippi

We, the undersigned qualified electors of the City of Hattiesburg, State of Mississippi, hereby petition that an election be called on the question of whether or not the City of Hattiesburg should issue bonds or otherwise incur debt on the City of Hattiesburg, Mississippi for the purpose of financing the construction, installation and/or operation of a land application system for the treatment of the City of Hattiesburg's wastewater.

- | | |
|--|--|
| 1. Signature <u>Kathy Carmichael</u>
Address <u>106 Colonial Place</u> | Printed Name <u>Kathy Carmichael</u>
Precinct <u>Moose Lodge - Hardy St.</u> |
| 2. Signature <u>Jeanette Williams</u>
Address <u>59 Lee Rd</u> | Printed Name <u>Jeanette Williams</u>
Precinct <u>59 Lee Rd</u> |
| 3. Signature <u>Ann Alford</u>
Address <u>29 Hickory Hollow</u> | Printed Name <u>Ann Alford</u>
Precinct <u>29 Hickory Hollow</u> |
| 4. Signature <u>Stephen Tutor</u>
Address <u>25 Southgate Rd</u> | Printed Name <u>Stephen Tutor</u>
Precinct <u>McLaurin</u> |
| 5. Signature <u>Tonya B. Clark</u>
Address <u>21 LaSalle St.</u> | Printed Name <u>Tonya B. Clark</u>
Precinct <u>Jackson Road</u> |
| 6. Signature <u>Dorothy B. Dudley</u>
Address <u>222 Brook Dale</u> | Printed Name <u>Dorothy B. Dudley</u>
Precinct _____ |
| 7. Signature <u>Chris Robinson</u>
Address <u>1514 Main St</u> | Printed Name <u>Chris Robinson</u>
Precinct <u>CAMP</u> |
| 8. Signature <u>Chance Thompson</u>
Address <u>45 S Windridge 1P Rovers</u> | Printed Name <u>Chance Thompson</u>
Precinct _____ |
| 9. Signature <u>Robert Martin</u>
Address <u>84 Fair Lake Dr</u> | Printed Name <u>Robert Martin</u>
Precinct <u>moose Lodge</u> |
| 10. Signature <u>IRMA G. WARD</u>
Address <u>1101 W. 31st Ave Hattiesburg, MS</u> | Printed Name <u>IRMA G. WARD</u>
Precinct <u>1101 W. 31st Ave Hattiesburg, MS</u> |

Municipal Petition

Hattiesburg Land Application Bond Issuance Referendum

To: The Mayor and City Council of the City of Hattiesburg, Mississippi

We, the undersigned qualified electors of the City of Hattiesburg, State of Mississippi, hereby petition that an election be called on the question of whether or not the City of Hattiesburg should issue bonds or otherwise incur debt on the City of Hattiesburg, Mississippi for the purpose of financing the construction, installation and/or operation of a land application system for the treatment of the City of Hattiesburg's wastewater.

- | | |
|---|--|
| 1. Signature <u>LaRanda Benson</u>
Address <u>701 Myrtle St H'burg, MS 39401</u> | Printed Name <u>LaRanda Benson</u>
Precinct _____ |
| 2. Signature <u>Christin Booker</u>
Address <u>1334 Eagle Trails Dr.</u> | Printed Name <u>Christin Booker</u>
Precinct <u>Long Leaf Trace</u> |
| 3. Signature <u>Frankie Yates</u>
Address <u>119 SHADOW RIDGE RD</u> | Printed Name <u>FRANKIE YATES</u>
Precinct _____ |
| 4. Signature <u>Grover Fairley</u>
Address <u>203 Antelope Dr. H. Burg</u> | Printed Name <u>Grover Fairley</u>
Precinct _____ |
| 5. Signature <u>John Rushing</u>
Address <u>207 FORD AVE Hattiesburg</u> | Printed Name <u>John Rushing</u>
Precinct <u>Lamar Park</u> |
| 6. Signature <u>Janie Brown</u>
Address <u>1215 Beverly Ln. Hburg</u> | Printed Name <u>Janie Brown</u>
Precinct <u>Long Leaf Trace</u> |
| 7. Signature <u>Barbara Coleman</u>
Address <u>804 Southeast Circle</u>
<u>Hattiesburg, MS. 39402</u> | Printed Name <u>BARBARA Coleman</u>
Precinct <u>North Lamar</u> |
| 8. Signature <u>Alicia Coleman</u>
Address <u>804 Southeast Circle, Hattiesburg,</u>
<u>MS 39402.</u> | Printed Name <u>Alicia Coleman</u>
Precinct <u>North Lamar</u> |
| 9. Signature <u>Lawrence McSwain</u>
Address <u>622 Grace Ave Hattiesburg</u>
<u>MS 39401</u> | Printed Name <u>Lawrence McSwain</u>
Precinct <u>Forrest</u> |
| 10. Signature <u>Eric Stockfleth</u>
Address <u>106 Bay Bridge Dr.</u> | Printed Name <u>Eric Stockfleth</u>
Precinct <u>Forrest</u> |

Municipal Petition

Hattiesburg Land Application Bond Issuance Referendum

To: The Mayor and City Council of the City of Hattiesburg, Mississippi

We, the undersigned qualified electors of the City of Hattiesburg, State of Mississippi, hereby petition that an election be called on the question of whether or not the City of Hattiesburg should issue bonds or otherwise incur debt on the City of Hattiesburg, Mississippi for the purpose of financing the construction, installation and/or operation of a land application system for the treatment of the City of Hattiesburg's wastewater.

- | | |
|--|---|
| 1. Signature <u>A. Richardson</u>
Address <u>507 Francis St. #1</u> | Printed Name <u>Antionette Richardson</u>
Precinct <u>Rowan Elementary</u> |
| 2. Signature <u>Jessie Dawson</u>
Address <u>111 Highland Ave</u> | Printed Name <u>Angelice Dawson</u>
Precinct <u>Rowan Elementary</u> |
| 3. Signature <u>Jim Conner</u>
Address <u>611 Highland Ave</u> | Printed Name <u>TERKI CONNER</u>
Precinct <u>Rowan</u> |
| 4. Signature <u>Ameldia M. Swain</u>
Address <u>817 Morton St</u> | Printed Name <u>Ameldia M. Swain</u>
Precinct <u>Rowan</u> |
| 5. Signature <u>Charisma Lee</u>
Address <u>211 Ruby Ave.</u> | Printed Name <u>Charisma Lee</u>
Precinct <u>Rowan</u> |
| 6. Signature <u>Robert Jones</u>
Address <u>2604 James town</u> | Printed Name <u>Robert Jones</u>
Precinct <u>Rowan</u> |
| 7. Signature <u>Rena H. Gay</u>
Address <u>108 Independence Ave</u> | Printed Name <u>Rena H. Gay</u>
Precinct <u>108 Independence Ave.</u> |
| 8. Signature <u>Edward Coleman</u>
Address <u>209 Rebecca Ave</u> | Printed Name <u>Edward Coleman</u>
Precinct <u>ROANNE</u> |
| 9. Signature <u>Randy Dwyer</u>
Address <u>605 Francis St</u> | Printed Name <u>Randy Dwyer</u>
Precinct <u>Rowan</u> |
| 10. Signature <u>Kimball Longene</u>
Address <u>112 Katiz Ave</u> | Printed Name <u>Kimball Longene</u>
Precinct <u>Rowan</u> |

Municipal Petition

Hattiesburg Land Application Bond Issuance Referendum

To: The Mayor and City Council of the City of Hattiesburg, Mississippi

We, the undersigned qualified electors of the City of Hattiesburg, State of Mississippi, hereby petition that an election be called on the question of whether or not the City of Hattiesburg should issue bonds or otherwise incur debt on the City of Hattiesburg, Mississippi for the purpose of financing the construction, installation and/or operation of a land application system for the treatment of the City of Hattiesburg's wastewater.

- | | |
|---|---|
| 1. Signature <u>Myrtle S. Wigley</u>
Address <u>1709 James St.</u> | Printed Name <u>MYRTLE S. WIGLEY</u>
Precinct <u>DPC</u> |
| 2. Signature <u>James E. Hughes</u>
Address <u>500 McINNES SPRING RD
H. BURG MS 39401</u> | Printed Name <u>JAMES E. HUGHES</u>
Precinct <u>D.P.C.</u> |
| 3. Signature <u>Corey M. M. Hughes</u>
Address <u>500 McINNES SPRING RD
H. BURG MS 39401</u> | Printed Name <u>Corey M. M. HUGHES</u>
Precinct <u>D.P.C.</u> |
| 4. Signature <u>Ulysses Eaton</u>
Address <u>702 Cactus St.</u> | Printed Name <u>Ulysses Eaton</u>
Precinct <u>D.P.C.</u> |
| 5. Signature <u>Daryl Merritt</u>
Address <u>2806 Glendale Ave Hattiesburg</u> | Printed Name <u>Daryl Merritt</u>
Precinct _____ |
| 6. Signature <u>Mary A. Lindsey</u>
Address <u>640 Travillion Road Hattiesburg</u> | Printed Name <u>Mary A. Lindsey</u>
Precinct <u>640 Travillion Road</u> |
| 7. Signature <u>Tammy M. Darby</u>
Address <u>22 Central School Rd. Apt. #219</u> | Printed Name <u>Tammy M. Darby</u>
Precinct <u>22 Central School Rd. Apt. #219</u> |
| 8. Signature <u>Michael Richardson</u>
Address <u>3804 Pearl St.</u> | Printed Name <u>Michael Richardson</u>
Precinct <u>DPC</u> |
| 9. Signature <u>Elisah Bolton</u>
Address <u>1518 PERSONA AVE</u> | Printed Name <u>Elisah Bolton</u>
Precinct <u>DPC</u>
<u>GEORGE BULLOCK</u> |
| 10. Signature <u>George Bullock</u>
Address <u>85 JACKSON WOOD CT H</u> | Printed Name _____
Precinct _____ |

Municipal Petition

Hattiesburg Land Application Bond Issuance Referendum

To: The Mayor and City Council of the City of Hattiesburg, Mississippi

We, the undersigned qualified electors of the City of Hattiesburg, State of Mississippi, hereby petition that an election be called on the question of whether or not the City of Hattiesburg should issue bonds or otherwise incur debt on the City of Hattiesburg, Mississippi for the purpose of financing the construction, installation and/or operation of a land application system for the treatment of the City of Hattiesburg's wastewater.

- | | |
|--|---|
| 1. Signature <u>Narijs Ugdah</u>
Address <u>1108 Cherry St, Hsb 39401</u> | Printed Name <u>Narijs Ugdah</u>
Precinct <u>Salvation Army</u> |
| 2. Signature <u>Lee Price</u>
Address <u>401 Milton Barnes Ave</u> | Printed Name <u>Lee Price</u>
Precinct <u>401 Salvation Army</u> |
| 3. Signature <u>Pearl Price</u>
Address <u>401 Milton Barnes Ave</u> | Printed Name <u>PEARL PRICE</u>
Precinct <u>Salvation Army</u> |
| 4. Signature <u>Herman Scott</u>
Address <u>1747 Edward St</u> | Printed Name <u>Herman Scott</u>
Precinct <u>Salvation Army</u> |
| 5. Signature <u>Isaac Reed</u>
Address <u>1747 Edward St</u> | Printed Name <u>Isaac Reed</u>
Precinct <u>Salvation Army</u> |
| 6. Signature <u>Tommy Hall</u>
Address <u>706 Bellville Rd.</u> | Printed Name <u>Tommy Hall</u>
Precinct <u>Salvation Army</u> |
| 7. Signature <u>Morris Hall</u>
Address <u>702 Magnolia Ave</u> | Printed Name <u>Morris Hall</u>
Precinct <u>Salvation Army</u> |
| 8. Signature <u>Orlando Shaffer</u>
Address <u>1703 Bernard St.</u> | Printed Name _____
Precinct <u>Salvation Army</u> |
| 9. Signature <u>Angela McIntyre</u>
Address <u>209 Tuscan Ave</u> | Printed Name <u>Angela McIntyre</u>
Precinct <u>Salvation Army</u> |
| 10. Signature <u>Tommy Spann</u>
Address <u>202 Cherry St.</u> | Printed Name <u>TOMMY SPANN</u>
Precinct <u>1202 Cherry St.
Salvation Army</u> |

Municipal Petition

Hattiesburg Land Application Bond Issuance Referendum

To: The Mayor and City Council of the City of Hattiesburg, Mississippi

We, the undersigned qualified electors of the City of Hattiesburg, State of Mississippi, hereby petition that an election be called on the question of whether or not the City of Hattiesburg should issue bonds or otherwise incur debt on the City of Hattiesburg, Mississippi for the purpose of financing the construction, installation and/or operation of a land application system for the treatment of the City of Hattiesburg's wastewater.

- | | |
|---|--|
| 1. Signature <u>Mary Lang</u>
Address <u>305 N. 20th</u> | Printed Name <u>Mary Lang</u>
Precinct <u>Sigers Center</u> |
| 2. Signature <u>Stephanie Jiles</u>
Address <u>708 Magnolia St.</u> | Printed Name <u>Stephanie Jiles</u>
Precinct <u>Salvation Army</u> |
| 3. Signature <u>Frances Nixon</u>
Address <u>700 Dupee Ave.</u> | Printed Name <u>Frances Nixon</u>
Precinct <u>Salvation Army</u> |
| 4. Signature <u>Angel Ball</u>
Address <u>100 S. 4th, 11th Ave. #2</u> | Printed Name <u>Angel Ball</u>
Precinct <u>Salvation Army</u> |
| 5. Signature <u>Dan Stan Harris</u>
Address <u>2300 Lincoln Road</u> | Printed Name <u>Dan Stan Harris</u>
Precinct <u>Salvation Army</u> |
| 6. Signature <u>Felicia Hobbler</u>
Address <u>608 Magnolia Ave</u> | Printed Name <u>Felicia Hobbler</u>
Precinct <u>Salvation Army</u> |
| 7. Signature <u>Shauncey M. Williams</u>
Address <u>409 Ruby Ave</u> | Printed Name <u>Shauncey M. Williams</u>
Precinct <u>Salvation Army</u> |
| 8. Signature <u>Dedric Colbert</u>
Address <u>25 Collins Rd</u> | Printed Name <u>Dedric Colbert</u>
Precinct <u>Salvation Army</u> |
| 9. Signature <u>Carlos Reed</u>
Address <u>447 Hebert St. Rt #103</u> | Printed Name <u>Carlos Reed</u>
Precinct <u>Salvation Army</u> |
| 10. Signature <u>Karl Buss</u>
Address <u>468 Tuscan Ave</u> | Printed Name <u>Karl Buss</u>
Precinct <u>Salvation Army</u> |

Municipal Petition

Hattiesburg Land Application Bond Issuance Referendum

To: The Mayor and City Council of the City of Hattiesburg, Mississippi

We, the undersigned qualified electors of the City of Hattiesburg, State of Mississippi, hereby petition that an election be called on the question of whether or not the City of Hattiesburg should issue bonds or otherwise incur debt on the City of Hattiesburg, Mississippi for the purpose of financing the construction, installation and/or operation of a land application system for the treatment of the City of Hattiesburg's wastewater.

1. Signature Joiana S. Robinson
Address 917 Frederick St

Printed Name Joiana S. Robinson
Precinct Train Depot

2. Signature Anthony F. Viers
Address 100 North 4th Lot 1

Printed Name Anthony F. Viers
Precinct GOZAIN Depot

3. Signature Charlotte Hathorn
Address 1006 McTINIS AVE.

Printed Name Charlotte Hathorn
Precinct Train Depot

4. Signature Geneva W. Terry
Address 408 Frederick St.

Printed Name Geneva W. Terry
Precinct Train Depot

5. Signature Michael Wheaton
Address 441 Buschman St.

Printed Name Michael Wheaton
Precinct

6. Signature Demetrius Wilborn
Address 1102 Rebecca Ave

Printed Name Demetrius Wilborn
Precinct Train Depot

7. Signature Adrian Wilborn
Address 1102 Rebecca Ave

Printed Name Adrian Wilborn
Precinct 1102 Rebecca Ave

8. Signature DAVID COCHRAN
Address 817 EAST LAUREL AVE

Printed Name DAVID COCHRAN
Precinct TRAIN DEPOT

9. Signature Lashenia Carr
Address 808 South Tipton St.

Printed Name Lashenia Carr
Precinct Train Depot

10. Signature Evelyn Harris
Address 1408 Arledge St.

Printed Name Evelyn Harris
Precinct Train Depot

Municipal Petition

Hattiesburg Land Application Bond Issuance Referendum

To: The Mayor and City Council of the City of Hattiesburg, Mississippi

We, the undersigned qualified electors of the City of Hattiesburg, State of Mississippi, hereby petition that an election be called on the question of whether or not the City of Hattiesburg should issue bonds or otherwise incur debt on the City of Hattiesburg, Mississippi for the purpose of financing the construction, installation and/or operation of a land application system for the treatment of the City of Hattiesburg's wastewater.

- | | |
|--|---|
| 1. Signature <u><i>A. Marsh</i></u>
Address <u>2005 McInnis Loop Hattiesburg MS 39402</u> | Printed Name <u>Arthur Marsh</u>
Precinct <u>Westside / 28th Ave</u> |
| 2. Signature <u><i>[Signature]</i></u>
Address <u>218 S. 25th Ave, Hattiesburg, MS</u> | Printed Name <u>Evony Byas</u>
Precinct <u>Westside / 28th Ave</u> |
| 3. Signature <u><i>Shannon L. Gandy</i></u>
Address <u>2410 McInnis Loop #87</u> | Printed Name <u>Shannon L. Gandy</u>
Precinct <u>Westside / 28th Ave</u> |
| 4. Signature <u><i>[Signature]</i></u>
Address <u>22 Central School Rd</u> | Printed Name <u>Martara Hammond</u>
Precinct <u>YMCA</u> |
| 5. Signature <u><i>Kendrick McGehee</i></u>
Address <u>1212 Atlanta St.</u> | Printed Name <u>Kendrick McGehee</u>
Precinct <u>Westside / 28th Ave</u> |
| 6. Signature <u><i>Willie Johnson</i></u>
Address <u>1928 Houston St</u> | Printed Name <u>Willie Johnson</u>
Precinct <u>Westside</u> |
| 7. Signature <u><i>Toney E. Griffin</i></u>
Address <u>2501 McInnis St.</u> | Printed Name <u>Toney E. Griffin</u>
Precinct <u>Westside</u> |
| 8. Signature <u><i>Rosetta Booth</i></u>
Address <u>2410 McInnis Loop #90</u> | Printed Name <u>Rosetta Booth</u>
Precinct <u>West Side</u> |
| 9. Signature <u><i>Cecille Gove</i></u>
Address <u>Hattiesburg</u> | Printed Name <u>Cecille Gove</u>
Precinct <u>Westside</u> |
| 10. Signature <u><i>Brian Gove</i></u>
Address <u>HATTIESBURG</u> | Printed Name <u>BRIAN GOVE</u>
Precinct <u>HATTIESBURG - WESTSIDE</u> |

Municipal Petition

Hattiesburg Land Application Bond Issuance Referendum

To: The Mayor and City Council of the City of Hattiesburg, Mississippi

We, the undersigned qualified electors of the City of Hattiesburg, State of Mississippi, hereby petition that an election be called on the question of whether or not the City of Hattiesburg should issue bonds or otherwise incur debt on the City of Hattiesburg, Mississippi for the purpose of financing the construction, installation and/or operation of a land application system for the treatment of the City of Hattiesburg's wastewater.

1. Signature Jasmine Smith Printed Name Jasmine Smith
Address 1465 Elizabeth Ave H'burg, MS Precinct Train Depot
39401
2. Signature Evelyn Bester Printed Name Evelyn Bester
Address 98 Currie St H'burg MS Precinct Train Depot
39401
3. Signature Mary Breland Printed Name MARY Breland
Address 124 East 8th Street Precinct Culture Center
4. Signature Eddie Goins Printed Name Eddie Goins
Address 706 Arledge St. Precinct Train Depot
5. Signature Vivian Brevard Printed Name Vivian Brevard
Address 108 ORANGE Street Precinct Culture Center
6. Signature Edith Watkins Printed Name Edith Watkins
Address 901 Dearborn St Precinct Culture Center
7. Signature Sharon McClaurin Printed Name Sharon McClaurin
Address 1002 George Hwy Precinct Train Depot
8. Signature Rod J Pierce Printed Name Rod J Pierce
Address 122 Short Bay St Precinct Train Depot
9. Signature Harriett H Fairman Printed Name Harriett H Fairman
Address 807 Morton Precinct Train Depot
10. Signature John M. Nicovich Printed Name John M. Nicovich
Address 119 Short Bay Precinct Train Depot

Municipal Petition

Hattiesburg Land Application Bond Issuance Referendum

To: The Mayor and City Council of the City of Hattiesburg, Mississippi

We, the undersigned qualified electors of the City of Hattiesburg, State of Mississippi, hereby petition that an election be called on the question of whether or not the City of Hattiesburg should issue bonds or otherwise incur debt on the City of Hattiesburg, Mississippi for the purpose of financing the construction, installation and/or operation of a land application system for the treatment of the City of Hattiesburg's wastewater.

- | | |
|--|---|
| 1. Signature <u>Cynthia Crosby</u>
Address <u>301 McSwain Street, Hattiesburg</u> | Printed Name <u>Cynthia Crosby</u>
Precinct <u>Train Depot</u> |
| 2. Signature <u>Sumner Baggett</u>
Address <u>310 Williams St, 39401</u> | Printed Name <u>Sumner Baggett</u>
Precinct <u>Train Depot</u> |
| 3. Signature <u>Brett R Benson</u>
Address <u>530 Buchanan St.</u> | Printed Name <u>Brett R Benson</u>
Precinct <u>Train Depot</u> |
| 4. Signature <u>Radrick Hinton</u>
Address <u>410 Klondyke St.</u> | Printed Name <u>Radrick Hinton</u>
Precinct <u>Train Depot</u> |
| 5. Signature <u>Shirley Chatman</u>
Address <u>806 Klondyke St.</u> | Printed Name <u>Shirley Chatman</u>
Precinct <u>Train Depot</u> |
| 6. Signature <u>Marc Lindsey</u>
Address <u>700 East 21st St.</u> | Printed Name <u>Marc Lindsey</u>
Precinct <u>700 East 21st St.</u> |
| 7. Signature <u>Robert E Nixon</u>
Address <u>700 Duke Ave</u> | Printed Name <u>Robert Nixon</u>
Precinct <u>Train Depot</u> |
| 8. Signature <u>Esther L Hathorn</u>
Address <u>1006 Mcinnis Ave</u> | Printed Name <u>Esther L Hathorn</u>
Precinct <u>Train Depot</u> |
| 9. Signature <u>Gretchen Guckhoff</u>
Address <u>459 W. 4th St</u> | Printed Name <u>Gretchen Guckhoff</u>
Precinct <u>HCC</u> |
| 10. Signature <u>Amanda Cooper</u>
Address <u>809 Southern Ave.</u> | Printed Name <u>Amanda Cooper</u>
Precinct <u>Train Depot</u> |

Municipal Petition

Hattiesburg Land Application Bond Issuance Referendum

To: The Mayor and City Council of the City of Hattiesburg, Mississippi

We, the undersigned qualified electors of the City of Hattiesburg, State of Mississippi, hereby petition that an election be called on the question of whether or not the City of Hattiesburg should issue bonds or otherwise incur debt on the City of Hattiesburg, Mississippi for the purpose of financing the construction, installation and/or operation of a land application system for the treatment of the City of Hattiesburg's wastewater.

1. Signature Elias Lover
Address 1309 Chang St

Printed Name Elias Lover
Precinct Salvation Army

2. Signature Keusle Carly
Address 1102 Dason Ave

Printed Name Keusle Carly
Precinct Train Depot

3. Signature Clarence McLeod
Address 209 McSwain St

Printed Name Clarence McLeod
Precinct Train Depot

4. Signature Sandra Crosby
Address 1012 New Orleans St

Printed Name Sandra Crosby
Precinct 1012 New Orleans

5. Signature William T Lucius III
Address 109 Short Bay St

Printed Name William T Lucius III
Precinct Train Depot

6. Signature Bertha M. Turner
Address 610 Fredericks

Printed Name Bertha M. Turner
Precinct Train Depot

7. Signature Thomas Shaplin
Address 814 Buschman St

Printed Name Thomas Shaplin
Precinct Train Depot

8. Signature Annie Portis
Address 132 Cypress Ave

Printed Name Annie Portis
Precinct Train Depot

9. Signature James Handricks
Address 127 May Avenue

Printed Name James Handricks
Precinct Train Depot

10. Signature Stephenie Thompson
Address 501 McComb Street

Printed Name Stephenie Thompson
Precinct Train Depot

Municipal Petition

Hattiesburg Land Application Bond Issuance Referendum

To: The Mayor and City Council of the City of Hattiesburg, Mississippi

We, the undersigned qualified electors of the City of Hattiesburg, State of Mississippi, hereby petition that an election be called on the question of whether or not the City of Hattiesburg should issue bonds or otherwise incur debt on the City of Hattiesburg, Mississippi for the purpose of financing the construction, installation and/or operation of a land application system for the treatment of the City of Hattiesburg's wastewater.

1. Signature Sharon N. Mark
Address 110 Tuscan Ave

Printed Name Sharon N. Mark
Precinct Rowan Ete,

2. Signature Patricia Jackson
Address 113 Short Royal St

Printed Name Patricia Jackson
Precinct Rowan

3. Signature Cynthia L. Smith
Address 1173 Rebecca Place

Printed Name Cynthia L. Smith
Precinct _____

4. Signature Edna Buckley
Address 201 Karel Ave

Printed Name Edna Buckley
Precinct Rowan

5. Signature Leon Buckley
Address 201 Karel Ave

Printed Name Leon Buckley
Precinct Rowan

6. Signature Joseph McSwain
Address 317 Morton Street

Printed Name Joseph McSwain
Precinct Rowan

7. Signature Martha Nelson
Address # 23 Guilford place

Printed Name Martha Nelson
Precinct Rowan

8. Signature Martha Henderson
Address 215 claudson

Printed Name Martha Henderson
Precinct Rowan

9. Signature Everlyn Bryant
Address 815 Arnold St

Printed Name Everlyn Bryant
Precinct Rowan

10. Signature Vonda Bryant
Address 815 Arnold St

Printed Name Vonda Bryant
Precinct Lillie Bryant

Municipal Petition

Hattiesburg Land Application Bond Issuance Referendum

To: The Mayor and City Council of the City of Hattiesburg, Mississippi

We, the undersigned qualified electors of the City of Hattiesburg, State of Mississippi, hereby petition that an election be called on the question of whether or not the City of Hattiesburg should issue bonds or otherwise incur debt on the City of Hattiesburg, Mississippi for the purpose of financing the construction, installation and/or operation of a land application system for the treatment of the City of Hattiesburg's wastewater.

1. Signature Ladeidra Auttman
Address 6104 U.S. Hwy 49 C-101

Printed Name Ladeidra Auttman
Precinct ~~DPC~~ DPC

2. Signature Letha McCullum
Address 212 M.L.C. Ave II-B

Printed Name Letha McCullum
Precinct DPC

3. Signature Clifton White
Address 435 Monroe St.

Printed Name Clifton White
Precinct 435 Monroe St. ~~DPC~~

4. Signature Johnnie Gandy
Address 1016 Spencer St.

Printed Name Johnnie Gandy
Precinct ~~DPC~~

5. Signature Robert Gandy
Address 152 Cypress Ave

Printed Name Robert Gandy
Precinct ~~DPC~~ DPC

6. Signature Wardelle Marshall
Address 321 TRAVILLON RD.

Printed Name WARDELL MARSHALL
Precinct 321 TRAVILLON RD. ~~DPC~~ DPC

7. Signature Laurence Dantsler
Address 459 Monroe St.

Printed Name Laurence Dantsler
Precinct DPC

8. Signature Eric Berry
Address 7 Singlary Drive

Printed Name Eric Berry
Precinct DPC

9. Signature James Everett Burkett
Address 1849 James Street

Printed Name James Everett Burkett
Precinct Dph

10. Signature Yvonne Marie Burkett
Address 1849 James St

Printed Name Yvonne Marie Burkett
Precinct DK

Municipal Petition

Hattiesburg Land Application Bond Issuance Referendum

To: The Mayor and City Council of the City of Hattiesburg, Mississippi

We, the undersigned qualified electors of the City of Hattiesburg, State of Mississippi, hereby petition that an election be called on the question of whether or not the City of Hattiesburg should issue bonds or otherwise incur debt on the City of Hattiesburg, Mississippi for the purpose of financing the construction, installation and/or operation of a land application system for the treatment of the City of Hattiesburg's wastewater.

- | | |
|--|--|
| 1. Signature <u>Etta Mays</u>
Address <u>702 Maple St</u> | Printed Name <u>Etta Mays</u>
Precinct <u>Lillie Burney</u> |
| 2. Signature <u>M. Michels</u>
Address <u>3112 Campbell Dr Apt N-77</u> | Printed Name <u>Mahinda</u>
Precinct <u>Lillie Burney</u> |
| 3. Signature <u>Terra Husband</u>
Address <u>119 Ruby St</u> | Printed Name <u>Terra Husband</u>
Precinct <u>Train Station</u> |
| 4. Signature <u>Carrie B. Magee</u>
Address <u>307 Fairway Dr</u> | Printed Name <u>Carrie B. Magee</u>
Precinct <u>Lillie Burney</u> |
| 5. Signature <u>Edna Coates</u>
Address <u>22 V.S. Shelton Dr</u> | Printed Name <u>Edna D. Coates</u>
Precinct <u>North Forrest</u> |
| 6. Signature <u>Maxine Felts</u>
Address <u>123 Millpond Dr</u> | Printed Name <u>Maxine Felts</u>
Precinct <u>Lillie Burney</u> |
| 7. Signature <u>Luke Felts</u>
Address <u>Millpond Dr.</u> | Printed Name <u>Luke Felts</u>
Precinct <u>Lillie Burney</u> |
| 8. Signature <u>Ray C. Watts</u>
Address <u>404 Carter St</u> | Printed Name <u>RAY C. Watts</u>
Precinct <u>Lillie Burney</u> |
| 9. Signature <u>Gladys Moore</u>
Address <u>929 Luther St</u> | Printed Name <u>Gladys Moore</u>
Precinct <u>Lillie Burney</u> |
| 10. Signature <u>Wanda Robinson</u>
Address <u>507 Miller St</u> | Printed Name <u>Wanda Robinson</u>
Precinct <u>Lillie Burney</u> |

Municipal Petition

Hattiesburg Land Application Bond Issuance Referendum

To: The Mayor and City Council of the City of Hattiesburg, Mississippi

We, the undersigned qualified electors of the City of Hattiesburg, State of Mississippi, hereby petition that an election be called on the question of whether or not the City of Hattiesburg should issue bonds or otherwise incur debt on the City of Hattiesburg, Mississippi for the purpose of financing the construction, installation and/or operation of a land application system for the treatment of the City of Hattiesburg's wastewater.

- | | |
|---|--|
| 1. Signature <u>Christy Woodard</u> | Printed Name <u>Christy Woodard</u> |
| Address <u>801 Martin Luther King</u> | Precinct <u>Rowan</u> |
| 2. Signature <u>Ernestine White</u> | Printed Name <u>ERNESTINE White</u> |
| Address <u>208 Willis Ave</u> | Precinct <u>Rowan</u> |
| 3. Signature <u>Leon Walker</u> | Printed Name <u>Leon Walker</u> |
| Address <u>315 Willis Ave</u> | Precinct <u>Carver College</u> |
| 4. Signature <u>Pauline Duckworth</u> | Printed Name <u>PAULINE Duckworth</u> |
| Address <u>302 Ruby Ave</u> | Precinct <u>4</u> |
| 5. Signature <u>Betsy Ann Gray</u> | Printed Name <u>Betsy ANN GRAY</u> |
| Address <u>106 Johnson St</u> | Precinct <u>Rowan</u> |
| 6. Signature <u>Christopher Williamson</u> | Printed Name <u>Christopher Williamson</u> |
| Address <u>15600 Country Club Rd Apt H7</u> | Precinct <u>Rowan</u> |
| 7. Signature <u>Gwen Barber</u> | Printed Name <u>Gwen Barber</u> |
| Address <u>804 Quinn St</u> | Precinct <u>Sigler</u> |
| 8. Signature <u>Mary O Barber</u> | Printed Name <u>Mary Barber</u> |
| Address <u>102 Cypress Ave</u> | Precinct <u>Rowan</u> |
| 9. Signature <u>Angela Berry</u> | Printed Name <u>Angela Berry</u> |
| Address <u>715 Woodland Court</u> | Precinct <u>Rowan</u> |
| 10. Signature <u>Kristian Berry</u> | Printed Name <u>Kristian Berry</u> |
| Address <u>715 Woodland Court</u> | Precinct <u>Rowan</u> |

Municipal Petition

Hattiesburg Land Application Bond Issuance Referendum

To: The Mayor and City Council of the City of Hattiesburg, Mississippi

We, the undersigned qualified electors of the City of Hattiesburg, State of Mississippi, hereby petition that an election be called on the question of whether or not the City of Hattiesburg should issue bonds or otherwise incur debt on the City of Hattiesburg, Mississippi for the purpose of financing the construction, installation and/or operation of a land application system for the treatment of the City of Hattiesburg's wastewater.

1. Signature [Signature]
Address 117 Saratoga Circle
Hattiesburg, MS 39401

Printed Name Tiffany Graves
Precinct Sigler Center

2. Signature [Signature]
Address 1207 VERNON ST

Printed Name J. W. RANIS
Precinct Rowan

3. Signature [Signature]
Address 114 E Florence St.

Printed Name Desmin Rogers
Precinct Rowan

4. Signature [Signature]
Address 307 East Florence St

Printed Name JEAN M. WEARY
Precinct ROWAN

5. Signature [Signature]
Address 6 Magnolia St.

Printed Name ORAL L JONES
Precinct ROWAN

6. Signature [Signature]
Address Mattie Lee Jones
1006 Scott St

Printed Name Mattie Lee Jones
Precinct U.S.O.

7. Signature [Signature]
Address 3201 Luper Dr

Printed Name Justin Conkey
Precinct Rowan

8. Signature [Signature]
Address 117 Short Royal

Printed Name TRE BELL
Precinct Rowan

9. Signature [Signature]
Address 114 May Ave

Printed Name Randall Williams
Precinct Rowan

10. Signature [Signature]
Address 103 Rodman Ave

Printed Name ESTHER WOODLAND
Precinct ROWAN

Municipal Petition

Hattiesburg Land Application Bond Issuance Referendum

To: The Mayor and City Council of the City of Hattiesburg, Mississippi

We, the undersigned qualified electors of the City of Hattiesburg, State of Mississippi, hereby petition that an election be called on the question of whether or not the City of Hattiesburg should issue bonds or otherwise incur debt on the City of Hattiesburg, Mississippi for the purpose of financing the construction, installation and/or operation of a land application system for the treatment of the City of Hattiesburg's wastewater.

1. Signature [Signature]
Address 109 City Park Cir

Printed Name David Pittman
Precinct Rowan

2. Signature [Signature]
Address 113 Robyn Ave

Printed Name FASSAC N Miller
Precinct Rowan

3. Signature [Signature]
Address 114 Cypress Ave

Printed Name Pearlina Jones
Precinct Rowan

4. Signature [Signature]
Address 108 Ida Ave

Printed Name Felicia Robinson Brown
Precinct Rowan

5. Signature [Signature]
Address 104 Independence Ave

Printed Name Melissa Hersey
Precinct Rowan

6. Signature [Signature]
Address 701 Ellis Ave

Printed Name Carla Barnes
Precinct Rowan

7. Signature [Signature]
Address 412 M.L.King Jr

Printed Name Garry Leggett
Precinct Rowan

8. Signature [Signature]
Address 402 N. Washington

Printed Name Carol V. Dixon
Precinct Waltham

9. Signature [Signature]
Address 402 N. Washington

Printed Name Tabatha R. Williams
Precinct Rowan Salvation Army

10. Signature [Signature]
Address 201 Katie Ave JAA-4

Printed Name Lakendra A Mays
Precinct Rowan

Municipal Petition

Hattiesburg Land Application Bond Issuance Referendum

To: The Mayor and City Council of the City of Hattiesburg, Mississippi

We, the undersigned qualified electors of the City of Hattiesburg, State of Mississippi, hereby petition that an election be called on the question of whether or not the City of Hattiesburg should issue bonds or otherwise incur debt on the City of Hattiesburg, Mississippi for the purpose of financing the construction, installation and/or operation of a land application system for the treatment of the City of Hattiesburg's wastewater.

1. Signature Francis French
Address Leah County Dr.

Printed Name Francis French
Precinct Rowan

2. Signature Angie Wheeler
Address 604 CD

Printed Name Angie Wheeler
Precinct ROWAN

3. Signature Sandra A. Sartin
Address 114 75th Ave

Printed Name Sandra A. Sartin
Precinct ROWAN

4. Signature Christopher French
Address 604 County Dr.

Printed Name Christopher French
Precinct Rowan

5. Signature JoAnn Brown
Address 913 Ellis Ave

Printed Name JoAnn Brown
Precinct Rowan

6. Signature Thomas J. Keith, Jr.
Address 702 Ellis Ave

Printed Name Thomas J. Keith
Precinct 4

7. Signature Jamichael Keith
Address 702 Ellis Ave

Printed Name Jamichael Keith
Precinct 4

8. Signature Nancy C. Keith
Address 702 Ellis Ave

Printed Name Nancy C. Keith
Precinct 4

9. Signature Jaquanna Russell
Address 541 William Cargy Pkwy #100

Printed Name Jaquanna Russell
Precinct Rowan

10. Signature Eric K. Steele
Address 604 Dumas Ave

Printed Name Eric K. Steele
Precinct 5

Municipal Petition

Hattiesburg Land Application Bond Issuance Referendum

To: The Mayor and City Council of the City of Hattiesburg, Mississippi

We, the undersigned qualified electors of the City of Hattiesburg, State of Mississippi, hereby petition that an election be called on the question of whether or not the City of Hattiesburg should issue bonds or otherwise incur debt on the City of Hattiesburg, Mississippi for the purpose of financing the construction, installation and/or operation of a land application system for the treatment of the City of Hattiesburg's wastewater.

- | | |
|--|---|
| 1. Signature <u>Jerrythin S. Willard</u>
Address <u>112 Freda Ave</u> | Printed Name <u>Jerrythin S. Willard</u>
Precinct <u>Rowan</u> |
| 2. Signature <u>Van Smith</u>
Address <u>1688 Duke Ave</u> | Printed Name <u>Van Smith</u>
Precinct <u>Rowan</u> |
| 3. Signature <u>Virginia Smith</u>
Address <u>7906 Spencer St</u> | Printed Name <u>Virginia Smith</u>
Precinct <u>Culinary Center</u> |
| 4. Signature <u>Jean Watts</u>
Address <u>1200 Martin Luther King</u> | Printed Name <u>Jean Watts</u>
Precinct <u>Rowan</u> |
| 5. Signature <u>Evelyn Robinson</u>
Address <u>205 West St.</u> | Printed Name <u>Evelyn Robinson</u>
Precinct <u>Rowan</u> |
| 6. Signature <u>Johnnie M. Goudy</u>
Address <u>132 Cypress Ave</u> | Printed Name <u>Johnnie M Goudy</u>
Precinct <u>Rowan</u> |
| 7. Signature <u>Robert E. Goudy</u>
Address <u>132 Cypress Ave</u> | Printed Name <u>Robert E. Goudy</u>
Precinct <u>Rowan</u> |
| 8. Signature <u>Debra Berny</u> ^{ATB}
Address <u>200 Tuscan Avenue</u> | Printed Name <u>Debra Berny</u>
Precinct <u>Salvation Army</u> |
| 9. Signature <u>Willie Jean Barnes</u>
Address <u>201 Ellis Ave</u> | Printed Name <u>Willie Jean Barnes</u>
Precinct <u>Rowan</u> |
| 10. Signature <u>Collins Barnes Jr</u>
Address <u>701 Ellis</u> | Printed Name <u>COLLINS BARNES JR</u>
Precinct <u>Rowan</u> |

Municipal Petition

Hattiesburg Land Application Bond Issuance Referendum

To: The Mayor and City Council of the City of Hattiesburg, Mississippi

We, the undersigned qualified electors of the City of Hattiesburg, State of Mississippi, hereby petition that an election be called on the question of whether or not the City of Hattiesburg should issue bonds or otherwise incur debt on the City of Hattiesburg, Mississippi for the purpose of financing the construction, installation and/or operation of a land application system for the treatment of the City of Hattiesburg's wastewater.

- | | |
|---|---------------------------------------|
| 1. Signature <u>Diane McArthur</u> | Printed Name <u>Diane McArthur</u> |
| Address <u>507 J.C. Killingsworth Dr.</u> | Precinct <u>Rowan</u> |
| 2. Signature <u>Temika Harrington</u> | Printed Name <u>Temika Harrington</u> |
| Address <u>100 Independence Ave</u> | Precinct <u>Rowan</u> |
| 3. Signature <u>Nagyla Williams</u> | Printed Name <u>Nagyla Williams</u> |
| Address <u>2200 N. Ave. Apt. 11</u> | Precinct <u>Rowan</u> |
| 4. Signature <u>Kenyatta Harris</u> | Printed Name <u>Kenyatta Harris</u> |
| Address <u>34 Vicker Circle</u> | Precinct <u>Rowan</u> |
| 5. Signature <u>Curtis Lott</u> | Printed Name <u>Curtis Lott</u> |
| Address <u>602 Breland Ave</u> | Precinct <u>Rowan</u> |
| 6. Signature <u>Tiffany Lee</u> | Printed Name <u>Tiffany Lee</u> |
| Address <u>110 Tuscan Ave.</u> | Precinct <u>Rowan</u> |
| 7. Signature <u>Carmen Madison</u> | Printed Name <u>Carmen Madison</u> |
| Address <u>300 J.C. Killingsworth Dr.</u> | Precinct <u>Rowan</u> |
| 8. Signature <u>Keia Amos</u> | Printed Name <u>Keia Amos</u> |
| Address <u>500 J.C. Killingsworth Dr.</u> | Precinct <u>Rowan</u> |
| 9. Signature <u>Phyllis Thompson</u> | Printed Name <u>Phyllis Thompson</u> |
| Address <u>815 Julian Street Hattiesburg MS 39401</u> | Precinct <u>Rowan</u> |
| 10. Signature <u>Vickie Lewis</u> | Printed Name <u>ANAG MONT</u> |
| Address <u>95 Rosa Ave Hattiesburg MS</u> | Precinct <u>95 Rosa Ave</u> |
| | <u>Vickie Lewis</u> |

Municipal Petition

Hattiesburg Land Application Bond Issuance Referendum

To: The Mayor and City Council of the City of Hattiesburg, Mississippi

We, the undersigned qualified electors of the City of Hattiesburg, State of Mississippi, hereby petition that an election be called on the question of whether or not the City of Hattiesburg should issue bonds or otherwise incur debt on the City of Hattiesburg, Mississippi for the purpose of financing the construction, installation and/or operation of a land application system for the treatment of the City of Hattiesburg's wastewater.

- | | |
|---|---|
| 1. Signature <u>[Signature]</u>
Address <u>910 N 28th Ave</u> | Printed Name <u>Joe Barber</u>
Precinct <u>910 N 28th Ave</u> |
| 2. Signature <u>Ashley Haskel</u>
Address <u>801 N 28th Ave Apt 97 Hburg 39401</u> | Printed Name <u>Ashley Haskel</u>
Precinct <u>Longleaf Trace</u> |
| 3. Signature <u>Alisha Adams</u>
Address <u>801 N 28th Ave Apt 97</u> | Printed Name <u>Alisha Adams</u>
Precinct <u>Longleaf</u> |
| 4. Signature <u>MAishelle Long</u>
Address <u>17 Crawford Dr</u> | Printed Name <u>MAishelle Long</u>
Precinct <u>Longleaf</u> |
| 5. Signature <u>Timothy B Dixon</u>
Address <u>3310 W 1st St</u> | Printed Name <u>Timothy B Dixon</u>
Precinct <u>Longleaf</u> |
| 6. Signature <u>Kim Whitehead</u>
Address <u>909 N. 31st Avenue</u> | Printed Name <u>Kim Whitehead</u>
Precinct <u>Longleaf</u> |
| 7. Signature <u>Barbara Thornton</u>
Address <u>1102 N. 31st Ave</u> | Printed Name <u>Barbara Thornton</u>
Precinct <u>Longleaf Trace</u> |
| 8. Signature <u>Brian Duncan</u>
Address <u>112 Northwest Circle</u> | Printed Name <u>Brian Duncan</u>
Precinct <u>Longleaf Trace</u> |
| 9. Signature <u>Shelley Dwyer</u>
Address <u>3315 W 1st St</u> | Printed Name <u>Shelley Dwyer</u>
Precinct <u>Highland Park / Longleaf</u> |
| 10. Signature <u>Hazel Harris</u>
Address <u>323 So. 24th Ave.</u> | Printed Name <u>Hazel Harris</u>
Precinct <u>Culture Center</u> |

Municipal Petition

Hattiesburg Land Application Bond Issuance Referendum

To: The Mayor and City Council of the City of Hattiesburg, Mississippi

We, the undersigned qualified electors of the City of Hattiesburg, State of Mississippi, hereby petition that an election be called on the question of whether or not the City of Hattiesburg should issue bonds or otherwise incur debt on the City of Hattiesburg, Mississippi for the purpose of financing the construction, installation and/or operation of a land application system for the treatment of the City of Hattiesburg's wastewater.

1. Signature Melisha Nunez
Address 416 Broad Street

Printed Name Melisha Nunez
Precinct 5 Civil Center

2. Signature Dorothy Nowell
Address 417 Broad St

Printed Name Dorothy Nowell
Precinct Culture Center

3. Signature Hazel Holloway
Address 707 East 8th Street

Printed Name Hazel Holloway
Precinct Culture Center

4. Signature Lanlyn Woodland
Address 111 City Park Circle

Printed Name Lanlyn Woodland
Precinct Senior Center

5. Signature Teneka Richardson
Address 407 Columbia St

Printed Name Teneka Richardson
Precinct Cultural Center

6. Signature Bethany R. Hinton
Address 205 Columbia St

Printed Name Bethany R. Hinton
Precinct Cultural Center

7. Signature Sean Beard
Address 111 Maple St. Apt. 3

Printed Name Sean Beard
Precinct C.E. Roy

8. Signature Chad Donaldson
Address 48 Palmer Circle

Printed Name Chad Donaldson
Precinct Pixies Pine Central

9. Signature Jamika Evans
Address 59 Jim Burch Rd Lot 26

Printed Name Jamika Evans
Precinct Glendale Community Center

10. Signature Marcus Davis
Address 603 North St

Printed Name Marcus Davis
Precinct Cultural Center

Municipal Petition

Hattiesburg Land Application Bond Issuance Referendum

To: The Mayor and City Council of the City of Hattiesburg, Mississippi

We, the undersigned qualified electors of the City of Hattiesburg, State of Mississippi, hereby petition that an election be called on the question of whether or not the City of Hattiesburg should issue bonds or otherwise incur debt on the City of Hattiesburg, Mississippi for the purpose of financing the construction, installation and/or operation of a land application system for the treatment of the City of Hattiesburg's wastewater.

- | | |
|---|---|
| 1. Signature <u>Desiree Lowry</u>
Address <u>411 S. 10th Avenue Hattiesburg</u>
<u>MS 39401</u> | Printed Name <u>Desiree Lowry</u>
Precinct <u>Cultural Center</u> |
| 2. Signature <u>DAndre N Smith</u>
Address <u>407 West 4th Street Hattiesburg</u>
<u>MS 39401</u> | Printed Name <u>DAndre N Smith</u>
Precinct <u>4 Cultural Center</u> |
| 3. Signature <u>Jimmie L Davis</u>
Address <u>407 West 4th St Hattiesburg</u> | Printed Name <u>Jimmie L Davis</u>
Precinct <u>4 Cultural Center</u> |
| 4. Signature <u>R. Cannon</u>
Address <u>216 E. 5th St</u> | Printed Name <u>ROFONSO CANNON</u>
Precinct <u>CULTURAL CENTER</u> |
| 5. Signature <u>Cynthia Jones</u>
Address <u>603 Louise St</u> | Printed Name <u>Cynthia Jones</u>
Precinct <u>Cultural Center</u> |
| 6. Signature <u>Damirika Blahut</u>
Address <u>22 Barnhart Loop Hattiesburg, MS</u>
<u>39401</u> | Printed Name <u>Damirika Blahut</u>
Precinct <u>Lillie Burney</u> |
| 7. Signature <u>Alma McDonald</u>
Address <u>203 W. 7th Street Hattiesburg</u>
<u>MS 39401</u> | Printed Name <u>Alma McDonald</u>
Precinct <u>Cultural Center</u> |
| 8. Signature <u>Richard Harrison</u>
Address <u>209 Graham St</u> | Printed Name <u>Richard Harrison</u>
Precinct <u>Lillie Burney</u> |
| 9. Signature <u>Quill Berry</u>
Address <u>100 Broad St</u> | Printed Name <u>Quill Berry</u>
Precinct <u>Cultural Center</u> |
| 10. Signature <u>Kazandra Barry</u>
Address <u>100 Broad St</u> | Printed Name <u>Kazandra Barry</u>
Precinct <u>Cultural Center</u> |

Municipal Petition

Hattiesburg Land Application Bond Issuance Referendum

To: The Mayor and City Council of the City of Hattiesburg, Mississippi

We, the undersigned qualified electors of the City of Hattiesburg, State of Mississippi, hereby petition that an election be called on the question of whether or not the City of Hattiesburg should issue bonds or otherwise incur debt on the City of Hattiesburg, Mississippi for the purpose of financing the construction, installation and/or operation of a land application system for the treatment of the City of Hattiesburg's wastewater.

1. Signature Marilyn Woods
Address 1300 Coine Pl. A.A. 4

Printed Name Marilyn Woods
Precinct Rowan 1

2. Signature Johnny Woodland
Address 313 Sooke St.

Printed Name Johnny Woodland
Precinct Rowan

3. Signature Charisse Graham
Address 709 DABBS ST

Printed Name Charisse Graham
Precinct Rowan

4. Signature Richard Garner
Address 600 S 18th AVENUE

Printed Name Richard Garner
Precinct Rowan

5. Signature Christine Woodall
Address 805 Bowing St.

Printed Name Christine Woodall
Precinct Killie Bueng

6. Signature Vernell T. Jackson
Address 801 Martin Luther King Ave

Printed Name Vernell T. Jackson
Precinct Killie Bueng

7. Signature Tami Monroe
Address 708 Bayly St

Printed Name Tami Monroe
Precinct Rowan

8. Signature Rocky Drummer
Address 66 Torrey Dr. Apt 2

Printed Name Rocky Drummer
Precinct Rowan E.

9. Signature Gwendolyn M Kendrick
Address 706 S L KILLINGSWORTH

Printed Name Gwendolyn M Kendrick
Precinct Rowan A

10. Signature Kadejah Todd
Address 110 Baxter Street

Printed Name Kadejah Todd
Precinct Rowan

Municipal Petition

Hattiesburg Land Application Bond Issuance Referendum

To: The Mayor and City Council of the City of Hattiesburg, Mississippi

We, the undersigned qualified electors of the City of Hattiesburg, State of Mississippi, hereby petition that an election be called on the question of whether or not the City of Hattiesburg should issue bonds or otherwise incur debt on the City of Hattiesburg, Mississippi for the purpose of financing the construction, installation and/or operation of a land application system for the treatment of the City of Hattiesburg's wastewater.

1. Signature John Barber Jr
Address 711 Woodland St

Printed Name John Barber Jr
Precinct Rowan

2. Signature McLester Wootney Jr
Address 613 Bowie St

Printed Name McLester Wootney Jr
Precinct Across from Sacred Heart

3. Signature W. C. Murphy
Address 115 Short Bayal

Printed Name Anthony Murphy
Precinct Rowan

4. Signature Rickes Perkins
Address 308 Scooba St

Printed Name Rickes Perkins
Precinct Rowan

5. Signature Wilford Brees
Address 1015 W River St

Printed Name Wilford Brees
Precinct Rowan

6. Signature LaPraevian Jackson
Address 206 Barry St

Printed Name LaPraevian Jackson
Precinct Rowan

7. Signature Geraldine Evans
Address 1515 Vernon St

Printed Name Geraldine Evans
Precinct Rowan

8. Signature Barbara E. Jones
Address 100 Townsend Street

Printed Name Barbara E. Jones
Precinct Rowan

9. Signature Marie A Williams
Address 212 Milk Ave 3A

Printed Name Grace A Williams
Precinct Rowan

10. Signature Michael C. Books
Address 410 Eastside Ave

Printed Name Michael C. Books
Precinct Rowan

Municipal Petition

Hattiesburg Land Application Bond Issuance Referendum

To: The Mayor and City Council of the City of Hattiesburg, Mississippi

We, the undersigned qualified electors of the City of Hattiesburg, State of Mississippi, hereby petition that an election be called on the question of whether or not the City of Hattiesburg should issue bonds or otherwise incur debt on the City of Hattiesburg, Mississippi for the purpose of financing the construction, installation and/or operation of a land application system for the treatment of the City of Hattiesburg's wastewater.

- | | |
|--|--|
| 1. Signature <u>Sharon Smith</u>
Address <u>703 Woodland Court</u> | Printed Name <u>Sharon Smith</u>
Precinct <u>Rowan's</u> |
| 2. Signature <u>Will Smith III</u>
Address <u>703 Woodland Court</u> | Printed Name <u>Will Smith III</u>
Precinct <u>Rowan's</u> |
| 3. Signature <u>Deborah Jordan</u>
Address <u>408 Pumas Ave</u> | Printed Name <u>Deborah Jordan</u>
Precinct <u>Rowan</u> |
| 4. Signature <u>Sallie A. Jordan</u>
Address <u>408 Pumas Ave</u> | Printed Name <u>Sallie A. Jordan</u>
Precinct <u>Rowan</u> |
| 5. Signature <u>Dale Williams</u>
Address <u>4141 DUMAS AVE</u> | Printed Name <u>Dale Williams</u>
Precinct <u>Rowan</u> |
| 6. Signature <u>Hope Nix</u>
Address <u>108 Ruby Ave</u> | Printed Name <u>Hope Nix</u>
Precinct <u>Rowan</u> |
| 7. Signature <u>Lillie Nix</u>
Address <u>414 MLK Ave.</u> | Printed Name <u>Lillie Nix</u>
Precinct <u>Rowan</u> |
| 8. Signature <u>Yvonne Benjamin</u>
Address <u>713 Highland Avenue</u> | Printed Name <u>Yvonne Benjamin</u>
Precinct <u>713 Highland Avenue Rowan</u> |
| 9. Signature <u>Shamonica Benjamin</u>
Address <u>713 Highland Ave</u> | Printed Name <u>Shamonica Benjamin</u>
Precinct <u>Rowan</u> |
| 10. Signature <u>Chris Heidelberg</u>
Address <u>1500 Courtyard Club Road</u> | Printed Name <u>Chris Heidelberg</u>
Precinct <u>Rowan</u> |

Municipal Petition

Hattiesburg Land Application Bond Issuance Referendum

To: The Mayor and City Council of the City of Hattiesburg, Mississippi

We, the undersigned qualified electors of the City of Hattiesburg, State of Mississippi, hereby petition that an election be called on the question of whether or not the City of Hattiesburg should issue bonds or otherwise incur debt on the City of Hattiesburg, Mississippi for the purpose of financing the construction, installation and/or operation of a land application system for the treatment of the City of Hattiesburg's wastewater.

- | | |
|---|---|
| 1. Signature <u>Jacquelyn Davis</u>
Address <u>1030 Orange St.</u> | Printed Name <u>Jacquelyn Davis</u>
Precinct <u>Multicultural Center</u> |
| 2. Signature <u>Cassandra Agee</u>
Address <u>105 Orange St.</u> | Printed Name <u>Cassandra Agee</u>
Precinct <u>Culture Center</u> |
| 3. Signature <u>[Signature]</u>
Address <u>127 East 7th St</u> | Printed Name <u>Robert Chapman E</u>
Precinct <u>Culture Center</u> |
| 4. Signature <u>[Signature]</u>
Address <u>710 E. Front Street</u> | Printed Name <u>Kimberly Bailey</u>
Precinct <u>Culture Center</u> |
| 5. Signature <u>James A. Donald III</u>
Address <u>321 San Antonio St.</u> | Printed Name <u>James A. Donald III</u>
Precinct <u>Culture Center</u> |
| 6. Signature <u>Lakeshia Gibson</u>
Address <u>329 E 7th</u> | Printed Name <u>Lakeshia Gibson</u>
Precinct <u>Culture Center</u> |
| 7. Signature <u>Vasti Jackson</u>
Address <u>200 Xavier St</u> | Printed Name <u>Vasti Jackson</u>
Precinct <u>Culture Center</u> |
| 8. Signature <u>Sylvia Allen</u>
Address <u>1120 E. 7th St.</u> | Printed Name <u>Sylvia Allen</u>
Precinct <u>Cultural Center</u> |
| 9. Signature <u>Bobby H. Wiff</u>
Address <u>208 Gordon St</u> | Printed Name <u>Bobby H. Wiff</u>
Precinct <u>CULTURE</u> |
| 10. Signature <u>Mary Coleman</u>
Address <u>2608 McFarland St.</u> | Printed Name <u>Mary Coleman</u>
Precinct <u>Culture Center</u> |

Municipal Petition

Hattiesburg Land Application Bond Issuance Referendum

To: The Mayor and City Council of the City of Hattiesburg, Mississippi

We, the undersigned qualified electors of the City of Hattiesburg, State of Mississippi, hereby petition that an election be called on the question of whether or not the City of Hattiesburg should issue bonds or otherwise incur debt on the City of Hattiesburg, Mississippi for the purpose of financing the construction, installation and/or operation of a land application system for the treatment of the City of Hattiesburg's wastewater.

1. Signature Michael Graves
Address 204 Cypress St
2. Signature Phyllis Graves
Address 704 Cypress Ave
3. Signature Patrick C. Dillison
Address 410 Nth 21st Ave
4. Signature Judy Davis
Address 201 Blue Ridge Rd Apt 20
5. Signature James Davis
Address 3020 40th Place
6. Signature Grey Brust
Address 201 S. 14th Ave
7. Signature Gerrit Hecker
Address 2701 Lause
8. Signature John M.
Address 1078 Lake Estates
9. Signature Tom M.
Address 109 Fidelity Dr
10. Signature John M.
Address 109 Fidelity Dr

Printed Name MICHAEL GRAVES
Precinct Downtown/Tan's Depo.

Printed Name PHYLLIS GRAVES
Precinct Roussin

Printed Name Patrick C. Dillison
Precinct Hattiesburg Sigler Building

Printed Name _____
Precinct _____

Printed Name Judy Davis
Precinct Thames

Printed Name Grey Brust
Precinct Kemper

Printed Name _____
Precinct _____

Printed Name _____
Precinct _____

Printed Name _____
Precinct _____

Printed Name _____
Precinct _____

Municipal Petition

Hattiesburg Land Application Bond Issuance Referendum

To: The Mayor and City Council of the City of Hattiesburg, Mississippi

We, the undersigned qualified electors of the City of Hattiesburg, State of Mississippi, hereby petition that an election be called on the question of whether or not the City of Hattiesburg should issue bonds or otherwise incur debt on the City of Hattiesburg, Mississippi for the purpose of financing the construction, installation and/or operation of a land application system for the treatment of the City of Hattiesburg's wastewater.

- | | |
|---|---|
| 1. Signature <u>Otis Pittman</u>
Address <u>1109 Cedar St</u> | Printed Name <u>Otis Pittman</u>
Precinct <u>William Carey College</u> |
| 2. Signature <u>Lynda H. Vigniere</u>
Address <u>316 S 21st Ave</u> | Printed Name <u>LYNDA W. VIGIERIE</u>
Precinct <u>KAMPER PARK</u> |
| 3. Signature <u>Harold Spiller</u>
Address <u>204 Kimball Ave.</u> | Printed Name <u>Harold Spiller</u>
Precinct <u>William Carey College area</u> |
| 4. Signature <u>Ellen S. Smith</u>
Address <u>1506 KATHLEEN ST.</u> | Printed Name <u>Ellen S. Smith</u>
Precinct <u>Kamper Park</u> |
| 5. Signature <u>Steven A. Smith</u>
Address <u>1506 Kathleen St</u> | Printed Name <u>Steven A. Smith</u>
Precinct <u>Kamper Park</u> |
| 6. Signature <u>Carrie Logan</u>
Address <u>2503 W. 7th St. #19</u> | Printed Name <u>Carrie Logan</u>
Precinct <u>48th Ave</u> |
| 7. Signature <u>Aaron Kent</u>
Address <u>501 McComb Street</u> | Printed Name <u>Aaron Kent</u>
Precinct <u>Downtown Train Station</u> |
| 8. Signature <u>Stephenie Thompson</u>
Address <u>501 McComb Street</u> | Printed Name <u>Stephenie Thompson</u>
Precinct <u>Downtown H'burg Train Station</u> |
| 9. Signature <u>David Hardy</u>
Address <u>6111 Hwy 49 #212</u> | Printed Name <u>David Hardy</u>
Precinct <u>William Carey College Area</u> |
| 10. Signature <u>Nora J. Jones</u>
Address <u>P.O. Box 1543; Hattiesburg, MS.</u>
<u>Precinct Next To Health Dept</u> | Printed Name <u>Nora J. Jones</u>
Precinct <u>Next to the Health Dept. Hwy 42</u> |

Municipal Petition

Hattiesburg Land Application Bond Issuance Referendum

To: The Mayor and City Council of the City of Hattiesburg, Mississippi

We, the undersigned qualified electors of the City of Hattiesburg, State of Mississippi, hereby petition that an election be called on the question of whether or not the City of Hattiesburg should issue bonds or otherwise incur debt on the City of Hattiesburg, Mississippi for the purpose of financing the construction, installation and/or operation of a land application system for the treatment of the City of Hattiesburg's wastewater.

- | | |
|---------------------------------------|---|
| 1. Signature <u>[Signature]</u> | Printed Name <u>Scott Pringle</u> |
| Address <u>301 S 13th Ave</u> | Precinct <u>Ward 4</u> |
| 2. Signature <u>[Signature]</u> | Printed Name <u>Tricia Stevenson</u> |
| Address <u>200 S 14th Ave. Apt. B</u> | Precinct <u>Ward 4</u> |
| 3. Signature <u>[Signature]</u> | Printed Name <u>Genevieve Roman</u> |
| Address <u>1305 Estelle Ave.</u> | Precinct <u>Ward 4</u> |
| 4. Signature <u>[Signature]</u> | Printed Name <u>Daniel C. Pearson</u> |
| Address <u>421 S. 15th Ave</u> | Precinct <u>Ward 4</u> |
| 5. Signature <u>[Signature]</u> | Printed Name <u>Margaret Collins</u> |
| Address <u>17020 Adeline St</u> | Precinct <u>Ward 4</u> |
| 6. Signature <u>[Signature]</u> | Printed Name <u>[Signature]</u> |
| Address <u>701 Duncan</u> | Precinct <u>Ward 4</u> |
| 7. Signature <u>[Signature]</u> | Printed Name <u>Barclay Pringle</u> |
| Address <u>301 S. 93rd Avenue</u> | Precinct <u>Ward 4</u> |
| 8. Signature <u>[Signature]</u> | Printed Name <u>CHRISTOPHER PUCKETT</u> |
| Address <u>2008 ADELING ST</u> | Precinct <u>Ward 4</u> |
| 9. Signature <u>[Signature]</u> | Printed Name <u>Robert D McLeod</u> |
| Address <u>107 N 23rd Ave</u> | Precinct <u></u> |
| 10. Signature <u>[Signature]</u> | Printed Name <u>Sherry D. Haynes</u> |
| Address <u>301 Parker Ave</u> | Precinct <u>W 4</u> |

Municipal Petition

Hattiesburg Land Application Bond Issuance Referendum

To: The Mayor and City Council of the City of Hattiesburg, Mississippi

We, the undersigned qualified electors of the City of Hattiesburg, State of Mississippi, hereby petition that an election be called on the question of whether or not the City of Hattiesburg should issue bonds or otherwise incur debt on the City of Hattiesburg, Mississippi for the purpose of financing the construction, installation and/or operation of a land application system for the treatment of the City of Hattiesburg's wastewater.

- | | |
|--|---|
| 1. Signature <u>Vicky R. Chatham</u> | Printed Name <u>Vicky Chatham</u> |
| Address <u>310B Prince George</u> | Precinct <u>Thames</u> |
| 2. Signature <u>Rebelah Ray</u> | Printed Name <u>Rebelah Ray</u> |
| Address <u>102 W. Circle HBC</u> | Precinct <u>Thames</u> |
| 3. Signature <u>Judith B. Coslett</u> | Printed Name <u>JUDITH B. COSLETT</u> |
| Address <u>309 40th Place</u> | Precinct <u>THAMES</u> |
| 4. Signature <u>Drew Bigelow</u> | Printed Name <u>Drew Bigelow</u> |
| Address <u>115 Carrie Rd.</u> | Precinct <u>Thames</u> |
| 5. Signature <u>Gloria L Sauter</u> | Printed Name <u>Gloria L Sauter</u> |
| Address <u>513 Elizabeth Ave</u> | Precinct <u>Thames</u> |
| 6. Signature <u>Brenda S Bullock</u> | Printed Name <u>Brenda Bullock</u> |
| Address <u>95 Heatherwood Drive</u> | Precinct <u>Thames</u> |
| 7. Signature <u>Suzanne N. Strood</u> | Printed Name <u>SUZANNE N STROOD</u> |
| Address <u>607 Longwood Ct.</u> | Precinct <u>Thames</u> |
| 8. Signature <u>Jerry S. Shempek</u> | Printed Name <u>JERRY S. SHEMAPEL</u> |
| Address <u>1601 Woodbine Ln</u> | Precinct <u>THAMES</u> |
| 9. Signature <u>K. Elizabeth Gregg</u> | Printed Name <u>Karen Elizabeth Gregg</u> |
| Address <u>3403 Southaven Drive</u> | Precinct <u>Thames</u> |
| 10. Signature <u>Brenda Holloway</u> | Printed Name <u>Brenda Holloway</u> |
| Address <u>Thames 2803 Laramie</u> | Precinct <u>Thames</u> |

Municipal Petition

Hattiesburg Land Application Bond Issuance Referendum

To: The Mayor and City Council of the City of Hattiesburg, Mississippi

We, the undersigned qualified electors of the City of Hattiesburg, State of Mississippi, hereby petition that an election be called on the question of whether or not the City of Hattiesburg should issue bonds or otherwise incur debt on the City of Hattiesburg, Mississippi for the purpose of financing the construction, installation and/or operation of a land application system for the treatment of the City of Hattiesburg's wastewater.

- | | |
|--|--|
| 1. Signature <u>Eric Perry</u>
Address <u>112 Pine Dr.</u> | Printed Name _____
Precinct <u>Kemper</u> |
| 2. Signature <u>George Curtis</u>
Address <u>367 Eatonsville Rd.</u> | Printed Name _____
Precinct <u>Kemper</u> |
| 3. Signature <u>Lockin C. Posey</u>
Address <u>111 Pine Dr.</u> | Printed Name _____
Precinct _____ |
| 4. Signature <u>Quellontia Dixon</u>
Address <u>213 Dearborne St.</u> | Printed Name <u>Deveonte Dixon</u>
Precinct <u>Kemper</u> |
| 5. Signature <u>Shallanda Thurmond</u>
Address <u>135 Anita Dr.</u> | Printed Name _____
Precinct <u>Kemper</u> |
| 6. Signature <u>Craig Howard</u>
Address <u>135 Anita Dr.</u> | Printed Name _____
Precinct <u>Kemper</u> |
| 7. Signature <u>Joshua Dyer</u>
Address <u>5356 West 4th St.</u> | Printed Name _____
Precinct _____ |
| 8. Signature <u>Sharon Dyer</u>
Address <u>5456 West 4th St.</u> | Printed Name _____
Precinct _____ |
| 9. Signature <u>Devin S. Hayes</u>
Address <u>5656 West 4th St.</u> | Printed Name _____
Precinct _____ |
| 10. Signature <u>Donderis S. Baker</u>
Address <u>Hattiesburg MS.</u> | Printed Name _____
Precinct _____ |

Municipal Petition

Hattiesburg Land Application Bond Issuance Referendum

To: The Mayor and City Council of the City of Hattiesburg, Mississippi

We, the undersigned qualified electors of the City of Hattiesburg, State of Mississippi, hereby petition that an election be called on the question of whether or not the City of Hattiesburg should issue bonds or otherwise incur debt on the City of Hattiesburg, Mississippi for the purpose of financing the construction, installation and/or operation of a land application system for the treatment of the City of Hattiesburg's wastewater.

- | | |
|---|--|
| 1. Signature <u>Joy Snowden</u>
Address <u>302 B. 9th Ave.</u> | Printed Name <u>Joy Snowden</u>
Precinct <u>Camp School</u> |
| 2. Signature <u>Mitch Hembree</u>
Address <u>102 B Harley</u> | Printed Name <u>Mitch Hembree</u>
Precinct <u>Camp School</u> |
| 3. Signature <u>Branglon Hodges</u>
Address <u>103A Harley Ln</u> | Printed Name <u>Branglon Hodges</u>
Precinct <u>Camp School</u> |
| 4. Signature <u>Stacy Hodges</u>
Address <u>103A Harley Lane</u> | Printed Name <u>Stacy Hodges</u>
Precinct <u>Camp School</u> |
| 5. Signature <u>Marion R. Snowden</u>
Address <u>302 B 9th AVE</u> | Printed Name <u>MARION R. SNOWDEN</u>
Precinct <u>CAMP SCHOOL</u> |
| 6. Signature <u>Peyton Wenzler</u>
Address <u>304A 9th Avenue</u> | Printed Name <u>Peyton Wenzler</u>
Precinct <u>Camp School</u> |
| 7. Signature <u>Tommy Teepel</u>
Address <u>600 Mackwood Dr</u> | Printed Name <u>TOMMY TEEPEL</u>
Precinct <u>THYMES</u> |
| 8. Signature _____
Address _____ | Printed Name _____
Precinct _____ |
| 9. Signature _____
Address _____ | Printed Name _____
Precinct _____ |
| 10. Signature _____
Address _____ | Printed Name _____
Precinct _____ |

FILED

MAR 14 2016

CITY CLERK
BY Natasha Thomas
DEPUTY CLERK

Municipal Petition

Hattiesburg Land Application Bond Issuance Referendum

To: The Mayor and City Council of the City of Hattiesburg, Mississippi

We, the undersigned qualified electors of the City of Hattiesburg, State of Mississippi, hereby petition that an election be called on the question of whether or not the City of Hattiesburg should issue bonds or otherwise incur debt on the City of Hattiesburg, Mississippi for the purpose of financing the construction, installation and/or operation of a land application system for the treatment of the City of Hattiesburg's wastewater.

1. Signature Doug Leggett
Address 805 Arnold Street

Printed Name Doug Leggett
Precinct Federation Tower

2. Signature Johnathan L. Duncan
Address _____

Printed Name Johnathan L. Duncan
Precinct Petal

3. Signature James C. Hollingsworth
Address 113 Crescent Drive

Printed Name James C. Hollingsworth
Precinct Glendale

4. Signature Ella Morris
Address 1916 Ralston Rd.

Printed Name Ella Morris
Precinct Dixie Pine

5. Signature Kimberly Hughes
Address 526 Morris Springs Place

Printed Name Kimberly Hughes
Precinct McIntosh Spring Road

6. Signature _____
Address _____

Printed Name _____
Precinct _____

7. Signature _____
Address _____

Printed Name _____
Precinct _____

Municipal Petition

Hattiesburg Land Application Bond Issuance Referendum

To: The Mayor and City Council of the City of Hattiesburg, Mississippi

We, the undersigned qualified electors of the City of Hattiesburg, State of Mississippi, hereby petition that an election be called on the question of whether or not the City of Hattiesburg should issue bonds or otherwise incur debt on the City of Hattiesburg, Mississippi for the purpose of financing the construction, installation and/or operation of a land application system for the treatment of the City of Hattiesburg's wastewater.

- | | |
|--|---|
| 1. Signature <u>Claude Mayba</u>
Address <u>205 Euporia St</u> | Printed Name <u>Claude Mayba</u>
Precinct <u>Cultural Center</u> |
| 2. Signature <u>ELIZABETH DARR</u>
Address <u>205 EUPORIA</u>
<u>STROKE VICTIM</u> | Printed Name <u>Elizabeth DARR</u>
Precinct <u>Cultural Center</u> |
| 3. Signature <u>Charles Bennett</u>
Address <u>1213 Rebecca Ave</u> | Printed Name <u>Charles Bennett</u>
Precinct <u>4</u> |
| 4. Signature <u>Lina M Brown</u>
Address <u>101 Kensington Drive</u> | Printed Name <u>LINA BROWN</u>
Precinct _____ |
| 5. Signature <u>Roger Buie</u>
Address <u>224 Steps Ave</u> | Printed Name <u>Roger Buie</u>
Precinct <u>Com center</u> |
| 6. Signature <u>Carol Buie</u>
Address <u>2241 Steps Ave</u> | Printed Name <u>Carol Buie</u>
Precinct <u>Divine Com Center</u> |
| 7. Signature <u>Allison Tassell</u>
Address <u>908 Gordon St Apt</u>
<u>T115</u> | Printed Name <u>ALLISON TASSELL</u>
Precinct _____ |
| 8. Signature <u>David St. James</u>
Address <u>2147</u> | Printed Name <u>David St. James</u>
Precinct _____ |
| 9. Signature _____
Address _____ | Printed Name _____
Precinct _____ |
| 10. Signature _____
Address _____ | Printed Name _____
Precinct _____ |

Municipal Petition

Hattiesburg Land Application Bond Issuance Referendum

To: The Mayor and City Council of the City of Hattiesburg, Mississippi

We, the undersigned qualified electors of the City of Hattiesburg, State of Mississippi, hereby petition that an election be called on the question of whether or not the City of Hattiesburg should issue bonds or otherwise incur debt on the City of Hattiesburg, Mississippi for the purpose of financing the construction, installation and/or operation of a land application system for the treatment of the City of Hattiesburg's wastewater.

1. Signature [Signature]
Address 1207 Oakleigh Dr.

Printed Name Jonathan Shook
Precinct Thames

2. Signature [Signature]
Address 705 Hillendale Dr.

Printed Name _____
Precinct Thames

3. Signature [Signature]
Address 3107 Prince George Road

Printed Name Andrea P. Clark
Precinct Thames

4. Signature [Signature]
Address 2809 Jefferson Drive

Printed Name Scott Enderby
Precinct Thames

5. Signature [Signature]
Address 605 Hillendale Dr.

Printed Name Lauren T. Ellis
Precinct Thames

6. Signature [Signature]
Address 100 Heathwood Dr

Printed Name Gina Linceford
Precinct Thames

7. Signature _____
Address _____

Printed Name _____
Precinct _____

8. Signature _____
Address _____

Printed Name _____
Precinct _____

Municipal Petition

Hattiesburg Land Application Bond Issuance Referendum

To: The Mayor and City Council of the City of Hattiesburg, Mississippi

We, the undersigned qualified electors of the City of Hattiesburg, State of Mississippi, hereby petition that an election be called on the question of whether or not the City of Hattiesburg should issue bonds or otherwise incur debt on the City of Hattiesburg, Mississippi for the purpose of financing the construction, installation and/or operation of a land application system for the treatment of the City of Hattiesburg's wastewater.

- | | |
|---|---|
| 1. Signature <u>Beejee Dickson</u> | Printed Name <u>Beejee Dickson</u> |
| Address <u>807 S 15th Ave</u> | Precinct <u>200</u> |
| 2. Signature <u>[Signature]</u> | Printed Name <u>Ake Wooten</u> |
| Address <u>319 S. 22nd Ave</u> | Precinct <u>200</u> |
| 3. Signature <u>Pamela Fontella Dixon</u> | Printed Name <u>Pamela Fontella Dixon</u> |
| Address <u>414 S. 37th Ave 39402</u> | Precinct <u>200</u> |
| 4. Signature <u>Russ Hendley</u> | Printed Name <u>Russ Hendley</u> |
| Address <u>99 Longwood Dr</u> | Precinct <u>Grace Temple</u> |
| 5. Signature <u>Jean Hendley</u> | Printed Name <u>Jean Hendley</u> |
| Address <u>99 Longwood Dr.</u> | Precinct <u>Grace Temple</u> |
| 6. Signature _____ | Printed Name _____ |
| Address _____ | Precinct _____ |
| 7. Signature _____ | Printed Name _____ |
| Address _____ | Precinct _____ |
| 8. Signature _____ | Printed Name _____ |
| Address _____ | Precinct _____ |
| 9. Signature _____ | Printed Name _____ |
| Address _____ | Precinct _____ |
| 10. Signature _____ | Printed Name _____ |
| Address _____ | Precinct _____ |

Municipal Petition

Hattiesburg Land Application Bond Issuance Referendum

To: The Mayor and City Council of the City of Hattiesburg, Mississippi

We, the undersigned qualified electors of the City of Hattiesburg, State of Mississippi, hereby petition that an election be called on the question of whether or not the City of Hattiesburg should issue bonds or otherwise incur debt on the City of Hattiesburg, Mississippi for the purpose of financing the construction, installation and/or operation of a land application system for the treatment of the City of Hattiesburg's wastewater.

- | | |
|---|---|
| 1. Signature <u>Mindy M. Deen</u> | Printed Name <u>Mindy M. Deen</u> |
| Address <u>113 St. Annes H'burg 39401</u> | Precinct <u>YMCA</u> |
| 2. Signature <u>Drew Deen</u> | Printed Name <u>DREW DEEN</u> |
| Address <u>113 St Annes</u> | Precinct <u>YMCA</u> |
| 3. Signature <u>Robert Deen</u> | Printed Name <u>Robert Stewart Deen</u> |
| Address <u>109 Lesley Lane</u> | Precinct <u>Wesley Manor</u> |
| 4. Signature <u>Laurel Deen</u> | Printed Name <u>Laura Deen</u> |
| Address <u>109 Lesley Lane</u> | Precinct <u>Wesley Manor</u> |
| 5. Signature <u>Bobby Deen</u> | Printed Name <u>BOBBY DEEN</u> |
| Address <u>113 St Annes H'burg 39401</u> | Precinct <u>YMCA</u> |
| 6. Signature <u>Susan Bolware</u> | Printed Name <u>Susan Bolware</u> |
| Address <u>21 Troon</u> | Precinct <u>YMCA</u> |
| 7. Signature <u>Kay Ficker</u> | Printed Name <u>Kay Ficker</u> |
| Address <u>113 Kirkwood</u> | Precinct <u>Thames</u> |
| 8. Signature <u>Jamie W. Tice</u> | Printed Name <u>Jamie W. Tice</u> |
| Address <u>208 Lymnwood</u> | Precinct <u>Thames</u> |
| 9. Signature <u>Bobby Farris</u> | Printed Name <u>Bobby FARRIS</u> |
| Address <u>602 HILLENDALE DR</u> | Precinct <u>Thames</u> |
| 10. Signature <u>John Dale</u> | Printed Name <u>John Dale</u> |
| Address <u>282 V. D. Rd</u> | Precinct <u>VOID</u> |

Municipal Petition

Hattiesburg Land Application Bond Issuance Referendum

To: The Mayor and City Council of the City of Hattiesburg, Mississippi

We, the undersigned qualified electors of the City of Hattiesburg, State of Mississippi, hereby petition that an election be called on the question of whether or not the City of Hattiesburg should issue bonds or otherwise incur debt on the City of Hattiesburg, Mississippi for the purpose of financing the construction, installation and/or operation of a land application system for the treatment of the City of Hattiesburg's wastewater.

1. Signature Matthew D. Wiggins
Address 202 Comanche Dr. 39402

Printed Name Matthew D. Wiggins
Precinct Ward 4 - Thames

2. Signature Natalie B. Wiggins
Address 202 Comanche

Printed Name Natalie B. Wiggins
Precinct Ward 4 - Thames

3. Signature Terri Carter
Address 110 Jeff Davis Cr.

Printed Name Terri Carter
Precinct Ward 4 - Thames

4. Signature Sandra Steen
Address 200 Honeyuckle Dr.

Printed Name not registered yet
Precinct Did not register yet

5. Signature Suzan Newman
Address 49 Dover Trace

Printed Name Suzan Newman
Precinct Timberton

6. Signature Beth Ann Schultze
Address 1814 2nd Terrace

Printed Name Beth Ann Schultze
Precinct Kemper Park

7. Signature Jessica Donaldson
Address 6490 US Hwy 49 N #173

Printed Name Jessica Donaldson
Precinct National Guard Hwy 49

8. Signature Metha Wood
Address 3025 Mesa Dr.

Printed Name Metha Wood
Precinct Thames

9. Signature Allen Hawkins
Address 115 Comanche Dr. Hattiesburg, MS 39402

Printed Name Allen Hawkins
Precinct Thames

10. Signature Tina McDonald
Address 124 Natalie Lane

Printed Name Tina McDonald
Precinct Thames

Municipal Petition

Hattiesburg Land Application Bond Issuance Referendum

To: The Mayor and City Council of the City of Hattiesburg, Mississippi

We, the undersigned qualified electors of the City of Hattiesburg, State of Mississippi, hereby petition that an election be called on the question of whether or not the City of Hattiesburg should issue bonds or otherwise incur debt on the City of Hattiesburg, Mississippi for the purpose of financing the construction, installation and/or operation of a land application system for the treatment of the City of Hattiesburg's wastewater.

1. Signature Linda Shemper
Address 901 Woodbine Ln

Printed Name Linda Shemper
Precinct Thames

2. Signature Jerry A Shemper
Address 901 Woodbine Ln

Printed Name Jerry Shemper
Precinct Thames

3. Signature Charles J Brown
Address 609 Oaks St

Printed Name Charles J. Brown
Precinct Court St M Church

4. Signature Barbara L Keller
Address 277 Lynnwood Cir.

Printed Name Barbara L. Keller
Precinct Thames

5. Signature Ed L.
Address 1212 Estelle St Hb

Printed Name Rebecca Tauri
Precinct Thames

6. Signature Eloise M. Barnett
Address 700 Monroe Rd 39401

Printed Name Eloise Barnett
Precinct _____

7. Signature Albert L Barnett
Address 700 Monroe Rd 39401

Printed Name Albert L Barnett
Precinct _____

8. Signature David Clark
Address 1792 Sages St Hburg MS

Printed Name David Clark
Precinct _____

9. Signature Robin Sullivan
Address 801 1/2 Elizabeth Ave
Hattiesburg, MS 39401

Printed Name Robin Sullivan
Precinct Baptist church

10. Signature Gary Sims
Address _____

Printed Name Gary Sims
Precinct _____

Municipal Petition

Hattiesburg Land Application Bond Issuance Referendum

To: The Mayor and City Council of the City of Hattiesburg, Mississippi

We, the undersigned qualified electors of the City of Hattiesburg, State of Mississippi, hereby petition that an election be called on the question of whether or not the City of Hattiesburg should issue bonds or otherwise incur debt on the City of Hattiesburg, Mississippi for the purpose of financing the construction, installation and/or operation of a land application system for the treatment of the City of Hattiesburg's wastewater.

- | | |
|---|---|
| 1. Signature <u>Terri Johnson</u> | Printed Name <u>TERRI JOHNSON</u> |
| Address <u>103 DORCHESTER</u> | Precinct <u>Thames</u> |
| 2. Signature <u>James D. Johnson</u> | Printed Name <u>James D. Johnson</u> |
| Address <u>103 DORCHESTER</u> | Precinct <u>Thames</u> |
| 3. Signature <u>Kim Smith</u> | Printed Name <u>Kim Smith</u> |
| Address <u>Thames 1185 S. 3rd Ave</u> | Precinct <u>Thames</u> |
| 4. Signature <u>Elizabeth L. Hatten</u> | Printed Name <u>Elizabeth L. Hatten</u> |
| Address <u>10 TURNBURY DR.</u> | Precinct <u>YMCA</u> |
| 5. Signature <u>Richard Walsh</u> | Printed Name <u>Richard Walsh</u> |
| Address <u>55 Glencroft Dr.</u> | Precinct <u>YMCA</u> |
| 6. Signature _____ | Printed Name _____ |
| Address _____ | Precinct _____ |
| 7. Signature _____ | Printed Name _____ |
| Address _____ | Precinct _____ |
| 8. Signature _____ | Printed Name _____ |
| Address _____ | Precinct _____ |
| 9. Signature _____ | Printed Name _____ |
| Address _____ | Precinct _____ |
| 10. Signature _____ | Printed Name _____ |
| Address _____ | Precinct _____ |

Municipal Petition

Hattiesburg Land Application Bond Issuance Referendum

To: The Mayor and City Council of the City of Hattiesburg, Mississippi

We, the undersigned qualified electors of the City of Hattiesburg, State of Mississippi, hereby petition that an election be called on the question of whether or not the City of Hattiesburg should issue bonds or otherwise incur debt on the City of Hattiesburg, Mississippi for the purpose of financing the construction, installation and/or operation of a land application system for the treatment of the City of Hattiesburg's wastewater.

1. Signature Sandra Mixon
Address 1716 Temple Road
Petal, MS 39465

Printed Name Sandra Mixon
Precinct _____

2. Signature Sharla LeFan
Address 30 Hermingway Place
Petal, MS 39465

Printed Name Sharla LeFan
Precinct _____

3. Signature Pat W. Sellers
Address 48 Pine Tree Dr
Hiburg

Printed Name PAT W. Sellers
Precinct _____

4. Signature Elizabeth A. Sellers
Address 48 Pine Tree Dr.
Hiburg

Printed Name Elizabeth A. Sellers
Precinct _____

5. Signature Robert E Douglas
Address 2300 Mimosa
39402 Hiburg MS

Printed Name Robert E Douglas
Precinct _____

6. Signature _____
Address _____

Printed Name _____
Precinct _____

7. Signature _____
Address _____

Printed Name _____
Precinct _____

Municipal Petition

Hattiesburg Land Application Bond Issuance Referendum

To: The Mayor and City Council of the City of Hattiesburg, Mississippi

We, the undersigned qualified electors of the City of Hattiesburg, State of Mississippi, hereby petition that an election be called on the question of whether or not the City of Hattiesburg should issue bonds or otherwise incur debt on the City of Hattiesburg, Mississippi for the purpose of financing the construction, installation and/or operation of a land application system for the treatment of the City of Hattiesburg's wastewater.

- | | |
|-------------------------------------|---|
| 1. Signature <u>Olivia Burton</u> | Printed Name <u>Olivia Burton</u> |
| Address <u>114 Bellair Dr.</u> | Precinct <u>Weathersby Rd</u> |
| 2. Signature <u>Emmanuel Walker</u> | Printed Name <u>EMMANUEL WALKER</u> |
| Address <u>282D Lincoln Road</u> | Precinct <u>MASONIC LODGE HARDY ST.</u> |
| 3. Signature _____ | Printed Name _____ |
| Address _____ | Precinct _____ |
| 4. Signature _____ | Printed Name _____ |
| Address _____ | Precinct _____ |
| 5. Signature _____ | Printed Name _____ |
| Address _____ | Precinct _____ |
| 6. Signature _____ | Printed Name _____ |
| Address _____ | Precinct _____ |
| 7. Signature _____ | Printed Name _____ |
| Address _____ | Precinct _____ |
| 8. Signature _____ | Printed Name _____ |
| Address _____ | Precinct _____ |
| 9. Signature _____ | Printed Name _____ |
| Address _____ | Precinct _____ |
| 10. Signature _____ | Printed Name _____ |
| Address _____ | Precinct _____ |

Municipal Petition

Hattiesburg Land Application Bond Issuance Referendum

To: The Mayor and City Council of the City of Hattiesburg, Mississippi

We, the undersigned qualified electors of the City of Hattiesburg, State of Mississippi, hereby petition that an election be called on the question of whether or not the City of Hattiesburg should issue bonds or otherwise incur debt on the City of Hattiesburg, Mississippi for the purpose of financing the construction, installation and/or operation of a land application system for the treatment of the City of Hattiesburg's wastewater.

- | | |
|--|---|
| 1. Signature <u>Denise White</u> | Printed Name <u>Denise White</u> |
| Address <u>30 Bedford Forrest Ln</u> | Precinct <u>Dixie</u> |
| 2. Signature <u>Maria Smith</u> | Printed Name <u>Maria Smith</u> |
| Address <u>44 Mistake Crossing</u> | Precinct <u>TIMBERTON</u> |
| 3. Signature <u>Philip E. Smith Jr</u> | Printed Name <u>Philip E. Smith, Jr</u> |
| Address <u>44 Mistake Crossing</u> | Precinct <u>Timberton</u> |
| 4. Signature <u>Laura Felsher</u> | Printed Name <u>Laura Felsher</u> |
| Address <u>5 Turnbury Drive</u> | Precinct <u>Timberton</u> |
| 5. Signature _____ | Printed Name _____ |
| Address _____ | Precinct _____ |
| 6. Signature _____ | Printed Name _____ |
| Address _____ | Precinct _____ |
Municipal Petition

Hattiesburg Land Application Bond Issuance Referendum

To: The Mayor and City Council of the City of Hattiesburg, Mississippi

We, the undersigned qualified electors of the City of Hattiesburg, State of Mississippi, hereby petition that an election be called on the question of whether or not the City of Hattiesburg should issue bonds or otherwise incur debt on the City of Hattiesburg, Mississippi for the purpose of financing the construction, installation and/or operation of a land application system for the treatment of the City of Hattiesburg's wastewater.

- | | |
|--|--|
| 1. Signature <u>Margaret Charbonneau</u> | Printed Name <u>MARGARET CHARBONNEAU</u> |
| Address <u>122 Natchez Lane</u> | Precinct <u>THAMES</u> |
| 2. Signature _____ | Printed Name _____ |
| Address _____ | Precinct _____ |
| 3. Signature _____ | Printed Name _____ |
| Address _____ | Precinct _____ |
Municipal Petition

Hattiesburg Land Application Bond Issuance Referendum

To: The Mayor and City Council of the City of Hattiesburg, Mississippi

We, the undersigned qualified electors of the City of Hattiesburg, State of Mississippi, hereby petition that an election be called on the question of whether or not the City of Hattiesburg should issue bonds or otherwise incur debt on the City of Hattiesburg, Mississippi for the purpose of financing the construction, installation and/or operation of a land application system for the treatment of the City of Hattiesburg's wastewater.

1. Signature *Keith Lindsay*
Address 1412 W. P. S. Hwy MS

Printed Name Keith Lindsay
Precinct _____

2. Signature *John A. Williams*
Address 220A Hawthorne Dr

Printed Name John A. Williams
Precinct Jackson Road

3. Signature _____
Address _____

Printed Name _____
Precinct _____

4. Signature _____
Address _____

Printed Name _____
Precinct _____

Municipal Petition

Hattiesburg Land Application Bond Issuance Referendum

To: The Mayor and City Council of the City of Hattiesburg, Mississippi

We, the undersigned qualified electors of the City of Hattiesburg, State of Mississippi, hereby petition that an election be called on the question of whether or not the City of Hattiesburg should issue bonds or otherwise incur debt on the City of Hattiesburg, Mississippi for the purpose of financing the construction, installation and/or operation of a land application system for the treatment of the City of Hattiesburg's wastewater.

- | | |
|---|------------------------------------|
| 1. Signature <u>Lauren Prather</u> | Printed Name <u>Lauren Prather</u> |
| Address <u>1046 Burton Rd. Hattiesburg MS 39402</u> | Precinct _____ |
| 2. Signature <u>Deborah Kinney</u> | Printed Name <u>Deborah Kinney</u> |
| Address <u>1046 Burton Rd Hattiesburg MS</u> | Precinct _____ |
| 3. Signature <u>Bonnie Cooper</u> | Printed Name <u>BONNIE COOPER</u> |
| Address <u>307 E. 1st St. DR. Hattiesburg MS</u> | Precinct _____ |
| 4. Signature _____ | Printed Name _____ |
| Address _____ | Precinct _____ |
| 5. Signature _____ | Printed Name _____ |
| Address _____ | Precinct _____ |
| 6. Signature _____ | Printed Name _____ |
| Address _____ | Precinct _____ |
| 7. Signature _____ | Printed Name _____ |
| Address _____ | Precinct _____ |
| 8. Signature _____ | Printed Name _____ |
| Address _____ | Precinct _____ |
| 9. Signature _____ | Printed Name _____ |
| Address _____ | Precinct _____ |
| 10. Signature _____ | Printed Name _____ |
| Address _____ | Precinct _____ |

Municipal Petition

Hattiesburg Land Application Bond Issuance Referendum

To: The Mayor and City Council of the City of Hattiesburg, Mississippi

We, the undersigned qualified electors of the City of Hattiesburg, State of Mississippi, hereby petition that an election be called on the question of whether or not the City of Hattiesburg should issue bonds or otherwise incur debt on the City of Hattiesburg, Mississippi for the purpose of financing the construction, installation and/or operation of a land application system for the treatment of the City of Hattiesburg's wastewater.

1. Signature Betty Johnson
Address 3 Elk Lake Rd

Printed Name Betty Johnson
Precinct 3 Elk Lake Road
Timberton

2. Signature Richard C Stone Jr.
Address 103 Chickasaw Dr

Printed Name Richard C Stone Jr
Precinct Forrest National Guard

3. Signature [Signature]
Address 150 Millpond Dr.

Printed Name Pearline Martin
Precinct Timberton

4. Signature Tiffany Gaddis
Address 401 Monday Dr. #1

Printed Name Tiffany Gaddis
Precinct Timberton

5. Signature Oralisa Baldwin
Address 803 Longstreet, Dr

Printed Name Oralisa Baldwin
Precinct National Guard Army

6. Signature Joe Perkins
Address 205 Saucer Dr

Printed Name Joe Perkins
Precinct National Guard Army

7. Signature Shirley Brevard
Address 205 Saucer Dr

Printed Name Shirley Brevard
Precinct National Guard Army

8. Signature _____
Address _____

Printed Name _____
Precinct _____

9. Signature _____
Address _____

Printed Name _____
Precinct _____

10. Signature _____
Address _____

Printed Name _____
Precinct _____

Municipal Petition

Hattiesburg Land Application Bond Issuance Referendum

To: The Mayor and City Council of the City of Hattiesburg, Mississippi

We, the undersigned qualified electors of the City of Hattiesburg, State of Mississippi, hereby petition that an election be called on the question of whether or not the City of Hattiesburg should issue bonds or otherwise incur debt on the City of Hattiesburg, Mississippi for the purpose of financing the construction, installation and/or operation of a land application system for the treatment of the City of Hattiesburg's wastewater.

- | | |
|---|--------------------------------|
| 1. Signature <u>[Signature]</u> | Printed Name <u>CHRIS HAIR</u> |
| Address <u>2501 W. 7th STREET, HATTIESBURG MS</u> | Precinct _____ |
| 2. Signature _____ | Printed Name _____ |
| Address _____ | Precinct _____ |
| 3. Signature _____ | Printed Name _____ |
| Address _____ | Precinct _____ |
Municipal Petition

Hattiesburg Land Application Bond Issuance Referendum

To: The Mayor and City Council of the City of Hattiesburg, Mississippi

We, the undersigned qualified electors of the City of Hattiesburg, State of Mississippi, hereby petition that an election be called on the question of whether or not the City of Hattiesburg should issue bonds or otherwise incur debt on the City of Hattiesburg, Mississippi for the purpose of financing the construction, installation and/or operation of a land application system for the treatment of the City of Hattiesburg's wastewater.

- | | |
|--|------------------------------------|
| 1. Signature <u>[Signature]</u> | Printed Name <u>Kevin Harrison</u> |
| Address <u>Fairlane Dr.</u> | Precinct <u>West Hills</u> |
| 2. Signature <u>[Signature]</u> | Printed Name <u>Wendy Harrison</u> |
| Address <u>Fairlane Dr.</u> | Precinct <u>West Hills</u> |
| 3. Signature <u>[Signature]</u> | Printed Name <u>Michael Hill</u> |
| Address <u>204 Chancellor Rd</u> | Precinct <u>Palmer Crossing</u> |
| 4. Signature <u>[Signature]</u> | Printed Name <u>James M. Wick</u> |
| Address <u>3560 Laredo Dr.</u> | Precinct <u>Thames</u> |
| 5. Signature <u>[Signature]</u> | Printed Name <u>Daphne Patton</u> |
| Address <u>2910 Laredo Dr.</u> | Precinct <u>Thames</u> |
| 6. Signature <u>Robert Turner</u> | Printed Name <u>Robert Turner</u> |
| Address <u>200 Timberland Dr.</u> | Precinct <u>YMCA</u> |
| 7. Signature <u>David Prone</u> | Printed Name <u>DAVID PRONE</u> |
| Address <u>3310 West 7th Hattiesburg</u> | Precinct <u>USO</u> |
| 8. Signature _____ | Printed Name _____ |
| Address _____ | Precinct _____ |
| 9. Signature _____ | Printed Name _____ |
| Address _____ | Precinct _____ |
| 10. Signature _____ | Printed Name _____ |
| Address _____ | Precinct _____ |

Municipal Petition

Hattiesburg Land Application Bond Issuance Referendum

To: The Mayor and City Council of the City of Hattiesburg, Mississippi

We, the undersigned qualified electors of the City of Hattiesburg, State of Mississippi, hereby petition that an election be called on the question of whether or not the City of Hattiesburg should issue bonds or otherwise incur debt on the City of Hattiesburg, Mississippi for the purpose of financing the construction, installation and/or operation of a land application system for the treatment of the City of Hattiesburg's wastewater.

- | | |
|-------------------------------------|-------------------------------------|
| 1. Signature <u>Lynda Lightsey</u> | Printed Name <u>Lynda Lightsey</u> |
| Address <u>113 Linden Ct.</u> | Precinct _____ |
| 2. Signature <u>Sandra J. Smith</u> | Printed Name <u>Sandra J. Smith</u> |
| Address <u>117 Crystal Creek</u> | Precinct _____ |
| 3. Signature <u>Frankie Freeman</u> | Printed Name <u>Frankie Freeman</u> |
| Address <u>117 Crystal Creek</u> | Precinct _____ |
| 4. Signature _____ | Printed Name _____ |
| Address _____ | Precinct _____ |
| 5. Signature _____ | Printed Name _____ |
| Address _____ | Precinct _____ |
| 6. Signature _____ | Printed Name _____ |
| Address _____ | Precinct _____ |
| 7. Signature _____ | Printed Name _____ |
| Address _____ | Precinct _____ |
| 8. Signature _____ | Printed Name _____ |
| Address _____ | Precinct _____ |
| 9. Signature _____ | Printed Name _____ |
| Address _____ | Precinct _____ |
| 10. Signature _____ | Printed Name _____ |
| Address _____ | Precinct _____ |

Municipal Petition

Hattiesburg Land Application Bond Issuance Referendum

To: The Mayor and City Council of the City of Hattiesburg, Mississippi

We, the undersigned qualified electors of the City of Hattiesburg, State of Mississippi, hereby petition that an election be called on the question of whether or not the City of Hattiesburg should issue bonds or otherwise incur debt on the City of Hattiesburg, Mississippi for the purpose of financing the construction, installation and/or operation of a land application system for the treatment of the City of Hattiesburg's wastewater.

- | | |
|---|--|
| 1. Signature <u>James Dean</u> | Printed Name <u>James Dean</u> |
| Address <u>2749 Oak Grove Rd lot #152</u> | Precinct _____ |
| 2. Signature <u>Tanisha Dean</u> | Printed Name <u>Tanisha Dean (Dean)</u> |
| Address <u>Same as above</u> | Precinct _____ |
| 3. Signature <u>Adam Sibley</u> | Printed Name <u>Adam Sibley (Sibley)</u> |
| Address <u>69 Shadow Lake Dr. 39401</u> | Precinct <u>Dantzler</u> |
| 4. Signature <u>Jamie Bunkheila</u> | Printed Name <u>Jamie Bunkheila</u> |
| Address <u>Shadow Wood Dr. 39402</u> | Precinct _____ |
| 5. Signature <u>Carlienyale Hamilton</u> | Printed Name <u>Carlienyale Hamilton</u> |
| Address <u>200 Pinewood Drive, Hattiesburg MS 39402</u> | Precinct _____ |
| 6. Signature <u>Gail D Brown</u> | Printed Name <u>Gail D. Brown</u> |
| Address <u>120 Natalie Ln</u> | Precinct <u>Thames School</u> |
| 7. Signature <u>Raymond P. Brown</u> | Printed Name <u>Raymond P. Brown</u> |
| Address <u>120 Natalie Lane</u> | Precinct <u>Thames School</u> |
| 8. Signature _____ | Printed Name _____ |
| Address _____ | Precinct _____ |
| 9. Signature _____ | Printed Name _____ |
| Address _____ | Precinct _____ |
| 10. Signature _____ | Printed Name _____ |
| Address _____ | Precinct _____ |

Municipal Petition

Hattiesburg Land Application Bond Issuance Referendum

To: The Mayor and City Council of the City of Hattiesburg, Mississippi

We, the undersigned qualified electors of the City of Hattiesburg, State of Mississippi, hereby petition that an election be called on the question of whether or not the City of Hattiesburg should issue bonds or otherwise incur debt on the City of Hattiesburg, Mississippi for the purpose of financing the construction, installation and/or operation of a land application system for the treatment of the City of Hattiesburg's wastewater.

- | | |
|------------------------------------|-----------------------------------|
| X 1. Signature <u>GLEN PIERCE</u> | Printed Name <u>Glen Pierce</u> |
| Address <u>426 J.B. HORNE RD</u> | Precinct _____ |
| <u>39901</u> | |
| 2. Signature <u>Trevor Wigley</u> | Printed Name <u>Trevor Wigley</u> |
| Address <u>2203 South 40th Ave</u> | Precinct _____ |
| <u>39402</u> | |
| 3. Signature _____ | Printed Name _____ |
| Address _____ | Precinct _____ |
| 4. Signature _____ | Printed Name _____ |
| Address _____ | Precinct _____ |
| 5. Signature _____ | Printed Name _____ |
| Address _____ | Precinct _____ |
| 6. Signature _____ | Printed Name _____ |
| Address _____ | Precinct _____ |
| 7. Signature _____ | Printed Name _____ |
| Address _____ | Precinct _____ |
| 8. Signature _____ | Printed Name _____ |
| Address _____ | Precinct _____ |
| 9. Signature _____ | Printed Name _____ |
| Address _____ | Precinct _____ |
| 10. Signature _____ | Printed Name _____ |
| Address _____ | Precinct _____ |

Municipal Petition

Hattiesburg Land Application Bond Issuance Referendum

To: The Mayor and City Council of the City of Hattiesburg, Mississippi

We, the undersigned qualified electors of the City of Hattiesburg, State of Mississippi, hereby petition that an election be called on the question of whether or not the City of Hattiesburg should issue bonds or otherwise incur debt on the City of Hattiesburg, Mississippi for the purpose of financing the construction, installation and/or operation of a land application system for the treatment of the City of Hattiesburg's wastewater.

1. Signature Marvin Ishac
Address 85 Jacksonwood Ct. #34

Printed Name Marvin Ishac
Precinct Dixie Pine

2. Signature E. W. Patton
Address 85 Jacksonwood Ct. #38

Printed Name E. W. Patton
Precinct Dixie Pine

3. Signature _____
Address _____

Printed Name _____
Precinct _____

4. Signature _____
Address _____

Printed Name _____
Precinct _____

Municipal Petition

Hattiesburg Land Application Bond Issuance Referendum

To: The Mayor and City Council of the City of Hattiesburg, Mississippi

We, the undersigned qualified electors of the City of Hattiesburg, State of Mississippi, hereby petition that an election be called on the question of whether or not the City of Hattiesburg should issue bonds or otherwise incur debt on the City of Hattiesburg, Mississippi for the purpose of financing the construction, installation and/or operation of a land application system for the treatment of the City of Hattiesburg's wastewater.

1. Signature [Signature]
Address 1208 CARTER DR

Printed Name ARTHUR DALE SUMRALL
Precinct 28th AVE

2. Signature [Signature]
Address 78 WISTERIA DR

Printed Name Martha Taylor
Precinct Lillie Burke

3. Signature _____
Address _____

Printed Name _____
Precinct _____

4. Signature _____
Address _____

Printed Name _____
Precinct _____

Municipal Petition

Hattiesburg Land Application Bond Issuance Referendum

To: The Mayor and City Council of the City of Hattiesburg, Mississippi

We, the undersigned qualified electors of the City of Hattiesburg, State of Mississippi, hereby petition that an election be called on the question of whether or not the City of Hattiesburg should issue bonds or otherwise incur debt on the City of Hattiesburg, Mississippi for the purpose of financing the construction, installation and/or operation of a land application system for the treatment of the City of Hattiesburg's wastewater.

1. Signature Monica Drake
Address 103 West 5th Street

Printed Name Monica Drake
Precinct H'burg Central

2. Signature Akwete Muhammad
Address 112 Kingston Rd. H'burg

Printed Name Akwete Muhammad
Precinct Danny Hinton

3. Signature Rodney A. McDonald
Address 203 W 7th St H'burg

Printed Name Rodney A. McDonald
Precinct H'burg Culture Center

4. Signature Clarence E. Mager
Address 307 Farrington Rd

Printed Name Clarence Mager
Precinct Little Burney

5. Signature Grace A. Carter
Address 114 Independence Ave

Printed Name Grace A. Carter
Precinct Rowan

6. Signature Peggy Scott
Address 1509 Cherry St H'burg MS

Printed Name Peggy Scott
Precinct Salvation Army

7. Signature Jaclyn Coleman
Address 413 Hacienda Ave

Printed Name Jaclyn Coleman
Precinct D L

8. Signature _____
Address _____

Printed Name _____
Precinct _____

9. Signature _____
Address _____

Printed Name _____
Precinct _____

10. Signature _____
Address _____

Printed Name _____
Precinct _____

Municipal Petition

Hattiesburg Land Application Bond Issuance Referendum

To: The Mayor and City Council of the City of Hattiesburg, Mississippi

We, the undersigned qualified electors of the City of Hattiesburg, State of Mississippi, hereby petition that an election be called on the question of whether or not the City of Hattiesburg should issue bonds or otherwise incur debt on the City of Hattiesburg, Mississippi for the purpose of financing the construction, installation and/or operation of a land application system for the treatment of the City of Hattiesburg's wastewater.

- | | |
|---|--|
| 1. Signature <u>Geraldine Parker</u>
Address <u>465 Secoba St</u> | Printed Name <u>Geraldine Parker</u>
Precinct <u>Rowan</u> |
| 2. Signature <u>Victor Jordan</u>
Address <u>408 Duval</u> | Printed Name <u>Victor Jordan</u>
Precinct <u>Rowan</u> |
| 3. Signature <u>Peggy J. Carver</u>
Address <u>421 Mobile Street</u> | Printed Name <u>Peggy J. Carver</u>
Precinct <u>P.C. St</u> |
| 4. Signature <u>Kaazin Muhammad</u>
Address <u>11 Lawson Rd. Hburg</u> | Printed Name <u>Kaazin Muhammad</u>
Precinct <u>Danny H. N. N</u> |
| 5. Signature <u>Quishanda Barker</u>
Address <u>104 Chickasaw Dr</u> | Printed Name _____
Precinct _____ |
| 6. Signature <u>Carrie B. Magee</u>
Address <u>307 Fairway Dr</u> | Printed Name <u>Carrie B. Magee</u>
Precinct <u>Lillie Burney</u> |
| 7. Signature <u>Philip Clark</u>
Address _____ | Printed Name _____
Precinct _____ |
| 8. Signature _____
Address _____ | Printed Name _____
Precinct _____ |
| 9. Signature _____
Address _____ | Printed Name _____
Precinct _____ |
| 10. Signature _____
Address _____ | Printed Name _____
Precinct _____ |

Municipal Petition

Hattiesburg Land Application Bond Issuance Referendum

To: The Mayor and City Council of the City of Hattiesburg, Mississippi

We, the undersigned qualified electors of the City of Hattiesburg, State of Mississippi, hereby petition that an election be called on the question of whether or not the City of Hattiesburg should issue bonds or otherwise incur debt on the City of Hattiesburg, Mississippi for the purpose of financing the construction, installation and/or operation of a land application system for the treatment of the City of Hattiesburg's wastewater.

- | | |
|--------------------------------------|--|
| 1. Signature <u>Lee Abrams Jr.</u> | Printed Name <u>LEE ABRAMS Jr.</u> |
| Address <u>6- SHARMONT DR</u> | Precinct <u>WARD - 23 Wesley Manor</u> |
| 2. Signature <u>Beverly Abrams</u> | Printed Name <u>BEVERLY ABRAMS</u> |
| Address <u>6 SHARMONT DR</u> | Precinct <u>WARD - 23 Wesley Manor</u> |
| 3. Signature <u>Marsha Knight</u> | Printed Name <u>Marsha Knight</u> |
| Address <u>2010 Brook Lane Drive</u> | Precinct <u>Kemper Park</u> ✓ |
| 4. Signature <u>Harvey Knight</u> | Printed Name <u>Harvey Knight</u> |
| Address <u>2010 Brook Lane Dr</u> | Precinct <u>Kemper Park</u> ✓ |
| Signature <u>Anna Williams</u> | Printed Name <u>Anna Williams</u> |
| Address <u>812 Arnold St</u> | Precinct <u>Train Depot</u> |
| Signature <u>Louis Hayton</u> | Printed Name <u>Louis Hayton</u> |
| Address <u>812 ARNOLD</u> | Precinct <u>TRAIN DEPOT</u> |
| Signature <u>Henry Mc Gowan</u> | Printed Name <u>HENRY MCGOWAN</u> |
| Address <u>812 ARNOLD</u> | Precinct <u>TRAIN DEPOT</u> |
| Signature <u>Paul Hardy</u> | Printed Name <u>Paul Hardy</u> |
| Address <u>812 Arnold St</u> | Precinct <u>Train Depot</u> |
| 9. Signature <u>Waudell Hampton</u> | Printed Name <u>WAUDELL HAMPTON</u> |
| Address <u>812 ARNOLD</u> | Precinct <u>TRAIN DEPOT</u> |
| 10. Signature _____ | Printed Name _____ |
| Address _____ | Precinct _____ |

Municipal Petition

Hattiesburg Land Application Bond Issuance Referendum

To: The Mayor and City Council of the City of Hattiesburg, Mississippi

We, the undersigned qualified electors of the City of Hattiesburg, State of Mississippi, hereby petition that an election be called on the question of whether or not the City of Hattiesburg should issue bonds or otherwise incur debt on the City of Hattiesburg, Mississippi for the purpose of financing the construction, installation and/or operation of a land application system for the treatment of the City of Hattiesburg's wastewater.

1. Signature Everitt Gibson
Address 1206 John St

Printed Name Everitt Gibson
Precinct Helwston Rd

2. Signature Josh Johnson
Address 1731 Franklin Ave

Printed Name Josh Johnson
Precinct Helwston Rd

3. Signature Genelle Windham
Address 1700 Edwards St.

Printed Name Genelle Windham
Precinct Boys & Girls Club

4. Signature Chris Hull
Address 704 E. 8th St.

Printed Name Chris Hull
Precinct 2 C.E. Ruby

5. Signature Deborah McLoore
Address

Printed Name
Precinct

6. Signature Kate McGee
Address 1208 Court St.

Printed Name Kate McGee
Precinct Burger Center

7. Signature Deborah McLoore
Address 1210 Dewey Street

Printed Name Deborah McLoore
Precinct Burger Center

8. Signature Victoria Peters
Address 35 Canal Hattiesburg Ms

Printed Name Victoria Peters
Precinct Western

9. Signature Mandy T. Carter
Address 108 E. 7th St. H'burg

Printed Name Mandy T. Carter
Precinct H'burg Cultural Center

10. Signature Aaron Coleman
Address 911 W 7th Street

Printed Name Aaron Coleman
Precinct Grace Christian

Municipal Petition

Hattiesburg Land Application Bond Issuance Referendum

To: The Mayor and City Council of the City of Hattiesburg, Mississippi

We, the undersigned qualified electors of the City of Hattiesburg, State of Mississippi, hereby petition that an election be called on the question of whether or not the City of Hattiesburg should issue bonds or otherwise incur debt on the City of Hattiesburg, Mississippi for the purpose of financing the construction, installation and/or operation of a land application system for the treatment of the City of Hattiesburg's wastewater.

- | | |
|--|---|
| 1. Signature <u>HAROLD BAKER</u>
Address <u>17 SHARROTT DRIVE</u> | Printed Name <u>HAROLD BAKER</u>
Precinct _____ |
| 2. Signature <u>HAZEL GOUDY</u>
Address <u>637 PHOENIX</u> | Printed Name <u>HAZEL B. GOUDY</u>
Precinct <u>Danny Levi Dixie Pine</u> |
| 3. Signature <u>Kristin Little</u>
Address <u>102 N 20th ave</u> | Printed Name <u>Kristin Little</u>
Precinct _____ |
| 4. Signature <u>Ryan Dick</u>
Address <u>102 N. 20th Ave</u> | Printed Name <u>ryan Dick</u>
Precinct _____ |
| 5. Signature <u>Princeton Dinkler</u>
Address <u>105 Doleac Dr</u> | Printed Name <u>Princeton Dinkler</u>
Precinct _____ |
| 6. Signature <u>JACKIE MELANCON</u>
Address <u>119 WILLOW BROOK</u> | Printed Name <u>JACKIE MELANCON</u>
Precinct _____ |
| 7. Signature <u>Nancy Lane</u>
Address <u>607 WILLOW</u> | Printed Name <u>Nancy Lane</u>
Precinct _____ |
| 8. Signature <u>John Co Zavallo</u>
Address <u>121 Old Har 24</u> | Printed Name <u>John Co Zavallo</u>
Precinct _____ |
| 9. Signature <u>Brian Page</u>
Address <u>2 Bluestem Bend</u> | Printed Name <u>Brian Page</u>
Precinct _____ |
| 10. Signature _____
Address _____ | Printed Name _____
Precinct _____ |

Municipal Petition

Hattiesburg Land Application Bond Issuance Referendum

To: The Mayor and City Council of the City of Hattiesburg, Mississippi

We, the undersigned qualified electors of the City of Hattiesburg, State of Mississippi, hereby petition that an election be called on the question of whether or not the City of Hattiesburg should issue bonds or otherwise incur debt on the City of Hattiesburg, Mississippi for the purpose of financing the construction, installation and/or operation of a land application system for the treatment of the City of Hattiesburg's wastewater.

1. Signature Clyde Stewart
Address 400 Park ave

Printed Name Clyde Stewart
Precinct _____

2. Signature [Signature]
Address 39 Windy Lane

Printed Name Brennan Lindheim
Precinct _____

3. Signature Walter Ray Lewis
Address 57 Hawks Lane
39402

Printed Name Walter Ray Lewis
Precinct _____

4. Signature [Signature]
Address 52 McCall St

Printed Name David Rankin
Precinct Rowan

5. Signature Linda Benson
Address 804 S. 17th

Printed Name Linda Benson
Precinct Kemper Park

6. Signature Albert Harris
Address 1009 N. 30th Ave

Printed Name Albert Harris
Precinct _____

7. Signature Susan McCall
Address 103 Linden Ct.

Printed Name Susan McCall
Precinct _____

8. Signature Morris A. McCall
Address 103 Linden Ct.

Printed Name Morris A. McCall
Precinct _____

9. Signature Barbara Walters
Address Azelea Ave C-3 Hattiesburg

Printed Name Barbara Walters
Precinct _____

10. Signature _____
Address _____

Printed Name _____
Precinct _____

Municipal Petition

Hattiesburg Land Application Bond Issuance Referendum

To: The Mayor and City Council of the City of Hattiesburg, Mississippi

We, the undersigned qualified electors of the City of Hattiesburg, State of Mississippi, hereby petition that an election be called on the question of whether or not the City of Hattiesburg should issue bonds or otherwise incur debt on the City of Hattiesburg, Mississippi for the purpose of financing the construction, installation and/or operation of a land application system for the treatment of the City of Hattiesburg's wastewater.

- | | |
|---|--|
| 1. Signature <u>Laura Young</u>
Address <u>602 Mackwood Dr.</u> | Printed Name <u>Laura Young</u>
Precinct <u>Thames</u> |
| 2. Signature <u>Elyse Luthrie (Land)</u>
Address <u>155 Cross Creek Pkwy #612</u> | Printed Name <u>Elyse Luthrie</u>
Precinct <u>Wesley Manor</u> |
| 3. Signature <u>Dorcas Hawkins</u>
Address <u>115 Comanche Dr.</u>
<u>Hburg</u> | Printed Name <u>Dorcas Hawkins</u>
Precinct <u>Thames</u> |
| 4. Signature <u>Debra Jackson</u>
Address <u>107 Columbia St.</u> | Printed Name <u>Debra Jackson</u>
Precinct <u>5th St. Center</u> |
| 5. Signature <u>Latonya Earl</u>
Address <u>50 mill pond Dr</u>
<u>Hburg</u> | Printed Name <u>Latonya Earl</u>
Precinct <u>5th St. Center</u> |
| 6. Signature <u>E Steele</u>
Address <u>107 Sangria Dr</u> | Printed Name <u>Elizabeth Steele</u>
Precinct <u>Thames</u> |
| 7. Signature <u>Kelsey Rogers</u>
Address <u>207 W. Krome</u> | Printed Name <u>Kelsey Rogers</u>
Precinct _____ |
| 8. Signature <u>Linda Thomas</u>
Address <u>10 Caliente Cove 39402</u> | Printed Name <u>Linda Thomas</u>
Precinct <u>Jackson Station</u> |
| 9. Signature <u>Mary Wicht</u>
Address <u>108 Waller St.</u> | Printed Name <u>MARY Wicht</u>
Precinct <u>Old Library - Main St.</u> |
| 10. Signature _____
Address _____ | Printed Name _____
Precinct _____ |

Municipal Petition

Hattiesburg Land Application Bond Issuance Referendum

To: The Mayor and City Council of the City of Hattiesburg, Mississippi

We, the undersigned qualified electors of the City of Hattiesburg, State of Mississippi, hereby petition that an election be called on the question of whether or not the City of Hattiesburg should issue bonds or otherwise incur debt on the City of Hattiesburg, Mississippi for the purpose of financing the construction, installation and/or operation of a land application system for the treatment of the City of Hattiesburg's wastewater.

- | | |
|---|--|
| 1. Signature <u>Beejee Dickson</u>
Address <u>807 S 19th Ave</u> | Printed Name <u>Beejee Dickson</u>
Precinct <u>200</u> |
| 2. Signature <u>[Signature]</u>
Address <u>319 S. 22nd Ave</u> | Printed Name <u>Abe Wooten</u>
Precinct <u>200</u> |
| 3. Signature <u>Pamela Fontella Dixon</u>
Address <u>414 S. 37th Ave 39402</u> | Printed Name <u>Pamela Fontella Dixon</u>
Precinct <u>200</u> |
| 4. Signature <u>Russ Hendley</u>
Address <u>99 Longwood Dr</u> | Printed Name <u>Russ Hendley</u>
Precinct <u>Grace Temple</u> |
| 5. Signature <u>Sean Hendley</u>
Address <u>99 Longwood Dr.</u> | Printed Name <u>Sean Hendley</u>
Precinct <u>Grace Temple</u> |
| 6. Signature _____
Address _____ | Printed Name _____
Precinct _____ |
| 7. Signature _____
Address _____ | Printed Name _____
Precinct _____ |
| 8. Signature _____
Address _____ | Printed Name _____
Precinct _____ |
| 9. Signature _____
Address _____ | Printed Name _____
Precinct _____ |
| 10. Signature _____
Address _____ | Printed Name _____
Precinct _____ |

Municipal Petition

Hattiesburg Land Application Bond Issuance Referendum

To: The Mayor and City Council of the City of Hattiesburg, Mississippi

We, the undersigned qualified electors of the City of Hattiesburg, State of Mississippi, hereby petition that an election be called on the question of whether or not the City of Hattiesburg should issue bonds or otherwise incur debt on the City of Hattiesburg, Mississippi for the purpose of financing the construction, installation and/or operation of a land application system for the treatment of the City of Hattiesburg's wastewater.

- | | |
|---|--|
| 1. Signature <u>Melzetta Harris</u>
Address <u>703 S. 28th Av</u> | Printed Name <u>MELZETTA HARRIS</u>
Precinct <u>THAMES</u> |
| 2. Signature <u>Kenton Harris</u>
Address <u>703 S. 28th</u> | Printed Name <u>Kenton Harris</u>
Precinct <u>THAMES</u> |
| 3. Signature <u>Rubye Rogers</u>
Address <u>2800 Williamsburg Rd</u> | Printed Name <u>Rubye Rogers</u>
Precinct <u>Thames</u> |
| 4. Signature <u>William C. Scruggs</u>
Address <u>2900 Williamsburg Rd</u> | Printed Name <u>William C. SCRUGGS</u>
Precinct <u>Thames</u> |
| 5. Signature <u>Maurice Hawkins</u>
Address <u>Williamsburg 2910</u> | Printed Name <u>Maurice Hawkins</u>
Precinct <u>Thames</u> |
| 6. Signature <u>Hayley Bush</u>
Address <u>2910 Jamestown Rd.</u> | Printed Name <u>Hayley Bush</u>
Precinct <u>Thames</u> |
| 7. Signature <u>Vina Lindsey</u>
Address <u>6 Getaway Ln. #20 39402</u> | Printed Name <u>VINA LINDSEY</u>
Precinct _____ |
| 8. Signature <u>Don Palermo</u>
Address <u>26 DORNACH</u> | Printed Name <u>Don Palermo</u>
Precinct <u>YMCA</u> |
| 9. Signature <u>Olivia Ann Palermo</u>
Address <u>26 Dornach</u> | Printed Name <u>Olivia Ann Palermo</u>
Precinct <u>YMCA</u> |
| 10. Signature <u>Paul Duffin</u>
Address <u>237 1st St</u> | Printed Name _____
Precinct _____ |

Municipal Petition

Hattiesburg Land Application Bond Issuance Referendum

To: The Mayor and City Council of the City of Hattiesburg, Mississippi

We, the undersigned qualified electors of the City of Hattiesburg, State of Mississippi, hereby petition that an election be called on the question of whether or not the City of Hattiesburg should issue bonds or otherwise incur debt on the City of Hattiesburg, Mississippi for the purpose of financing the construction, installation and/or operation of a land application system for the treatment of the City of Hattiesburg's wastewater.

- | | |
|---------------------------------------|-----------------------------------|
| 1. Signature <u>Deborah Smith</u> | Printed Name <u>Deborah Smith</u> |
| Address <u>104 Beverly Lane</u> | Precinct <u>Thames</u> |
| 2. Signature <u>Chad Echnoson</u> | Printed Name <u>Chad Echnoson</u> |
| Address <u>1202 S. 34th Ave</u> | Precinct <u>Thames</u> |
| 3. Signature <u>John Hrom</u> | Printed Name <u>John Hrom</u> |
| Address <u>1 Bellewood Dr</u> | Precinct <u>Thames</u> |
| 4. Signature <u>Lisa Kemp</u> | Printed Name <u>Lisa Kemp</u> |
| Address <u>3107 Prince George Rd.</u> | Precinct <u>Thames</u> |
| 5. Signature _____ | Printed Name _____ |
| Address _____ | Precinct _____ |
| 6. Signature _____ | Printed Name _____ |
| Address _____ | Precinct _____ |
FILED
MAR 11 2016
CITY CLERK
DEPUTY CLERK

Municipal Petition

Hattiesburg Land Application Bond Issuance Referendum

To: The Mayor and City Council of the City of Hattiesburg, Mississippi

We, the undersigned qualified electors of the City of Hattiesburg, State of Mississippi, hereby petition that an election be called on the question of whether or not the City of Hattiesburg should issue bonds or otherwise incur debt on the City of Hattiesburg, Mississippi for the purpose of financing the construction, installation and/or operation of a land application system for the treatment of the City of Hattiesburg's wastewater.

- | | |
|--|--|
| 1. Signature <u>Christine Gray</u>
Address <u>15 Knoll Cut Off</u> | Printed Name <u>Christine Gray</u>
Precinct _____ |
| 2. Signature <u>Roderick Virges</u>
Address <u>79 Millpond Dr</u> | Printed Name <u>Roderick Virges</u>
Precinct <u>Little Burness</u> |
| 3. Signature <u>Brittanie Virges</u>
Address <u>79 Millpond Dr.</u> | Printed Name <u>Brittanie Virges</u>
Precinct <u>Little Burness</u> |
| 4. Signature <u>Taneka Hawks</u>
Address <u>1115 23rd Ave #116</u> | Printed Name <u>Taneka Hawks</u>
Precinct _____ |
| 5. Signature <u>Phelix Shoemaker</u>
Address <u>106 City Park Circle</u> | Printed Name <u>Phelix Shoemaker</u>
Precinct <u>Ben McNair</u> |
| 6. Signature <u>Pearlina Jones</u>
Address <u>114 Cypress</u> | Printed Name <u>Pearlina Jones</u>
Precinct <u>Rowan</u> |
| 7. Signature <u>Delish Marc</u>
Address <u>311 West 11th Ave</u> | Printed Name <u>Delish Marc</u>
Precinct <u>Sigler</u> |
| 8. Signature <u>Brenda Tiot</u>
Address <u>1246 Beverly Hills Rd
Hattiesburg Ms 39401</u> | Printed Name <u>Brenda Tiot</u>
Precinct <u>Highland</u> |
| 9. Signature <u>Terry Toy Jr</u>
Address <u>22 Highland Park
Hattiesburg, MS 39402</u> | Printed Name <u>Terry Toy Jr</u>
Precinct <u>Highland Park</u> |
| 10. Signature _____
Address _____ | Printed Name _____
Precinct _____ |

Municipal Petition

Hattiesburg Land Application Bond Issuance Referendum

To: The Mayor and City Council of the City of Hattiesburg, Mississippi

We, the undersigned qualified electors of the City of Hattiesburg, State of Mississippi, hereby petition that an election be called on the question of whether or not the City of Hattiesburg should issue bonds or otherwise incur debt on the City of Hattiesburg, Mississippi for the purpose of financing the construction, installation and/or operation of a land application system for the treatment of the City of Hattiesburg's wastewater.

1. Signature Mrs. Ora Nelson
Address 1409 Kinnard Street

Printed Name Ora Nelson
Precinct USO Building

2. Signature Gwen McSwain
Address 1223 N. Main Street

Printed Name Gwen McSwain
Precinct USO

3. Signature Gladius Harris
Address 430 Short Kermant St

Printed Name Gladius Harris
Precinct U.S.O.

4. Signature Earnest Gray
Address 906 East 7th

Printed Name EARNEST GRAY
Precinct U.S.O.

5. Signature FRANKLIN SMITH
Address 908 East 7th

Printed Name FRANKLIN SMITH
Precinct USOE 6th ST

6. Signature John M. Smith
Address 316 Venetian Way

Printed Name John M. Smith
Precinct By Hattiesburg High

7. Signature Michael Hozz
Address 809 East 7th

Printed Name Michael Hozz
Precinct USO East 6th

8. Signature Veronica Gray Brown
Address 709 Alpha Ave.

Printed Name Veronica G. Brown
Precinct USO East 6th St.

9. Signature William A. Brown
Address 709 Alpha Ave.

Printed Name William A. Brown
Precinct USO East 6th St.

10. Signature Honey Pittman
Address 910 E 6th Street

Printed Name Honey E Pittman
Precinct USO

11. David Pittman
910 East 7th Street

David Pittman
ROANN

12. Marlene Marshall
110 Alpha Street

Marlene Marshall
Train Depot

Municipal Petition

Hattiesburg Land Application Bond Issuance Referendum

To: The Mayor and City Council of the City of Hattiesburg, Mississippi

We, the undersigned qualified electors of the City of Hattiesburg, State of Mississippi, hereby petition that an election be called on the question of whether or not the City of Hattiesburg should issue bonds or otherwise incur debt on the City of Hattiesburg, Mississippi for the purpose of financing the construction, installation and/or operation of a land application system for the treatment of the City of Hattiesburg's wastewater.

1. Signature Loretta Moore
Address 6246 25 Hwy 49, Hatt. Ms.

Printed Name Loretta Moore
Precinct National Guards (Blvd)

2. Signature John Scott Stephenson
Address 1916 Eva St - Hattiesburg MS 39401

Printed Name John Scott Stephenson
Precinct Camp School

3. Signature Barry Gibson
Address 602 Broad St

Printed Name _____
Precinct _____

4. Signature Shelia C. Nilsen
Address 340 S. 16th Ave., Hburg, MS 39401

Printed Name _____
Precinct _____

5. Signature Jason Pruitt
Address 805 Andrew Street

Printed Name _____
Precinct _____

6. Signature _____
Address _____

Printed Name _____
Precinct _____

7. Signature _____
Address _____

Printed Name _____
Precinct _____

Municipal Petition

Hattiesburg Land Application Bond Issuance Referendum

To: The Mayor and City Council of the City of Hattiesburg, Mississippi

We, the undersigned qualified electors of the City of Hattiesburg, State of Mississippi, hereby petition that an election be called on the question of whether or not the City of Hattiesburg should issue bonds or otherwise incur debt on the City of Hattiesburg, Mississippi for the purpose of financing the construction, installation and/or operation of a land application system for the treatment of the City of Hattiesburg's wastewater.

1. Signature James R. Arrington
Address 322 Emerson Dr.

Printed Name JAMES R. ARRINGTON
Precinct Sigler Center

2. Signature Ben Pace
Address 219 S. 22nd Ave.

Printed Name Benjamin R. Pace
Precinct Kemper Park

3. Signature Glenn Nees
Address 301 S 22nd Ave

Printed Name GLENN NEES
Precinct KAMPER PARK

4. Signature Michael John Garvey
Address 301 S 22nd Ave

Printed Name MICHAEL JOHN GARVEY
Precinct KAMPER PARK

5. Signature JAMES SNOWDEN
Address 480 BARRY ST

Printed Name JAMES SNOWDEN
Precinct _____

6. Signature Annie Martin
Address 254 Pryor Rd City

Printed Name Annie Martin
Precinct Historic Precinct

7. Signature _____
Address _____

Printed Name _____
Precinct _____

8. Signature _____
Address _____

Printed Name _____
Precinct _____

Municipal Petition

Hattiesburg Land Application Bond Issuance Referendum

To: The Mayor and City Council of the City of Hattiesburg, Mississippi

We, the undersigned qualified electors of the City of Hattiesburg, State of Mississippi, hereby petition that an election be called on the question of whether or not the City of Hattiesburg should issue bonds or otherwise incur debt on the City of Hattiesburg, Mississippi for the purpose of financing the construction, installation and/or operation of a land application system for the treatment of the City of Hattiesburg's wastewater.

- | | |
|-------------------------------------|-------------------------------------|
| 1. Signature <u>Ruby Jean Jones</u> | Printed Name <u>RUBY JEAN JONES</u> |
| Address <u>1803 Maple St.</u> | Precinct <u>Stigler Bldg, 4TH</u> |
| 2. Signature _____ | Printed Name _____ |
| Address _____ | Precinct _____ |
| 3. Signature _____ | Printed Name _____ |
| Address _____ | Precinct _____ |
OK

Municipal Petition

Hattiesburg Land Application Bond Issuance Referendum

To: The Mayor and City Council of the City of Hattiesburg, Mississippi

We, the undersigned qualified electors of the City of Hattiesburg, State of Mississippi, hereby petition that an election be called on the question of whether or not the City of Hattiesburg should issue bonds or otherwise incur debt on the City of Hattiesburg, Mississippi for the purpose of financing the construction, installation and/or operation of a land application system for the treatment of the City of Hattiesburg's wastewater.

- | | |
|--|--|
| 1. Signature <u>Benlah Berry</u> | Printed Name <u>Benlah Berry</u> |
| Address <u>7 Singleton Drive</u> | Precinct <u>DPC</u> |
| 2. Signature <u>Lahell Lall</u> | Printed Name <u>Rakell Lall</u> |
| Address <u>225 Old Airport Rd</u> | Precinct <u>DPC</u> |
| 3. Signature <u>[Signature]</u> | Printed Name <u>[Signature]</u> |
| Address <u>[Address]</u> | Precinct <u>[Precinct]</u> |
| 4. Signature <u>Rosalind Sykes</u> | Printed Name <u>Rosalind Sykes</u> |
| Address <u>1510 Arledge St. Apt. 4</u> | Precinct <u>1510 Arledge St. Apt. 4 DPC</u> |
| 5. Signature <u>Kizzy Leatherwood</u> | Printed Name <u>Kizzy Leatherwood</u> |
| Address <u>225 Old Airport Rd</u> | Precinct <u>DPC</u> |
| 6. Signature <u>Danny Leatherwood</u> | Printed Name <u>Danny Leatherwood</u> |
| Address <u>225 Old Airport Rd</u> | Precinct <u>DPC</u> |
| 7. Signature <u>Jen-Na Brown</u> | Printed Name <u>Jen-Na Brown</u> |
| Address <u>709 Woodland Ct</u> | Precinct <u>709 Woodland Ct Siglier Building</u> |
| 8. Signature <u>Thas Raul</u> | Printed Name <u>Thas Raul</u> |
| Address <u>445 N. Gate</u> | Precinct <u>Dixie Pine</u> |
| 9. Signature <u>Matthew Ward</u> | Printed Name <u>Matthew Ward</u> |
| Address <u>511 Louise St</u> | Precinct <u>Grace Christian</u> |
| 10. Signature <u>Willie Mitchell</u> | Printed Name <u>Willie Mitchell</u> |
| Address <u>33 Singleton Drive</u> | Precinct <u>DPC</u> |

D16

Municipal Petition

Hattiesburg Land Application Bond Issuance Referendum

To: The Mayor and City Council of the City of Hattiesburg, Mississippi

We, the undersigned qualified electors of the City of Hattiesburg, State of Mississippi, hereby petition that an election be called on the question of whether or not the City of Hattiesburg should issue bonds or otherwise incur debt on the City of Hattiesburg, Mississippi for the purpose of financing the construction, installation and/or operation of a land application system for the treatment of the City of Hattiesburg's wastewater.

1. Signature James C. Johnson Printed Name James C. Johnson
Address 1109 Stepts ave. Hburg, MS Precinct DPC
2. Signature Shelia C. Johnson Printed Name Shelia C. Johnson
Address 109 Stepts Ave, Hburg, MS Precinct DPC
3. Signature Johnnie Sims Printed Name Johnnie Sims
Address 246 Annie Lane Precinct DPC
4. Signature Lavern Craft Smith Printed Name Lavern Craft Smith
Address 232 Annie Lane Precinct DPC
5. Signature Beverly Young Printed Name Beverly Young
Address 116 Stepts St Precinct DPC
6. Signature Glossie Clark Printed Name Glossie Clark
Address 104 Scotland Cir Precinct DPC
7. Signature Dessie R. Lee Printed Name Dessie R. Lee
Address 112 Scotland Cir Precinct D.P.C.
8. Signature Tchernavia Map Printed Name Tchernavia Map
Address 212 Tatman Precinct DPC
9. Signature Jimmy Jones Printed Name Jimmy Jones
Address 1814 Edwards St Precinct DPC
10. Signature Emma J. Walters Printed Name Mattie Walters
Address 1901 Airport Rd Precinct 1901 Airport Rd R
EMMA J Walters Mattie Walters

or

Municipal Petition

Hattiesburg Land Application Bond Issuance Referendum

To: The Mayor and City Council of the City of Hattiesburg, Mississippi

We, the undersigned qualified electors of the City of Hattiesburg, State of Mississippi, hereby petition that an election be called on the question of whether or not the City of Hattiesburg should issue bonds or otherwise incur debt on the City of Hattiesburg, Mississippi for the purpose of financing the construction, installation and/or operation of a land application system for the treatment of the City of Hattiesburg's wastewater.

1. Signature [Signature]
Address 45 Park

Printed Name Audra Morris
Precinct Rowan

2. Signature Kijana Goodbolt
Address 208 Parkdale drive

Printed Name Kijana Goodbolt
Precinct Little Burnely

3. Signature [Signature]
Address 303 Emerson Dr.

Printed Name Tonya Leflore
Precinct Sigler

4. Signature _____
Address _____

Printed Name _____
Precinct _____

5. Signature _____
Address _____

Printed Name _____
Precinct _____

OK

Municipal Petition

Hattiesburg Land Application Bond Issuance Referendum

To: The Mayor and City Council of the City of Hattiesburg, Mississippi

We, the undersigned qualified electors of the City of Hattiesburg, State of Mississippi, hereby petition that an election be called on the question of whether or not the City of Hattiesburg should issue bonds or otherwise incur debt on the City of Hattiesburg, Mississippi for the purpose of financing the construction, installation and/or operation of a land application system for the treatment of the City of Hattiesburg's wastewater.

1. Signature [Signature]
Address 118 Saviour Dr

Printed Name Charles Strickland
Precinct Salvation Army

2. Signature [Signature]
Address 1104 Cherry St

Printed Name Cedric S. Coleman
Precinct 1104 Cherry St

3. Signature [Signature]
Address 34 Mill Creek Dr

Printed Name Delia Bowling
Precinct Salvation Army

4. Signature [Signature]
Address 318 N. 38th Ave., Apt. 12

Printed Name Gregory Weems
Precinct Salvation Army

5. Signature [Signature]
Address 5111 Helveston Dr Apt 204

Printed Name Reshonda Mark
Precinct S. Army

6. Signature [Signature]
Address 112 Janet Lane

Printed Name Shana Gill
Precinct Salvation Army

7. Signature [Signature]
Address 26 P.d Freeman Rd Apt 3

Printed Name Harold E Davis
Precinct S. Army

8. Signature _____
Address _____

Printed Name _____
Precinct _____

9. Signature _____
Address _____

Printed Name _____
Precinct _____

10. Signature _____
Address _____

Printed Name _____
Precinct _____

OK

Municipal Petition

Hattiesburg Land Application Bond Issuance Referendum

To: The Mayor and City Council of the City of Hattiesburg, Mississippi

We, the undersigned qualified electors of the City of Hattiesburg, State of Mississippi, hereby petition that an election be called on the question of whether or not the City of Hattiesburg should issue bonds or otherwise incur debt on the City of Hattiesburg, Mississippi for the purpose of financing the construction, installation and/or operation of a land application system for the treatment of the City of Hattiesburg's wastewater.

1. Signature Sheree Conkey-Dondan
Address 185 Millpond Drive

Printed Name Sheree Conkey-Dondan
Precinct Train Depot

2. Signature Tommy L Robinson Sr
Address 417 Fredrick St.

Printed Name Tommy L Robinson Sr
Precinct Train Depot

3. Signature Marvin Chestnut
Address 561 Bushman St

Printed Name MARVIN CHESTNUT
Precinct Train Depot

4. Signature Mysha Bolden
Address 64 Toney Dr Apt 1

Printed Name Mysha W Bolden
Precinct Train Depot

5. Signature Andrea Jordan
Address 411 Green St Apt 2

Printed Name Andrea Jordan
Precinct Train Depot

6. Signature Whitney Brown
Address 1218 Deaton Ave.

Printed Name Whitney Brown
Precinct Train Depot

7. Signature Betty B. Williams
Address 500 N. Central St

Printed Name Betty Williams
Precinct Train Depot

8. Signature Annie K Bolden
Address 304 M. Swain St.

Printed Name Annie K Bolden
Precinct Train Depot

9. Signature Danell Cousy
Address 1002 George Alley

Printed Name Danell Cousy
Precinct Train Depot

10. Signature _____
Address _____

Printed Name _____
Precinct _____

OK

Municipal Petition

Hattiesburg Land Application Bond Issuance Referendum

To: The Mayor and City Council of the City of Hattiesburg, Mississippi

We, the undersigned qualified electors of the City of Hattiesburg, State of Mississippi, hereby petition that an election be called on the question of whether or not the City of Hattiesburg should issue bonds or otherwise incur debt on the City of Hattiesburg, Mississippi for the purpose of financing the construction, installation and/or operation of a land application system for the treatment of the City of Hattiesburg's wastewater.

- | | |
|-----------------------------------|-----------------------------------|
| 1. Signature <u>Yeda Robinson</u> | Printed Name <u>Yeda Robinson</u> |
| Address <u>14 Bernhart Loop</u> | Precinct <u>Lillie Burney</u> |
| 2. Signature <u>Jimmy Bell</u> | Printed Name <u>Jimmy Bell</u> |
| Address <u>203 ATT AVE</u> | Precinct <u>Dixie Pine</u> |
| 3. Signature <u>Satchel Craig</u> | Printed Name <u>Satchel Craig</u> |
| Address <u>417 Hakehurst</u> | Precinct <u>Palmer's Crossing</u> |
| 4. Signature <u>Daniel Reed</u> | Printed Name <u>Daniel Reed</u> |
| Address <u>324 East Side Ave</u> | Precinct <u>Palmer's Crossing</u> |
| 5. Signature <u>Donie Holmes</u> | Printed Name <u>Donie Holmes</u> |
| Address <u>119 Old Airport Rd</u> | Precinct <u>Palmer's Crossing</u> |
| 6. Signature <u>[Signature]</u> | Printed Name <u>L. Knight</u> |
| Address <u>6204 Hwy 49</u> | Precinct <u>B</u> |
| 7. Signature _____ | Printed Name _____ |
| Address _____ | Precinct _____ |
| 8. Signature _____ | Printed Name _____ |
| Address _____ | Precinct _____ |
| 9. Signature _____ | Printed Name _____ |
| Address _____ | Precinct _____ |
| 10. Signature _____ | Printed Name _____ |
| Address _____ | Precinct _____ |

Municipal Petition

Hattiesburg Land Application Bond Issuance Referendum

To: The Mayor and City Council of the City of Hattiesburg, Mississippi

We, the undersigned qualified electors of the City of Hattiesburg, State of Mississippi, hereby petition that an election be called on the question of whether or not the City of Hattiesburg should issue bonds or otherwise incur debt on the City of Hattiesburg, Mississippi for the purpose of financing the construction, installation and/or operation of a land application system for the treatment of the City of Hattiesburg's wastewater.

- | | |
|-------------------------------------|-------------------------------------|
| 1. Signature <u>Flora Anderson</u> | Printed Name <u>Flora Anderson</u> |
| Address <u>122 W 5th Street</u> | Precinct <u>Culture center</u> |
| 2. Signature <u>Amos Keys</u> | Printed Name <u>Amos Keys</u> |
| Address <u>114 St Joseph St</u> | Precinct <u>Culture Center</u> |
| 3. Signature <u>Sabrina</u> | Printed Name <u>Sabrina</u> |
| Address <u>207 W 5th Street</u> | Precinct <u>Cultural Center</u> |
| 4. Signature <u>De'loreena Kade</u> | Printed Name <u>De'loreena Kade</u> |
| Address <u>64 Walnut</u> | Precinct <u>Culture Center</u> |
| 5. Signature <u>Angela L. Dun</u> | Printed Name <u>Angela L. Dun</u> |
| Address <u>208 Columbia St</u> | Precinct <u>Culture Center</u> |
| 6. Signature <u>Ariel Blalock</u> | Printed Name <u>Ariel Blalock</u> |
| Address <u>604 BEARD St.</u> | Precinct <u>Cultural Center</u> |
| 7. Signature _____ | Printed Name _____ |
| Address _____ | Precinct _____ |
| 8. Signature _____ | Printed Name _____ |
| Address _____ | Precinct _____ |
| 9. Signature _____ | Printed Name _____ |
| Address _____ | Precinct _____ |
| 10. Signature _____ | Printed Name _____ |
| Address _____ | Precinct _____ |

OK

Municipal Petition

Hattiesburg Land Application Bond Issuance Referendum

To: The Mayor and City Council of the City of Hattiesburg, Mississippi

We, the undersigned qualified electors of the City of Hattiesburg, State of Mississippi, hereby petition that an election be called on the question of whether or not the City of Hattiesburg should issue bonds or otherwise incur debt on the City of Hattiesburg, Mississippi for the purpose of financing the construction, installation and/or operation of a land application system for the treatment of the City of Hattiesburg's wastewater.

- | | |
|---|--|
| 1. Signature <u>Karwyn Hollingsworth</u>
Address <u>1416 Babson Rd</u> | Printed Name <u>Karwyn Hollingsworth</u>
Precinct <u>Dixie Pine</u> |
| 2. Signature _____
Address _____ | Printed Name _____
Precinct _____ |
| 3. Signature _____
Address _____ | Printed Name _____
Precinct _____ |
Municipal Petition

Hattiesburg Land Application Bond Issuance Referendum

To: The Mayor and City Council of the City of Hattiesburg, Mississippi

We, the undersigned qualified electors of the City of Hattiesburg, State of Mississippi, hereby petition that an election be called on the question of whether or not the City of Hattiesburg should issue bonds or otherwise incur debt on the City of Hattiesburg, Mississippi for the purpose of financing the construction, installation and/or operation of a land application system for the treatment of the City of Hattiesburg's wastewater.

1. Signature Ladeidra Autman Printed Name Ladeidra Autman
Address 6210 4 U.S. Hwy 49 G-10-1 Precinct Roman Elementary
2. Signature Charles Byes Printed Name Charles Byes
Address 330 Gasway Loop Precinct Palmer Crossing
3. Signature Rodericus McIntire Printed Name Bob McIntire
Address 503 Perry St Precinct Palmer Crossing
4. Signature John McIntire Printed Name John McIntire
Address 503 Cox St Precinct 503 Cox St Hbms
5. Signature Jerry Voulard Printed Name JERRY Voulard
Address 1510 North Hatt Av Precinct Palmer's Crossing
6. Signature Betypion Tate Printed Name _____
Address 811 N 28th Ave #1 Precinct Palmer's Crossing
- ~~7. Signature Bobby Tate Printed Name _____~~
~~Address _____ Precinct _____~~
8. Signature Kizzy Thomas Printed Name Kizzy Thomas
Address 800 Laura St. Precinct Palmer's Crossing
9. Signature Melley Mays Printed Name Ashley Mays
Address 102 Maple St Precinct Little Bury
10. Signature Daneshia Mays Printed Name Daneshia Mays
Address 601 Tuscan Ave Precinct 60208 Salvation Army

Municipal Petition

Hattiesburg Land Application Bond Issuance Referendum

To: The Mayor and City Council of the City of Hattiesburg, Mississippi

We, the undersigned qualified electors of the City of Hattiesburg, State of Mississippi, hereby petition that an election be called on the question of whether or not the City of Hattiesburg should issue bonds or otherwise incur debt on the City of Hattiesburg, Mississippi for the purpose of financing the construction, installation and/or operation of a land application system for the treatment of the City of Hattiesburg's wastewater.

1. Signature [Signature]
Address _____

Printed Name Richard Thigpen
Precinct _____

2. Signature [Signature]
Address _____

Printed Name Edward Dunn
Precinct _____

3. Signature [Signature]
Address _____

Printed Name Kisha Plummer
Precinct _____

4. Signature [Signature]
Address _____

Printed Name Yolanda Plummer
Precinct CITY

5. Signature [Signature]
Address _____

Printed Name Yolanda Y. Nagge
Precinct _____

6. Signature [Signature]
Address 202 Walley St

Printed Name Kellsey D. Curtis
Precinct _____

7. Signature [Signature]
Address 65 Wilson Rd

Printed Name GEORGE E. CURTIS
Precinct _____

8. Signature [Signature]
Address _____

Printed Name [Signature]
Precinct _____

9. Signature [Signature]
Address _____

Printed Name _____
Precinct _____

10. Signature [Signature]
Address _____

Printed Name _____
Precinct _____

Municipal Petition

Hattiesburg Land Application Bond Issuance Referendum

To: The Mayor and City Council of the City of Hattiesburg, Mississippi

We, the undersigned qualified electors of the City of Hattiesburg, State of Mississippi, hereby petition that an election be called on the question of whether or not the City of Hattiesburg should issue bonds or otherwise incur debt on the City of Hattiesburg, Mississippi for the purpose of financing the construction, installation and/or operation of a land application system for the treatment of the City of Hattiesburg's wastewater.

- | | |
|---|---|
| 1. Signature <u>Martha Vardaman Dearman</u>
Address <u>200 Lynnwood Circle</u> | Printed Name <u>Martha Vardaman Dearman</u>
Precinct <u>Thames</u> |
| 2. Signature <u>Vanessa Butts</u>
Address <u>117 Camerda</u> | Printed Name <u>Vanessa Butts</u>
Precinct <u>Thames</u> |
| 3. Signature <u>Erin Riley</u>
Address <u>3402 Tiltree Rd</u> | Printed Name <u>Erin Riley</u>
Precinct <u>Thames</u> |
| 4. Signature <u>Patricia Cuza</u>
Address <u>203 Comanche Dr</u> | Printed Name <u>Patricia Cuza</u>
Precinct <u>Thames</u> |
| 5. Signature <u>B. N. Shaw</u>
Address <u>2806 Williamsburg Road 39402</u> | Printed Name <u>BEN SHAW</u>
Precinct <u>THAMES</u> |
| 6. Signature <u>Pam Emrick</u>
Address <u>109 Regency Dr. 39402</u> | Printed Name <u>Pam Emrick</u>
Precinct <u>Thames</u> |
| 7. Signature <u>Thomas J. Emrick</u>
Address <u>109 Regency Dr. 39402</u> | Printed Name <u>THOMAS J. EMRICK</u>
Precinct <u>THAMES</u> |
| 8. Signature <u>Gale York</u>
Address <u>4 Waterford Dr</u> | Printed Name <u>Gale York</u>
Precinct <u>Thames</u> |
| 9. Signature <u>Jean York</u>
Address <u>4 Waterford Dr</u> | Printed Name <u>JEAN YORK</u>
Precinct <u>4 Waterford Dr</u> |
| 10. Signature <u>Joe D. Moore</u>
Address <u>115 Pinelake Dr</u> | Printed Name <u>JOE D. MOORE</u>
Precinct <u>Thames</u> |

Municipal Petition

Hattiesburg Land Application Bond Issuance Referendum

To: The Mayor and City Council of the City of Hattiesburg, Mississippi

We, the undersigned qualified electors of the City of Hattiesburg, State of Mississippi, hereby petition that an election be called on the question of whether or not the City of Hattiesburg should issue bonds or otherwise incur debt on the City of Hattiesburg, Mississippi for the purpose of financing the construction, installation and/or operation of a land application system for the treatment of the City of Hattiesburg's wastewater.

- | | |
|--|--|
| 1. Signature <u>Billie P Hogan</u>
Address <u>325 40th Place</u> | Printed Name <u>BILLIE P HOGAN</u>
Precinct <u>325 40TH PLACE</u> <u>Thames</u> |
| 2. Signature <u>Donna Carr</u>
Address <u>3001 LaLame Cir.</u> | Printed Name <u>Donna Carr</u>
Precinct <u>Thames</u> |
| 3. Signature <u>Jr M</u>
Address <u>710 Hillendale Dr.</u> | Printed Name <u>Justin Clark</u>
Precinct <u>Thames</u> |
| 4. Signature <u>Lela</u>
Address <u>10 Alexander Dr.</u> | Printed Name <u>Laurel Abreu</u>
Precinct <u>Thames</u> |
| 5. Signature <u>Ann C. Aldridge</u>
Address <u>2800 Prince Georges</u> | Printed Name <u>Ann C. Aldridge</u>
Precinct <u>Thames</u> |
| 6. Signature <u>Vivian R. Fitzpatrick</u>
Address <u>1003 So. 28th Ave.</u> | Printed Name <u>Vivian R. Fitzpatrick</u>
Precinct <u>Thames</u> |
| 7. Signature <u>Dora W. Willis</u>
Address <u>206 Lynwood Circle</u> | Printed Name <u>Dora W. Willis</u>
Precinct <u>Thames</u> |
| 8. Signature <u>Linda Beasley</u>
Address <u>112 Wildwood Trace</u> | Printed Name <u>Linda Beasley</u>
Precinct <u>Thames</u> |
| 9. Signature <u>Gary H. Hess</u>
Address <u>213 Lynwood</u> | Printed Name <u>Gary H. Hess</u>
Precinct <u>Thames</u> |
| 10. Signature <u>Margaret L. Hess</u>
Address <u>213 Lynwood Cir.</u> | Printed Name <u>MARGARET L. Hess</u>
Precinct <u>THAMES</u> |

Municipal Petition

Hattiesburg Land Application Bond Issuance Referendum

To: The Mayor and City Council of the City of Hattiesburg, Mississippi

We, the undersigned qualified electors of the City of Hattiesburg, State of Mississippi, hereby petition that an election be called on the question of whether or not the City of Hattiesburg should issue bonds or otherwise incur debt on the City of Hattiesburg, Mississippi for the purpose of financing the construction, installation and/or operation of a land application system for the treatment of the City of Hattiesburg's wastewater.

1. Signature [Signature] Printed Name Brian Bennett II
Address ~~209 N 34th Ave~~ 105 Hanover Precinct Thames
2. Signature [Signature] Printed Name Elizabeth Sullivan
Address 601 S. 28th Ave Hattiesburg Precinct Thames
39402
3. Signature David H. Jussely Printed Name David H. Jussely
Address 109 Greenwood Place Precinct Thames
4. Signature Andrea H. Jussely Printed Name Andrea H. Jussely
Address 109 Greenwood Place Precinct Thames
5. Signature John P. Culpepper Printed Name John P. Culpepper
Address 1610 S. 38th Ave Precinct Thames
6. Signature Jean Tatum Printed Name JEANNE TATUM
Address Oakland Precinct OAKLEIGH (Thames)
7. Signature [Signature] Printed Name Cathy McCreder
Address 601 408 9768 Precinct Thames
8. Signature Ann H. Donnell Printed Name Ann H. Donnell
Address 3 Bell Work Dr. Precinct Thames
H'burg 39412
9. Signature Sherry M. Johnson Printed Name SHERRY M JOHNSON
Address 207 Woodwood Tr Precinct THAMES
10. Signature Tara Nettles Printed Name Tara Nettles
Address 1204 Sandwood Dr Precinct Thames

Municipal Petition

Hattiesburg Land Application Bond Issuance Referendum

To: The Mayor and City Council of the City of Hattiesburg, Mississippi

We, the undersigned qualified electors of the City of Hattiesburg, State of Mississippi, hereby petition that an election be called on the question of whether or not the City of Hattiesburg should issue bonds or otherwise incur debt on the City of Hattiesburg, Mississippi for the purpose of financing the construction, installation and/or operation of a land application system for the treatment of the City of Hattiesburg's wastewater.

- | | |
|--|--|
| 1. Signature <u>William Ward "Boo"</u>
Address <u>94 Old Airport Road</u> | Printed Name <u>William WARD "Boo"</u>
Precinct <u>DIXIE Pine</u> |
| 2. Signature <u>[Signature]</u>
Address <u>295 North Gate Rd.</u> | Printed Name <u>Richard Gallege</u>
Precinct <u>Pixie</u> |
| 3. Signature <u>[Signature]</u>
Address <u>204 Old Airport Rd</u> | Printed Name <u>Khazilzh Mary Poston</u>
Precinct <u>DIXIE Pine</u> |
| 4. Signature <u>Flower Mary Poston</u>
Address <u>501 Brady Rd</u> | Printed Name _____
Precinct _____ |
| 5. Signature <u>[Signature]</u>
Address <u>124 Smith Mitchell Rd</u> | Printed Name <u>Robin Smith</u>
Precinct <u>DIXIE Pine</u> |
| 6. Signature <u>Amy Rountree</u>
Address <u>142 Shelby St</u> | Printed Name <u>Amy Rountree</u>
Precinct <u>DIXIE Pine</u> |
| 7. Signature <u>Robert McIntyre</u>
Address <u>503 Perry St</u> | Printed Name <u>Robert McIntyre</u>
Precinct <u>DIXIE Pine</u> |
| 8. Signature <u>Sam Williams</u>
Address <u>522 Douglas Street</u> | Printed Name _____
Precinct <u>SAM WILLIAMS</u> |
| 9. Signature <u>Kerney Reed</u>
Address <u>616 PHOENIX CIRCLE</u> | Printed Name <u>KERNEY REED</u>
Precinct <u>616 PHOENIX CIRCLE</u> |
| 10. Signature <u>Flora McIntyre</u>
Address <u>503 Perry St</u> | Printed Name <u>Flora McIntyre</u>
Precinct <u>DIXIE Pine</u> |

b/c

Municipal Petition

Hattiesburg Land Application Bond Issuance Referendum

To: The Mayor and City Council of the City of Hattiesburg, Mississippi

We, the undersigned qualified electors of the City of Hattiesburg, State of Mississippi, hereby petition that an election be called on the question of whether or not the City of Hattiesburg should issue bonds or otherwise incur debt on the City of Hattiesburg, Mississippi for the purpose of financing the construction, installation and/or operation of a land application system for the treatment of the City of Hattiesburg's wastewater.

- | | |
|--|--|
| 1. Signature <u>Rosie Davis</u>
Address <u>603 North St. H'burg MS 39401</u> | Printed Name <u>Rosie Davis</u>
Precinct <u>Culture Center</u> |
| 2. Signature <u>Jalisha Harris</u>
Address <u>601 N 31st Avenue Apt 11</u>
H'burg, MS 39401 | Printed Name <u>Jalisha Harris</u>
Precinct <u>Culture Center</u> |
| 3. Signature <u>Kenneth S. McCord</u>
Address <u>205 E. Gordon St. Apt. P. 95 H'burg</u>
MS 39401 | Printed Name <u>Kenneth S. McCord</u>
Precinct <u>Culture Center</u> |
| 4. Signature <u>Sandra Jones</u>
Address <u>210 N MAIN ST</u> | Printed Name <u>Sandra Jones</u>
Precinct <u>Culture Center</u> |
| 5. Signature <u>M. L. Thompson</u>
Address <u>217 Dearborne St.</u> | Printed Name <u>Marrin L. Thompson</u>
Precinct <u>Culture Center</u> |
| 6. Signature <u>Gloria D. Hinton</u>
Address <u>118 E. 8th St. H'burg, MS 39401</u> | Printed Name <u>Gloria D. Hinton</u>
Precinct <u>Culture Center</u> |
| 7. Signature <u>Annette Cole</u>
Address <u>144 West 5th St.</u>
H'burg, MS - 39401 | Printed Name <u>Annette Cole</u>
Precinct <u>Culture Center</u> |
| 8. Signature <u>Randolph Cole</u>
Address <u>144 West 5th St.</u>
H'burg, MS 39401 | Printed Name <u>Randolph Cole</u>
Precinct <u>Culture Center</u> |
| 9. Signature <u>Genevieve Hankins</u>
Address <u>208 Garden Street</u> | Printed Name <u>Genevieve Hankins</u>
Precinct <u>Culture Center</u> |
| 10. Signature <u>Carrie Williams</u>
Address <u>301 25th Avenue St.</u> | Printed Name <u>Carrie Williams</u>
Precinct <u>Culture Center</u> |

on

Municipal Petition

Hattiesburg Land Application Bond Issuance Referendum

To: The Mayor and City Council of the City of Hattiesburg, Mississippi

We, the undersigned qualified electors of the City of Hattiesburg, State of Mississippi, hereby petition that an election be called on the question of whether or not the City of Hattiesburg should issue bonds or otherwise incur debt on the City of Hattiesburg, Mississippi for the purpose of financing the construction, installation and/or operation of a land application system for the treatment of the City of Hattiesburg's wastewater.

1. Signature Tammie Moye
Address 141 Continental Blvd.

Printed Name TAMMIE MOYE
Precinct DPC

2. Signature Deborah Cox
Address 140 S. Pines Rd. #4

Printed Name Deborah Cox
Precinct SC

3. Signature Doretha Mc Gee Foster
Address 1313 Elizabeth

Printed Name Doretha Mc Gee Foster
Precinct FL

4. Signature Earlie Lee
Address 824 BENTON STREET

Printed Name EARLIE B LEE
Precinct DPC

5. Signature Melvin Hudson
Address 233 Taylor Ave.
Hattiesburg, Miss

Printed Name Melvin Hudson
Precinct D.P.C.

6. Signature Guy Ruffin
Address 1002 Cypress St

Printed Name Guy Ruffin
Precinct 1002 CYPRESS ST DPC

7. Signature Shirley Varnado
Address 1688 Pines Street

Printed Name SHIRLEY VARNADO
Precinct DPC

8. Signature Sonya Pace
Address 105 Williams Ave

Printed Name Sonya Pace
Precinct DPC

9. Signature Kalter Smith
Address 38 McIntosh Kings Rd

Printed Name Kalter Smith
Precinct DPC

10. Signature Roger W. Haverphub
Address 1003 Mannie St
Hattiesburg Ms

Printed Name Roger W. Haverphub
Precinct Roger W. Haverphub

014

Municipal Petition

Hattiesburg Land Application Bond Issuance Referendum

To: The Mayor and City Council of the City of Hattiesburg, Mississippi

We, the undersigned qualified electors of the City of Hattiesburg, State of Mississippi, hereby petition that an election be called on the question of whether or not the City of Hattiesburg should issue bonds or otherwise incur debt on the City of Hattiesburg, Mississippi for the purpose of financing the construction, installation and/or operation of a land application system for the treatment of the City of Hattiesburg's wastewater.

- | | |
|---|---|
| 1. Signature <u>Doris M. Benton</u>
Address <u>19 Langston Rd.</u> | Printed Name <u>Doris Benton</u>
Precinct <u>DPC</u> |
| 2. Signature <u>Frankie L. Benton</u>
Address <u>19 Langston Rd.</u> | Printed Name <u>Frankie Benton</u>
Precinct <u>DPC</u> |
| 3. Signature <u>Carrie Conerly</u>
Address <u>621 clementine Ave</u> | Printed Name <u>Carrie Conerly</u>
Precinct <u>DPC</u> |
| 4. Signature <u>Mildred Love</u>
Address <u>239 Annie Lane</u> | Printed Name <u>Mildred Love</u>
Precinct <u>DPC</u> |
| 5. Signature <u>Ernest Breland</u>
Address <u>15 15 J.B Horne Rd.</u> | Printed Name <u>Ernest Breland</u>
Precinct <u>DPC</u> |
| 6. Signature <u>Carrie Breland</u>
Address <u>621 Clementine Ave</u> | Printed Name <u>Carrie Breland</u>
Precinct <u>DPC</u> |
| 7. Signature <u>James Breland</u>
Address <u>621 Clementine Ave</u> | Printed Name <u>James Breland</u>
Precinct <u>DPC</u> |
| 8. Signature <u>Annie Stewart</u>
Address <u>633 Sullivan Drive</u> | Printed Name <u>Annie Stewart</u>
Precinct <u>DPC</u> |
| 9. Signature <u>Larry Stewart</u>
Address <u>633 Sullivan Drive</u> | Printed Name <u>Larry Stewart</u>
Precinct <u>DPC</u> |
| 10. Signature <u>Lawrence Stewart</u>
Address <u>633 Sullivan Drive</u> | Printed Name <u>Lawrence Stewart</u>
Precinct <u>DPC</u> |

Municipal Petition

Hattiesburg Land Application Bond Issuance Referendum

To: The Mayor and City Council of the City of Hattiesburg, Mississippi

We, the undersigned qualified electors of the City of Hattiesburg, State of Mississippi, hereby petition that an election be called on the question of whether or not the City of Hattiesburg should issue bonds or otherwise incur debt on the City of Hattiesburg, Mississippi for the purpose of financing the construction, installation and/or operation of a land application system for the treatment of the City of Hattiesburg's wastewater.

- | | |
|-------------------------------------|------------------------------------|
| 1. Signature <u>Tyrone Walker</u> | Printed Name <u>Tyrone Walker</u> |
| Address <u>109 Old Airport Rd</u> | Precinct <u>DPC</u> |
| 2. Signature <u>Dante Holmes</u> | Printed Name <u>Dante Holmes</u> |
| Address <u>1190 Old Airport Rd</u> | Precinct <u>DPC</u> |
| 3. Signature <u>Nakaya Holmes</u> | Printed Name <u>Nakaya Holmes</u> |
| Address <u>1190 Old Airport Rd</u> | Precinct <u>DPC</u> |
| 4. Signature <u>Alton Holmes</u> | Printed Name <u>Alton Holmes</u> |
| Address <u>1190 Old Airport Rd</u> | Precinct <u>DPC</u> |
| 5. Signature <u>Melisa Sims</u> | Printed Name <u>Melisa Sims</u> |
| Address <u>326 Gateway Loop</u> | Precinct <u>DPC</u> |
| 6. Signature <u>Donna Clay</u> | Printed Name <u>Donna Clay</u> |
| Address <u>145 Old Airport</u> | Precinct <u>DPC</u> |
| 7. Signature <u>Charles Wilson</u> | Printed Name <u>CHARLES Wilson</u> |
| Address <u>713 WEBSTER</u> | Precinct <u>DPC</u> |
| 8. Signature <u>Thomas Smith</u> | Printed Name <u>Thomas Smith</u> |
| Address <u>425 Central Ave</u> | Precinct <u>DPC</u> |
| 9. Signature <u>Roy McMan</u> | Printed Name <u>Roy McMan</u> |
| Address <u>706 N. Chancellor Rd</u> | Precinct <u>DPC</u> |
| 10. Signature <u>Don Boyd</u> | Printed Name <u>DON BOYD</u> |
| Address <u>538 MALCOLM</u> | Precinct <u>DPC</u> |

Municipal Petition

Hattiesburg Land Application Bond Issuance Referendum

To: The Mayor and City Council of the City of Hattiesburg, Mississippi

We, the undersigned qualified electors of the City of Hattiesburg, State of Mississippi, hereby petition that an election be called on the question of whether or not the City of Hattiesburg should issue bonds or otherwise incur debt on the City of Hattiesburg, Mississippi for the purpose of financing the construction, installation and/or operation of a land application system for the treatment of the City of Hattiesburg's wastewater.

1. Signature Deloris Wilboers
Address 531 Perry St

Printed Name Deloris Wilboers
Precinct Dixie Pine

2. Signature Frank Hall
Address 718 Tatum Rd

Printed Name Frank Hall
Precinct Dixie Pine

3. Signature Zelda Pittman
Address 108 Scotland Cir

Printed Name Zelda Pittman
Precinct Dixie Pine

4. Signature Denise Edwards
Address 433 Brady Rd

Printed Name Denise Edwards
Precinct Dixie Pine

5. Signature Terrance Williams
Address 140 N Chancellor Rd

Printed Name Terrance Williams
Precinct ~~440 N Chancellor Rd~~ Dixie Pine

6. Signature Centralia Bridges
Address 116 Old Airport Rd

Printed Name Centralia Bridges
Precinct Dixie Pine

7. Signature Sarah L. Pierce
Address 10 McCallum Drive

Printed Name Sarah PIERCE
Precinct DIXIE Pine

8. Signature Rosalie Stewart
Address 23 Regent St

Printed Name Rosalie Stewart
Precinct Dixie pine

9. Signature Kaneshia I. Hughes
Address 64 Magnolia Ave.

Printed Name Kaneshia Hughes
Precinct Dixie Pine

10. Signature Willie Benjamin
Address 204 N CHANSELER
H BORG 37401

Printed Name WILLIE BENJAMIN
Precinct DPL 7 11

or

Municipal Petition

Hattiesburg Land Application Bond Issuance Referendum

To: The Mayor and City Council of the City of Hattiesburg, Mississippi

We, the undersigned qualified electors of the City of Hattiesburg, State of Mississippi, hereby petition that an election be called on the question of whether or not the City of Hattiesburg should issue bonds or otherwise incur debt on the City of Hattiesburg, Mississippi for the purpose of financing the construction, installation and/or operation of a land application system for the treatment of the City of Hattiesburg's wastewater.

- | | |
|---|---|
| 1. Signature <u>Charles N. Bray</u>
Address <u>2102 Sunset Dr</u> | Printed Name <u>Charles N. Bray</u>
Precinct <u>4</u> |
| 2. Signature <u>Brian Townsend</u>
Address <u>2101 Sunset Dr</u> | Printed Name <u>Brian Townsend</u>
Precinct <u>4</u> |
| 3. Signature <u>S.E. Wilson, III</u>
Address <u>997 Richburg Road</u>
<u>HATTIESBURG, MS 39402</u> | Printed Name <u>S.E. Wilson, III</u>
Precinct <u>3</u> |
| 4. Signature <u>Ruby Wilson</u>
Address <u>997 Richburg Road</u>
<u>Hattiesburg, MS 39402</u> | Printed Name <u>Ruby Wilson</u>
Precinct <u>3</u> |
| 5. Signature <u>Gerda Funchess / Funchess</u>
Address <u>306 Tuscul Avenue</u>
<u>Hattiesburg, MS 39401</u> | Printed Name <u>Gerda F. Funchess</u>
Precinct <u>TRAM: Dcyob</u> |
| ✓ 6. Signature <u>Beverly Shyow</u>
Address <u>814 Martin Luther King Ave</u> | Printed Name <u>Beverly Shyow</u>
Precinct <u>814 Martin Luther King Ave</u> |
| 7. Signature <u>Claudia M. Hibbler</u>
Address <u>1201 Cedar Street</u>
<u>Hattiesburg, MS 39401</u> | Printed Name <u>Claudia M. Hibbler</u>
Precinct <u>Salvation Army</u> |
| 8. Signature <u>Alexander Milla</u>
Address <u>105 Cosmic Dr</u> | Printed Name <u>Alexander Milla</u>
Precinct <u>2</u> |
| 9. Signature <u>Carlos Wilson</u>
Address <u>20 East 8th Street</u> | Printed Name <u>Carlos Wilson</u>
Precinct <u>Cultural Center</u> |
| 10. Signature <u>Morris Ames</u>
Address <u>107 Jeff Davis Circle</u> | Printed Name <u>MORRIS AMES</u>
Precinct <u>THAMES</u> |

OK

Municipal Petition

Hattiesburg Land Application Bond Issuance Referendum

To: The Mayor and City Council of the City of Hattiesburg, Mississippi

We, the undersigned qualified electors of the City of Hattiesburg, State of Mississippi, hereby petition that an election be called on the question of whether or not the City of Hattiesburg should issue bonds or otherwise incur debt on the City of Hattiesburg, Mississippi for the purpose of financing the construction, installation and/or operation of a land application system for the treatment of the City of Hattiesburg's wastewater.

- | | |
|---|--|
| 1. Signature <u>Sam H Hall</u>
Address <u>9 Canterbury Rd</u> | Printed Name <u>SAM H HALL</u>
Precinct <u>THAMES</u> |
| 2. Signature <u>Ernest K. Collins</u>
Address <u>108 Wheelers Circle</u> | Printed Name <u>ERNEST K. COLLINS</u>
Precinct <u>THAMES</u> |
| 3. Signature <u>George N. Schmidt</u>
Address <u>114 Kirkwood Drive</u> | Printed Name <u>George Schmidt</u>
Precinct <u>Thames</u> |
| 4. Signature <u>Sherman M. Henderson</u>
Address <u>906 Monterey Ln.</u> | Printed Name <u>Sherman M. Henderson</u>
Precinct <u>Thames</u> |
| 5. Signature <u>Martha H. Curay</u>
Address <u>908 S 34th Ave.</u> | Printed Name <u>Martha H. Curay</u>
Precinct <u>Thames</u> |
| 6. Signature <u>Mary Ann Scroggs</u>
Address <u>2908 Williamsburg Rd</u> | Printed Name <u>Mary Ann Scroggs</u>
Precinct <u>Thames</u> |
| 7. Signature <u>Kathleen Fuente</u>
Address <u>1302 S 34th Avenue</u> | Printed Name <u>KATHLEEN FUENTE</u>
Precinct <u>Thames</u> |
| 8. Signature <u>Noel R. Fuente</u>
Address <u>1302 S. 34th Avenue</u> | Printed Name <u>NOEL R FUENTE</u>
Precinct <u>THAMES</u> |
| 9. Signature <u>Riley Phillips</u>
Address <u>107 Doveliff Rd.</u> | Printed Name <u>Riley Phillips</u>
Precinct <u>Thames</u> |
| 10. Signature <u>Triant Bennett</u>
Address <u>105 HARLOVE</u> | Printed Name <u>Triant Bennett</u>
Precinct <u>THAMES</u> |

OK

Municipal Petition

Hattiesburg Land Application Bond Issuance Referendum

To: The Mayor and City Council of the City of Hattiesburg, Mississippi

We, the undersigned qualified electors of the City of Hattiesburg, State of Mississippi, hereby petition that an election be called on the question of whether or not the City of Hattiesburg should issue bonds or otherwise incur debt on the City of Hattiesburg, Mississippi for the purpose of financing the construction, installation and/or operation of a land application system for the treatment of the City of Hattiesburg's wastewater.

1. Signature [Signature]
Address 81 E Court Ave

Printed Name Robert Hall
Precinct Train Depot

2. Signature [Signature]
Address 1407 Dearborn

Printed Name Frankie Cameron
Precinct Train Depot

3. Signature [Signature]
Address 1401 Putnam Street

Printed Name LYNNE E. Chapman
Precinct Train Depot

4. Signature [Signature]
Address 1013 REBECCA AVE

Printed Name [Signature]
Precinct Train Depot

5. Signature [Signature]
Address 121 Short Bay Street

Printed Name Seth Karas
Precinct Train Depot

6. Signature [Signature]
Address 220 Old Airport

Printed Name John W. Bostero
Precinct Train Depot

7. Signature [Signature]
Address 1813 Milton Barnes

Printed Name John E. Owens
Precinct Train Depot

8. Signature [Signature]
Address 812 Lewis St.

Printed Name Bessie Jones
Precinct Court St.

9. Signature [Signature]
Address 803 Newman St.

Printed Name Pat Smith
Precinct 2 Train Depot

10. Signature [Signature]
Address 1103 Arledge St

Printed Name Nicholas Reeves
Precinct Scared Heart

01

Municipal Petition

Hattiesburg Land Application Bond Issuance Referendum

To: The Mayor and City Council of the City of Hattiesburg, Mississippi

We, the undersigned qualified electors of the City of Hattiesburg, State of Mississippi, hereby petition that an election be called on the question of whether or not the City of Hattiesburg should issue bonds or otherwise incur debt on the City of Hattiesburg, Mississippi for the purpose of financing the construction, installation and/or operation of a land application system for the treatment of the City of Hattiesburg's wastewater.

1. Signature Gary White
Address 549 Douglas St.

Printed Name GARY White
Precinct Central Dixie

2. Signature Mary Blanks
Address 813 Davidson Place

Printed Name MARY BLANKS
Precinct DPC

3. Signature Joseph Sims
Address 211 South Albany

Printed Name Joseph Sims
Precinct DPC

4. Signature Antonio Puck
Address 810 LAURA St.

Printed Name Antonio Puck
Precinct DPC

5. Signature Ashley Hughes
Address _____

Printed Name Ashley Hughes
Precinct Dixie

6. Signature Sabrina Duncan
Address 375 Old Airport Road

Printed Name Sabrina Duncan
Precinct Dixie Pine

7. Signature Mary M. Williams
Address 4410 Oak Forrest

Printed Name Mary M. Williams
Precinct Weatherby Road

8. Signature Barbara Le Sue
Address 106 Barnes Circle

Printed Name Barbara Le Sue
Precinct Dixie Pine

9. Signature Rosie McArthur
Address 706 N. Chancellor

Printed Name Rosie McArthur
Precinct Dixie Pine

10. Signature Channie L. Reamons
Address 1750 Jones St.

Printed Name Channie L. Reamons
Precinct Dixie Pine

Municipal Petition

Hattiesburg Land Application Bond Issuance Referendum

To: The Mayor and City Council of the City of Hattiesburg, Mississippi

We, the undersigned qualified electors of the City of Hattiesburg, State of Mississippi, hereby petition that an election be called on the question of whether or not the City of Hattiesburg should issue bonds or otherwise incur debt on the City of Hattiesburg, Mississippi for the purpose of financing the construction, installation and/or operation of a land application system for the treatment of the City of Hattiesburg's wastewater.

- | | |
|--|--|
| 1. Signature <u>[Signature]</u>
Address <u>111 Seaside St.</u> | Printed Name <u>John McLeod</u>
Precinct <u>Dixie Pine</u> |
| 2. Signature <u>Cynthia Glass</u>
Address <u>69 Phoenix Circle</u> | Printed Name <u>Cynthia Glass</u>
Precinct <u>Dixie Pine</u> |
| 3. Signature <u>Barbara Woods</u>
Address <u>961 Sullivan Dr.</u> | Printed Name <u>Barbara Woods</u>
Precinct <u>Dixie Pine</u> |
| 4. Signature <u>Mattie Atkins</u>
Address <u>826 cactus St</u> | Printed Name <u>Mattie Atkins</u>
Precinct <u>Dixie Pine</u> |
| 5. Signature <u>Luther Ramsey</u>
Address <u>110 Bernese Cir Hattiesburg MS 39401</u> | Printed Name <u>Luther Ramsey</u>
Precinct <u>Dixie Pine</u> |
| 6. Signature <u>Joann Travis</u>
Address <u>827 Davidson Pl.</u> | Printed Name <u>Joann Travis</u>
Precinct <u>Dixie Pine</u> |
| 7. Signature <u>[Signature]</u>
Address <u>1951 Sullivan Dr</u> | Printed Name <u>Jack Woods</u>
Precinct <u>Dixie Pine</u> |
| 8. Signature <u>Shanotta Burkett</u>
Address <u>226 annie lane</u> | Printed Name <u>Shanotta Burkett</u>
Precinct <u>Dixie Pine</u> |
| 9. Signature <u>Angelo Cooks</u>
Address <u>4320 J.M. Tatum Ind Dr</u> | Printed Name <u>Angelo Cooks</u>
Precinct <u>Dixie Pine</u> |
| 10. Signature <u>Willie Cooks</u>
Address <u>4320 J.M. Tatum Ind</u> | Printed Name <u>Willie Cooks</u>
Precinct <u>Dixie Pine</u> |

Municipal Petition

Hattiesburg Land Application Bond Issuance Referendum

To: The Mayor and City Council of the City of Hattiesburg, Mississippi

We, the undersigned qualified electors of the City of Hattiesburg, State of Mississippi, hereby petition that an election be called on the question of whether or not the City of Hattiesburg should issue bonds or otherwise incur debt on the City of Hattiesburg, Mississippi for the purpose of financing the construction, installation and/or operation of a land application system for the treatment of the City of Hattiesburg's wastewater.

1. Signature Michael Albawese Printed Name MICHAEL ALBAWESE
Address 210 AL CORN AVE Precinct Train Depot
2. Signature Mose Butcher Printed Name Mose Butcher
Address 1016 Cherry St Precinct Train Depot
3. Signature Steph Ford Printed Name Stephane Ford
Address 310 Williams Street Precinct Train Depot
4. Signature Kristen Pierce Printed Name Kristen Pierce
Address 172 Short Bay Street Precinct Train Depot
5. Signature Harry Jones Printed Name Harry Jones
Address 1405 Dearborn Ave Precinct Train Depot
6. Signature Brenda Lee Printed Name Brenda Lee
Address 613 S. Jefferson St Precinct Train Depot
7. Signature M. H. Markwalder Printed Name M. H. Markwalder
Address P.O. Box 2202, 39402 Precinct TRAIN DEPOT / WARD 2
8. Signature Shinett Varnado Printed Name Shinett Varnado
Address 918 Southern Ave Precinct Train Depot
9. Signature Kentrell Barnes Printed Name Kentrell Barnes
Address 901 W. Pine Street Precinct Train Depot
10. Signature Mamie Lee Fairley Printed Name MAMIE LEE FAIRLEY
Address 113 Unetta Street Precinct Train Depot

Municipal Petition

Hattiesburg Land Application Bond Issuance Referendum

To: The Mayor and City Council of the City of Hattiesburg, Mississippi

We, the undersigned qualified electors of the City of Hattiesburg, State of Mississippi, hereby petition that an election be called on the question of whether or not the City of Hattiesburg should issue bonds or otherwise incur debt on the City of Hattiesburg, Mississippi for the purpose of financing the construction, installation and/or operation of a land application system for the treatment of the City of Hattiesburg's wastewater.

- | | |
|--------------------------------------|--------------------------------------|
| 1. Signature <u>Marilyn T. Allen</u> | Printed Name <u>Marilyn T. Allen</u> |
| Address <u>1112 Southern Ave</u> | Precinct <u>Train Depot</u> |
| 2. Signature <u>Yolanda Allen</u> | Printed Name <u>Yolanda Allen</u> |
| Address <u>1112 Southern Ave</u> | Precinct <u>Train Depot</u> |
| 3. Signature <u>William Dauter</u> | Printed Name <u>William Dauter</u> |
| Address <u>521 Southern</u> | Precinct <u>Wall Hall</u> |
| 4. Signature <u>Avis Walker</u> | Printed Name <u>Avis Walker</u> |
| Address <u>211 N. Tipton St.</u> | Precinct <u>Train Depot</u> |
| 5. Signature <u>Alma Hilton</u> | Printed Name <u>Alma Hilton</u> |
| Address <u>625 McComb St</u> | Precinct <u>Train Depot</u> |
| 6. Signature <u>Dominique Hilton</u> | Printed Name <u>Dominique Hilton</u> |
| Address <u>625 McComb St</u> | Precinct <u>Train Depot</u> |
| 7. Signature <u>April McDonald</u> | Printed Name <u>April McDonald</u> |
| Address <u>1407 Ocean Ave.</u> | Precinct <u>Train Depot</u> |
| 8. Signature <u>Melvin Person</u> | Printed Name <u>MELVIN PERSON</u> |
| Address <u>710 Sullivan</u> | Precinct <u>Tracy D Port</u> |
| 9. Signature <u>Loretta Page</u> | Printed Name <u>LORETTA Page</u> |
| Address <u>207 Hutchinson Ave.</u> | Precinct <u>Train depot</u> |
| 10. Signature <u>Boris Vaughn</u> | Printed Name <u>Boris Vaughn</u> |
| Address <u>211 Oak St.</u> | Precinct <u>Train Depot</u> |

Municipal Petition

Hattiesburg Land Application Bond Issuance Referendum

To: The Mayor and City Council of the City of Hattiesburg, Mississippi

We, the undersigned qualified electors of the City of Hattiesburg, State of Mississippi, hereby petition that an election be called on the question of whether or not the City of Hattiesburg should issue bonds or otherwise incur debt on the City of Hattiesburg, Mississippi for the purpose of financing the construction, installation and/or operation of a land application system for the treatment of the City of Hattiesburg's wastewater.

1. Signature [Signature]
(37) Address 375 South Washington Avenue
Hattiesburg, MS 39401

Printed Name Kasha Rayshell Burrell
Precinct Dixie Pine (DPC) BEHAY

2. Signature Willie S Mitchell Sr.
Address 33 Singleton Dr.

Printed Name Willie L. Mitchell Sr
Precinct DPC

3. Signature Clyde A Mitchell
Address 43 Singleton Dr.

Printed Name Clyde A. Mitchell
Precinct DPC

4. Signature Willie S Mitchell Sr.
Address 33 Singleton Dr.

Printed Name Willie L. Mitchell Sr.
Precinct DPC

5. Signature Grace Mitchell
Address 43 Singleton Dr.

Printed Name Grace Mitchell
Precinct DPC

6. Signature Tony Barnes
Address 33 Singleton Drive

Printed Name Tony Barnes
Precinct Dixie Pine

7. Signature Sam Williams
Address Douglas Street

Printed Name Sam Williams
Precinct Dixie Pine

8. Signature Tony D Monty
Address 15 Old Airport Rd

Printed Name TONY D GENTRO
Precinct 150 OLD AIRPORT RD

9. Signature Willie Ruth Everett
Address 428 Travillion Rd

Printed Name Willie Ruth EVERETT
Precinct 428 TRAVILLION Rd

10. Signature Bobbie Lewis
Address 11 Continental Blvd.

Printed Name Bobbie Lewis
Precinct Dixie Pine

Municipal Petition

Hattiesburg Land Application Bond Issuance Referendum

To: The Mayor and City Council of the City of Hattiesburg, Mississippi

We, the undersigned qualified electors of the City of Hattiesburg, State of Mississippi, hereby petition that an election be called on the question of whether or not the City of Hattiesburg should issue bonds or otherwise incur debt on the City of Hattiesburg, Mississippi for the purpose of financing the construction, installation and/or operation of a land application system for the treatment of the City of Hattiesburg's wastewater.

- | | |
|---|---|
| 1. Signature <u>Jeanette Scott</u>
Address <u>422 Williams St.</u> | Printed Name <u>Jeanette Scott</u>
Precinct <u>Train Depot</u> |
| 2. Signature <u>Betina Anderson</u>
Address <u>1401 S 26th Ave</u> | Printed Name <u>Betina Anderson</u>
Precinct <u>Train Depot</u> |
| 3. Signature <u>J.C. Fairley</u>
Address <u>308 N. Tipton</u> | Printed Name <u>J.C. Fairley Jr.</u>
Precinct <u>Train Depot</u> |
| 4. Signature <u>Willie Crosby Jr</u>
Address <u>1102 Rebecca Ave</u> | Printed Name <u>Willie Crosby Jr</u>
Precinct <u>Train Depot</u> |
| 5. Signature <u>Pam Hughes</u>
Address <u>1001 Jennie Ave.</u> | Printed Name <u>Pam Hughes</u>
Precinct <u>Train Depot</u> |
| 6. Signature <u>Erin Leggett</u>
Address <u>514 Buschman St.</u> | Printed Name <u>Erin Leggett</u>
Precinct <u>Train Depot</u> |
| 7. Signature <u>Flora Amington</u>
Address <u>814 Southern Ave</u> | Printed Name <u>Flora Amington</u>
Precinct <u>Train Depot</u> |
| 8. Signature <u>Ivan Tisdale</u>
Address <u>602 S. Tipton St</u> | Printed Name <u>Ivan Tisdale</u>
Precinct <u>Train Depot</u> |
| 9. Signature <u>Brad Leggett</u>
Address <u>514 Buschman St. Hattiesburg, MS 39401</u> | Printed Name <u>Brad Leggett</u>
Precinct <u>Train Depot</u> |
| 10. Signature <u>Joseph Robinson</u>
Address <u>609 Newman St. Hattiesburg, MS 39401</u> | Printed Name <u>Joseph Robinson</u>
Precinct <u>Train Depot</u> |

Municipal Petition

Hattiesburg Land Application Bond Issuance Referendum

To: The Mayor and City Council of the City of Hattiesburg, Mississippi

We, the undersigned qualified electors of the City of Hattiesburg, State of Mississippi, hereby petition that an election be called on the question of whether or not the City of Hattiesburg should issue bonds or otherwise incur debt on the City of Hattiesburg, Mississippi for the purpose of financing the construction, installation and/or operation of a land application system for the treatment of the City of Hattiesburg's wastewater.

- | | |
|--|--|
| 1. Signature <u>Clyde H. Edwards</u>
Address <u>201 Williams St Hattiesburg, MS</u> | Printed Name <u>Clyde H. Edwards</u>
Precinct <u>Train Depot</u> |
| 2. Signature <u>Nawansa Harris</u>
Address <u>78 Wisteria Dr.</u> | Printed Name <u>Nawansa Harris</u>
Precinct <u>Train Depot</u> |
| 3. Signature <u>Greg B. Duster</u>
Address <u>610 Charles St</u> | Printed Name <u>Greg B. Duster</u>
Precinct <u>Train Depot</u> |
| 4. Signature <u>Steve Mack</u>
Address <u>1407 Rebecca Ave.</u> | Printed Name <u>Steve Mack</u>
Precinct <u>1407 Rebecca Ave.</u> |
| 5. Signature <u>Paula K. Smith</u>
Address <u>403 McSwain St.</u> | Printed Name <u>Paula K. Smith</u>
Precinct <u>Train Depot</u> |
| 6. Signature <u>Lemuel James</u>
Address <u>209 UNETTA #13</u> | Printed Name <u>LEMUEL JAMES</u>
Precinct <u>TRAIN DEPOT</u> |
| 7. Signature <u>Lotonya R. Sims</u>
Address <u>612 Campbell Loop Apt 1</u> | Printed Name <u>Lotonya R. Sims</u>
Precinct <u>612 Campbell Loop Apt 1</u> |
| 8. Signature <u>Esther I. Sharplin</u>
Address <u>814 Buschman St</u> | Printed Name <u>Esther I. Sharplin</u>
Precinct <u>Train Depot</u> |
| 9. Signature <u>Nakasha Yvette Boster</u>
Address <u>1016 Frederick Street</u> | Printed Name <u>Nakasha Yvette Boster</u>
Precinct <u>Train Depot</u> |
| 10. Signature <u>Roderick Graves</u>
Address <u>811 Grace Ave.</u> | Printed Name <u>Roderick Graves</u>
Precinct <u>Train Depot</u> |

Municipal Petition

Hattiesburg Land Application Bond Issuance Referendum

To: The Mayor and City Council of the City of Hattiesburg, Mississippi

We, the undersigned qualified electors of the City of Hattiesburg, State of Mississippi, hereby petition that an election be called on the question of whether or not the City of Hattiesburg should issue bonds or otherwise incur debt on the City of Hattiesburg, Mississippi for the purpose of financing the construction, installation and/or operation of a land application system for the treatment of the City of Hattiesburg's wastewater.

1. Signature Eddie Mc Gowan Jr.
Address 204 So. Washington Ave

Printed Name Eddie Mc Gowan Jr.
Precinct Dixie Pine

2. Signature Amelia Patterson
Address 810 First St.

Printed Name Amelia Patterson
Precinct DPC

3. Signature Monter Mc Gee
Address 810 First St.

Printed Name Monter Mc Gee
Precinct Dixie Pine

4. Signature Gary J. Jones
Address 121 Mc Innis Springs Rd H'burg, MS 39401

Printed Name Gary James Jones
Precinct _____

5. Signature Christopher B. Gray
Address 186 Ralston Road Hattiesburg, MS 39401

Printed Name Christopher B. Gray
Precinct 186 Ralston Road Hattiesburg, MS 39401

6. Signature Deborah Darby
Address 275 Northgate Rd. H. burg, MS 39401

Printed Name Deborah Darby
Precinct Dixie Pine

7. Signature Betty Gray
Address 186 Ralston Rd.

Printed Name Betty Gray
Precinct Dixie Pine

8. Signature Angela Williams
Address 522 Douglas St.

Printed Name Angela Williams
Precinct Dixie Pine

9. Signature Laura Cullledge
Address 395 Northgate Rd

Printed Name Laura Cullledge
Precinct Dixie Pine

10. Signature David Carpenter
Address 419 Tatum Rd.

Printed Name David Carpenter
Precinct Dixie Pine

Municipal Petition

Hattiesburg Land Application Bond Issuance Referendum

To: The Mayor and City Council of the City of Hattiesburg, Mississippi

We, the undersigned qualified electors of the City of Hattiesburg, State of Mississippi, hereby petition that an election be called on the question of whether or not the City of Hattiesburg should issue bonds or otherwise incur debt on the City of Hattiesburg, Mississippi for the purpose of financing the construction, installation and/or operation of a land application system for the treatment of the City of Hattiesburg's wastewater.

- | | |
|---|---|
| 1. Signature <u>Roxy Blank Thomas</u>
Address <u>546 Malcolm St Hburg MS</u> | Printed Name <u>Dixie - Roxy Thomas</u>
Precinct _____ |
| 2. Signature <u>Danah Valentino Left</u>
Address <u>546 Malcolm St. Hburg, MS.</u> | Printed Name <u>Dixie</u>
Precinct _____ |
| 3. Signature <u>Faynestera Evans</u>
Address <u>1309 East Laurel Ave</u> | Printed Name <u>Faynestera Evans</u>
Precinct <u>DPC</u> |
| 4. Signature <u>Joe M Milledge</u>
Address <u>437 Tatum Rd</u> | Printed Name <u>JOE M Milledge</u>
Precinct _____ |
| 5. Signature <u>Pamela Scott</u>
Address <u>1518-Deason</u> | Printed Name <u>Pamela Scott</u>
Precinct _____ |
| 6. Signature <u>Richard Hughes</u>
Address <u>647 Douglas St</u> | Printed Name <u>Richard Hughes</u>
Precinct _____ |
| 7. Signature <u>Jaylin Thompson</u>
Address <u>204 Annie Ln</u> | Printed Name <u>Jaylin Thompson</u>
Precinct _____ |
| 8. Signature <u>Carla Perkins</u>
Address <u>17 Progress, St</u> | Printed Name <u>Carla Perkins</u>
Precinct <u>CARL</u> |
| 9. Signature <u>Latonia Perkins</u>
Address <u>118 Crowder St</u> | Printed Name <u>Latonia Perkins</u>
Precinct _____ |
| 10. Signature <u>Lajuanda Walker</u>
Address <u>283 McInnis Spring Rd</u> | Printed Name <u>Lajuanda Walker</u>
Precinct _____ |

Municipal Petition

Hattiesburg Land Application Bond Issuance Referendum

To: The Mayor and City Council of the City of Hattiesburg, Mississippi

We, the undersigned qualified electors of the City of Hattiesburg, State of Mississippi, hereby petition that an election be called on the question of whether or not the City of Hattiesburg should issue bonds or otherwise incur debt on the City of Hattiesburg, Mississippi for the purpose of financing the construction, installation and/or operation of a land application system for the treatment of the City of Hattiesburg's wastewater.

- | | |
|---|---|
| 1. Signature <u>Cynthia Flint</u>
Address <u>140 Shelby St.</u> | Printed Name <u>Cynthia Flint</u>
Precinct <u>DPC</u> |
| 2. Signature <u>Cynthia Flint</u>
Address <u>140 Shelby Street</u> | Printed Name <u>CYNTHIA FLINT</u>
Precinct <u>DPC</u> |
| 3. Signature <u>Henry C. LeSire</u>
Address <u>106 BARNES CIR</u> | Printed Name <u>HENRY C. LeSIRE</u>
Precinct <u>DPC</u> |
| 4. Signature <u>Chel Hedges</u>
Address <u>812 Brady Rd</u> | Printed Name <u>Chelsee Hedges</u>
Precinct <u>DPC</u> |
| 5. Signature <u>Ulyses Hines</u>
Address <u>197 OLD AIRPORT</u> | Printed Name <u>ULYSES HINES</u>
Precinct _____ |
| 6. Signature <u>Wanda J. Wilborn</u>
Address <u>618 Douglas St, N'burg</u> | Printed Name <u>WANDA J. Wilborn</u>
Precinct <u>Parker's Precinct</u> |
| 7. Signature <u>Al Stewart</u>
Address <u>232 N. Chancellor Rd</u> | Printed Name <u>Al Stewart</u>
Precinct <u>DPC</u> |
| 8. Signature <u>Meredith Stewart</u>
Address <u>232 N. Chancellor Rd</u> | Printed Name <u>Meredith Stewart</u>
Precinct <u>DPC</u> |
| 9. Signature <u>Adrian Reed</u>
Address <u>520 Mallam St</u> | Printed Name <u>Adrian Reed</u>
Precinct <u>DPC</u> |
| 10. Signature <u>Annie Pearl</u>
Address <u>132 Cypress Ave</u> | Printed Name <u>ANNIE Pearl</u>
Precinct <u>D, DC</u> |

Municipal Petition

Hattiesburg Land Application Bond Issuance Referendum

To: The Mayor and City Council of the City of Hattiesburg, Mississippi

We, the undersigned qualified electors of the City of Hattiesburg, State of Mississippi, hereby petition that an election be called on the question of whether or not the City of Hattiesburg should issue bonds or otherwise incur debt on the City of Hattiesburg, Mississippi for the purpose of financing the construction, installation and/or operation of a land application system for the treatment of the City of Hattiesburg's wastewater.

1. Signature Julia A. Galepie
Address 430 Gorseway Loop City

Printed Name Julia A. Galepie
Precinct DPC

2. Signature Nollie J. Woulgard
Address 131 Satchel Rd

Printed Name NOLLIE J. WOULDARD
Precinct _____

3. Signature Julia Myers
Address 603 Satchel Rd.

Printed Name Julia Myers
Precinct DPC

4. Signature Clarence Clark
Address 302 Hylton Ave

Printed Name _____
Precinct _____

5. Signature Clarence Clark
Address 186 Old Airport Rd

Printed Name Clarence Clark
Precinct DPC

6. Signature MARVIN CHESTNUT
Address _____

Printed Name Marvin Chestnut
Precinct _____

7. Signature Chauncey Clark
Address 816 Benton Dr

Printed Name ~~Chauncey~~ Chauncey Clark
Precinct DPC

8. Signature Monique L. Thompson
Address 549 Douglas Street

Printed Name Monique L. Thompson
Precinct Dixie Pine

9. Signature Evelyn D. Payne
Address 74 Central School Rd.

Printed Name Evelyn Payne
Precinct DPC

10. Signature Janet Chisolm
Address 37 South Washington Ave.

Printed Name Janet Chisolm
Precinct DPC

Municipal Petition

Hattiesburg Land Application Bond Issuance Referendum

To: The Mayor and City Council of the City of Hattiesburg, Mississippi

We, the undersigned qualified electors of the City of Hattiesburg, State of Mississippi, hereby petition that an election be called on the question of whether or not the City of Hattiesburg should issue bonds or otherwise incur debt on the City of Hattiesburg, Mississippi for the purpose of financing the construction, installation and/or operation of a land application system for the treatment of the City of Hattiesburg's wastewater.

1. Signature Bobbie R. Meeks
Address 641 Ralston Rd

Printed Name Bobbie R. Meeks
Precinct Dixie Pine

2. Signature [Signature]
Address PO Box 1045

Printed Name R. CARDOMUSSETT
Precinct _____

3. Signature [Signature]
Address 301 Airport Rd Beverly Hills

Printed Name Huana Toler Jr
Precinct _____

4. Signature Mattie Bourn
Address 615 Trillion Rd

Printed Name MATTIE BOURN
Precinct DPC

5. Signature Mary N. Leggett
Address 325 Steps Ave

Printed Name Mary N. Leggett
Precinct DPC

6. Signature Charles
Address 104 7th Ave

Printed Name CHARLES
Precinct DPC

7. Signature Charles
Address 1003 Maple St

Printed Name CAROLYN HAVESTUHE
Precinct CAMP SCHOOL MAINE

8. Signature Mary McGowan
Address 204 S. Washington Ave

Printed Name Mary McGowan
Precinct Dixie Pine

9. Signature Lonna Parker
Address 800 Maple St

Printed Name LONNA PARKER
Precinct DPC

10. Signature Lynda Vickers
Address 514 McDaniel Spry Rd

Printed Name Lynda Vickers
Precinct DPC

Municipal Petition

Hattiesburg Land Application Bond Issuance Referendum

To: The Mayor and City Council of the City of Hattiesburg, Mississippi

We, the undersigned qualified electors of the City of Hattiesburg, State of Mississippi, hereby petition that an election be called on the question of whether or not the City of Hattiesburg should issue bonds or otherwise incur debt on the City of Hattiesburg, Mississippi for the purpose of financing the construction, installation and/or operation of a land application system for the treatment of the City of Hattiesburg's wastewater.

- | | |
|--|--------------------------------------|
| 1. Signature <u>Arthur Robbins</u> | Printed Name <u>Arthur Robbins</u> |
| Address <u>1210 Windsor Dr</u> | Precinct <u>1210 W. 28th Street</u> |
| 2. Signature <u>Jordan</u> | Printed Name <u>VESTA E. JORDAN</u> |
| Address <u>5507 McJannet St</u> | Precinct <u>5. 28th St</u> |
| 3. Signature <u>Bruce Kelly</u> | Printed Name <u>Bruce Kelly</u> |
| Address <u>406 N 39th</u> | Precinct <u>Westside</u> |
| 4. Signature <u>David M. Gratta</u> | Printed Name <u>DAVID M. GRATTA</u> |
| Address <u>823 PARKER AVE HATTIESBURG MS 39402</u> | Precinct <u>Westside</u> |
| 5. Signature <u>William Magee</u> | Printed Name <u>William Magee</u> |
| Address <u>812 Velma St Hibuy MS 39402</u> | Precinct <u>Westside</u> |
| 6. Signature <u>Cara Jean Magee</u> | Printed Name <u>CARA Jean MAGEE</u> |
| Address <u>812 Velma St Hibuy MS 39402</u> | Precinct <u>West Side</u> |
| 7. Signature <u>Megan Bourne</u> | Printed Name <u>Megan Bourne</u> |
| Address <u>1215 Carter Dr Hattiesburg MS 39402</u> | Precinct <u>Westside</u> |
| 8. Signature <u>N. Lee Chou</u> | Printed Name <u>N. Lee Chou</u> |
| Address <u>127 Fox Run Drive Hattiesburg, MS 39402</u> | Precinct <u>28th Ave.</u> |
| 9. Signature <u>Elijah Presley</u> | Printed Name <u>Elijah Presley</u> |
| Address <u>2501 Arcadia</u> | Precinct <u>West side</u> |
| 10. Signature <u>Christine Woolen</u> | Printed Name <u>Christine Woolen</u> |
| Address <u>1205 Maine St</u> | Precinct <u>West side</u> |

Municipal Petition

Hattiesburg Land Application Bond Issuance Referendum

To: The Mayor and City Council of the City of Hattiesburg, Mississippi

We, the undersigned qualified electors of the City of Hattiesburg, State of Mississippi, hereby petition that an election be called on the question of whether or not the City of Hattiesburg should issue bonds or otherwise incur debt on the City of Hattiesburg, Mississippi for the purpose of financing the construction, installation and/or operation of a land application system for the treatment of the City of Hattiesburg's wastewater.

- | | |
|---|--|
| 1. Signature <u>Kisha Davis</u>
Address <u>1218 Carter Drive</u> | Printed Name <u>Kisha Davis</u>
Precinct <u>28th Street</u> |
| 2. Signature <u>Latola S. Webb</u>
Address <u>20 St. Claire Place Apt 41 Hattiesburg, MS</u> | Printed Name <u>Latola S. Webb</u>
Precinct <u>26th Street</u> |
| 3. Signature <u>Nichelle Cole</u>
Address <u>223 Sherwood Dr</u> | Printed Name <u>Nichelle Cole</u>
Precinct <u>28th St.</u> |
| 4. Signature <u>James R. May Jr.</u>
Address <u>1820 26th St</u> | Printed Name <u>JAMES R. MAY JR</u>
Precinct <u>28th Street</u> |
| 5. Signature <u>Linda E. McDaniel</u>
Address <u>110 Greenbriar Pl</u> | Printed Name <u>Linda McDaniel</u>
Precinct <u>28th St</u> |
| 6. Signature <u>Sherri Burkett</u>
Address <u>130 Hope DR</u> | Printed Name <u>Sherri Burkett</u>
Precinct <u>28th St</u> |
| 7. Signature <u>Miller Mills Jr</u>
Address <u>620 S 28th Ave</u> | Printed Name <u>Miller Mills Jr</u>
Precinct <u>28th ST</u> |
| 8. Signature <u>Delores Davis</u>
Address <u>3801 Pearl St #2</u> | Printed Name <u>Delores Davis</u>
Precinct <u>West side 28th</u> |
| 9. Signature <u>Carolyn Karlovich</u>
Address <u>2300 Eddy</u> | Printed Name <u>Carolyn Karlovich</u>
Precinct <u>28th Ave.</u> |
| 10. Signature <u>Bonnie Ancheta</u>
Address <u>1204 Marie St.</u> | Printed Name <u>Bonnie Ancheta</u>
Precinct <u>28th Avenue Ward 4</u> |

Municipal Petition

Hattiesburg Land Application Bond Issuance Referendum

To: The Mayor and City Council of the City of Hattiesburg, Mississippi

We, the undersigned qualified electors of the City of Hattiesburg, State of Mississippi, hereby petition that an election be called on the question of whether or not the City of Hattiesburg should issue bonds or otherwise incur debt on the City of Hattiesburg, Mississippi for the purpose of financing the construction, installation and/or operation of a land application system for the treatment of the City of Hattiesburg's wastewater.

- | | |
|--|--|
| 1. Signature <u>John Sykes</u>
Address <u>1510 Arledge St</u> | Printed Name <u>John Sykes</u>
Precinct <u>DPC</u> |
| 2. Signature <u>James Valencia</u>
Address <u>109 W 4th St Hattiesburg</u> | Printed Name <u>JAMES Valencia</u>
Precinct _____ |
| 3. Signature <u>Jerry Burrell</u>
Address <u>1500 Airport Rd</u> | Printed Name <u>Jerry Burrell</u>
Precinct <u>Dixie Pine</u> |
| 4. Signature <u>Deirdre Dolison</u>
Address <u>917 Spencer St. Hattiesburg MS 39401</u> | Printed Name <u>Deirdre Dolison</u>
Precinct <u>Depot</u> |
| 5. Signature <u>Michelle Jordan</u>
Address <u>332 Sm Tatum Industrial Drive</u> | Printed Name <u>Michelle Jordan</u>
Precinct <u>DPC</u> |
| 6. Signature <u>Henrietta Loft</u>
Address <u>Hwy. 90</u> | Printed Name <u>Henrietta Loft</u>
Precinct <u>Dixie Pine Palmer Crossing</u> |
| 7. Signature <u>Wayne Barlow</u>
Address <u>4842 S. Gordon Hwy MS</u> | Printed Name <u>Wayne Barlow</u>
Precinct <u>Dixie Pine</u> |
| 8. Signature <u>Wayne Barlow</u>
Address <u>4842 S. Gordon Hwy MS</u> | Printed Name <u>Wayne Barlow</u>
Precinct <u>Dixie Pine</u> |
| 9. Signature <u>Walter Didlake</u>
Address <u>593 BALSLEY RD</u> | Printed Name <u>WALTER DIDLAKE</u>
Precinct <u>DIXIE PINE</u> |
| 10. Signature <u>Dashia M. Burrell</u>
Address <u>11 Wagnotta Street</u> | Printed Name <u>DASHIA M. BURRELL</u>
Precinct <u>Bawlsprings community</u> |

Municipal Petition

Hattiesburg Land Application Bond Issuance Referendum

To: The Mayor and City Council of the City of Hattiesburg, Mississippi

We, the undersigned qualified electors of the City of Hattiesburg, State of Mississippi, hereby petition that an election be called on the question of whether or not the City of Hattiesburg should issue bonds or otherwise incur debt on the City of Hattiesburg, Mississippi for the purpose of financing the construction, installation and/or operation of a land application system for the treatment of the City of Hattiesburg's wastewater.

- | | |
|---|---|
| 1. Signature <u>Dwight Sims</u>
Address <u>233 Crowder St.</u> | Printed Name <u>Dwight Sims</u>
Precinct <u>Dixie Pine</u> |
| 2. Signature <u>Darryl Walls</u>
Address <u>233 Crowder St.</u> | Printed Name <u>Darryl Walls</u>
Precinct <u>Dixie Pine</u> |
| 3. Signature <u>James Carpenter</u>
Address <u>419 Tatum Dr</u> | Printed Name <u>JAMES CARPENTER</u>
Precinct <u>Dixie Pine</u> |
| 4. Signature <u>Christopher Johnson</u>
Address <u>620 Monroe Street</u> | Printed Name <u>Christopher Johnson</u>
Precinct <u>DPC</u> |
| 5. Signature <u>James Ulmer</u>
Address <u>182 Astor Rd</u> | Printed Name <u>James Ulmer</u>
Precinct <u>DPC</u> |
| 6. Signature <u>Donovan Prody</u>
Address <u>207 Parkdale Dr.</u> | Printed Name <u>Donovan Prody</u>
Precinct <u>Hattiesburg</u> |
| 7. Signature <u>James McCarty</u>
Address <u>703 Johns St</u> | Printed Name <u>James McCarty</u>
Precinct <u>Hattiesburg</u> |
| 8. Signature <u>Robert Adams</u>
Address <u>14 River Road</u> | Printed Name <u>Robert Adams</u>
Precinct <u>Glendale</u> |
| 9. Signature <u>Rocky Rollin</u>
Address <u>47 Camp R</u> | Printed Name <u>Rocky Rollin</u>
Precinct <u>Dixie</u> |
| 10. Signature <u>Kendra R. Pope</u>
Address <u>505 Brady Rd.</u> | Printed Name <u>Kendra Pope</u>
Precinct <u>Dixie Pine</u> |

Municipal Petition

Hattiesburg Land Application Bond Issuance Referendum

To: The Mayor and City Council of the City of Hattiesburg, Mississippi

We, the undersigned qualified electors of the City of Hattiesburg, State of Mississippi, hereby petition that an election be called on the question of whether or not the City of Hattiesburg should issue bonds or otherwise incur debt on the City of Hattiesburg, Mississippi for the purpose of financing the construction, installation and/or operation of a land application system for the treatment of the City of Hattiesburg's wastewater.

- | | |
|---|---|
| 1. Signature <u>Laria Harper</u>
Address <u>104 Scotland Cr.</u> | Printed Name <u>Laria Harper</u>
Precinct <u>Dixie</u> |
| 2. Signature <u>Keesha Portis</u>
Address <u>6 Annie Christie Dr.</u> | Printed Name <u>Keesha Portis</u>
Precinct _____ |
| 3. Signature <u>LaTasha Jones</u>
Address <u>312 Scotchell Rd</u> | Printed Name <u>LA TASHA JONES</u>
Precinct <u>Palmer's Crossing</u> |
| 4. Signature <u>Minnie Pearl Robinson</u>
Address <u>148 Dads Ave</u> | Printed Name <u>MINNIE P. ROBINSON</u>
Precinct _____ |
| 5. Signature <u>Doris Johnson</u>
Address <u>815 Larkwood</u> | Printed Name _____
Precinct _____ |
| 6. Signature <u>Afred Crowell</u>
Address <u>JACKSON WOOD COAT</u> | Printed Name <u>AFRED CROWELL</u>
Precinct <u>DPC</u> |
| 7. Signature <u>Lonnice Graves Jr.</u>
Address <u>85 JACKSON WOOD RT. B3</u> | Printed Name <u>LONNIE GRAVES JR.</u>
Precinct <u>DPC</u> |
| 8. Signature <u>Rosevelt Dantley</u>
Address <u>85 JACKSON WOOD RT. B3</u> | Printed Name <u>ROSEVELT DANTLEY</u>
Precinct _____ |
| 9. Signature <u>Shawn O'Hara</u>
Address <u>622 CLEMENTINE AVE. Lot 2
Hattiesburg, MS. 39401</u> | Printed Name <u>Shawn O'Hara</u>
Precinct <u>Dixie Pine</u> |
| 10. Signature <u>Willie Sims Sr.</u>
Address <u>526 Gasaway Sp.</u> | Printed Name <u>Willie Sims Sr.</u>
Precinct <u>326 GASAWAY LP DPC</u> |

Municipal Petition

Hattiesburg Land Application Bond Issuance Referendum

To: The Mayor and City Council of the City of Hattiesburg, Mississippi

We, the undersigned qualified electors of the City of Hattiesburg, State of Mississippi, hereby petition that an election be called on the question of whether or not the City of Hattiesburg should issue bonds or otherwise incur debt on the City of Hattiesburg, Mississippi for the purpose of financing the construction, installation and/or operation of a land application system for the treatment of the City of Hattiesburg's wastewater.

1. Signature Claude Rasmus Jr
Address 1750 SIMPSON STREET

Printed Name Claude Rasmus Jr
Precinct DPC

2. Signature Brandon Donnell Burrell
Address 6 magnolia Street

Printed Name Brandon Donnell Burrell
Precinct Pawlsprings

3. Signature Lahendra Fairley
Address 4 Blankenship Cir

Printed Name Lahendra Fairley
Precinct Salvation Army

4. Signature Mainet Fairley
Address 4 Blankenship Cir

Printed Name Mainet Fairley
Precinct Salvation Army

5. Signature Steven Fairley Sr
Address 4 Blankenship Cir

Printed Name Steven Fairley Sr
Precinct Salvation Army

6. Signature Steven Fairley Jr.
Address 4 Blankenship Cir

Printed Name Steven Fairley Sr
Precinct Salvation Army

7. Signature Debra Perry
Address 185 Old Airport Road

Printed Name Debra Perry
Precinct Do Pine

8. Signature George Saville
Address 506 Claiborne

Printed Name George Fairley
Precinct 506 Claiborne - Salvation Army

9. Signature Marsha Keys
Address 224 Cypress Ave

Printed Name Marsha Keys
Precinct Roman

10. Signature Charles Sanders
Address 124 Plantation Pl

Printed Name Charles Sanders
Precinct Rowan

Municipal Petition

Hattiesburg Land Application Bond Issuance Referendum

To: The Mayor and City Council of the City of Hattiesburg, Mississippi

We, the undersigned qualified electors of the City of Hattiesburg, State of Mississippi, hereby petition that an election be called on the question of whether or not the City of Hattiesburg should issue bonds or otherwise incur debt on the City of Hattiesburg, Mississippi for the purpose of financing the construction, installation and/or operation of a land application system for the treatment of the City of Hattiesburg's wastewater.

- | | |
|--|---|
| 1. Signature <u>[Signature]</u>
Address <u>800 West 6th St.</u> | Printed Name <u>LA Charles Myers</u>
Precinct <u>Rowan</u> |
| 2. Signature <u>[Signature]</u>
Address <u>205 Bassett Ave</u> | Printed Name _____
Precinct _____ |
| 3. Signature <u>Chrisma Richardson</u>
Address <u>1030 Phoenix Circle</u> | Printed Name <u>Chrisma Richardson</u>
Precinct <u>D.P.C</u> |
| 4. Signature <u>Ola Jordan</u>
Address <u>532 Cox Street</u> | Printed Name <u>Ola Jordan</u>
Precinct <u>Dixie</u> |
| 5. Signature <u>Ella Hughes</u>
Address <u>526 McInnis Springs Rd.</u> | Printed Name <u>Ella Hughes</u>
Precinct <u>Dixie</u> |
| 6. Signature <u>Gernarell Hughes</u>
Address <u>500 McInnis Springs Rd.</u> | Printed Name <u>Gernarell Hughes</u>
Precinct <u>Dixie</u> |
| 7. Signature <u>Pauline Reed</u>
Address <u>117 Deas ave Hburg MS 39401</u> | Printed Name <u>Pauline Reed</u>
Precinct <u>Rowan 5th Street</u> |
| 8. Signature <u>Brinda Haynes</u>
Address <u>625 Phoenix</u> | Printed Name <u>Brinda Haynes</u>
Precinct <u>Dixie</u> |
| 9. Signature <u>Devin Colbreath</u>
Address <u>136 Steps St.</u> | Printed Name <u>Devin Colbreath</u>
Precinct <u>Dixie</u> |
| 10. Signature <u>Daryl Boone</u>
Address <u>503 Cypress Ave</u> | Printed Name <u>Daryl Boone</u>
Precinct <u>Rowan / Salvation Army</u> |

Municipal Petition

Hattiesburg Land Application Bond Issuance Referendum

To: The Mayor and City Council of the City of Hattiesburg, Mississippi

We, the undersigned qualified electors of the City of Hattiesburg, State of Mississippi, hereby petition that an election be called on the question of whether or not the City of Hattiesburg should issue bonds or otherwise incur debt on the City of Hattiesburg, Mississippi for the purpose of financing the construction, installation and/or operation of a land application system for the treatment of the City of Hattiesburg's wastewater.

Signature Bernard Tye
Address _____

Printed Name _____
Precinct _____

Signature Richard Thigpen
Address 135 Anita Dr. Hattiesburg
MS 39401

Printed Name Richard T.
Precinct _____

Signature Ashley Wilson
Address Hattiesburg MS.

Printed Name _____
Precinct _____

Signature Jeddie R Smith SR.
Address 4 Eatonville Rd Apt C

Printed Name _____
Precinct _____

Signature Braden Ector
Address 1008 Memphis St

Printed Name _____
Precinct _____

Signature Ashley Carly
Address 105 Hickory 39401

Printed Name _____
Precinct _____

Signature [Signature]
Address 1008 Hickory St

Printed Name _____
Precinct _____

Signature Y. Daniel
Address 310 Magnolia Ave

Printed Name _____
Precinct _____

Signature Patricia Meyer
Address _____

Printed Name _____
Precinct _____

Signature Josh Blaufuss
Address 2300 E. Ave.

Printed Name _____
Precinct _____

FILED

MAR 18 2016

CITY CLERK
DEPUTY CLERK

Municipal Petition

Hattiesburg Land Application Bond Issuance Referendum

To: The Mayor and City Council of the City of Hattiesburg, Mississippi

We, the undersigned qualified electors of the City of Hattiesburg, State of Mississippi, hereby petition that an election be called on the question of whether or not the City of Hattiesburg should issue bonds or otherwise incur debt on the City of Hattiesburg, Mississippi for the purpose of financing the construction, installation and/or operation of a land application system for the treatment of the City of Hattiesburg's wastewater.

1. Signature John A. Carter III
Address 600 S. 38th Street

Printed Name John A. Carter
Precinct S 28th Church

2. Signature G. Leighton Lewis
Address 3204 Prince George Rd

Printed Name G. Leighton Lewis
Precinct _____

3. Signature Elizabeth L. Lewis
Address 3204 Prince George Rd

Printed Name Elizabeth L. Lewis
Precinct _____

4. Signature Sam Foreman
Address 2811 Lando Dr. 39402

Printed Name SAM FOREMAN
Precinct THAMES

5. Signature Joy Lynn Mcmahon
Address 2911 Laramie Circle 39402

Printed Name Joy Lynn McMahon
Precinct Thames

6. Signature Thomas A. McMahon
Address 2911 Laramie Cir.

Printed Name THOMAS McMAHAN
Precinct THAMES

7. Signature Bonnie J. Holmes
Address 12 Wildwood Trace

Printed Name Bonnie J. Holmes
Precinct Thames

8. Signature L. Margaret Barnett
Address 708 Hattiesburg city

Printed Name L. MARGARET BARNETT
Precinct THAMES

9. Signature B.R. Carey
Address 1304 S 34th Ave

Printed Name B.R. CAREY
Precinct Thames

10. Signature Susan Hrostowski
Address 202 Beverly Lane

Printed Name Susan Hrostowski
Precinct Thames

Municipal Petition

Hattiesburg Land Application Bond Issuance Referendum

To: The Mayor and City Council of the City of Hattiesburg, Mississippi

We, the undersigned qualified electors of the City of Hattiesburg, State of Mississippi, hereby petition that an election be called on the question of whether or not the City of Hattiesburg should issue bonds or otherwise incur debt on the City of Hattiesburg, Mississippi for the purpose of financing the construction, installation and/or operation of a land application system for the treatment of the City of Hattiesburg's wastewater.

Signature

Andrea Miller

Address

107 Dovercliff Rd

Printed Name

Andrea M Miller

Precinct

Thames

Signature

[Signature]

Address

121 Pivestills Drive

Printed Name

John P. JACKSON

Precinct

Signature

Charlotte L. Grantham

Address

102 Candlewick Rd.

Printed Name

Charlotte L. Grantham

Precinct

Thames

Signature

Alfredia Hamilton

Address

610 Hillendale Dr Hattiesburg
MS 39402

Printed Name

Alfredia Hamilton

Precinct

Thames (ALFREDIA HAMILTON)

Signature

Cady Styron

Address

211 Mandalay Dr

Printed Name

Cady Styron (copy)

Precinct

(copy STYRON)

Signature

Cassandra Coll

Address

2811 Prince George Rd

Printed Name

Cassandra Coll

Precinct

Thames

Signature

J.V. McCrary

Address

206 Sunset St. Hattiesburg

Printed Name

J.V. McCrary (J.V. McCrary)

Precinct

Thames

Signature

Catherine Edmondson

Address

1201 S. 34th Ave
Hattiesburg MS 39402

Printed Name

CATHERINE EDMONDSON

Precinct

Thames (EDMONDSON)

Signature

Hunt Guidry

Address

2809 Jefferson Dr

Printed Name

Hunt Guidry

Precinct

Thames (GUIDRY)

Signature

Clarie Castle

Address

111 Central Place

Printed Name

Clarie Castle (CLARIE

Precinct

Thames CASTLE)

Municipal Petition

Hattiesburg Land Application Bond Issuance Referendum

To: The Mayor and City Council of the City of Hattiesburg, Mississippi

We, the undersigned qualified electors of the City of Hattiesburg, State of Mississippi, hereby petition that an election be called on the question of whether or not the City of Hattiesburg should issue bonds or otherwise incur debt on the City of Hattiesburg, Mississippi for the purpose of financing the construction, installation and/or operation of a land application system for the treatment of the City of Hattiesburg's wastewater.

- | | |
|--|--|
| 1. Signature <u>Thu Sellers</u> | Printed Name <u>Thu Sellers</u> |
| Address <u>3004 Mesa Dr 39402</u> | Precinct <u>Thames</u> |
| 2. Signature <u>Larry McMullen</u> | Printed Name <u>Larry McMullen</u> |
| Address <u>3109 Prince George</u> | Precinct <u>Thames</u> |
| 3. Signature <u>Sandra M. Jackson</u> | Printed Name <u>Sandra M. Jackson</u> |
| Address <u>205 H. Wendale</u> | Precinct <u>Thames</u> |
| 4. Signature <u>H. Omer</u> | Printed Name <u>Hendalmy omer</u> |
| Address <u>Hendalmy G. Omer</u> | Precinct <u>Thames</u> |
| <u>3406 Tiltree Rd</u> | |
| 5. Signature <u>Mary Melinda Koerber</u> | Printed Name <u>Mary Melinda Koerber</u> |
| Address <u>103 Sanguia Dr.</u> | Precinct <u>Thames</u> |
| 6. Signature <u>Heather Alton</u> | Printed Name <u>Heather Alton</u> |
| Address <u>110 Goshwin Rd Hattiesburg</u> | Precinct <u>Thames</u> |
| 7. Signature <u>Tracy Williams</u> | Printed Name <u>Tracy Williams</u> |
| Address <u>1300 E. S. 34th Ave.</u> | Precinct <u>Thames</u> |
| <u>39402</u> | |
| 8. Signature <u>Lynda Stephens</u> | Printed Name <u>Lynda Stephens</u> |
| Address <u>1217 Brycewood Circle</u> | Precinct <u>Thames</u> |
| <u>39402</u> | |
| 9. Signature <u>Kenneth E. Smith</u> | Printed Name <u>KENNETH E SMITH</u> |
| Address <u>602 Lowewood Ct 39402</u> | Precinct <u>THAMES</u> |
| 10. Signature <u>Lance M Mangum</u> | Printed Name <u>Lance M Mangum</u> |
| Address <u>100 Dovercliff Rd.</u> | Precinct <u>Thames</u> |

Municipal Petition

Hattiesburg Land Application Bond Issuance Referendum

To: The Mayor and City Council of the City of Hattiesburg, Mississippi

We, the undersigned qualified electors of the City of Hattiesburg, State of Mississippi, hereby petition that an election be called on the question of whether or not the City of Hattiesburg should issue bonds or otherwise incur debt on the City of Hattiesburg, Mississippi for the purpose of financing the construction, installation and/or operation of a land application system for the treatment of the City of Hattiesburg's wastewater.

Signature Gary N. Garner
Address 2902 Marguerite Circle

Printed Name GARY N. GARNER
Precinct Thames

Signature Katelyn McCoy
Address 110 Lafayette Dr

Printed Name Katelyn McCoy
Precinct Thames

Signature Roger Bernheisel
Address 716 Monterey Ln

Printed Name Roger Bernheisel
Precinct THAMES

4. Signature Thames
Address Thames

Printed Name _____
Precinct _____

Signature Frances Saenz
Address 605 S 28th Ave

Printed Name Frances Saenz
Precinct Thames

Signature Caroline Ratliff
Address 210 Corinn St

Printed Name CAROLINE RATLIFF
Precinct THAMES

Signature Rick LaParo
Address 680 Woodland Hills

Printed Name Rick LaParo
Precinct Thames

8. Signature Sharon A. Westfield
Address 203 Hillendale Dr.

Printed Name Sharon A. Westfield
Precinct Thames

Signature SR Lowe
Address 412 Mandalay

Printed Name SR Lowe
Precinct Thames

10. Signature David E
Address 226 Outhouse Circle-121

Printed Name David E
Precinct Thames

Municipal Petition

Hattiesburg Land Application Bond Issuance Referendum

To: The Mayor and City Council of the City of Hattiesburg, Mississippi

We, the undersigned qualified electors of the City of Hattiesburg, State of Mississippi, hereby petition that an election be called on the question of whether or not the City of Hattiesburg should issue bonds or otherwise incur debt on the City of Hattiesburg, Mississippi for the purpose of financing the construction, installation and/or operation of a land application system for the treatment of the City of Hattiesburg's wastewater.

1. Signature Maria Beach Printed Name Maria Beach
Address ~~2802 Wagon Wheel~~
2802 Laramie Circle Precinct Thames
2. Signature R. Whitacre Printed Name ROBERT G. WHITACRE JR
Address 710 WOODLAND HILLS DR Precinct THAMES
3. Signature Kristi L. Ball Printed Name Kristi L. Ball
Address 109 Alexander Dr. Precinct Thames
4. Signature Julie Robersie Printed Name Julie Robersie
Address 912 S. 34th Ave Precinct Thames
5. Signature Aaron Bullock Printed Name Aaron Bullock
Address 95 Heatherwood Dr Precinct Thames
6. Signature Matthew Yontz Printed Name Matthew Yontz
Address 709 Monterey Lane Precinct Thames
7. Signature Wayne James Printed Name WAYNE JAMES
Address 3419 Lincoln Rd. Precinct THAMES
8. Signature Doris James Printed Name DORIS JAMES
Address 3419 Lincoln Rd. Precinct THAMES
9. Signature Jacquelyn B. Rose Printed Name Jacquelyn B. Rose
Address 16058 Woodland Hills Dr. Precinct Thames
10. Signature Sydney Hemeter Printed Name Sydney Hemeter
Address 604 S. 38th Ave Precinct Thames

Municipal Petition

Hattiesburg Land Application Bond Issuance Referendum

To: The Mayor and City Council of the City of Hattiesburg, Mississippi

We, the undersigned qualified electors of the City of Hattiesburg, State of Mississippi, hereby petition that an election be called on the question of whether or not the City of Hattiesburg should issue bonds or otherwise incur debt on the City of Hattiesburg, Mississippi for the purpose of financing the construction, installation and/or operation of a land application system for the treatment of the City of Hattiesburg's wastewater.

1. Signature

Address

CHAD BRITT
15 AUBURN LN.

Printed Name

Precinct

CHAD BRITT

Thames

Signature

Address

Troy Wall
2811 Prince George Rd

Printed Name

Precinct

Troy Wall

Thames

3. Signature

Address

Mollie Hamilton

Printed Name

Precinct

Mollie Hamilton

Thames MOLLIE HAMILTON

4. Signature

Address

James M. Lewis
2921 Williamsburg Rd.

Printed Name

Precinct

James M. Lewis

Thames Ele

5. Signature

Address

Andrew Wayne Wilson
200 Blue Gables Rd Apt 404

Printed Name

Precinct

ANDREW WAYNE WILSON

Thames

6. Signature

Address

Beatrice McDaniel
103 Spoker Cir. Hattiesburg, MS

Printed Name

Precinct

Beatrice McDaniel

Thames

7. Signature

Address

Scott Lees
308 N 21st Ave

Printed Name

Precinct

Scott Lees

Sigler

8. Signature

Address

Celeste T. Brown
45 ...

Printed Name

Precinct

CELESTE T. BROWN

Thames CELESTE T. BROWN

9. Signature

Address

Shree Griffin
2820 Lincoln Rd #50

Printed Name

Precinct

Shree Griffin

Thames (GRIFFIN)

10. Signature

Address

Christine Brady
806 Monterrey Lane

Printed Name

Precinct

Christine Brady

Thames

39412

Municipal Petition

Hattiesburg Land Application Bond Issuance Referendum

To: The Mayor and City Council of the City of Hattiesburg, Mississippi

We, the undersigned qualified electors of the City of Hattiesburg, State of Mississippi, hereby petition that an election be called on the question of whether or not the City of Hattiesburg should issue bonds or otherwise incur debt on the City of Hattiesburg, Mississippi for the purpose of financing the construction, installation and/or operation of a land application system for the treatment of the City of Hattiesburg's wastewater.

- | | |
|--|---|
| 1. Signature <u>Vicki K Anderson</u>
Address <u>714 Monterey Dr Hattiesburg</u>
<u>39402</u> | Printed Name <u>Vicki K. Anderson</u>
Precinct <u>Thames</u> |
| 2. Signature <u>Kelly Gibbons</u>
Address <u>2931 Caranie Circle</u> | Printed Name <u>Kelly Gibbons</u>
Precinct <u>Thames</u> |
| 3. Signature <u>Nancy Perino</u>
Address <u>1803 So 34th Ave</u> | Printed Name <u>Nancy Perino</u>
Precinct <u>Thames</u> |
| 4. Signature <u>Louise Van Breek</u>
Address <u>606 Woodbine Lane</u> | Printed Name <u>Louise Van Breek</u>
Precinct <u>Thames School</u> |
| 5. Signature <u>Richard A. Moxley</u>
Address <u>144 Woodbine Dr</u> | Printed Name <u>Richard A. Moxley</u>
Precinct <u>Thames</u> |
| 6. Signature <u>Brooke Cruthirds</u>
Address <u>303 Jamestown Rd</u> | Printed Name <u>Brooke Cruthirds</u>
Precinct <u>Brooke Thames Ele</u> |
| 7. Signature <u>Charles A Rogers</u>
Address <u>605 Woodbine Hills Dr</u> | Printed Name <u>Charles A Rogers</u>
Precinct <u>Thames</u> |
| 8. Signature <u>Michael J. Watford</u>
Address <u>55 Steelman Rd Hattiesburg MS</u> | Printed Name <u>Michael J. Watford</u>
Precinct <u>Thames</u> |
| 9. Signature <u>Dee Chapman</u>
Address <u>917 S 34th Ave</u> | Printed Name <u>Dee Chapman</u>
Precinct <u>Thames</u> |
| 10. Signature <u>Alfred G Moxley</u>
Address <u>3009 MESA DR</u> | Printed Name <u>ALFRED G MOXLEY</u>
Precinct <u>THAMES</u> |

Municipal Petition

Hattiesburg Land Application Bond Issuance Referendum

To: The Mayor and City Council of the City of Hattiesburg, Mississippi

We, the undersigned qualified electors of the City of Hattiesburg, State of Mississippi, hereby petition that an election be called on the question of whether or not the City of Hattiesburg should issue bonds or otherwise incur debt on the City of Hattiesburg, Mississippi for the purpose of financing the construction, installation and/or operation of a land application system for the treatment of the City of Hattiesburg's wastewater.

- | | |
|---|--|
| 1. Signature <u>Patricia Carr</u>
Address <u>205 Mandalay Dr</u> | Printed Name <u>Patricia Carr (CARR)</u>
Precinct <u>Thames</u> |
| 2. Signature <u>Pamela McClain</u>
Address <u>1011 S. 34th Ave.</u> | Printed Name <u>Pamela McClain</u>
Precinct <u>Thames</u> |
| 3. Signature <u>Ma Cristina R Moreland</u>
Address <u>2918 Prince George H-SC 3940</u> | Printed Name <u>MA CRISTINA R MORELAND</u>
Precinct <u>THAMES (CRISTINA MORELAND)</u> |
| 4. Signature <u>Garlinda Walls</u>
Address <u>1101 Stover Cir. H-02</u> | Printed Name <u>Garlinda Walls</u>
Precinct <u>Thames</u> |
| Signature <u>Laura Pennebaker</u>
Address <u>101 Danbury Ln</u> | Printed Name <u>Laura Pennebaker</u>
Precinct <u>THAMES (PENNEBAKER)</u> |
| 6. Signature <u>Richard Gibbs</u>
Address <u>2919 Prince George Rd</u> | Printed Name <u>Richard Gibbs</u>
Precinct <u>Thames</u> |
| 7. Signature <u>William Scott Nyary</u>
Address <u>3008 Laramie Circle</u> | Printed Name <u>William Scott Nyary</u>
Precinct <u>Thames</u> |
| 8. Signature <u>Jaw Lewis-Hill</u>
Address <u>1006 Woodland Hills Dr</u> | Printed Name <u>JAW LEWIS-HILL</u>
Precinct <u>THAMES (LENTZ-HILL)</u> |
| 9. Signature <u>KEVIN BARKER</u>
Address <u>107 Dover cliff</u> | Printed Name <u>KEVIN MILLER</u>
Precinct <u>THAMES</u> |
| 10. Signature <u>Kevin B. Barker</u>
Address <u>1203 Oakleigh Drive</u> | Printed Name <u>Kevin B. Barker</u>
Precinct <u>Thames</u> |

~~KEVIN~~ (KEVIN BARKER)

Yes

Municipal Petition

Hattiesburg Land Application Bond Issuance Referendum

To: The Mayor and City Council of the City of Hattiesburg, Mississippi

We, the undersigned qualified electors of the City of Hattiesburg, State of Mississippi, hereby petition that an election be called on the question of whether or not the City of Hattiesburg should issue bonds or otherwise incur debt on the City of Hattiesburg, Mississippi for the purpose of financing the construction, installation and/or operation of a land application system for the treatment of the City of Hattiesburg's wastewater.

- | | | |
|---|--|---|
| ✓ | Signature <u>Katherine McGee</u>
Address <u>97 Henton Dr</u> | Printed Name <u>KATHERINE McGEE</u>
Precinct <u>Alondale</u> |
| ✓ | Signature <u>Caroline Sims</u>
Address <u>1800 Edwards</u> | Printed Name <u>CARDINE SIMS</u>
Precinct _____ |
| ✓ | Signature <u>Sean M. Priebe</u>
Address <u>705 Woodhaven Dr</u> | Printed Name <u>Sean M. Priebe</u>
Precinct <u>#1 Kamper Park (B)</u> |
| ✓ | Signature <u>Sara Priebe</u>
Address <u>705 Woodhaven Dr.</u> 39401 | Printed Name <u>Sara L. Priebe</u>
Precinct <u>Kammer park</u> |
| ✓ | Signature <u>J. Oshrin</u>
Address <u>905 Dovuchy Rd</u> | Printed Name <u>J. Oshrin</u>
Precinct <u>Thames</u> |
| ✓ | Signature <u>Monica Hayes</u>
Address <u>123 N 20 Ave</u> | Printed Name <u>MONICA HAYES</u>
Precinct <u>4</u> |
| ✓ | Signature <u>Lauren M. Sibley</u>
Address <u>69 Shadow Lake Dr.</u> | Printed Name <u>Lauren M. Sibley</u>
Precinct <u>Danzler</u> |
| ✓ | Signature <u>Chris Wooten</u>
Address <u>904 Ashley circle</u> | Printed Name <u>Chris wooten</u>
Precinct _____ |
| ✓ | Signature <u>Michael Graves</u>
Address <u>704 Cypress St.</u> | Printed Name <u>MICHAEL GRAVES</u>
Precinct <u>Train Depo</u> |
| ✓ | Signature <u>Phyllis A Graves</u>
Address <u>704 Cypress Ave</u> | Printed Name <u>Phyllis Graves</u>
Precinct <u>Rowan</u> |

Municipal Petition

Hattiesburg Land Application Bond Issuance Referendum

To: The Mayor and City Council of the City of Hattiesburg, Mississippi

We, the undersigned qualified electors of the City of Hattiesburg, State of Mississippi, hereby petition that an election be called on the question of whether or not the City of Hattiesburg should issue bonds or otherwise incur debt on the City of Hattiesburg, Mississippi for the purpose of financing the construction, installation and/or operation of a land application system for the treatment of the City of Hattiesburg's wastewater.

- | | |
|---|---|
| 1. Signature <u>Ruth Phelps</u>
Address <u>115 Woodhaven Circle</u> | Printed Name <u>Ruth Phelps</u>
Precinct <u>Grace Temple</u> |
| 2. Signature <u>Katherine Marengo</u>
Address <u>111 Woodhaven Cir.</u> | Printed Name <u>Katherine Marengo</u>
Precinct <u>Grace Temple</u> |
| 3. Signature <u>Gina Carr</u>
Address <u>113 Woodhaven Circle</u> | Printed Name <u>Gina Carr</u>
Precinct <u>Grace Temple</u> |
| 4. Signature <u>Cynthia D. Walters</u>
Address <u>108 Woodhaven Circle</u> | Printed Name <u>Cynthia D. Walters</u>
Precinct <u>Grace Temple</u> |
| 5. Signature <u>Donna Bills</u>
Address <u>109 Woodhaven Circle</u> | Printed Name <u>Donna Bills</u>
Precinct <u>Grace Temple</u> |
| 6. Signature <u>Cleveland Bills</u>
Address <u>109 Woodhaven Circle</u> | Printed Name <u>Cleveland Bills</u>
Precinct <u>Grace Temple</u> |
| 7. Signature <u>Marilyn D Stewart</u>
Address <u>111 Turtle Crossing</u> | Printed Name <u>Marilyn D Stewart</u>
Precinct _____ |
| 8. Signature <u>Barbara Stewart</u>
Address <u>111 Turtle Crossing</u> | Printed Name <u>Barbara Stewart</u>
Precinct _____ |
| 9. Signature <u>Lavinia Drumbarean</u>
Address <u>17 WOODSIDE #B</u> | Printed Name <u>Lavinia Drumbarean</u>
Precinct <u>67 Lake Serene</u> |
| 10. Signature <u>Toni Weaver</u>
Address <u>80 Cross Creek Rd</u> | Printed Name <u>Toni Weaver</u>
Precinct <u>Jackson Rd.</u> |

Municipal Petition

Hattiesburg Land Application Bond Issuance Referendum

To: The Mayor and City Council of the City of Hattiesburg, Mississippi

We, the undersigned qualified electors of the City of Hattiesburg, State of Mississippi, hereby petition that an election be called on the question of whether or not the City of Hattiesburg should issue bonds or otherwise incur debt on the City of Hattiesburg, Mississippi for the purpose of financing the construction, installation and/or operation of a land application system for the treatment of the City of Hattiesburg's wastewater.

- | | |
|---|--|
| 1. Signature <u>Brett Burrell</u>
Address <u>3008 Southaven Drive</u> | Printed Name <u>Brett Burrell</u>
Precinct <u>Thames</u> |
| 2. Signature <u>Kelly Burrell</u>
Address <u>3008 Southaven</u> | Printed Name <u>Kelly Burrell</u>
Precinct <u>Thames</u> |
| 3. Signature <u>Sarah Atkinson</u>
Address <u>1004 Oaklawn Dr</u> | Printed Name <u>Sarah Atkinson</u>
Precinct <u>Thames</u> |
| 4. Signature <u>Mike Arzu</u>
Address <u>1004 Arzu Dr</u> | Printed Name <u>Mike Arzu</u>
Precinct <u>Thames</u> |
| 5. Signature <u>Loryn Davis</u>
Address <u>2504 Adeline St. 39401</u> | Printed Name <u>Loryn Davis</u>
Precinct <u>Kemper Park</u> |
| 6. Signature <u>Todd Baker</u>
Address <u>3005 Maple Dr</u> | Printed Name <u>Todd Baker</u>
Precinct <u>Thames</u> |
| 7. Signature <u>Jim Misner</u>
Address <u>800 Sioux Lane 39402</u> | Printed Name <u>Jim Misner</u>
Precinct <u>Thames</u> |
| 8. Signature <u>Sharon Misner</u>
Address <u>800 Shamrock Lane 39402</u> | Printed Name <u>Sharon Misner</u>
Precinct <u>Thames</u> |
| 9. Signature <u>Wayne Walters</u>
Address <u>42 Jarvis Mims Rd. 39401</u> | Printed Name <u>Wayne Walters</u>
Precinct _____ |
| 10. Signature <u>Cheryl L. Walters</u>
Address <u>42 Jarvis Mims Rd. 39441</u> | Printed Name <u>Cheryl L. Walters</u>
Precinct _____ |

Municipal Petition

Hattiesburg Land Application Bond Issuance Referendum

To: The Mayor and City Council of the City of Hattiesburg, Mississippi

We, the undersigned qualified electors of the City of Hattiesburg, State of Mississippi, hereby petition that an election be called on the question of whether or not the City of Hattiesburg should issue bonds or otherwise incur debt on the City of Hattiesburg, Mississippi for the purpose of financing the construction, installation and/or operation of a land application system for the treatment of the City of Hattiesburg's wastewater.

- | | |
|--|--|
| 1. Signature <u>[Signature]</u>
Address <u>111 Kensington Dr 39402</u> | Printed Name <u>Jason Tern</u>
Precinct <u>Westover</u> |
| 2. Signature <u>Jackie Lyon</u>
Address <u>111 Pecan Grove Dr 39402</u> | Printed Name <u>Jackie Lyon</u>
Precinct <u></u> |
| 3. Signature <u>Karen J. Little Gower</u>
Address <u>1818 Eva Street
Hattiesburg MS 39401</u> | Printed Name <u>Karen J. Little Gower</u>
Precinct <u>Stephen McHair Center</u> |
| 4. Signature <u>Molly Little Smith</u>
Address <u>128 Lexington Circle 39402</u> | Printed Name <u>Molly Little Smith</u>
Precinct <u>Grace Temple</u> |
| 5. Signature <u>Beverly Little Grice</u>
Address <u>128 Lexington Circle 39402</u> | Printed Name <u>Beverly Little Grice</u>
Precinct <u>Grace Temple</u> |
| 6. Signature <u>Robert E. Cox</u>
Address <u>131 Lexington Circle</u> | Printed Name <u>Robert E. Cox</u>
Precinct <u>Grace Temple</u> |
| 7. Signature <u>Corey Daniel Fowler</u>
Address <u>126 Lexington Circle</u> | Printed Name <u>Corey Daniel Fowler</u>
Precinct <u>Grace Temple</u> |
| 8. Signature <u>Fern H Shands</u>
Address <u>123 Lexington Circle</u> | Printed Name <u>Fern H Shands</u>
Precinct <u>Grace Temple</u> |
| 9. Signature <u>Robert McAture</u>
Address <u>141 Woodraker Cir</u> | Printed Name <u>[Signature]</u>
Precinct <u>Grace Temple</u> |
| 10. Signature <u>Laura A. McKinley</u>
Address <u>411 Rebecca Ave.</u> | Printed Name <u>Laura McKinley</u>
Precinct <u>Court St. Meth. Church</u> |

Municipal Petition

Hattiesburg Land Application Bond Issuance Referendum

To: The Mayor and City Council of the City of Hattiesburg, Mississippi

We, the undersigned qualified electors of the City of Hattiesburg, State of Mississippi, hereby petition that an election be called on the question of whether or not the City of Hattiesburg should issue bonds or otherwise incur debt on the City of Hattiesburg, Mississippi for the purpose of financing the construction, installation and/or operation of a land application system for the treatment of the City of Hattiesburg's wastewater.

- | | |
|---|--|
| 1. Signature <u>Sharon Davis</u>
Address <u>49 Trvon</u> | Printed Name <u>Sharon Davis</u>
Precinct <u>YMCA</u> |
| 2. Signature <u>[Signature]</u>
Address <u>[Address]</u> | Printed Name <u>Billy Wilson</u>
Precinct <u>YMCA</u> |
| 3. Signature <u>Barbara Hugen</u>
Address <u>21 Thon Cinebe</u> | Printed Name <u>Barbara Hugen</u>
Precinct <u>Trinity MCB</u> |
| ✓ 4. Signature <u>Charles R. Dues</u>
Address <u>2125 BROADWAY DR LOT 15</u> | Printed Name _____
Precinct _____ |
| 5. Signature <u>Christy Frazee</u>
Address <u>300 S 2nd Ave</u> | Printed Name <u>Christy Frazee</u>
Precinct <u>YMCA</u> |
| ✓ 6. Signature <u>Eddie Johnson</u>
Address <u>102 St. Joseph St.</u> | Printed Name <u>EDDIE Johnson</u>
Precinct _____ |
| 7. Signature <u>David Ray</u>
Address <u>511 Cox Ave</u> | Printed Name <u>DAVID RAY</u>
Precinct _____ |
| 8. Signature <u>Rebbecca</u>
Address <u>122 Natalie Lane</u> | Printed Name <u>Pou Charbonneau</u>
Precinct <u>Thames</u> |
| 9. Signature <u>Clarence Smith</u>
Address <u>103 South 14th</u> | Printed Name <u>Clarence Smith</u>
Precinct <u>Abbeyley</u> |
| ✓ 10. Signature <u>[Signature]</u>
Address <u>16 B Heartwood Pl Dr</u>
<u>39402</u> | Printed Name <u>Highana Barnes</u>
Precinct _____ |

Municipal Petition

Hattiesburg Land Application Bond Issuance Referendum

To: The Mayor and City Council of the City of Hattiesburg, Mississippi

We, the undersigned qualified electors of the City of Hattiesburg, State of Mississippi, hereby petition that an election be called on the question of whether or not the City of Hattiesburg should issue bonds or otherwise incur debt on the City of Hattiesburg, Mississippi for the purpose of financing the construction, installation and/or operation of a land application system for the treatment of the City of Hattiesburg's wastewater.

1. Signature C. DeJannett
Address 824 Blumberg

Printed Name C. DeJANNETT
Precinct SALVATION ARMY

2. Signature T. Roy Hibbler
Address 1201 Cedar St

Printed Name T. ROY HIBBLER
Precinct SALVATION ARMY

3. Signature Nelson L. Jackson
Address 1205 Cedar

Printed Name NELSON JACKSON
Precinct Salvation Army

4. Signature Michael Lindsey
Address 723 Bonnie Street

Printed Name Michael Lindsey
Precinct Salvation Army

5. Signature Lillie D. Wright
Address 1004 Spencer

Printed Name Lillie D. Wright
Precinct Salvation Army

6. Signature Wheater Pope
Address 123 Tuscan Ave

Printed Name Wheater POPE
Precinct 123 Tuscan AVE

7. Signature Verna L. Miller
Address 1302 Penton St

Printed Name Verna L. Miller
Precinct 1302 Penton St.

8. Signature Ardesia Eaton
Address 1413 Arledge St.

Printed Name Ardesia Eaton
Precinct 1413 Salvation Army

9. Signature Tiffany Butler
Address 1914 Fowler St.
Hattiesburg MS.

Printed Name Tiffany Butler
Precinct Salvation Army

10. Signature Hardy E. Thorne Jr.
Address 212 Dosselt Ave

Printed Name Hardy E Thorne Jr
Precinct Salvation Army

Municipal Petition

Hattiesburg Land Application Bond Issuance Referendum

To: The Mayor and City Council of the City of Hattiesburg, Mississippi

We, the undersigned qualified electors of the City of Hattiesburg, State of Mississippi, hereby petition that an election be called on the question of whether or not the City of Hattiesburg should issue bonds or otherwise incur debt on the City of Hattiesburg, Mississippi for the purpose of financing the construction, installation and/or operation of a land application system for the treatment of the City of Hattiesburg's wastewater.

1. Signature John Lindsey
Address 1410 Cedar St.

Printed Name John Lindsey
Precinct Salvation Army

2. Signature Mattie Lindsey
Address 1410 Cedar St.

Printed Name Mattie Lindsey
Precinct Salvation Army

3. Signature Valerie Horne
Address 1300 Franklin St

Printed Name Valerie Horne
Precinct Salvation Army

4. Signature Mark Wilcox
Address 318 Cypress

Printed Name Mark Wilcox
Precinct Salvation Army

5. Signature Alvin A. Gaudin
Address 406 Maywood Ave

Printed Name _____
Precinct _____

6. Signature Felisha Howze
Address 66 Toney Dr. Hattiesburg

Printed Name Felisha Howze
Precinct Salvation Army

7. Signature Wayne Barrett
Address 105 Short Railroad St

Printed Name Wayne Barrett
Precinct Salvation Army

8. Signature Meo Lester Johnson
Address 1601 Vernon St

Printed Name Meo Lester Johnson
Precinct Salvation Army

9. Signature Ernest V. Reeves
Address _____

Printed Name Ernest V. Reeves
Precinct Salvation Army

10. Signature Larry M. Nick
Address 1101 Cedar St Hattiesburg

Printed Name Larry M. Nick
Precinct Salvation Army

Municipal Petition

Hattiesburg Land Application Bond Issuance Referendum

To: The Mayor and City Council of the City of Hattiesburg, Mississippi

We, the undersigned qualified electors of the City of Hattiesburg, State of Mississippi, hereby petition that an election be called on the question of whether or not the City of Hattiesburg should issue bonds or otherwise incur debt on the City of Hattiesburg, Mississippi for the purpose of financing the construction, installation and/or operation of a land application system for the treatment of the City of Hattiesburg's wastewater.

1. Signature [Signature]
Address 90. ST ANNE, H. Burg

Printed Name Arnold Holliman
Precinct Johnnie Marshall

2. Signature Johnnie Marshall
Address 120 Conti Street

Printed Name Johnnie Marshall
Precinct Train Depot

3. Signature Alexandree Jeff
Address 1301 McInnis street

Printed Name Alexandree Goffin
Precinct Westside

4. Signature Gwendolyn Robinson
Address 417 Frederick St

Printed Name Gwendolyn Robinson
Precinct Train Depot

5. Signature Roger Bennett
Address 212 Edna St.

Printed Name Roger Bennett
Precinct Train Depot

6. Signature Joy Tisdale
Address 2410 McInnis LOOP #97

Printed Name Joy Tisdale
Precinct Train Depot

7. Signature Gregory Tisdale
Address 602 Tipton St

Printed Name Gregory Tisdale
Precinct Train Depot

8. Signature Anita R. Tisdale
Address 602 S. Tipton Street

Printed Name Anita R. Tisdale
Precinct Train Depot

9. Signature [Signature]
Address 611 S 214 Ave.

Printed Name Michael J. Soto
Precinct Train Depot

10. Signature Sheryl K Grewer
Address 503 ONE CORB ST

Printed Name Sheryl K Grewer
Precinct Train Depot

Municipal Petition

Hattiesburg Land Application Bond Issuance Referendum

To: The Mayor and City Council of the City of Hattiesburg, Mississippi

We, the undersigned qualified electors of the City of Hattiesburg, State of Mississippi, hereby petition that an election be called on the question of whether or not the City of Hattiesburg should issue bonds or otherwise incur debt on the City of Hattiesburg, Mississippi for the purpose of financing the construction, installation and/or operation of a land application system for the treatment of the City of Hattiesburg's wastewater.

- | | |
|---|--|
| 1. Signature <u>Brittney Poole</u> | Printed Name <u>Brittney Poole</u> |
| Address <u>103 Foxfire Drive Apt #1</u> | Precinct <u>Kemper</u> |
| <u>Hattiesburg MS 39401</u> | |
| 2. Signature <u>Lutheria Jefferson</u> | Printed Name <u>Lutheria Jefferson</u> |
| Address <u>5556 West 7th St. Apt D3</u> | Precinct <u>Kemper</u> |
| <u>Hattiesburg MS</u> | |
| 3. Signature <u>Jessie Thigpen</u> | Printed Name <u>Jessie Thigpen</u> |
| Address <u>213 Dearborne St.</u> | Precinct <u>Kemper</u> |
| | |
| 4. Signature <u>Larkin Posey</u> | Printed Name <u>Larkin Posey</u> |
| Address <u>139 Anita dr.</u> | Precinct <u>Kemper</u> |
| | |
| 5. Signature <u>Deveonta Dixon</u> | Printed Name <u>Deveonta Dixon</u> |
| Address <u>135 Anita Dr. Hattiesburg MS</u> | Precinct <u>Kemper</u> |
| | |
| 6. Signature <u>Donterious Bowers</u> | Printed Name <u>Donterious Bowers</u> |
| Address <u>Hattiesburg MS</u> | Precinct _____ |
| | |
| 7. Signature <u>Brandon Leggett</u> | Printed Name <u>Brandon Leggett</u> |
| Address _____ | Precinct _____ |
| | |
| 8. Signature <u>Alawi Sabih</u> | Printed Name <u>Alawi Sabih</u> |
| Address _____ | Precinct _____ |
| | |
| 9. Signature <u>Tanjula Wesley</u> | Printed Name <u>Tanjula Wesley</u> |
| Address _____ | Precinct _____ |
| | |
| 10. Signature <u>Tyrone Steward</u> | Printed Name <u>Tyrone Steward</u> |
| Address _____ | Precinct _____ |

Municipal Petition

Hattiesburg Land Application Bond Issuance Referendum

To: The Mayor and City Council of the City of Hattiesburg, Mississippi

We, the undersigned qualified electors of the City of Hattiesburg, State of Mississippi, hereby petition that an election be called on the question of whether or not the City of Hattiesburg should issue bonds or otherwise incur debt on the City of Hattiesburg, Mississippi for the purpose of financing the construction, installation and/or operation of a land application system for the treatment of the City of Hattiesburg's wastewater.

1. Signature Jackie Panda
Address 135 Wedgewood Tr.

Printed Name Jackie Panda
Precinct Community Ctr

2. Signature R. M. P. H.
Address 135 Wedgewood Tr.

Printed Name Ron Panda
Precinct Comm. Ctr.

3. Signature Dashonda Jones
Address 120 Jackson St

Printed Name _____
Precinct _____

4. Signature J. M.
Address 10 Willow RDC

Printed Name JOSEPH TODD GRAY
Precinct _____

5. Signature D. Fairley
Address 118 Montague St.

Printed Name Dorothy Fairley
Precinct Community Center Precinct

6. Signature Demetrius Wiley
Address 190 Bawls Spring Loop Rd

Printed Name Demetrius Wiley
Precinct _____

7. Signature Henderson
Address 149 West 5th Ave

Printed Name Henderson Cunningham
Precinct _____

8. Signature Vecharita Bonner
Address 947 Holverson Rd

Printed Name Vecharita Bonner
Precinct _____

9. Signature W. Gandy
Address 24 Mill Creek Dr.

Printed Name Winter Gandy
Precinct Boys and Girls Club

10. Signature Mary Williams
Address 78 Wisteria Dr

Printed Name Mary Williams
Precinct Lillie Burn

Municipal Petition

Hattiesburg Land Application Bond Issuance Referendum

To: The Mayor and City Council of the City of Hattiesburg, Mississippi

We, the undersigned qualified electors of the City of Hattiesburg, State of Mississippi, hereby petition that an election be called on the question of whether or not the City of Hattiesburg should issue bonds or otherwise incur debt on the City of Hattiesburg, Mississippi for the purpose of financing the construction, installation and/or operation of a land application system for the treatment of the City of Hattiesburg's wastewater.

- | | |
|--|---|
| ✓ 1. Signature <u>[Signature]</u>
Address <u>136 Beechwood Dr.</u> | Printed Name <u>Quentin Parsons</u>
Precinct _____ |
| ✓ 2. Signature <u>Emerada H. Blackmon</u>
Address <u>11 Classic Woods Dr.</u> | Printed Name <u>EMERADA BLACKMON</u>
Precinct _____ |
| ✓ 3. Signature <u>[Signature]</u>
Address <u>8 Fathom Cir</u> | Printed Name _____
Precinct _____ |
| 4. Signature <u>Willie Jean Simpson</u>
Address <u>8 Fathom Circle</u> | Printed Name <u>Willie Jean Simpson</u>
Precinct _____ |
| 5. Signature <u>[Signature]</u>
Address <u>115 Brycewood Cir</u> | Printed Name <u>Jared Church</u>
Precinct <u>YMCA</u> |
| 6. Signature <u>Sarah Church</u>
Address <u>115 Brycewood Cir.</u> | Printed Name <u>Sarah Church</u>
Precinct <u>YMCA</u> |
| ✓ 7. Signature <u>[Signature]</u>
Address _____ | Printed Name _____
Precinct _____ |
| 8. Signature <u>Jessica Rich</u>
Address <u>205 Shadowwood Drive</u> | Printed Name <u>Jessica Rich</u>
Precinct <u>Wesley Manor Ret.</u> |
| 9. Signature <u>Jerry Woodland</u>
Address <u>310 W. H. Ave. Hattiesburg MS</u> | Printed Name <u>Jerry Woodland</u>
Precinct <u>Camp School</u> |
| 10. Signature <u>Chaukara Bonner</u>
Address <u>103 ROSEA AVE</u> | Printed Name <u>Chaukara Bonner</u>
Precinct <u>Rowan</u> |

Municipal Petition

Hattiesburg Land Application Bond Issuance Referendum

To: The Mayor and City Council of the City of Hattiesburg, Mississippi

We, the undersigned qualified electors of the City of Hattiesburg, State of Mississippi, hereby petition that an election be called on the question of whether or not the City of Hattiesburg should issue bonds or otherwise incur debt on the City of Hattiesburg, Mississippi for the purpose of financing the construction, installation and/or operation of a land application system for the treatment of the City of Hattiesburg's wastewater.

1. Signature Peray Lane Printed Name _____
Address _____ Precinct _____

2. Signature A. Ornel Printed Name _____
Address 310 magnolia Ave Precinct _____

3. Signature Shadine S Pittman Printed Name _____
Address 104 Anita Dr Precinct _____

4. Signature Charles J Printed Name _____
Address 110 Kofia Ave Precinct _____

5. Signature B. Snyder Printed Name _____
Address 813 Glenwood, Dr. Precinct _____

6. Signature L McDonald Printed Name _____
Address 813 Glenwood Dr. Precinct _____

7. Signature Mary Myers Printed Name _____
Address 30 Myers Hill Rd Precinct _____

8. Signature Dallas Myers Printed Name _____
Address 81 John E. Myers Rd Precinct _____

9. Signature Kurt J Printed Name _____
Address _____ Precinct _____

10. Signature Pam Stowell Printed Name _____
Address 2300 Lincoln Rd Precinct _____

39402

Municipal Petition

Hattiesburg Land Application Bond Issuance Referendum

To: The Mayor and City Council of the City of Hattiesburg, Mississippi

We, the undersigned qualified electors of the City of Hattiesburg, State of Mississippi, hereby petition that an election be called on the question of whether or not the City of Hattiesburg should issue bonds or otherwise incur debt on the City of Hattiesburg, Mississippi for the purpose of financing the construction, installation and/or operation of a land application system for the treatment of the City of Hattiesburg's wastewater.

1. Signature Courtney Smith
Address Hattiesburg MS

Printed Name Courtney Smith
Precinct _____

2. Signature Malcolm Curtis
Address 112 Pine Dr.

Printed Name _____
Precinct _____

3. Signature Brad Kelly
Address 133 Anita Dr.

Printed Name Brad R. Kelly
Precinct _____

4. Signature Adrian S. Easterling
Address 219 Glendale Ave.

Printed Name _____
Precinct _____

5. Signature Corey Spens
Address _____

Printed Name _____
Precinct _____

6. Signature Domine Jones
Address 19 Cordova Cr.

Printed Name Domine Jones
Precinct _____

7. Signature Jackson Hutto
Address 63 West 4th St.

Printed Name _____
Precinct _____

8. Signature Leslie R. Mosley
Address _____

Printed Name Leslie Mosley
Precinct _____

9. Signature Coan Collins
Address 2313 Johnson Rd.

Printed Name Coan Collins
Precinct _____

10. Signature Alvin Hall
Address _____

Printed Name _____
Precinct _____

Municipal Petition

Hattiesburg Land Application Bond Issuance Referendum

To: The Mayor and City Council of the City of Hattiesburg, Mississippi

We, the undersigned qualified electors of the City of Hattiesburg, State of Mississippi, hereby petition that an election be called on the question of whether or not the City of Hattiesburg should issue bonds or otherwise incur debt on the City of Hattiesburg, Mississippi for the purpose of financing the construction, installation and/or operation of a land application system for the treatment of the City of Hattiesburg's wastewater.

- | | |
|--------------------------------------|----------------------------------|
| 1. Signature <u>Mary Jo Daniels</u> | Printed Name _____ |
| Address <u>Telewest 7th Ave.</u> | Precinct _____ |
| 2. Signature <u>Deborah McDaniel</u> | Printed Name _____ |
| Address _____ | Precinct _____ |
| 3. Signature <u>Jeffrey Long</u> | Printed Name _____ |
| Address <u>Hattiesburg</u> | Precinct _____ |
| 4. Signature <u>Amber Deloach</u> | Printed Name _____ |
| Address <u>Hattiesburg MS.</u> | Precinct _____ |
| 5. Signature <u>Jeremiah H</u> | Printed Name _____ |
| Address _____ | Precinct _____ |
| 6. Signature <u>Symone D.</u> | Printed Name _____ |
| Address _____ | Precinct _____ |
| 7. Signature <u>Terry Davis</u> | Printed Name _____ |
| Address <u>Hattiesburg MS.</u> | Precinct _____ |
| 8. Signature <u>Deonte Dixon</u> | Printed Name <u>Deonte Dixon</u> |
| Address <u>213 Dearborne St.</u> | Precinct _____ |
| 9. Signature <u>Donna Bane</u> | Printed Name _____ |
| Address _____ | Precinct _____ |
| 10. Signature <u>Donetris Evans</u> | Printed Name _____ |
| Address _____ | Precinct _____ |

Municipal Petition

Hattiesburg Land Application Bond Issuance Referendum

To: The Mayor and City Council of the City of Hattiesburg, Mississippi

We, the undersigned qualified electors of the City of Hattiesburg, State of Mississippi, hereby petition that an election be called on the question of whether or not the City of Hattiesburg should issue bonds or otherwise incur debt on the City of Hattiesburg, Mississippi for the purpose of financing the construction, installation and/or operation of a land application system for the treatment of the City of Hattiesburg's wastewater.

1. Signature Teresa McMillan Printed Name _____
Address 9 Magnolia Dr. Precinct _____
2. Signature Kanya T. Dunoloph Printed Name _____
Address _____ Precinct _____
3. Signature Alexis Cain Printed Name _____
Address 6631 Cherry Lane Precinct _____
4. Signature Iskely Maurice Printed Name _____
Address 132 Lincoln Dr. Precinct _____
5. Signature Kenneth Brady Printed Name _____
Address _____ Precinct Hattiesburg
6. Signature Travis Lancaster Printed Name _____
Address 1738 Remy Dr. Precinct _____
7. Signature Deondrea Smith Printed Name _____
Address 1409 Foxworth Dr. Precinct _____
8. Signature Chasity Harris Printed Name _____
Address 1409 Foxworth Dr. Precinct _____
9. Signature Marissa Perry Printed Name _____
Address _____ Precinct _____
10. Signature Corey Johnson Printed Name _____
Address 1600 Foxworth Dr. Precinct _____

Municipal Petition

Hattiesburg Land Application Bond Issuance Referendum

To: The Mayor and City Council of the City of Hattiesburg, Mississippi

We, the undersigned qualified electors of the City of Hattiesburg, State of Mississippi, hereby petition that an election be called on the question of whether or not the City of Hattiesburg should issue bonds or otherwise incur debt on the City of Hattiesburg, Mississippi for the purpose of financing the construction, installation and/or operation of a land application system for the treatment of the City of Hattiesburg's wastewater.

1. Signature [Signature]
Address 1418 Magnolia Ave

Printed Name _____
Precinct _____

2. Signature [Signature]
Address _____

Printed Name _____
Precinct _____

3. Signature [Signature]
Address Hattiesburg MS

Printed Name _____
Precinct _____

4. Signature [Signature]
Address _____

Printed Name _____
Precinct _____

5. Signature [Signature]
Address Hattiesburg MS

Printed Name _____
Precinct _____

6. Signature [Signature]
Address _____

Printed Name _____
Precinct _____

7. Signature [Signature]
Address 1706 Harvey Rd.

Printed Name _____
Precinct _____

8. Signature [Signature]
Address 4401 Jessie Ave 39401

Printed Name Charmaine Robinson
Precinct _____

9. Signature [Signature]
Address Hattiesburg

Printed Name _____
Precinct _____

10. Signature [Signature]
Address _____

Printed Name _____
Precinct _____

Municipal Petition

Hattiesburg Land Application Bond Issuance Referendum

To: The Mayor and City Council of the City of Hattiesburg, Mississippi

We, the undersigned qualified electors of the City of Hattiesburg, State of Mississippi, hereby petition that an election be called on the question of whether or not the City of Hattiesburg should issue bonds or otherwise incur debt on the City of Hattiesburg, Mississippi for the purpose of financing the construction, installation and/or operation of a land application system for the treatment of the City of Hattiesburg's wastewater.

- | | |
|---|--------------------|
| 1. Signature <u>George Curtis</u> | Printed Name _____ |
| Address <u>112 Pine Drive</u> | Precinct _____ |
| 2. Signature <u>Eric Henry</u> | Printed Name _____ |
| Address <u>367 Eatonville Rd</u> | Precinct _____ |
| 3. Signature <u>Justin C. Kelly</u> | Printed Name _____ |
| Address <u>111 Pinedale</u> | Precinct _____ |
| 4. Signature <u>Wm L. McCall</u> | Printed Name _____ |
| Address <u>104 Bearbone St</u> | Precinct _____ |
| 5. Signature <u>Andrew Halsey</u> | Printed Name _____ |
| Address <u>804 BARKLEY Rd</u> | Precinct _____ |
| 6. Signature <u>Ch. Paul</u> | Printed Name _____ |
| Address <u>165 Dilmore Dennis Rd</u> | Precinct _____ |
| 7. Signature <u>Ashley Cooley</u> | Printed Name _____ |
| Address <u>105 Richter 39476</u> | Precinct _____ |
| 8. Signature <u>Freddie R Smith SR.</u> | Printed Name _____ |
| Address <u>4 Eatonville Rd Apt C</u> | Precinct _____ |
| 9. Signature <u>Brandon Eckstein</u> | Printed Name _____ |
| Address <u>1008 Marilyn Street</u> | Precinct _____ |
| 10. Signature <u>[Signature]</u> | Printed Name _____ |
| Address <u>Same as above</u> | Precinct _____ |

Municipal Petition

Hattiesburg Land Application Bond Issuance Referendum

To: The Mayor and City Council of the City of Hattiesburg, Mississippi

We, the undersigned qualified electors of the City of Hattiesburg, State of Mississippi, hereby petition that an election be called on the question of whether or not the City of Hattiesburg should issue bonds or otherwise incur debt on the City of Hattiesburg, Mississippi for the purpose of financing the construction, installation and/or operation of a land application system for the treatment of the City of Hattiesburg's wastewater.

1. Signature [Signature]
Address _____

Printed Name _____
Precinct _____

2. Signature JAMES SMITH
Address _____

Printed Name _____
Precinct _____

3. Signature ROY ROBERTS
Address _____

Printed Name _____
Precinct _____

4. Signature LLOYD LINDSEY
Address _____

Printed Name _____
Precinct _____

5. Signature DEREK MOORE
Address _____

Printed Name _____
Precinct _____

6. Signature George Kennedy
Address _____

Printed Name _____
Precinct _____

7. Signature Brittany Brown
Address _____

Printed Name _____
Precinct _____

8. Signature Kyle Heard
Address _____

Printed Name _____
Precinct _____

9. Signature Madala Ibarra
Address _____

Printed Name _____
Precinct _____

10. Signature Kystal Dziel
Address [Signature]

Printed Name _____
Precinct _____

Municipal Petition

Hattiesburg Land Application Bond Issuance Referendum

To: The Mayor and City Council of the City of Hattiesburg, Mississippi

We, the undersigned qualified electors of the City of Hattiesburg, State of Mississippi, hereby petition that an election be called on the question of whether or not the City of Hattiesburg should issue bonds or otherwise incur debt on the City of Hattiesburg, Mississippi for the purpose of financing the construction, installation and/or operation of a land application system for the treatment of the City of Hattiesburg's wastewater.

- | | |
|--|--|
| 1. Signature <u>Clyde H. Edwards</u>
Address <u>201 Williams St Hattiesburg, MS</u> | Printed Name <u>Clyde H. Edwards</u>
Precinct <u>Train Depot</u> |
| Signature <u>Nawansa Harris</u>
Address <u>78 Wisteria Dr.</u> | Printed Name <u>Nawansa Harris</u>
Precinct <u>Train Depot</u> |
| 3. Signature <u>Gregory D. Johnson</u>
Address <u>610 Charles St</u> | Printed Name <u>Gregory D. Johnson</u>
Precinct <u>Train Depot</u> |
| 4. Signature <u>Steve Mack</u>
Address <u>1407 Rebecca Ave.</u> | Printed Name <u>Steve Mack</u>
Precinct <u>1407 Rebecca Ave.</u> |
| Signature <u>Paula K. Smith</u>
Address <u>403 McSwain St.</u> | Printed Name <u>Paula K. Smith</u>
Precinct <u>Train Depot</u> |
| 6. Signature <u>Lemuel James</u>
Address <u>209 UNETTA #13</u> | Printed Name <u>LEMUEL JAMES</u>
Precinct <u>TRAIN DEPOT</u> |
| 7. Signature <u>Lotonya R. Sims</u>
Address <u>612 Campbell Loop Apt 1</u> | Printed Name <u>Lotonya R. Sims</u>
Precinct <u>612 Campbell Loop Apt 1</u> |
| 8. Signature <u>Esther I. Sharplin</u>
Address <u>814 Buschman St</u> | Printed Name <u>Esther I. Sharplin</u>
Precinct <u>Train Depot</u> |
| 9. Signature <u>Nakasha Yvette Bester</u>
Address <u>1016 Frederick Street</u> | Printed Name <u>Nakasha Yvette Bester</u>
Precinct <u>Train Depot</u> |
| 10. Signature <u>Roderick Graves</u>
Address <u>811 Grace Ave.</u> | Printed Name <u>Roderick Graves</u>
Precinct <u>Train Depot</u> |

Municipal Petition

Hattiesburg Land Application Bond Issuance Referendum

To: The Mayor and City Council of the City of Hattiesburg, Mississippi

We, the undersigned qualified electors of the City of Hattiesburg, State of Mississippi, hereby petition that an election be called on the question of whether or not the City of Hattiesburg should issue bonds or otherwise incur debt on the City of Hattiesburg, Mississippi for the purpose of financing the construction, installation and/or operation of a land application system for the treatment of the City of Hattiesburg's wastewater.

- | | |
|--|--|
| 1. Signature <u>Casandra Jones</u>
Address <u>6313 Magnolia Ave.</u> | Printed Name <u>Casandra Jones</u>
Precinct _____ |
| 2. Signature <u>Fredia Stan</u>
Address _____ | Printed Name _____
Precinct _____ |
| 3. Signature <u>Adriana Esterling</u>
Address <u>Hattiesburg</u> | Printed Name _____
Precinct _____ |
| 4. Signature <u>Deanna Jones</u>
Address <u>1701 Cambridge Dr.</u> | Printed Name _____
Precinct _____ |
| 5. Signature <u>Beatrice Wright</u>
Address _____ | Printed Name _____
Precinct _____ |
| 6. Signature <u>Ashley Davis</u>
Address <u>1706 Michigan Ave.</u> | Printed Name _____
Precinct _____ |
| 7. Signature <u>Ledale Higgins</u>
Address _____ | Printed Name _____
Precinct _____ |
| 8. Signature <u>Heidi Crowfoot</u>
Address <u>Hattiesburg MS. 39401</u> | Printed Name _____
Precinct _____ |
| 9. Signature <u>Gerda Dozier</u>
Address <u>18 Charlie Dr.</u> | Printed Name _____
Precinct _____ |
| 10. Signature <u>Malcolm Curtis</u>
Address <u>Hattiesburg MS.</u> | Printed Name _____
Precinct _____ |

Municipal Petition

Hattiesburg Land Application Bond Issuance Referendum

To: The Mayor and City Council of the City of Hattiesburg, Mississippi

We, the undersigned qualified electors of the City of Hattiesburg, State of Mississippi, hereby petition that an election be called on the question of whether or not the City of Hattiesburg should issue bonds or otherwise incur debt on the City of Hattiesburg, Mississippi for the purpose of financing the construction, installation and/or operation of a land application system for the treatment of the City of Hattiesburg's wastewater.

Signature Willie Woullard
Address 1501 Cedar St

Printed Name Willie Woullard
Precinct Salvation Army

Signature Therak Nathaniel
Address 802 S 17th Ave

Printed Name Therak Nathaniel
Precinct Hempstead Park

Signature Sandra Wood
Address 312 Rural Place

Printed Name Charlie Jones
Precinct Word 2

4. Signature Emma Pope
Address 505 Bradley Rd City

Printed Name Emma Pope
Precinct Palmer Crossing

Signature Sandra Shelby
Address 714 Longwood Dr

Printed Name Sandra Shelby
Precinct Precinct National Guard Army

Signature Shavene McAllister Corcoran
Address 1307 Penton St Hburg

Printed Name Shavene McAllister Corcoran
Precinct Salvation Army

Signature Richard Roberts
Address 1205 Cedar St

Printed Name Richard Roberts Sr
Precinct SALVATION ARMY

8. Signature Shirley Scott
Address 10 Shiloh Dr Hburg

Printed Name Shirley Scott
Precinct Wesley Manor

Signature Michael G. Jordan
Address 100 Olive St

Printed Name Michael G. Jordan
Precinct Lillie Precinct

Signature Christopher N. Gray Jr
Address 725 GRACE AVE. HATTIESBURG

Printed Name CHRISTOPHER N. GRAY
Precinct NATIONAL GUARD ARM

MAR - 8 2016

BY

CITY CLERK

DEPUTY CLERK

Municipal Petition

Hattiesburg Land Application Bond Issuance Referendum

To: The Mayor and City Council of the City of Hattiesburg, Mississippi

We, the undersigned qualified electors of the City of Hattiesburg, State of Mississippi, hereby petition that an election be called on the question of whether or not the City of Hattiesburg should issue bonds or otherwise incur debt on the City of Hattiesburg, Mississippi for the purpose of financing the construction, installation and/or operation of a land application system for the treatment of the City of Hattiesburg's wastewater.

1. Signature Joseph Saucier Jr Printed Name Joseph Saucier Jr
Address 414 Martin L King Precinct Rowan

2. Signature Marshall Cox Jr Printed Name Marshall Cox Jr
Address 508 Astor St Precinct Rowan

3. Signature Tangela Beckum Printed Name Tangela Beckum
Address 318 Venetian Way Precinct Sigler Center

4. Signature Bryan McKinley Printed Name Bryan McKinley
Address 415 Damas Ave Precinct Rowan

5. Signature Demetrius Turner Printed Name Demetrius Turner
Address 100 Bankston Arms Dr Precinct Rowan

6. Signature Nicole McAlair Printed Name Nicole McAlair
Address 10 Blankinship Circle Precinct Rowan

7. Signature Helen O'Neal Printed Name Helen O'Neal
Address 303 J C Killingsworth Dr Precinct Rowan

8. Signature Mary Wynn Printed Name MARY Wynn
Address Le Picken's Cove Precinct Rowan

9. Signature Aileta McBride Printed Name Aileta McBride
Address 204 J C Killingsworth Precinct Rowan

10. Signature Priscilla A. Walker Printed Name Priscilla A. Walker
Address 557 William Carey Hwy Precinct ROWAN

Municipal Petition

Hattiesburg Land Application Bond Issuance Referendum

To: The Mayor and City Council of the City of Hattiesburg, Mississippi

We, the undersigned qualified electors of the City of Hattiesburg, State of Mississippi, hereby petition that an election be called on the question of whether or not the City of Hattiesburg should issue bonds or otherwise incur debt on the City of Hattiesburg, Mississippi for the purpose of financing the construction, installation and/or operation of a land application system for the treatment of the City of Hattiesburg's wastewater.

- | | |
|---|---|
| 1. Signature <u>Victoria Scott</u>
Address <u>3306 511th</u> | Printed Name <u>Victoria Scott</u>
Precinct _____ |
| 2. Signature <u>Sarah Walker</u>
Address <u>607 Dulce</u> | Printed Name <u>SARAH WALKER</u>
Precinct <u>1st Sacred Heart</u> |
| Signature <u>Cathy Gray</u>
Address <u>725 Grace Ave</u> | Printed Name <u>CATHY Gray</u>
Precinct <u>12 National Road am</u> |
| Signature <u>Hattie Brown</u>
Address <u>615 Elnora Knight Rd
Hiburg, MS 39401</u> | Printed Name _____
Precinct _____ |
| Signature <u>Mark Brown</u>
Address <u>1107 W 5th St</u> | Printed Name <u>MARK BROWN</u>
Precinct <u>BROWN</u> |
| Signature <u>Lisa Means</u>
Address <u>515 Columbia St</u> | Printed Name <u>Lisa V. MEANS</u>
Precinct <u>Cultural Center</u> |
| Signature <u>Kaprice Thomas</u>
Address <u>715 Columbia St.</u> | Printed Name <u>Kaprice Thomas</u>
Precinct <u>Culture Center</u> |
| Signature <u>Leroy McFarland</u>
Address <u>6850 US 49 Apt</u> | Printed Name <u>owens L. McFarland</u>
Precinct <u>Sdr 1a</u> |
| 9. Signature <u>Angela Daniels</u>
Address <u>3305 Luper Dr</u> | Printed Name <u>Angelica Daniels</u>
Precinct <u>USM</u> |
| Signature <u>Carlene Daniels</u>
Address <u>3305 Luper</u> | Printed Name <u>CARlene Daniels</u>
Precinct <u>USM</u> |

Municipal Petition

Hattiesburg Land Application Bond Issuance Referendum

To: The Mayor and City Council of the City of Hattiesburg, Mississippi

We, the undersigned qualified electors of the City of Hattiesburg, State of Mississippi, hereby petition that an election be called on the question of whether or not the City of Hattiesburg should issue bonds or otherwise incur debt on the City of Hattiesburg, Mississippi for the purpose of financing the construction, installation and/or operation of a land application system for the treatment of the City of Hattiesburg's wastewater.

1. Signature <u>Osie W. Burse</u> Address <u>85 Jacksonwood Ct. #36</u>	Printed Name <u>Osie Burse</u> Precinct <u>Dixie Pine</u>
2. Signature <u>Terrill Lewis</u> Address <u>85 Jacksonwood Ct. #35</u>	Printed Name <u>Terrill Lewis</u> Precinct <u>Dixie Pine</u>
3. Signature <u>Regina Washington</u> Address <u>85 Jacksonwood Ct. #42</u>	Printed Name <u>Regina Washington</u> Precinct <u>Dixie Pine</u>
4. Signature <u>Charlie Epting</u> Address <u>85 Jacksonwood Ct. #26</u>	Printed Name <u>Charlie Epting</u> Precinct <u>Dixie Pine</u>
5. Signature <u>Annie Everett</u> Address <u>85 Jacksonwood Ct. C-2</u>	Printed Name <u>Annie Everett</u> Precinct <u>Dixie Pine</u>
6. Signature <u>Jennifer Nicholson</u> Address <u>85 Jacksonwood Ct. #40</u>	Printed Name <u>Jennifer Nicholson</u> Precinct <u>Dixie Pine</u>
7. Signature <u>Joe Perkins</u> Address <u>85 Jacksonwood Ct. B-6</u>	Printed Name <u>Joe Perkins</u> Precinct <u>Dixie Pine</u>
8. Signature <u>Ned Merrill</u> Address <u>85 Jacksonwood Ct. D-4</u>	Printed Name <u>Ned Merrill</u> Precinct <u>Dixie Pine</u>
9. Signature <u>Booker Merrill</u> Address <u>85 Jacksonwood Ct. D-6</u>	Printed Name <u>Booker Merrill</u> Precinct <u>Dixie Pine</u>
10. Signature <u>Wesley Sutton</u> Address <u>85 Jacksonwood Ct. #43</u>	Printed Name <u>Wesley Sutton</u> Precinct <u>Dixie Pine</u>

Municipal Petition

Hattiesburg Land Application Bond Issuance Referendum

To: The Mayor and City Council of the City of Hattiesburg, Mississippi

We, the undersigned qualified electors of the City of Hattiesburg, State of Mississippi, hereby petition that an election be called on the question of whether or not the City of Hattiesburg should issue bonds or otherwise incur debt on the City of Hattiesburg, Mississippi for the purpose of financing the construction, installation and/or operation of a land application system for the treatment of the City of Hattiesburg's wastewater.

- | | |
|---|--|
| 1. Signature <u>Sam Norman</u>
Address <u>85 Jacksonwood Ct B-2</u> | Printed Name <u>SAM NORMAN</u>
Precinct <u>Dixie Pine Central</u> |
| 2. Signature <u>Lee A. Jemison</u>
Address <u>85 Jacksonwood Ct. A-1</u> | Printed Name <u>Lee Jemison</u>
Precinct <u>Dixie Pine Central</u> |
| Signature <u>Terry Gaines</u>
Address <u>85 Jacksonwood Ct 44</u> | Printed Name <u>Terry Gaines</u>
Precinct <u>Dixie Pine Central</u> |
| Signature <u>Rosevelt Dantla</u>
Address <u>85 Jacksonwood Ct.</u> | Printed Name _____
Precinct <u>Dixie Pine</u> |
| Signature <u>George Haney</u>
Address <u>85 Jacksonwood Ct H-40</u> | Printed Name <u>George Haney</u>
Precinct <u>Dixie Pine Central</u> |
| 6. Signature <u>Louis Hayton</u>
Address <u>85 Jacksonwood B-1</u> | Printed Name <u>Louis Hayton</u>
Precinct <u>Dixie Pine</u> |
| Signature <u>Annie Jackson</u>
Address <u>85 Jacksonwood Ct A-3</u> | Printed Name <u>Annie Jackson</u>
Precinct <u>Dixie Pine</u> |
| 8. Signature <u>DONALD SERTIN</u>
Address <u>85 Jacksonwood Ct. A-3</u> | Printed Name <u>Donald Sertin</u>
Precinct <u>Dixie Pine</u> |
| 9. Signature <u>Tommi Lott</u>
Address <u>85 Jacksonwood Ct. #29</u> | Printed Name <u>Tommi Lott</u>
Precinct <u>Dixie Pine</u> |
| Signature <u>Rhodes Hayes</u>
Address <u>85 Jacksonwood Ct. #27</u> | Printed Name <u>Rhodes Hayes</u>
Precinct <u>Dixie Pine</u> |

Municipal Petition

Hattiesburg Land Application Bond Issuance Referendum

To: The Mayor and City Council of the City of Hattiesburg, Mississippi

We, the undersigned qualified electors of the City of Hattiesburg, State of Mississippi, hereby petition that an election be called on the question of whether or not the City of Hattiesburg should issue bonds or otherwise incur debt on the City of Hattiesburg, Mississippi for the purpose of financing the construction, installation and/or operation of a land application system for the treatment of the City of Hattiesburg's wastewater.

Signature Felecia Nix
Address 414 M.L.K. Ave

Printed Name Felecia Nix
Precinct Rowan

Signature Joycelyn Page
Address 93 GOLF COURSE Rd

Printed Name Joycelyn Page
Precinct WORTH HEIGHT

Signature Mary Graham
Address 713 John St.

Printed Name MARY Graham
Precinct Rowan

Signature Isaac Reed
Address 1747 Edward St.

Printed Name Isaac Reed
Precinct Rowan

Signature Herman Scott
Address 1747 Edward St.

Printed Name HERMAN Scott
Precinct Rowan

Signature Bennie Brown
Address 713 ELLIS AVE

Printed Name Bennie Brown
Precinct Rowan High School

Signature Eddie Barr
Address 102 Cypress Ave-

Printed Name Fredrick Barr
Precinct Rowan High School

Signature Nancy Bourne
Address P.O. Box 989

Printed Name Nancy Bourne
Precinct 4

Signature Dessa Williams
Address 711 Edg Ave

Printed Name Dessa Williams
Precinct Rowan

Signature Henry L. Noble
Address P.O. Box 989

Printed Name HENRY L Noble
Precinct 4

Municipal Petition

Hattiesburg Land Application Bond Issuance Referendum

To: The Mayor and City Council of the City of Hattiesburg, Mississippi

We, the undersigned qualified electors of the City of Hattiesburg, State of Mississippi, hereby petition that an election be called on the question of whether or not the City of Hattiesburg should issue bonds or otherwise incur debt on the City of Hattiesburg, Mississippi for the purpose of financing the construction, installation and/or operation of a land application system for the treatment of the City of Hattiesburg's wastewater.

Signature Melchester Woodland
Address 103 Freedom Ave

Printed Name Melchester Woodland
Precinct Rowan

Signature Bobby G Berry
Address 103 Freedom Ave

Printed Name Bobby G Berry
Precinct Rowan

Signature Ada Maurice Lindsey
Address 201 Katie Ave. D#25

Printed Name Ada Maurice Lindsey
Precinct Rowan

Signature Penny M Hayes
Address 107 Ruby Ave

Printed Name Penny M Hayes
Precinct Rowan

Signature Albert Stokes
Address 703 Ellis Ave

Printed Name ALBERT STOKES
Precinct Rowan

Signature Patsy D Jones
Address 124 Cypress Ave

Printed Name Patsy D. Jones
Precinct Rowan

Signature Jessica Wright
Address 3302 Luper Dr

Printed Name Jessica Wright
Precinct Rowan

Signature Ronnie Wilson
Address 112 S. Killingworth

Printed Name RONNIE WILSON
Precinct Rowan

Signature Thelma Jackson
Address 610 Francis Street

Printed Name Thelma Jackson
Precinct 610 Francis Street

Signature Terry Donald
Address 201 Katie Ave

Printed Name Terry Donald
Precinct Rowan

Municipal Petition

Hattiesburg Land Application Bond Issuance Referendum

To: The Mayor and City Council of the City of Hattiesburg, Mississippi

We, the undersigned qualified electors of the City of Hattiesburg, State of Mississippi, hereby petition that an election be called on the question of whether or not the City of Hattiesburg should issue bonds or otherwise incur debt on the City of Hattiesburg, Mississippi for the purpose of financing the construction, installation and/or operation of a land application system for the treatment of the City of Hattiesburg's wastewater.

Signature Willie Pearl Boyd
Address 519 DOUGLASS ST

Printed Name WILLIE PEARL BOYD
Precinct DPC

Signature Edna Burkett
Address 229 out ave Hburg

Printed Name Edna Burkett
Precinct DPC

Signature Paul Edwards
Address 501 Brady Rd.

Printed Name Paul Edwards
Precinct DPC

Signature Yumeca Carter
Address 117 Progress St

Printed Name Yumeca Carter
Precinct DPC

Signature Sam Wondra Conner
Address 204 S. Washington Ave

Printed Name Sam Wondra Conner
Precinct DPC

Signature Joshua P. Arnold
Address 823 Johnston St. 39401

Printed Name Joshua P. Arnold
Precinct DPC

Signature Sherri White
Address 837 Laura St Hburg 39401

Printed Name Sherri White
Precinct DPC

Signature Samuel White
Address 842 Laura St Hburg 39401

Printed Name Samuel White
Precinct DPC

Signature Betty Young
Address 205 Redington Rd.

Printed Name Betty Young
Precinct DPC

Signature Alexis Witt
Address 225 old airport rd.

Printed Name Alexis Witt
Precinct DPC

Municipal Petition

Hattiesburg Land Application Bond Issuance Referendum

To: The Mayor and City Council of the City of Hattiesburg, Mississippi

We, the undersigned qualified electors of the City of Hattiesburg, State of Mississippi, hereby petition that an election be called on the question of whether or not the City of Hattiesburg should issue bonds or otherwise incur debt on the City of Hattiesburg, Mississippi for the purpose of financing the construction, installation and/or operation of a land application system for the treatment of the City of Hattiesburg's wastewater.

Signature Charles McIntyre
Address 509 Satchel Rd

Printed Name Charles McIntyre
Precinct Dixie Pine

Signature Shameka Lugo
Address 509 Satchel

Printed Name Shameka Lugo
Precinct Dixie Pine

Signature Carolyn Preyor
Address 102 Barnes Circle

Printed Name Carolyn Preyor
Precinct Dixie Pine

Signature Darrell Hughes
Address 526 McDaniel Springs Dr

Printed Name Darrell Hughes
Precinct Dixie Pine

Signature Leann Dorch
Address 22 Central School Rd

Printed Name Leann Dorch
Precinct Dixie Pine C

Signature Christopher Willis
Address 324 McDaniel Springs Dr

Printed Name Christopher Willis
Precinct Dixie Pine

Signature Mitchell Carter
Address 222 Cypress

Printed Name Mitchell Carter
Precinct Rowan

Signature Sharon D Dumas
Address 211 Tagion Ave

Printed Name Sharon D Dumas
Precinct Dixie Pine

Signature Breggy Travis
Address 419 Gentry

Printed Name Breggy Travis
Precinct D.P.C.

Signature Carolyn Whitworth
Address 22 Central School Rd Apt #306

Printed Name Carolyn Whitworth
Precinct D.P.C.

Municipal Petition

Hattiesburg Land Application Bond Issuance Referendum

To: The Mayor and City Council of the City of Hattiesburg, Mississippi

We, the undersigned qualified electors of the City of Hattiesburg, State of Mississippi, hereby petition that an election be called on the question of whether or not the City of Hattiesburg should issue bonds or otherwise incur debt on the City of Hattiesburg, Mississippi for the purpose of financing the construction, installation and/or operation of a land application system for the treatment of the City of Hattiesburg's wastewater.

1. Signature John Cook
Address 1810 Country Club Rd #181

Printed Name John Cook
Precinct DPC

2. Signature Michael Tillman
Address 214 Road Road Ave

Printed Name Michael Tillman
Precinct DPC

3. Signature Mary Tillman
Address 214 Road Road Ave

Printed Name Mary Tillman
Precinct DPC

4. Signature Lillian Lee
Address Le Brandy Loop

Printed Name Lillian Lee
Precinct DPC

5. Signature Marie Washington
Address 504 Brady Rd.

Printed Name Marie Washington
Precinct Dixie Pine

6. Signature Edward Clark
Address 1792 Jones St.

Printed Name Edward Clark
Precinct DPC

7. Signature Regina Lindsey
Address 302 Redding Road

Printed Name Regina Lindsey
Precinct DPC

8. Signature Larry J. Palmer
Address 304 Steps Ave

Printed Name Larry J. Palmer
Precinct DPC

9. Signature Tangela Raybon
Address 101 Barnes Circle

Printed Name Tangela Raybon
Precinct ~~Essex~~ DPC

10. Signature Pearl Parker
Address 13 Progress Street

Printed Name Pearl Parker
Precinct Dixie Pine

Municipal Petition

Hattiesburg Land Application Bond Issuance Referendum

To: The Mayor and City Council of the City of Hattiesburg, Mississippi

We, the undersigned qualified electors of the City of Hattiesburg, State of Mississippi, hereby petition that an election be called on the question of whether or not the City of Hattiesburg should issue bonds or otherwise incur debt on the City of Hattiesburg, Mississippi for the purpose of financing the construction, installation and/or operation of a land application system for the treatment of the City of Hattiesburg's wastewater.

Signature Courtney Thomas
Address 4 Continental Blvd

Printed Name COURTNEY THOMAS
Precinct DIXIE PINE

Signature Marcus Jones
Address 806 Johnston St

Printed Name Marcus Jones
Precinct Dixie Pine

Signature Milton Jones
Address 910 Johnston St

Printed Name Milton Jones
Precinct Dixie Pine

Signature Melvin Burton
Address 912 Southern Ave

Printed Name Melvin Burton
Precinct 912 Southern (DPC)

Signature Alice Hardy
Address 818 Monroe Street

Printed Name Alice Hardy
Precinct 818 Monroe Dixie Pine

Signature Ludell M. Allen
Address 209 Mc Innis Springs Rd

Printed Name LUDELL M. ALLEN
Precinct DIXIE PINE

Signature Windsale Allen
Address 209 Mc Innis Springs Rd

Printed Name Windsale Allen
Precinct DIXIE PINE

Signature Mavis Richardson
Address 80 Continental Blvd

Printed Name Mavis Richardson
Precinct Dixie Pine

Signature Wendy Richardson
Address 80 Continental Blvd

Printed Name Wendy Richardson
Precinct Dixie Pine

Signature Richard Darnen
Address 641 Phoenix

Printed Name RICHARD DARNEN
Precinct Dixie Pine

Municipal Petition

Hattiesburg Land Application Bond Issuance Referendum

To: The Mayor and City Council of the City of Hattiesburg, Mississippi

We, the undersigned qualified electors of the City of Hattiesburg, State of Mississippi, hereby petition that an election be called on the question of whether or not the City of Hattiesburg should issue bonds or otherwise incur debt on the City of Hattiesburg, Mississippi for the purpose of financing the construction, installation and/or operation of a land application system for the treatment of the City of Hattiesburg's wastewater.

1. Signature [Signature]
Address 716 Barkley Rd.

Printed Name Sophia Lee
Precinct Dixie Pine

2. Signature [Signature]
Address 4 Dye Dr.

Printed Name Roger McNaair
Precinct Dixie Pine

3. Signature [Signature]
Address 9 Dye Dr.

Printed Name Ruthy McNaair
Precinct Dixie Pine

Signature [Signature]
Address 233 Crowder Street

Printed Name Dwight E. Sims
Precinct Dixie Pine

5. Signature [Signature]
Address 25 Collins Road

Printed Name Earon J. Cobbert
Precinct Dixie Pine

Signature [Signature]
Address 108 Florence Ave 39401

Printed Name Danielle Brown
Precinct Dixie Pine

Signature [Signature]
Address 142 Deas St

Printed Name Robert L. Robinson
Precinct Dixie Pine

Signature [Signature]
Address 220 Hood Rd.

Printed Name Sanya Mickell
Precinct Dixie Pine

Signature [Signature]
Address 220 Hood Rd.

Printed Name BOBBIE Mickell
Precinct Dixie Pine

Signature [Signature]
Address 531 Perry St

Printed Name Nekkia Wilborn
Precinct Dixie Pine

Municipal Petition

Hattiesburg Land Application Bond Issuance Referendum

To: The Mayor and City Council of the City of Hattiesburg, Mississippi

We, the undersigned qualified electors of the City of Hattiesburg, State of Mississippi, hereby petition that an election be called on the question of whether or not the City of Hattiesburg should issue bonds or otherwise incur debt on the City of Hattiesburg, Mississippi for the purpose of financing the construction, installation and/or operation of a land application system for the treatment of the City of Hattiesburg's wastewater.

Signature [Signature]
Address 12 Estelle St

Printed Name HT Eaton
Precinct Westside PET

Signature [Signature]
Address 12 Estelle

Printed Name H. Eaton
Precinct Westside PET

Signature James P. Miller, Jr
Address 1803 Johnson Avenue

Printed Name JAMES P. Miller, Jr
Precinct 28th Westside

Signature Carolyn Droughn
Address 108 Hope Drive

Printed Name Carolyn Droughn
Precinct 28th Street

Signature Cyntenia Jackson
Address 210 Sherman Drive

Printed Name Cyntenia Jackson
Precinct 28th street

Signature [Signature]
Address 230 S 12th Ave

Printed Name Lee Wyles
Precinct Westside

Signature [Signature]
Address 319 Woodwin

Printed Name See Carlier
Precinct Westside

Signature Alton Carson
Address 2709 Sprat St.

Printed Name Alton Carson
Precinct Westside

Signature Catherine Spearings
Address 2300 Lincoln Rd #106

Printed Name Catherine Spearings
Precinct 28th St

Signature Beverly Watts
Address 124 Hope W. Hattiesburg MS 39402

Printed Name Beverly Watts
Precinct West Side

Municipal Petition

Hattiesburg Land Application Bond Issuance Referendum

To: The Mayor and City Council of the City of Hattiesburg, Mississippi

We, the undersigned qualified electors of the City of Hattiesburg, State of Mississippi, hereby petition that an election be called on the question of whether or not the City of Hattiesburg should issue bonds or otherwise incur debt on the City of Hattiesburg, Mississippi for the purpose of financing the construction, installation and/or operation of a land application system for the treatment of the City of Hattiesburg's wastewater.

1. Signature Wanda James
Address 105 Bedford Rd

Printed Name Wanda James
Precinct Thames

2. Signature Charlyne C. Russell
Address 208 Wildwood Trace

Printed Name Charlyne C. Russell
Precinct Thames

3. Signature Amy Molpus
Address 3108 Southaven Dr

Printed Name Amy Molpus
Precinct Thames

Signature Julie Burks
Address 209 Wildwood Tr.

Printed Name Julie Burks
Precinct Thames

5. Signature Patsy Varner
Address 2902 Lincoln Rd

Printed Name Patsy Varner
Precinct 2902 Lincoln Rd
Thames

Signature Carrie Tussely
Address 109 Greenwood Place

Printed Name Carrie Tussely
Precinct Thames

Signature Becky Merrien
Address 111 Regency Dr

Printed Name Becky Merrien
Precinct Thames

Signature William R. W. Smith
Address 403 Mandalay Dr 39402

Printed Name William R. W. Smith
Precinct Thames

Signature Frank Cade
Address 11 1/2 Yuta Pl

Printed Name FRANK CADE
Precinct THAMES

10. Signature Claire Waldrop
Address 3409 Southan

Printed Name Claire Waldrop
Precinct Thames

Municipal Petition

Hattiesburg Land Application Bond Issuance Referendum

To: The Mayor and City Council of the City of Hattiesburg, Mississippi

We, the undersigned qualified electors of the City of Hattiesburg, State of Mississippi, hereby petition that an election be called on the question of whether or not the City of Hattiesburg should issue bonds or otherwise incur debt on the City of Hattiesburg, Mississippi for the purpose of financing the construction, installation and/or operation of a land application system for the treatment of the City of Hattiesburg's wastewater.

Signature Sharon C. McGregor
Address 115 WILDWOOD TR.

Printed Name SHARON MCGREGOR
Precinct THAMES

Signature M. H. Baker
Address 202 Hillendale Dr.

Printed Name Mustafa Baker
Precinct THAMES

Signature Megan Wade
Address 1109 Oakleigh Dr.

Printed Name Megan Wade
Precinct THAMES

4. Signature Louis R. Gagnet
Address 420 S 35th Ave 39402

Printed Name Louis Gagnet
Precinct THAMES

Signature Betty H. Ray
Address 102 Lee Circle

Printed Name Betty H. Ray
Precinct THAMES

Signature Modena R. Dyess
Address 122 Comanche Dr.
Hattiesburg, MS

Printed Name MODENA R. DYESS
Precinct THAMES

Signature George M. Allen
Address 309 40th

Printed Name GEORGE COLETT
Precinct THAMES

Signature George M. Allen
Address 3008 South

Printed Name George M Allen
Precinct THAMES

Signature Neil H. Allen
Address St. Haven

Printed Name Neil H. Allen
Precinct St. Haven

10. Signature Robert C. DeMeester
Address 110 Sangre Ave
39402

Printed Name Robert C. DeMeester
Precinct THAMES

Hattiesburg Land Application Bond Issuance Referendum

We, the undersigned qualified electors of the City of Hattiesburg, State of Mississippi, hereby petition that an election be called on the question of whether or not the City of Hattiesburg should issue bonds or otherwise incur debt on the City of Hattiesburg, Mississippi for the purpose of financing the construction, installation and/or operation of a land application system for the treatment of the City of Hattiesburg's wastewater.

Printed Name John S. Carby
Precinct Thomas

Municipal Petition

Hattiesburg Land Application Bond Issuance Referendum

To: The Mayor and City Council of the City of Hattiesburg, Mississippi

We, the undersigned qualified electors of the City of Hattiesburg, State of Mississippi, hereby petition that an election be called on the question of whether or not the City of Hattiesburg should issue bonds or otherwise incur debt on the City of Hattiesburg, Mississippi for the purpose of financing the construction, installation and/or operation of a land application system for the treatment of the City of Hattiesburg's wastewater.

- | | |
|--|--|
| 1. Signature <u>Patricia Cameron</u> | Printed Name <u>Patricia Cameron</u> |
| Address <u>307 Mandalay Dr</u> | Precinct <u>Thames</u> |
| 2. Signature <u>Roger Cameron</u> | Printed Name <u>Roger Cameron</u> |
| Address <u>307 Mandalay</u> | Precinct <u>307 Thames</u> |
| 3. Signature <u>Margaret R. Budney</u> | Printed Name <u>Margaret R. Budney</u> |
| Address <u>2815 Tamestown Rd</u> | Precinct <u>Thames</u> |
| 4. Signature <u>Sarah J. Kennedy</u> | Printed Name <u>Sarah J. Kennedy</u> |
| Address <u>608 S 38th Ave</u> | Precinct <u>Thames</u> |
| 5. Signature <u>George C. Curay Jr.</u> | Printed Name <u>GEORGE C. CURAY JR</u> |
| Address <u>2905 LARAMIE CTR</u> | Precinct <u>THAMES</u> |
| 6. Signature <u>Peter A. Breeden</u> | Printed Name <u>Peter A. Breeden</u> |
| Address <u>304 Hillendale Dr</u> | Precinct <u>THAMES</u> |
| 7. Signature <u>Catherine Paulette Lewis</u> | Printed Name <u>Catherine Paulette Lewis</u> |
| Address <u>332 40th Place</u> | Precinct <u>Thames</u> |
| 8. Signature <u>David Moore</u> | Printed Name <u>David Moore</u> |
| Address <u>77 Waterford Dr</u> | Precinct <u>Thames</u> |
| 9. Signature <u>John W. Choin</u> | Printed Name <u>John W. Choin</u> |
| Address <u>57 Waterford</u> | Precinct <u>Thames</u> |
| 10. Signature <u>Donna Griffin</u> | Printed Name <u>Donna Griffin</u> |
| Address <u>302 Kensington Dr.</u> | Precinct <u>Wesley Manor</u> |

Municipal Petition

Hattiesburg Land Application Bond Issuance Referendum

To: The Mayor and City Council of the City of Hattiesburg, Mississippi

We, the undersigned qualified electors of the City of Hattiesburg, State of Mississippi, hereby petition that an election be called on the question of whether or not the City of Hattiesburg should issue bonds or otherwise incur debt on the City of Hattiesburg, Mississippi for the purpose of financing the construction, installation and/or operation of a land application system for the treatment of the City of Hattiesburg's wastewater.

1. Signature Verline Underwood
Address 106 Capital St

Printed Name Verline Underwood
Precinct 4

2. Signature Kathy Jackson
Address 220 DEARBORNE

Printed Name KATHY JACKSON
Precinct 4

3. Signature [Signature]
Address [Address]

Printed Name _____
Precinct _____

4. Signature Nashia Jackson
Address 200 Xavier

Printed Name Nashia Jackson
Precinct 4

5. Signature Adrian London
Address 557 William Carey PKWY D 406

Printed Name Adrian London
Precinct 5

6. Signature Rebecca Acker
Address 709 Berkshire Dr.

Printed Name Rebecca Acker
Precinct _____

7. Signature Redonda Bion S
Address 104 5th ave

Printed Name Redonda Bion S
Precinct _____

8. Signature Melody G Tate
Address 102 chesterfield Rd Hburg Ms

Printed Name Melody G Tate
Precinct _____

9. Signature _____
Address _____

Printed Name _____
Precinct _____

10. Signature _____
Address _____

Printed Name _____
Precinct _____

FILED

MAR 22 2016

CITY CLERK

BY

DEPUTY CLERK

11:35 A

Municipal Petition

Hattiesburg Land Application Bond Issuance Referendum

To: The Mayor and City Council of the City of Hattiesburg, Mississippi

We, the undersigned qualified electors of the City of Hattiesburg, State of Mississippi, hereby petition that an election be called on the question of whether or not the City of Hattiesburg should issue bonds or otherwise incur debt on the City of Hattiesburg, Mississippi for the purpose of financing the construction, installation and/or operation of a land application system for the treatment of the City of Hattiesburg's wastewater.

- | | |
|--|--|
| 1. Signature <u>Travis B. Hall</u> | Printed Name <u>TRAVIS B. HALL</u> |
| Address <u>328 N 25th Ave</u> | Precinct <u>1</u> |
| 2. Signature <u>Tyler Lott</u> | Printed Name <u>Tyler Lott</u> |
| Address <u>2803 West 10th</u> | Precinct <u>THAMES</u> |
| 3. Signature <u>Lois Marie Hoffer</u> | Printed Name <u>Lois Marie Hoffer</u> |
| Address <u>2905 Mesa Dr</u> | Precinct <u>THAMES SCHOOL</u> |
| 4. Signature <u>Lois Marie Hoffer</u> | Printed Name <u>Lois Marie Hoffer</u> |
| Address <u>2905 Mesa Dr</u> | Precinct <u>THAMES SCHOOL</u> |
| 5. Signature <u>Phillip W. Carpenter</u> | Printed Name <u>Phillip W. CARPENTER</u> |
| Address <u>2815 prime George Rd.</u> | Precinct <u>BILL SIGLER</u> |
| 6. Signature <u>Rae Carpenter</u> | Printed Name <u>RAE CARPENTER</u> |
| Address <u>2815 prime George Rd.</u> | Precinct <u>Sigler</u> |
| 7. Signature _____ | Printed Name _____ |
| Address _____ | Precinct _____ |
| 8. Signature _____ | Printed Name _____ |
| Address _____ | Precinct _____ |
| 9. Signature _____ | Printed Name _____ |
| Address _____ | Precinct _____ |
| 10. Signature _____ | Printed Name _____ |
| Address _____ | Precinct _____ |

FILED

MAR 22 2016

BY [Signature] CITY CLERK
DEPUTY CLERK

Municipal Petition

Hattiesburg Land Application Bond Issuance Referendum

To: The Mayor and City Council of the City of Hattiesburg, Mississippi

We, the undersigned qualified electors of the City of Hattiesburg, State of Mississippi, hereby petition that an election be called on the question of whether or not the City of Hattiesburg should issue bonds or otherwise incur debt on the City of Hattiesburg, Mississippi for the purpose of financing the construction, installation and/or operation of a land application system for the treatment of the City of Hattiesburg's wastewater.

1. Signature [Signature]
Address 300 SHADOW WOOD DR.

Printed Name HARRY J. McCLOUD, JR.
Precinct WESLEY MANOR RET. CT.
WESTOVER DRIVE

2. Signature Lois J. McCloud
Address 300 SHADOW WOOD DR.

Printed Name LOIS J. McCLOUD
Precinct WESLEY MANOR RET. CT.
WESTOVER DRIVE

3. Signature [Signature]
Address 300 SHADOW WOOD DRIVE

Printed Name BRIAN E. McCLOUD
Precinct WESLEY MANOR RET. CT.
WESTOVER DRIVE

Signature William J. Williams
Address 310 SHADOW WOOD DR.

Printed Name William T. Williams
Precinct WESLEY MANOR RET. CT.

5. Signature Stephanie B. Williams
Address 310 Shadow Wood Dr

Printed Name Stephanie B. Williams
Precinct WESLEY MANOR RET. CT.

6. Signature [Signature]
Address 215 Shadow Wood Dr.

Printed Name ~~NOEL + ANNE MANN~~
Precinct ~~WESLEY MANOR RET. CT.~~

7. Signature Donald M. Lawless
Address 312 SHADOW WOOD DR.

Printed Name Donald M. Lawless
Precinct WESLEY MANOR RET. CT.

Signature Noel R Mann
Address 215 Shadow Wood Dr, 39402

Printed Name NOEL R MANN
Precinct WESLEY MANOR RET. CT.

Signature Katherine Anne Mann
Address 215 Shadow Wood Dr.

Printed Name Katherine Anne Mann
Precinct ~~WESLEY MANOR RET. CT.~~
WESLEY MANOR RET. CT.

10. Signature _____

Address _____

Printed Name _____

Precinct _____

BY [Signature]
CITY CLERK
DEPUTY CLERK

MAR 22 2016

12:15

CTR.

Municipal Petition

Hattiesburg Land Application Bond Issuance Referendum

To: The Mayor and City Council of the City of Hattiesburg, Mississippi

We, the undersigned qualified electors of the City of Hattiesburg, State of Mississippi, hereby petition that an election be called on the question of whether or not the City of Hattiesburg should issue bonds or otherwise incur debt on the City of Hattiesburg, Mississippi for the purpose of financing the construction, installation and/or operation of a land application system for the treatment of the City of Hattiesburg's wastewater.

1. Signature [Signature]
Address 301 Honeysuckle Dr.
Honeysuckle

Printed Name John Burnam
Precinct _____

Signature [Signature]
Address 410 6TH AVE, H'BURGH
MS

Printed Name GENE HORTMAN
Precinct Camp Schools

Signature [Signature]
Address 410 6TH AVE H'BURGH MS

Printed Name RACHEL HORTMAN
Precinct Camp Schools

4. Signature _____
Address _____

Printed Name _____
Precinct _____

5. Signature _____
Address _____

Printed Name _____
Precinct _____

FILED

MAR 22 2016

BY [Signature] CITY CLERK
DEPUTY CLERK

12/15

Municipal Petition

Hattiesburg Land Application Bond Issuance Referendum

To: The Mayor and City Council of the City of Hattiesburg, Mississippi

We, the undersigned qualified electors of the City of Hattiesburg, State of Mississippi, hereby petition that an election be called on the question of whether or not the City of Hattiesburg should issue bonds or otherwise incur debt on the City of Hattiesburg, Mississippi for the purpose of financing the construction, installation and/or operation of a land application system for the treatment of the City of Hattiesburg's wastewater.

1. Signature Angela Lott
Address 2903 Mesa Dr

Printed Name Angela Lott
Precinct 3

2. Signature Tyrone Lott
Address 2903 MESA DR

Printed Name Tyrone Lott
Precinct 3

3. Signature Mildred Clark
Address 3018 W. 7th St

Printed Name Mildred Clark
Precinct _____

4. Signature D. Hinton
Address 710 Sullivan St

Printed Name D. Hinton
Precinct 4

5. Signature Laura Harper
Address 307 Lakewood Loop
Hattiesburg, MS. 39402

Printed Name Laura Harper
Precinct _____

6. Signature Donald Windings
Address 4 Shay Lane Hattiesburg, 39401

Printed Name Donald Windings
Precinct 4

7. Signature _____
Address _____

Printed Name _____
Precinct _____

8. Signature _____
Address _____

Printed Name _____
Precinct _____

FILED

MAR 22 2016

BY [Signature]
CITY CLERK
DEPUTY CLERK

Municipal Petition

Hattiesburg Land Application Bond Issuance Referendum

To: The Mayor and City Council of the City of Hattiesburg, Mississippi

We, the undersigned qualified electors of the City of Hattiesburg, State of Mississippi, hereby petition that an election be called on the question of whether or not the City of Hattiesburg should issue bonds or otherwise incur debt on the City of Hattiesburg, Mississippi for the purpose of financing the construction, installation and/or operation of a land application system for the treatment of the City of Hattiesburg's wastewater.

Signature Elizabeth H. Gankas
Address 2817 LARKIN Circle

Printed Name Elizabeth H. Gankas
Precinct Thames Voting

Signature Kim Hartfield
Address 76 Mims Rd

Printed Name Kim Hartfield
Precinct Family

Signature Martha Orman
Address 1808 Mamie St -

Printed Name MARTHA ORMAN
Precinct Kemper

Signature Jeff Hobson
Address 1808 Mamie St

Printed Name Jeff Hobson
Precinct Kemper

5. Signature _____
Address _____

Printed Name _____
Precinct _____

6. Signature _____
Address _____

Printed Name _____
Precinct _____

FILED

MAR 22 2016

BY Jeff Young 12/15
CITY CLERK
DEPUTY CLERK

Municipal Petition

Hattiesburg Land Application Bond Issuance Referendum

To: The Mayor and City Council of the City of Hattiesburg, Mississippi

We, the undersigned qualified electors of the City of Hattiesburg, State of Mississippi, hereby petition that an election be called on the question of whether or not the City of Hattiesburg should issue bonds or otherwise incur debt on the City of Hattiesburg, Mississippi for the purpose of financing the construction, installation and/or operation of a land application system for the treatment of the City of Hattiesburg's wastewater.

- | | |
|---|--|
| 1. Signature <u>[Signature]</u> | Printed Name <u>Panelle Amy</u> |
| Address <u>100 A Harley Lane Hattiesburg MS</u> | Precinct <u>2</u> |
| 2. Signature <u>[Signature]</u> | Printed Name <u>Ruby Wilson</u> |
| Address <u>997 Richburg Rd.</u> | Precinct <u>Richburg</u> |
| 3. Signature <u>[Signature]</u> | Printed Name <u>OKA HOWARD</u> |
| Address <u>528 E. 9th St.</u> | Precinct <u>2</u> |
| 4. Signature <u>[Signature]</u> | Printed Name <u>CHS WAYNE McMcKee</u> |
| Address <u>624 POPLAR ROW</u> | Precinct <u>2</u> |
| 5. Signature <u>[Signature]</u> | Printed Name <u>Alexandra Bealemen</u> |
| Address <u>624 POPLAR ROW</u> | Precinct <u>2</u> |
| 6. Signature _____ | Printed Name _____ |
| Address _____ | Precinct _____ |
| 7. Signature _____ | Printed Name _____ |
| Address _____ | Precinct _____ |
| 8. Signature _____ | Printed Name _____ |
| Address _____ | Precinct _____ |
| 9. Signature _____ | Printed Name _____ |
| Address _____ | Precinct _____ |
| 10. Signature _____ | Printed Name _____ |
| Address _____ | Precinct _____ |

FILED
MAR 22 2016
BY [Signature] CITY CLERK
DEPUTY CLERK 12:15

Municipal Petition

Hattiesburg Land Application Bond Issuance Referendum

To: The Mayor and City Council of the City of Hattiesburg, Mississippi

We, the undersigned qualified electors of the City of Hattiesburg, State of Mississippi, hereby petition that an election be called on the question of whether or not the City of Hattiesburg should issue bonds or otherwise incur debt on the City of Hattiesburg, Mississippi for the purpose of financing the construction, installation and/or operation of a land application system for the treatment of the City of Hattiesburg's wastewater.

1. Signature Leola P. Washington
Address 619 Poplar Row. Hattiesburg, MS 39401

Printed Name LEOLA P. WASHINGTON
Precinct 2.

2. Signature _____
Address _____

Printed Name _____
Precinct _____

3. Signature _____
Address _____

Printed Name _____
Precinct _____

FILED

MAR 22 2016

BY Shel Young 12:15
CITY CLERK
DEPUTY CLERK

Municipal Petition

Hattiesburg Land Application Bond Issuance Referendum

To: The Mayor and City Council of the City of Hattiesburg, Mississippi

We, the undersigned qualified electors of the City of Hattiesburg, State of Mississippi, hereby petition that an election be called on the question of whether or not the City of Hattiesburg should issue bonds or otherwise incur debt on the City of Hattiesburg, Mississippi for the purpose of financing the construction, installation and/or operation of a land application system for the treatment of the City of Hattiesburg's wastewater.

- | | |
|---------------------------------------|---|
| 1. Signature <u>Mitchell Anderson</u> | Printed Name <u>Mitchell Anderson</u> |
| Address <u>27 Northdown Dr</u> | Precinct <u>Rauls Springs</u> |
| 2. Signature <u>Cathy Scott</u> | Printed Name <u>Tiffany Ross</u> <u>TSR</u> |
| Address <u>1800 College Drive</u> | Precinct _____ |
| 3. Signature <u>Tiffany Ross</u> | Printed Name <u>Tiffany Ross</u> |
| Address <u>3015 34th Ave</u> | Precinct <u>Torrest Co</u> |
| 4. Signature <u>Hannah Dean</u> | Printed Name <u>Hannah Dean</u> |
| Address <u>105 Briarcliff Drive</u> | Precinct <u>Lamar Co?</u> |
| 5. Signature <u>[Signature]</u> | Printed Name <u>JAMES DEAN</u> |
| Address <u>105 Briarcliff Dr.</u> | Precinct _____ |
| 6. Signature _____ | Printed Name _____ |
| Address _____ | Precinct _____ |
| 7. Signature _____ | Printed Name _____ |
| Address _____ | Precinct _____ |
| 8. Signature _____ | Printed Name _____ |
| Address _____ | Precinct _____ |
| 9. Signature _____ | Printed Name _____ |
| Address _____ | Precinct _____ |
| 10. Signature _____ | Printed Name _____ |
| Address _____ | Precinct _____ |

FILED
MAR 22 2016
BY [Signature] CITY CLERK
DEPUTY CLERK 10:15

Municipal Petition

Hattiesburg Land Application Bond Issuance Referendum

To: The Mayor and City Council of the City of Hattiesburg, Mississippi

We, the undersigned qualified electors of the City of Hattiesburg, State of Mississippi, hereby petition that an election be called on the question of whether or not the City of Hattiesburg should issue bonds or otherwise incur debt on the City of Hattiesburg, Mississippi for the purpose of financing the construction, installation and/or operation of a land application system for the treatment of the City of Hattiesburg's wastewater.

1. Signature Thelma Greene
Address 720 Longstreet DR

Printed Name THELORE GREENE
Precinct _____

2. Signature Antionette Hicks
Address 720 Longstreet DR

Printed Name Antionette Hicks
Precinct _____

3. Signature Sandra Smith
Address 110 West 8th Street

Printed Name Sandra Smith
Precinct _____

4. Signature Erika Hinton
Address 222 Cypress Ave

Printed Name Erika Hinton
Precinct _____

5. Signature KENDRA ARMSTRONG
Address 2300 LINCOLN RD

Printed Name KENDRA ARMSTRONG
Precinct _____

6. Signature Dorothy Carter
Address 222 Cypress Ave

Printed Name Dorothy Carter
Precinct _____

7. Signature Charles McManus
Address 2300 Lincoln RD Apt 105

Printed Name Charles McManus
Precinct _____

8. Signature _____
Address _____

Printed Name _____
Precinct _____

9. Signature _____
Address _____

Printed Name _____
Precinct _____

10. Signature _____
Address _____

Printed Name _____
Precinct _____

FILED
MAR 22 2016
BY [Signature] CITY CLERK
DEPUTY CLERK 12:15

Municipal Petition

Hattiesburg Land Application Bond Issuance Referendum

To: The Mayor and City Council of the City of Hattiesburg, Mississippi

We, the undersigned qualified electors of the City of Hattiesburg, State of Mississippi, hereby petition that an election be called on the question of whether or not the City of Hattiesburg should issue bonds or otherwise incur debt on the City of Hattiesburg, Mississippi for the purpose of financing the construction, installation and/or operation of a land application system for the treatment of the City of Hattiesburg's wastewater.

1. Signature James P. Miller Jr
Address 803 Johnson Avenue

Printed Name James P. Miller Jr
Precinct 28th Avenue

2. Signature Brenda Miller
Address 803 Johnson Ave Hattiesburg

Printed Name Brenda Miller
Precinct 28th Avenue

3. Signature Loretta Moore
Address 6296 2nd Hwy 49 Hatt. Ms.

Printed Name Loretta Moore
Precinct Foreest (Hwy 49)

4. Signature Robert K. Stewart
Address 419 S 13th AVE HATT. MS

Printed Name _____
Precinct _____

5. Signature Charlotte Stewart
Address 419 S 13th AVE HATT. MS

Printed Name _____
Precinct _____

6. Signature _____
Address _____

Printed Name _____
Precinct _____

7. Signature _____
Address _____

Printed Name _____
Precinct _____

FILED

MAR 22 2016

BY Wesley Young 10:15
CITY CLERK
DEPUTY CLERK

Municipal Petition

Hattiesburg Land Application Bond Issuance Referendum

To: The Mayor and City Council of the City of Hattiesburg, Mississippi

We, the undersigned qualified electors of the City of Hattiesburg, State of Mississippi, hereby petition that an election be called on the question of whether or not the City of Hattiesburg should issue bonds or otherwise incur debt on the City of Hattiesburg, Mississippi for the purpose of financing the construction, installation and/or operation of a land application system for the treatment of the City of Hattiesburg's wastewater.

1. Signature Michelle McClintan Printed Name Michelle McClintan
Address 557 William Carey Precinct _____
Parkway E 604
2. Signature _____ Printed Name _____
Address _____ Precinct _____
3. Signature _____ Printed Name _____
Address _____ Precinct _____
FILED
Printed Name _____
Precinct _____

MAR 22 2016
Printed Name _____

Precinct _____

BY [Signature] 12:15
DEPUTY CLERK

Municipal Petition

Hattiesburg Land Application Bond Issuance Referendum

To: The Mayor and City Council of the City of Hattiesburg, Mississippi

We, the undersigned qualified electors of the City of Hattiesburg, State of Mississippi, hereby petition that an election be called on the question of whether or not the City of Hattiesburg should issue bonds or otherwise incur debt on the City of Hattiesburg, Mississippi for the purpose of financing the construction, installation and/or operation of a land application system for the treatment of the City of Hattiesburg's wastewater.

- | | |
|-------------------------------------|-------------------------------------|
| 1. Signature <u>Shelaunda Brown</u> | Printed Name <u>Shelaunda Brown</u> |
| Address <u>520 Lakeshore Drive</u> | Precinct _____ |
| 2. Signature _____ | Printed Name _____ |
| Address _____ | Precinct _____ |
| 3. Signature _____ | Printed Name _____ |
| Address _____ | Precinct _____ |
FILED

MAR 22 2018

CITY CLERK

BY Debra Young
DEPUTY CLERK

Municipal Petition

Hattiesburg Land Application Bond Issuance Referendum

To: The Mayor and City Council of the City of Hattiesburg, Mississippi

We, the undersigned qualified electors of the City of Hattiesburg, State of Mississippi, hereby petition that an election be called on the question of whether or not the City of Hattiesburg should issue bonds or otherwise incur debt on the City of Hattiesburg, Mississippi for the purpose of financing the construction, installation and/or operation of a land application system for the treatment of the City of Hattiesburg's wastewater.

- | | |
|-----------------------------------|-----------------------------------|
| 1. Signature <u>Donna Hunter</u> | Printed Name <u>Donna Hunter</u> |
| Address <u>720 Berkshire Dr.</u> | Precinct _____ |
| 2. Signature <u>Willie Hunter</u> | Printed Name <u>Willie Hunter</u> |
| Address <u>720 Berkshire Dr.</u> | Precinct _____ |
| 3. Signature _____ | Printed Name _____ |
| Address _____ | Precinct _____ |
| 4. Signature _____ | Printed Name _____ |
| Address _____ | Precinct _____ |
| 5. Signature _____ | Printed Name _____ |
| Address _____ | Precinct _____ |
| 6. Signature _____ | Printed Name _____ |
| Address _____ | Precinct _____ |
| 7. Signature _____ | Printed Name _____ |
| Address _____ | Precinct _____ |
| 8. Signature _____ | Printed Name _____ |
| Address _____ | Precinct _____ |
| 9. Signature _____ | Printed Name _____ |
| Address _____ | Precinct _____ |
| 10. Signature _____ | Printed Name _____ |
| Address _____ | Precinct _____ |

FILED

MAR 22 2016

BY [Signature] CITY CLERK
DEPUTY CLERK

Municipal Petition

Hattiesburg Land Application Bond Issuance Referendum

To: The Mayor and City Council of the City of Hattiesburg, Mississippi

We, the undersigned qualified electors of the City of Hattiesburg, State of Mississippi, hereby petition that an election be called on the question of whether or not the City of Hattiesburg should issue bonds or otherwise incur debt on the City of Hattiesburg, Mississippi for the purpose of financing the construction, installation and/or operation of a land application system for the treatment of the City of Hattiesburg's wastewater.

1. Signature [Signature]
Address 3701 WS 4th St.

Printed Name Sylvian Taylor
Precinct _____

2. Signature _____
Address _____

Printed Name _____
Precinct _____

3. Signature _____
Address _____

Printed Name _____
Precinct _____

FILED

BY [Signature] CITY CLERK
DEPUTY CLERK 12/15

MAR 22 2016

FILED

MAR 22 2016

Municipal Petition

Hattiesburg Land Application Bond Issuance Referendum

BY *Natasha Thomas*
CITY CLERK

4:00

To: The Mayor and City Council of the City of Hattiesburg, Mississippi

We, the undersigned qualified electors of the City of Hattiesburg, State of Mississippi, hereby petition that an election be called on the question of whether or not the City of Hattiesburg should issue bonds or otherwise incur debt on the City of Hattiesburg, Mississippi for the purpose of financing the construction, installation and/or operation of a land application system for the treatment of the City of Hattiesburg's wastewater.

1. Signature *Carol Rose*
Address *400 Hacienda Ave*

Printed Name *Carol Rose*
Precinct _____

2. Signature *Wade W. Munny*
Address *3005 Southaven Dr*

Printed Name *Wade W. Munny*
Precinct *Thames*

3. Signature _____
Address _____

Printed Name _____
Precinct _____

4. Signature _____
Address _____

Printed Name _____
Precinct _____

Municipal Petition

FILED

Hattiesburg Land Application Bond Issuance Referendum

MAR 22 2016

To: The Mayor and City Council of the City of Hattiesburg, Mississippi

We, the undersigned qualified electors of the City of Hattiesburg, State of Mississippi, hereby petition that an election be called on the question of whether or not the City of Hattiesburg should issue bonds or otherwise incur debt on the City of Hattiesburg, Mississippi for the purpose of financing the construction, installation and/or operation of a land application system for the treatment of the City of Hattiesburg's wastewater.

CITY CLERK
BY: *Natasha Shoney*
DEPUTY CLERK

4.00

1. Signature [Signature]
Address 229 J.W. RICE ST Apt 1

Printed Name Grey Price
Precinct Hattiesburg Cultural Center

2. Signature [Signature]
Address 205 CHESTNUT AVE

Printed Name AP/ENE Ling
Precinct SALVATION ARMY

3. Signature _____
Address _____

Printed Name _____
Precinct _____

4. Signature _____
Address _____

Printed Name _____
Precinct _____

FILED

MAR 22 2016

Municipal Petition

Hattiesburg Land Application Bond Issuance Referendum

CITY CLERK
BY Natasha Olmon 4:00
FILED

To: The Mayor and City Council of the City of Hattiesburg, Mississippi

We, the undersigned qualified electors of the City of Hattiesburg, State of Mississippi, hereby petition that an election be called on the question of whether or not the City of Hattiesburg should issue bonds or otherwise incur debt on the City of Hattiesburg, Mississippi for the purpose of financing the construction, installation and/or operation of a land application system for the treatment of the City of Hattiesburg's wastewater.

1. Signature Robert L. Abrams
Address 2613 Sunset Drive

Printed Name ROBERT L. ABRAMS
Precinct 28th Avenue Baptist Church

2. Signature Carolyn Abrams
Address 2613 Sunset Drive

Printed Name CAROLYN ABRAMS
Precinct 28th Avenue Baptist Church

3. Signature _____
Address _____

Printed Name _____
Precinct _____

4. Signature _____
Address _____

Printed Name _____
Precinct _____

FILED

2016

A:00

Municipal Petition

Hattiesburg Land Application Bond Issuance Referendum

To: The Mayor and City Council of the City of Hattiesburg, Mississippi

We, the undersigned qualified electors of the City of Hattiesburg, State of Mississippi, hereby petition that an election be called on the question of whether or not the City of Hattiesburg should issue bonds or otherwise incur debt on the City of Hattiesburg, Mississippi for the purpose of financing the construction, installation and/or operation of a land application system for the treatment of the City of Hattiesburg's wastewater.

1. Signature Alma Myers
Address 606 Steven St

Printed Name Alma Myers
Precinct

2. Signature _____
Address _____

Printed Name _____
Precinct _____

3. Signature _____
Address _____

Printed Name _____
Precinct _____

Municipal Petition

Hattiesburg Land Application Bond Issuance Referendum

To: The Mayor and City Council of the City of Hattiesburg, Mississippi

We, the undersigned qualified electors of the City of Hattiesburg, State of Mississippi, hereby petition that an election be called on the question of whether or not the City of Hattiesburg should issue bonds or otherwise incur debt on the City of Hattiesburg, Mississippi for the purpose of financing the construction, installation and/or operation of a land application system for the treatment of the City of Hattiesburg's wastewater.

1. Signature Penny Potts

Address 205 Whistlers Way
Hattiesburg, MS 39402

Printed Name Penny Potts

Precinct _____

2. Signature Pamela M. Bolor

Address 509 H. Bolor
MS 39401

Printed Name Pamela Bolor

Precinct _____

3. Signature Jamie Bolor

Address 709 H. Bolor
MS 39401

Printed Name JAMIE Bolor

Precinct _____

4. Signature Evelyn Brown

Address 1001 Boy 6th
Hattiesburg

Printed Name Evelyn Brown

Precinct _____

5. Signature _____

Address _____

Printed Name _____

Precinct _____

6. Signature _____

Address _____

Printed Name _____

Precinct _____

7. Signature _____

Address _____

Printed Name _____

Precinct _____

8. Signature _____

Address _____

Printed Name _____

Precinct _____

9. Signature _____

Address _____

Printed Name _____

Precinct _____

10. Signature _____

Address _____

Printed Name _____

Precinct _____

FILED

MAR 22 2016

CITY CLERK
BY Natasha 4:00
DEPUTY CLERK

Municipal Petition

Hattiesburg Land Application Bond Issuance Referendum

To: The Mayor and City Council of the City of Hattiesburg, Mississippi

We, the undersigned qualified electors of the City of Hattiesburg, State of Mississippi, hereby petition that an election be called on the question of whether or not the City of Hattiesburg should issue bonds or otherwise incur debt on the City of Hattiesburg, Mississippi for the purpose of financing the construction, installation and/or operation of a land application system for the treatment of the City of Hattiesburg's wastewater.

- | | |
|--|--|
| 1. Signature <u>K Darby</u>
Address <u>906 W. 5th St Hattiesburg, MS</u> | Printed Name <u>Katonya Darby</u>
Precinct <u>National Guard Hwy 42</u> |
| 2. Signature <u>M Darby</u>
Address <u>906 W. 5th St Hattiesburg, MS</u> | Printed Name <u>Marcus Darby</u>
Precinct <u>National Guard Hwy 42</u> |
| 3. Signature <u>Melba Morris</u>
Address <u>12 North 3rd Ave Apt. 4</u> | Printed Name <u>Melba Morris</u>
Precinct _____ |
| 4. Signature <u>Cynthia Johnson</u>
Address <u>53 Rouse Rd, Hattiesburg, MS</u> | Printed Name <u>Cynthia Johnson</u>
Precinct _____ |
| 5. Signature <u>Elaine Dean</u>
Address <u>105 Partridge Lane</u> | Printed Name <u>Elaine Dean</u>
Precinct _____ |
| 6. Signature <u>Micah J. Scott, Sr</u>
Address <u>611 S 21st Ave. Hattiesburg, MS 39401</u> | Printed Name <u>Micah J. Scott, Sr</u>
Precinct _____ |
| 7. Signature <u>Jeanette Scott</u>
Address <u>611 S 21st Ave.</u> | Printed Name <u>Jeanette Scott</u>
Precinct _____ |
| 8. Signature _____
Address _____ | Printed Name _____
Precinct _____ |
| 9. Signature _____
Address _____ | Printed Name _____
Precinct _____ |
| 10. Signature _____
Address _____ | Printed Name _____
Precinct _____ |

FILED

MAR 22 2016

CITY CLERK
BY Natasha Jones 4:00
DEPUTY CLERK

Municipal Petition

Hattiesburg Land Application Bond Issuance Referendum

To: The Mayor and City Council of the City of Hattiesburg, Mississippi

We, the undersigned qualified electors of the City of Hattiesburg, State of Mississippi, hereby petition that an election be called on the question of whether or not the City of Hattiesburg should issue bonds or otherwise incur debt on the City of Hattiesburg, Mississippi for the purpose of financing the construction, installation and/or operation of a land application system for the treatment of the City of Hattiesburg's wastewater.

- | | |
|--|--|
| 1. Signature <u>Dorothy Carter</u> | Printed Name <u>Dorothy Carter</u> |
| Address <u>200 Cahal St Apt 204</u> | Precinct <u>North Heights</u> |
| 2. Signature <u>Emma Austin</u> | Printed Name <u>Emma Austin</u> |
| Address <u>1422 W 7th St</u> | Precinct _____ |
| 3. Signature <u>Atrue Magee</u> | Printed Name <u>Atrue Magee</u> |
| Address <u>200 Cahal St #605</u> | Precinct <u>North Heights</u> |
| 4. Signature <u>Edna Jamison</u> | Printed Name <u>Edna Jamison</u> |
| Address <u>906 W. 5th Street</u> | Precinct <u>1619 W. 7th St. Apt</u> |
| 5. Signature <u>Ronald C. Pressley</u> | Printed Name <u>Ronald C. Pressley</u> |
| Address <u>2501 Arcadia Street</u> | Precinct _____ |
| 6. Signature <u>Antwon Hollings</u> | Printed Name <u>Antwon Hollings</u> |
| Address <u>1619 W. 7th St</u> | Precinct _____ |
| 7. Signature _____ | Printed Name _____ |
| Address _____ | Precinct _____ |
| 8. Signature _____ | Printed Name _____ |
| Address _____ | Precinct _____ |
| 9. Signature _____ | Printed Name _____ |
| Address _____ | Precinct _____ |
| 10. Signature _____ | Printed Name _____ |
| Address _____ | Precinct _____ |

FILED

MAY 22 2016

CITY CLERK
Natasha Thomas
DEPUTY CLERK

4:00

Municipal Petition

Hattiesburg Land Application Bond Issuance Referendum

To: The Mayor and City Council of the City of Hattiesburg, Mississippi

We, the undersigned qualified electors of the City of Hattiesburg, State of Mississippi, hereby petition that an election be called on the question of whether or not the City of Hattiesburg should issue bonds or otherwise incur debt on the City of Hattiesburg, Mississippi for the purpose of financing the construction, installation and/or operation of a land application system for the treatment of the City of Hattiesburg's wastewater.

1. Signature *Dmaria Gray*
Address 13 Millcreek Point

Printed Name Dmaria Gray
Precinct _____

2. Signature *Asalene Mack*
Address 119 Independence Ave

Printed Name Asalene Mack
Precinct _____

3. Signature *Frankye Johnson*
Address 908 Fairley Street

Printed Name Frankye Johnson
Precinct Ward 2

4. Signature *Jean Arnold*
Address 2805 Prince George

Printed Name Jean Arnold
Precinct _____

5. Signature *Kevin Smith*
Address 923 Roby St.

Printed Name Kevin Smith
Precinct _____

6. Signature _____
Address _____

Printed Name _____
Precinct _____

7. Signature _____
Address _____

Printed Name _____
Precinct _____

FILED

MAY 22 2016

CITY CLERK
Deborah Johnson
DEPUTY CLERK

9:00

Municipal Petition

Hattiesburg Land Application Bond Issuance Referendum

To: The Mayor and City Council of the City of Hattiesburg, Mississippi

We, the undersigned qualified electors of the City of Hattiesburg, State of Mississippi, hereby petition that an election be called on the question of whether or not the City of Hattiesburg should issue bonds or otherwise incur debt on the City of Hattiesburg, Mississippi for the purpose of financing the construction, installation and/or operation of a land application system for the treatment of the City of Hattiesburg's wastewater.

1. Signature Mary A. Ramsey
Address 347 Eupora St

Printed Name Mary A. Ramsey
Precinct _____

2. Signature Linda Barnes
Address 113 Central Dr

Printed Name Linda Barnes
Precinct _____

3. Signature Patricia Thompson
Address 100 Tower Road Hburg 39401

Printed Name _____
Precinct _____

4. Signature _____
Address 100 Tower Road Hburg 39401

Printed Name _____
Precinct _____

5. Signature _____
Address _____

Printed Name _____
Precinct _____

6. Signature _____
Address _____

Printed Name _____
Precinct _____

FILED

MAR 22 2016

BY Natasia Thomas 4:00
CITY CLERK
DEPUTY CLERK

Municipal Petition

Hattiesburg Land Application Bond Issuance Referendum

To: The Mayor and City Council of the City of Hattiesburg,
Mississippi

We, the undersigned qualified electors of the City of Hattiesburg,
State of Mississippi, hereby petition that an election be called on the
question of whether or not the City of Hattiesburg should issue bonds
or otherwise incur debt on the City of Hattiesburg, Mississippi for the
purpose of financing the construction, installation and/or operation of
a land application system for the treatment of the City of
Hattiesburg's wastewater.

FILED

1. Signature Flora Wilson

Printed Name Flora Wilson

Address 810 East 8th St

Hattiesburg, MS 39401

MAR 21 2016

CITY CLERK

BY [Signature]

Precinct 2:40p

DEPUTY CLERK

2. Signature Quill Berry

Printed Name Quill Berry

Address 400 Broad Street

Hattiesburg MS 39401

Precinct

3. Signature Tera Berry

Printed Name Tera Berry

Address 700 Broad St

Hattiesburg MS 39401

Precinct

4. Signature Sharon Willis

Printed Name Sharon Willis

Address 208 Gordon Apt 5112

Precinct

5. Signature Wanda Theodore

Printed Name Wanda Theodore

Address 208 Gordon #2-22

Precinct

✓ 6. Signature Ernest L. W. Little
Printed Name Ernest W. Little
Address 208 Gordon St. Apt 5-114 Precinct
Hattiesburg, Miss. 39401

✓ 7. Signature Henry Sanders
Printed Name HENRY Sanders
Address 214 Broadway Dr Precinct
Hatt. ms 39401

✓ 8. Signature Allison Trussell
Printed Name ALLISON TRUSSELL
Address 208 Gordon St Apt 115 Precinct
Hattiesburg Ms 39401

✓ 9. Signature Mary Ferrell
Printed Name MARY FERRELL
Address 208 Mead St Precinct

✓ 10. Signature Doug McMan
Printed Name _____
Address 208 Gordon St Precinct

FILED

MAR 21 2016

BY [Signature] CITY CLERK
DEPUTY CLERK 2:40p

Municipal Petition

Hattiesburg Land Application Bond Issuance Referendum

To: The Mayor and City Council of the City of Hattiesburg,
Mississippi

We, the undersigned qualified electors of the City of Hattiesburg,
State of Mississippi, hereby petition that an election be called on the
question of whether or not the City of Hattiesburg should issue bonds
or otherwise incur debt on the City of Hattiesburg, Mississippi for the
purpose of financing the construction, installation and/or operation of
a land application system for the treatment of the City of
Hattiesburg's wastewater.

1. Signature Monique D. Lay MAR 21 2016 2:40p
Printed Name Monique D. Lay CITY CLERK
Address 407 Miller Street BY [Signature] Precinct [Signature]
DEPUTY CLERK

2. Signature Dorcas Fisher
Printed Name Dorcas Fisher
Address 1313 Elizabeth Ave. Precinct

3. Signature [Signature]
Printed Name Mike [Signature]
Address 107 Walnut St Precinct

4. Signature Daniel Robertson
Printed Name Daniel Robertson
Address 919 E. Laurel Ave. Precinct
Hwy. 115, MS. 39401

5. Signature [Signature]
Printed Name L.B. Samuels
Address 145 E. 10th Street Hattiesburg MS 39401 Precinct

6. Signature Ladonna Wilkerson
Printed Name Ladonna Wilkerson
Address 208 Gordon St Apt G42 Precinct

7. Signature [Signature]
Printed Name George E. Stewart
Address 208 Gordon St D-22 Precinct

8. Signature Ellawee Clark
Printed Name Ellawee Clark
Address 208 Gordon Apt D-21 Precinct

9. Signature ANNA B. Britton
Printed Name Anna B. Britton
Address 208 Gordon St. Apt. E-26 Precinct
Hattiesburg, MS 39401

10. Signature Alberta Harris
Printed Name Alberta Harris
Address 208 Gordon St Apt m-25 Precinct

FILED

MAR 21 2016

CITY CLERK

BY

DEPUTY CLERK

8:40

Municipal Petition

Hattiesburg Land Application Bond Issuance Referendum

To: The Mayor and City Council of the City of Hattiesburg,
Mississippi

We, the undersigned qualified electors of the City of Hattiesburg,
State of Mississippi, hereby petition that an election be called on the
question of whether or not the City of Hattiesburg should issue bonds
or otherwise incur debt on the City of Hattiesburg, Mississippi for the
purpose of financing the construction, installation and/or operation of
a land application system for the treatment of the City of
Hattiesburg's wastewater.

FILED

1. Signature

Printed Name

Address

MAR 21 2016

CITY Precinct

BY Deputy Clerk

2:40

2. Signature

Printed Name

Address

Precinct

3. Signature

Printed Name

Address

Precinct

4. Signature

Printed Name

Address

Precinct

5. Signature

Printed Name

Address

Precinct

6. Signature _____
Printed Name _____
Address _____ Precinct _____

7. Signature _____
Printed Name _____
Address _____ Precinct _____

8. Signature _____
Printed Name _____
Address _____ Precinct _____

9. Signature _____
Printed Name _____
Address _____ Precinct _____

10. Signature _____
Printed Name _____
Address _____ Precinct _____

FILED

MAR 21 2015

Municipal Petition

Hattiesburg Land Application Bond Issuance Referendum

To: The Mayor and City Council of the City of Hattiesburg, Mississippi

We, the undersigned qualified electors of the City of Hattiesburg, State of Mississippi, hereby petition that an election be called on the question of whether or not the City of Hattiesburg should issue bonds or otherwise incur debt on the City of Hattiesburg, Mississippi for the purpose of financing the construction, installation and/or operation of a land application system for the treatment of the City of Hattiesburg's wastewater.

Signature Bridgett Gilbert
Address 707 Hillendale Dr

Printed Name Bridgett Gilbert
Precinct THAMES

Signature Radonna L. Crowe
Address 505 DeMoss Ave

Printed Name Radonna Crowe
Precinct Rowden

Signature Howard R. Horne
Address 116 Hope Dr.

Printed Name Howard R. Horne
Precinct Wayside + WMC A

Signature Mary B. Anderson
Address _____

Printed Name Mary B. Anderson
Precinct Rowan

Signature Mary Ann Adams
Address 78 Wisteria Dr #13 Hatt

Printed Name Mary Ann Adams
Precinct Lillie Burney

Signature Carolyn M. Draughn
Address 108 Hope Drive

Printed Name Carolyn M. Draughn
Precinct 28th Ave

Signature David E. Dawkins
Address 1028 Monroe Rd

Printed Name David E. Dawkins
Precinct Glenview

8. Signature _____
Address _____

Printed Name _____
Precinct _____

9. Signature _____
Address _____

Printed Name _____
Precinct _____

10. Signature _____
Address _____

Printed Name _____
Precinct _____

FILED

Municipal Petition

MAR 21 2016

Hattiesburg Land Application Bond Issuance Referendum

To: The Mayor and City Council of the City of Hattiesburg, Mississippi

We, the undersigned qualified electors of the City of Hattiesburg, State of Mississippi, hereby petition that an election be called on the question of whether or not the City of Hattiesburg should issue bonds or otherwise incur debt on the City of Hattiesburg, Mississippi for the purpose of financing the construction, installation and/or operation of a land application system for the treatment of the City of Hattiesburg's wastewater.

1. Signature Eddie Steaney
Address 307 Magnolia Ave

Printed Name EDDIE STEANEY
Precinct ROWAN

2. Signature Latasha Williams
Address 2 Pickens Cove

Printed Name Latasha Williams
Precinct ROWAN

Signature Anthony J Williams
Address 2 Pickens Cove

Printed Name Anthony J Williams
Precinct ROWAN

4. Signature _____
Address _____

Printed Name _____
Precinct _____

5. Signature _____
Address _____

Printed Name _____
Precinct _____

FILED

MAR 21 2016

Municipal Petition

Hattiesburg Land Application Bond Issuance Referendum

To: The Mayor and City Council of the City of Hattiesburg, Mississippi

We, the undersigned qualified electors of the City of Hattiesburg, State of Mississippi, hereby petition that an election be called on the question of whether or not the City of Hattiesburg should issue bonds or otherwise incur debt on the City of Hattiesburg, Mississippi for the purpose of financing the construction, installation and/or operation of a land application system for the treatment of the City of Hattiesburg's wastewater.

1. Signature Tony M. Jackson
Address 422 Cypress Ave.

Printed Name TONY M. JACKSON
Precinct SALVATION ARMY

2. Signature _____
Address _____

Printed Name _____
Precinct _____

3. Signature _____
Address _____

Printed Name _____
Precinct _____

FILED

MAR 21 2016

CITY CLERK

BY

2:40p

Municipal Petition

Hattiesburg Land Application Bond Issuance Referendum

To: The Mayor and City Council of the City of Hattiesburg, Mississippi

We, the undersigned qualified electors of the City of Hattiesburg, State of Mississippi, hereby petition that an election be called on the question of whether or not the City of Hattiesburg should issue bonds or otherwise incur debt on the City of Hattiesburg, Mississippi for the purpose of financing the construction, installation and/or operation of a land application system for the treatment of the City of Hattiesburg's wastewater.

1. Signature Annie L. Smith Printed Name Annie L. Smith
Address 1003 Stafford Rd Precinct Thames
2. Signature Clementine Harvey Benton Printed Name Clementine Harvey Benton
Address 208 McGinnis Spring Dr Precinct Dixie Pine-Central
3. Signature _____ Printed Name _____
Address _____ Precinct _____
4. Signature _____ Printed Name _____
Address _____ Precinct _____
FILED

MAR 21 2016

Municipal Petition

Hattiesburg Land Application Bond Issuance Referendum

To: The Mayor and City Council of the City of Hattiesburg, Mississippi

We, the undersigned qualified electors of the City of Hattiesburg, State of Mississippi, hereby petition that an election be called on the question of whether or not the City of Hattiesburg should issue bonds or otherwise incur debt on the City of Hattiesburg, Mississippi for the purpose of financing the construction, installation and/or operation of a land application system for the treatment of the City of Hattiesburg's wastewater.

1. Signature <u>Ed W Deloach</u>	Printed Name <u>Ed W Deloach</u>
Address <u>70 Forrest Hill Dr Hg</u>	Precinct <u>Richburg Rd</u>
2. Signature _____	Printed Name _____
Address _____	Precinct _____
3. Signature _____	Printed Name _____
Address _____	Precinct _____
Municipal Petition

Hattiesburg Land Application Bond Issuance Referendum

To: The Mayor and City Council of the City of Hattiesburg, Mississippi

We, the undersigned qualified electors of the City of Hattiesburg, State of Mississippi, hereby petition that an election be called on the question of whether or not the City of Hattiesburg should issue bonds or otherwise incur debt on the City of Hattiesburg, Mississippi for the purpose of financing the construction, installation and/or operation of a land application system for the treatment of the City of Hattiesburg's wastewater.

- | | |
|---|---|
| 1. Signature <u>Charley Jackson</u>
Address <u>700 Hall Ave</u> | Printed Name <u>CHARLEY JACKSON</u>
Precinct <u>CAMP PARK</u> |
| 2. Signature <u>Sandra Jordan</u>
Address <u>204 Old Airport Rd. 39401</u> | Printed Name <u>Sandra Jordan</u>
Precinct <u>Dixie Precinct</u> |
| 3. Signature <u>Ulyses Hines</u>
Address <u>197 OLD AIRPORT Rd</u> | Printed Name <u>ULYSES HINE</u>
Precinct <u>DIXIE</u> |
| 4. Signature <u>William Ward</u>
Address <u>94 OLD AIRPORT RT</u> | Printed Name <u>WILLIAM WARD</u>
Precinct <u>DIXIE</u> |
| 5. Signature <u>Koduz Borne</u>
Address <u>1113 Poplar Rd</u> | Printed Name _____
Precinct _____ |
| 6. Signature <u>Deloris McLean</u>
Address <u>141 Meadow Park Lane</u> | Printed Name <u>Deloris McLean</u>
Precinct <u>Glendale Community Center</u> |
| 7. Signature <u>Barbara Walker</u>
Address <u>12 Park Place</u> | Printed Name _____
Precinct _____ |
| 8. Signature <u>Catherine Daniel</u>
Address <u>1678 James Street</u> | Printed Name <u>Catherine Daniel</u>
Precinct <u>Dixie</u> |
| 9. Signature _____
Address _____ | Printed Name _____
Precinct _____ |
| 10. Signature _____
Address _____ | Printed Name _____
Precinct _____ |

FILED

MAR 21 2016

CITY CLERK

DEPUTY CLERK

BY Deborah Hester 2:40pm

Municipal Petition

Hattiesburg Land Application Bond Issuance Referendum

To: The Mayor and City Council of the City of Hattiesburg, Mississippi

We, the undersigned qualified electors of the City of Hattiesburg, State of Mississippi, hereby petition that an election be called on the question of whether or not the City of Hattiesburg should issue bonds or otherwise incur debt on the City of Hattiesburg, Mississippi for the purpose of financing the construction, installation and/or operation of a land application system for the treatment of the City of Hattiesburg's wastewater.

- | | |
|--|---|
| 1. Signature <u>Torsky R. Williams</u>
Address <u>422 Mobile St</u>
<u>Hattiesburg, MI 39401</u> | Printed Name <u>Torsky R. Williams</u>
Precinct <u>2</u> |
| 2. Signature <u>Melvin Williams</u>
Address <u>422 Mobile St.</u>
<u>Hattiesburg, MI 39401</u> | Printed Name <u>Melvin Williams</u>
Precinct <u>2</u> |
| 3. Signature <u>Linda W. Williams</u>
Address <u>1212 Oakley St</u>
<u>Hattiesburg, MI 39401</u> | Printed Name <u>Linda W. Williams</u>
Precinct <u>2</u> |
| 4. Signature <u>Brenda Caffee</u>
Address <u>100 Eddie Smith</u> | Printed Name <u>Brenda Caffee</u>
Precinct <u>2</u> |
| 5. Signature <u>GAYLA BYRD</u>
Address <u>703 E 2nd St</u> | Printed Name <u>GAYLA BYRD</u>
Precinct <u>2</u> |
| 6. Signature <u>Peggy J. Conner</u>
Address <u>2314 06th St</u> | Printed Name <u>Peggy J. Conner</u>
Precinct <u>2</u> |
| 7. Signature <u>Norma Nicholson</u>
Address <u>1206 Dewey St</u> | Printed Name <u>Norma Nicholson</u>
Precinct <u>2</u> |
| 8. Signature <u>Wanda Craft</u>
Address <u>1218 Dewey St</u> | Printed Name <u>Wanda Craft</u>
Precinct <u>2</u> |
| 9. Signature <u>Johannie Rogers</u>
Address <u>1125 Scott St</u> | Printed Name <u>Johannie Rogers</u>
Precinct <u>2</u> |
| 10. Signature <u>Novie Harrison</u>
Address <u>1027 Grolier St.</u> | Printed Name <u>Novie Harrison</u>
Precinct <u>2</u> |

FILED

MAR 21 2016

BY [Signature]
CITY CLERK
DEPUTY CLERK

2:40 pm

Municipal Petition

Hattiesburg Land Application Bond Issuance Referendum

To: The Mayor and City Council of the City of Hattiesburg, Mississippi

We, the undersigned qualified electors of the City of Hattiesburg, State of Mississippi, hereby petition that an election be called on the question of whether or not the City of Hattiesburg should issue bonds or otherwise incur debt on the City of Hattiesburg, Mississippi for the purpose of financing the construction, installation and/or operation of a land application system for the treatment of the City of Hattiesburg's wastewater.

1. Signature Theresa Smith Printed Name Theresa Smith
Address 1113 SCOTT ST Precinct 2
2. Signature Robert Chapman Printed Name Robert Chapman
Address 247 CRAVELINE ST Precinct 2
3. Signature Dorothy Chapman Printed Name Dorothy Chapman
Address 247 CRAVELINE ST Precinct 2
4. Signature Andra Regina Newell Printed Name Andra Regina Newell
Address 1020 SPENCER ST. Precinct 2
5. Signature Latha Golden Printed Name Latha Golden
Address 711 MAGNOLIA Precinct 2
6. Signature Nicholas Golden Printed Name _____
Address 711 MAGNOLIA 1020 SPENCER ST Precinct _____
7. Signature _____ Printed Name _____
Address _____ Precinct _____
8. Signature _____ Printed Name _____
Address _____ Precinct _____
9. Signature _____ Printed Name _____
Address _____ Precinct _____
10. Signature _____ Printed Name _____
Address _____ Precinct _____

FILED

MAR 21 2016

BY [Signature] CITY CLERK
DEPUTY CLERK

248

Municipal Petition

Hattiesburg Land Application Bond Issuance Referendum

To: The Mayor and City Council of the City of Hattiesburg, Mississippi

We, the undersigned qualified electors of the City of Hattiesburg, State of Mississippi, hereby petition that an election be called on the question of whether or not the City of Hattiesburg should issue bonds or otherwise incur debt on the City of Hattiesburg, Mississippi for the purpose of financing the construction, installation and/or operation of a land application system for the treatment of the City of Hattiesburg's wastewater.

1. Signature Vermester Bester Printed Name Vermester Bester
Address 601 Shelton Ave Precinct Salvation Army
2. Signature _____ Printed Name _____
Address _____ Precinct _____
3. Signature _____ Printed Name _____
Address _____ Precinct _____
FILED

MAR 21 2016

CITY CLERK
BY [Signature] 2540
DEPUTY CLERK

Municipal Petition

Hattiesburg Land Application Bond Issuance Referendum

To: The Mayor and City Council of the City of Hattiesburg, Mississippi

We, the undersigned qualified electors of the City of Hattiesburg, State of Mississippi, hereby petition that an election be called on the question of whether or not the City of Hattiesburg should issue bonds or otherwise incur debt on the City of Hattiesburg, Mississippi for the purpose of financing the construction, installation and/or operation of a land application system for the treatment of the City of Hattiesburg's wastewater.

- | | |
|--|--------------------------------------|
| 1. Signature <u>Hazzie Roberts</u> | Printed Name <u>Hazzie Roberts</u> |
| Address <u>11942 Rossett Ave</u> | Precinct <u>ROWAN</u> |
| 2. Signature <u>Belle Lang</u> | Printed Name <u>Belle Lang</u> |
| Address <u>811 Bowling St</u> | Precinct <u>Salvation Army</u> |
| 3. Signature <u>Margaret Leggett</u> | Printed Name <u>Margaret Leggett</u> |
| Address <u>824 Bowling St. Hattiesburg</u> | Precinct <u>Salvation Army</u> |
| 4. Signature <u>Mary Anderson</u> | Printed Name <u>Mary Anderson</u> |
| Address <u>1615 Vernon St</u> | Precinct <u>Salvation Army</u> |
| 5. Signature <u>Vermeil Jackson</u> | Printed Name <u>Vermeil Jackson</u> |
| Address <u>801 Martin Luther King</u> | Precinct <u>Sierra Avenue</u> |
| 6. Signature _____ | Printed Name _____ |
| Address _____ | Precinct _____ |
| 7. Signature _____ | Printed Name _____ |
| Address _____ | Precinct _____ |
| 8. Signature _____ | Printed Name _____ |
| Address _____ | Precinct _____ |
| 9. Signature _____ | Printed Name _____ |
| Address _____ | Precinct _____ |
| 10. Signature _____ | Printed Name _____ |
| Address _____ | Precinct _____ |

FILED

MAR 21 2016

CITY CLERK
BY [Signature] 2:40 PM
DEPUTY CLERK

Municipal Petition

Hattiesburg Land Application Bond Issuance Referendum

To: The Mayor and City Council of the City of Hattiesburg, Mississippi

We, the undersigned qualified electors of the City of Hattiesburg, State of Mississippi, hereby petition that an election be called on the question of whether or not the City of Hattiesburg should issue bonds or otherwise incur debt on the City of Hattiesburg, Mississippi for the purpose of financing the construction, installation and/or operation of a land application system for the treatment of the City of Hattiesburg's wastewater.

- | | |
|---|--|
| 1. Signature <u>Mecoleshun Johnson</u>
Address <u>1601 Vernon St.</u> | Printed Name <u>Mecoleshun Johnson</u>
Precinct _____ |
| 2. Signature <u>Roosevelt Sitton</u>
Address <u>814 Ash-King Ave</u> | Printed Name <u>Roosevelt Sitton</u>
Precinct <u>SALVATION ARMY</u> |
| 3. Signature <u>Frances Hervey</u>
Address <u>820 Bowling Street</u> | Printed Name <u>Frances Hervey</u>
Precinct <u>Salvation Army</u> |
| 4. Signature <u>Terrie J. Waters</u>
Address <u>818 Bowling Street</u> | Printed Name <u>Terrie Waters</u>
Precinct <u>Salvation Army</u> |
| 5. Signature <u>Jeremy Waters</u>
Address <u>3304 Luper Dr.</u> | Printed Name <u>Jeremy Waters</u>
Precinct <u>New Covenant Baptist Church</u> |
| 6. Signature <u>Debbie Shelton</u>
Address <u>1603 Vernon St.</u> | Printed Name <u>Debbie Shelton</u>
Precinct <u>Salvation Army</u> |
| 7. Signature <u>Songa Shelton</u>
Address <u>1603 Vernon St.</u> | Printed Name <u>Songa Shelton</u>
Precinct <u>Salvation Army</u> |
| 8. Signature <u>Ashia Newell</u>
Address <u>831 Bowling Street</u> | Printed Name <u>Ashia Newell</u>
Precinct <u>Salvation Army</u> |
| 9. Signature <u>Lillie Burney</u>
Address <u>907 Bossett Ave.</u> | Printed Name <u>Lillie Burney</u>
Precinct <u>Leroy Shelton</u> |
| 10. Signature <u>Mary Bourne</u>
Address <u>503 Cypress Ave</u> | Printed Name <u>Mary Bourne</u>
Precinct <u>Salvation Army</u> |

FILED
MAR 21 2016
CITY CLERK
BY [Signature]
DEPUTY CLERK
2:42p

Municipal Petition

Hattiesburg Land Application Bond Issuance Referendum

To: The Mayor and City Council of the City of Hattiesburg, Mississippi

We, the undersigned qualified electors of the City of Hattiesburg, State of Mississippi, hereby petition that an election be called on the question of whether or not the City of Hattiesburg should issue bonds or otherwise incur debt on the City of Hattiesburg, Mississippi for the purpose of financing the construction, installation and/or operation of a land application system for the treatment of the City of Hattiesburg's wastewater.

- | | |
|--|---|
| 1. Signature <u>Lora Anderson</u>
Address <u>700 Beverly Hills Rd, 518</u> | Printed Name <u>LORA ANDERSON</u>
Precinct <u>Thames</u> |
| 2. Signature <u>Jerathia Stepney</u>
Address <u>307 Magnolia Ave</u> | Printed Name <u>Jerathia Stepney</u>
Precinct _____ |
| 3. Signature <u>Hedy L. Middleton</u>
Address <u>101 Cypress Ave.</u> | Printed Name <u>Hedy L. Middleton</u>
Precinct <u>#5</u> |
| 4. Signature <u>Roberta Fairman</u>
Address <u>313 Willis Ave</u> | Printed Name <u>Roberta Fairman</u>
Precinct _____ |
| 5. Signature <u>Lee Bertha Jackson</u>
Address _____ | Printed Name <u>Lee Bertha Jackson</u>
Precinct <u>#2</u> |
| 6. Signature <u>Barbara Edwards</u>
Address <u>212 W. 1st St.</u> | Printed Name <u>Barbara Edwards</u>
Precinct <u>Cultural Center</u> |
| 7. Signature _____
Address <u>707 Hillendale</u> | Printed Name <u>Bridgette Godbolt</u>
Precinct <u>Thames</u> |
| 8. Signature <u>Melody Anderson</u>
Address <u>330 Cypress Ave</u> | Printed Name <u>Melody Anderson</u>
Precinct <u>Boys And Girl Club</u> |
| 9. Signature <u>Robert Edwards</u>
Address <u>212 W 1st St Hburg</u> | Printed Name <u>Robert Edwards</u>
Precinct <u>Cultural Center</u> |
| 10. Signature <u>Lizzie H. Johnson</u>
Address <u>305 Dearborne Street</u> | Printed Name <u>Lizzie H. Johnson</u>
Precinct <u>Siggler</u> |

FILED
MAR 21 2016
BY [Signature] CITY CLERK
DEPUTY CLERK 2:40 pm

Municipal Petition

Hattiesburg Land Application Bond Issuance Referendum

To: The Mayor and City Council of the City of Hattiesburg,
Mississippi

We, the undersigned qualified electors of the City of Hattiesburg,
State of Mississippi, hereby petition that an election be called on the
question of whether or not the City of Hattiesburg should issue bonds
or otherwise incur debt on the City of Hattiesburg, Mississippi for the
purpose of financing the construction, installation and/or operation of
a land application system for the treatment of the City of
Hattiesburg's wastewater.

1. Signature

Printed Name

Address

416 Memphis ST

MAR 21 2016

CITY CLERK

DEPUTY CLERK

Precinct

2. Signature

Printed Name

Address

47 South Hill Drive

Precinct

3. Signature

Printed Name

Address

533 West 4th Street

Precinct

4. Signature

Printed Name

Address

110 E 4th ST

Precinct

5. Signature

Printed Name

Address

110 E 4th, Hattiesburg, MS

Precinct

6. Signature Meshondra R Carter
Printed Name Meshondra R Carter
Address 1704 1st Terr, H,burg MS 39401 Precinct

7. Signature Shelli M McCarty
Printed Name _____
Address _____ Precinct

8. Signature Natasha Russell
Printed Name Natasha Russell
Address 714 Eastside Avenue Precinct
Hattiesburg, MS 39401

9. Signature Isaac Thomkins
Printed Name _____
Address 204 E. 3rd St. Apt. #1 Precinct

10. Signature Jonathan Neal
Printed Name Jonathan Neal
Address 520 North St Precinct

FILED

MAR 21 2016

BY [Signature] CITY CLERK
DEPUTY CLERK 2:42p

Municipal Petition

Hattiesburg Land Application Bond Issuance Referendum

To: The Mayor and City Council of the City of Hattiesburg,
Mississippi

We, the undersigned qualified electors of the City of Hattiesburg,
State of Mississippi, hereby petition that an election be called on the
question of whether or not the City of Hattiesburg should issue bonds
or otherwise incur debt on the City of Hattiesburg, Mississippi for the
purpose of financing the construction, installation and/or operation of
a land application system for the treatment of the City of
Hattiesburg's wastewater.

1. Signature [Signature]
Printed Name Deirdre McLen don
Address 1010 Cherry St Precinct Hunny MS

2. Signature [Signature]
Printed Name Larry & Patricia Carr
Address 170 N. Mahon Rd. Precinct

3. Signature [Signature]
Printed Name Vannie Kees
Address 314 Janet Lane Hattiesburg, MS Precinct

4. Signature [Signature]
Printed Name Deandra Kees
Address 314 Janet Lane Hattiesburg, MS Precinct

5. Signature [Signature]
Printed Name Deborah Brown
Address 806 Northwell Drive Hattiesburg Precinct

FILED
MAR 21 2016
BY [Signature]
CITY CLERK
DEPUTY CLERK

6. Signature [Signature]
Printed Name Jameson Flowers
Address 132 M. Howell Dr. Precinct
Hattiesburg MS 39401

7. Signature [Signature]
Printed Name Mildred Short
Address 105 Southview Dr Precinct
Hiburg, MS

8. Signature [Signature]
Printed Name Nehemiah Heidelberg
Address 609 Annie St Hiburg MS Precinct

9. Signature [Signature]
Printed Name Demetrius Wiley
Address 190 Rawl's Spring Loop Rd Precinct
Hiburg MS 39402

10. Signature [Signature]
Printed Name JACKY NICHOLSON
Address 208 Gordon St Apt 5110 Precinct
Hattiesburg, MS 39401

FILED

MAR 21 2016

BY [Signature] CITY CLERK
DEPUTY CLERK 2:40

Municipal Petition

Hattiesburg Land Application Bond Issuance Referendum

To: The Mayor and City Council of the City of Hattiesburg,
Mississippi

We, the undersigned qualified electors of the City of Hattiesburg,
State of Mississippi, hereby petition that an election be called on the
question of whether or not the City of Hattiesburg should issue bonds
or otherwise incur debt on the City of Hattiesburg, Mississippi for the
purpose of financing the construction, installation and/or operation of
a land application system for the treatment of the City of
Hattiesburg's wastewater.

1. Signature _____

Printed Name _____

Address _____ Precinct _____

2. Signature _____

Printed Name _____

Address _____ Precinct _____

3. Signature _____

Printed Name _____

Address _____ Precinct _____

4. Signature _____

Printed Name _____

Address _____ Precinct _____

5. Signature _____

Printed Name _____

Address _____ Precinct _____

6. Signature Lynda Thomas
Printed Name _____
Address 725 E. 7th St. Precinct _____

7. Signature LeMarsha Brown
Printed Name _____
Address 108 Melwood Dr. Precinct _____

8. Signature Victoria Hinton
Printed Name #5-113
Address 208 Gordon St. ↑ Precinct _____
Hiburg, Ms. 39401

9. Signature _____
Printed Name _____
Address _____ Precinct _____

10. Signature _____
Printed Name _____
Address _____ Precinct _____

FILED

MAR 21 2016

CITY CLERK

DEPUTY CLERK

BY [Signature] 2:40p

FILED

Municipal Petition

MAR 21 2016

CITY CLERK

Hattiesburg Land Application Bond Issuance Referendum

To: The Mayor and City Council of the City of Hattiesburg, Mississippi

We, the undersigned qualified electors of the City of Hattiesburg, State of Mississippi, hereby petition that an election be called on the question of whether or not the City of Hattiesburg should issue bonds or otherwise incur debt on the City of Hattiesburg, Mississippi for the purpose of financing the construction, installation and/or operation of a land application system for the treatment of the City of Hattiesburg's wastewater.

1. Signature Rosie L. Drummonds Smith Printed Name Rosie L. Drummonds Smith
Address Stowoodland Court Precinct Rowan
2. Signature Glenda Deloach Printed Name Glenda Deloach
Address 70 Forrest Hills Dr. Precinct Grace Temple
3. Signature Mattie Ruder Printed Name Mattie Ruder
Address 810 Drake Ave. Precinct National Guard
4. Signature Josephine F. Noble Printed Name Josephine F. Noble
Address 541 W. Carey Blvd. Precinct Rowan
5. Signature Donald F. Browne Printed Name DONALD F. BROWNE
Address 116 WEDGEWOOD TRACE Precinct Jackson St Comm Center
6. Signature Veda O. Browne Printed Name VEDA O. BROWNE
Address 116 WEDGEWOOD TRACE Precinct JACKSON ST COMM CENTER
7. Signature Zella Jenkins Printed Name Zella Jenkins
Address 109 Columbia St Precinct Old Liberty
8. Signature Marie L. Hibbler Printed Name Marie L. Hibbler
Address 109 Hope Drive Precinct 28th Ave. Baptist Church
9. Signature Mary Strickland Printed Name Mary Strickland
Address 303 Venetian Way Precinct Hattiesburg High
10. Signature _____ Printed Name _____
Address _____ Precinct _____

FILED

MAR 21 2016

Municipal Petition

BY John S. [Signature] CITY CLERK 2:40p

Hattiesburg Land Application Bond Issuance Referendum

To: The Mayor and City Council of the City of Hattiesburg, Mississippi

We, the undersigned qualified electors of the City of Hattiesburg, State of Mississippi, hereby petition that an election be called on the question of whether or not the City of Hattiesburg should issue bonds or otherwise incur debt on the City of Hattiesburg, Mississippi for the purpose of financing the construction, installation and/or operation of a land application system for the treatment of the City of Hattiesburg's wastewater.

1. Signature Vivian Gillespie Brown Printed Name Vivian Gillespie Brown
Address 2605 McLelland St Apt 2 Precinct Rowan

2. Signature Mrs & Mr. Howard Ray Horne Printed Name Mrs & Mr. Howard R. Horne
Address 114 Hope dr. Precinct Westside + ymca

3. Signature Christinia Brown Printed Name Christinia Brown
Address 700 Ellis Ave. Precinct Rowan

4. Signature Eddie L. Bullock Printed Name Eddie Leedrester Bullock
Address 304 Fairway Dr. Precinct Lillie Burney

5. Signature Emma Richardson Printed Name Emma Richardson
Address 123 Tuscon Ave. Precinct Salvation Army

6. Signature Eleanor L. (Floris) Printed Name Lorena McCann
Address 106 J.C. Killingsworth Dr Precinct _____

7. Signature Coreen Chatman Printed Name Khalisa R. Bennett
Address 800 North Hill Dr Precinct Rowan

8. Signature Mamie Smith Printed Name Sherry Clayton
Address 107 Cosmic Dr. Precinct 5th St

9. Signature Georgia Walton Printed Name Arthur Clayton
Address 503 N.E. King Ave Precinct 5th St

10. Signature Edna Belkhai Printed Name Wheaton Pope
Address 201 Rattelle Ave C17 Precinct 123 Tuscon Ave

Municipal Petition

FILED

Hattiesburg Land Application Bond Issuance Referendum

MAR 21 2016

To: The Mayor and City Council of the City of Hattiesburg, Mississippi

CITY CLERK
BY [Signature] 3.16.16
DEPUTY CLERK

We, the undersigned qualified electors of the City of Hattiesburg, State of Mississippi, hereby petition that an election be called on the question of whether or not the City of Hattiesburg should issue bonds or otherwise incur debt on the City of Hattiesburg, Mississippi for the purpose of financing the construction, installation and/or operation of a land application system for the treatment of the City of Hattiesburg's wastewater.

1. Signature Louis C. Powell
Address 103 Ray Bridge, Dr

Printed Name Louis C. Powell
Precinct _____

2. Signature Danya D. Bourne
Address 1113 Poplar Rd

Printed Name _____
Precinct _____

3. Signature Sarah Chambers
Address 209 Magnolia Ave

Printed Name Sarah Chambers
Precinct _____

4. Signature Randy Powell
Address 103 Ray Bridge Dr.

Printed Name Randy Powell
Precinct _____

5. Signature Maria Godbolt
Address 520 N. 38th Ave. Br.

Printed Name Maria Godbolt
Precinct _____

6. Signature Abraham Harmon
Address 2802 Gendreau Ave

Printed Name ABRAHAM HARMON
Precinct _____

7. Signature Frederick Nix
Address 189 Fredna Ave.

Printed Name Frederick Nix
Precinct _____

8. Signature Joyce M. Alexander
Address 215 Hartfield Rd

Printed Name Joyce M. Alexander
Precinct _____

9. Signature Margaret Horne
Address 20 St. Clare Pkwy Apt. 3

Printed Name Margaret Horne
Precinct _____

10. Signature Christina
Address 712 Magnolia Ave

Printed Name _____
Precinct _____

Municipal Petition

Hattiesburg Land Application Bond Issuance Referendum

To: The Mayor and City Council of the City of Hattiesburg,
Mississippi

We, the undersigned qualified electors of the City of Hattiesburg,
State of Mississippi, hereby petition that an election be called on the
question of whether or not the City of Hattiesburg should issue bonds
or otherwise incur debt on the City of Hattiesburg, Mississippi for the
purpose of financing the construction, installation and/or operation of
a land application system for the treatment of the City of
Hattiesburg's wastewater.

✓ 1. Signature Beverly Bryant
Printed Name Beverly Bryant
Address 303 J. D. Randolph St Precinct
City

✓ 2. Signature Christie Myers
Printed Name Christie Myers
Address _____ Precinct _____

✓ 3. Signature Henry Ford
Printed Name Henry Ford
Address 1409 Concan St Precinct
H'burg MS.

✓ 4. Signature Leo Barnes
Printed Name Leo Barnes
Address 714 E 7th St Precinct
H'burg MS 39401

✓ 5. Signature Lisha Barnes
Printed Name Lisha Barnes
Address 208 Gordon St Apt F-33 Precinct

FILED

MAR 21 2016

CITY CLERK

DEPUTY CLERK

✓ 6. Signature Elais Gray
Printed Name Elais Gray
Address 218 E. 7th Street Precinct

✓ 7. Signature Phyllis Hinton
Printed Name Phyllis Hinton
Address 72 VICKERS Circle Precinct

✓ 8. Signature Nery Pittman
Printed Name NERY PITTMAN
Address 910 E. 6th St. Precinct

✓ 9. Signature Kemia More
Printed Name Kemia More
Address 83 Millpond Drive Precinct

✓ 10. Signature Jeffery Williams
Printed Name Jeffery Williams
Address 926 West 6th Precinct

A RESOLUTION FINDING AND DETERMINING THAT THE RESOLUTION ENTITLED "RESOLUTION DECLARING THE INTENTION OF THE MAYOR AND CITY COUNCIL OF THE CITY OF HATTIESBURG, MISSISSIPPI (THE "CITY"), TO (I) ISSUE GENERAL OBLIGATION WATER AND SEWER BONDS OF THE CITY AND/OR (II) ISSUE A GENERAL OBLIGATION WATER AND SEWER BOND OF THE CITY FOR PURCHASE BY THE MISSISSIPPI DEVELOPMENT BANK AND/OR (III) ISSUE COMBINED WATER AND SEWER SYSTEM REVENUE BONDS OF THE CITY, AND/OR (IV) BORROW FUNDS BY ENTERING INTO A LOAN WITH THE MISSISSIPPI DEVELOPMENT BANK, ALL IN THE PRINCIPAL AMOUNT OF NOT TO EXCEED SIXTY MILLION DOLLARS (\$60,000,000), ISSUED OR BORROWED IN ONE OR MORE SERIES, TO RAISE MONEY FOR THE PURPOSE OF PROVIDING FUNDS FOR (I) IMPROVING, REPAIRING, AND EXTENDING THE COMBINED WATER AND SEWER SYSTEM OF THE CITY OF HATTIESBURG, MISSISSIPPI; (II) FOR OTHER AUTHORIZED PURPOSES UNDER MISSISSIPPI CODE SECTIONS 31-25-1 ET SEQ., AS AMENDED AND/OR SUPPLEMENTED FROM TIME TO TIME, AND/OR SECTIONS 21-27-23 AND 21-27-41 THROUGH 21-27-69, AS AMENDED AND/OR SUPPLEMENTED FROM TIME TO TIME, AND/OR SECTIONS 21-33-301 ET SEQ., AS AMENDED AND/OR SUPPLEMENTED FROM TIME TO TIME, AS APPLICABLE; AND (III) PAYING FOR THE COST OF SUCH BORROWING; AND DIRECTING PUBLICATION OF NOTICE OF SUCH INTENTION" AS ADOPTED ON FEBRUARY 16, 2016, WAS DULY PUBLISHED AS REQUIRED BY LAW; THAT A PETITION AGAINST THE ISSUANCE OF THE BONDS DESCRIBED IN SAID RESOLUTION HAS BEEN FILED; THAT A SUFFICIENT PROTEST AGAINST THE ISSUANCE OF THE GENERAL OBLIGATION WATER AND SEWER BONDS OF THE CITY AND /OR GENERAL OBLIGATION WATER AND SEWER BOND OF THE CITY FOR PURCHASE BY THE MISSISSIPPI DEVELOPMENT BANK DESCRIBED IN SAID RESOLUTION HAS BEEN FILED BY THE QUALIFIED ELECTORS; AND AUTHORIZING AN ELECTION CONCERNING THE ISSUANCE OF THE GENERAL OBLIGATION WATER AND SEWER BONDS OF THE CITY AND /OR GENERAL OBLIGATION WATER AND SEWER BOND OF THE CITY FOR PURCHASE BY THE MISSISSIPPI DEVELOPMENT BANK IF AUTHORIZED BY FURTHER DIRECTION OF THE GOVERNING BODY OF THE CITY.

WHEREAS, the Mayor and City Council (the "Governing Body") of the City of Hattiesburg, Mississippi (the "City"), acting for and on behalf of the said City, does hereby find, determine, adjudicate, and declare as follows, to-wit:

- 1. On February 16, 2016, the Governing Body did adopt a certain resolution entitled "RESOLUTION DECLARING THE INTENTION OF THE MAYOR AND CITY COUNCIL**

OF THE CITY OF HATTIESBURG, MISSISSIPPI (THE "CITY"), TO (I) ISSUE GENERAL OBLIGATION WATER AND SEWER BONDS OF THE CITY AND/OR (II) ISSUE A GENERAL OBLIGATION WATER AND SEWER BOND OF THE CITY FOR PURCHASE BY THE MISSISSIPPI DEVELOPMENT BANK AND/OR (III) ISSUE COMBINED WATER AND SEWER SYSTEM REVENUE BONDS OF THE CITY, AND/OR (IV) BORROW FUNDS BY ENTERING INTO A LOAN WITH THE MISSISSIPPI DEVELOPMENT BANK, ALL IN THE PRINCIPAL AMOUNT OF NOT TO EXCEED SIXTY MILLION DOLLARS (\$60,000,000), ISSUED OR BORROWED IN ONE OR MORE SERIES, TO RAISE MONEY FOR THE PURPOSE OF PROVIDING FUNDS FOR (I) IMPROVING, REPAIRING, AND EXTENDING THE COMBINED WATER AND SEWER SYSTEM OF THE CITY OF HATTIESBURG, MISSISSIPPI; (II) FOR OTHER AUTHORIZED PURPOSES UNDER MISSISSIPPI CODE SECTIONS 31-25-1 ET SEQ., AS AMENDED AND/OR SUPPLEMENTED FROM TIME TO TIME, AND/OR SECTIONS 21-27-23 AND 21-27-41 THROUGH 21-27-69, AS AMENDED AND/OR SUPPLEMENTED FROM TIME TO TIME, AND/OR SECTIONS 21-33-301 ET SEQ., AS AMENDED AND/OR SUPPLEMENTED FROM TIME TO TIME, AS APPLICABLE; AND (III) PAYING FOR THE COST OF SUCH BORROWING; AND DIRECTING PUBLICATION OF NOTICE OF SUCH INTENTION" (the "Intent Resolution") wherein the Governing Body found, determined and adjudicated that it is necessary for the health and well-being of the citizens of the City to (i) issue General Obligation Water and Sewer Bonds, in one or more series, of the City (the "City GO Bonds") and/or (ii) issue a General Obligation Water and Sewer Bond, in one or more series, (the "GO Qualified Obligation") of the City for purchase by the Mississippi Development Bank (the "Bank") and/or (iii) issue Combined Water and Sewer System Revenue Bonds, in one or more series (the "W&S Bonds"), of the City and/or (iv) borrow funds by entering into a loan (the "Loan") with the Bank, in one or more series, all in the principal amount of not to exceed Sixty Million Dollars (\$60,000,000) to raise money for the purpose of providing funds for (i) repairing, improving and extending the combined water and sewer system of the City (the "System"); (ii) other authorized purposes under Mississippi Code Sections 31-25-1 et seq., as amended and/or supplemented from time to time and/or Sections 21-33-301 through 21-33-329, Mississippi Code of 1972, as amended and/or supplemented from time to time and/or Sections 21-27-23 and 21-27-41 through 21-27-69, Mississippi Code of 1972, as amended and/or supplemented from time to time, as applicable; and (iii) costs of issuance of the borrowing (together, the "Project").

2. As required by law and as directed by the Intent Resolution, the Intent Resolution was published once a week for at least three (3) consecutive weeks in the *Hattiesburg American*, a newspaper published in the City of Hattiesburg, Mississippi, and having general circulation therein and qualified under the provisions of the laws of the State of Mississippi, the first publication of the Intent Resolution in connection with the issuance of the City GO Bonds and/or GO Qualified Obligation of the City for purchase by the Bank was not less than twenty-one (21) days prior to the date fixed for the issuance of the City GO Bonds and/or GO Qualified Obligation of the City for purchase by the Bank (March 22, 2016), and the last publication was not more than seven (7) days prior to March 22, 2016, said publication dates being February 25, 2016 and March 3, 10 and 17, 2016.

3. That on or prior to the hour of 5:00 o'clock p.m. on March 22, 2016, a written petition protesting the issuance of the City GO Bonds and/or GO Qualified Obligation of the City for purchase by the Bank (the "GO Bond Petition") was filed with the City Clerk of the

City, whereupon the Governing Body of the City decided that it would be in the best interest of the citizens of the City for the Governing Body to take under consideration the sufficiency of the GO Bond Petition and directed that the Governing Body and the City Clerk and such persons as the Governing Body deemed necessary, to canvass the names of the GO Bond Petition in order to determine whether or not such GO Bond Petition contained the required number of signatures with requisite qualifications under Mississippi law and directed that the Governing Body take proper action regarding the sufficiency of such petition at a subsequent meeting.

4. The City Clerk of the City has canvassed the names on the GO Bond Petition, as requested by the Governing Body of the City and hereby presents his certification (the "Certification") making a determination that the GO Bond Petition contained 1,619 signatures of qualified electors protesting the issuance of the City GO Bonds and/or GO Qualified Obligation of the City for purchase by the Bank, which GO Bond Petition consisted of more than the lesser of ten percent (10%) or 1,500 of the qualified electors of the City; and, therefore, the Governing Body does hereby find, determine and adjudicate that an adequate protest against the issuance of the City GO Bonds and/or GO Qualified Obligation of the City for purchase by the Bank has been duly filed.

NOW, THEREFORE, BE IT RESOLVED BY THE GOVERNING BODY OF THE CITY OF HATTIESBURG, MISSISSIPPI, AS FOLLOWS:

SECTION 1. The City GO Bonds and/or GO Qualified Obligation of the City for purchase by the Bank in the maximum principal amount of not to exceed Sixty Million Dollars (\$60,000,000) will not be issued by the Governing Body of the City of Hattiesburg, Mississippi, until such time as an election has been called and three-fifths (3/5's) of the qualified electors of the City voting on the question of the issuance of the City GO Bonds and/or GO Qualified Obligation of the City for purchase by the Bank has voted in favor of the issuance of the City GO Bonds and/or GO Qualified Obligation of the City for purchase by the Bank.

SECTION 2. The election, if approved by the Governing Body, on the matter of the issuance of the City GO Bonds and/or GO Qualified Obligation of the City for purchase by the Bank will be called and held in accordance with the further orders and directions of this Governing Body.

The above and foregoing resolution, after having been first reduced to writing, was introduced by Councilman Delgado seconded by Councilman Naylor and was adopted by the following roll call vote, to wit:

YEAS: Bradley
Delgado
Carroll
Dryden
Naylor

NAYS: None

ABSENT:

The President thereby declared the motion carried and the resolution adopted this the 19th day of April, 2016.

(SEAL)


ATTEST:


CLERK OF COUNCIL

ADOPTED:


PRESIDENT

The above and foregoing resolution having been submitted to and approved by the Mayor, this the 19th day of April, 2016.

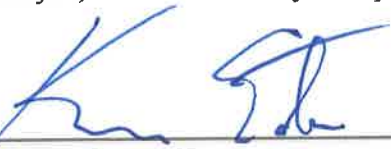
CITY CLERK


MAYOR

30716984v1



City of Hattiesburg, MS

200 Forrest St.
P.O. Box 1898
Hattiesburg, MS 39401

Master

File Number: 2016-432

File ID: 2016-432

Type: Resolution

Status: Passed

Version: 1

Reference:

In Control: City Council

File Created: 04/11/2016

Brief Title: Project Resolution Requisition No. 48 - 2013 Bonds

Final Action: 04/19/2016

Minute Book Number: MB2016-107-108

Title:

Adopt a Resolution authorizing Requisition No. 48 from the Project Fund Construction Account in connection with certain loan agreement, dated as of December 19, 2013, by and between the Mississippi Development Bank and the City of Hattiesburg.

Notes:

Sponsors:

Enactment Date:

Attachments: 2013 Bond Requisition No. 48, executed 2013 Bond Requisition No. 48 RES#2016-56

Enactment Number:

Contact:

Meeting Date: 04/19/2016

Drafter: Janet Beech

Effective Date:

History of Legislative File

Ver- sion:	Acting Body:	Date:	Action:	Sent To:	Due Date:	Return Date:	Result:
1	City Council	04/19/2016	Adopt				Pass
Action Text: A MOTION was made by Council Member Carroll and seconded by Council Member Naylor to Adopt a Resolution authorizing Requisition No. 48 from the Project Fund Construction Account in connection with certain loan agreement, dated as of December 19, 2013, by and between the Mississippi Development Bank and the City of Hattiesburg.							
There being no discussion, the Motion received the affirmative vote of the Council as follows:							
Yeas: 5 - Bradley, Delgado, Carroll, Dryden and Naylor							
Nays: 0							
Yea: 5 Council Member Bradley Council Member Delgado Council Member Carroll Council Member Dryden Council Member Naylor							
TEL-No Vote: 0							

Text of Legislative File 2016-432

Title

Adopt a Resolution authorizing Requisition No. 48 from the Project Fund Construction Account in connection with certain loan agreement, dated as of December 19, 2013, by and between the Mississippi Development Bank and the City of Hattiesburg.

Summary

Project Resolution Requisition No. 48 - 2013 Bonds

Budget Information

105695

Expenditure Type

Purchasing Item

Publication Information

The City Council of the City of Hattiesburg, Mississippi (the “City”) acting for and on behalf of the City, took up for consideration the matter of requesting and authorizing Requisition No. 48 from the Project Fund Construction Account in connection with the loan agreement between the Mississippi Development Bank and the City dated December 19, 2014. After discussion of the subject, Council Member _____ offered and moved for the adoption of the following resolution:

**RESOLUTION OF THE CITY COUNCIL OF THE CITY OF
HATTIESBURG, MISSISSIPPI (THE “CITY”) AUTHORIZING
REQUISITION NO. 48 FROM THE PROJECT FUND CONSTRUCTION
ACCOUNT IN CONNECTION WITH THAT CERTAIN LOAN
AGREEMENT, DATED AS OF DECEMBER 19, 2013, BY AND BETWEEN
THE MISSISSIPPI DEVELOPMENT BANK AND THE CITY.**

Whereas, on December 19, 2013 the City entered into a loan with the Mississippi Development Bank in an amount not to exceed \$28,000,000 (the “Loan”) pursuant to the terms and conditions of that certain loan agreement, dated as of December 19, 2013, by and between the Mississippi Development Bank and the City (the “Loan Agreement”).

Whereas, the City Council of the City now finds it necessary to approve Requisition No. 48 from the Project Fund Construction Account under the Loan in the total aggregate amount of \$ **596,001.82** for the purpose of paying Water & Sewer Projects in connection with the loan as more particularly described in Exhibit A.

**NOW, THEREFORE, BE IT RESOLVED BY THE CITY COUNCIL OF THE
CITY OF HATTIESBURG, MISSISSIPPI:**

SECTION 1. The City Council of the City hereby authorizes and approves Requisition No. 48 from the Project Fund Construction Account under the Loan in the total aggregate amount of **Five Hundred Ninety-six Thousand One and 82/100 Dollars (\$ 596,001.82)** for the purpose of paying Water & Sewer Projects in connection with the loan as more particularly described in Exhibit A.

SECTION 2. The City Council hereby directs Hancock Bank, as Trustee to disburse funds of Requisition No. 48 in the total aggregate amount of **Five Hundred Ninety-six Thousand One and 82/100 Dollars (\$ 596,001.82)** as authorized herein, as more particularly described in Exhibit A.

SECTION 3. The Mayor and City Clerk are hereby authorized and directed for and on behalf of the City to take any and all action as may be required by the City to carry out and give effect to the aforesaid documents authorized pursuant to this Resolution and to execute all papers, documents, certificates and other instruments that may be required for the carrying out of the authority conferred by this Resolution in order to evidence the authority.

The above and foregoing resolution, after having been first reduced to writing, was introduced by Council Member _____, seconded by Council Member _____, and was adopted by the following roll call vote, to wit:

YEAS:

NAYS:

The President thereby declared the motion carried and the resolution adopted, this the **19th day of April, 2016.**

(SEAL)

ATTEST:

ADOPTED:

CLERK OF COUNCIL

PRESIDENT

The above and foregoing Resolution having been submitted to and approved by the Mayor, this the **19th day of April, 2016.**

CITY CLERK

MAYOR

EXHIBIT A

PROJECT FUND CONSTRUCTION ACCOUNT REQUISITION

PROJECT FUND CONSTRUCTION ACCOUNT REQUISITION

RE: \$28,000,000.00 Mississippi Development Bank Special Obligation Bonds, Series 2013 (Hattiesburg, Mississippi Combined Water and Sewer System Refunding and Construction Project) (the "Bonds") secured by \$28,000,000.00 Promissory Note (Hattiesburg, Mississippi Combined Water and Sewer System Refunding and Construction Project) (the "Note").

TO: Hancock Bank
The Quarter Specialty Center
1855 Lakeland Drive, Suite Q-230
Jackson, Mississippi 39216
ATTN: Trust and Financial Services Group

REQUISITION NO.: 48

DATE OF REQUISITION: 4/19/2016

Item #	Payee Name & Address	Budget Line Item	Payment Amount	Invoice #	Purpose of Payment
1	Shows, Dearman, Waits, Inc. 301 Second Ave Hattiesburg, MS 39403-1711	105695.7245.11	\$ 2,645.00	19024	Water Line Ext on Old 98 and Runnels MB: 2011-4/89-110 Period: Feb. 21 - March 26, 2016 SDW #1273-W011
2	Shows, Dearman, & Waits, Inc. 301 Second Ave Hattiesburg, MS 39401	105695.6015	\$ 1,800.00	19039	Clear Sewer ROW & Easements City Wide Period: Feb. 21 - March 26, 2016 MB 2011-4/89/110 SDW #1273-S009
3	Shows, Dearman, & Waits, Inc. 301 Second Ave Hattiesburg, MS 39401	105695.6015	\$ 287,098.22	19005	Inflow and Infiltration (I/I) Study - Phase I Task Order 3 Period: Jan. 21 - Feb. 21, 2016 MB 2015-49 SDW 11202
4	Shows, Dearman, & Waits, Inc. 301 Second Ave Hattiesburg, MS 39401	105695.6015	\$ 13,263.60	19047	Water Rate Study - 2016 Period: Feb. 21 - March 26, 2016 MB 2016-56 SDW # 11230
5	Shows, Dearman, & Waits, Inc. 301 Second Ave Hattiesburg, MS 39401	105695.6015	\$ 11,400.60	19046	Sewer Rate Study - 2016 Period: Feb. 21 - March 26, 2016 MB 2016-156 SDW # 11231

Item #	Payee Name & Address	Budget Line Item	Payment Amount	Invoice #	Purpose of Payment
6	Shows, Dearman, & Waits, Inc. 301 Second Ave Hattiesburg, MS 39401	105695.7220.55	\$ 9,812.50	19025	Sewer Improvements Ph VII Period: Feb. 21 - March 26, 2016 MB 2015-138 SDW #1273-S008
7	Eutaw Construction Company P.O. Box 36 Aberdeen, MS 39730	105695.7220.55	\$ 194,394.48	15051-10	Sewer Improvements Ph VII Period thru 04/01/16 MB 2015-138
8	Shows, Dearman, & Waits, Inc. 301 Second Ave Hattiesburg, MS 39401	105695.7245.51	\$ 1,575.00	19026	Water Improvements Ph II Period: Feb. 21 - March 26, 2016 MB 2011-4/89-110 SDW #1273-W007
9	Shows, Dearman, & Waits, Inc. 301 Second Ave Hattiesburg, MS 39401	105695.7245.52	\$ 21,460.00	19027	Water Improvements Ph III Period: Feb. 21 - March 26, 2016 MB 2011-4/89-110 SDW #1273-W008
10	T.L. Wallace 4025 HWY 35 North Columbia, MS 39429	105695.7245.52	\$ 34,442.42	Pay Est. 5	Water Improvements Ph III Period: March 1 - March 25, 2016 MB 2015-241
11	Shows, Dearman, & Waits, Inc. 301 Second Ave Hattiesburg, MS 39401	105695.7245.53	\$ 12,885.00	19016	Water Improvements Ph IV Period: Feb. 21 - March 26, 2016 MB 2011-4/89-110 SDW #1273-W009
12	Shows, Dearman, & Waits, Inc. 301 Second Ave Hattiesburg, MS 39401	105695.6015	\$ 5,225.00	19028	Water Improvements Ph V Period: Feb. 21 - March 26, 2016 MB 2011-4/89-110 SDW #1273-W013
			<u>\$ 596,001.82</u>		

PAY ESTIMATE

OWNER: City of Hattiesburg

PROJECT: Comprehensive Sewer Improvements - Phase VII
Hattiesburg, MS

Pay Estimate No: 15051-10

Invoice Date: 04/01/16

CONTRACTOR: Eutaw Construction Company
P.O. Box 36
Aberdeen, MS 39730

PROJECT ENGINEER: Shows, Dearman, Waits
Attn: Kyle Wallace

For Work Completed Through: 03/25/16

PAY ESTIMATE SUMMARY:

Application is made for payment, as shown below, per the attached schedule of values.

1	Original Contract Amount:	\$2,597,764.07
2	Net Change by Change Orders:	\$0.00
3	Revised Contract Amount:	\$2,597,764.07
4	Total Work Completed:	\$1,853,933.57
5	Total Materials Stored:	\$85,054.65
6	Total Value of Work and Material:	\$1,938,988.22
7	Less Retainage (10% to 50% ; 5% after 50% Complete)	(\$96,949.41)
8	Total Amount Earned to Date:	\$1,842,038.81
9	Less Previous Payments:	\$1,647,644.33
10	AMOUNT DUE CONTRACTOR:	\$194,394.48

71%

75%

5%

71%

CHANGE ORDER SUMMARY:

1		
2		
3		
4		
5		
6		
7		
8		
9		
	NET CHANGE BY CHANGE ORDERS:	\$ -

The undersigned Contractor certifies to the best of the Contractor's knowledge, information, and belief, the Work covered by this Application for Payment has been completed in accordance with the Contract Documents, that the Contractor has paid all subs and suppliers for work for which previous Certificates of Payment were issued and payments received from the Owner, and that current payment shown herein is now due.


EUTAW CONSTRUCTION CO. INC.



3/29/2016

Signed Date

SHOWS, DEARMAN, WAITS

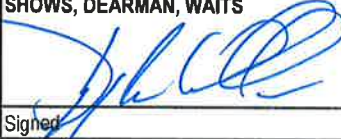

4/4/16

Signed Date

SCHEDULE OF VALUES

OWNER:City of Hattiesburg

PROJECT: Comprehensive Sewer Improvements - Phase VII

Pay Estimate No.:15051-10

CONTRACTOR:Eutaw Construction Company

PROJECT ENGINEER: Shows, Dearman, Waits

For Work Completed Through:03/25/16

No.	Description	Quantity	Unit	Total	Unit Price	Work Completed (Qty.)			Work Completed (\$)		
						Previously	This Period	Total	Previously	This Period	Total
0010	8" SDR 26 PVC Sewer Pipe (10'-12')	11.00	LF	\$902.00	\$82.00	0.00	10.00	10.00	\$0.00	\$820.00	\$820.00
0020	24" SDR 26 PVC Sewer Pipe (10'-12')	14.00	LF	\$2,100.00	\$150.00	0.00	0.00	0%	\$0.00	\$0.00	\$0.00
0030	24" SDR 26 PVC Sewer Pipe (22'-24')	10.00	LF	\$3,000.00	\$300.00	19.00	0.00	19.00	\$5,700.00	\$0.00	\$5,700.00
0040	30" SDR 26 PVC Sewer Pipe (8'-10')	316.00	LF	\$55,300.00	\$175.00	0.00	0.00	0%	\$0.00	\$0.00	\$0.00
0050	30" SDR 26 PVC Sewer Pipe (10'-12')	104.00	LF	\$19,760.00	\$190.00	0.00	0.00	0%	\$0.00	\$0.00	\$0.00
0060	30" SDR 26 PVC Sewer Pipe (12'-14')	89.00	LF	\$17,800.00	\$200.00	19.00	0.00	19.00	\$3,800.00	\$0.00	\$3,800.00
0070	30" SDR 26 PVC Sewer Pipe (14'-16')	912.00	LF	\$205,200.00	\$225.00	439.00	169.00	608.00	\$98,775.00	\$38,025.00	\$136,800.00
0080	30" SDR 26 PVC Sewer Pipe (16'-18')	553.00	LF	\$135,485.00	\$245.00	487.50	134.00	621.50	\$119,437.50	\$32,830.00	\$152,267.50
0090	30" SDR 26 PVC Sewer Pipe (18'-20')	613.00	LF	\$171,640.00	\$280.00	524.00	190.00	714.00	\$146,720.00	\$53,200.00	\$199,920.00
0100	30" SDR 26 PVC Sewer Pipe (20'-22')	566.00	LF	\$198,100.00	\$350.00	240.00	0.00	240.00	\$84,000.00	\$0.00	\$84,000.00
0110	30" SDR 26 PVC Sewer Pipe (22'-24')	583.00	LF	\$227,370.00	\$390.00	614.00	0.00	614.00	\$239,460.00	\$0.00	\$239,460.00
0120	36" SDR 26 PVC Sewer Pipe (24'-26')	107.00	LF	\$53,500.00	\$500.00	38.00	0.00	38.00	\$19,000.00	\$0.00	\$19,000.00
0130	18" Ductile Iron Sewer Pipe (0'-6')	94.00	LF	\$15,510.00	\$165.00	0.00	0.00	0%	\$0.00	\$0.00	\$0.00
0140	18" Ductile Iron Sewer Pipe (6'-8')	26.00	LF	\$4,680.00	\$180.00	0.00	0.00	0%	\$0.00	\$0.00	\$0.00
0150	18" Ductile Iron Sewer Pipe (8'-10')	80.00	LF	\$14,800.00	\$185.00	0.00	0.00	0%	\$0.00	\$0.00	\$0.00
0160	30" Ductile Iron Sewer Pipe (0'-6')	37.00	LF	\$9,620.00	\$260.00	43.00	0.00	43.00	\$11,180.00	\$0.00	\$11,180.00
0170	30" Ductile Iron Sewer Pipe (6'-8')	15.00	LF	\$4,125.00	\$275.00	16.00	0.00	16.00	\$4,400.00	\$0.00	\$4,400.00
0180	30" Ductile Iron Sewer Pipe (8'-10')	27.00	LF	\$7,290.00	\$270.00	19.00	0.00	19.00	\$5,130.00	\$0.00	\$5,130.00
0190	30" Ductile Iron Sewer Pipe (10'-12')	11.00	LF	\$3,135.00	\$285.00	16.00	0.00	16.00	\$4,560.00	\$0.00	\$4,560.00
0200	30" Ductile Iron Sewer Pipe (12'-14')	50.00	LF	\$14,300.00	\$286.00	46.00	0.00	46.00	\$13,156.00	\$0.00	\$13,156.00
0210	30" Ductile Iron Sewer Pipe (14'-16')	20.00	LF	\$6,000.00	\$300.00	18.00	0.00	18.00	\$5,400.00	\$0.00	\$5,400.00
0220	Abandonment of Ex. Sewer Line (All Sizes)	815.00	LF	\$3,260.00	\$4.00	549.00	0.00	549.00	\$2,196.00	\$0.00	\$2,196.00
0240	60" Precast Conc Sewer MH (16'-18')	1.00	EA	\$9,250.00	\$9,250.00	1.00	0.00	100%	\$9,250.00	\$0.00	\$9,250.00
0250	60" Precast Conc Sewer MH (18'-20')	1.00	EA	\$10,200.00	\$10,200.00	1.00	0.00	100%	\$10,200.00	\$0.00	\$10,200.00
0260	60" Precast Conc Sewer MH (20'-22')	1.00	EA	\$10,800.00	\$10,800.00	0.00	0.00	0%	\$0.00	\$0.00	\$0.00
0270	60" Precast Conc Sewer MH (22'-24')	3.00	EA	\$41,700.00	\$13,900.00	3.00	0.00	3.00	\$41,700.00	\$0.00	\$41,700.00
0280	72" Precast Conc Sewer MH (14'-16')	1.00	EA	\$12,000.00	\$12,000.00	1.00	1.00	2.00	\$12,000.00	\$12,000.00	\$24,000.00
0290	72" Precast Conc Sewer MH (18'-20')	1.00	EA	\$13,880.00	\$13,880.00	0.75	0.25	1.00	\$10,410.00	\$3,470.00	\$13,880.00
0300	R&R Ex 72" Precast Conc Sewer MH (14'-16')	2.00	EA	\$21,000.00	\$10,500.00	1.00	0.00	1.00	\$10,500.00	\$0.00	\$10,500.00
0310	R&R Ex 72" Precast Conc Sewer MH (24'-26')	1.00	EA	\$13,700.00	\$13,700.00	1.00	0.00	100%	\$13,700.00	\$0.00	\$13,700.00
0320	96" Precast Conc Sewer MH (10'-12')	1.00	EA	\$14,380.00	\$14,380.00	0.00	0.00	0%	\$0.00	\$0.00	\$0.00
0330	96" Precast Conc Sewer MH (22'-24')	1.00	EA	\$24,650.00	\$24,650.00	1.00	0.00	100%	\$24,650.00	\$0.00	\$24,650.00
0340	96" Precast Conc Doghouse Swr MH (14'-16')	1.00	EA	\$22,400.00	\$22,400.00	1.00	0.00	100%	\$22,400.00	\$0.00	\$22,400.00
0350	96" Precast Conc Doghouse Swr MH (16'-18')	1.00	EA	\$23,500.00	\$23,500.00	1.00	0.00	100%	\$23,500.00	\$0.00	\$23,500.00
0360	96" Precast Conc Splitter Swr MH (8'-10')	1.00	EA	\$14,500.00	\$14,500.00	0.00	0.00	0%	\$0.00	\$0.00	\$0.00
0370	96" Precast Conc Splitter Swr MH (10'-12')	1.00	EA	\$15,700.00	\$15,700.00	0.00	0.00	0%	\$0.00	\$0.00	\$0.00
0380	Abandonment of Ex. MH	1.00	EA	\$1,120.00	\$1,120.00	0.00	0.00	0%	\$0.00	\$0.00	\$0.00

0390	Demo and Removal of Ex. MHs (All Types)	4.00	EA	\$10,400.00	\$2,600.00	7.00	0.00	7.00	\$18,200.00	\$0.00	\$18,200.00
0400	Drop MH Assembly (All Depths)	2.00	EA	\$8,200.00	\$4,100.00	0.00	2.00	2.00	\$0.00	\$8,200.00	\$8,200.00
0410	Connection to Ex. Lift Station	1.00	LS	\$64,561.07	\$64,561.07	1.00	0.00	100%	\$64,561.07	\$0.00	\$64,561.07
0430	6" San Swr Svc Cleanout (Incl. Conc Ring in Grass	62.00	EA	\$23,250.00	\$375.00	37.00	6.00	43.00	\$13,875.00	\$2,250.00	\$16,125.00
0440	6" San Swr Svc Tap (Insert-A-Tee)	62.00	EA	\$20,460.00	\$330.00	37.00	6.00	43.00	\$12,210.00	\$1,980.00	\$14,190.00
0450	6" SDR 26 PVC Pipe San Swr Svc (Incl. Fittings)	1,640.00	LF	\$49,200.00	\$30.00	1,483.00	250.50	1733.50	\$44,490.00	\$7,515.00	\$52,005.00
0460	Wtr Svc Repair (Incl. Svc Tubing, Fittings, Corp	30.00	EA	\$12,000.00	\$400.00	13.00	2.00	15.00	\$5,200.00	\$800.00	\$6,000.00
0480	Crushed Aggregate (Size 825)	3,447.00	TNS	\$268,866.00	\$78.00	3,010.04	633.01	3,643.05	\$234,783.12	\$49,374.78	\$284,157.90
0490	Select Fill Mat'l (Class 9,Group C), LVM	25,015.00	CY	\$200,120.00	\$8.00	20,124.34	1,632.00	21,756.34	\$160,994.70	\$13,056.00	\$174,050.70
0500	Concrete Pavement Repair (All Depths)	191.00	SY	\$15,280.00	\$80.00	0.00	0.00	0%	\$0.00	\$0.00	\$0.00
0510	Asphalt Pvmnt Repair(All Depths)(Rds&Driveways)	9,112.00	SY	\$273,360.00	\$30.00	0.00	0.00	0%	\$0.00	\$0.00	\$0.00
0520	Asphalt Pavement Repair (All Depths) (Parking Lot)	2,800.00	SY	\$56,000.00	\$20.00	0.00	0.00	0%	\$0.00	\$0.00	\$0.00
0530	Conc Sidewalk Repair (All Depths)	12.00	SY	\$660.00	\$55.00	0.00	0.00	0%	\$0.00	\$0.00	\$0.00
0540	R&R 3' Tall Concrete Retaining Wall	5.00	LF	\$1,250.00	\$250.00	0.00	0.00	0%	\$0.00	\$0.00	\$0.00
0550	Class "B" Concrete, Minor Structures	9.00	CY	\$14,400.00	\$1,600.00	4.00	1.00	5.00	\$6,400.00	\$1,600.00	\$8,000.00
0560	12" Corrugated HDPE Pipe	80.00	LF	\$2,000.00	\$25.00	120.00	0.00	120.00	\$3,000.00	\$0.00	\$3,000.00
0570	15" Corrugated HDPE Pipe	20.00	LF	\$600.00	\$30.00	0.00	0.00	0%	\$0.00	\$0.00	\$0.00
0580	18" Corrugated HDPE Pipe	60.00	LF	\$2,100.00	\$35.00	0.00	0.00	0%	\$0.00	\$0.00	\$0.00
0590	15" RCP (Class III) (Rubber Gaskets)	80.00	LF	\$3,040.00	\$38.00	32.00	38.00	70.00	\$1,216.00	\$1,444.00	\$2,660.00
0600	18" RCP (Class III) (Rubber Gaskets)	16.00	LF	\$720.00	\$45.00	0.00	32.00	3200%	\$0.00	\$1,440.00	\$1,440.00
0610	24" RCP (Class III) (Rubber Gaskets)	32.00	LF	\$1,888.00	\$59.00	32.00	0.00	32.00	\$1,888.00	\$0.00	\$1,888.00
0620	30" RCP (Class III) (Rubber Gaskets)	168.00	LF	\$8,400.00	\$50.00	215.00	0.00	215.00	\$10,750.00	\$0.00	\$10,750.00
0630	Removal of Ex. Pipe Cross Drains (All Sizes and De	456.00	LF	\$7,752.00	\$17.00	358.00	64.00	422.00	\$6,086.00	\$1,088.00	\$7,174.00
0640	Concrete Paved Ditch	9.00	CY	\$5,760.00	\$640.00	0.00	0.00	0%	\$0.00	\$0.00	\$0.00
0650	Grassing	1.00	LS	\$15,000.00	\$15,000.00	0.50	0.25	75%	\$7,500.00	\$3,750.00	\$11,250.00
0660	Grouted Rip Rap, Size 200 w/Geotextile Fabric	170.00	SY	\$15,640.00	\$92.00	157.20	0.00	157.20	\$14,462.40	\$0.00	\$14,462.40
0670	Clearing and Grubbing	1.00	LS	\$15,000.00	\$15,000.00	0.70	0.00	70%	\$10,500.00	\$0.00	\$10,500.00
0680	Erosion Control	1.00	LS	\$20,000.00	\$20,000.00	0.60	0.15	75%	\$12,000.00	\$3,000.00	\$15,000.00
0690	Mobilization	1.00	LS	\$30,000.00	\$30,000.00	1.00	0.00	100%	\$30,000.00	\$0.00	\$30,000.00
0700	Maintenance of Traffic	1.00	LS	\$25,000.00	\$25,000.00	0.70	0.05	75%	\$17,500.00	\$1,250.00	\$18,750.00
0710	Removal of Contaminated Material	80.00	TONS	\$5,200.00	\$65.00	0.00	0.00	0%	\$0.00	\$0.00	\$0.00
	TOTAL(S) --->			\$2,597,764.07					\$1,616,840.79	\$237,092.78	\$1,853,933.57

Page 3 of 3

Pay Estimate No.: 15051-10

For Work Completed Through: 03/25/16

Item	Material on Hand	Quantity Delivered			Unit	Quantity Installed			Quantity Stored	Unit Cost	Total Amount
		Previously	This Period	Total		Previously	This Period	Total			
1	24" SDR26 HW Sewer Pipe	28.00	0.00	28.00	LF	19.00	0.00	19.00	9.00	\$35.29	\$317.61
2	30" SDR26 HW Sewer Pipe	3,738.00	0.00	3,738.00	LF	2,323.50	493.00	2,816.50	921.50	\$59.88	\$55,179.42
3	36" SDR26 HW Sewer Pipe	112.00	0.00	112.00	LF	38.00	0.00	38.00	74.00	\$67.39	\$6,466.86
4	8" SDR26 HW Sewer Pipe	70.00	0.00	70.00	LF	0.00	10.00	10.00	60.00	\$4.00	\$240.00
5	6" SDR26 HW Sewer Pipe	1,640.00	350.00	1,990.00	LF	1,487.00	250.50	1,737.50	252.50	\$2.30	\$580.75
6	6" Detectable Marking Tape	5,000.00	0.00	5,000.00	LF	0.00	0.00	0.00	5,000.00	\$0.06	\$300.00
7	8" x 8" Solvent Weld SDR26 Sewer Tee	2.00	0.00	2.00	EA	0.00	2.00	2.00	0.00	\$43.25	\$0.00
8	8" Solvent Weld SDR26 Sewer 90 Bend	2.00	0.00	2.00	EA	0.00	2.00	2.00	0.00	\$43.48	\$0.00
9	6" x 6" SDR26 Sewer Tee Wye	62.00	0.00	62.00	EA	37.00	6.00	43.00	19.00	\$37.44	\$711.36
10	6" SDR26 Sewer 45 Bend	100.00	0.00	100.00	EA	75.00	12.00	87.00	13.00	\$16.27	\$211.51
11	6" SDR26 Sewer Cap	62.00	0.00	62.00	EA	37.00	6.00	43.00	19.00	\$6.41	\$121.79
12	Cast Iron Sewer Cleanout Plugs	62.00	0.00	62.00	EA	37.00	6.00	43.00	19.00	\$85.00	\$1,615.00
13	24" Round Concrete Valve Box Pad	62.00	0.00	62.00	EA	37.00	6.00	43.00	19.00	\$11.50	\$218.50
14	30" x 6" Inserta Tee	62.00	0.00	62.00	EA	37.00	6.00	43.00	19.00	\$95.60	\$1,816.40
15	3/4" HDPE SDR9 CTS Service Tubing	1,000.00	0.00	1,000.00	LF	540.00	100.00	640.00	360.00	\$0.21	\$75.60
16	3/4" Corp Stop	30.00	0.00	30.00	EA	13.00	0.00	13.00	17.00	\$28.21	\$479.57
17	3/4" Curb Stop	30.00	0.00	30.00	EA	13.00	0.00	13.00	17.00	\$38.84	\$660.28
18	3/4" Plastic Insert for CTS	60.00	0.00	60.00	EA	26.00	0.00	26.00	34.00	\$0.24	\$8.16
19	12" Corrugated HDPE Pipe	80.00	0.00	80.00	LF	80.00	0.00	80.00	0.00	\$5.02	\$0.00
20	15" Corrugated HDPE Pipe	20.00	0.00	20.00	LF	0.00	0.00	0.00	20.00	\$6.76	\$135.20
21	18" Corrugated HDPE Pipe	60.00	0.00	60.00	LF	0.00	0.00	0.00	60.00	\$9.36	\$561.60
22	4" x 3/4" Service Saddle	10.00	0.00	10.00	EA	0.00	0.00	0.00	10.00	\$57.51	\$575.10
23	6" x 3/4" Service Saddle	10.00	0.00	10.00	EA	0.00	0.00	0.00	10.00	\$58.34	\$583.40
24	8" x 3/4" Service Saddle	10.00	0.00	10.00	EA	0.00	0.00	0.00	10.00	\$70.45	\$704.50
25	SMH 17: 96" Dia. Precast Manhole (22-24' Depth)	1.00	0.00	1.00	EA	1.00	0.00	1.00	0.00	\$10,803.80	\$0.00
26	SMH B677, 14, 13: 60" Dia. Precast Manhole (22-24' Depth)	3.00	0.00	3.00	EA	3.00	0.00	3.00	0.00	\$4,432.92	\$0.00
27	SMH 12: 60" Dia. Precast Manhole (20-22' Depth)	1.00	0.00	1.00	EA	1.00	0.00	1.00	0.00	\$3,726.17	\$0.00
28	SMH 11: 96" Dia. Precast DH Manhole (16-18' Depth)	1.00	0.00	1.00	EA	1.00	0.00	1.00	0.00	\$7,153.40	\$0.00
29	SMH 08: 96" Dia. Precast DH Manhole (14-16' Depth)	1.00	0.00	1.00	EA	1.00	0.00	1.00	0.00	\$6,402.91	\$0.00
30	SMH 07: 60" Dia. Precast DH Manhole (16-18' Depth)	1.00	0.00	1.00	EA	1.00	0.00	1.00	0.00	\$3,430.29	\$0.00
31	SMH 06: 72" Dia. Precast Manhole (18-20' Depth)	1.00	0.00	1.00	EA	0.75	0.25	1.00	0.00	\$5,863.26	\$0.00
32	SMH 05: 72" Dia. Precast Manhole (14-16' Depth)	0.00	1.00	1.00							



CITY OF HATTIESBURG
P. O. BOX 1898
HATTIESBURG, MS 39403-1898

March 31, 2016
Project No: 1273-W013
Invoice No: 19028

Project Manager: Kyle Wallace
Project: 1273-W013 COMSWIP WATER PH V - I-59 Crossing etal
Professional Services from February 21, 2016 to March 26, 2016
Professional Personnel

	Hours	Rate	Amount
AUTO CAD TECHNICIAN			
Sullivan, Richard	5.00	85.00	425.00
FIELD CREW			
Crew, Field	24.50	150.00	3,675.00
PROJECT ENGINEER			
Sellers, Bennie	3.00	150.00	450.00
Wallace, Kyle	4.50	150.00	675.00
Totals	37.00		5,225.00
Total Labor			
		Total this Invoice	\$5,225.00

Please make checks payable to Shows, Dearman and Waits, Inc. Thank you.

301 Second Ave. | Hattiesburg, MS 39401 | (p) 601.544.1821 | (f) 601.544.0501 | sd-w.com



CITY OF HATTIESBURG
P. O. BOX 1898
HATTIESBURG, MS 39403-1898

March 31, 2016
Project No: 1273-W008
Invoice No: 19027

Project Manager Kyle Wallace
Project 1273-W008 ComSWIP Water Phase III - Mobile & Boule
Professional Services from February 21, 2016 to March 26, 2016
Phase CM Mobile & Boule - Construction Phase Svc
Professional Personnel

	Hours	Rate	Amount
AUTO CAD TECHNICIAN			
Sullivan, Richard	1.50	105.00	157.50
CONSTRUCTION OBSERVER			
Jackson, Terry	112.00	85.00	9,520.00
ENGINEERING INTERN			
Riley, Ivy	1.50	105.00	157.50
FIELD CREW			
Crew, Field	38.00	175.00	6,650.00
PROJECT ENGINEER			
Sellers, Bennie	18.00	150.00	2,700.00
Wallace, Kyle	13.00	175.00	2,275.00
Totals	184.00		21,460.00
Total Labor			
		Total this Phase	\$21,460.00
		Total this Invoice	\$21,460.00

Please make checks payable to Shows, Dearman and Waits, Inc. Thank you.

301 Second Ave. | Hattiesburg, MS 39401 | (p) 601.544.1821 | (f) 601.544.0501 | sd-w.com

4



CITY OF HATTIESBURG
P. O. BOX 1898
HATTIESBURG, MS 39403-1898

March 31, 2016
Project No: 1273-W007
Invoice No: 19026

Project Manager	Kyle Wallace		
Project	1273-W007	ComSWIP Water Phase II - Palmers Crossing	
Professional Services from February 21, 2016 to March 26, 2016			
Phase	DD	Palmer's Crossing - Design Phase	
Professional Personnel			
		Hours	Rate
PROJECT ENGINEER			Amount
Wallace, Kyle		10.50	150.00
Totals		10.50	1,575.00
Total Labor			1,575.00
		Total this Phase	\$1,575.00
		Total this Invoice	\$1,575.00

Please make checks payable to Shows, Dearman and Waits, Inc. Thank you.

301 Second Ave. | Hattiesburg, MS 39401 | (p) 601.544.1821 | (f) 601.544.0501 | sd-w.com

LR



CITY OF HATTIESBURG
P. O. BOX 1898
HATTIESBURG, MS 39403-1898

March 31, 2016
Project No: 1273-S008
Invoice No: 19025

Project Manager Kyle Wallace
Project 1273-S008 COMSWIP Sewer Phase VII - Timothy, Adeline & Brooklane Sewer
Professional Services from February 21, 2016 to March 26, 2016
Phase CM Construction Management - Timothy, Adeline
Professional Personnel

	Hours	Rate	Amount
CONSTRUCTION OBSERVER			
Tingle, William	60.00	95.00	5,700.00
ENGINEERING INTERN			
Thomas, Louis	15.00	105.00	1,575.00
PROJECT ENGINEER			
Wallace, Kyle	14.50	175.00	2,537.50
Totals	89.50		9,812.50
Total Labor			
		Total this Phase	\$9,812.50
		Total this Invoice	\$9,812.50

Outstanding Invoices			
Number	Date	Balance	
18977	2/29/2016	21,692.50	
Total		21,692.50	
		Total Now Due	\$31,505.00

Please make checks payable to Shows, Dearman and Waits, Inc. Thank you.

301 Second Ave. | Hattiesburg, MS 39401 | (p) 601.544.1821 | (f) 601.544.0501 | sd-w.com

Ln



CITY OF HATTIESBURG
P. O. BOX 1898
HATTIESBURG, MS 39403-1898

March 31, 2016
Project No: 1273-W011
Invoice No: 19024

Project Manager	Marcelin Joseph			
Project	1273-W011	Water Line Ext on Old 98 and Runnels		
Professional Services from February 21, 2016 to March 26, 2016				
Professional Personnel				
ENGINEERING INTERN				
Joseph, Marcelin		3.00	100.00	300.00
Riley, Ivy		3.00	100.00	300.00
PROJECT ENGINEER				
Wallace, Kyle		4.50	150.00	675.00
Totals		10.50		1,275.00
Total Labor				1,275.00
Consultants				
JACKSON & ARRINGTON, PLLC			1,370.00	1,370.00
Total Consultants		1.0 times	1,370.00	1,370.00
Total this Invoice				\$2,645.00

Please make checks payable to Shows, Dearman and Walts, Inc. Thank you.

301 Second Ave. | Hattiesburg, MS 39401 | (p) 601.544.1821 | (f) 601.544.0501 | sd-w.com

LR



CITY OF HATTIESBURG
P. O. BOX 1898
HATTIESBURG, MS 39403-1898

March 31, 2016
Project No: 1273-W009
Invoice No: 19016

Project Manager	Bennie Sellers			
Project	1273-W009	ComSWIP Water - Phase IV - Misc.		
<u>Professional Services from February 21, 2016 to March 26, 2016</u>				
Phase	DD	Water Phase IV - Design Phase Services		
Professional Personnel				
AUTO CAD TECHNICIAN				
Sullivan, Richard		6.00	85.00	510.00
ENGINEERING INTERN				
Riley, Ivy		79.50	100.00	7,950.00
FIELD CREW				
Crew, Field		6.00	150.00	900.00
PROJECT ENGINEER				
Sellers, Bennie		19.00	150.00	2,850.00
Wallace, Kyle		4.50	150.00	675.00
Totals		115.00		12,885.00
Total Labor				12,885.00
			Total this Phase	\$12,885.00
			Total this Invoice	\$12,885.00

Please make checks payable to Shows, Dearman and Waits, Inc. Thank you.

301 Second Ave. | Hattiesburg, MS 39401 | (p) 601.544.1821 | (f) 601.544.0501 | sd-w.com

LK



CITY OF HATTIESBURG
P. O. BOX 1898
HATTIESBURG, MS 39403-1898

April 04, 2016
Project No: 11231
Invoice No: 19046

Project Manager Shea McNease
Project 11231 Sewer Rate Study - 2016
Professional Services from February 21, 2016 to March 26, 2016

Total Fee	76,004.00		
Percent Complete	15.00	Total Earned	11,400.60
		Previous Fee Billing	0.00
		Current Fee Billing	11,400.60
		Total Fee	11,400.60
		Total this Invoice	\$11,400.60

Please make checks payable to Shows, Dearman and Waits, Inc. Thank you.

301 Second Ave. | Hattiesburg, MS 39401 | (p) 601.544.1821 | (f) 601.544.0501 | sd-w.com



CITY OF HATTIESBURG
P. O. BOX 1898
HATTIESBURG, MS 39403-1898

April 04, 2016
Project No: 11230
Invoice No: 19047

Project Manager Shea McNease
Project 11230 Water Rate Study -2016
Professional Services from February 21, 2016 to March 26, 2016

Total Fee	88,424.00			
Percent Complete	15.00	Total Earned	13,263.60	
		Previous Fee Billing	0.00	
		Current Fee Billing	13,263.60	
		Total Fee		13,263.60
		Total this Invoice		\$13,263.60

Please make checks payable to Shows, Dearman and Waitis, Inc. Thank you.

301 Second Ave. | Hattiesburg, MS 39401 | (p) 601.544.1821 | (f) 601.544.0501 | sd-w.com



CITY OF HATTIESBURG
P. O. BOX 1898
HATTIESBURG, MS 39403-1898

April 04, 2016
Project No: 1273-S009
Invoice No: 19039

Project Manager	John Weeks			
Project	1273-S009	Clearing of sewer ROW and Easements - City Wide		
<u>Professional Services from February 21, 2016 to March 26, 2016</u>				
Professional Personnel				
ENGINEERING INTERN				
Thomas, Louis				
Totals	24.00	75.00	1,800.00	
Total Labor	24.00		1,800.00	
Total this Invoice				1,800.00
				\$1,800.00

Please make checks payable to Shows, Dearman and Waits, Inc. Thank you.

301 Second Ave. | Hattiesburg, MS 39401 | (p) 601.544.1821 | (f) 601.544.0501 | sd-w.com



CITY OF HATTIESBURG
P. O. BOX 1898
HATTIESBURG, MS 39403-1898

March 22, 2016
Project No: 11202
Invoice No: 19005

Project Manager	John Weeks	
Project	11202	I/I Study
Professional Services from January 21, 2016 to February 21, 2016		
Phase	01	I/I Study
Task	03	Task Order #3

Billing Phase	Fee	Percent Complete	Earned	Previous Fee Billing	Current Fee Billing
Pay Request No. 1	44,991.82	100.00	44,991.82	44,991.82	0.00
Pay Request No. 2	5,156.91	100.00	5,156.91	5,156.91	0.00
Pay Request No. 3	62,926.60	100.00	62,926.60	62,926.60	0.00
Pay Request No. 4	109,894.02	100.00	109,894.02	109,894.02	0.00
Pay Request No. 5	275,026.88	100.00	275,026.88	275,026.88	0.00
Pay Request No. 6	289,876.95	100.00	289,876.95	289,876.95	0.00
Pay Request No. 7	498,572.36	100.00	498,572.36	498,572.36	0.00
Pay Request No. 8	141,420.83	100.00	141,420.83	141,420.83	0.00
Pay Request No. 9	122,543.61	100.00	122,543.61	122,543.61	0.00
Pay Request No. 10	212,936.54	100.00	212,936.54	212,936.54	0.00
Pay Request No. 11	287,098.22	100.00	287,098.22	0.00	287,098.22
Total Fee	2,050,444.74		2,050,444.74	1,763,346.52	287,098.22
Total Fee					287,098.22
Total this Task					\$287,098.22
Total this Phase					\$287,098.22
Total this Invoice					\$287,098.22

Please make checks payable to Shows, Dearman and Waits, Inc. Thank you.

301 Second Ave. | Hattiesburg, MS 39401 | (p) 601.544.1821 | (f) 601.544.0501 | sd-w.com

105695.6015
MB 2015-49

KL

CITY OF HATTIESBURG
 PROJECT NO. 11202 - SEWER SYSTEM EVALUATION SURVEY (SSES)
 TASK ORDER #3
 PAY REQUEST NO. 11
 From 1/21/2015 - 2/21/2016

Item No.	Service Description	This Period	Total	Price	Extension
SECTION 2000 FLOW MONITORING SERVICES					
2000.01	Temporary Flow Monitoring - Turn-Key Study w/Report - 60 Day Study	3.5		\$ 5,225.00	\$ 18,287.50
2000.02	Temporary Flow Monitoring - 30 Day Extension			\$ 2,310.00	\$ -
2000.03	Temporary Rain Gauge - Turn-Key Study w/Report - Based on 60 Day Study	1		\$ 1,650.00	\$ 1,650.00
2000.04	Temporary Rain Gauge - 30 Day Extension			\$ 660.00	\$ -
2000.05	Pump Station Evaluation - Monitoring & Pump Conformations			\$ 1,650.00	\$ -
2000.06	Long-Term Flow Monitor Installation			\$ 2,750.00	\$ -
2000.07	Long-Term Flow Monitor Maintenance, Calibration & Reporting - Per Mo.			\$ 1,265.00	\$ -
2000.08	Long-Term Rain Gauge Installation			\$ 1,045.00	\$ -
2000.09	Long-Term Rain Gauge Maintenance, Calibration & Reporting - Per Mo.			\$ 330.00	\$ -
2000.10	Night Flow Isolation			\$ 357.50	\$ -
SECTION 3000 SMOKE TESTING					
3000.01	Smoke Testing (Including Data Management)	41729	93510.2	\$ 0.50	\$ 46,755.10
SECTION 4000 MANHOLE SERVICES					
4000.01	3D MH Condition Assessment w/Internal Images and GPS Data Collection	86	86	\$ 104.50	\$ 8,987.00
4000.02	Structural Manhole Condition Assessment w/Internal Images			\$ 88.00	\$ -
4000.03	Removal of Stabilized Debris	1	11	\$ 220.00	\$ 2,420.00
4000.04	Manhole Inspection Data Management	86	86	\$ 4.40	\$ 378.40
SECTION 5000 SANITARY SEWER LINE CLEANING					
5000.01	Standard Cleaning 6" Sanitary Sewer	828	62667.3	\$ 1.50	\$ 94,000.95
5000.02	Standard Cleaning 8" Sanitary Sewer	39832	365564.5	\$ 1.60	\$ 584,903.20
5000.03	Standard Cleaning 10" Sanitary Sewer	3326.4	29848.6	\$ 1.82	\$ 54,324.45
5000.04	Standard Cleaning 12" Sanitary Sewer		15989.6	\$ 2.20	\$ 35,177.12
5000.05	Standard Cleaning 15" Sanitary Sewer	1278.7	16735.1	\$ 3.30	\$ 55,225.83

5000.06	Standard Cleaning 18" Sanitary Sewer	2269.9	1189.2	\$	6.60	\$	73,848.72
5000.07	Standard Cleaning 21" Sanitary Sewer		3895.4	\$	7.70	\$	29,994.58
5000.08	Standard Cleaning 24" Sanitary Sewer		6646.2	\$	8.80	\$	58,486.56
5000.09	Standard Cleaning 27" Sanitary Sewer		0	\$	9.90	\$	-
5000.10	Standard Cleaning 30" Sanitary Sewer		3544.5	\$	13.20	\$	46,787.40
5000.11	Standard Cleaning 36" Sanitary Sewer		0	\$	16.50	\$	-
5000.12	Protruding Tap Cutting		7	\$	220.00	\$	1,540.00
SECTION 6000 ROOT/GREASE CUTTING							
6000.01	Root/Grease Cutting in 6" - 12" Sanitary Sewer		2630.4	\$	1.32	\$	3,472.13
6000.02	Root/Grease Cutting in 15" - 21" Sanitary Sewer		555.3	\$	2.20	\$	1,221.66
6000.03	Root/Grease Cutting in 24" - 36" Sanitary Sewer		0	\$	3.85	\$	-
SECTION 7000 CLOSED CIRCUIT TELEVISION INSPECTION							
7000.01	CCTV Inspection <21" Sewer Pipe	47782.8	476483.3	\$	1.38	\$	657,546.95
7000.02	CCTV Inspection 21" - 36" Sewer Pipe		10191.7	\$	2.20	\$	22,421.74
7000.03	CCTV Inspection of Service Laterals w/GPS Data Collection		0	\$	247.50	\$	-
7000.04	Additional Set Up	19	324	\$	220.00	\$	71,280.00
7000.05	CCTV Inspection Data Management	47782.8	486675	\$	0.17	\$	82,734.75
SECTION 8000 SPECIALTY INSPECTION							
8000.01	Sonar/CCTV Inspection of 18" - 36" Sewer Line			\$	5.50	\$	-
SECTION 9000 BYPASS PUMPING							
9000.01	Setup of 3"-4" Bypass Pump			\$	770.00	\$	-
9000.02	Setup of 6" Bypass Pump			\$	1,650.00	\$	-
9000.03	Setup of 8" Bypass Pump			\$	2,200.00	\$	-
9000.04	Operation of 3"-4" Bypass Pump			\$	44.00	\$	-
9000.05	Operation of 6" Bypass Pump			\$	71.50	\$	-
9000.06	Operation of 8" Bypass Pump			\$	99.00	\$	-
SECTION 10000 MISCELLANEOUS FIELD SERVICES							
10000.01	Traffic Flagman	72		\$	49.50	\$	3,564.00
10000.02	Cleaning Wet Wells			\$	467.50	\$	-
10000.03	Dye Testing			\$	440.00	\$	-

10000.04	Combination Cleaning Truck w/Operator & Helper <10,000 LF (Min 8 Hrs)	5.5	29.5	\$	302.50	\$	8,923.75
10000.05	CCTV Inspection Unit w/Operator & Helper <10,000 LF (Min 8 Hrs)	3.5	3.5	\$	192.50	\$	673.75
10000.06	Rehabilitation Recommendations			\$	0.30	\$	-
SECTION 11000 CHEMICAL ROOT TREATMENT							
11000.01	Chemical Root Treatment 6" - 8" Sanitary Sewer	40379.5	40379.5	\$	1.75	\$	70,664.13
11000.02	Chemical Root Treatment 10" Sanitary Sewer	4460.5	4460.5	\$	1.94	\$	8,653.37
11000.03	Chemical Root Treatment 12" Sanitary Sewer	2509.9	2509.9	\$	2.11	\$	5,295.89
11000.04	Chemical Root Treatment 15" Sanitary Sewer	408.6	408.6	\$	3.00	\$	1,225.80
SECTION 12000 ACOUSTIC PIPE INSPECTION							
12000.01	Acoustic Pipe Inspection of Sanitary Sewer			\$	0.30	\$	-
SECTION 13000 ELECTROSCAN							
13000.01	Electroscan of Sanitary Sewer			\$	4.40	\$	-
TOTALS							
\$ 2,050,444.73							

Less Previous

\$ 1,763,346.51

Total Due

\$ 287,098.22

SHOWS, DEARMAN & WAITS, INC. - CONSULTING ENGINEERS -

Project: Comp. Water Improvements Phase III - Mobile & Boule St. Area
City of Hattiesburg
Contractor: T.L. Wallace
4025 Hwy. 35 North, Columbia, MS 39429
Pay Estimate No.: Five (5)

Date: 4-5-16

Pay Period: March 1, 2016 - March 25, 2016

Item No.	Item Description	Total Quantities			Unit	Price	Amount
		Quantity On Contract	Allowed This Period	Allowed To Date			

Site 1 - Columbia, Eupora, Lake, Phillipps & W 5th Streets							
CONTRACT TOTAL: \$1,722,687.00 \$182,725.00							
Water Pipe Items							
1	2" Class 350 Ductile Iron Water Pipe (Open Cut)	40			LF	\$ 15.00	\$ -
2	6" Class 350 Ductile Iron Water Pipe (Open Cut)	1,310		1327.00	LF	\$ 23.00	\$ 30,521.00
3	8" Class 350 Ductile Iron Water Pipe (Open Cut)	920		902.00	LF	\$ 25.00	\$ 22,550.00
	Connection Items						
4	Connection: Proposed 8" Water Line to Existing 8" Water Line (Hot Tap w/ Valve Assembly)	1		1.00	Each	\$ 2,500.00	\$ 2,500.00
5	Connection: Proposed 8" Water Line to Existing 6" Water Line (Tee & other fittings)	1		1.00	Each	\$ 1,600.00	\$ 1,600.00
6	Connection: Proposed 6" Water Line to Proposed 6" Water Line (Tee & other fittings)	1		1.00	Each	\$ 1,500.00	\$ 1,500.00
7	Connection: Proposed 6" Water Line to Existing 6" Water Line (Hot Tap w/ Valve Assembly)	3		3.00	Each	\$ 1,900.00	\$ 5,700.00
8	Connection: Proposed 6" Water Line to Existing 2" Water Line (Tee & other fittings)	1			Each	\$ 1,200.00	\$ -
	Valve and Hydrant Items						
9	2" Gate Valve	1			Each	\$ 550.00	\$ -
10	6" Gate Valve	2		2.00	Each	\$ 775.00	\$ 1,550.00
11	8" Gate Valve	1		1.00	Each	\$ 1,100.00	\$ 1,100.00
12	3 Way Fire Hydrant w/ Appurtenances (Incl. Tee, Valve, Hydrant, Brass Tag, Pipe, & other fittings)	4		4.00	Each	\$ 3,325.00	\$ 13,300.00
	Water Service Items						
13	Service Tubing (Bored) (Size Varies to 1 1/2")	215		127.00	LF	\$ 24.00	\$ 3,048.00
14	Residential Service Tap (All Sizes) (Incl: Open Cut Service Tubing, Tapping Saddle, Corp Stop. etc)	21		22.00	Each	\$ 285.00	\$ 6,270.00
15	Residential Meter (Incl: Meter, Meter Box, City Fees, etc)	1		1.00	Each	\$ 430.00	\$ 430.00
	Miscellaneous Construction Items						
16	Concrete Pavement Repair (All Depths)	115			SY	\$ 120.00	\$ -
17	Asphalt Pavement Repair (All Depths)	500			SY	\$ 88.00	\$ -
18	Concrete Curb & Gutter Repair (All Types)	166			LF	\$ 35.00	\$ -
19	Concrete Sidewalk Repair	17			SY	\$ 130.00	\$ -
20	Temporary Erosion Control	1	0.10	0.60	LS	\$ 2,400.00	\$ 1,440.00
21	Grassing	1			LS	\$ 800.00	\$ -
22	Mobilization	1		1.00	LS	\$ 17,000.00	\$ 17,000.00
23	Maintenance of Traffic	1	0.10	0.70	LS	\$ 2,400.00	\$ 1,680.00
					Sub-total	\$ 110,189.00	
	Site 2 - Montague Street						\$63,522.00
	Water Pipe Items						
1	6" Class 350 Ductile Iron Water Pipe (Open Cut)	20		8.00	LF	\$ 40.00	\$ 320.00
2	8" Class 350 Ductile Iron Water Pipe (Open Cut)	650		636.00	LF	\$ 26.00	\$ 16,536.00
	Connection Items						
3	Connection: Proposed 8" Water Line to Existing 20" Water Line (Hot Tap w/ Valve Assembly)	1		1.00	Each	\$ 8,550.00	\$ 8,550.00
4	Connection: Proposed 8" Water Line to Existing 6" Water Line (Tee & other fittings)	1		1.00	Each	\$ 1,500.00	\$ 1,500.00
	Valve and Hydrant Items						
5	6" Gate Valve	2		2.00	Each	\$ 775.00	\$ 1,550.00
6	8" Gate Valve	1		1.00	Each	\$ 1,100.00	\$ 1,100.00
7	3 Way Fire Hydrant w/ Appurtenances (Incl. Tee, Valve, Hydrant, Brass Tag, Pipe, & other fittings)	1		1.00	Each	\$ 3,325.00	\$ 3,325.00
	Water Service Items						
8	Service Tubing (Bored) (Size Varies to 1 1/2")	180		168.00	LF	\$ 24.00	\$ 4,032.00

Item No.	Item Description	Total Quantities			Unit	Unit	
		Quantity On Contract	Allowed This Period	Allowed To Date		Price	Amount
9	Residential Service Tap (All Sizes) (Incl: Open Cut Service Tubing, Tapping Saddle, Corp Stop, etc)	15		15.00	Each	\$ 285.00	\$ 4,275.00
	Miscellaneous Construction Items						
10	Concrete Pavement Repair (All Depths)	38			SY	\$ 124.00	\$ -
11	Asphalt Pavement Repair (All Depths)	92			SY	\$ 95.00	\$ -
12	Concrete Curb & Gutter Repair (All Types)	25			LF	\$ 52.00	\$ -
13	Temporary Erosion Control	1	0.50	0.50	LS	\$ 750.00	\$ 375.00
14	Grassing	1			LS	\$ 800.00	\$ -
15	Mobilization	1		1.00	LS	\$ 4,000.00	\$ 4,000.00
16	Maintenance of Traffic	1	0.10	0.70	LS	\$ 900.00	\$ 630.00
					Sub-total	\$	46,193.00
	Site 3 - McLaurin Street						\$46,565.00
	Water Pipe Items						
1	6" Class 350 Ductile Iron Water Pipe (Open Cut)	660		638.00	LF	\$ 23.00	\$ 14,674.00
	Connection Items						
2	Connection: Proposed 6" Water Line to Existing 20" Water Line (Hot Tap w/ Valve Assembly)	1		1.00	Each	\$ 8,550.00	\$ 8,550.00
3	Connection: Proposed 6" Water Line to Existing 6" Water Line (Hot Tap w/ Valve Assembly)	1		1.00	Each	\$ 1,900.00	\$ 1,900.00
	Valve and Hydrant Items						
	3 Way Fire Hydrant w/ Appurtenances (Incl. Tee, Valve, Hydrant, Brass Tag, Pipe, & other fittings)						
4		1		1.00	Each	\$ 3,325.00	\$ 3,325.00
	Water Service Items						
5	Service Tubing (Bored) (Size Varies to 1 1/2") Residential Service Tap (All Sizes) (Incl: Open Cut Service Tubing, Tapping Saddle, Corp Stop, etc)	70		40.00	LF	\$ 24.00	\$ 960.00
6	Miscellaneous Construction Items						
7	Concrete Pavement Repair (All Depths)	20			SY	\$ 124.00	\$ -
8	Asphalt Pavement Repair (All Depths)	35			SY	\$ 95.00	\$ -
9	Concrete Curb & Gutter Repair (All Types)	40			LF	\$ 63.00	\$ -
10	Concrete Sidewalk Repair	2			SY	\$ 150.00	\$ -
11	Temporary Erosion Control	1	0.25	0.25	LS	\$ 750.00	\$ 187.50
12	Grassing	1			LS	\$ 800.00	\$ -
13	Mobilization	1		1.00	LS	\$ 4,000.00	\$ 4,000.00
14	Maintenance of Traffic	1	0.10	0.70	LS	\$ 900.00	\$ 630.00
					Sub-total	\$	35,081.50
	Site 4 - E 9th, Coit, E 10th, Lula, Inez, Allen, Gravel, Heiddle & Kinnard St's						\$544,752.00
	Water Pipe Items						
1	1" Sch 80 PVC (Open Cut)	10			LF	\$ 15.00	\$ -
2	2" Class 350 Ductile Iron Water Pipe (Open Cut)	20			LF	\$ 20.00	\$ -
3	4" Class 350 Ductile Iron Water Pipe (Open Cut)	20		2.00	LF	\$ 30.00	\$ 60.00
4	6" Class 350 Ductile Iron Water Pipe (Open Cut)	3,670	4.00	3,342.00	LF	\$ 23.00	\$ 76,866.00
5	8" Class 350 Ductile Iron Water Pipe (Open Cut)	2,875		2,972.00	LF	\$ 26.00	\$ 77,272.00
6	12" Class 350 Ductile Iron Water Pipe (Open Cut)	1,030		961.00	LF	\$ 45.00	\$ 43,245.00
7	16" 200 PSI, DR9, HDPE (Open Cut) (Incl. adapter fittings)	100			LF	\$ 87.00	\$ -
8	20" Steel Casing, 0.25" WT (Bored)	80			LF	\$ 138.00	\$ -
	Connection Items						
9	Connection: Proposed 12" Water Line to Proposed 8" & 6" Water Lines (Cross & other fittings)	1			Each	\$ 2,200.00	\$ -
10	Connection: Proposed 12" Water Line to Existing 12" Water Line (Hot Tap w/ Valve Assembly)	2		1.00	Each	\$ 3,950.00	\$ 3,950.00
11	Connection: Proposed 8" Water Line to Existing 12" Water Line (Hot Tap w/ Valve Assembly)	1		1.00	Each	\$ 2,550.00	\$ 2,550.00
12	Connection: Proposed 8" Water Line to Existing 6" Water Line (Cross & other fittings)	1			Each	\$ 2,000.00	\$ -
13	Connection: Proposed 8" Water Line to Existing 6" Water Line (Tee & other fittings)	1		1.00	Each	\$ 1,600.00	\$ 1,600.00
14	Connection: Proposed 8" Water Line to Existing 4" Water Line (Tee & other fittings)	1			Each	\$ 1,400.00	\$ -
15	Connection: Proposed 8" Water Line to Proposed 6" Water Line (Tee & other fittings)	3		3.00	Each	\$ 1,800.00	\$ 5,400.00

Item No.	Item Description	Total Quantities			Unit	Unit	
		Quantity On Contract	Allowed This Period	Allowed To Date		Price	Amount
16	Connection: Proposed 6" Water Line to Proposed 6" Water Line (Tee & other fittings)	1			Each	\$ 1,400.00	\$ -
17	Connection: Proposed 6" Water Line to Existing 6" Water Line (Cross & other fittings)	1			Each	\$ 1,500.00	\$ -
18	Connection: Proposed 6" Water Line to Existing 6" Water Line (Tee & other fittings)	3			Each	\$ 1,600.00	\$ -
19	Connection: Proposed 6" Water Line to Existing 1" Water Line (Hot Tap w/ Valve Assembly)	1			Each	\$ 375.00	\$ -
20	Connection: Proposed 4" Water Line to Existing 2" Water Line (Straight Connection & other fittings)	1		1.00	Each	\$ 275.00	\$ 275.00
Valve and Hydrant Items							
21	4" Gate Valve	1		1.00	Each	\$ 700.00	\$ 700.00
22	6" Gate Valve	18		12.00	Each	\$ 775.00	\$ 9,300.00
23	8" Gate Valve	11		11.00	Each	\$ 1,100.00	\$ 12,100.00
24	12" Gate Valve	4		4.00	Each	\$ 2,000.00	\$ 8,000.00
	3 Way Fire Hydrant w/ Appurtenances (Incl. Tee, Valve, Hydrant, Brass Tag, Pipe, & other fittings)	18		18.00	Each	\$ 3,325.00	\$ 59,850.00
Water Service Items							
26	Service Tubing (Bored) (Size Varies to 1 1/2") Residential Service Tap (All Sizes) (Incl: Open Cut Service Tubing, Tapping Saddle, Corp Stop, etc)	1,240	192.00	1015.00	LF	\$ 24.00	\$ 24,360.00
27	Commercial Service Tap (All Sizes) (Incl: Open Cut Service Tubing, Tapping Saddle, Corp Stop, etc)	56		59.00	Each	\$ 275.00	\$ 16,225.00
28	Residential Meter (Incl: Meter, Meter Box, City Fees, etc)	6			Each	\$ 433.00	\$ -
Miscellaneous Construction Items							
30	Removal of Fire Hydrant and Appurtenances	2			Each	\$ 250.00	\$ -
31	Concrete Paved Ditch	4			CY	\$ 675.00	\$ -
32	Concrete Pavement Repair (All Depths)	78			SY	\$ 115.00	\$ -
33	Asphalt Pavement Repair (All Depths)	954			SY	\$ 86.00	\$ -
34	Concrete Sidewalk Repair	26			SY	\$ 130.00	\$ -
35	Temporary Erosion Control	1	0.10	0.30	LS	\$ 5,500.00	\$ 1,650.00
36	Grassing	1		0.25	LS	\$ 2,500.00	\$ 625.00
37	Mobilization	1		1.00	LS	\$ 37,000.00	\$ 37,000.00
						Sub-total	\$ 381,028.00
	Site 5 - Atlanta Street						\$121,974.00
Water Pipe Items							
1	2" Class 350 Ductile Iron Water Pipe (Open Cut)	20			LF	\$ 20.00	\$ -
2	6" Class 350 Ductile Iron Water Pipe (Open Cut)	20	8.00	8.00	LF	\$ 30.00	\$ 240.00
3	8" Class 350 Ductile Iron Water Pipe (Open Cut)	1,410	1154.00	1154.00	LF	\$ 26.00	\$ 30,004.00
Connection Items							
4	Connection: Proposed 8" Water Line to Existing 12" Water Line (Hot Tap w/ Valve Assembly)	1	1.00	1.00	Each	\$ 2,600.00	\$ 2,600.00
5	Connection: Proposed 8" Water Line to Existing 8" Water Line (Hot Tap w/ Valve Assembly)	1	1.00	1.00	Each	\$ 2,600.00	\$ 2,600.00
6	Connection: Proposed 8" Water Line to Existing 6" Water Line (Cross & other fittings)	1	1.00	1.00	Each	\$ 1,800.00	\$ 1,800.00
7	Connection: Proposed 8" Water Line to Existing 2" Water Line (Hot Tap w/ Valve Assembly)	2			Each	\$ 700.00	\$ -
Valve and Hydrant Items							
8	6" Gate Valve	2	2.00	2.00	Each	\$ 775.00	\$ 1,550.00
9	8" Gate Valve	2	2.00	2.00	Each	\$ 1,100.00	\$ 2,200.00
10	3 Way Fire Hydrant w/ Appurtenances (Incl. Tee, Valve, Hydrant, Brass Tag, Pipe, & other fittings)	3	3.00	3.00	Each	\$ 3,225.00	\$ 9,675.00
Water Service Items							
11	Service Tubing (Bored) (Size Varies to 1 1/2") Residential Service Tap (All Sizes) (Incl: Open Cut Service Tubing, Tapping Saddle, Corp Stop, etc)	640	129.00	129.00	LF	\$ 24.00	\$ 3,096.00
12	Residential Meter (Incl: Meter, Meter Box, City Fees, etc)	25	23.00	23.00	Each	\$ 290.00	\$ 6,670.00
13		1			Each	\$ 435.00	\$ -

Item No.	Item Description	Total Quantities			Unit	Price	Amount
		Quantity On Contract	Allowed This Period	Allowed To Date			
	Miscellaneous Construction Items						
14	Removal of Fire Hydrant and Appurtenances	1			Each	\$ 250.00	\$ -
15	Concrete Pavement Repair (All Depths)	55			SY	\$ 120.00	\$ -
16	Asphalt Pavement Repair (All Depths)	233			SY	\$ 88.00	\$ -
17	Concrete Curb & Gutter Repair (All Types)	10			LF	\$ 80.00	\$ -
18	Concrete Sidewalk Repair	3			SY	\$ 130.00	\$ -
19	Temporary Erosion Control	1	0.60	0.60	LS	\$ 1,000.00	\$ 600.00
20	Grassing	1			LS	\$ 800.00	\$ -
21	Mobilization	1	0.95	1.00	LS	\$ 7,300.00	\$ 7,300.00
22	Maintenance of Traffic	1	0.60	0.60	LS	\$ 1,800.00	\$ 1,080.00
					Sub-total	\$	69,415.00
	Site 6 - E 9th Street						\$83,249.00
	Water Pipe Items						
1	2" Class 350 Ductile Iron Water Pipe (Open Cut)	40			LF	\$ 15.00	\$ -
2	4" Class 350 Ductile Iron Water Pipe (Open Cut)	20			LF	\$ 30.00	\$ -
3	6" Class 350 Ductile Iron Water Pipe (Open Cut)	920			LF	\$ 22.00	\$ -
	Connection Items						
4	Connection: Proposed 6" Water Line to Existing 6" Water Line (Hot Tap w/ Valve Assembly)	2			Each	\$ 1,900.00	\$ -
5	Connection: Proposed 6" Water Line to Existing 4" Water Line (Tee & other fittings)	1			Each	\$ 1,300.00	\$ -
6	Connection: Proposed 6" Water Line to Existing 2" Water Line (Hot Tap w/ Valve Assembly)	2			Each	\$ 650.00	\$ -
	Valve and Hydrant Items						
7	4" Gate Valve	1			Each	\$ 700.00	\$ -
8	8" Gate Valve	2			Each	\$ 1,100.00	\$ -
9	3 Way Fire Hydrant w/ Appurtenances (Incl. Tee, Valve, Hydrant, Brass Tag, Pipe, & other fittings)	2			Each	\$ 3,325.00	\$ -
	Water Service Items						
10	Residential Service Tap (All Sizes) (Incl: Open Cut Service Tubing, Tapping Saddle, Corp Stop, etc)	7			Each	\$ 285.00	\$ -
11	Residential Meter (Incl: Meter, Meter Box, City Fees, etc)	1			Each	\$ 432.00	\$ -
	Miscellaneous Construction Items						
12	Concrete Pavement Repair (All Depths)	11			SY	\$ 127.00	\$ -
13	Asphalt Pavement Repair (All Depths)	355			SY	\$ 87.00	\$ -
14	Concrete Curb & Gutter Repair (All Types)	10			LF	\$ 85.00	\$ -
15	Concrete Sidewalk Repair	15			SY	\$ 130.00	\$ -
16	Temporary Erosion Control	1			LS	\$ 750.00	\$ -
17	Grassing	1			LS	\$ 800.00	\$ -
18	Mobilization	1			LS	\$ 5,000.00	\$ -
19	Maintenance of Traffic	1		0.05	LS	\$ 1,800.00	\$ 90.00
					Sub-total	\$	90.00
	Site 7 - Whitney, E 8th & E 10th Streets						\$302,261.00
	Water Pipe Items						
1	2" Class 350 Ductile Iron Water Pipe (Open Cut)	20			LF	\$ 20.00	\$ -
2	4" Class 350 Ductile Iron Water Pipe (Open Cut)	20			LF	\$ 30.00	\$ -
3	6" Class 350 Ductile Iron Water Pipe (Open Cut)	1,650			LF	\$ 22.00	\$ -
4	8" Class 350 Ductile Iron Water Pipe (Open Cut)	2,325	406.00	406.00	LF	\$ 26.00	\$ 10,556.00
	Connection Items						
5	Connection: Proposed 8" Water Line to Proposed 8" Water Line (Tee & other fittings)	1			Each	\$ 1,600.00	\$ -
6	Connection: Proposed 8" Water Line to Proposed 6" Water Line (Tee & other fittings)	1			Each	\$ 1,600.00	\$ -
7	Connection: Proposed 8" Water Line to Existing 8" Water Line (Hot Tap w/ Valve Assembly)	1			Each	\$ 2,500.00	\$ -
8	Connection: Proposed 8" Water Line to Existing 6" Water Line (Cross & other fittings)	1			Each	\$ 2,000.00	\$ -
9	Connection: Proposed 8" Water Line to Existing 6" Water Line (Tee & other fittings)	2			Each	\$ 1,900.00	\$ -
10	Connection: Proposed 8" Water Line to Existing 2" Water Line (Hot Tap w/ Valve Assembly)	1			Each	\$ 650.00	\$ -

Item No.	Item Description	Total Quantities			Unit	Price	Amount
		Quantity On Contract	Allowed This Period	Allowed To Date			
11	Connection: Proposed 8" Water Line to Existing 1" Water Line (Hot Tap w/ Valve Assembly)	2			Each	\$ 400.00	\$ -
12	Connection: Proposed 6" Water Line to Existing 6" Water Line (Hot Tap w/ Valve Assembly)	1			Each	\$ 1,900.00	\$ -
13	Connection: Proposed 6" Water Line to Existing 6" Water Line (Cross & other fittings)	1			Each	\$ 1,900.00	\$ -
14	Connection: Proposed 6" Water Line to Existing 4" Water Line (Cross & other fittings)	1			Each	\$ 1,800.00	\$ -
15	Valve and Hydrant Items						
15	4" Gate Valve	2			Each	\$ 700.00	\$ -
16	6" Gate Valve	12			Each	\$ 800.00	\$ -
17	8" Gate Valve	7	2.00	2.00	Each	\$ 1,100.00	\$ 2,200.00
18	3 Way Fire Hydrant w/ Appurtenances (Incl. Tee, Valve, Hydrant, Brass Tag, Pipe, & other fittings)	6			Each	\$ 3,325.00	\$ -
	Water Service Items						
19	Service Tubing (Bored) (Size Varies to 1 1/2") Residential Service Tap (All Sizes) (Incl: Open Cut Service Tubing, Tapping Saddle, Corp Stop, etc)	755		526.00	LF	\$ 24.00	\$ 12,624.00
20	Residential Meter (Incl: Meter, Meter Box, City Fees, etc)	40			Each	\$ 290.00	\$ -
21		1			Each	\$ 432.00	\$ -
	Miscellaneous Construction Items						
22	Removal of Fire Hydrant and Appurtenances	3			Each	\$ 250.00	\$ -
23	Concrete Pavement Repair (All Depths)	155			SY	\$ 115.00	\$ -
24	Asphalt Pavement Repair (All Depths)	759			SY	\$ 86.00	\$ -
25	Concrete Curb & Gutter Repair (All Types)	50			LF	\$ 50.00	\$ -
26	Concrete Sidewalk Repair	12			SY	\$ 130.00	\$ -
27	Temporary Erosion Control	1	0.05	0.05	LS	\$ 5,900.00	\$ 295.00
28	Grassing	1			LS	\$ 1,500.00	\$ -
29	Mobilization	1	0.10	0.10	LS	\$ 19,500.00	\$ 1,950.00
30	Maintenance of Traffic	1	0.10	0.10	LS	\$ 2,350.00	\$ 235.00
					Sub-total	\$	\$ 27,860.00
	Site 8 - E 6th Street						\$84,447.00
	Water Pipe Items						
1	2" Class 350 Ductile Iron Water Pipe (Open Cut)	20			LF	\$ 20.00	\$ -
2	6" Class 350 Ductile Iron Water Pipe (Open Cut)	980			LF	\$ 23.00	\$ -
	Connection Items						
3	Connection: Proposed 6" Water Line to Existing 6" Water Line (Hot Tap w/ Valve Assembly)	2	1.00	1.00	Each	\$ 1,900.00	\$ 1,900.00
4	Connection: Proposed 6" Water Line to Existing 2" Water Line (Hot Tap w/ Valve Assembly)	1			Each	\$ 650.00	\$ -
	Valve and Hydrant Items						
5	6" Gate Valve	2			Each	\$ 800.00	\$ -
6	3 Way Fire Hydrant w/ Appurtenances (Incl. Tee, Valve, Hydrant, Brass Tag, Pipe, & other fittings)	3			Each	\$ 3,325.00	\$ -
	Water Service Items						
7	Service Tubing (Bored) (Size Varies to 1 1/2") Residential Service Tap (All Sizes) (Incl: Open Cut Service Tubing, Tapping Saddle, Corp Stop, etc)	80		72.00	LF	\$ 24.00	\$ 1,728.00
8		7			Each	\$ 285.00	\$ -
	Miscellaneous Construction Items						
9	Concrete Pavement Repair (All Depths)	44			SY	\$ 122.00	\$ -
10	Asphalt Pavement Repair (All Depths)	301			SY	\$ 89.00	\$ -
11	Concrete Curb & Gutter Repair (All Types)	20			LF	\$ 65.00	\$ -
12	Concrete Sidewalk Repair	2			SY	\$ 130.00	\$ -
13	Temporary Erosion Control	1			LS	\$ 750.00	\$ -
14	Grassing	1			LS	\$ 800.00	\$ -
15	Mobilization	1			LS	\$ 5,400.00	\$ -
16	Maintenance of Traffic	1			LS	\$ 900.00	\$ -
					Sub-total	\$	\$ 3,628.00
	Site 9 - E 5th & Short E 5th Streets & Ferguson Alley						\$112,215.00
	Water Pipe Items						
1	2" Class 350 Ductile Iron Water Pipe (Open Cut)	20			LF	\$ 20.00	\$ -
2	4" Class 350 Ductile Iron Water Pipe (Open Cut)	230			LF	\$ 30.00	\$ -

Item No.	Item Description	Total Quantities			Unit	Unit	
		Quantity On Contract	Allowed This Period	Allowed To Date		Price	Amount
3	6" Class 350 Ductile Iron Water Pipe (Open Cut)	1,090			LF	\$ 23.00	\$ -
	Connection Items						
4	Connection: Proposed 6" Water Line to Proposed 6" & 4" Water Lines (Tee & other fittings)	1			Each	\$ 1,500.00	\$ -
	Connection: Proposed 6" Water Line to Existing 6" Water Line (Hot Tap w/ Valve Assembly)	2			Each	\$1,900.00	\$ -
5	Connection: Proposed 4" Water Line to Existing 2" Water Line (Straight Connection & other fittings)	1			Each	\$300.00	\$ -
	Valve and Hydrant Items						
7	4" Gate Valve	1			Each	\$ 700.00	\$ -
8	6" Gate Valve	1			Each	\$ 800.00	\$ -
	3 Way Fire Hydrant w/ Appurtenances (Incl. Tee, Valve, Hydrant, Brass Tag, Pipe, & other fittings)	4			Each	\$ 3,325.00	\$ -
	Water Service Items						
10	Service Tubing (Bored) (Size Varies to 1 1/2")	60		46.00	LF	\$ 24.00	\$ 1,104.00
	Residential Service Tap (All Sizes) (Incl: Open Cut Service Tubing, Tapping Saddle, Corp Stop, etc)	9			Each	\$ 285.00	\$ -
	Miscellaneous Construction Items						
12	Removal of Fire Hydrant and Appurtenances	1			Each	\$ 250.00	\$ -
13	Concrete Pavement Repair (All Depths)	13			SY	\$ 150.00	\$ -
14	Asphalt Pavement Repair (All Depths)	460			SY	\$ 88.00	\$ -
15	Concrete Curb & Gutter Repair (All Types)	20			LF	\$ 65.00	\$ -
16	Concrete Sidewalk Repair	2			SY	\$ 130.00	\$ -
17	Temporary Erosion Control	1			LS	\$ 1,000.00	\$ -
18	Grassing	1			LS	\$ 800.00	\$ -
19	Mobilization	1			LS	\$ 7,000.00	\$ -
20	Maintenance of Traffic	1			LS	\$ 2,400.00	\$ -
					Sub-total	\$ 1,104.00	
	Site 10 - River, E 6th & E 5th Streets & Beta Avenue						\$180,977.00
	Water Pipe Items						
1	1" Sch 80 PVC (Open Cut)	10			LF	\$ 15.00	\$ -
2	2" Class 350 Ductile Iron Water Pipe (Open Cut)	270			LF	\$ 20.00	\$ -
3	6" Class 350 Ductile Iron Water Pipe (Open Cut)	2,760			LF	\$ 23.00	\$ -
	Connection Items						
4	Connection: Proposed 6" Water Line to Proposed 6" Water Line (Tee & other fittings)	1			Each	\$ 1,300.00	\$ -
5	Connection: Proposed 6" Water Line to Proposed 6" & 2" Water Lines (Tee & other fittings)	1			Each	\$ 1,400.00	\$ -
	Connection: Proposed 6" Water Line to Proposed 6" & Existing 2" Water Lines (Tee & other fittings)	1			Each	\$1,100.00	\$ -
	Connection: Proposed 6" Water Line to Existing 6" Water Line (Hot Tap w/ Valve Assembly)	1			Each	\$1,900.00	\$ -
6	Connection: Proposed 6" Water Line to Existing 6" Water Line (Tee & other fittings)	1			Each	\$ 1,400.00	\$ -
	Connection: Proposed 6" Water Line to Existing 6" Water Line (Straight Connection & other fittings)	1			Each	\$ 600.00	\$ -
10	Connection: Proposed 2" Water Line to Existing 6" Water Line (Hot Tap w/ Valve Assembly)	1			Each	\$ 850.00	\$ -
	Connection: Proposed 2" Water Line to Existing 2" Water Line (Tee & other fittings)	1			Each	\$ 400.00	\$ -
	Valve and Hydrant Items						
12	2" Gate Valve	2			Each	\$ 600.00	\$ -
13	6" Gate Valve	6			Each	\$ 800.00	\$ -
	3 Way Fire Hydrant w/ Appurtenances (Incl. Tee, Valve, Hydrant, Brass Tag, Pipe, & other fittings)	6			Each	\$ 3,325.00	\$ -
14	Blow-Off Valve w/ Appurtenances (Incl. Tee, Valve, Pipe & other fittings)	1			Each	\$ 900.00	\$ -
	Water Service Items						
16	Service Tubing (Bored) (Size Varies to 1 1/2")	60			LF	\$ 24.00	\$ -

Item No.	Item Description	Total Quantities			Unit	Unit		Amount
		Quantity On Contract	Allowed This Period	Allowed To Date		Price		
	Residential Service Tap (All Sizes) (Incl: Open Cut Service Tubing, Tapping Saddle, Corp Stop, etc)	19			Each	\$	285.00	\$ -
17	Miscellaneous Construction Items							
18	Removal of Fire Hydrant and Appurtenances	2			Each	\$	250.00	\$ -
19	Concrete Pavement Repair (All Depths)	39			SY	\$	120.00	\$ -
20	Asphalt Pavement Repair (All Depths)	469			SY	\$	88.00	\$ -
21	Concrete Curb & Gutter Repair (All Types)	20			LF	\$	65.00	\$ -
22	Concrete Sidewalk Repair	8			SY	\$	130.00	\$ -
23	Temporary Erosion Control	1			LS	\$	2,200.00	\$ -
24	Grassing	1			LS	\$	1,500.00	\$ -
25	Mobilization	1			LS	\$	15,000.00	\$ -
26	Maintenance of Traffic	1			LS	\$	1,800.00	\$ -
						Sub-total	\$	\$ -
					TOTAL SITES 1-10		\$	674,588.50

Total Earned - Regular Work	\$	674,588.50
Less 5% Retainage	\$	33,729.43
Stored Materials	\$	248,324.92
Total Due - Regular Work	\$	889,184.00
Less Previous Payments	\$	854,741.58
Net Amount Due This Estimate	\$	34,442.42
Less Deductions	\$	-
Net Payment Due	\$	34,442.42

Percent Complete:
Time Elapsed to date:

39%
40%

CERTIFIED CORRECT

Shoens, Dearman & Waits, Inc.

Project Engineer

APPROVED:

OWNER

Hattiesburg, Mississippi does hereby certify to Hancock Bank, as trustee in respect to the referenced Bonds (the Trustee”):

- (1) The amounts herein requisitioned to be paid to the above-designated payees are for the items or services hereinabove described.
- (2) The items or services listed above for which payment is proposed to be made hereunder have not formed the basis for any payment heretofore made from the Project Fund Construction Account.
- (3) Each of the items was reasonable and necessary in connection with the “Construction Project” being financed pursuant to the Loan Agreement dated as of December 19, 2013 (the “Loan Agreement”).
- (4) The payment herein authorized and approved is a proper charge against the Project Fund Construction Account as provided for in Section 3 of the Loan Agreement.
- (5) The invoices or statements from the contractor, vendor or other payee or other document supporting the amounts requisitioned herein are on file with the City.

CITY OF HATTIESBURG, MISSISSIPPI

By:

Title: Mayor or City Clerk

(Authorized City Representative)

The City Council of the City of Hattiesburg, Mississippi (the "City") acting for and on behalf of the City, took up for consideration the matter of requesting and authorizing Requisition No. 48 from the Project Fund Construction Account in connection with the loan agreement between the Mississippi Development Bank and the City dated December 19, 2014. After discussion of the subject, Council Member Carroll offered and moved for the adoption of the following resolution:

RESOLUTION OF THE CITY COUNCIL OF THE CITY OF HATTIESBURG, MISSISSIPPI (THE "CITY") AUTHORIZING REQUISITION NO. 48 FROM THE PROJECT FUND CONSTRUCTION ACCOUNT IN CONNECTION WITH THAT CERTAIN LOAN AGREEMENT, DATED AS OF DECEMBER 19, 2013, BY AND BETWEEN THE MISSISSIPPI DEVELOPMENT BANK AND THE CITY.

Whereas, on December 19, 2013 the City entered into a loan with the Mississippi Development Bank in an amount not to exceed \$28,000,000 (the "Loan") pursuant to the terms and conditions of that certain loan agreement, dated as of December 19, 2013, by and between the Mississippi Development Bank and the City (the "Loan Agreement").

Whereas, the City Council of the City now finds it necessary to approve Requisition No. 48 from the Project Fund Construction Account under the Loan in the total aggregate amount of \$ 596,001.82 for the purpose of paying Water & Sewer Projects in connection with the loan as more particularly described in Exhibit A.

NOW, THEREFORE, BE IT RESOLVED BY THE CITY COUNCIL OF THE CITY OF HATTIESBURG, MISSISSIPPI:

SECTION 1. The City Council of the City hereby authorizes and approves Requisition No. 48 from the Project Fund Construction Account under the Loan in the total aggregate amount of **Five Hundred Ninety-six Thousand One and 82/100 Dollars (\$ 596,001.82)** for the purpose of paying Water & Sewer Projects in connection with the loan as more particularly described in Exhibit A.

SECTION 2. The City Council hereby directs Hancock Bank, as Trustee to disburse funds of Requisition No. 48 in the total aggregate amount of **Five Hundred Ninety-six Thousand One and 82/100 Dollars (\$ 596,001.82)** as authorized herein, as more particularly described in Exhibit A.

SECTION 3. The Mayor and City Clerk are hereby authorized and directed for and on behalf of the City to take any and all action as may be required by the City to carry out and give effect to the aforesaid documents authorized pursuant to this Resolution and to execute all papers, documents, certificates and other instruments that may be required for the carrying out of the authority conferred by this Resolution in order to evidence the authority.

The above and foregoing resolution, after having been first reduced to writing, was introduced by Council Member Carroll, seconded by Council Member Naylor, and was adopted by the following roll call vote, to wit:

YEAS: Bradley
Delagdo
Carroll
Dryden
Naylor

NAYS: None

The President thereby declared the motion carried and the resolution adopted, this the 19th day of April, 2016.

(SEAL)

ATTEST:


CLERK OF COUNCIL

ADOPTED:


PRESIDENT

The above and foregoing Resolution having been submitted to and approved by the Mayor, this the 19th day of April, 2016.


CITY CLERK


MAYOR

EXHIBIT A

PROJECT FUND CONSTRUCTION ACCOUNT REQUISITION

PROJECT FUND CONSTRUCTION ACCOUNT REQUISITION

RE: \$28,000,000.00 Mississippi Development Bank Special Obligation Bonds, Series 2013 (Hattiesburg, Mississippi Combined Water and Sewer System Refunding and Construction Project) (the “Bonds”) secured by \$28,000,000.00 Promissory Note (Hattiesburg, Mississippi Combined Water and Sewer System Refunding and Construction Project) (the “Note”).

TO: Hancock Bank
The Quarter Specialty Center
1855 Lakeland Drive, Suite Q-230
Jackson, Mississippi 39216
ATTN: Trust and Financial Services Group

REQUISITION NO.: 48

DATE OF REQUISITION: 4/19/2016

Item #	Payee Name & Address	Budget Line Item	Payment Amount	Invoice #	Purpose of Payment
1	Shows, Dearman, Waits, Inc 301 Second Ave Hattiesburg, MS 39403-1711	105695.7245.11	\$ 2,645.00	19024	Water Line Ext on Old 98 and Runnels Period: Feb. 21 - March 26, 2016 MB: 2011-4/89-110 SDW #1273-W011
2	Shows, Dearman, & Waits, Inc. 301 Second Ave Hattiesburg, MS 39401	105695.6015	\$ 1,800.00	19039	Clear Sewer ROW & Easements City Wide Period: Feb. 21 - March 26, 2016 MB 2011-4/89/110 SDW #1273-S009
3	Shows, Dearman, & Waits, Inc. 301 Second Ave Hattiesburg, MS 39401	105695.6015	\$ 287,098.22	19005	Inflow and Infiltration (I/I) Study - Phase I Task Order 3 Period: Jan. 21 - Feb. 21, 2016 MB 2015-49 SDW 11202
4	Shows, Dearman, & Waits, Inc. 301 Second Ave Hattiesburg, MS 39401	105695.6015	\$ 13,263.60	19047	Water Rate Study - 2016 Period: Feb. 21 - March 26, 2016 MB 2016-56 SDW # 11230
5	Shows, Dearman, & Waits, Inc. 301 Second Ave Hattiesburg, MS 39401	105695.6015	\$ 11,400.60	19046	Sewer Rate Study - 2016 Period: Feb. 21 - March 26, 2016 MB 2016-156 SDW # 11231

EXHIBIT A

Item #	Payee Name & Address	Budget Line Item	Payment Amount	Invoice #	Purpose of Payment
6	Shows, Dearman, & Waits, Inc. 301 Second Ave Hattiesburg, MS 39401	105695.7220.55	\$ 9,812.50	19025	Sewer Improvements Ph VII Period: Feb. 21 - March 26, 2016 MB 2015-138 SDW #1273-S008
7	Eutaw Construction Company P.O. Box 36 Aberdeen, MS 39730	105695.7220.55	\$ 194,394.48	15051-10	Sewer Improvements Ph VII Period thru 04/01/16 MB 2015-138
8	Shows, Dearman, & Waits, Inc. 301 Second Ave Hattiesburg, MS 39401	105695.7245.51	\$ 1,575.00	19026	Water Improvements Ph II Period: Feb. 21 - March 26, 2016 MB 2011-4/89-110 SDW #1273-W007
9	Shows, Dearman, & Waits, Inc. 301 Second Ave Hattiesburg, MS 39401	105695.7245.52	\$ 21,460.00	19027	Water Improvements Ph III Period: Feb. 21 - March 26, 2016 MB 2011-4/89-110 SDW #1273-W008
10	T.L. Wallace 4025 HWY 35 North Columbia, MS 39429	105695.7245.52	\$ 34,442.42	Pay Est. 5	Water Improvements Ph III Period: March 1 - March 25, 2016 MB 2015-241
11	Shows, Dearman, & Waits, Inc. 301 Second Ave Hattiesburg, MS 39401	105695.7245.53	\$ 12,885.00	19016	Water Improvements Ph IV Period: Feb. 21 - March 26, 2016 MB 2011-4/89-110 SDW #1273-W009
12	Shows, Dearman, & Waits, Inc. 301 Second Ave Hattiesburg, MS 39401	105695.6015	\$ 5,225.00	19028	Water Improvements Ph V Period: Feb. 21 - March 26, 2016 MB 2011-4/89-110 SDW #1273-W013
			\$ 596,001.82		

PAY ESTIMATE

OWNER:City of Hattiesburg

PROJECT:Comprehensive Sewer Improvements - Phase VII
Hattiesburg, MS

Pay Estimate No:15051-10

CONTRACTOR:Eutaw Construction Company
P.O. Box 36
Aberdeen, MS 39730

PROJECT ENGINEER:Shows, Dearman, Waits
Attn: Kyle Wallace

For Work Completed Through:03/25/16

Invoice Date:04/01/16

PAY ESTIMATE SUMMARY:

Application is made for payment, as shown below, per the attached schedule of values.

1	Original Contract Amount:	\$2,597,764.07
2	Net Change by Change Orders:	\$0.00
3	Revised Contract Amount:	\$2,597,764.07
4	Total Work Completed:	\$1,853,933.57
5	Total Materials Stored:	\$85,054.65
6	Total Value of Work and Material:	\$1,938,988.22
7	Less Retainage (10% to 50% ; 5% after 50% Complete)	(\$96,949.41)
8	Total Amount Earned to Date:	\$1,842,038.81
9	Less Previous Payments:	\$1,647,644.33
10	AMOUNT DUE CONTRACTOR:	\$194,394.48

CHANGE ORDER SUMMARY:

1		
2		
3		
4		
5		
6		
7		
8		
9		
	NET CHANGE BY CHANGE ORDERS:	\$ -

The undersigned Contractor certifies to the best of the Contractor's knowledge, information, and belief, the Work covered by this Application for Payment has been completed in accordance with the Contract Documents, that the Contractor has paid all subs and suppliers for work for which previous Certificates of Payment were issued and payments received from the Owner, and that current payment shown herein is now due.

EUTAW CONSTRUCTION CO. INC.




3/29/2016

Signed

Date

SHOWS, DEARMAN, WAITS

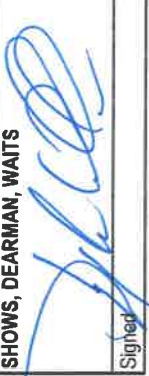

4/4/16

Signed

Date

SCHEDULE OF VALUES

OWNER: City of Hattiesburg		PROJECT: Comprehensive Sewer Improvements - Phase VII		Pay Estimate No.: 15051-10
CONTRACTOR: Eulaw Construction Company		PROJECT ENGINEER: Shows, Dearman, Waits		For Work Completed Through: 03/25/16

No.	Description	Quantity	Unit	Total	Unit Price	Work Completed (Qty.)		Work Completed (\$)	
						Previously	This Period	Previously	This Period
0010	8" SDR 26 PVC Sewer Pipe (10'-12')	11.00	LF	\$902.00	\$82.00	0.00	10.00	\$0.00	\$820.00
0020	24" SDR 26 PVC Sewer Pipe (10'-12')	14.00	LF	\$2,100.00	\$150.00	0.00	0.00	\$0.00	\$0.00
0030	24" SDR 26 PVC Sewer Pipe (22'-24')	10.00	LF	\$3,000.00	\$300.00	19.00	0.00	\$5,700.00	\$0.00
0040	30" SDR 26 PVC Sewer Pipe (8'-10')	316.00	LF	\$55,300.00	\$175.00	0.00	0.00	\$0.00	\$0.00
0050	30" SDR 26 PVC Sewer Pipe (10'-12')	104.00	LF	\$19,760.00	\$190.00	0.00	0.00	\$0.00	\$0.00
0060	30" SDR 26 PVC Sewer Pipe (12'-14')	89.00	LF	\$17,800.00	\$200.00	19.00	0.00	\$3,800.00	\$0.00
0070	30" SDR 26 PVC Sewer Pipe (14'-16')	912.00	LF	\$205,200.00	\$225.00	439.00	169.00	\$98,775.00	\$38,025.00
0080	30" SDR 26 PVC Sewer Pipe (16'-18')	553.00	LF	\$135,485.00	\$245.00	487.50	134.00	\$119,437.50	\$32,830.00
0090	30" SDR 26 PVC Sewer Pipe (18'-20')	613.00	LF	\$171,640.00	\$280.00	524.00	190.00	\$146,720.00	\$53,200.00
0100	30" SDR 26 PVC Sewer Pipe (20'-22')	566.00	LF	\$198,100.00	\$350.00	240.00	0.00	\$84,000.00	\$0.00
0110	30" SDR 26 PVC Sewer Pipe (22'-24')	583.00	LF	\$227,370.00	\$390.00	614.00	0.00	\$239,460.00	\$0.00
0120	36" SDR 26 PVC Sewer Pipe (24'-26')	107.00	LF	\$53,500.00	\$500.00	38.00	0.00	\$19,000.00	\$0.00
0130	18" Ductile Iron Sewer Pipe (0'-6')	94.00	LF	\$15,510.00	\$165.00	0.00	0.00	\$0.00	\$0.00
0140	18" Ductile Iron Sewer Pipe (6'-8')	26.00	LF	\$4,680.00	\$180.00	0.00	0.00	\$0.00	\$0.00
0150	18" Ductile Iron Sewer Pipe (8'-10')	80.00	LF	\$14,800.00	\$185.00	0.00	0.00	\$0.00	\$0.00
0160	30" Ductile Iron Sewer Pipe (0'-6')	37.00	LF	\$9,620.00	\$260.00	43.00	0.00	\$11,180.00	\$0.00
0170	30" Ductile Iron Sewer Pipe (6'-8')	15.00	LF	\$4,125.00	\$275.00	16.00	0.00	\$4,400.00	\$0.00
0180	30" Ductile Iron Sewer Pipe (8'-10')	27.00	LF	\$7,290.00	\$270.00	19.00	0.00	\$5,130.00	\$0.00
0190	30" Ductile Iron Sewer Pipe (10'-12')	11.00	LF	\$3,135.00	\$285.00	16.00	0.00	\$4,560.00	\$0.00
0200	30" Ductile Iron Sewer Pipe (12'-14')	50.00	LF	\$14,300.00	\$286.00	46.00	0.00	\$13,156.00	\$0.00
0210	30" Ductile Iron Sewer Pipe (14'-16')	20.00	LF	\$6,000.00	\$300.00	18.00	0.00	\$5,400.00	\$0.00
0220	Abandonment of Ex. Sewer Line (All Sizes)	815.00	LF	\$3,260.00	\$4.00	549.00	0.00	\$2,196.00	\$0.00
0240	60" Precast Conc Sewer MH (16'-18')	1.00	EA	\$9,250.00	\$9,250.00	1.00	0.00	\$9,250.00	\$0.00
0250	60" Precast Conc Sewer MH (18'-20')	1.00	EA	\$10,200.00	\$10,200.00	1.00	0.00	\$10,200.00	\$0.00
0260	60" Precast Conc Sewer MH (20'-22')	1.00	EA	\$10,800.00	\$10,800.00	0.00	0.00	\$0.00	\$0.00
0270	60" Precast Conc Sewer MH (22'-24')	3.00	EA	\$41,700.00	\$13,900.00	3.00	0.00	\$41,700.00	\$0.00
0280	72" Precast Conc Sewer MH (14'-16')	1.00	EA	\$12,000.00	\$12,000.00	1.00	1.00	\$12,000.00	\$12,000.00
0290	72" Precast Conc Sewer MH (18'-20')	1.00	EA	\$13,880.00	\$13,880.00	0.75	0.25	\$10,410.00	\$3,470.00
0300	R&R Ex 72" Precast Conc Sewer MH (14'-16')	2.00	EA	\$21,000.00	\$10,500.00	1.00	0.00	\$10,500.00	\$0.00
0310	R&R Ex 72" Precast Conc Sewer MH (24'-26')	1.00	EA	\$13,700.00	\$13,700.00	1.00	0.00	\$13,700.00	\$0.00
0320	96" Precast Conc Sewer MH (10'-12')	1.00	EA	\$14,380.00	\$14,380.00	0.00	0.00	\$0.00	\$0.00
0330	96" Precast Conc Sewer MH (22'-24')	1.00	EA	\$24,650.00	\$24,650.00	1.00	0.00	\$24,650.00	\$0.00
0340	96" Precast Conc Doghouse Swr MH (14'-16')	1.00	EA	\$22,400.00	\$22,400.00	1.00	0.00	\$22,400.00	\$0.00
0350	96" Precast Conc Doghouse Swr MH (16'-18')	1.00	EA	\$23,500.00	\$23,500.00	1.00	0.00	\$23,500.00	\$0.00
0360	96" Precast Conc Splitter Swr MH (8'-10')	1.00	EA	\$14,500.00	\$14,500.00	0.00	0.00	\$0.00	\$0.00
0370	96" Precast Conc Splitter Swr MH (10'-12')	1.00	EA	\$15,700.00	\$15,700.00	0.00	0.00	\$0.00	\$0.00
0380	Abandonment of Ex. MH	1.00	EA	\$1,120.00	\$1,120.00	0.00	0.00	\$0.00	\$0.00

0390	Demo and Removal of Ex. MHs (All Types)	4.00	EA	\$10,400.00	\$2,600.00	7.00	0.00	7.00	\$18,200.00	\$0.00	\$18,200.00
0400	Drop MH Assembly (All Depths)	2.00	EA	\$8,200.00	\$4,100.00	0.00	2.00	2.00	\$0.00	\$8,200.00	\$8,200.00
0410	Connection to Ex. Lift Station	1.00	LS	\$64,561.07	\$64,561.07	1.00	0.00	100%	\$64,561.07	\$0.00	\$64,561.07
0430	6" San Swr Svc Cleanout (Incl. Conc Ring in Grass	62.00	EA	\$23,250.00	\$375.00	37.00	6.00	43.00	\$13,875.00	\$2,250.00	\$16,125.00
0440	6" San Swr Svc Tap (Insert-A-Tee)	62.00	EA	\$20,460.00	\$330.00	37.00	6.00	43.00	\$12,210.00	\$1,980.00	\$14,190.00
0450	6" SDR 26 PVC Pipe San Swr Svc (Incl. Fittings)	1,640.00	LF	\$49,200.00	\$30.00	1,483.00	250.50	1733.50	\$44,490.00	\$7,515.00	\$52,005.00
0460	Wtr Svc Repair (Incl. Svc Tubing, Fittings, Corp	30.00	EA	\$12,000.00	\$400.00	13.00	2.00	15.00	\$5,200.00	\$800.00	\$6,000.00
0480	Crushed Aggregate (Size 825)	3,447.00	TNS	\$268,866.00	\$78.00	3,010.04	633.01	3,643.05	\$234,783.12	\$49,374.78	\$284,157.90
0490	Select Fill Mat'l (Class 9, Group C), LVM	25,015.00	CY	\$200,120.00	\$8.00	20,124.34	1,632.00	21,756.34	\$160,994.70	\$13,056.00	\$174,050.70
0500	Concrete Pavement Repair (All Depths)	191.00	SY	\$15,280.00	\$80.00	0.00	0.00	0%	\$0.00	\$0.00	\$0.00
0510	Asphalt Pymnt Repair(All Depths)(Rds&Driveways)	9,112.00	SY	\$273,360.00	\$30.00	0.00	0.00	0%	\$0.00	\$0.00	\$0.00
0520	Asphalt Pavement Repair (All Depths) (Parking Lot)	2,800.00	SY	\$56,000.00	\$20.00	0.00	0.00	0%	\$0.00	\$0.00	\$0.00
0530	Conc Sidewalk Repair (All Depths)	12.00	SY	\$660.00	\$55.00	0.00	0.00	0%	\$0.00	\$0.00	\$0.00
0540	R&R 3' Tall Concrete Retaining Wall	5.00	LF	\$1,250.00	\$250.00	0.00	0.00	0%	\$0.00	\$0.00	\$0.00
0550	Class "B" Concrete, Minor Structures	9.00	CY	\$14,400.00	\$1,600.00	4.00	1.00	5.00	\$6,400.00	\$1,600.00	\$8,000.00
0560	12" Corrugated HDPE Pipe	80.00	LF	\$2,000.00	\$25.00	120.00	0.00	120.00	\$3,000.00	\$0.00	\$3,000.00
0570	15" Corrugated HDPE Pipe	20.00	LF	\$600.00	\$30.00	0.00	0.00	0%	\$0.00	\$0.00	\$0.00
0580	18" Corrugated HDPE Pipe	60.00	LF	\$2,100.00	\$35.00	0.00	0.00	0%	\$0.00	\$0.00	\$0.00
0590	15" RCP (Class III) (Rubber Gaskets)	80.00	LF	\$3,040.00	\$38.00	32.00	38.00	70.00	\$1,216.00	\$1,444.00	\$2,660.00
0600	18" RCP (Class III) (Rubber Gaskets)	16.00	LF	\$720.00	\$45.00	0.00	32.00	3200%	\$0.00	\$1,440.00	\$1,440.00
0610	24" RCP (Class III) (Rubber Gaskets)	32.00	LF	\$1,888.00	\$59.00	32.00	0.00	32.00	\$1,888.00	\$0.00	\$1,888.00
0620	30" RCP (Class III) (Rubber Gaskets)	168.00	LF	\$8,400.00	\$50.00	215.00	0.00	215.00	\$10,750.00	\$0.00	\$10,750.00
0630	Removal of Ex. Pipe Cross Drains (All Sizes and De	466.00	LF	\$7,752.00	\$17.00	358.00	64.00	422.00	\$6,086.00	\$1,088.00	\$7,174.00
0640	Concrete Paved Ditch	9.00	CY	\$5,760.00	\$640.00	0.00	0.00	0%	\$0.00	\$0.00	\$0.00
0650	Grassing	1.00	LS	\$15,000.00	\$15,000.00	0.50	0.25	75%	\$7,500.00	\$3,750.00	\$11,250.00
0660	Grouted Rip Rap, Size 200 w/Geotextile Fabric	170.00	SY	\$15,640.00	\$92.00	157.20	0.00	157.20	\$14,462.40	\$0.00	\$14,462.40
0670	Clearing and Grubbing	1.00	LS	\$15,000.00	\$15,000.00	0.70	0.00	70%	\$10,500.00	\$0.00	\$10,500.00
0680	Erosion Control	1.00	LS	\$20,000.00	\$20,000.00	0.60	0.15	75%	\$12,000.00	\$3,000.00	\$15,000.00
0690	Mobilization	1.00	LS	\$30,000.00	\$30,000.00	1.00	0.00	100%	\$30,000.00	\$0.00	\$30,000.00
0700	Maintenance of Traffic	1.00	LS	\$25,000.00	\$25,000.00	0.70	0.05	75%	\$17,500.00	\$1,250.00	\$18,750.00
0710	Removal of Contaminated Material	80.00	TONS	\$5,200.00	\$65.00	0.00	0.00	0%	\$0.00	\$0.00	\$0.00
	TOTAL(S) ---->			\$2,597,764.07					\$1,616,840.79	\$237,092.78	\$1,853,933.57



CITY OF HATTIESBURG
P. O. BOX 1898
HATTIESBURG, MS 39403-1898

March 31, 2016
Project No: 1273-W013
Invoice No: 19028

Project Manager Kyle Wallace
Project 1273-W013 COMSWIP WATER PH V - I-59 Crossing etal
Professional Services from February 21, 2016 to March 26, 2016
Professional Personnel

	Hours	Rate	Amount	
AUTO CAD TECHNICIAN				
Sullivan, Richard	5.00	85.00	425.00	
FIELD CREW				
Crew, Field	24.50	150.00	3,675.00	
PROJECT ENGINEER				
Sellers, Bennie	3.00	150.00	450.00	
Wallace, Kyle	4.50	150.00	675.00	
Totals	37.00		5,225.00	
Total Labor				5,225.00
		Total this Invoice		\$5,225.00

Please make checks payable to Shows, Dearman and Waits, Inc. Thank you.

301 Second Ave. | Hattiesburg, MS 39401 | (p) 601.544.1821 | (f) 601.544.0501 | sd-w.com

LR



CITY OF HATTIESBURG
P. O. BOX 1898
HATTIESBURG, MS 39403-1898

March 31, 2016
Project No: 1273-W008
Invoice No: 19027

Project Manager Kyle Wallace
Project 1273-W008 ComSWIP Water Phase III - Mobile & Bouie
Professional Services from February 21, 2016 to March 26, 2016

Phase	CM	Mobile & Bouie - Construction Phase Svc		
Professional Personnel				
		Hours	Rate	Amount
AUTO CAD TECHNICIAN				
Sullivan, Richard		1.50	105.00	157.50
CONSTRUCTION OBSERVER				
Jackson, Terry		112.00	85.00	9,520.00
ENGINEERING INTERN				
Riley, Ivy		1.50	105.00	157.50
FIELD CREW				
Crew, Field		38.00	175.00	6,650.00
PROJECT ENGINEER				
Sellers, Bennie		18.00	150.00	2,700.00
Wallace, Kyle		13.00	175.00	2,275.00
	Totals	184.00		21,460.00
	Total Labor			21,460.00
Total this Phase				\$21,460.00
Total this Invoice				\$21,460.00

Please make checks payable to Shows, Dearman and Waits, Inc. Thank you.

301 Second Ave. | Hattiesburg, MS 39401 | (p) 601.544.1821 | (f) 601.544.0501 | sd-w.com

42



CITY OF HATTIESBURG
P. O. BOX 1898
HATTIESBURG, MS 39403-1898

March 31, 2016
Project No: 1273-W007
Invoice No: 19026

Project Manager Kyle Wallace
Project 1273-W007 ComSWIP Water Phase II - Palmers Crossing
Professional Services from February 21, 2016 to March 26, 2016

Phase DD Palmer's Crossing - Design Phase

Professional Personnel

	Hours	Rate	Amount	
PROJECT ENGINEER				
Wallace, Kyle	10.50	150.00	1,575.00	
Totals	10.50		1,575.00	
Total Labor				1,575.00
		Total this Phase		\$1,575.00
		Total this Invoice		\$1,575.00

Please make checks payable to Shows, Dearman and Waits, Inc. Thank you.

301 Second Ave. | Hattiesburg, MS 39401 | (p) 601.544.1821 | (f) 601.544.0501 | sd-w.com

LR



CITY OF HATTIESBURG
P. O. BOX 1898
HATTIESBURG, MS 39403-1898

March 31, 2016
Project No: 1273-S008
Invoice No: 19025

Project Manager Kyle Wallace

Project 1273-S008 COMSWIP Sewer Phase VII - Timothy, Adeline & Brooklane Sewer

Professional Services from February 21, 2016 to March 26, 2016

Phase CM Construction Management - Timothy, Adeli

Professional Personnel

	Hours	Rate	Amount	
CONSTRUCTION OBSERVER				
Tingle, William	60.00	95.00	5,700.00	
ENGINEERING INTERN				
Thomas, Louis	15.00	105.00	1,575.00	
PROJECT ENGINEER				
Wallace, Kyle	14.50	175.00	2,537.50	
Totals	89.50		9,812.50	
Total Labor				9,812.50
		Total this Phase		\$9,812.50
		Total this Invoice		\$9,812.50

Outstanding Invoices

Number	Date	Balance	
18977	2/29/2016	21,692.50	
Total		21,692.50	
	Total Now Due		\$31,505.00

Please make checks payable to Shows, Dearman and Waits, Inc. Thank you.

301 Second Ave. | Hattiesburg, MS 39401 | (p) 601.544.1821 | (f) 601.544.0501 | sd-w.com

ch



CITY OF HATTIESBURG
P. O. BOX 1898
HATTIESBURG, MS 39403-1898

March 31, 2016
Project No: 1273-W011
Invoice No: 19024

Project Manager Marcelin Joseph
Project 1273-W011 Water Line Ext on Old 98 and Runnels
Professional Services from February 21, 2016 to March 26, 2016
Professional Personnel

	Hours	Rate	Amount	
ENGINEERING INTERN				
Joseph, Marcelin	3.00	100.00	300.00	
Riley, Ivy	3.00	100.00	300.00	
PROJECT ENGINEER				
Wallace, Kyle	4.50	150.00	675.00	
Totals	10.50		1,275.00	
Total Labor				1,275.00

Consultants

JACKSON & ARRINGTON, PLLC		1,370.00	
Total Consultants	1.0 times	1,370.00	1,370.00
Total this Invoice			\$2,645.00

Please make checks payable to Shows, Dearman and Waits, Inc. Thank you.

301 Second Ave. | Hattiesburg, MS 39401 | (p) 601.544.1821 | (f) 601.544.0501 | sd-w.com

LR



CITY OF HATTIESBURG
P. O. BOX 1898
HATTIESBURG, MS 39403-1898

March 31, 2016
Project No: 1273-W009
Invoice No: 19016

Project Manager Bennie Sellers
Project 1273-W009 ComSWIP Water - Phase IV - Misc.
Professional Services from February 21, 2016 to March 26, 2016

Phase DD Water Phase IV - Design Phase Services
Professional Personnel

	Hours	Rate	Amount	
AUTO CAD TECHNICIAN				
Sullivan, Richard	6.00	85.00	510.00	
ENGINEERING INTERN				
Riley, Ivy	79.50	100.00	7,950.00	
FIELD CREW				
Crew, Field	6.00	150.00	900.00	
PROJECT ENGINEER				
Sellers, Bennie	19.00	150.00	2,850.00	
Wallace, Kyle	4.50	150.00	675.00	
Totals	115.00		12,885.00	
Total Labor				12,885.00
		Total this Phase		\$12,885.00
		Total this Invoice		\$12,885.00

Please make checks payable to Shows, Dearman and Waits, Inc. Thank you.

301 Second Ave. | Hattiesburg, MS 39401 | (p) 601.544.1821 | (f) 601.544.0501 | sd-w.com

LR



CITY OF HATTIESBURG
P. O. BOX 1898
HATTIESBURG, MS 39403-1898

April 04, 2016
Project No: 11231
Invoice No: 19046

Project Manager Shea McNease
Project 11231 Sewer Rate Study - 2016
Professional Services from February 21, 2016 to March 26, 2016

Total Fee	76,004.00		
Percent Complete	15.00	Total Earned	11,400.60
		Previous Fee Billing	0.00
		Current Fee Billing	11,400.60
		Total Fee	11,400.60
		Total this Invoice	\$11,400.60

Please make checks payable to Shows, Dearman and Waits, Inc. Thank you.

301 Second Ave. | Hattiesburg, MS 39401 | (p) 601.544.1821 | (f) 601.544.0501 | sd-w.com



CITY OF HATTIESBURG
P. O. BOX 1898
HATTIESBURG, MS 39403-1898

April 04, 2016
Project No: 11230
Invoice No: 19047

Project Manager Shea McNease
Project 11230 Water Rate Study -2016
Professional Services from February 21, 2016 to March 26, 2016

Total Fee	88,424.00			
Percent Complete	15.00	Total Earned	13,263.60	
		Previous Fee Billing	0.00	
		Current Fee Billing	13,263.60	
		Total Fee		13,263.60
		Total this Invoice		\$13,263.60

Please make checks payable to Shows, Dearman and Waits, Inc. Thank you.

301 Second Ave. | Hattiesburg, MS 39401 | (p) 601.544.1821 | (f) 601.544.0501 | sd-w.com



CITY OF HATTIESBURG
P. O. BOX 1898
HATTIESBURG, MS 39403-1898

April 04, 2016
Project No: 1273-S009
Invoice No: 19039

Project Manager John Weeks
Project 1273-S009 Clearing of sewer ROW and Easements - City Wide
Professional Services from February 21, 2016 to March 26, 2016
Professional Personnel

	Hours	Rate	Amount	
ENGINEERING INTERN				
Thomas, Louis	24.00	75.00	1,800.00	
Totals	24.00		1,800.00	
Total Labor				1,800.00
		Total this Invoice		\$1,800.00

Please make checks payable to Shows, Dearman and Waits, Inc. Thank you.

301 Second Ave. | Hattiesburg, MS 39401 | (p) 601.544.1821 | (f) 601.544.0501 | sd-w.com



CITY OF HATTIESBURG
P. O. BOX 1898
HATTIESBURG, MS 39403-1898

March 22, 2016
Project No: 11202
Invoice No: 19005

Project Manager John Weeks
Project 11202 I/I Study
Professional Services from January 21, 2016 to February 21, 2016

Phase 01 I/I Study
Task 03 Task Order #3

Billing Phase	Fee	Percent Complete	Earned	Previous Fee Billing	Current Fee Billing
Pay Request No. 1	44,991.82	100.00	44,991.82	44,991.82	0.00
Pay Request No. 2	5,156.91	100.00	5,156.91	5,156.91	0.00
Pay Request No. 3	62,926.60	100.00	62,926.60	62,926.60	0.00
Pay Request No. 4	109,894.02	100.00	109,894.02	109,894.02	0.00
Pay Request No. 5	275,026.88	100.00	275,026.88	275,026.88	0.00
Pay Request No. 6	289,876.95	100.00	289,876.95	289,876.95	0.00
Pay Request No. 7	498,572.36	100.00	498,572.36	498,572.36	0.00
Pay Request No. 8	141,420.83	100.00	141,420.83	141,420.83	0.00
Pay Request No. 9	122,543.61	100.00	122,543.61	122,543.61	0.00
Pay Request No. 10	212,936.54	100.00	212,936.54	212,936.54	0.00
Pay Request No. 11	287,098.22	100.00	287,098.22	0.00	287,098.22
Total Fee	2,050,444.74		2,050,444.74	1,763,346.52	287,098.22
Total Fee					287,098.22
			Total this Task		\$287,098.22
			Total this Phase		\$287,098.22
			Total this Invoice		\$287,098.22

Please make checks payable to Shows, Dearman and Waits, Inc. Thank you.

301 Second Ave. | Hattiesburg, MS 39401 | (p) 601.544.1821 | (f) 601.544.0501 | sd-w.com

105695.6015
MB 2015-49

HL

CITY OF HATTIESBURG
PROJECT NO. 11202 - SEWER SYSTEM EVALUATION SURVEY (SSES)
TASK ORDER #3
PAY REQUEST NO. 11
From 1/21/2015 - 2/21/2016

Item No.	Service Description	This Period	Total	Price	Extension
SECTION 2000 FLOW MONITORING SERVICES					
2000.01	Temporary Flow Monitoring - Turn-Key Study w/Report - 60 Day Study		3.5	\$ 5,225.00	\$ 18,287.50
2000.02	Temporary Flow Monitoring - 30 Day Extension			\$ 2,310.00	\$ -
2000.03	Temporary Rain Guage - Turn-Key Study w/Report - Based on 60 Day Study		1	\$ 1,650.00	\$ 1,650.00
2000.04	Temporary Rain Guage - 30 Day Extension			\$ 660.00	\$ -
2000.05	Pump Station Evaluation - Monitoring & Pump Conformations			\$ 1,650.00	\$ -
2000.06	Long-Term Flow Monitor Installation			\$ 2,750.00	\$ -
2000.07	Long-Term Flow Monitor Maintenance, Calibration & Reporting - Per Mo.			\$ 1,265.00	\$ -
2000.08	Long-Term Rain Guage Installation			\$ 1,045.00	\$ -
2000.09	Long-Term Rain Guage Maintenance, Calibration & Reporting - Per Mo.			\$ 330.00	\$ -
2000.10	Night Flow Isolation			\$ 357.50	\$ -
SECTION 3000 SMOKE TESTING					
3000.01	Smoke Testing (Including Data Management)	41729	93510.2	\$ 0.50	\$ 46,755.10
SECTION 4000 MANHOLE SERVICES					
4000.01	3D MH Condition Assessment w/Internal Images and GPS Data Collection	86	86	\$ 104.50	\$ 8,987.00
4000.02	Structural Manhole Condition Assessment w/Internal Images			\$ 88.00	\$ -
4000.03	Removal of Stabilized Debris	1	11	\$ 220.00	\$ 2,420.00
4000.04	Manhole Inspection Data Management	86	86	\$ 4.40	\$ 378.40
SECTION 5000 SANITARY SEWER LINE CLEANING					
5000.01	Standard Cleaning 6" Sanitary Sewer	828	62667.3	\$ 1.50	\$ 94,000.95
5000.02	Standard Cleaning 8" Sanitary Sewer	39832	365564.5	\$ 1.60	\$ 584,903.20
5000.03	Standard Cleaning 10" Sanitary Sewer	3326.4	29848.6	\$ 1.82	\$ 54,324.45
5000.04	Standard Cleaning 12" Sanitary Sewer		15989.6	\$ 2.20	\$ 35,177.12
5000.05	Standard Cleaning 15" Sanitary Sewer	1278.7	16735.1	\$ 3.30	\$ 55,225.83

5000.06	Standard Cleaning 18" Sanitary Sewer		2269.9	11189.2	\$	6.60	\$	73,848.72
5000.07	Standard Cleaning 21" Sanitary Sewer			3895.4	\$	7.70	\$	29,994.58
5000.08	Standard Cleaning 24" Sanitary Sewer			6646.2	\$	8.80	\$	58,486.56
5000.09	Standard Cleaning 27" Sanitary Sewer			0	\$	9.90	\$	-
5000.10	Standard Cleaning 30" Sanitary Sewer			3544.5	\$	13.20	\$	46,787.40
5000.11	Standard Cleaning 36" Sanitary Sewer			0	\$	16.50	\$	-
5000.12	Protruding Tap Cutting			7	\$	220.00	\$	1,540.00
SECTION 6000 ROOT/GREASE CUTTING								
6000.01	Root/Grease Cutting in 6" - 12" Sanitary Sewer			2630.4	\$	1.32	\$	3,472.13
6000.02	Root/Grease Cutting in 15" - 21" Sanitary Sewer			555.3	\$	2.20	\$	1,221.66
6000.03	Root/Grease Cutting in 24" - 36" Sanitary Sewer			0	\$	3.85	\$	-
SECTION 7000 CLOSED CIRCUIT TELEVISION INSPECTION								
7000.01	CCTV Inspection <21" Sewer Pipe		47782.8	476483.3	\$	1.38	\$	657,546.95
7000.02	CCTV Inspection 21" - 36" Sewer Pipe			10191.7	\$	2.20	\$	22,421.74
7000.03	CCTV Inspection of Service Laterals w/GPS Data Collection			0	\$	247.50	\$	-
7000.04	Additional Set Up		19	324	\$	220.00	\$	71,280.00
7000.05	CCTV Inspection Data Management		47782.8	486675	\$	0.17	\$	82,734.75
SECTION 8000 SPECIALTY INSPECTION								
8000.01	Sonar/CCTV Inspection of 18" - 36" Sewer Line				\$	5.50	\$	-
SECTION 9000 BYPASS PUMPING								
9000.01	Setup of 3"-4" Bypass Pump				\$	770.00	\$	-
9000.02	Setup of 6" Bypass Pump				\$	1,650.00	\$	-
9000.03	Setup of 8" Bypass Pump				\$	2,200.00	\$	-
9000.04	Operation of 3"-4" Bypass Pump				\$	44.00	\$	-
9000.05	Operation of 6" Bypass Pump				\$	71.50	\$	-
9000.06	Operation of 8" Bypass Pump				\$	99.00	\$	-
SECTION 10000 MISCELLANEOUS FIELD SERVICES								
10000.01	Traffic Flagman			72	\$	49.50	\$	3,564.00
10000.02	Cleaning Wet Wells				\$	467.50	\$	-
10000.03	Dye Testing				\$	440.00	\$	-

10000.04	Combination Cleaning Truck w/Operator & Helper <10,000 LF (Min 8 Hrs)	5.5	29.5	\$	302.50	\$	8,923.75
10000.05	CCTV Inspection Unit w/Operator & Helper <10,000 LF (Min 8 Hrs)	3.5	3.5	\$	192.50	\$	673.75
10000.06	Rehabilitation Recommendations			\$	0.30	\$	-
SECTION 11000 CHEMICAL ROOT TREATMENT							
11000.01	Chemical Root Treatment 6" - 8" Sanitary Sewer	40379.5	40379.5	\$	1.75	\$	70,664.13
11000.02	Chemical Root Treatment 10" Sanitary Sewer	4460.5	4460.5	\$	1.94	\$	8,653.37
11000.03	Chemical Root Treatment 12" Sanitary Sewer	2509.9	2509.9	\$	2.11	\$	5,295.89
11000.04	Chemical Root Treatment 15" Sanitary Sewer	408.6	408.6	\$	3.00	\$	1,225.80
SECTION 12000 ACOUSTIC PIPE INSPECTION							
12000.01	Acoustic Pipe Inspection of Sanitary Sewer			\$	0.30	\$	-
SECTION 13000 ELECTROSCAN							
13000.01	Electroscan of Sanitary Sewer			\$	4.40	\$	-
TOTALS						\$	2,050,444.73

Less Previous \$ 1,763,346.51

Total Due \$ 287,098.22

SHOWS, DEARMAN & WAITS, INC. - CONSULTING ENGINEERS -

Date: 4-5-16

Project: Comp. Water Improvements Phase III - Mobile & Bouie St. Area
City of Hattiesburg

Contractor: T.L. Wallace
4025 Hwy. 35 North, Columbia, MS 39429

Pay Estimate No.: Five (5)

Pay Period: March 1, 2016 - March 25, 2016

Item No.	Item Description	Total Quantities			Unit	Unit	Amount
		Quantity	Allowed This Period	Allowed To Date		Price	
		On Contract					
CONTRACT TOTAL:							\$1,722,687.00
Site 1 - Columbia, Eupora, Lake, Phillipps & W 5 th Streets							\$182,725.00
	Water Pipe Items						
1	2" Class 350 Ductile Iron Water Pipe (Open Cut)	40			LF	\$ 15.00	\$ -
2	6" Class 350 Ductile Iron Water Pipe (Open Cut)	1,310		1327.00	LF	\$ 23.00	\$ 30,521.00
3	8" Class 350 Ductile Iron Water Pipe (Open Cut)	920		902.00	LF	\$ 25.00	\$ 22,550.00
	Connection Items						
4	Connection: Proposed 8" Water Line to Existing 8" Water Line (Hot Tap w/ Valve Assembly)	1		1.00	Each	\$ 2,500.00	\$ 2,500.00
5	Connection: Proposed 8" Water Line to Existing 6" Water Line (Tee & other fittings)	1		1.00	Each	\$ 1,600.00	\$ 1,600.00
6	Connection: Proposed 6" Water Line to Proposed 6" Water Line (Tee & other fittings)	1		1.00	Each	\$ 1,500.00	\$ 1,500.00
7	Connection: Proposed 6" Water Line to Existing 6" Water Line (Hot Tap w/ Valve Assembly)	3		3.00	Each	\$ 1,900.00	\$ 5,700.00
8	Connection: Proposed 6" Water Line to Existing 2" Water Line (Tee & other fittings)	1			Each	\$ 1,200.00	\$ -
	Valve and Hydrant Items						
9	2" Gate Valve	1			Each	\$ 550.00	\$ -
10	6" Gate Valve	2		2.00	Each	\$ 775.00	\$ 1,550.00
11	8" Gate Valve	1		1.00	Each	\$ 1,100.00	\$ 1,100.00
12	3 Way Fire Hydrant w/ Appurtenances (Incl. Tee, Valve, Hydrant, Brass Tag, Pipe, & other fittings)	4		4.00	Each	\$ 3,325.00	\$ 13,300.00
	Water Service Items						
13	Service Tubing (Bored) (Size Varies to 1 1/2")	215		127.00	LF	\$ 24.00	\$ 3,048.00
14	Residential Service Tap (All Sizes) (Incl: Open Cut Service Tubing, Tapping Saddle, Corp Stop, etc)	21		22.00	Each	\$ 285.00	\$ 6,270.00
15	Residential Meter (Incl: Meter, Meter Box, City Fees, etc)	1		1.00	Each	\$ 430.00	\$ 430.00
	Miscellaneous Construction Items						
16	Concrete Pavement Repair (All Depths)	115			SY	\$ 120.00	\$ -
17	Asphalt Pavement Repair (All Depths)	500			SY	\$ 88.00	\$ -
18	Concrete Curb & Gutter Repair (All Types)	166			LF	\$ 35.00	\$ -
19	Concrete Sidewalk Repair	17			SY	\$ 130.00	\$ -
20	Temporary Erosion Control	1	0.10	0.60	LS	\$ 2,400.00	\$ 1,440.00
21	Grassing	1			LS	\$ 800.00	\$ -
22	Mobilization	1		1.00	LS	\$ 17,000.00	\$ 17,000.00
23	Maintenance of Traffic	1	0.10	0.70	LS	\$ 2,400.00	\$ 1,680.00
						Sub-total	\$ 110,189.00
	Site 2 - Montague Street						\$63,522.00
	Water Pipe Items						
1	6" Class 350 Ductile Iron Water Pipe (Open Cut)	20		8.00	LF	\$ 40.00	\$ 320.00
2	8" Class 350 Ductile Iron Water Pipe (Open Cut)	650		636.00	LF	\$ 26.00	\$ 16,536.00
	Connection Items						
3	Connection: Proposed 8" Water Line to Existing 20" Water Line (Hot Tap w/ Valve Assembly)	1		1.00	Each	\$ 8,550.00	\$ 8,550.00
4	Connection: Proposed 8" Water Line to Existing 6" Water Line (Tee & other fittings)	1		1.00	Each	\$ 1,500.00	\$ 1,500.00
	Valve and Hydrant Items						
5	6" Gate Valve	2		2.00	Each	\$ 775.00	\$ 1,550.00
6	8" Gate Valve	1		1.00	Each	\$ 1,100.00	\$ 1,100.00
7	3 Way Fire Hydrant w/ Appurtenances (Incl. Tee, Valve, Hydrant, Brass Tag, Pipe, & other fittings)	1		1.00	Each	\$ 3,325.00	\$ 3,325.00
	Water Service Items						
8	Service Tubing (Bored) (Size Varies to 1 1/2")	180		168.00	LF	\$ 24.00	\$ 4,032.00

Item No.	Item Description	Total Quantities			Unit	Unit Price	Amount
		Quantity On Contract	Allowed This Period	Allowed To Date			
9	Residential Service Tap (All Sizes) (Incl: Open Cut Service Tubing, Tapping Saddle, Corp Stop, etc)	15		15.00	Each	\$ 285.00	\$ 4,275.00
	Miscellaneous Construction Items						
10	Concrete Pavement Repair (All Depths)	38			SY	\$ 124.00	\$ -
11	Asphalt Pavement Repair (All Depths)	92			SY	\$ 95.00	\$ -
12	Concrete Curb & Gutter Repair (All Types)	25			LF	\$ 52.00	\$ -
13	Temporary Erosion Control	1	0.50	0.50	LS	\$ 750.00	\$ 375.00
14	Grassing	1			LS	\$ 800.00	\$ -
15	Mobilization	1		1.00	LS	\$ 4,000.00	\$ 4,000.00
16	Maintenance of Traffic	1	0.10	0.70	LS	\$ 900.00	\$ 630.00
						Sub-total	\$ 46,193.00
	Site 3 - McLaurin Street						\$46,565.00
	Water Pipe Items						
1	6" Class 350 Ductile Iron Water Pipe (Open Cut)	660		638.00	LF	\$ 23.00	\$ 14,674.00
	Connection Items						
2	Connection: Proposed 6" Water Line to Existing 20" Water Line (Hot Tap w/ Valve Assembly)	1		1.00	Each	\$ 8,550.00	\$ 8,550.00
3	Connection: Proposed 6" Water Line to Existing 6" Water Line (Hot Tap w/ Valve Assembly)	1		1.00	Each	\$ 1,900.00	\$ 1,900.00
	Valve and Hydrant Items						
4	3 Way Fire Hydrant w/ Appurtenances (Incl. Tee, Valve, Hydrant, Brass Tag, Pipe, & other fittings)	1		1.00	Each	\$ 3,325.00	\$ 3,325.00
	Water Service Items						
5	Service Tubing (Bored) (Size Varies to 1 1/2")	70		40.00	LF	\$ 24.00	\$ 960.00
6	Residential Service Tap (All Sizes) (Incl: Open Cut Service Tubing, Tapping Saddle, Corp Stop, etc)	3		3.00	Each	\$ 285.00	\$ 855.00
	Miscellaneous Construction Items						
7	Concrete Pavement Repair (All Depths)	20			SY	\$ 124.00	\$ -
8	Asphalt Pavement Repair (All Depths)	35			SY	\$ 95.00	\$ -
9	Concrete Curb & Gutter Repair (All Types)	40			LF	\$ 63.00	\$ -
10	Concrete Sidewalk Repair	2			SY	\$ 150.00	\$ -
11	Temporary Erosion Control	1	0.25	0.25	LS	\$ 750.00	\$ 187.50
12	Grassing	1			LS	\$ 800.00	\$ -
13	Mobilization	1		1.00	LS	\$ 4,000.00	\$ 4,000.00
14	Maintenance of Traffic	1	0.10	0.70	LS	\$ 900.00	\$ 630.00
						Sub-total	\$ 35,081.50
	Site 4 - E 9th, Coit, E 10th, Lula, Inez, Allen, Gravel, Heiddle & Kinnard St's						\$544,752.00
	Water Pipe Items						
1	1" Sch 80 PVC (Open Cut)	10			LF	\$ 15.00	\$ -
2	2" Class 350 Ductile Iron Water Pipe (Open Cut)	20			LF	\$ 20.00	\$ -
3	4" Class 350 Ductile Iron Water Pipe (Open Cut)	20		2.00	LF	\$ 30.00	\$ 60.00
4	6" Class 350 Ductile Iron Water Pipe (Open Cut)	3,670	4.00	3,342.00	LF	\$ 23.00	\$ 76,866.00
5	8" Class 350 Ductile Iron Water Pipe (Open Cut)	2,875		2,972.00	LF	\$ 26.00	\$ 77,272.00
6	12" Class 350 Ductile Iron Water Pipe (Open Cut)	1,030		961.00	LF	\$ 45.00	\$ 43,245.00
7	16" 200 PSI, DR9, HDPE (Open Cut) (Incl. adapter fittings)	100			LF	\$ 87.00	\$ -
8	20" Steel Casing, 0.25" WT (Bored)	80			LF	\$ 138.00	\$ -
	Connection Items						
9	Connection: Proposed 12" Water Line to Proposed 8" & 6" Water Lines (Cross & other fittings)	1			Each	\$ 2,200.00	\$ -
10	Connection: Proposed 12" Water Line to Existing 12" Water Line (Hot Tap w/ Valve Assembly)	2		1.00	Each	\$ 3,950.00	\$ 3,950.00
11	Connection: Proposed 8" Water Line to Existing 12" Water Line (Hot Tap w/ Valve Assembly)	1		1.00	Each	\$ 2,550.00	\$ 2,550.00
12	Connection: Proposed 8" Water Line to Existing 6" Water Line (Cross & other fittings)	1			Each	\$ 2,000.00	\$ -
13	Connection: Proposed 8" Water Line to Existing 6" Water Line (Tee & other fittings)	1		1.00	Each	\$ 1,600.00	\$ 1,600.00
14	Connection: Proposed 8" Water Line to Existing 4" Water Line (Tee & other fittings)	1			Each	\$ 1,400.00	\$ -
15	Connection: Proposed 8" Water Line to Proposed 6" Water Line (Tee & other fittings)	3		3.00	Each	\$1,800.00	\$ 5,400.00

Item No.	Item Description	Total Quantities			Unit	Unit Price	Amount
		Quantity On Contract	Allowed This Period	Allowed To Date			
16	Connection: Proposed 6" Water Line to Proposed 6" Water Line (Tee & other fittings)	1			Each	\$ 1,400.00	\$ -
17	Connection: Proposed 6" Water Line to Existing 6" Water Line (Cross & other fittings)	1			Each	\$ 1,500.00	\$ -
18	Connection: Proposed 6" Water Line to Existing 6" Water Line (Tee & other fittings)	3			Each	\$ 1,600.00	\$ -
19	Connection: Proposed 6" Water Line to Existing 1" Water Line (Hot Tap w/ Valve Assembly)	1			Each	\$ 375.00	\$ -
20	Connection: Proposed 4" Water Line to Existing 2" Water Line (Straight Connection & other fittings)	1		1.00	Each	\$ 275.00	\$ 275.00
	Valve and Hydrant Items						
21	4" Gate Valve	1		1.00	Each	\$ 700.00	\$ 700.00
22	6" Gate Valve	18		12.00	Each	\$ 775.00	\$ 9,300.00
23	8" Gate Valve	11		11.00	Each	\$ 1,100.00	\$ 12,100.00
24	12" Gate Valve	4		4.00	Each	\$ 2,000.00	\$ 8,000.00
25	3 Way Fire Hydrant w/ Appurtenances (Incl. Tee, Valve, Hydrant, Brass Tag, Pipe, & other fittings)	18		18.00	Each	\$ 3,325.00	\$ 59,850.00
	Water Service Items						
26	Service Tubing (Bored) (Size Varies to 1 1/2")	1,240	192.00	1015.00	LF	\$ 24.00	\$ 24,360.00
27	Residential Service Tap (All Sizes) (Incl: Open Cut Service Tubing, Tapping Saddle, Corp Stop, etc)	56		59.00	Each	\$ 275.00	\$ 16,225.00
28	Commercial Service Tap (All Sizes) (Incl: Open Cut Service Tubing, Tapping Saddle, Corp Stop, etc)	2			Each	\$ 1,000.00	\$ -
29	Residential Meter (Incl: Meter, Meter Box, City Fees, etc)	6			Each	\$ 433.00	\$ -
	Miscellaneous Construction Items						
30	Removal of Fire Hydrant and Appurtenances	2			Each	\$ 250.00	\$ -
31	Concrete Paved Ditch	4			CY	\$ 675.00	\$ -
32	Concrete Pavement Repair (All Depths)	78			SY	\$ 115.00	\$ -
33	Asphalt Pavement Repair (All Depths)	954			SY	\$ 86.00	\$ -
34	Concrete Sidewalk Repair	26			SY	\$ 130.00	\$ -
35	Temporary Erosion Control	1	0.10	0.30	LS	\$ 5,500.00	\$ 1,650.00
36	Grassing	1		0.25	LS	\$ 2,500.00	\$ 625.00
37	Mobilization	1		1.00	LS	\$ 37,000.00	\$ 37,000.00
						Sub-total	\$ 381,028.00
	Site 5 - Atlanta Street						\$121,974.00
	Water Pipe Items						
1	2" Class 350 Ductile Iron Water Pipe (Open Cut)	20			LF	\$ 20.00	\$ -
2	6" Class 350 Ductile Iron Water Pipe (Open Cut)	20	8.00	8.00	LF	\$ 30.00	\$ 240.00
3	8" Class 350 Ductile Iron Water Pipe (Open Cut)	1,410	1154.00	1154.00	LF	\$ 26.00	\$ 30,004.00
	Connection Items						
4	Connection: Proposed 8" Water Line to Existing 12" Water Line (Hot Tap w/ Valve Assembly)	1	1.00	1.00	Each	\$ 2,600.00	\$ 2,600.00
5	Connection: Proposed 8" Water Line to Existing 8" Water Line (Hot Tap w/ Valve Assembly)	1	1.00	1.00	Each	\$ 2,600.00	\$ 2,600.00
6	Connection: Proposed 8" Water Line to Existing 6" Water Line (Cross & other fittings)	1	1.00	1.00	Each	\$ 1,800.00	\$ 1,800.00
7	Connection: Proposed 8" Water Line to Existing 2" Water Line (Hot Tap w/ Valve Assembly)	2			Each	\$ 700.00	\$ -
	Valve and Hydrant Items						
8	6" Gate Valve	2	2.00	2.00	Each	\$ 775.00	\$ 1,550.00
9	8" Gate Valve	2	2.00	2.00	Each	\$ 1,100.00	\$ 2,200.00
10	3 Way Fire Hydrant w/ Appurtenances (Incl. Tee, Valve, Hydrant, Brass Tag, Pipe, & other fittings)	3	3.00	3.00	Each	\$ 3,225.00	\$ 9,675.00
	Water Service Items						
11	Service Tubing (Bored) (Size Varies to 1 1/2")	640	129.00	129.00	LF	\$ 24.00	\$ 3,096.00
12	Residential Service Tap (All Sizes) (Incl: Open Cut Service Tubing, Tapping Saddle, Corp Stop, etc)	25	23.00	23.00	Each	\$ 290.00	\$ 6,670.00
13	Residential Meter (Incl: Meter, Meter Box, City Fees, etc)	1			Each	\$ 435.00	\$ -

Item No.	Item Description	Total Quantities			Unit	Price	Amount
		Quantity On Contract	Allowed This Period	Allowed To Date			
	Miscellaneous Construction Items						
14	Removal of Fire Hydrant and Appurtenances	1			Each	\$ 250.00	\$ -
15	Concrete Pavement Repair (All Depths)	55			SY	\$ 120.00	\$ -
16	Asphalt Pavement Repair (All Depths)	233			SY	\$ 88.00	\$ -
17	Concrete Curb & Gutter Repair (All Types)	10			LF	\$ 80.00	\$ -
18	Concrete Sidewalk Repair	3			SY	\$ 130.00	\$ -
19	Temporary Erosion Control	1	0.60	0.60	LS	\$ 1,000.00	\$ 600.00
20	Grassing	1			LS	\$ 800.00	\$ -
21	Mobilization	1	0.95	1.00	LS	\$ 7,300.00	\$ 7,300.00
22	Maintenance of Traffic	1	0.60	0.60	LS	\$ 1,800.00	\$ 1,080.00
						Sub-total	\$ 69,415.00
	Site 6 - E 9th Street						\$83,249.00
	Water Pipe Items						
1	2" Class 350 Ductile Iron Water Pipe (Open Cut)	40			LF	\$ 15.00	\$ -
2	4" Class 350 Ductile Iron Water Pipe (Open Cut)	20			LF	\$ 30.00	\$ -
3	6" Class 350 Ductile Iron Water Pipe (Open Cut)	920			LF	\$ 22.00	\$ -
	Connection Items						
4	Connection: Proposed 6" Water Line to Existing 6" Water Line (Hot Tap w/ Valve Assembly)	2			Each	\$ 1,900.00	\$ -
5	Connection: Proposed 6" Water Line to Existing 4" Water Line (Tee & other fittings)	1			Each	\$ 1,300.00	\$ -
6	Connection: Proposed 6" Water Line to Existing 2" Water Line (Hot Tap w/ Valve Assembly)	2			Each	\$ 650.00	\$ -
	Valve and Hydrant Items						
7	4" Gate Valve	1			Each	\$ 700.00	\$ -
8	8" Gate Valve	2			Each	\$ 1,100.00	\$ -
9	3 Way Fire Hydrant w/ Appurtenances (Incl. Tee, Valve, Hydrant, Brass Tag, Pipe, & other fittings)	2			Each	\$ 3,325.00	\$ -
	Water Service Items						
10	Residential Service Tap (All Sizes) (Incl: Open Cut Service Tubing, Tapping Saddle, Corp Stop, etc)	7			Each	\$ 285.00	\$ -
11	Residential Meter (Incl: Meter, Meter Box, City Fees, etc)	1			Each	\$ 432.00	\$ -
	Miscellaneous Construction Items						
12	Concrete Pavement Repair (All Depths)	11			SY	\$ 127.00	\$ -
13	Asphalt Pavement Repair (All Depths)	355			SY	\$ 87.00	\$ -
14	Concrete Curb & Gutter Repair (All Types)	10			LF	\$ 85.00	\$ -
15	Concrete Sidewalk Repair	15			SY	\$ 130.00	\$ -
16	Temporary Erosion Control	1			LS	\$ 750.00	\$ -
17	Grassing	1			LS	\$ 800.00	\$ -
18	Mobilization	1			LS	\$ 5,000.00	\$ -
19	Maintenance of Traffic	1		0.05	LS	\$ 1,800.00	\$ 90.00
						Sub-total	\$ 90.00
	Site 7 - Whitney, E 8th & E 10th Streets						\$302,261.00
	Water Pipe Items						
1	2" Class 350 Ductile Iron Water Pipe (Open Cut)	20			LF	\$ 20.00	\$ -
2	4" Class 350 Ductile Iron Water Pipe (Open Cut)	20			LF	\$ 30.00	\$ -
3	6" Class 350 Ductile Iron Water Pipe (Open Cut)	1,650			LF	\$ 22.00	\$ -
4	8" Class 350 Ductile Iron Water Pipe (Open Cut)	2,325	406.00	406.00	LF	\$ 26.00	\$ 10,556.00
	Connection Items						
5	Connection: Proposed 8" Water Line to Proposed 8" Water Line (Tee & other fittings)	1			Each	\$ 1,600.00	\$ -
6	Connection: Proposed 8" Water Line to Proposed 6" Water Line (Tee & other fittings)	1			Each	\$ 1,600.00	\$ -
7	Connection: Proposed 8" Water Line to Existing 8" Water Line (Hot Tap w/ Valve Assembly)	1			Each	\$ 2,500.00	\$ -
8	Connection: Proposed 8" Water Line to Existing 6" Water Line (Cross & other fittings)	1			Each	\$ 2,000.00	\$ -
9	Connection: Proposed 8" Water Line to Existing 6" Water Line (Tee & other fittings)	2			Each	\$ 1,900.00	\$ -
10	Connection: Proposed 8" Water Line to Existing 2" Water Line (Hot Tap w/ Valve Assembly)	1			Each	\$ 650.00	\$ -

Item No.	Item Description	Total Quantities			Unit	Unit	
		Quantity On Contract	Allowed This Period	Allowed To Date		Price	Amount
11	Connection: Proposed 8" Water Line to Existing 1" Water Line (Hot Tap w/ Valve Assembly)	2			Each	\$ 400.00	\$ -
12	Connection: Proposed 6" Water Line to Existing 6" Water Line (Hot Tap w/ Valve Assembly)	1			Each	\$ 1,900.00	\$ -
13	Connection: Proposed 6" Water Line to Existing 6" Water Line (Cross & other fittings)	1			Each	\$ 1,900.00	\$ -
14	Connection: Proposed 6" Water Line to Existing 4" Water Line (Cross & other fittings)	1			Each	\$ 1,800.00	\$ -
	Valve and Hydrant Items						
15	4" Gate Valve	2			Each	\$ 700.00	\$ -
16	6" Gate Valve	12			Each	\$ 800.00	\$ -
17	8" Gate Valve	7	2.00	2.00	Each	\$ 1,100.00	\$ 2,200.00
18	3 Way Fire Hydrant w/ Appurtenances (Incl. Tee, Valve, Hydrant, Brass Tag, Pipe, & other fittings)	6			Each	\$ 3,325.00	\$ -
	Water Service Items						
19	Service Tubing (Bored) (Size Varies to 1 1/2")	755		526.00	LF	\$ 24.00	\$ 12,624.00
20	Residential Service Tap (All Sizes) (Incl: Open Cut Service Tubing, Tapping Saddle, Corp Stop, etc)	40			Each	\$ 290.00	\$ -
21	Residential Meter (Incl: Meter, Meter Box, City Fees, etc)	1			Each	\$ 432.00	\$ -
	Miscellaneous Construction Items						
22	Removal of Fire Hydrant and Appurtenances	3			Each	\$ 250.00	\$ -
23	Concrete Pavement Repair (All Depths)	155			SY	\$ 115.00	\$ -
24	Asphalt Pavement Repair (All Depths)	759			SY	\$ 86.00	\$ -
25	Concrete Curb & Gutter Repair (All Types)	50			LF	\$ 50.00	\$ -
26	Concrete Sidewalk Repair	12			SY	\$ 130.00	\$ -
27	Temporary Erosion Control	1	0.05	0.05	LS	\$ 5,900.00	\$ 295.00
28	Grassing	1			LS	\$ 1,500.00	\$ -
29	Mobilization	1	0.10	0.10	LS	\$ 19,500.00	\$ 1,950.00
30	Maintenance of Traffic	1	0.10	0.10	LS	\$ 2,350.00	\$ 235.00
						Sut-total	\$ 27,860.00
	Site 8 - E 6th Street						\$84,447.00
	Water Pipe Items						
1	2" Class 350 Ductile Iron Water Pipe (Open Cut)	20			LF	\$ 20.00	\$ -
2	6" Class 350 Ductile Iron Water Pipe (Open Cut)	980			LF	\$ 23.00	\$ -
	Connection Items						
3	Connection: Proposed 6" Water Line to Existing 6" Water Line (Hot Tap w/ Valve Assembly)	2	1.00	1.00	Each	\$ 1,900.00	\$ 1,900.00
4	Connection: Proposed 6" Water Line to Existing 2" Water Line (Hot Tap w/ Valve Assembly)	1			Each	\$ 650.00	\$ -
	Valve and Hydrant Items						
5	6" Gate Valve	2			Each	\$ 800.00	\$ -
6	3 Way Fire Hydrant w/ Appurtenances (Incl. Tee, Valve, Hydrant, Brass Tag, Pipe, & other fittings)	3			Each	\$ 3,325.00	\$ -
	Water Service Items						
7	Service Tubing (Bored) (Size Varies to 1 1/2")	80		72.00	LF	\$ 24.00	\$ 1,728.00
8	Residential Service Tap (All Sizes) (Incl: Open Cut Service Tubing, Tapping Saddle, Corp Stop, etc)	7			Each	\$ 285.00	\$ -
	Miscellaneous Construction Items						
9	Concrete Pavement Repair (All Depths)	44			SY	\$ 122.00	\$ -
10	Asphalt Pavement Repair (All Depths)	301			SY	\$ 89.00	\$ -
11	Concrete Curb & Gutter Repair (All Types)	20			LF	\$ 65.00	\$ -
12	Concrete Sidewalk Repair	2			SY	\$ 130.00	\$ -
13	Temporary Erosion Control	1			LS	\$ 750.00	\$ -
14	Grassing	1			LS	\$ 800.00	\$ -
15	Mobilization	1			LS	\$ 5,400.00	\$ -
16	Maintenance of Traffic	1			LS	\$ 900.00	\$ -
						Sub-total	\$ 3,628.00
	Site 9 - E 5th & Short E 5th Streets & Ferguson Alley						\$112,215.00
	Water Pipe Items						
1	2" Class 350 Ductile Iron Water Pipe (Open Cut)	20			LF	\$ 20.00	\$ -
2	4" Class 350 Ductile Iron Water Pipe (Open Cut)	230			LF	\$ 30.00	\$ -

Item No.	Item Description	Total Quantities			Unit	Unit	Amount
		Quantity	Allowed This Period	Allowed To Date		Price	
		On Contract					
3	6" Class 350 Ductile Iron Water Pipe (Open Cut)	1,090			LF	\$ 23.00	\$ -
	Connection Items						
4	Connection: Proposed 6" Water Line to Proposed 6" & 4" Water Lines (Tee & other fittings)	1			Each	\$ 1,500.00	\$ -
5	Connection: Proposed 6" Water Line to Existing 6" Water Line (Hot Tap w/ Valve Assembly)	2			Each	\$1,900.00	\$ -
6	Connection: Proposed 4" Water Line to Existing 2" Water Line (Straight Connection & other fittings)	1			Each	\$300.00	\$ -
	Valve and Hydrant Items						
7	4" Gate Valve	1			Each	\$ 700.00	\$ -
8	6" Gate Valve	1			Each	\$ 800.00	\$ -
9	3 Way Fire Hydrant w/ Appurtenances (Incl. Tee, Valve, Hydrant, Brass Tag, Pipe, & other fittings)	4			Each	\$ 3,325.00	\$ -
	Water Service Items						
10	Service Tubing (Bored) (Size Varies to 1 1/2")	60		46.00	LF	\$ 24.00	\$ 1,104.00
11	Residential Service Tap (All Sizes) (Incl: Open Cut Service Tubing, Tapping Saddle, Corp Stop, etc)	9			Each	\$ 285.00	\$ -
	Miscellaneous Construction Items						
12	Removal of Fire Hydrant and Appurtenances	1			Each	\$ 250.00	\$ -
13	Concrete Pavement Repair (All Depths)	13			SY	\$ 150.00	\$ -
14	Asphalt Pavement Repair (All Depths)	460			SY	\$ 88.00	\$ -
15	Concrete Curb & Gutter Repair (All Types)	20			LF	\$ 65.00	\$ -
16	Concrete Sidewalk Repair	2			SY	\$ 130.00	\$ -
17	Temporary Erosion Control	1			LS	\$ 1,000.00	\$ -
18	Grassing	1			LS	\$ 800.00	\$ -
19	Mobilization	1			LS	\$ 7,000.00	\$ -
20	Maintenance of Traffic	1			LS	\$ 2,400.00	\$ -
						Sub-total	\$ 1,104.00
	Site 10 - River, E 6th & E 5th Streets & Beta Avenue						\$180,977.00
	Water Pipe Items						
1	1" Sch 80 PVC (Open Cut)	10			LF	\$ 15.00	\$ -
2	2" Class 350 Ductile Iron Water Pipe (Open Cut)	270			LF	\$ 20.00	\$ -
3	6" Class 350 Ductile Iron Water Pipe (Open Cut)	2,760			LF	\$ 23.00	\$ -
	Connection Items						
4	Connection: Proposed 6" Water Line to Proposed 6" Water Line (Tee & other fittings)	1			Each	\$ 1,300.00	\$ -
5	Connection: Proposed 6" Water Line to Proposed 6" & 2" Water Lines (Tee & other fittings)	1			Each	\$ 1,400.00	\$ -
6	Connection: Proposed 6" Water Line to Proposed 6" & Existing 2" Water Lines (Tee & other fittings)	1			Each	\$1,100.00	\$ -
7	Connection: Proposed 6" Water Line to Existing 6" Water Line (Hot Tap w/ Valve Assembly)	1			Each	\$1,900.00	\$ -
8	Connection: Proposed 6" Water Line to Existing 6" Water Line (Tee & other fittings)	1			Each	\$ 1,400.00	\$ -
9	Connection: Proposed 6" Water Line to Existing 6" Water Line (Straight Connection & other fittings)	1			Each	\$ 600.00	\$ -
10	Connection: Proposed 2" Water Line to Existing 6" Water Line (Hot Tap w/ Valve Assembly)	1			Each	\$ 850.00	\$ -
11	Connection: Proposed 2" Water Line to Existing 2" Water Line (Tee & other fittings)	1			Each	\$ 400.00	\$ -
	Valve and Hydrant Items						
12	2" Gate Valve	2			Each	\$ 600.00	\$ -
13	6" Gate Valve	6			Each	\$ 800.00	\$ -
14	3 Way Fire Hydrant w/ Appurtenances (Incl. Tee, Valve, Hydrant, Brass Tag, Pipe, & other fittings)	6			Each	\$ 3,325.00	\$ -
15	Blow-Off Valve w/ Appurtenances (Incl. Tee, Valve, Pipe & other fittings)	1			Each	\$ 900.00	\$ -
	Water Service Items						
16	Service Tubing (Bored) (Size Varies to 1 1/2")	60			LF	\$ 24.00	\$ -

Item No.	Item Description	Total Quantities			Unit	Unit	
		Quantity On Contract	Allowed This Period	Allowed To Date		Price	Amount
17	Residential Service Tap (All Sizes) (Incl: Open Cut Service Tubing, Tapping Saddle, Corp Stop, etc)	19			Each	\$ 285.00	\$ -
	Miscellaneous Construction Items						
18	Removal of Fire Hydrant and Appurtenances	2			Each	\$ 250.00	\$ -
19	Concrete Pavement Repair (All Depths)	39			SY	\$ 120.00	\$ -
20	Asphalt Pavement Repair (All Depths)	469			SY	\$ 88.00	\$ -
21	Concrete Curb & Gutter Repair (All Types)	20			LF	\$ 65.00	\$ -
22	Concrete Sidewalk Repair	8			SY	\$ 130.00	\$ -
23	Temporary Erosion Control	1			LS	\$ 2,200.00	\$ -
24	Grassing	1			LS	\$ 1,500.00	\$ -
25	Mobilization	1			LS	\$ 15,000.00	\$ -
26	Maintenance of Traffic	1			LS	\$ 1,800.00	\$ -
						Sub-total	\$ -
					TOTAL SITES 1-10		\$ 674,588.50

Percent Complete: 39%
Time Elapsed to date: 40%

Total Earned - Regular Work	\$ 674,588.50
Less 5% Retainage	\$ 33,729.43
Stored Materials	\$ 248,324.92
Total Due - Regular Work	\$ 889,184.00
Less Previous Payments	\$ 854,741.58
Net Amount Due This Estimate	\$ 34,442.42
Less Deductions	\$ -
Net Payment Due	\$ 34,442.42

CERTIFIED CORRECT:
Shew's, Dearman & Waits, Inc.

Project Engineer

APPROVED:

OWNER



City of Hattiesburg
2013 Sewer & Water Bond
Summary of Payments
As of April 19, 2016

Project Name	Payments by Project This Requisition	Payments to Date from This Bond
1500 GPM Water Well @ Plant No 1		40,409.33
18" Sewer Trunk Lines		1,462,533.86
Clear Sewer ROW & Easements	1,800.00	30,022.50
Comprehensive Sanitary Sewer Study Task 1		6,300.00
Construction of Drying Bed at North Lagoon		18,000.00
Hwy 98 Booster Station		43,522.75
Hwy 98 Elevated Water Tank		113,226.30
Hwy 98 Fire Lines		48,652.50
Inflow and Infiltration Study	287,098.22	4,096,939.46
James St Water Well # 3		629,887.99
No-Discharge Wastewater Treatment System		292,127.60
NS Task 10 South Lagoon Sampling		31,087.71
NS Task 7 Wastewater Treatment Phase A		3,271,830.52
NS Task 7 WWTP Phase B Final Design		2,687,444.02
NS Task 8 WWTP Access Road & Site Design2		265,151.26
NS Task 9 WWTP Land Application Mgt		72,013.27
Providence Sewer Repair		62,172.00
Sewer Improvements Ph I		123,469.75
Sewer Improvements Ph II		259,327.58
Sewer Improvements Ph III		504,373.26
Sewer Improvements Ph IV		2,690.00
Sewer Improvements Ph V		90,547.50
Sewer Improvements Ph VII	204,206.98	2,050,611.30
Sewer Rate Study 2016	11,400.60	11,400.60
Veteran's Blvd Water Connector		1,555,895.52
Water Improvements Ph I		115,051.65
Water Improvements Ph II	1,575.00	220,139.33
Water Improvements Ph III	55,902.42	1,143,530.83
Water Improvements Ph IV	12,885.00	97,480.00
Water Improvements Ph V	5,225.00	19,295.00
Water Line Old 98 & Runnels Rd	2,645.00	279,540.35
Water Rate Study 2016	13,263.60	13,263.60
Wesley Water Well # 2		17,277.50
WTP #2 Filter #6 Repairs		110,863.40
Grand Total	596,001.82	19,786,078.24

Hattiesburg, Mississippi does hereby certify to Hancock Bank, as trustee in respect to the referenced Bonds (the Trustee”):

- (1) The amounts herein requisitioned to be paid to the above-designated payees are for the items or services hereinabove described.
- (2) The items or services listed above for which payment is proposed to be made hereunder have not formed the basis for any payment heretofore made from the Project Fund Construction Account.
- (3) Each of the items was reasonable and necessary in connection with the “Construction Project” being financed pursuant to the Loan Agreement dated as of December 19, 2013 (the “Loan Agreement”).
- (4) The payment herein authorized and approved is a proper charge against the Project Fund Construction Account as provided for in Section 3 of the Loan Agreement.
- (5) The invoices or statements from the contractor, vendor or other payee or other document supporting the amounts requisitioned herein are on file with the City.

CITY OF HATTIESBURG, MISSISSIPPI

By: 
Title: Mayor or City Clerk
(Authorized City Representative)



City of Hattiesburg, MS

200 Forrest St.
P.O. Box 1898
Hattiesburg, MS 39401

Master

File Number: 2016-2620

File ID: 2016-2620

Type: Resolution

Status: Passed

Version: 1

Reference:

In Control: City Council

File Created: 04/12/2016

Brief Title: Resolution to defray the cost of sending the Deen and Tate families to National Police Week in Washington D.C..

Final Action: 04/19/2016

Minute Book Number: MB2016-108

Title:

Adopt a Resolution to advertise municipal resources and defray the cost of sending the families of Officers Benjamin Deen and Liquori Tate to National Police Week in Washington, D.C. where the service and Ultimate sacrifice of Officers Benjamin Deen and Liquori Tate, killed in the line of duty will be honored.

Notes:

Sponsors:

Enactment Date:

Attachments: Resolution- Deen and Tate, Revised Resolution - National Police Week, 2016, executed Revised Resolution - National Police Week, 2016
RES#2016-57

Enactment Number:

Contact:

Meeting Date:

Drafter: Kermas Eaton

Effective Date:

History of Legislative File

Ver- sion:	Acting Body:	Date:	Action:	Sent To:	Due Date:	Return Date:	Result:
1	City Council	04/19/2016	Adopt				Pass
Action Text: A MOTION was made by Council Member Carroll and seconded by Council Member Naylor to Adopt a Resolution to advertise municipal resources and defray the cost of sending the families of Officers Benjamin Deen and Liquori Tate to National Police Week in Washington, D.C. where the service and Ultimate sacrifice of Officers Benjamin Deen and Liquori Tate, killed in the line of duty will be honored.							
There being no discussion, the Motion received the affirmative vote of the Council as follows:							
Yeas: 5 - Bradley, Delgado, Carroll, Dryden and Naylor							
Nays: 0							

Yea: 5 Council Member Bradley
Council Member Delgado
Council Member Carroll
Council Member Dryden
Council Member Naylor

TEL-No Vote: 0

Text of Legislative File 2016-2620

Title

Adopt a Resolution to advertise municipal resources and defray the cost of sending the families of Officers Benjamin Deen and Liquori Tate to National Police Week in Washington , D.C. where the service and Ultimate sacrifice of Officers Benjamin Deen and Liquori Tate, killed in the line of duty will be honored.

Summary

Resolution to defray the cost of sending the Deen and Tate families to National Police Week in Washington D.C.

Budget Information

Expenditure Type

Purchasing Item

Publication Information

RESOLUTION

WHEREAS, the Mayor and City Council of the City of Hattiesburg desire to honor the service and sacrifice of Law Enforcement Officers Benjamin Deen and Liquori Tate who were killed in the line of duty while protecting our community; and

WHEREAS, the names of Benjamin Deen and Liquori Tate will be engraved on the walls of the National Law Enforcement Officers Memorial in Washington, D.C. ; and

WHEREAS, the Mayor and City Council of the City of Hattiesburg, during National Police Week 2016, desire to defray the cost of sending the families of Benjamin Deen and Liquori Tate to National Police Week 2016 in Washington, D.C. to advance the moral, financial, and other interests , and the promotion of the City of Hattiesburg; and

WHEREAS, it is the desire of the governing authorities to advertise its municipal resources and defray the cost of sending the families of Officers Benjamin Deen and Liquori Tate to National Police Week in Washington, D.C. where the service and ultimate sacrifice of Officers Benjamin Deen and Liquori Tate, killed in the line of duty, will be honored; and

WHEREAS, in the judgment of the Mayor and City Council, this activity represents the best interest and promotion of the City of Hattiesburg; and

NOW, THEREFORE, BE IT RESOLVED, that the expenditure of public funds to sponsor said travel of the Deen and Tate families is authorized by Miss. Code Ann. 17-3-3(1972) and will advance the moral, financial, and other interests, and the promotion of the City of Hattiesburg. .

The foregoing resolution having been reduced to writing, the same was introduced by Councilman _____, seconded by Councilman _____, and was adopted by the following vote, to wit:

YEAS:

NAYS:

The President thereby declared the motion carried and the Resolution adopted, on this the 19th day of April, A.D., 2016.

(S E A L)

ATTEST:

ADOPTED:

CLERK OF COUNCIL

PRESIDENT OF COUNCIL

The above and foregoing Resolution having been submitted to and approved by the Mayor, the 19th day of April, A.D., 2016.

ATTEST:

ADOPTED:

CITY CLERK

MAYOR

RESOLUTION

WHEREAS, Hattiesburg police officers Benjamin Deen and Liquori Tate were killed May 9, 2015, in the line of duty; and,

WHEREAS, citizens of Hattiesburg and the Pine Belt were joined by people from throughout Mississippi, the United States and the world who shared their shock and sorrow, and who admired this city’s respect for law enforcement; and,

WHEREAS, the names of Benjamin Deen and Liquori Tate, etched forever in the memories of area residents, will be engraved on the walls of the National Law Enforcement Officers Memorial during National Police Week May 15-21, 2016, in Washington, D.C.; and,

WHEREAS, photographs and written accounts of this event can be used to create positive news stories for use on the city’s web site, social media accounts and publications; in power point presentations for use by City administrators and police department representatives in talks to local schools, clubs and civic organizations; in recruitment of police officer candidates; and in photographic exhibits for local memorial and cultural events as well as for the city’s future public safety complex; and,

WHEREAS, the Mayor and City Council desire to take this opportunity to advertise and promote the City of Hattiesburg and its municipal resources, particularly these heroes of the Hattiesburg police department, by sponsoring the travel to Washington, D.C., of certain family members so they can take part in this ceremony honoring Officers Deen and Tate; and,

WHEREAS, the Mayor and City Council of Hattiesburg deem this expenditure as one that promotes the city’s resources and advances its best interests, as authorized by Mississippi Code Ann. 17-3-3 (1972);

NOW, THEREFORE, BE IT RESOLVED, that the Mayor and City Council of Hattiesburg hereby authorize the expenditure of not to exceed \$6,000.00 each to the Deen and Tate families for reimbursement of expenses for travel to National Police Week 2016, with funds to be reimbursed in accordance with Mississippi statute and city travel policies, and extend to each family deepest gratitude and best wishes for a safe journey.

The foregoing resolution having been reduced to writing, the same was introduced by Council member _____, seconded by Council member _____, and was adopted by the following vote, to wit:

YEAS:	NAYS:
--------------	--------------

The President thereby declared the motion carried and the Resolution adopted, this the 19th day of April, A.D., 2016.

(SEAL)

ATTEST:

ADOPTED:

CLERK OF COUNCIL

PRESIDENT

The above and foregoing Resolution having been submitted to and approved by the Mayor, the 19th day of April, A.D., 2016.

ATTEST:

ADOPTED:

CITY CLERK

MAYOR

RESOLUTION

WHEREAS, Hattiesburg police officers Benjamin Deen and Liquori Tate were killed May 9, 2015, in the line of duty; and,

WHEREAS, citizens of Hattiesburg and the Pine Belt were joined by people from throughout Mississippi, the United States and the world who shared their shock and sorrow, and who admired this city's respect for law enforcement; and,

WHEREAS, the names of Benjamin Deen and Liquori Tate, etched forever in the memories of area residents, will be engraved on the walls of the National Law Enforcement Officers Memorial during National Police Week May 15-21, 2016, in Washington, D.C.; and,

WHEREAS, photographs and written accounts of this event can be used to create positive news stories for use on the city's web site, social media accounts and publications; in power point presentations for use by City administrators and police department representatives in talks to local schools, clubs and civic organizations; in recruitment of police officer candidates; and in photographic exhibits for local memorial and cultural events as well as for the city's future public safety complex; and,

WHEREAS, the Mayor and City Council desire to take this opportunity to advertise and promote the City of Hattiesburg and its municipal resources, particularly these heroes of the Hattiesburg police department, by sponsoring the travel to Washington, D.C., of certain family members so they can take part in this ceremony honoring Officers Deen and Tate; and,

WHEREAS, the Mayor and City Council of Hattiesburg deem this expenditure as one that promotes the city's resources and advances its best interests, as authorized by Mississippi Code Ann. 17-3-3 (1972);

NOW, THEREFORE, BE IT RESOLVED, that the Mayor and City Council of Hattiesburg hereby authorize the expenditure of not to exceed \$6,000.00 each to the Deen and Tate families for reimbursement of expenses for travel to National Police Week 2016, with funds to be reimbursed in accordance with Mississippi statute and city travel policies, and extend to each family deepest gratitude and best wishes for a safe journey.

The foregoing resolution having been reduced to writing, the same was introduced by Council member Delgado, seconded by Council member Carroll, and was adopted by the following vote, to wit:

YEAS:
Bradley
Delgado
Carroll
Dryden
Naylor

NAYS: None


The President thereby declared the motion carried and the Resolution adopted, this the 19th day of April, A.D., 2016.

(SEAL)

ATTEST:


CLERK OF COUNCIL

ADOPTED:

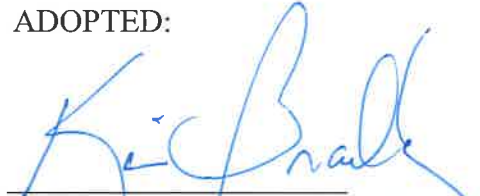
PRESIDENT

The above and foregoing Resolution having been submitted to and approved by the Mayor, the 19th day of April, A.D., 2016.

ATTEST:


CITY CLERK

ADOPTED:


MAYOR



City of Hattiesburg, MS

200 Forrest St.
P.O. Box 1898
Hattiesburg, MS 39401

Master

File Number: 2016-2615

File ID: 2016-2615

Type: Regular Agenda Item

Status: Approved

Version: 1

Reference:

In Control: City Council

File Created: 04/12/2016

Brief Title: Agreement with Crechale Properties, LLC for
wastewater treatment

Final Action: 04/19/2016

Minute Book Number: MB2016-108

Title:

Approve and authorize Mayor to execute agreement between the City of Hattiesburg and Crechale Properties, LLC for purpose of setting forth the terms, conditions and covenants for Wastewater flow into Hattiesburg's wastewater collection system and treatment facility.

Notes:

Sponsors:

Enactment Date:

Attachments: Crechale Properties agreement, Aerial photo City of Hattiesburg, Crechale attachements, executed Crechale Properties agreement

Enactment Number:

Contact:

Meeting Date: 04/19/2016

Drafter: Janet Beech

Effective Date:

History of Legislative File

Ver- sion:	Acting Body:	Date:	Action:	Sent To:	Due Date:	Return Date:	Result:
1	City Council	04/19/2016	Approve and Authorize				Pass
Action Text: A MOTION was made by Council Member Dryden and seconded by Council Member Carroll to Approve and authorize Mayor to execute agreement between the City of Hattiesburg and Crechale Properties, LLC for purpose of setting forth the terms, conditions and covenants for Wastewater flow into Hattiesburg's wastewater collection system and treatment facility.							
There being no discussion, the Motion received the affirmative vote of the Council as follows:							
Yeas: 4 - Bradley, Carroll, Dryden and Naylor							
Nays: 0							
Absent: 1 - Delgado							
Yea: 4 Council Member Bradley Council Member Carroll Council Member Dryden Council Member Naylor							
TEL-No Vote: 0							

Text of Legislative File 2016-2615

Title

Approve and authorize Mayor to execute agreement between the City of Hattiesburg and Crechale Properties, LLC for purpose of setting forth the terms, conditions and covenants for Wastewater flow into Hattiesburg's wastewater collection system and treatment facility.

Summary

Approve and authorize Mayor to execute agreement between the City of Hattiesburg and Crechale Properties, LLC for purpose of setting forth the terms, conditions and covenants for Wastewater flow into Hattiesburg's wastewater collection system and treatment facility.

Budget Information

Expenditure Type

Purchasing Item

Publication Information

AGREEMENT

THIS AGREEMENT, entered into on the day and date hereinafter provided by and between the CITY OF HATTIESBURG, MISSISSIPPI, a municipal corporation hereinafter referred to as "Hattiesburg" and Crechale Properties, LLC, hereinafter referred to as "Business" for the purpose of setting forth the terms, conditions and covenants under and consistent with which Hattiesburg will receive Domestic Wastewater flow from Business into Hattiesburg's wastewater collection system and treatment facility, and to provide for payment of Hattiesburg's conveyance and treatment charges.

ARTICLE I

Definitions

Section 1.01. DEFINITIONS OF TERMS. Terms and expressions used in this Agreement, including the preamble hereof, shall have the meaning set forth in this Article:

- (a) "*Domestic wastewater*" means liquid and water-carried waste discharge from sanitary conveniences of dwellings, business buildings, institutions and the like, as distinct from wastes in industrial waste.
- (b) "*Fiscal year*" means the twelve (12) month period beginning October 1 of each year.
- (c) "*Hattiesburg*" means the City of Hattiesburg, Mississippi, a municipal corporation.
- (d) "*Industrial waste*" means the liquid and water born wastes from industrial processes as distinct from wastes in Domestic Wastewater.
- (e) "*Month*" means calendar month.
- (f) "*Operation and maintenance expense*" means the current expense paid or accrued in the operation, maintenance, and ordinary repair of the wastewater treatment facility and wastewater collection system of Hattiesburg and shall include, without limitation on the generality of the foregoing, capital expenditures, insurance premiums and administrative expenses of Hattiesburg and such other reasonable and necessary current expenses relating to the wastewater treatment facility and wastewater collection system, as shall be in accordance with sound accounting practices, but shall not include any allowance for depreciation.
- (g) "*Person*" means and includes the state of Mississippi, a public agency as defined herein, or any municipal entity, town or political subdivision of governmental agency of the State of Mississippi or the United States of America, or any individual, co-partnership, association, firm, trust, State or any other entity whatsoever.
- (h) "*Point of entry*" means the point at which wastewater enters Hattiesburg's wastewater collection system.
- (i) "*Wastewater*" means Domestic Wastewater.

- (j) "*Wastewater collection system*" means the array of wastewater pipes, manholes, and pump stations which function to transport wastewater from service sources to a wastewater treatment facility.
- (k) "*Wastewater treatment facility*" means the facility of Hattiesburg for treatment and disposal of wastewater, situated in Forrest County, Mississippi, as such facility now exists and as it may be hereinafter improved and/or expanded by Hattiesburg.

ARTICLE II

Discharge of Wastewater, Title, and Metering

Section 2.01. **DISCHARGE.** Business shall have permission to discharge Domestic Wastewater into Hattiesburg's wastewater collection system from Business. Only one structure will be allowed to discharge into Point of Entry as described below. If additional structures desire to connect to the City of Hattiesburg a new contract will be required.

Section 2.02. **POINT OF ENTRY.** Business shall discharge its Domestic Wastewater through a point or points of entry designated by Hattiesburg. Hattiesburg hereby designates the following as the Point of Entry, to which Business agrees:

Sewer manhole on the North side of Office Park Drive, 485 +/- feet from the center line of Lamar Boulevard also known as manhole H836.

Section 2.03. **CONVEYANCE TO POINT OF ENTRY.** It shall be the sole responsibility of Business, including any liability incurred in connection therewith, to convey such wastewater to the Point of Entry through Business's disposal system to Hattiesburg's wastewater collection system, said Point of Entry specifically to be the Point of Entry designated and agreed to above. Business shall have sole maintenance responsibility for the sewer pipe and facilities running and existing between Business's property, as defined in attached exhibit, and the Point of Entry, which is the existing municipally maintained wastewater collection point or facility. Hattiesburg reserves the right to inspect Business's disposal system for irregularities that could result in inadmissible discharges into Hattiesburg's system including inflow/infiltration, grease, and industrial waste. Hattiesburg shall have no maintenance responsibilities for Business's sewer pipe and facilities. Hattiesburg shall only be responsible for maintenance at the Point of Entry, as defined above.

Section 2.04. **TITLE TO WASTEWATER AND RESPONSIBILITY THEREFORE.** Title to wastewater discharged hereunder shall remain in Business to Point of Entry and, upon passing through Point of Entry, title thereto and all effluent therefrom shall pass to Hattiesburg. As between the parties, each party hereto agrees to save and hold the other party harmless from all claims, demands and causes of action which may be asserted by any person on account of the reception, transportation, delivery, and disposal of Domestic Wastewater while title thereto remains in or passes to such party. Provided, however, that any administrative charge or assessment against Hattiesburg resulting from the operation of Business's disposal system shall be deemed an expense of and charged to Business regardless of whether title to the Domestic Wastewater giving rise to any such charge against Hattiesburg has vested in Hattiesburg. Business shall be advised of and have the right to contest any charge or assessment made by any charging agency. Nothing herein is intended or should be construed to indemnify or hold harmless either party for such party's own negligence or illegal or intentional detrimental acts.

This covenant is not made for the benefit of any third party. Hattiesburg takes responsibility as between the parties hereto for the proper reception and ultimate treatment and disposal of such wastewater received by it from Point of Entry; provided, however, that the wastewater meets applicable Federal and State standards and restrictions.

The parties understand and agree that the sewer pipe and facilities running and existing between Business's property, as defined in attached exhibit, and the Point of Entry, as defined above, is the exclusive property of Business and neither Hattiesburg nor any third party shall have any right whatsoever to connect or tie into such pipe or facilities.

Section 2.05. **METERING.** At Point of Entry into Hattiesburg's wastewater collection system, the necessary equipment and device of standard type for measuring properly all of Business's Domestic Wastewater shall be installed, operated and maintained by Business. Such meter shall be an automatic meter reading (AMR) meter specified by the City to be compatible with the City's automated system and shall be the property of Business. Hattiesburg and Business shall have access to such metering equipment at all reasonable times for inspection and examination. Meters shall be calibrated annually at the end of the fiscal year, at the Business's expense with certified calibration report submitted to the City for verification. If for any reason a meter is out of service or out for repair, or if, upon any test, the percentage of accuracy of any meter is found to be ten percent (10%) or more, plus or minus, registration thereof shall be corrected for a period of time extending back to the time when such inaccuracy began, if such a time is ascertainable, and if such a time is not ascertainable, then for a period extending back one-half (1/2) of the time elapsed since the date of the last calibration, but in no event further back than a period of six (6) months. The out of service or malfunctioning meter shall be repaired by the Business within four weeks of detection of malfunction.

Section 2.06. **UNIT OF MEASUREMENT.** The unit of measurement for wastewater delivery hereunder shall be one thousand (1,000) gallons, U.S. Standard Liquid Measure

ARTICLE III

Comprehensive Sewer Use Provisions

Section 3.01. **ADMISSIBLE DISCHARGES.** Business agrees that wastewater discharge from its system into Hattiesburg's wastewater collection system shall be of such quality that:

- (a) Effluent thereof shall not be in violation of and shall fully comply with Chapter 21, Section 24, of Hattiesburg's Code of Ordinances, a copy of which is attached hereto and made a part hereof; and
- (b) Effluent thereof meets the then current standards of the State Department of Environmental Quality and the United States Environmental Protection Agency and any other governmental body having a legal authority to set standards for such effluent; and
- (c) Hattiesburg's wastewater treatment facility or wastewater collection system lines are not damaged to the extent to cause unnecessary repairs or replacement or increased operation and maintenance expenses.
- (d) Stormwater inflow or infiltration in any appreciable amount is not introduced into the effluent stream.

Section 3.02. **COMPREHENSIVE SEWER USE PROVISIONS.** Business shall adopt, maintain and impose upon its users such rules and regulations as are necessary to insure compliance with Section 3.01 to the same extent as would be imposed by an appropriate Ordinance of Hattiesburg if such a user were located within the jurisdiction of Hattiesburg.

Section 3.03. **INDUSTRIAL WASTE.** Business shall not allow the discharge of any industrial waste into its sewer system without written consent of Hattiesburg. Before any such consent may be given, the industry shall file with Hattiesburg a statement showing the average analysis of the industrial waste it wishes to discharge. No consent for the discharge of industrial waste will be given by Hattiesburg if such waste does not pass through an inspection manhole located so as to be accessible at all times to inspectors of Hattiesburg and Business. Business shall insure that its collection system is protected from illicit third party discharging, including industrial or septic tank discharges. If inspection indicates that damage may be resulting from the discharge, Business shall be responsible to Hattiesburg for any such damages, payable immediately upon determination of the amount involved by the parties.

Section 3.04. **TESTING.** Business shall allow Hattiesburg access to its system at any accessible point for purposes of taking samples of Business's wastewater for analysis to insure compliance with ARTICLE III of this agreement. The results of such analysis will be made available to Business at its request.

ARTICLE IV

Payments, Structure Limitations, and Annual Adjustments

Section 4.01 **INITIATION FEE.** Business will pay to the City of Hattiesburg a sum of \$3,000 upon execution of said agreement.

Section 4.02 **CONNECTION FEES.** Business shall pay to the City of Hattiesburg a connection fee in the amount of \$500.00

Section 4.03 **RATE.** Business shall pay to Hattiesburg for conveyance and treatment of its wastewater a rate per thousand gallons equal to double the current sewer rate paid by customers within the corporate limits of the City as set by the Mayor and Council of the City of Hattiesburg. Rates will be adjusted annually in accordance with any rate changes that the City of Hattiesburg may impose on its customer base.

ARTICLE V

Effective Date, Term of Agreement, and Miss. Public Service Commission Approval

Section 5.01. **EFFECTIVE DATE.** This agreement shall become effective as of _____ and as of that date this Agreement shall constitute the sole and only Agreement between Hattiesburg and Business as to matters contained herein.

Section 5.02. **TERM OF AGREEMENT.** This Agreement shall be in force and effect from _____, and shall continue in effect from year to year unless either party hereto shall give not less than six (6) months' notice in writing to the other that this Agreement shall no longer be in force and effect; however, in no instance shall this Agreement terminate earlier than the end of any fiscal year.

Section 5.03. **BREACH.** This Agreement may be terminated by either party for a material breach of the Agreement by the other party. The failure to perform any of the requirements as set forth in Section 2.05, Section 3.01, Section 3.03 and Section 3.04 shall constitute a material breach of this agreement. Failure to perform these listed Sections is not intended to be all inclusive or exhaustive of what constitute a material breach. Further, the failure of either party to exercise their right to declare an act a material breach shall not constitute a waiver of that right. In the event of termination under this provision, the party terminating shall give written notice by mail to the other party at their principal place of business and termination shall be effective on the date specified, but no earlier than 30 days from the date such written notice is deemed received pursuant to the provisions on mailed notice in this agreement. In case of termination, all obligations that are still executory on both sides are discharged as of the effective date of the termination. However, rights based on prior breach or prior performance, the indemnification provisions, and the records retention provisions shall survive.

Section 5.04 **APPROVAL.** Prior approval from Mississippi Department of Environmental Quality for transmission of waste water is required prior to signing of this contract.

Any change or amendment of this agreement will be subject to future written amendment signed by both parties.

WITNESS THE SIGNATURES of the parties on duplicate originals, on this the ____ day of _____, A.D. _____

ATTEST:

City Clerk: Kermas Eaton

CITY OF HATTIESBURG, MISSISSIPPI

By: _____
MAYOR: Johnny L. DuPree

ATTEST:


Witness:

Janet Beech

By: 
Managing Member:

ATTACHMENTS:

- Legal description of Business's property
- Chapter 21, Section 24, of Hattiesburg's Code of Ordinances

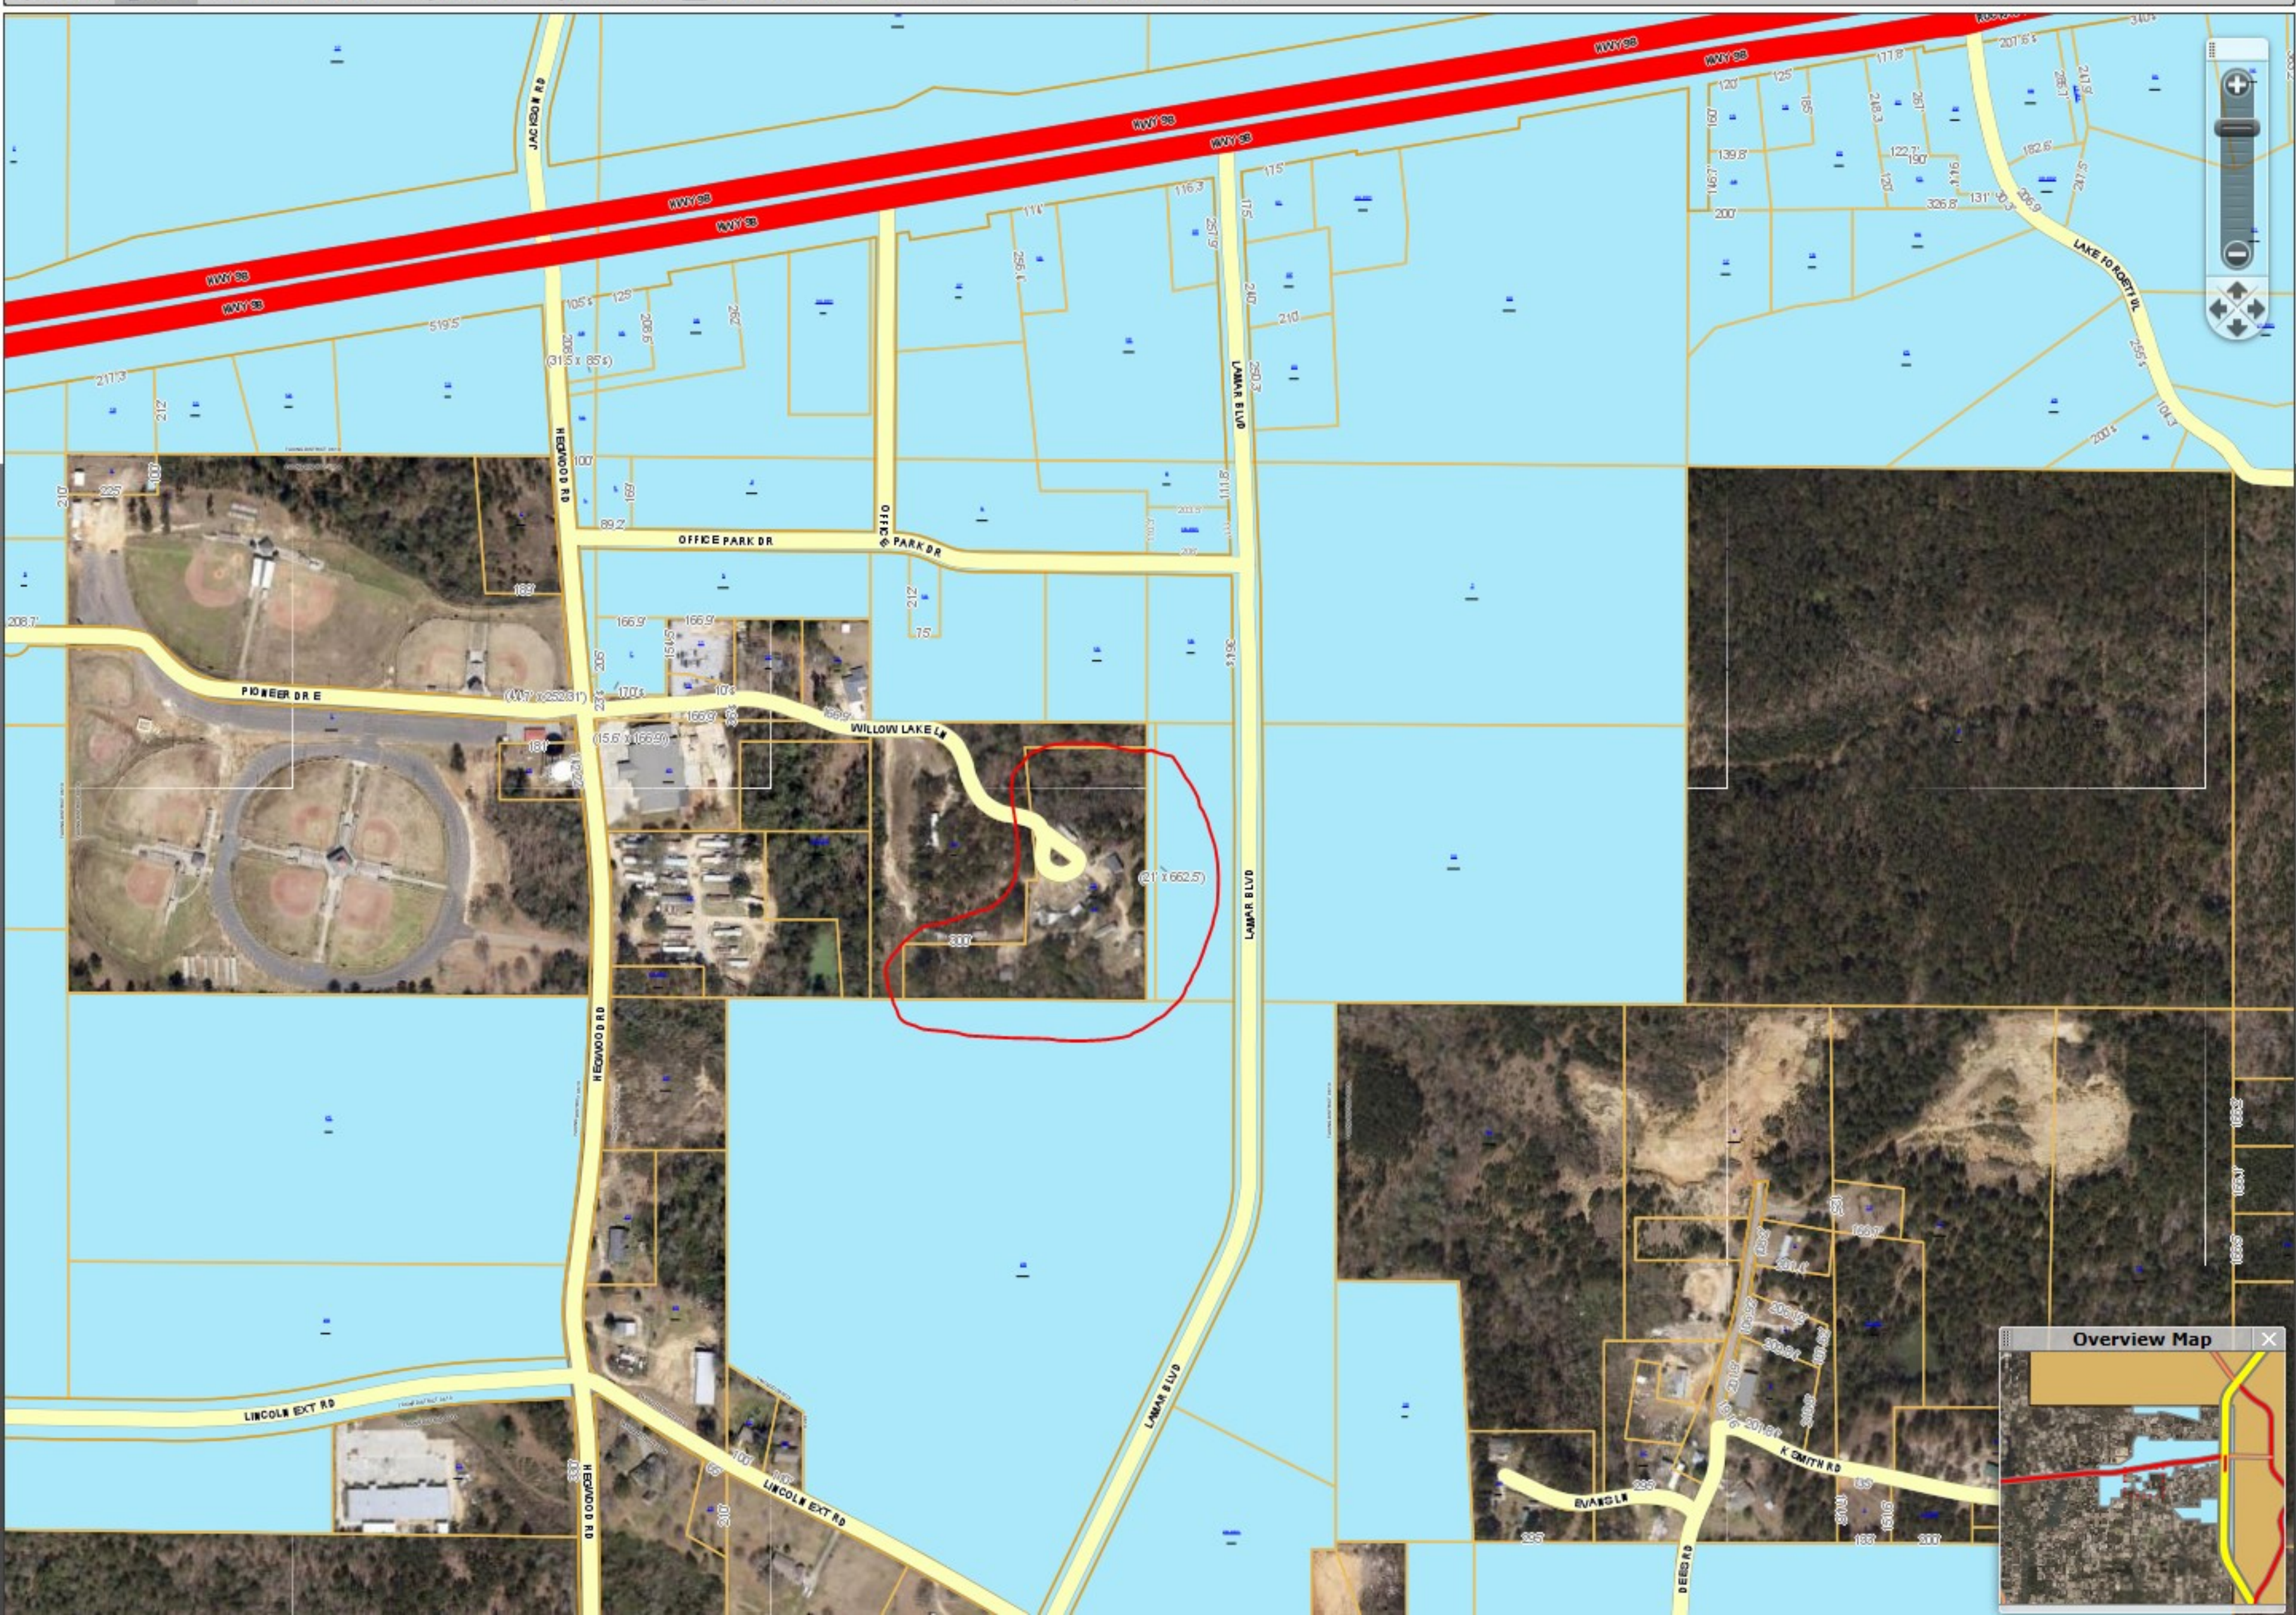



STATE OF MISSISSIPPI

PHIL BRYANT

GOVERNOR

MISSISSIPPI DEPARTMENT OF ENVIRONMENTAL QUALITY

GARY C. RIKARD, EXECUTIVE DIRECTOR

February 26, 2016

Mr. Nick Crechale, Manager
Crechale Properties, LLC
36 Red Oak Lane
Hattiesburg, MS 39402

Dear Mr. Crechale:

Re: Willow Lake Apartments (24 units)
City of Hattiesburg
Forrest County
Project No. 68752-PLA20150001

Our technical review of the plans and specifications for the referenced wastewater collection project has been finalized and initial approval for construction is hereby given.

You are reminded that the owner is responsible for proper planning, design, construction, operation, maintenance, replacement, performance, and fiscal integrity of the project. The Department's approval of any document does not relieve the owner or any others of any liabilities or responsibilities. Department approval of any document is for administrative purposes only, and does not establish or convey any such liability or responsibility.

Please be reminded that it is the full responsibility of the owner to ensure all other approvals, permits, clearances, easements, agreements, etc., which may be required prior to or during construction of the project have been or will be obtained.

No later than 60 days after the completion of the project, the owner must, through a letter signed by a professional engineer, certify to the department that the project has been constructed in accordance with submitted plans and specifications. If any changes to the approved plans and specifications are made, "as-built" drawings with a list of all changes must also be submitted. We strongly encourage the submission of Final Plans and Specifications in an electronic file format such as PDF, TIFF on CD or DVD. Please note this is a change from the past procedure of requiring "hard-copy" plans. A signed and stamped cover letter should be included with any electronic files indicating that the plans and specifications submitted electronically were developed by a professional engineer who holds a valid certificate of registration as a professional engineer issued by the Mississippi State Board of Registration for Professional Engineers and Land Surveyors. **Final approval will not be granted until our office has received the engineer's certification of completeness and our office has finalized review of any significant changes to the initial plans.**

Should you have any questions, please contact me at (601) 961-5171.

68752 PLA20150001

OFFICE OF POLLUTION CONTROL

POST OFFICE BOX 2261 • JACKSON, MISSISSIPPI 39225-2261 • TEL: (601) 961-5171 • FAX: (601) 354-6612 • www.deq.state.ms.us

AN EQUAL OPPORTUNITY EMPLOYER

170

FILED

2014 APR 8 PM 2 24

WAYNE SMITH
CHANCERY CLERK

THIS INSTRUMENT PREPARED BY:

Richard & Thomas, PLLC
132 Westover Drive
Hattiesburg, MS 39402
(601) 602-2457

Indexing Instructions: The property described in this instrument is situated in part of NW¼, S15-T4N-R14W, Lamar County, Mississippi. Please index accordingly in the sectional index.

RETURN TO:

✓ Richard & Thomas, PLLC
132 Westover Drive
Hattiesburg, MS 39402
(601) 602-2457

STATE OF MISSISSIPPI

COUNTY OF LAMAR

WARRANTY DEED

FOR AND IN CONSIDERATION of the sum of Ten Dollars (10.00), cash in hand paid, and other good and valuable consideration, the receipt and sufficiency of which is hereby acknowledged, the undersigned GRANTOR

TEDDIE CRAVEN, SR. and wife, IMOGENE CRAVEN

by and through J. Greg Craven, their attorney in fact

Address: 137 E Lake Rd
Hattiesburg, MS 39402
Telephone: 601 606 7665

does hereby grant, bargain, sell, convey and warrant unto GRANTEE

CRECHALE PROPERTIES, LLC

Address: 36 Red Oak Lane
Hattiesburg, MS 39402
Telephone: 601 662-822-4276

the following described real property, lying and being situate in Lamar County, Mississippi, described as follows, to-wit:

A parcel of land in the NW¼ of NW¼, Section 15, Township 4 North, Range 14 West, Lamar County, Mississippi, and more particularly described as commencing at the SE corner of the NW¼ of NW¼ of the above said Section 15; thence North 89° 58' West and along the South line of said NW¼ of NW¼ for 300 feet to the Point of Beginning; thence continue North 89° 58' West and along the South line of said NW¼ of NW¼ for 150 feet; thence North 150 feet; thence South 89° 58' East 150 feet; thence South 150 feet to the Point of Beginning. The above described area contains 0.51 acres, more or less.

①

②

AND ALSO: A parcel of land in the NW¼ of NW¼, Section 15, Township 4 North, Range 14 West, Lamar County, Mississippi, and more particularly described as commencing at the SE corner of the NW¼ of NW¼ of the above said Section 15; thence North 89° 58' West and along the South line of said NW¼ of NW¼ for 450 feet to the Point of Beginning; thence continue North 89° 58' West and along the South line of said NW¼ of NW¼ for 150 feet; thence North 150 feet; thence South 89° 58' East 150 feet; thence South 150 feet to the Point of Beginning. The above described area contains 0.51 acres, more or less.

3

AND ALSO: Commence at the SE corner of the NW¼ of NW¼, Section 15, Township 4 North, Range 14 West, Lamar County, Mississippi, and run North 300 feet along the East line of said forty to and for a Point of Beginning; thence continue North 300 feet along the East line of said forty; thence run West 300 feet; thence run South 5° 30' East 302 feet; thence run East 270 feet to the Point of Beginning, and being in the S½ of the NW¼ of the NW¼ of Section 15, Township 4 North, Range 14 West, Lamar County, Mississippi.

4

AND ALSO: Beginning at the SE corner of the NW¼ of NW¼, Section 15, Township 4 North, Range 14 West, Lamar County, Mississippi, and run North 100 yards; thence West 100 yards; thence South 100 yards; thence East 100 yards back to the Point of Beginning, containing 2 acres, more or less, and being part and parcel of the NW¼ of NW¼, Section 15, Township 4 North, Range 14 West, Lamar County, Mississippi.

5

AND ALSO: Commence at the SE corner of the S½ of the NE¼ of the NW¼ of Section 15, Township 4 North, Range 14 West, Lamar County, Mississippi, and run North 89° 48' 49" West and along the South line of the said S½ of the NE¼ of the NW¼ for 1122.07 feet to the West margin of a proposed public road; thence continue North 89° 48' 49" West and along the South line of said S½ of the NE¼ of NW¼ for 191.83 feet to and for the Point of Beginning; thence continue North 89° 48' 49" West for 21.00 feet to the West forty line of NE¼ of the NW¼ of said Section 15; thence run North 00° 19' 25" West 662.50 feet to the NW corner of the S½ of the NE¼ of the NW¼ of said Section 15; thence run South 89° 49' 01" East 9.37 feet; thence run South 01° 24' 55" East 662.73 feet back to the Point of Beginning of the property described herein.

Grantor(s) and Grantee(s) shall pro-rate county and state ad valorem taxes for 2014.

The above warranty and this conveyance is made subject to any and all valid and outstanding oil, gas and mineral leases, exceptions, reservations and conveyances.

The above warranty and this conveyance is made subject to any and all covenants, restrictions or conditions of record or in use of the subject property, and any and all rights of way and easements for public roads and public utilities as presently laid out, constructed or in use.

The above warranty and this conveyance is made subject to Subdivision regulations of record in Board of Supervisors Minute Book 59 at Page 202, Minute Book 82 at Page 282, Minute Book 112 at Pages 144 and 290, and Minute Book 148 at Page 706 and recorded in Ordinances Book 1 at Page 507 and to those site plan regulations of record in Board of Supervisors Minute Book 142 at Page 173, Minute Book 148 at Page 727 and recorded in Ordinances Book 1 at Page 528, in the office of the Chancery Clerk of Lamar County, Mississippi.

The above warranty and this conveyance is made subject to Easement to South Mississippi Electric

172

Power Association, recorded in Book 4-N at Page 359, in the office of the Chancery Clerk of Lamar County, Mississippi.

The above warranty and this conveyance is made subject to right of way easement to Lamar County for Willow Lake Lane, dated December 30, 1994, recorded in Book 11-L at Page 562, in the office of the Chancery Clerk of Lamar County, Mississippi.

This conveyance is made pursuant to the power and authority contained in those certain power of attorney, dated April 26, 2007, recorded in Book 15 at Page 671 and in Book 15 at Page 675.

WITNESS OUR SIGNATURES on this 2nd day of April, 2014.

Teddie L Craven Sr by
J. Greg Craven as attorney in fact
TEDDIE CRAVEN, SR., by

J. Greg Craven, his attorney in fact


Imogene Craven by
J. Greg Craven as attorney in fact
IMOGENE CRAVEN, by

J. Greg Craven, her attorney in fact

STATE OF MISSISSIPPI

COUNTY OF LAMAR

Personally appeared before me, the undersigned authority in and for the said county and state, on this 2nd day of April, A.D., 2014, within my jurisdiction, the within named **J. GREG CRAVEN**, who acknowledged that he is attorney in fact for **TEDDIE CRAVEN, SR. and wife, IMOGENE CRAVEN**, and in said representative capacity he executed the above and foregoing instrument, after first having been duly authorized so to do.

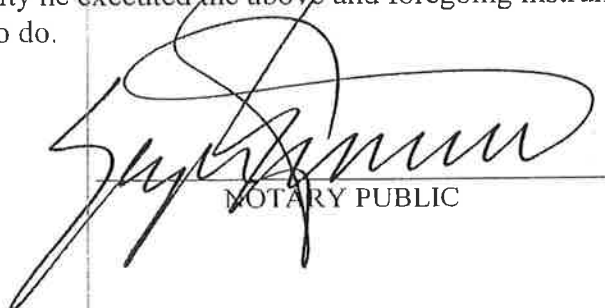
NOTARY PUBLIC

My Commission Expires



CERTIFICATE OF FILING AND RECORDING

STATE OF MISSISSIPPI
LAMAR COUNTY

Wayne Smith, Chancery Clerk

LD Book 230 Page 170

Indexed ☒ Recorded ☒ Abstracted ☐

Rebecca R. Hardwick D.C.

Commission or the Mississippi State Board of Health, whichever applies. No septic tank or cesspool shall be permitted to discharge to any natural outlet.

E. At such time as a public sewer becomes available to a property served by a private sewage disposal system, as provided in sec. 21-23 (D) a direct connection shall be made to the public sewer in compliance with this ordinance, and any septic tanks, cesspools, and similar private sewage disposal facilities shall be abandoned and filled with suitable material.

F. The owner shall operate and maintain the private sewage disposal facilities in a sanitary manner at all times, at no expense to the City of Hattiesburg.

G. No statement contained in this section shall be construed to interfere with any additional requirements that may be imposed by the health officer.

H. When a public sewer becomes available, the building sewer shall be connected to said sewer within ninety (90) days and the private sewage disposal system shall be cleaned of sludge and filled with clean bank-run gravel or dirt. (Ord. 1837, sec. 3, 1-8-75)

Sec. 21-24. Use of the public sewers.

A. No person shall discharge or cause to be discharged any stormwater, surface water, groundwater, roof runoff, subsurface drainage, uncontaminated cooling water, or unpolluted industrial process waters to any sanitary sewer.

B. Stormwater and all other unpolluted drainage shall be discharged to such sewers as are specifically designated as combined sewers or storm sewers, or to a natural outlet approved by the approving authority. Industrial cooling water or unpolluted waters may be discharged, on approval of the approving authority, to a storm sewer, combined sewer, or natural outlet.

C. No person shall discharge or cause to be discharged the following described substances, materials, waters, or wastes if it appears likely in the opinion of the approving authority that such wastes can harm either the sewers, sewage treatment process, or equipment, have an adverse effect on the receiving stream, or can otherwise endanger life, public property, or constitute a nuisance. In forming his opinion as to the acceptability of these wastes, the approving authority will give consideration to such factors as the quantities of subject wastes in relation to flows and velocities in the sewers, materials of construction of the sewers, nature of the sewage treatment process, capacity of the sewage treatment system, degree of treat ability of wastes in the sewage treatment facility, and other pertinent factors. The substances prohibited are:

1. Any gasoline, benzene, naphtha, fuel oil, or other flammable or explosive liquid, solid, or gas;
2. Any waters or wastes containing toxic and/or poisonous solids, liquids, or gases that inhibit or interfere with the biological treatment process;
3. Any liquid or vapor having a temperature higher than one-hundred and fifty (150) degrees Fahrenheit;
4. Any liquid wastes containing solid or viscous substances in quantities or of such size capable of causing obstruction to the flow in sewers, or other interference with the proper operation of the sewage works such as, but not limited to ashes, cinders, sand, mud, straw, shavings, metal, glass, rags, feathers, tar, plastics, wood, unground garbage, whole blood, paunch manure, hair and fleshings, en-

trails, paper dishes, cups, milk containers, etc., either whole or ground by garbage grinders;

5. Any waters or wastes having a pH lower than 5.5 or higher than 9.5, or having any other corrosive property capable of causing damage or hazard to structures, equipment, and personnel of the sewage works;
6. Any waters or wastes containing fats, wax, grease, or oils, whether emulsified or not, in excess of one hundred (100) mg/l or containing substances which may solidify or become viscous at temperatures between thirty-two (32) and ninety (90) degrees Fahrenheit;
7. Any waters or wastes containing free or emulsified oil and grease when, in the opinion of the approving authority, it appears probable that such wastes:
 - (a) Can deposit oil or grease in the sewer lines in such manner as to clog the sewers or impede the flow.
 - (b) Are not amenable to biological oxidation and will, therefore, pass to the receiving stream without being affected by normal sewage treatment processes,
 - (c) Can overload the sewage treatment facility's grease handling equipment.
 - (d) Can have deleterious effects on the sewage treatment process due to excessive quantities or concentrations;
8. Any waters or wastes exerting biochemical oxygen demand (BOD) greater than two hundred forty (240) mg/l;
9. Any waters or wastes exerting a chemical oxygen demand (COD) greater than four hundred (400) mg/l;
10. Any waters or wastes having a suspended solids concentration in excess of three hundred (300) mg/l;
11. Any radioactive wastes or isotopes of long half-life (over one hundred (100) days) without special permit. The radioactive isotopes Iodine-131 and Phosphorus-32 used at hospitals are not prohibited if properly diluted at the source;
12. Any waters or wastes exerting an excessive chlorine requirement;
13. Any garbage that has not been properly shredded. The installation and operation of any garbage grinder shall be subject to the review and approval of the approving authority;
14. Any waters or wastes exerting or causing excessive discoloration (such as, but not limited to, dye wastes and vegetable tanning solutions);
15. Any waters or wastes containing phenol or other taste or odor-producing substances in such concentrations as to affect the taste and odor of the receiving stream after passage through the sewage treatment process;

1. Reject the wastes,
2. Require pretreatment to an acceptable condition for discharge to the public sewers,
3. Require control over the quantities and rates of discharge, and/or
4. Require payment to cover the added cost of handling and treating the wastes not covered by existing taxes or sewer charges under the provisions of sec. 21-24 (I).

If the approving authority permits the pretreatment or equalization of waste flows, the design and installation of the plants and equipment shall be subject to the review and approval of the approving authority, and subject to the requirements of all applicable codes, ordinances, and laws.

E. Grease, oil, sand interceptors, flow equalization and pretreatment facilities shall be maintained continuously and satisfactorily at the owner's expense and shall be subject to periodic inspection by the approving authority. The owner shall maintain suitable monthly operating records and shall submit to the approving authority each monthly summary report of the character of the influent and effluent as the latter may prescribe.

F. When required by the approving authority, the owner of any property serviced by a city sewer carrying industrial wastes shall install a suitable control manhole together with such necessary meters and other appurtenances in the city sewer to facilitate observation, sampling, and measurement of the wastes. Such manhole, when required, shall be accessibly and safely located, and shall be constructed in accordance with plans approved by the approving authority. The manhole shall be installed by the owner at his expense, and shall be maintained by him so as to be safe and accessible at all times. Plans for such manholes for the installation of control and related equipment must be approved by the approving authority before construction is begun.

G. All measurements, tests, and analyses of the characteristics of waters and wastes to which reference is made in this ordinance shall be determined in accordance with the latest edition of "Standard Methods for the Examination of Water and Wastewater," published by the American Public Health Association, and shall be determined at the control manhole provided, or upon suitable samples taken at said control manhole. In the event that no special manhole has been required, samples shall be taken at a final discharge point inside the industry or the nearest downstream manhole in the public sewer. Sampling shall be carried out by customarily accepted methods to reflect the effect of constituents upon the sewage works and to determine the existence of hazards to life, limb, and property. The particular analysis involved will determine whether a twenty-four-hour composite of all outfalls of a premises is appropriate or whether a grab sample or samples should be taken. Normally, but not always, BOD and suspended solids analyses are obtained from twenty-four-hour composite of all outfalls, whereas pH's are determined from periodic grab samples.

H. Until an adequate analysis of a representative sample of the customer's waste has been obtained, the approving authority may, for the purposes of this ordinance, make a determination of the character and concentration of the waste by using data based on analysis of similar processes or data for this type of business that is available from the water pollution control commission or the United States Department of the Interior, or from industry-recognized authoritative sources.

I. No statement contained in this section shall be construed as preventing any special agreement or arrangement between the city and any user or group of users. (Ord. 1837, sec. 4, 1-8-75)

AGREEMENT

THIS AGREEMENT, entered into on the day and date hereinafter provided by and between the CITY OF HATTIESBURG, MISSISSIPPI, a municipal corporation hereinafter referred to as "Hattiesburg" and Crechale Properties, LLC, hereinafter referred to as "Business" for the purpose of setting forth the terms, conditions and covenants under and consistent with which Hattiesburg will receive Domestic Wastewater flow from Business into Hattiesburg's wastewater collection system and treatment facility, and to provide for payment of Hattiesburg's conveyance and treatment charges.

ARTICLE I

Definitions

Section 1.01. **DEFINITIONS OF TERMS.** Terms and expressions used in this Agreement, including the preamble hereof, shall have the meaning set forth in this Article:

- (a) "*Domestic wastewater*" means liquid and water-carried waste discharge from sanitary conveniences of dwellings, business buildings, institutions and the like, as distinct from wastes in industrial waste.
- (b) "*Fiscal year*" means the twelve (12) month period beginning October 1 of each year.
- (c) "*Hattiesburg*" means the City of Hattiesburg, Mississippi, a municipal corporation.
- (d) "*Industrial waste*" means the liquid and water born wastes from industrial processes as distinct from wastes in Domestic Wastewater.
- (e) "*Month*" means calendar month.
- (f) "*Operation and maintenance expense*" means the current expense paid or accrued in the operation, maintenance, and ordinary repair of the wastewater treatment facility and wastewater collection system of Hattiesburg and shall include, without limitation on the generality of the foregoing, capital expenditures, insurance premiums and administrative expenses of Hattiesburg and such other reasonable and necessary current expenses relating to the wastewater treatment facility and wastewater collection system, as shall be in accordance with sound accounting practices, but shall not include any allowance for depreciation.
- (g) "*Person*" means and includes the state of Mississippi, a public agency as defined herein, or any municipal entity, town or political subdivision of governmental agency of the State of Mississippi or the United States of America, or any individual, co-partnership, association, firm, trust, State or any other entity whatsoever.
- (h) "*Point of entry*" means the point at which wastewater enters Hattiesburg's wastewater collection system.
- (i) "*Wastewater*" means Domestic Wastewater.

- (j) "*Wastewater collection system*" means the array of wastewater pipes, manholes, and pump stations which function to transport wastewater from service sources to a wastewater treatment facility.
- (k) "*Wastewater treatment facility*" means the facility of Hattiesburg for treatment and disposal of wastewater, situated in Forrest County, Mississippi, as such facility now exists and as it may be hereinafter improved and/or expanded by Hattiesburg.

ARTICLE II

Discharge of Wastewater, Title, and Metering

Section 2.01. **DISCHARGE.** Business shall have permission to discharge Domestic Wastewater into Hattiesburg's wastewater collection system from Business. Only one structure will be allowed to discharge into Point of Entry as described below. If additional structures desire to connect to the City of Hattiesburg a new contract will be required.

Section 2.02. **POINT OF ENTRY.** Business shall discharge its Domestic Wastewater through a point or points of entry designated by Hattiesburg. Hattiesburg hereby designates the following as the Point of Entry, to which Business agrees:

Sewer manhole on the North side of Office Park Drive, 485 +/- feet from the center line of Lamar Boulevard also known as manhole H836.

Section 2.03. **CONVEYANCE TO POINT OF ENTRY.** It shall be the sole responsibility of Business, including any liability incurred in connection therewith, to convey such wastewater to the Point of Entry through Business's disposal system to Hattiesburg's wastewater collection system, said Point of Entry specifically to be the Point of Entry designated and agreed to above. Business shall have sole maintenance responsibility for the sewer pipe and facilities running and existing between Business's property, as defined in attached exhibit, and the Point of Entry, which is the existing municipally maintained wastewater collection point or facility. Hattiesburg reserves the right to inspect Business's disposal system for irregularities that could result in inadmissible discharges into Hattiesburg's system including inflow/infiltration, grease, and industrial waste. Hattiesburg shall have no maintenance responsibilities for Business's sewer pipe and facilities. Hattiesburg shall only be responsible for maintenance at the Point of Entry, as defined above.

Section 2.04. **TITLE TO WASTEWATER AND RESPONSIBILITY THEREFORE.** Title to wastewater discharged hereunder shall remain in Business to Point of Entry and, upon passing through Point of Entry, title thereto and all effluent therefrom shall pass to Hattiesburg. As between the parties, each party hereto agrees to save and hold the other party harmless from all claims, demands and causes of action which may be asserted by any person on account of the reception, transportation, delivery, and disposal of Domestic Wastewater while title thereto remains in or passes to such party. Provided, however, that any administrative charge or assessment against Hattiesburg resulting from the operation of Business's disposal system shall be deemed an expense of and charged to Business regardless of whether title to the Domestic Wastewater giving rise to any such charge against Hattiesburg has vested in Hattiesburg. Business shall be advised of and have the right to contest any charge or assessment made by any charging agency. Nothing herein is intended or should be construed to indemnify or hold harmless either party for such party's own negligence or illegal or intentional detrimental acts.

This covenant is not made for the benefit of any third party. Hattiesburg takes responsibility as between the parties hereto for the proper reception and ultimate treatment and disposal of such wastewater received by it from Point of Entry; provided, however, that the wastewater meets applicable Federal and State standards and restrictions.

The parties understand and agree that the sewer pipe and facilities running and existing between Business's property, as defined in attached exhibit, and the Point of Entry, as defined above, is the exclusive property of Business and neither Hattiesburg nor any third party shall have any right whatsoever to connect or tie into such pipe or facilities.

Section 2.05. **METERING.** At Point of Entry into Hattiesburg's wastewater collection system, the necessary equipment and device of standard type for measuring properly all of Business's Domestic Wastewater shall be installed, operated and maintained by Business. Such meter shall be an automatic meter reading (AMR) meter specified by the City to be compatible with the City's automated system and shall be the property of Business. Hattiesburg and Business shall have access to such metering equipment at all reasonable times for inspection and examination. Meters shall be calibrated annually at the end of the fiscal year, at the Business's expense with certified calibration report submitted to the City for verification. If for any reason a meter is out of service or out for repair, or if, upon any test, the percentage of accuracy of any meter is found to be ten percent (10%) or more, plus or minus, registration thereof shall be corrected for a period of time extending back to the time when such inaccuracy began, if such a time is ascertainable, and if such a time is not ascertainable, then for a period extending back one-half (1/2) of the time elapsed since the date of the last calibration, but in no event further back than a period of six (6) months. The out of service or malfunctioning meter shall be repaired by the Business within four weeks of detection of malfunction.

Section 2.06. **UNIT OF MEASUREMENT.** The unit of measurement for wastewater delivery hereunder shall be one thousand (1,000) gallons, U.S. Standard Liquid Measure

ARTICLE III

Comprehensive Sewer Use Provisions

Section 3.01. **ADMISSIBLE DISCHARGES.** Business agrees that wastewater discharge from its system into Hattiesburg's wastewater collection system shall be of such quality that:

- (a) Effluent thereof shall not be in violation of and shall fully comply with Chapter 21, Section 24, of Hattiesburg's Code of Ordinances, a copy of which is attached hereto and made a part hereof; and
- (b) Effluent thereof meets the then current standards of the State Department of Environmental Quality and the United States Environmental Protection Agency and any other governmental body having a legal authority to set standards for such effluent; and
- (c) Hattiesburg's wastewater treatment facility or wastewater collection system lines are not damaged to the extent to cause unnecessary repairs or replacement or increased operation and maintenance expenses.
- (d) Stormwater inflow or infiltration in any appreciable amount is not introduced into the effluent stream.

Section 3.02. **COMPREHENSIVE SEWER USE PROVISIONS.** Business shall adopt, maintain and impose upon its users such rules and regulations as are necessary to insure compliance with Section 3.01 to the same extent as would be imposed by an appropriate Ordinance of Hattiesburg if such a user were located within the jurisdiction of Hattiesburg.

Section 3.03. **INDUSTRIAL WASTE.** Business shall not allow the discharge of any industrial waste into its sewer system without written consent of Hattiesburg. Before any such consent may be given, the industry shall file with Hattiesburg a statement showing the average analysis of the industrial waste it wishes to discharge. No consent for the discharge of industrial waste will be given by Hattiesburg if such waste does not pass through an inspection manhole located so as to be accessible at all times to inspectors of Hattiesburg and Business. Business shall insure that its collection system is protected from illicit third party discharging, including industrial or septic tank discharges. If inspection indicates that damage may be resulting from the discharge, Business shall be responsible to Hattiesburg for any such damages, payable immediately upon determination of the amount involved by the parties.

Section 3.04. **TESTING.** Business shall allow Hattiesburg access to its system at any accessible point for purposes of taking samples of Business's wastewater for analysis to insure compliance with ARTICLE III of this agreement. The results of such analysis will be made available to Business at its request.

ARTICLE IV

Payments, Structure Limitations, and Annual Adjustments

Section 4.01 **INITIATION FEE.** Business will pay to the City of Hattiesburg a sum of \$3,000 upon execution of said agreement.

Section 4.02 **CONNECTION FEES.** Business shall pay to the City of Hattiesburg a connection fee in the amount of \$500.00

Section 4.03 **RATE.** Business shall pay to Hattiesburg for conveyance and treatment of its wastewater a rate per thousand gallons equal to double the current sewer rate paid by customers within the corporate limits of the City as set by the Mayor and Council of the City of Hattiesburg. Rates will be adjusted annually in accordance with any rate changes that the City of Hattiesburg may impose on its customer base.

ARTICLE V

Effective Date, Term of Agreement, and Miss. Public Service Commission Approval

Section 5.01. **EFFECTIVE DATE.** This agreement shall become effective as of _____ and as of that date this Agreement shall constitute the sole and only Agreement between Hattiesburg and Business as to matters contained herein.

Section 5.02. **TERM OF AGREEMENT.** This Agreement shall be in force and effect from _____, and shall continue in effect from year to year unless either party hereto shall give not less than six (6) months' notice in writing to the other that this Agreement shall no longer be in force and effect; however, in no instance shall this Agreement terminate earlier than the end of any fiscal year.

Section 5.03. **BREACH.** This Agreement may be terminated by either party for a material breach of the Agreement by the other party. The failure to perform any of the requirements as set forth in Section 2.05, Section 3.01. Section 3.03 and Section 3.04 shall constitute a material breach of this agreement. Failure to perform these listed Sections is not intended to be all inclusive or exhaustive of what constitute a material breach. Further, the failure of either party to exercise their right to declare an act a material breach shall not constitute a waiver of that right. In the event of termination under this provision, the party terminating shall give written notice by mail to the other party at their principal place of business and termination shall be effective on the date specified, but no earlier than 30 days from the date such written notice is deemed received pursuant to the provisions on mailed notice in this agreement. In case of termination, all obligations that are still executory on both sides are discharged as of the effective date of the termination. However, rights based on prior breach or prior performance, the indemnification provisions, and the records retention provisions shall survive.

Section 5.04 **APPROVAL.** Prior approval from Mississippi Department of Environmental Quality for transmission of waste water is required prior to signing of this contract.

Any change or amendment of this agreement will be subject to future written amendment signed by both parties.

WITNESS THE SIGNATURES of the parties on duplicate originals, on this the 19 day of April, A.D. 2016


ATTEST:



City Clerk: Kermas Eaton


CITY OF HATTIESBURG, MISSISSIPPI

By:

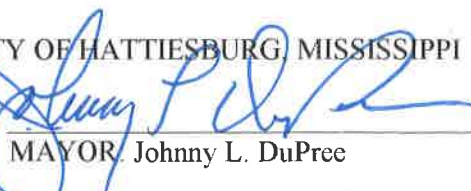
MAYOR, Johnny L. DuPree

ATTEST:

Witness:

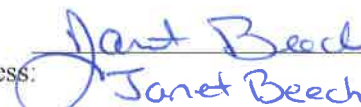
Janet Beech

By:


Managing Member:

ATTACHMENTS:

- Legal description of Business's property
- Chapter 21, Section 24, of Hattiesburg's Code of Ordinances



City of Hattiesburg, MS

200 Forrest St.
P.O. Box 1898
Hattiesburg, MS 39401

Master

File Number: 2016-2617

File ID: 2016-2617

Type: Regular Agenda Item

Status: Approved

Version: 1

Reference:

In Control: City Council

File Created: 04/12/2016

Brief Title: Appointment of Carey Varnado to the Hattiesburg School Board.

Final Action:

Minute Book Number: MB2016-108-109

Title:

Ratify and confirm the Mayor's appointment of Carey R. Varnado, (replaces Mary A. Williams) to the Hattiesburg School Board for a term(3/4/2015 to 3/3/2020) beginning April 19, 2016 and ending March 3,2020.

Notes:

Sponsors:

Enactment Date:

Attachments: Varnado-Resume

Enactment Number:

Contact:

Meeting Date:

Drafter:

Effective Date:

History of Legislative File

Ver- sion:	Acting Body:	Date:	Action:	Sent To:	Due Date:	Return Date:	Result:
1	City Council	04/19/2016	Ratify and Confirm				Pass
Action Text: A MOTION was made by Council Member Carroll and seconded by Council Member Dryden to Ratify and confirm the Mayor's appointment of Carey R. Varnado, (replaces Mary A. Williams) to the Hattiesburg School Board for a term(3/4/2015 to 3/3/2020) beginning April 19, 2016 and ending March 3,2020.							
Following discussion, the Motion received the affirmative vote of the Council as follows:							
Yeas: 4 - Bradley, Carroll, Dryden and Naylor							
Nays: 0							
Absent: 1 - Delgado							
Yea: 4 Council Member Bradley Council Member Carroll Council Member Dryden Council Member Naylor							
TEL-No Vote: 0							

Text of Legislative File 2016-2617

Title

Ratify and confirm the Mayor's appointment of Carey R. Varnado, (replaces Mary A. Williams) to the Hattiesburg School Board for a term(3/4/2015 to 3/3/2020) beginning April 19, 2016 and ending March 3,2020.

Summary

Appointment of Carey Varnado to the Hattiesburg School Board.

Budget Information

Expenditure Type

Purchasing Item

Publication Information

CAREY R. VARNADO
RESUME'

PERSONAL:

Married to Dr. Sharon Gibbons Varnado

Three children: Christine, professor at SUNY Buffalo; Paul, attorney in Washington D.C.; Scott, film maker, Beverly Hills, California

EDUCATION:

Hattiesburg High, 1969, graduated with honors

University of Alabama, B.A. in History, 1972, Dean's or President's List each semester, Phi Beta Kappa

Tulane University Law School, J.D. 1976

WORK EXPERIENCE:

Law Clerk, United States District Judge

Private Practice in New Orleans, Louisiana 1977-1980

Hattiesburg, Mississippi 1980-present

Areas of Concentration - Personal Injury and Commercial Litigation

PROFESSIONAL AWARDS:

Mississippi Bar Association Law Related Public Education Award, 2001

Fellow, Mississippi Bar Foundation, 2007

Included in the publication Best Lawyers in America since 2002 - in the areas of commercial litigation and personal injury litigation

Outstanding Lawyers of America, 2002 - present

Million Dollar Advocates Forum

American Board of Trial Attorneys

CIVIC INVOLVEMENT

Attorney Coach of Hattiesburg and Sacred Heart High School Mock Trial Team (10 State Championships)

United Way Board of Directors

Red Cross Chapter Board of Directors

Big Brother/Big Sister Board of Directors

Family Y Board of Directors

United Methodist Church Conference Council on Finance

Editorial Board of the Hattiesburg American newspaper

President, See Spot Run Dog Park, Inc.

PROFESSIONAL MEMBERSHIPS:

Mississippi and Louisiana Bar Associations



City of Hattiesburg, MS

200 Forrest St.
P.O. Box 1898
Hattiesburg, MS 39401

Master

File Number: 2016-2622

File ID: 2016-2622

Type: Regular Agenda Item

Status: Approved

Version: 1

Reference:

In Control: City Council

File Created: 04/13/2016

Brief Title: City of Hattiesburg Audiy FYE 9/30/2014.

Final Action: 04/19/2016

Minute Book Number: MB2016-109

Title:

Acknowledge receipt of the final audit of the City of Hattiesburg for the fiscal year ending September 30, 2014, from Carr, Riggs and Ingram(on file in the City Clerk's office).

Notes:

Sponsors:

Enactment Date:

Attachments: Comprehensive Annual Financial Statements-1

Enactment Number:

Contact:

Meeting Date:

Drafter: Kermas Eaton

Effective Date:

History of Legislative File

Ver- sion:	Acting Body:	Date:	Action:	Sent To:	Due Date:	Return Date:	Result:
1	City Council	04/19/2016	Acknowledge				Pass
Action Text: A MOTION was made by Council Member Carroll and seconded by Council Member Dryden to Acknowledge receipt of the final audit of the City of Hattiesburg for the fiscal year ending September 30, 2014, from Carr, Riggs and Ingram(on file in the City Clerk's office).							
There being no discussion, the Motion received the affirmative vote of the Council as follows:							
Yeas: 4 - Bradley, Carroll, Dryden and Naylor							
Nays: 0							
Absent: 1 - Delgado							
Yea: 4 Council Member Bradley Council Member Carroll Council Member Dryden Council Member Naylor							
TEL-No Vote: 0							

Text of Legislative File 2016-2622

Title

Acknowledge receipt of the final audit of the City of Hattiesburg for the fiscal year ending September 30, 2014, from Carr, Riggs and Ingram(on file in the City Clerk's office).

Summary

Acknowledging completed audit for the City of Hattiesburg FYE 9/30/2014.

Budget Information

Expenditure Type

Purchasing Item

Publication Information

City of Hattiesburg, Mississippi

**COMPREHESIVE ANNUAL
FINANCIAL STATEMENTS**

September 30, 2014



CRI CARR
RIGGS &
INGRAM

CPAs and Advisors

CRlcpa.com | blog.cricpa.com

City of Hattiesburg, Mississippi
Table of Contents
September 30, 2014

	<u>Schedule/ Table Number</u>	<u>Page</u>
INTRODUCTORY SECTION (UNAUDITED)		
Letter of Transmittal		1 - 4
List of Public Officials		5
FINANCIAL SECTION		
Independent Auditors' Report		6 - 9
Management's Discussion and Analysis (Unaudited)		10 - 21
Basic Financial Statements:		
Government-wide Financial Statements:		
Statement of Net Position		22 - 23
Statement of Activities		24
Fund Financial Statements:		
Balance Sheet - Governmental Funds		25 - 26
Reconciliation of the Governmental Funds		27 - 28
Balance Sheet to the Government-wide		
Statement of Net Position		
Statement of Revenues, Expenditures and		
Changes in Fund Balances - Governmental Funds		29 - 30
Reconciliation of the Statement of Revenues,		31 - 32
Expenditures and Changes in Fund Balances of		
Governmental Funds to the Statement of		
Activities		
Statement of Net Position - Proprietary Fund		33 - 34
Statement of Revenues, Expenses, and Changes in		35
Net Position - Proprietary Fund		
Statement of Cash Flows - Proprietary Fund		36 - 37
Statement of Fiduciary Net Position - Fiduciary Funds		38
Statement of Changes in Fiduciary Net Position -		39
Fiduciary Fund		
NOTES TO THE FINANCIAL STATEMENTS		40 - 84
REQUIRED SUPPLEMENTARY INFORMATION		
(UNAUDITED)		
Budgetary Comparison Schedule - General Fund	Schedule 1	85 - 88
Notes to the Budgetary Comparison Schedule -		89
General Fund		
Schedule of Funding Progress - Policemen & Firemen	Schedule 2	90
Retirement System - Last Ten Fiscal Years		
Notes to the Schedule of Funding Progress - Policemen		91 - 93
& Firemen Retirement System		

City of Hattiesburg, Mississippi
Table of Contents
September 30, 2014

	<u>Schedule/ Table Number</u>	<u>Page</u>
SUPPLEMENTARY INFORMATION		
Combining Balance Sheet - Nonmajor Governmental Funds	Schedule 3	94
Combining Statement of Revenues, Expenditures, and Changes in Fund Balances - Nonmajor Governmental Funds	Schedule 4	95
Combining Balance Sheet - Nonmajor Special Revenue Funds	Schedule 5	96 - 97
Combining Statement of Revenues, Expenditures, and Changes in Fund Balances - Nonmajor Special Revenue Funds	Schedule 6	98 - 99
Combining Balance Sheet - Nonmajor Debt Service Funds	Schedule 7	100
Combining Statement of Revenues, Expenditures, and Changes in Fund Balances - Nonmajor Debt Service Funds	Schedule 8	101
Combining Balance Sheet - Nonmajor Capital Project Funds	Schedule 9	102
Combining Statement of Revenues, Expenditures, and Changes in Fund Balances - Nonmajor Capital Project Funds	Schedule 10	103
Statement of Departmental Expenditures - Budgetary Basis - General Fund	Schedule 11	104 - 105
Combining Statement of Other Fiduciary Funds, Assets, and Liabilities - Agency Funds	Schedule 12	106
Schedule of Surety Bonds for Municipal Officials	Schedule 13	107
Full Cost Accounting - Solid Waste Management Services	Schedule 14	108
Water & Sewer Budget Basis Operation and Maintenance Cost Centers	Schedule 15	109
Water & Sewer Budget Basis Statements of Revenues, Expenses, and Changes in Fund Balances	Schedule 16	110
Schedule of Expenditures of Federal Awards	Schedule 17	111 - 115
Notes to Schedule of Expenditures of Federal Awards		116
Independent Auditors' Report on Internal Control Over Financial Reporting and on Compliance and Other Matters Based on an Audit of Financial Statements Performed in Accordance with <i>Government Auditing Standards</i>	Schedule 18	117 - 118

City of Hattiesburg, Mississippi
Table of Contents
September 30, 2014

	<u>Schedule/ Table Number</u>	<u>Page</u>
Independent Auditors' Report on Compliance For Each Major Program and on Internal Control Over Compliance Required by OMB Circular A-133	Schedule 19	119 - 121
Schedule of Findings and Questioned Costs	Schedule 20	122 - 139
Auditee Corrective Action Plan		140 - 148
Summary Schedule of Prior Audit Findings		149 - 150
Independent Auditors' Report on Compliance with State Laws and Regulations	Schedule 21	151 - 153
 STATISTICAL INFORMATION (UNAUDITED)		
Financial Trends:		
Net Position by Components Last Nine Fiscal Years	Table 1	154
Changes in Net Position Last Nine Fiscal Years	Table 2	155 - 156
Fund Balances - Governmental Funds Last Ten Fiscal Years	Table 3	157
Changes in Fund Balances - Governmental Funds Last Ten Fiscal Years	Table 4	158
Revenue Capacity:		
Governmental Funds - Tax Revenues by Source Last Ten Fiscal Years	Table 5	159
Direct and Overlapping Property Tax Rates - Forrest and Lamar Counties Last Ten Fiscal Years	Table 6	160
Top Ten Property Taxpayers Property Tax Assessed In Fiscal Year 2013, Collected Fiscal Year 2014	Table 7	161
Debt Capacity:		
Computation of Legal Debt Margin Using Most Current Tax Rolls	Table 8	162
Ratio of Net General Obligation Bonded Debt to Assessed Value and Net Bonded Debt Per Capita Last Ten Fiscal Years	Table 9	163
Water and Sewer Revenue Bond Coverage Last Ten Fiscal Years	Table 10	164
Demographic Information:		
Demographic Statistics	Table 11	165 - 166
Operating Information:		
City Employees by Function Last Nine Fiscal Years	Table 12	167
Construction, Bank Deposits, and Assessed Property Values Last Ten Fiscal Years	Table 13	168
Capital Asset and Infrastructure Statistics by Function Last Eight Years	Table 14	169

**INTRODUCTORY SECTION
(UNAUDITED)**



Mayor

Johnny L. DuPree, Ph.D.

Council - Ward 1
Kim Bradley

Council - Ward 2
Deborah Denard Delgado

Council - Ward 3
Carter Carroll

Council - Ward 4
Mary Dryden

Council - Ward 5
Henry Naylor

March 25, 2016

To the Members of the City Council, and
Citizens of the City of Hattiesburg

The Department of Administration is pleased to submit the Comprehensive Annual Financial Report (CAFR) of the City of Hattiesburg, Mississippi, prepared in accordance with accounting principles generally accepted in the United States of America for the fiscal year ended September 30, 2014. These accompanying financial statements are prepared and presented in conformity with GASB Statement #34 – *Basic Financial Statements and Management's Discussion and Analysis for State and Local Governments*. The format, which includes Government-wide and Major Fund presentations, provides citizens, investors and creditors, grantor agencies, and other interested parties with reliable financial information about the City. Management assumes full responsibility for the completeness and reliability of the information contained in this report, and we believe the report is accurate in all material respects.

The Comprehensive Annual Financial Report includes the following: this transmittal letter, the financial section consisting of Management's Discussion and Analysis, the basic financial statements (government-wide and fund statements), notes to the financial statements, combining and individual fund financial statements and schedules and the independent auditors' report on the financial statement schedules, and a statistical section consisting of several tables of unaudited data describing the financial history of the City, as well as other miscellaneous statistics, presented on a multi-year basis.

Profile of Government

The City of Hattiesburg has a land area of 55.4 square miles and is located strategically in the southeast section of Mississippi. It has historically been designated as the "Hub City," since its location is within a 100-mile radius of Jackson, Mississippi, New Orleans, Louisiana, Mobile, Alabama, and the Mississippi Gulf Coast. Because of its location, it is a regional center of trade, medical services, and educational and industrial activity. The City operates under the Mayor/Council form of government. The policy-making and legislative authority, as well as budgetary responsibilities, are vested with the five-member City Council, each of whom is elected from one of the five wards into which the City is divided. The Mayor is responsible for the day-to-day operations of City government, and much of his work is accomplished through the delegation of duties to his department directors and chiefs, who are appointed by the Mayor and approved by the City Council. All elected officials serve four-year terms.

Services provided include police and fire protection, water and sewer services, construction and maintenance of streets and infrastructure, sanitation, parks and recreation, planning and zoning, and general administrative functions.

Current Economic Conditions

Hattiesburg ended the fiscal year with stable revenues in both sales tax and property taxes. The year saw a small increase of \$181,629 in sales tax, and a similar increase of \$156,931 in property tax. This modest but steady growth in tax revenue indicates the economy may be stabilizing. The General Fund's operating ending cash on a budgetary basis increased by \$1.2 million. This is due to continuing conservative cash management and budgetary practices, such as lease purchase financing of equipment, combined with revenue increases.

Economic indicators at the national level suggest a slight improvement in the economy, and Hattiesburg also seems to be following suit, as evidenced by the increase in tax revenue. Home prices are stabilizing somewhat, and property assessments for tax purposes have increased slightly.

Hattiesburg's diverse economy has most likely contributed to lessening the severity of a lagging economy. Many of the industrial, medical, and educational facilities represent the largest employers, as well as having the largest tax base, and the list of those entities has remained virtually unchanged for a number of years, as noted in the supplementary information contained in this audit.

Future Economic Outlook

The Midtown District plan is continuing to progress, with the introduction of Tax Increment Financing Plans for infrastructure improvements associated with new facilities proposed within the district. Hattiesburg Clinic and Midtown Market each have upcoming construction projects which will include infrastructure changes. The Twin Forks Rising development is also continuing to progress.

Downtown Hattiesburg revitalization efforts are continuing at a steady pace, with the renovation of two major structures, and interest in other, smaller structures in the downtown area is increasing as a result. Improvements to Gordon Creek and Town Square Park in the downtown area are also planned. Other areas of the City are slated for revitalization through public participation in design charrettes, including the Broadway Drive corridor and Hardy Street from Highway 49 to Pine Street.

Tax increment financing projects have been discussed and approved for projects in South Hattiesburg. The current Southern Pointe TIF plan has been amended to allow for additional development of medical facilities along the Veterans Boulevard corridor, and a new TIF plan was approved for the Whispering Pines Retirement Community. Tax increment financing plans have also been proposed and approved for projects along the business corridor of Highway 98 in West Hattiesburg. Plans have been approved for The Ridge at Turtle Creek and for the Turtle Creek Crossing Project, both in this area.

As Department of Environmental Quality regulations continue to increase with respect to the City's lagoon system, research has been ongoing to determine an optimum solution for a sewer treatment facility. The City continues to work diligently with DEQ to determine the best course of action for the citizens of Hattiesburg, while maintaining a commitment to compliance with DEQ guidelines. While this will certainly translate into additional costs for Hattiesburg residents, every attempt is being made to determine the most advantageous solution with the least impact to ratepayers.

Financial and Budgetary Information

The City maintains budgetary controls to ensure compliance with legal provisions specified by state statute. Activities of the City are included in budget appropriations approved by the City Council. The legal level of budgetary control is established by major expenditure classification and approved by the Council. Adjustments within a classification may be approved by the Department Director.

The Mayor and Council have established the goal and desire to maintain an ending cash balance in the General Fund of \$4 million to cover operating costs and unanticipated emergencies in the months prior to receipt of property tax revenues. Improving economic conditions and continued careful management of budgeted funds has enabled the city to reach and maintain this goal.

The passage of a \$12.5 million revenue bond issue in 2012, and \$28 million revenue bond issue in 2013 for water and sewer improvements has enabled the City to replace aging service lines. The list of planned improvements will necessitate further bond issues over the next five to seven years, and a new sewer treatment facility will be part of the planned improvements. Until studies are complete, the cost and type of sewer treatment facility has yet to be determined.

Enterprise Funds

Hattiesburg's enterprise operation is the Water and Sewer Fund. All revenues and costs associated with delivering potable water to the City's residential and commercial customers and treatment of residential and industrial waste are reported in this group of funds. Financial statements for this operation are contained in this report.

Debt Administration

The City maintains the Municipal Bond and Interest Fund to retire debt associated with general obligation bonds. The funding source comes from levy and collection of ad valorem property taxes. Mississippi law limits the amount of general obligation debt a municipality may issue to 15% of total assessed value. As of September 30, 2014, the City's remaining margin for further debt issuance stands at \$48,769,442. Upon issuance of the City's latest general obligation bonds in 2010, Moody's bond rating service issued an Aa3 rating. Moody's issues a rating each time a bond issue is sold, and the most recent revenue bond issue, the 2013 Water and Sewer Bonds, was awarded an A1 rating. This is one step below the rating given for the 2010 general obligation bonds, and this is a typical procedure for Moody's, as there is more risk to the investor with a revenue issue. Nevertheless, this is considered to be an excellent rating for a municipality.

Risk Management

The City is self-insured for group health insurance, and is a member of the Municipal Workers Compensation Group and the Municipal Liability Plan, self-insured plans for member municipalities across the State of Mississippi. The City has a Risk Manager who monitors safety procedures with departments and reviews and reports all accidents and claims to the self-insured group administrators.


Independent Auditors

The City's financial statements have been audited by Carr, Riggs, and Ingram, LLC, a firm of licensed certified public accountants. They have concluded that, based upon the audit, there was a reasonable basis for rendering an unqualified opinion that the City of Hattiesburg's financial statements for the fiscal year ended September 30, 2014 are fairly presented in conformity with GAAP. The independent audit of the financial statements was part of a broader, federally mandated "Single Audit" designed to meet the special needs of federal grantor agencies. The standards governing Single Audit engagements require the independent auditor to report not only on the fair presentation of the financial statements, but also on the audited government's internal controls and compliance with legal requirements, with special emphasis on internal controls and compliance with legal requirements involving the administration of federal awards. The Independent auditor's report is located at the front of the financial section of this report, and the single audit reports are presented in the single audit section of this report.

Acknowledgments

The preparation of this report was made possible with the assistance of the dedicated staff of the Accounting Division of the Department of Administration. Appreciation is also extended to other City departments for their cooperation in providing information for preparation of this report.

Sincerely,

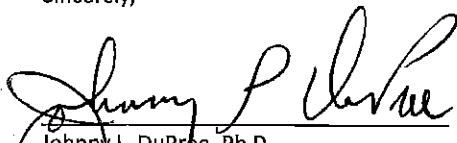
Johnny L. DuPree, Ph.D.
Mayor

PUBLIC OFFICIALS

JOHNNY L. DUPREE
MAYOR

COUNCIL MEMBERS

KIM BRADLEY - WARD 1
DEBORAH DENARD DELGADO - WARD 2
CARTER CARROLL - WARD 3
MARY DRYDEN - WARD 4
HENRY E. NAYLOR - WARD 5

FINANCIAL SECTION



Carr, Riggs & Ingram, LLC
282 Commerce Park Drive
Ridgeland, MS 39157

Mailing Address:
P.O. Box 2418
Ridgeland, MS 39158-2418

(601) 853-7050
(601) 853-9331 (fax)
www.cricpa.com

INDEPENDENT AUDITORS' REPORT

To the Honorable Mayor and Members of the City Council
City of Hattiesburg, Mississippi

Report on the Financial Statements

We have audited the accompanying financial statements of the governmental activities, the business-type activities, the discretely presented component unit, each major fund, and the aggregate remaining fund information of the City of Hattiesburg, Mississippi, as of and for the year ended September 30, 2014, and the related notes to the financial statements, which collectively comprise the City's basic financial statements as listed in the table of contents.

Management's Responsibility for the Financial Statements

Management is responsible for the preparation and fair presentation of these financial statements in accordance with accounting principles generally accepted in the United States of America; this includes the design, implementation, and maintenance of internal control relevant to the preparation and fair presentation of financial statements that are free from material misstatement, whether due to fraud or error.

Auditors' Responsibility

Our responsibility is to express opinions on these financial statements based on our audit. We did not audit the financial statements of Hattiesburg Convention Commission, a component unit of the City, which statements reflect total assets of \$20,262,378 as of September 30, 2014 and total revenues of \$7,382,391, for the year then ended. The statements for the Hattiesburg Convention Commission were audited by other auditors, whose reports have been furnished to us, and our opinion, insofar as it relates to the amounts included for the Commission, is based solely on the reports of the other auditors. We conducted our audit in accordance with auditing standards generally accepted in the United States of America and the standards applicable to financial audits contained in *Government Auditing Standards*, issued by the Comptroller General of the United States. Those standards require that we plan and perform the audit to obtain reasonable assurance about whether the financial statements are free of material misstatement.

An audit involves performing procedures to obtain audit evidence about the amounts and disclosures in the financial statements. The procedures selected depend on the auditors' judgment, including the assessment of the risks of material misstatement of the financial statements, whether due to fraud or error. In making those risk assessments, the auditor considers internal control relevant to the entity's preparation and fair presentation of the financial statements in order to design audit procedures that are appropriate in the circumstances, but not for the purpose of

expressing an opinion on the effectiveness of the entity's internal control. Accordingly, we express no such opinion. An audit also includes evaluating the appropriateness of accounting policies used and the reasonableness of significant accounting estimates made by management, as well as evaluating the overall presentation of the financial statements.

We believe that the audit evidence we have obtained is sufficient and appropriate to provide a basis for our audit opinions.

Summary of Opinions

<u>Opinion Unit</u>	<u>Type of Opinion</u>
Governmental Activities	Qualified
Business-type Activities	Qualified
Discretely Presented Component Unit	Unmodified
General Fund	Unmodified
Aggregate Remaining Governmental Funds	Unmodified
Proprietary Fund	Qualified

Basis for Qualified Opinions on Governmental Activities and Business-type Activities And Proprietary Fund

As discussed in Note 17 to the financial statements, the City has not recorded a liability in its governmental activities, business-type activities, or proprietary fund for the cost of certain healthcare coverage provided to retirees. Accounting principles generally accepted in the United States of America require recognition of annual cost of other postemployment benefits equal to annual required contributions as actuarially determined, as well as recognition of an actuarially determined liability for its net obligation. Such recognition of other postemployment benefits would increase liabilities, reduce net position, and change expenses of governmental and business-type activities and the proprietary fund. The amount by which this departure would affect the liabilities, net position and expenses of the governmental activities, the business-type activities, and proprietary fund is not reasonably determinable.

Qualified Opinions

In our opinion, except for the effects of the matter described in the "Basis for Qualified Opinions on Governmental Activities and Business-type Activities and Proprietary Fund" paragraph, the financial statements referred to above present fairly, in all material respects, the respective financial position of the governmental activities, the business-type activities, and proprietary fund of the City of Hattiesburg, Mississippi, as of September 30, 2014, and the respective changes in financial position and, where applicable, cash flows thereof for the year then ended in accordance with accounting principles generally accepted in the United States of America.

Unmodified Opinions

In our opinion, based upon our audit and the reports of other auditors, the financial statements referred to above present fairly, in all material respects, the respective financial position of the

discretely presented component unit, the major governmental fund, and the aggregate remaining governmental fund information of the City of Hattiesburg, Mississippi, as of September 30, 2014, and the respective changes in financial position, and, where applicable cash flows thereof for the year then ended in accordance with accounting principles generally accepted in the United States of America.

Emphasis of Matter

Uncertainties Regarding Wastewater Treatment Facilities

As described in Notes 16 and 20, the City of Hattiesburg's efforts to comply with regulations applicable to the City's wastewater treatment facilities in conjunction with meeting the water and sewer system's existing financial requirements are ongoing. These regulatory requirements follow a specific timeline that requires the implementation of various phases of wastewater system facilities over the next several years. The importance of the City Council and the Administration's ability to address these matters on a timely basis is emphasized in Note 16, where disclosure is made that substantial water and sewer rate increases may be necessary pursuant to funding compliance with these requirements.

Other Matters

As part of our audit of the 2014 financial statements, we also audited the adjustments described in Note 2 that were applied to restate the 2013 financial statements. In our opinion, such adjustments are appropriate and have been properly applied. We were not engaged to audit, review, or apply any procedures to the 2013 financial statements of the City of Hattiesburg other than with respect to the adjustments and, accordingly, we do not express an opinion or any other form of assurance on the 2013 financial statements as a whole.

Required Supplementary Information

Accounting principles generally accepted in the United States of America require that the management's discussion and analysis, budgetary comparison information, and pension information on pages 10 through 21 and 85 through 93 be presented to supplement the basic financial statements. Such information, although not a part of the basic financial statements, is required by the Governmental Accounting Standards Board, who considers it to be an essential part of financial reporting for placing the basic financial statements in an appropriate operational, economic, or historical context. We have applied certain limited procedures to the required supplementary information in accordance with auditing standards generally accepted in the United States of America, which consisted of inquiries of management about the methods of preparing the information and comparing the information for consistency with management's responses to our inquiries, the basic financial statements, and other knowledge we obtained during our audit of the basic financial statements. We do not express an opinion or provide any assurance on the information because the limited procedures do not provide us with sufficient evidence to express an opinion or provide any assurance.

Other Information

Our audit was conducted for the purpose of forming opinions on the financial statements that collectively comprise the City of Hattiesburg, Mississippi's basic financial statements. The introductory section, combining and individual nonmajor fund financial statements, and statistical section are presented for purposes of additional analysis and are not a required part of the basic financial statements. The schedule of expenditures of federal awards is presented for purposes of additional analysis as required by U.S. Office of Management and Budget Circular A-133, *Audits of States, Local Governments, and Non-Profit Organizations*, and is also not a required part of the basic financial statements.

The combining and individual nonmajor fund financial statements and the schedule of expenditures of federal awards are the responsibility of management and were derived from and relate directly to the underlying accounting and other records used to prepare the basic financial statements. Such information has been subjected to the auditing procedures applied in the audit of the basic financial statements and certain additional procedures, including comparing and reconciling such information directly to the underlying accounting and other records used to prepare the basic financial statements or to the basic financial statements themselves, and other additional procedures in accordance with auditing standards generally accepted in the United States of America. In our opinion, the combining and individual nonmajor fund financial statements and the schedule of expenditures of federal awards are fairly stated in all material respects in relation to the basic financial statements as a whole.

The introductory and statistical sections have not been subjected to the auditing procedures applied in the audit of the basic financial statements and, accordingly, we do not express an opinion or provide any assurance on them.

Other Reporting Required by *Government Auditing Standards*

In accordance with *Government Auditing Standards*, we have also issued our report dated March 25, 2016 on our consideration of the City of Hattiesburg, Mississippi's internal control over financial reporting and on our tests of its compliance with certain provisions of laws, regulations, contracts and grant agreements and other matters. The purpose of that report is to describe the scope of our testing of internal control over financial reporting and compliance and the results of that testing, and not to provide an opinion on internal control over financial reporting or on compliance. That report is an integral part of an audit performed in accordance with *Government Auditing Standards* in considering the City of Hattiesburg, Mississippi's internal control over financial reporting and compliance.

Carr, Riggs & Ingram, L.L.C.

CARR, RIGGS & INGRAM, LLC

Ridgeland, Mississippi
March 25, 2016

City of Hattiesburg, Mississippi
Management's Discussion and Analysis (Unaudited)
Year Ended September 30, 2014

The Discussion and Analysis of the City of Hattiesburg's financial performance provides an overview of the City's financial activities of the fiscal year ended September 30, 2014. The intent of this discussion and analysis is to look at the City's financial performance as a whole. Readers should also review the City's financial statements in conjunction with the transmittal letter in order to enhance their understanding of the City's financial performance.

FINANCIAL HIGHLIGHTS

Key financial highlights for 2014 were as follows:

- Total net position for 2014 decreased \$370,233, or 0.2% from 2013.
- Total assets of governmental activities increased \$20,610,412, or 7.2% from 2013.
- Total liabilities increased \$20,877,519 or 28.4% from 2013.
- In total, equity in pooled cash and cash equivalents, including cash with fiscal agents, increased \$25,256,767, or 138% from 2013.
- Overall, the book value of capital assets decreased by \$6,086,459, or 2.5% from fiscal year 2013.

Using this Annual Financial Report:

This annual report consists of a series of financial statements and notes to those statements are organized so that the reader can understand the City of Hattiesburg as a financial whole or as an entire operating entity. The statements then proceed to provide an increasingly detailed look at specific financial conditions.

The Statement of Net Position and Statement of Activities provide information about the activities of the whole city, presenting both an aggregate view of the City's finances and a longer-term view of those assets. Fund financial statements provide the next level of detail. For governmental funds, these statements describe how services were financed in the short-term as well as what dollars remain for future spending. The fund financial statements also look at the City's most significant funds with all other non-major funds presented in total in one column.

Reporting the City of Hattiesburg as a Whole:

Statement of Net Position and the Statement of Activities

While this document contains information about the funds used by the City to provide services to our citizens, the view of the City as a whole looks at all financial transactions and asks the question, "How did we do financially during 2014?" The Statement of Net Position and the Statement of Activities answer this question.

These statements include all assets and liabilities using the accrual basis of accounting similar to the accounting used by private sector companies. This basis of accounting considers all of the current year's revenues and expenses regardless of when the cash is received or paid. These two


City of Hattiesburg, Mississippi
Management's Discussion and Analysis (Unaudited)
Year Ended September 30, 2014

statements report the City's net position and the change in net position. This change in net position is important because it tells the reader whether, for the City as a whole, the financial position of the City has improved or diminished. However, in evaluating the overall position of the City, non-financial information such as changes in the City's tax base and the condition of the City's capital assets will also need to be evaluated.

In the Statement of Net Position and the Statement of Activities, all of the City's departmental activities for basic services are reported as Governmental Activities. Basic services include police, fire, administration, and other public services and functions. The Business-Type Activities of the City of Hattiesburg consist of the City's Combined Water & Sewer System.

The government-wide financial statements include not only the City of Hattiesburg itself (the primary government), but also a legally separate component unit, the Hattiesburg Convention Commission. Although legally separate, this "component unit" is important because the City has the ability to make board appointments and provides budget oversight. Financial information presented for the component unit is reported separately from the financial information presented for the primary government itself.

Sources of City Revenue

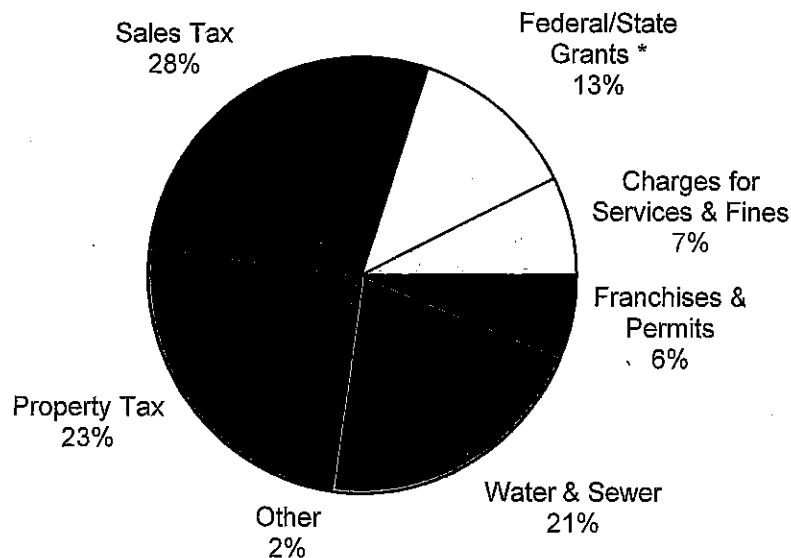

** Includes Water & Sewer grants*

City of Hattiesburg, Mississippi
Management's Discussion and Analysis (Unaudited)
Year Ended September 30, 2014

Revenues


Overall net revenues exceeded expenses by \$7.9 million for the 2014 year. This is a decrease of \$1.2 million from the similar amount of FY 2013. One factor contributing to this decrease was a decline in grant related activities because several major projects were nearing completion at the end of the prior year and had little current year activity. Another factor was an increase in Water and Sewer System depreciation and expenditures during the current year related to ongoing infrastructure rehabilitation projects.

Property Tax – One of the major sources of revenue for the City, at 23% of total revenues, property tax revenue reflected an increase of \$156,931 from FY 2013. County adjustments to the property tax roll based upon increasing sales prices of homes, and continued growth along major business corridors, were significant factors in the increase in property tax revenue.

Sales Tax – Another major source of revenue for the City is sales tax, at 28% of total revenues. FY 2014 revenue increased from FY 2013, by \$181,629, or 0.8%. Revenue had remained virtually unchanged for two years in a row, signifying that the economy might be stabilizing. The increase in FY 2014 provides a tangible measure of steady growth in the local economy.

Grants – Operating and capital grant revenues represent 13% of total revenues, and there was a \$1.5 million decrease in this category of revenue for FY 2014. This is attributable primarily to prior year completion of tornado disaster recovery projects funded through Federal disaster assistance and completion of construction phases related to Water & Sewer system capital projects funded through the Community Development Block Grant Katrina Community Revitalization program.

How the Revenue is Used

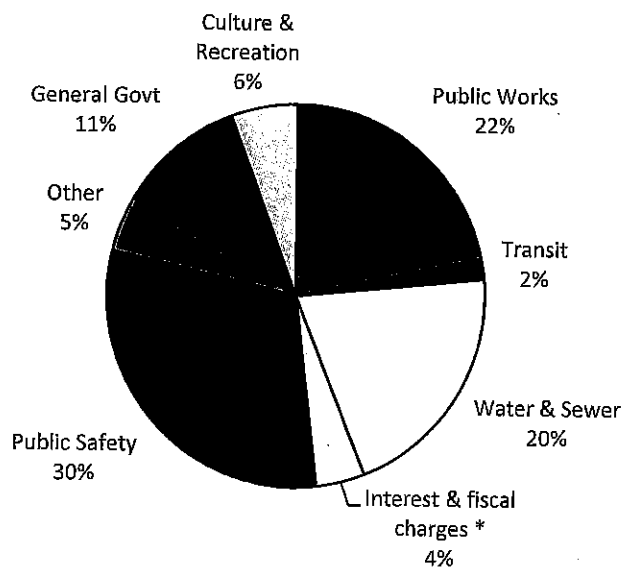

* Includes Water & Sewer interest and fiscal charges

City of Hattiesburg, Mississippi
Management's Discussion and Analysis (Unaudited)
Year Ended September 30, 2014

Expenses

The City's government-wide expenses totaled \$70.1 million in FY 2014 and \$67.9 million in FY 2013, for a 3.3% increase. Expenses for Governmental Activities decreased \$2.0 million, while expenses for Business-Type Activities increased \$4.2 million.

The largest categories of expenses are Public Safety at 30%, Public Works at 22% and Water & Sewer at 20%. The Statement of Activities shows total costs of the major spending categories, and net costs of conducting programs and functions. The net cost is derived by subtracting associated program revenues from the expenditure totals for each category. This net cost is the financial burden that must be covered by property taxes, sales taxes, and other miscellaneous revenue.

Reporting on the City Of Hattiesburg's Most Significant Funds:

Fund Financial Statements

The Analysis of the City's major funds begins on page 25. Fund financial reports provide detailed information about the City's major funds. Based on restrictions on the use of monies, the City has established many funds which account for the multitude of services provided by the City's residents. However, these fund financial statements focus on the City's most significant funds. The City's two kinds of funds - governmental and proprietary - use different accounting approaches. In the case of the City of Hattiesburg, the major funds are the General Fund, a governmental fund, and the Combined Water & Sewer Fund, a proprietary fund.

Governmental Funds

Information about the City's major governmental funds begins on page 25. These funds are accounted for using the modified accrual basis of accounting. All governmental funds had total revenues of \$58,106,445, net other financing sources of \$3,154,412, and expenditures of \$60,498,227.

Governmental funds are used to account for essentially the same functions reported as *governmental activities* in the government-wide financial statements. However, unlike the government-wide financial statements, governmental fund financial statements focus on *near-term inflows and outflows of spendable resources*, as well as on *balances of spendable resources* available at the end of the fiscal year. Such information may be useful in evaluating a government's near-term financing requirements.

Because the focus of governmental funds is narrower than that of the government-wide financial statements, it is useful to compare the information presented for *governmental funds* with similar information presented for *governmental activities* in the government-wide financial statements. Governmental funds include the General Fund, Special Revenue Funds, Debt Service Funds, and Capital Projects Funds.

City of Hattiesburg, Mississippi
Management's Discussion and Analysis (Unaudited)
Year Ended September 30, 2014

The General Fund is the primary governmental operating fund, containing expenditures for public safety, public works, economic development, health and welfare, and general government. The governmental funds account for 78% of total fund revenues, with the General Fund alone accounting for 60% of total fund revenues. The governmental funds account for 79% of total fund expenses, and the General Fund alone accounts for 54% of total fund expenses.

Total expenditures for the General Fund decreased by \$662,269, or by 1.6% from FY 2013. The increase in the ending fund balance of the General Fund from \$7,676,619 in FY 2013 to \$7,781,669 in FY 2014 was 1.4%. Approximately 62% of that fund balance was unassigned. There were no significant changes in department operations during FY 2014.

Proprietary Funds

The City of Hattiesburg maintains one type of proprietary fund, an *enterprise fund* that is used to report *business-type activities* in the government-wide financial statements. The City uses enterprise fund accounting in order to account for the Water & Sewer System (System).

Proprietary funds provide the same type of information as the government-wide financial statements, only in more detail. The basic proprietary fund financial statements can be found on pages 34 through 38. Operating revenues of the System are utilized to fund operation and maintenance expenses and debt service, with any residual net revenues being transferred into the Water & Sewer construction and debt service funds, which are included in the combined enterprise fund.

Operating expenses for the System were \$2,695,012, or 25%, more in FY 2014 than FY 2013. Most of this increase related to system repair projects, depreciation of capital assets, and system rehabilitation project contract resolution.

Operating revenues increased in FY 2014 from FY 2013 by \$1,550,032, or 10.5%, as a result of increases in rates, services to customers, and improved metering systems.

The City of Hattiesburg as a Whole

Recall that the Statement of Net Position looks at the City as a whole. Table 1 provides a summary of the City's net position for FY 2014.

Table 2 shows the Changes in Net Position for the year ended September 30, 2014.

City of Hattiesburg, Mississippi
Table 1 - City of Hattiesburg's Net Position

	<u>Governmental Activities</u>		<u>Business-type Activities</u>		<u>Totals</u>	
	<u>2014</u>	<u>2013</u>	<u>2014</u>	<u>2013</u>	<u>2014</u>	<u>2013</u>
Assets						
Current and other assets	\$ 43,848,657	\$ 39,528,212	\$ 30,143,891	\$ 7,767,465	\$ 73,992,548	\$ 47,295,677
Capital assets, net	131,254,403	140,049,664	101,857,037	99,148,235	233,111,440	239,197,899
Total assets	175,103,060	179,577,876	132,000,928	106,915,700	307,103,988	286,493,576
Deferred Outflows of Resources						
Prepaid bond insurance	-	-	288,609	82,485	288,609	82,485
Total deferred outflows of resources	-	-	288,609	82,485	288,609	82,485
Liabilities						
Long-term liabilities, outstanding:						
Due within one year	5,250,779	6,033,009	2,706,723	2,521,462	7,957,502	8,554,471
Payable after one year	24,142,317	25,791,002	56,324,852	35,101,046	80,467,169	60,892,048
Other liabilities	3,146,393	3,337,196	2,913,780	823,610	6,060,173	4,160,806
Total liabilities	32,539,489	35,161,207	61,945,355	38,446,118	94,484,844	73,607,325
Deferred Inflows of Resources						
Unearned revenues - property taxes	16,494,250	16,185,000	-	-	16,494,250	16,185,000
Total deferred inflows of resources	16,494,250	16,185,000	-	-	16,494,250	16,185,000
Net Position						
Net investment in capital assets	108,266,535	114,040,889	60,747,195	62,627,053	169,013,730	176,667,942
Restricted	5,620,448	3,403,781	4,838,130	-	10,458,578	3,403,781
Unrestricted	12,182,338	10,786,999	4,758,857	5,925,014	16,941,195	16,712,013
Total net position	\$ 126,069,321	\$ 128,231,669	\$ 70,344,182	\$ 68,552,067	\$ 196,413,503	\$ 196,783,736

City of Hattiesburg, Mississippi
Table 2 - City of Hattiesburg's Changes in Net Position

	<u>Governmental Activities</u>		<u>Business-type Activities</u>		<u>Totals</u>	
	<u>2014</u>	<u>2013</u>	<u>2014</u>	<u>2013</u>	<u>2014</u>	<u>2013</u>
Revenues						
Program revenues:						
Charges for services	\$ 5,718,952	\$ 4,654,384	\$ 16,361,169	\$ 14,811,137	\$ 22,080,121	\$ 19,465,521
Operating grants and contributions	4,783,239	4,988,000	-	-	4,783,239	4,988,000
Capital grants and contributions	3,669,922	3,185,681	1,407,145	3,152,032	5,077,067	6,337,713
Total program revenues	14,172,113	12,828,065	17,768,314	17,963,169	31,940,427	30,791,234
General revenues:						
Property taxes	17,685,196	17,528,265	-	-	17,685,196	17,528,265
Other taxes	26,506,491	26,416,487	-	-	26,506,491	26,416,487
Grants and contributions not restricted to specific programs	-	4,795	-	-	-	4,795
Other general revenues	1,716,586	2,207,286	217,640	79,247	1,934,226	2,286,533
Total general revenues	45,908,273	46,156,833	217,640	79,247	46,125,913	46,236,080
Total revenues	60,080,386	58,984,898	17,985,954	18,042,416	78,066,340	77,027,314
Program expenses						
General government	7,641,758	6,424,709	-	-	7,641,758	6,424,709
Public safety	21,476,883	22,162,945	-	-	21,476,883	22,162,945
Public services	15,253,508	17,533,037	-	-	15,253,508	17,533,037
Other services	1,847,824	1,751,307	-	-	1,847,824	1,751,307
Mass transit	1,203,191	1,104,428	-	-	1,203,191	1,104,428
Economic development	286,500	160,000	-	-	286,500	160,000
Culture and recreation	4,039,345	4,636,434	-	-	4,039,345	4,636,434
Human/social assistance	1,130,925	889,795	-	-	1,130,925	889,795
Water & Sewer	-	-	14,349,426	12,178,164	14,349,426	12,178,164
Interest and fiscal charges	893,887	1,089,410	2,034,814	-	2,928,701	1,089,410
Total program expenses	\$ 53,773,821	\$ 55,752,065	\$ 16,384,240	\$ 12,178,164	\$ 70,158,061	\$ 67,930,229

Continued

City of Hattiesburg, Mississippi
Table 2 - City of Hattiesburg's Changes in Net Position

	<u>Governmental Activities</u>		<u>Business-type Activities</u>		<u>Totals</u>	
	<u>2014</u>	<u>2013</u>	<u>2014</u>	<u>2013</u>	<u>2014</u>	<u>2013</u>
Increase in net position before inclusion of transfers	\$ 6,306,565	\$ 3,232,833	\$ 1,601,714	\$ 5,864,252	\$ 7,908,279	\$ 9,097,085
Transfers	-	257,475	-	(257,475)	-	-
Increase in net position after inclusion of transfers	6,306,565	3,490,308	1,601,714	5,606,777	7,908,279	9,097,085
Net position - Beginning of year	128,231,669	123,238,893	68,552,067	62,831,150	196,783,736	186,070,043
Prior period adjustment	(8,468,913)	1,502,468	190,401	114,140	(8,278,512)	1,616,608
Net Position - Beginning, as restated	119,762,756	124,741,361	68,742,468	62,945,290	188,505,224	187,686,651
Net position - End of year	\$126,069,321	\$128,231,669	\$ 70,344,182	\$ 68,552,067	\$196,413,503	\$196,783,736

Concluded

City of Hattiesburg, Mississippi
Management's Discussion and Analysis (Unaudited)
Year Ended September 30, 2014

General Fund Budgetary Highlights

The City's budget is prepared according to Mississippi Law and is based on accounting for certain transactions of cash receipts, disbursements, and encumbrances. Over the course of the year, the City Council revised the City budget several times. Such changes are necessary to provide for newly approved projects and for revisions in revenue and expenditure projections based on actual conditions.

Budgets are typically amended three to four times each year with the Council members being provided with appropriate supporting documentation pertaining to the proposed amended budgets. All recommendations for budget amendments are compiled by the City's Chief Financial Officer and reviewed by the Mayor and the City Clerk prior to submission to the City Council. The City Council members typically review proposed budget amendments prior to their inclusion on an agenda for approval at a City Council Meeting, and final adjustments to the compilation are made as a result of this review process. Pursuant to legal requirements, cumulative amendments of more than 10% to the original expenditure budgets are published in the local newspaper. The City does not allow budget changes that modify adopted line items within departments without council approval.

The most significant budgeted fund is the General Fund. The 2014 budget of the General Fund realized an increase in ending fund balance, due to continued stringent fiscal management and an improving local economy. The City's General Fund balance of \$7.8 million reported on pages 25-26 differs from the General Fund's budgetary fund balance of \$6.2 million reported in the budgetary comparison schedule on page 88. This is principally because the budgetary fund balance does not reflect the effects of any accrual transactions.

The General Fund property tax rate remained at 32.1 mills for 2014. School millage decreased by 1.34 mills to 64.89 mills. Total millage for the City decreased to 112.31 mills as a result of the decrease in school tax. Budgeted property taxes for fiscal year 2014 were \$12,385,000, and actual total collections were \$12,917,275. This represents a 4.3% increase over budget.

The City's original General Fund expenditure budget for Fiscal Year 2014 totaled \$45,538,043. Final budgeted expenditures were \$50,472,043. A significant portion of this increase related to capital expenditures expected to be completed by the end of the fiscal year that were actually not finalized and paid until the subsequent fiscal year. The City's original General Fund revenue budget for Fiscal Year 2014 totaled \$46,112,067. Final budgeted revenues were \$49,138,151. A major portion of this increase related to anticipated proceeds of debt for capital investments that did not actually occur until the subsequent year.

City of Hattiesburg, Mississippi
Management's Discussion and Analysis (Unaudited)
Year Ended September 30, 2014

Capital Assets and General Long-Term Obligations

Capital Assets

Table 3 provides an overview of the City's Capital Assets net of accumulated depreciation:

Table 3
Capital Assets (Net of Depreciation)

	2014	2013
Land and construction in progress	\$ 43,869,600	\$ 20,653,436
Buildings and improvements	20,519,675	22,085,139
Infrastructure	160,825,547	188,002,688
Machinery and equipment	7,896,618	8,456,636
	\$ 233,111,440	\$ 239,197,899

The increase in the "Land and construction in progress" category is primarily the result of ongoing water and sewer improvements, water plant renovation, and acquisition of land in connection with the 4th Street widening and Long Leaf Trace extension. Other changes resulted from category reclassifications of infrastructure and beginning balance adjustments. Overall decreases in other capital asset categories are the result of current year depreciation.

General Long-Term Debt Obligations

At September 30, 2014, the City of Hattiesburg had \$13,845,000 in outstanding General Obligation Bonds subject to the City's overall general obligation debt limitations. The City's overall legal debt margin at September 30, 2014 was calculated to be \$48,308,607, and this number is based on the city's most current property tax rolls in conjunction with existing general obligation debt. In addition to traditional general obligation debt, certain debt issues are secured by tax interceptor agreements with the State of Mississippi. Tax Increment Financing Bonds are secured by the incremental increase in property taxes at various taxing districts. Table 4 summarizes the total outstanding long-term debt obligations of the City.

City of Hattiesburg, Mississippi
Management's Discussion and Analysis (Unaudited)
Year Ended September 30, 2014

Table 4
Outstanding Bonds, Notes and Long-Term Obligations at Year End

	2014	2013
Governmental Funds		
General Obligation Bonds	\$ 13,845,000	\$ 16,507,431
Economic Development Bonds and Notes	3,015,170	3,410,136
Tax Increment Financing Bonds	8,240,000	6,300,000
Equipment Leases	2,385,761	4,024,740
Subtotal governmental funds	27,485,931	30,242,307
Proprietary Fund		
Water and Sewer Revenue Bonds	48,900,000	22,465,000
Unamortized Bond Premium	268,419	402,325
Water and Sewer General Obligation Bonds and Notes	8,635,000	12,195,000
State Revolving Loan Funds	1,083,571	1,458,857
Subtotal proprietary fund	58,886,990	36,521,182
Compensated Absences	2,051,750	1,581,704
Total Long-Term Obligations	\$ 88,424,671	\$ 68,345,193

A Water and Sewer revenue bond in the amount of \$28,000,000 was secured in 2014 to refund and repay \$3,000,000 in outstanding notes and to fund continuing water and sewer system rehabilitation and improvements projects. No bond issues are expected for fiscal year 2015. However, as outstanding bonds become eligible for refunding, the City intends to take advantage of lower market interest rates in order to achieve economic savings. In addition, significant future bond issues are anticipated in connection with long-term capital expenditures for infrastructure.

The compensated absences liability identified above refers to the balance of what has been earned as a benefit for paid leave that will be paid over time as employees utilize such benefits, leave City service, or retire.

Financial and Economic Conditions:

Sales tax collections, a major source of revenue for the General Fund, have been a strong indicator of the local economy, showing modest increases since 2010. In 2014, sales taxes increased 1.4% over the prior year. The small but steady increase in sales tax revenue has provided current year revenues that surpassed the 2009 pre-recession level. Economic changes at the national level trickle down to the local economy, and it appears that the current rate of growth will continue or increase in FY 2015. Property tax revenues remained through the current year, and that trend is expected to continue.

City of Hattiesburg, Mississippi
Management's Discussion and Analysis (Unaudited)
Year Ended September 30, 2014

The City continues to avail itself of Federal and State grant programs to support infrastructure development, community services, housing assistance programs, and to enhance the community. The City continues to develop its long-term strategic plan for economic development, environmental sustainability, public safety services, and major capital projects. Various aspects of such plans will be achieved through separately approved phases.

In fiscal year 2013, administration officials also retained local architects to perform an assessment of the Police Department complex in order to develop a plan for renovation of the structure. Feasibility studies were conducted during 2014, and preliminary designs were proposed. These preliminary designs include facilities for the Police Department, Fire Administration, and the Municipal Court, and other peripheral structures. Subsequent to fiscal year 2014, the City Council approved a proposed project for construction of the new Public Safety Complex, which is expected to be completed in 2019.

Other major projects anticipated for the coming year include airport runway improvements, paving projects, parks and walkways, and traffic enhancement projects. The City continues its commitment to the Longleaf Trace and expanding its reach. Downtown area improvements are expected to begin with the Gordon Creek project.

The City has entered into an agreement with the Mississippi Department of Environmental Quality that provides for decreased discharge of biological matter into the Leaf River and for improvements to the existing wastewater treatment process. This project will include the development of a new wastewater treatment system over a period of 4 years which will be funded primarily through State Revolving Fund loans and bond issues. Total outlays are expected to range from \$125,000,000 to \$150,000,000. The improved wastewater treatment system and related infrastructure will serve the City's citizens for decades to come.

Contacting the City of Hattiesburg:

This financial report is designed to provide our citizens, taxpayers, creditors, and investors with a general overview of the City's finances and to show the City's accountability for the money it receives. Copies of this report will be on file at both the Hattiesburg Library and the USM Library. If you have any questions about this report or need additional financial information, contact the City Clerk's Office at 601-545-4552.

FINANCIAL STATEMENTS

City of Hattiesburg, Mississippi
Statement of Net Position

September 30, 2014

	Primary Government			Component Unit
	Governmental	Business-type	Total	
	Activities	Activities		
Assets				
Cash and equivalents - unrestricted	\$ 14,214,455	\$ 5,568,029	\$ 19,782,484	\$ -
Sales tax receivable	3,579,006	-	3,579,006	763,715
Property taxes receivable	16,683,633	-	16,683,633	-
Accounts receivable - water & sewer, net	-	1,017,777	1,017,777	-
Accounts receivable - solid waste services	119,933	-	119,933	-
Intergovernmental receivable	494,400	46,157	540,557	200,000
Fines receivable, net	3,026,854	-	3,026,854	-
Other receivables	876,871	-	876,871	82,623
Internal balances	260,025	(260,025)	-	-
Due from other agencies	8,822	-	8,822	-
Inventories	86,595	-	86,595	46,309
Cash and equivalents - restricted	-	1,156,675	1,156,675	-
Cash with fiscal agent - restricted	-	22,615,278	22,615,278	4,236,156
Notes receivable	4,498,063	-	4,498,063	-
Capital assets not being depreciated:				
Land and construction in progress	34,435,884	9,433,716	43,869,600	3,087,016
Capital assets, net of accumulated depreciation:				
Infrastructure	69,716,365	91,109,182	160,825,547	-
Building and improvements	20,493,681	25,994	20,519,675	11,651,746
Machinery and equipment	6,608,473	1,288,145	7,896,618	194,813
Total assets	175,103,060	132,000,928	307,103,988	20,262,378
Deferred Outflows of Resources				
Prepaid bond insurance	-	288,609	288,609	-
Total deferred outflows of resources	-	288,609	288,609	-

Continued

The notes to the financial statements are an integral part of this statement.

City of Hattiesburg, Mississippi
Statement of Net Position

September 30, 2014

	Primary Government			Component Unit
	Governmental Activities	Business-type Activities	Total	
Liabilities				
Accounts payable	\$ 323,024	\$ 220,975	\$ 543,999	\$ 209,966
Accrued wages and benefits	1,200,167	97,759	1,297,926	-
Other liabilities	1,130,472	964,991	2,095,463	194,643
Intergovernmental liabilities	200,000	-	200,000	-
Due to other agencies	91,958	-	91,958	-
Accrued interest	200,772	473,380	674,152	-
Non-current liabilities:				
Portion due or payable within one year:				
General obligation bonds	2,430,000	585,000	3,015,000	-
Revenue bonds	-	1,690,000	1,690,000	-
Unamortized bond premium	-	17,507	17,507	-
Limited obligation tax increment financing bonds	810,000	-	810,000	-
Economic development limited obligation bonds and notes	396,650	-	396,650	-
General obligation notes payable	-	392,528	392,528	-
Capital leases	1,328,054	-	1,328,054	6,754
Compensated absences	286,075	21,688	307,763	-
Due to primary government	-	-	-	125,124
Portion due or payable after one year:				
General obligation bonds	11,415,000	8,050,000	19,465,000	-
Revenue bonds	-	47,210,000	47,210,000	-
Unamortized bond premium	-	250,912	250,912	-
Limited obligation tax increment financing bonds	7,430,000	-	7,430,000	-
Economic development limited obligation bonds and notes	2,618,520	-	2,618,520	-
General obligation notes payable	-	691,043	691,043	-
Capital leases	1,057,707	-	1,057,707	-
Compensated absences	1,621,090	122,897	1,743,987	-
Due to primary government	-	-	-	312,810
Customer meter deposits payable from restricted assets	-	1,156,675	1,156,675	-
Total liabilities	32,539,489	61,945,355	94,484,844	849,297
Deferred Inflows of Resources				
Unearned revenue - property taxes	16,494,250	-	16,494,250	-
Total deferred inflows of resources	16,494,250	-	16,494,250	-
Net Position				
Net investment in capital assets	108,266,535	60,747,195	169,013,730	14,488,887
Restricted for debt service	3,764,608	4,838,130	8,602,738	-
Restricted for capital projects	50,515	-	50,515	880,956
Restricted for other purposes	1,794,732	-	1,794,732	-
Restricted for Federal Programs	10,593	-	10,593	-
Unrestricted	12,182,338	4,758,857	16,941,195	4,043,238
Total net position	\$ 126,069,321	\$ 70,344,182	\$ 196,413,503	\$ 19,413,081

Concluded

The notes to the financial statements are an integral part of this statement.

City of Hattiesburg, Mississippi Statement of Activities

Year ended September 30, 2014

real ended September 30, 2024									
Functions/Programs	Expenses	Program Revenue			Primary Government			Component Unit	
		Fees, Fines & Charges for Services	Operating Grants and Contributions	Capital Grants and Contributions	Governmental Activities	Business-type Activities	Total		
PRIMARY GOVERNMENT									
Governmental Activities:									
General government	\$ 7,641,758	\$ -	\$ -	\$ -	\$ (7,641,758)	\$ -	\$ (7,641,758)		
Public safety	21,476,883	2,153,204	491,304	56,524	(18,775,851)	-	(18,775,851)		
Public services	15,253,508	3,474,135	2,530,697	2,195,372	(7,053,304)	-	(7,053,304)		
Other services	1,847,824	-	173,948	677,648	(996,228)	-	(996,228)		
Mass transit	1,203,191	42,771	760,807	330,696	(68,917)	-	(68,917)		
Culture and recreation	4,039,345	48,842	-	409,682	(3,580,821)	-	(3,580,821)		
Human/social assistance	1,130,925	-	822,585	-	(308,340)	-	(308,340)		
Economic development	286,500	-	3,898	-	(282,602)	-	(282,602)		
Interest and fiscal changes	893,887	-	-	-	(893,887)	-	(893,887)		
Total governmental activities	53,773,821	5,718,952	4,783,239	3,669,922	(39,601,708)	-	(39,601,708)		
Business-Type Activities:									
Water and sewer operations	14,349,426	16,361,169	-	1,407,145	-	3,418,888	3,418,888		
Interest and fiscal changes	2,034,814	-	-	-	-	(2,034,814)	(2,034,814)		
Total business-type activities	16,384,240	16,361,169	-	1,407,145	-	1,384,074	1,384,074		
Total primary government	\$ 70,158,061	\$ 22,080,121	\$ 4,783,239	\$ 5,077,067	(39,601,708)	1,384,074	(38,217,634)		
COMPONENT UNIT									
Hattiesburg Convention Commission	\$ 6,709,934	\$ 2,598,683	\$ -	\$ 145,361				\$ (3,965,890)	
Total component unit	\$ 6,709,934	\$ 2,598,683	\$ -	\$ 145,361				\$ (3,965,890)	
GENERAL REVENUES:									
Taxes:									
Property taxes levied for general purposes					13,899,296	-	13,899,296	-	
Property taxes levied for debt services					3,785,900	-	3,785,900	-	
Sales tax					21,777,709	-	21,777,709	-	
Franchise taxes and other licenses and permits					4,728,782	-	4,728,782	-	
Special sales tax					-	-	-	4,636,322	
Unrestricted investment earnings					181,505	10,144	191,649	2,025	
Other local sources					454,117	-	454,117	-	
Miscellaneous					1,002,980	207,496	1,210,476	-	
Gain on sale of assets					77,984	-	77,984	-	
Total general revenues and transfers					45,908,273	217,640	46,125,913	4,638,347	
Change in Net Position					6,306,565	1,601,714	7,908,279	672,457	
Net Position - Beginning of year					128,231,669	68,552,067	196,783,736	18,961,799	
Prior period adjustment					(8,468,913)	190,401	(8,278,512)	(221,175)	
Net Position- Beginning as restated					119,762,756	68,742,468	188,505,224	18,740,624	
Net Position - End of year					\$ 126,069,321	\$ 70,344,182	\$ 196,413,503	\$ 19,413,081	

The notes to the financial statements are an integral part of this statement.

City of Hattiesburg, Mississippi
Balance Sheet
Governmental Funds

September 30, 2014

	General Fund	Other Governmental Funds	Total Governmental Funds
Assets			
Cash and cash equivalents	\$ 6,725,625	\$ 7,488,830	\$ 14,214,455
Sales tax receivable	1,809,261	-	1,809,261
Intergovernmental receivable	209,243	285,157	494,400
Fines receivable, net of allowance	3,026,854	-	3,026,854
Other receivables	848,928	17,128	866,056
Due from other funds	261,465	193,993	455,458
Property taxes receivable	12,794,538	3,853,379	16,647,917
Due from other agencies	8,822	-	8,822
Gas and oil inventory	86,595	-	86,595
Advances to other funds	300,000	-	300,000
Total assets	\$ 26,071,331	\$ 11,838,487	\$ 37,909,818
Liabilities			
Accounts payable	275,219	47,805	323,024
Accrued wages and benefits	1,092,317	107,850	1,200,167
Due to other funds	155,880	39,553	195,433
Other liabilities	778,184	352,288	1,130,472
Due to component unit	200,000	-	200,000
Due to other agencies	91,958	-	91,958
Advances from other funds	-	300,000	300,000
Total liabilities	2,593,558	847,496	3,441,054
Deferred Inflows of Resources			
Unavailable revenue - property taxes	12,669,250	3,825,000	16,494,250
Unavailable revenue - fines	3,026,854	-	3,026,854
Total deferred inflows of resources	15,696,104	3,825,000	19,521,104
Fund Balances			
Nonspendable			
Inventories	86,595	-	86,595
Long-term interfund advance	300,000	-	300,000
Restricted			
Street improvements and repairs	-	789,863	789,863
Law enforcement	-	297,864	297,864
Airport projects	-	397,600	397,600
Mass transit	-	309,405	309,405

Continued

The notes to the financial statements are an integral part of this statement.

City of Hattiesburg, Mississippi
Balance Sheet
Governmental Funds

September 30, 2014

	General Fund	Other Governmental Funds	Total Governmental Funds
Fund Balances (Cont.)			
Restricted (Cont.)			
Debt service	-	3,764,608	3,764,608
Parks and recreation projects	-	2,400	2,400
Economic development	-	48,115	48,115
Human/social assistance	10,593	-	10,593
Committed			
Parks and recreation	-	654,653	654,653
Fire protection	-	871,532	871,532
Street improvement and repairs	-	3,904	3,904
Law enforcement	-	36,640	36,640
Assigned			
General government	110,881	-	110,881
Public safety	10,826	-	10,826
Public services	2,429,275	-	2,429,275
Other services	36,432	-	36,432
Unassigned	4,797,067	(10,593)	4,786,474
Total fund balances	7,781,669	7,165,991	14,947,660
Total liabilities, deferred inflows of resources and fund balances	\$ 26,071,331	\$ 11,838,487	\$ 37,909,818

Concluded

The notes to the financial statements are an integral part of this statement.

City of Hattiesburg, Mississippi
Reconciliation of the Governmental Funds Balance Sheet
to the Government-wide Statement of Net Position

September 30, 2014

Total fund balances for governmental funds	\$ 14,947,660
--	---------------

Total net position reported for governmental activities in the statement of net position is different because:

Capital assets used in governmental activities are not financial resources and therefore are not reported in the funds.

Land	29,753,609	
Construction in progress	4,682,275	
Infrastructure, net of \$73,562,099		
accumulated depreciation	69,716,365	
Buildings and improvements, net of \$22,906,857		
accumulated depreciation	20,493,681	
Machinery and equipment, net of \$26,476,211		
accumulated depreciation	6,608,473	
Total capital assets		131,254,403

Other long-term assets are not available to pay for current period expenditures and therefore are not reported as deferred revenue in the funds.	3,026,854
--	-----------

Receivables not received within thirty days of year end are not reported in the funds.

Accounts receivable - solid waste services	119,933	
Sales tax receivable	1,769,745	
Property tax receivable	35,716	
Other tax receivable	10,815	
Total receivables not received within thirty days of year end		1,936,209

Other long-term assets are not available to pay for current period expenditures and therefore are not reported in the funds.	4,498,063
--	-----------

Continued

City of Hattiesburg, Mississippi
Reconciliation of the Governmental Funds Balance Sheet
to the Government-wide Statement of Net Position

September 30, 2014

Long-term liabilities applicable to the City's governmental activities are not due and payable in the current period and accordingly are not reported as fund liabilities. Interest on long-term debt is not accrued in the governmental funds, but rather is recognized as an expenditure when due. All liabilities - both current and long-term - are reported in the statement of net position.

Accrued interest on bonds and notes		(200,772)
General obligation bonds	(13,845,000)	
Limited obligation tax increment financing bonds	(8,240,000)	
Limited obligation economic development bonds and notes	(3,015,170)	
Capital leases	(2,385,761)	
Compensated absences	(1,907,165)	
Total long-term liabilities		<u>(29,393,096)</u>
Total net position of governmental activities		<u>\$ 126,069,321</u>

Concluded

The notes to the financial statements are an integral part of this statement.

City of Hattiesburg, Mississippi
Statement of Revenues, Expenditures,
and Changes in Fund Balances
Governmental Funds

Year ended September 30, 2014

	General Fund	Other Governmental Funds	Total Governmental Funds
Revenues			
General property taxes	\$ 12,914,907	\$ 4,847,046	\$ 17,761,953
Sales tax collections	21,630,769	-	21,630,769
Other taxes	23,824	-	23,824
Licenses and permits	4,458,451	-	4,458,451
Fines, forfeitures and penalties	1,735,764	159,373	1,895,137
Interest, rents, and concessions	109,773	10,113	119,886
Intergovernmental	1,202,130	7,282,541	8,484,671
Charges for services	2,377,427	193,419	2,570,846
Other revenues	727,521	433,387	1,160,908
Total revenues	45,180,566	12,925,879	58,106,445
Expenditures			
Current:			
General government	7,045,870	-	7,045,870
Public safety	20,591,063	270,789	20,861,852
Public services	10,538,872	4,100,202	14,639,074
Other services	1,570,718	974,996	2,545,714
Mass transit	-	1,375,538	1,375,538
Culture and recreation	-	4,105,118	4,105,118
Human/social assistance	154,962	961,568	1,116,530
Economic development	160,000	2,304,222	2,464,222
Debt Service:			
Principal payments	1,566,493	3,789,882	5,356,375
Interest and fiscal charges	137,115	850,819	987,934
Total expenditures	41,765,093	18,733,134	60,498,227
Excess (deficiency) of revenues over expenditures	3,415,473	(5,807,255)	(2,391,782)

Continued

The notes to the financial statements are an integral part of this statement.

City of Hattiesburg, Mississippi
Statement of Revenues, Expenditures,
and Changes in Fund Balances
Governmental Funds

Year ended September 30, 2014

	General Fund	Other Governmental Funds	Total Governmental Funds
Other Financing Sources			
Transfers in	\$ -	\$ 4,112,759	\$ 4,112,759
Transfers out	(3,465,500)	(247,924)	(3,713,424)
Other sources	155,077	2,600,000	2,755,077
Total other financing sources (uses)	(3,310,423)	6,464,835	3,154,412
Net Change in Fund Balance	105,050	657,580	762,630
Fund balances - beginning of year	7,676,619	6,508,411	14,185,030
Fund balances - end of year	\$ 7,781,669	\$ 7,165,991	\$ 14,947,660

Concluded

The notes to the financial statements are an integral part of this statement.

City of Hattiesburg, Mississippi
Reconciliation of the Statement of Revenues, Expenditures,
and Changes in Fund Balances of
Governmental Funds to the Statement of Activities

Year ended September 30, 2014

Net change in fund balances - governmental funds	\$	762,630
--	----	---------

Governmental funds report capital outlays as expenditures. However, in the statement of activities, the cost of those assets is allocated over their estimated useful lives and reported as depreciation expense. This is the amount by which capital outlays (\$9,676,151) exceed depreciation expense (\$7,892,558) in the current period.

1,783,593

Intergovernmental revenue is recognized on the accrual basis in the statement of activities and is also increased for revenues received more than thirty days after year end.

Accounts receivable - solid waste services	(153,837)	
Sales tax receivable	146,940	
Property tax receivable	(76,757)	
Other tax receivable	(14,779)	

Total change in receivables not received within thirty days of year end		(98,433)
---	--	----------

Fine revenue deferred in the funds for the modified accrual basis during the current year decreased whereas recognition is required as earned on the statement of activities using the accrual basis of accounting.

1,406,806

Proceeds from issuance of long-term debt are reported in the governmental funds. However, in the statement of net position a long-term liability is recorded. Repayments of long-term debt are reported as expenditures in the governmental funds but are recorded against the liability in the statement of net position.

Net change of proceeds and repayments of long-term debt		2,756,376
---	--	-----------

Continued

City of Hattiesburg, Mississippi
Reconciliation of the Statement of Revenues, Expenditures,
and Changes in Fund Balances of
Governmental Funds to the Statement of Activities

Year ended September 30, 2014

Under the modified accrual basis of accounting used in governmental funds, expenditures are not recognized for transactions that are not normally paid with expendable available financial resources. In the statement of activities, however, which is presented on the accrual basis, expenses and liabilities are reported regardless of when financial resources are available. In addition, interest on long-term debt is not recognized under the modified accrual basis of accounting until due, rather than as it accrues. The following adjustments combine the net changes of the two balances:

Compensated absences	(99,927)	
Accrued interest on bonds and notes	<u>94,047</u>	
Combined adjustment		(5,880)

Governmental funds report annual note repayment received (\$460,511) as an installment receipt. In the statement of activities, only the portion of these payments attributable to interest is reported as interest revenue (\$161,984).

(298,527)

Change in net position of governmental activities

\$ 6,306,565

Concluded

City of Hattiesburg, Mississippi
Statement of Net Position
Proprietary Fund

<u>September 30, 2014</u>	<u>Combined Water and Sewer System</u>
Assets	
Current Assets	
Cash and equivalents - unrestricted	\$ 5,568,029
Accounts receivable - trade (net of allowance for doubtful accounts of \$1,863,451)	1,017,777
Grants receivable	46,157
Total current assets	6,631,963
Noncurrent Assets	
Cash and equivalents - restricted	1,156,675
Cash with fiscal agents - restricted	22,615,278
Capital Assets	
Land	315,243
Construction in progress	9,118,473
Infrastructure, net	91,109,182
Buildings and improvements, net	25,994
Machinery and equipment, net	1,288,145
Total noncurrent assets	125,628,990
Total assets	132,260,953
Deferred Outflow of Resources	
Prepaid bond insurance	288,609
Liabilities	
Current Liabilities	
Due to governmental funds	260,025
Sales tax payable	29,632
Accounts payable	220,975
Accrued wages and benefits	97,759
Accrued interest payable	473,380
Other liabilities	935,359
Unamortized bond premium - current	17,507
Revenue bonds - current	1,690,000
General obligation bonds - current	585,000
General obligation note payable - current	392,528
Compensated absences - current	21,688
Total current liabilities	4,723,853

Continued

The notes to the financial statements are an integral part of this statement.

City of Hattiesburg, Mississippi
Statement of Net Position
Proprietary Fund

<i>September 30, 2014</i>	Combined Water and Sewer System
Non-Current Liabilities	
Revenue bonds	47,210,000
General obligation bonds	8,050,000
General obligation note payable	691,043
Unamortized bond premium	250,912
Compensated absences	122,897
Customer meter deposits payable from restricted assets	1,156,675
Total non-current liabilities	57,481,527
Total liabilities	62,205,380
Net Position	
Net investment in capital assets	60,747,195
Restricted for debt service	4,838,130
Unrestricted	4,758,857
Total net position	\$ 70,344,182
	Concluded

The notes to the financial statements are an integral part of this statement.

City of Hattiesburg, Mississippi
Statement of Revenues, Expenses,
and Changes in Net Position
Proprietary Fund

<i>September 30, 2014</i>	Combined Water and Sewer System
Operating Revenues	
Water charges	\$ 7,619,070
Sewer charges	8,521,728
Sewer connections	20,228
Turn-on fees	66,060
Taps	134,084
Total operating revenues	16,361,170
Operating Expenses	
Personal services	2,427,044
Other services and charges	5,755,783
Supplies and expenses	1,045,054
Depreciation	3,362,448
Other operating expenses	861,098
Total operating expenses	13,451,427
Operating Income	2,909,743
Non-Operating Revenues (Expenses)	
Interest revenue	10,144
Interest expenses	(2,034,814)
Other expenses	(898,000)
Other revenues	207,496
Total non-operating revenues (expenses)	(2,715,174)
Income before Capital Contribution and Transfers	194,569
Intergovernmental capital contributions	1,407,145
Change in net position	1,601,714
Net position - beginning of year	68,552,067
Prior period adjustment	190,401
Net position - beginning, as restated	68,742,468
Net position - end of year	\$ 70,344,182

The notes to the financial statements are an integral part of this statement.

City of Hattiesburg, Mississippi
Statement of Cash Flows
Proprietary Fund

<i>Year ended September 30, 2014</i>	Combined Water and Sewer System
Cash Flows from Operating Activities	
Receipts from customers	\$ 15,948,880
Payments to suppliers and service providers	(7,571,788)
Payments to employees for salaries and benefits	(2,376,308)
Net cash provided by operating activities	6,000,784
Cash Flows from Noncapital Financing Activities	
Other cash receipts	207,496
Net cash provided by noncapital financing activities	207,496
Cash Flows from Capital and Related Financing Activities	
Principal payments - bonds and notes	(5,500,287)
Intergovernmental cash receipts	2,119,944
Acquisition and construction of capital assets	(5,754,031)
Capitalized interest paid on capital debt	(22,420)
Bond issuance cost	(898,000)
Interest paid on capital debt	(1,772,332)
Proceeds from bonds and notes	27,882,573
Net cash provided by capital and related financing activities	16,055,447
Cash Flows from Investing Activities	
Interest Income	10,144
Net cash provided by investing activities	10,144
Net Increase in Cash and Cash Equivalents	22,273,871
Cash and Cash Equivalents - Beginning of year	7,066,111
Cash and Cash Equivalents - End of year	\$ 29,339,982
Displayed on statement of net position as:	
Cash and equivalents - unrestricted	\$ 5,568,029
Cash and equivalents - restricted	1,156,675
Cash with fiscal agent - restricted	22,615,278
	\$ 29,339,982

Continued

The notes to the financial statements are an integral part of this statement.

City of Hattiesburg, Mississippi
Statement of Cash Flows
Proprietary Fund

<i>Year ended September 30, 2014</i>	Combined Water and Sewer System
Reconciliation of Operating Income to Net Cash Provided by Operating Activities:	
Operating Income	\$ 2,909,743
Adjustments to Reconcile Operating Income to Net Cash Provided by Operating Activities:	
Depreciation expense	3,362,448
Changes in assets and liabilities:	
Increase in accounts receivable - trade	(154,111)
Increase in prepaid bond insurance	(165,940)
Decrease in amount due to governmental funds	(845,622)
Increase in sales tax payable	15,534
Decrease in accounts payable	(209,735)
Increase in accrued wages and benefits	97,759
Increase in sales tax payable	935,359
Increase in customer meter deposits	55,349
Total adjustments	3,091,041
Net Cash Provided by Operating Activities	\$ 6,000,784
	Concluded

The notes to the financial statements are an integral part of this statement.

City of Hattiesburg, Mississippi
Statement of Fiduciary Net Position
Fiduciary Funds

	Police/Fireman Disability & Relief Pension		
	Trust Fund	Agency Funds	
<i>September 30, 2014</i>			
Assets			
Cash and cash equivalents	\$ 77,603	\$ 2,073,902	
Cash and cash investments with fiscal agent	23,089,592	-	
Property taxes and fees receivable	11,561	148,446	
Sales tax receivable	-	442,766	
Total assets	\$ 23,178,756	\$ 2,665,114	
Liabilities			
Employee contribution payable	\$ -	\$ 338,720	
Due to other funds	-	1,662,891	
Other liabilities	-	49,575	
Amounts held in custody for others	-	613,928	
Total liabilities	\$ -	\$ 2,665,114	
Net Position			
Net position restricted for pension beliefs	\$ 23,178,756	\$ -	

The notes to the financial statements are an integral part of this statement.

City of Hattiesburg, Mississippi
Statement of Changes in
Fiduciary Net Position
Fiduciary Fund

	Police/Fireman Disability & Relief Pension Trust Fund
<i>Year ended September 30, 2014</i>	
Additions	
Contributions:	
Plan members	\$ 9,524
Total contributions	9,524
Property tax levy	1,642,894
Investment earnings	3,714,122
Total additions	5,366,540
Deductions	
Benefits	3,322,049
Administrative expenses	48,540
Total deductions	3,370,589
Change in net position	1,995,951
Net position - beginning of year	21,182,805
Net position - end of year	\$ 23,178,756

The notes to the financial statements are an integral part of this statement.

NOTES TO FINANCIAL STATEMENTS

City of Hattiesburg, Mississippi
Notes to Financial Statements

NOTE 1: SUMMARY OF SIGNIFICANT ACCOUNTING POLICIES

General Information

The City of Hattiesburg, Mississippi (the City) was incorporated in 1884 under the laws of the State of Mississippi and presently operates under a Mayor/Council form of government. It is the third largest municipality in the state with nearly 50,000 residents. The policy-making and legislative authority, as well as budgetary responsibilities, are vested with the City Council. The following services are provided by the City: Public safety (Police, Fire, and Code Enforcement), Public Works, Engineering, Solid Waste Collection, Water and Sewer, Social and Recreational, Mass Transit, Federal Programs, Urban Development, and General Administrative Services.

The accounting and reporting framework and the more significant accounting policies and practices are discussed in subsequent sections of this Note. The remainder of the notes are organized to provide explanations, including required disclosures, of the City's financial activities.

Reporting Entity

The City is a charter city in which citizens elect the mayor at large and five council members by wards. The accompanying financial statements present the City's primary government and its component unit, an entity for which the government is considered to be financially accountable. The discretely presented component unit is reported in a separate column in the government-wide financial statements to emphasize that it is legally separate from the government.

Discretely presented component unit

The Hattiesburg Convention Commission (the Commission) is composed of a seven member board whose members are appointed by the Hattiesburg City Council. The purpose of the Commission is to promote conventions and tourism. The Commission has the authority over all matters relating to the establishment, development, construction, furnishing, and equipping of convention and tourism related facilities. The Commission is primarily funded by a 2% sales tax on local food, beverage, and alcoholic beverage package retailer permits. The Commission is presented as a governmental fund type. Pursuant to component unit criteria guidelines, the convention commission is presented as a discretely presented component unit based upon the budgetary oversight provided by the City in conjunction with other related criteria including, but not limited to, the City's ability to make board appointments and the convention commission's status as a legally separate entity.

A separate financial statement of the Commission can be obtained by contacting the Hattiesburg Convention Commission, 1 Convention Center Plaza, Hattiesburg, Mississippi 39401.

City of Hattiesburg, Mississippi
Notes to Financial Statements

NOTE 1: SUMMARY OF SIGNIFICANT ACCOUNTING POLICIES (Continued)

Government-wide and fund financial statements

The government-wide financial statements (i.e., the statement of net position and the statement of activities) report information on all of the nonfiduciary activities of the primary government and its component unit. Governmental activities, which normally are supported by taxes and intergovernmental revenues, are reported separately from business-type activities, which rely to a significant extent on fees and charges for support. Likewise, the primary government is reported separately from a certain legally separate component unit for which the primary government is financially accountable.

The statement of activities demonstrates the degree to which the direct expenses of a given function or segment are offset by program revenues. Direct expenses are those that are clearly identifiable with a specific function or segment. Program revenues include 1) charges to customers or applicants who purchase, use, or directly benefit from goods, services, or privileges provided by a given function or segment and 2) grants and contributions that are restricted to meeting the operational or capital requirements of a particular function or segment. Taxes and other items not properly included among program revenues are reported instead as general revenues.

Separate financial statements are provided for governmental funds, proprietary funds, and fiduciary funds, even though the latter are excluded from the government-wide financial statements. The major individual governmental fund and the other governmental funds are reported as separate columns in the fund financial statements. Internal activities, including interfund transfers and due to/due from balances attributable to governmental activities have been eliminated for government-wide financial statement presentation purposes.

Measurement focus, basis of accounting, and financial statement presentation

The government-wide financial statements are reported using the economic resources measurement focus and the accrual basis of accounting, as are the proprietary fund and fiduciary fund financial statements. Revenues are recorded when earned and expenses are recorded when a liability is incurred, regardless of the timing of related cash flows. Property taxes are recognized as revenues in the year for which they are levied. Grants and similar items are recognized as revenue as soon as all eligibility requirements imposed by the provider have been met.

Governmental fund financial statements are reported using the current financial resources measurement focus and the modified accrual basis of accounting. Revenues are recognized as soon as they are both measurable and available. Revenues are considered to be available when they are collectible within the current period or soon enough thereafter to pay liabilities of the current period. For this purpose, the City considers revenues to be available if they are collected within thirty (30) days of the end of the current fiscal period. Expenditures generally are recorded when a

City of Hattiesburg, Mississippi
Notes to Financial Statements

NOTE 1: SUMMARY OF SIGNIFICANT ACCOUNTING POLICIES (Continued)

liability is incurred, as under accrual accounting. However, debt service expenditures, as well as expenditures related to compensated absences and claims and judgments, are recorded only when payment is due.

Property taxes, sales taxes, franchise taxes, licenses, and interest associated with the current fiscal period are all considered to be susceptible to accrual and so have been recognized as revenues of the current fiscal period. Only the portion of special assessments receivable due within the current fiscal period is considered to be susceptible to accrual as revenue of the current period. All other revenue items are considered to be measurable and available only when cash is received by the City.

The City reports the following major governmental fund:

General Fund - The *General Fund* is the City's primary operating fund. It accounts for all financial resources of the general government, except those required to be accounted for in another fund. Activities accounted for in the general fund include police and fire protection, public services, general government, sanitation, city courts, urban development, and other services.

The City reports the following major proprietary fund:

Combined Water and Sewer System Fund - The Combined Water and Sewer System Fund accounts for the activities of the water and sewer system. The City operates the sewage treatment plant, sewage pumping stations and collection systems, and the water distribution system.

Additionally, the City reports the following fund types:

Police/Fireman Disability and Relief Pension Trust Fund - The Police/Fireman Disability and Relief Pension Trust Fund is used to account for resources legally held in trust for use by the City's uniformed police officers and firefighters that were employed prior to July 1, 1987. This fund provides retirement and disability benefits and death benefits to plan members and beneficiaries.

Agency Funds - The City's agency funds account for employee payroll tax withholdings, initial tax deposits from the county tax collectors, initial special sales tax receipts, and the Forrest County Industrial Park Commission's fund.

Private sector standards of accounting and financial reporting issued prior to December 1, 1989, generally are followed in both the government-wide and proprietary fund financial statements to the extent that those standards do not conflict with or contradict guidance of the Governmental

City of Hattiesburg, Mississippi
Notes to Financial Statements

NOTE 1: SUMMARY OF SIGNIFICANT ACCOUNTING POLICIES (Continued)

Accounting Standards Board. Governments also have the *option* of following subsequent private-sector guidance for their business-type activities and enterprise funds, subject to this same limitation. The government has elected not to follow subsequent private-sector guidance.

As a general rule, the effect of interfund activity has been eliminated from the government-wide financial statements. Exceptions to this general rule are payments-in-lieu of taxes and other charges between the government's water and sewer function and various other functions of the government. Elimination of these charges would distort costs and program revenues reported for the various functions concerned.

Amounts reported as program revenues include 1) charges to customers or applicants for goods, services, or privileges provided, 2) operating grants and contributions, and 3) capital grants and contributions, including special assessments. Internally dedicated resources are reported as general revenues rather than as program revenues. Likewise, general revenues include all taxes.

The proprietary fund distinguishes operating revenues and expenses from nonoperating items. Operating revenues and expenses generally result from providing services and producing and delivering goods in connection with a proprietary fund's principal ongoing operations. The principal operating revenues of the water and sewer system enterprise fund are charges to customers for sales and services. The water and sewer system also recognizes as operating revenue the portion of tap fees intended to recover the cost of connecting new customers to the system. Operating expenses for proprietary funds include the cost of sales and services, administrative expenses, and depreciation on capital assets. All revenues and expenses not meeting this definition are reported as nonoperating revenues and expenses.

When both restricted and unrestricted resources are available for use, it is the government's policy to use restricted resources first, then unrestricted resources as they are needed.

Assets, liabilities, deferred outflows/inflows of resources, and net position/fund balance

Deposits and investments

The government's cash and cash equivalents are considered to be cash on hand, demand deposits, and short-term investments with original maturities of three months or less from the date of acquisition.

To maximize interest earnings, the City's cash resources are combined to form a cash pool. Excluded from this pool is the cash of the Water and Sewer Fund, the 1999 Tax Increment Financing Bond and Interest and Construction Funds, the Water and Sewer USA Yield Bond and Interest and Construction Funds, the Community Development Block Grant Fund for Entitlement and HOME

City of Hattiesburg, Mississippi
Notes to Financial Statements

NOTE 1: SUMMARY OF SIGNIFICANT ACCOUNTING POLICIES (Continued)

Entitlement, the 2001 Bond Construction Fund, the 1998 Infrastructure Fund, the Group Insurance Trust Fund, the Series 2006 Water and Sewer Bond Funds, and certain other legally restricted funds. Investments for the City and its component unit are reported at fair value.

Receivables and payables

Activity between funds that is representative of lending/borrowing arrangements outstanding at the end of the fiscal year is referred to as either "due to/from other funds" (i.e., the current portion of interfund loans) or "advances to/from other funds" (i.e., the non-current portion of interfund loans). All other outstanding balances between funds are reported as "due to/from other funds." Any residual balances outstanding between the governmental activities and business-type activities are reported in the government-wide financial statements as "internal balances."

All sales, property tax, and notes receivables are considered collectible; therefore no reduction has been made for an allowance for these receivables. Fines receivable is reported net of allowance for uncollectible accounts of \$15,366,150 at September 30, 2014. Credits against fines are applied for any jail time served, community service, or electronic monitoring. Since any such credits are not known until actual events occur, the amounts of those credits cannot be reasonably estimated before they are earned. Therefore, future credits to be applied against existing fines receivable are not estimated or reflected in the City's financial statements.

Customer accounts receivable in the enterprise fund are attributable to unpaid balances at year-end for charges for services. The City estimates the allowance for doubtful water and sewer account balances based upon a review of balances and status of customer accounts and upon consideration of historical collection trends and other factors.

Property taxes are levied annually for the upcoming fiscal year beginning October 1st on property values assessed as of the previous January 1st. Such levy, which establishes a lien against the underlying property, is made by the City Council in September before the beginning of the fiscal year. Property taxes are recognized in the year for which levied. Property tax statements on real property are typically mailed in December each year, with the taxes due annually on February 1st. All taxes are collected and remitted to the City on a monthly basis by Forrest and Lamar County governments. Delinquent tax payments, received throughout the year, are recognized as revenue in the year received. Property with delinquent taxes as of August is subject to sale for collection of such taxes. Property taxes on vehicles are assessed annually and become due throughout the year based upon the month of acquisition.

Inventories and prepaid items

All inventories are valued at the lower of cost using the first-in/first-out (FIFO) method or market. Inventories of governmental funds are recorded as expenditures when consumed rather than when purchased.

City of Hattiesburg, Mississippi
Notes to Financial Statements

NOTE 1: SUMMARY OF SIGNIFICANT ACCOUNTING POLICIES (Continued)

Certain payments to vendors reflect costs applicable to future accounting periods and are recorded as prepaid items in both government-wide and fund financial statements.

Capital assets

Capital assets, which include property, plant, equipment, and infrastructure assets (e.g., roads, bridges, street lights, sewer and water lines, and similar items), are reported in the applicable governmental or business-type activities columns in the government-wide financial statements. Capital assets are defined by the government as assets with an initial, individual cost of more than \$5,000 and an estimated useful life in excess of two years. Such assets are recorded at historical cost or estimated historical cost if purchased or constructed. Donated capital assets are recorded at estimated fair market value at the date of donation.

The costs of normal maintenance and repairs that do not add to the value of the asset or materially extend assets lives are not capitalized.

Major outlays for capital assets and improvements are capitalized as projects are constructed. Interest incurred during the construction phase of capital assets of business-type activities is included as part of the capitalized value of the assets constructed.

Property, plant, and equipment of the primary government, as well as the component unit, is depreciated using the straight line method over the following estimated useful lives:

Buildings and improvements	20 - 50 years
Infrastructure	18 - 50 years
Machinery and equipment	5 - 10 years

Deferred outflows/inflows of resources

In addition to assets, the statement of net position will sometimes report a separate section for deferred outflows of resources. This separate financial statement element represents a consumption of net position that applies to a future period(s) and so will not be recognized as an outflow of resources (expense/expenditure) until then. The City reports prepaid insurance on the Water & Sewer Revenue Bonds in the government-wide and the proprietary statements of net position as a deferred outflow of resources. Bond insurance paid from debt proceeds as a credit enhancement feature with the bonds is deferred and amortized over the life of the bonds.

In addition to liabilities, the statement of net position or the governmental funds balance sheet will sometimes report a separate section for deferred inflows of resources. This separate financial statement element represents an acquisition of net position or fund balance that applies to a future period(s) and so will not be recognized as an inflow of resources (revenue) until that time. The City

City of Hattiesburg, Mississippi
Notes to Financial Statements

NOTE 1: SUMMARY OF SIGNIFICANT ACCOUNTING POLICIES (Continued)

reports property taxes levied for the next fiscal year as unearned revenue in the government-wide statement of net position. The governmental funds balance sheet reports unavailable revenues from two sources: property taxes and fines. These amounts are deferred and recognized as an inflow of resources in the period that the amounts become available.

Compensated absences

It is the City's policy to permit employees to accumulate earned but unused vacation, sick pay, overtime, and holiday pay benefits. There is no liability for unpaid accumulated sick leave since the City does not have a policy to pay any amounts when employees separate from service with the government. All vacation, overtime, and holiday pay is accrued when incurred in the government-wide fund financial statements and in proprietary fund statements. A liability for these amounts is reported in governmental funds only if they are expected to be paid from current resources, for example, as a result of employee resignations and retirements, based on management's estimates.

Long-term obligations

In the government-wide financial statements and the proprietary fund type in the fund financial statements, long-term debt and other long-term obligations are reported as liabilities in the applicable governmental activities, business-type activities, or proprietary fund type statement of net position. Bond discounts and premiums are amortized over the life of the related bonds. Bond issuance costs, other than prepaid insurance costs, are recognized as expenses in the period incurred. Prepaid insurance costs are reported as an asset and are recognized as expenses over the duration of the related debt.

Governmental fund types recognize bond issuance costs during the current period. The face amount of debt is reported as other financing sources, and bond discount is recorded as an other financing use. Issuance costs, whether or not withheld from the actual debt proceeds received, are reported as other services in expenditures.

Net position

The government-wide statement of net position presents financial information on all of the City's assets, liabilities, and deferred inflow/outflows of resources, with the difference reported as net position. Net position invested in capital assets, net of related debt consists of capital assets, net of accumulated depreciation, reduced by the outstanding balances of any borrowing used for the acquisition, construction or improvements of those assets, and adding back any unspent proceeds. Net position is reported as restricted when there are limitations imposed on their use either through enabling creditors, grantors, or laws or regulations of other governments.

City of Hattiesburg, Mississippi
Notes to Financial Statements

NOTE 1: SUMMARY OF SIGNIFICANT ACCOUNTING POLICIES (Continued)

Fund balance policies

The City provides fund balance categories to report the nature and extent of the constraints placed on a government's fund balances. The following classifications describe the relative strength of the spending constraints placed on the purposes for which resources can be used:

- Nonspendable fund balance – amounts that are not in spendable form, such as inventories and prepaid items, or are legally or contractually required to remain intact.
- Restricted fund balance – amounts constrained to specific purposes by their providers (such as grantors, bondholders, and higher levels of government) through constitutional provisions; or by enabling legislation.
- Committed fund balance – amounts that can only be used for specific purposes pursuant to constraints imposed by formal action of the government's highest level of decision-making authority.
- Assigned fund balance – amounts a government intends to use for a specific purpose; intent can be expressed by the governing body or official to which the governing body has delegated the authority to assign amounts to be used for specific purposes.
- Unassigned fund balance – the residual amounts that are available for any purpose; positive amounts are reported only in the general fund.

The City Council (the City's highest level of decision-making authority) establishes (and modifies or rescinds) fund balance commitments by passage of resolutions that also establish the City's spending policy that prescribes that restricted fund balance amounts are to be spent first, followed by committed, assigned and, lastly, unassigned fund balances.

The City does not have a formal minimum fund balance policy but transfers resources among funds as necessary to address any deficiencies at the fund level.

Budgets and Budgetary Accounting

The City's procedures for establishing its budget and for reporting budgetary data reflected in the financial statements are as follows:

1. In August, the City's Chief Financial Officer submits to the City Council a proposed operating budget for the fiscal year commencing the following October 1. The operating budget includes proposed expenditures and the means of financing them.
2. Prior to September 15, the budget for the upcoming fiscal year is legally enacted through the passage of an ordinance by the City Council. The budget may be subsequently amended by action of the City Council.

City of Hattiesburg, Mississippi
Notes to Financial Statements

NOTE 1: SUMMARY OF SIGNIFICANT ACCOUNTING POLICIES (Continued)

3. The City's Chief Financial Officer is authorized to transfer budgeted amounts within departments within the published expenditure categories; however, any revisions that alter the total expenditures of any fund must be approved by the City Council.
4. All funds, with the exception of Trust and Agency Funds, are budgeted (General Fund, Special Revenue Funds, Debt Service Funds, and Capital Projects Funds are budgeted). These budgets are prepared on a cash basis, modified for encumbrances for goods and services which have been received. The comparison of original and final budget to actual for the General Fund is presented in Schedule 1.

Each fund's appropriated budget is prepared on a detailed line item basis. Revenues are budgeted by source. Pursuant to the Mississippi State Department of Audit's prescribed format, expenditures are budgeted by department and class as follows: personal services, supplies, other services and charges, capital outlays, transfers, debt service. This constitutes the legal level of control. Expenditures may not exceed appropriations at this level. All budget revisions at this level are subject to final approval of the City Council. Cumulative increases to departmental expenditures in excess of 10% must also be published in the local newspaper.

Encumbrances arise from the issuance of purchase orders, which must be within the adopted budgetary limits. Encumbrances are recorded when purchase orders are issued but are not considered expenditures until liabilities for payments are incurred upon receipt of goods or services. Encumbrances do not lapse at the close of the fiscal year but are carried forward. If necessary, subsequent year budgets are amended to cover prior year encumbrances.

Change in Accounting Principle

Effective for the year ended September 30, 2014, the City implemented GASB Statement No. 65, *Items Previously Reported as Assets and Liabilities*. In accordance with this standard, debt issuance costs other than prepaid insurance costs are recognized as an expense in the period incurred rather than deferred and amortized over the life of the debt issue. Implementation of this standard had no effect on previously reported amounts.

Use of estimates

The preparation of financial statements in conformity with accounting principles generally accepted in the United States of America requires management to make estimates and assumptions. This will affect the reported amounts of assets and liabilities, disclosure of contingent assets and liabilities at the date of the financial statements, and the reported amounts of revenues and expenses during the reporting period. Actual results could differ from these estimates.

City of Hattiesburg, Mississippi
Notes to Financial Statements

NOTE 1: SUMMARY OF SIGNIFICANT ACCOUNTING POLICIES (Continued)

Subsequent Implementation of Accounting Standards

The Governmental Accounting Standards Board (GASB) has issued Statement No. 68, *Accounting and Financial Reporting for Pensions*, which will be implemented by the City for the year ending September 30, 2015. Implementation of GASB Statement 68 will require the City to restate its September 30, 2014 net position in order to record its proportionate share of the Public Employees Retirement System of Mississippi (PERS) net pension liability. The amount of the necessary adjustment to the City's net position has not yet been determined.

The City has obtained actuarial analyses necessary for implementation of GASB Statement No. 45, *Accounting and Financial Reporting by Employers for Postemployment Benefits Other than Pensions*, which was previously effective but has not yet been implemented and which requires recognition of postemployment benefits including healthcare. Pursuant to this standard, annual costs of other postemployment benefits (OPEB) and the outstanding obligations and commitments for these costs are reported. The City will implement this standard for the year ending September 30, 2015. The effect of implementation has not yet been determined.

City of Hattiesburg, Mississippi
Notes to Financial Statements

NOTE 2: PRIOR PERIOD ADJUSTMENTS

A summary of prior period adjustments reflected on the City's financial statements is presented below:

Explanation	Net Position	Fund Balance
Governmental Activities		
To adjust governmental capital assets, net	\$ (10,578,854)	\$ -
To adjust compensated absences	(225,534)	-
To adjust taxes receivable balances	1,760,872	-
To adjust other receivable balances	563,058	-
To adjust understatement of net position from noncash transaction	11,545	-
	\$ (8,468,913)	\$ -
Business-Type Activities		
To adjust accrued compensated absences	\$ (144,584)	\$ (144,584)
To adjust capitalized interest	294,801	294,801
To adjust prepaid bond insurance	40,184	40,184
	190,401	190,401
Total Primary Government	\$ (8,278,512)	\$ 190,401
Component Unit		
To adjust taxes receivable balances	\$ 341,882	\$ -
To adjust other liabilities	(563,057)	-
	\$ (221,175)	\$ -

NOTE 3: DEPOSITS AND INVESTMENTS

Deposits

The collateral for public entities' deposits in financial institutions are held in the name of the State Treasurer under a program established by the Mississippi State Legislature and is governed by Section 27- 105-5, Miss. Code Ann. (1972). Under this program, the entity's funds are protected through a collateral pool administered by the State Treasurer. Financial institutions holding deposits of public funds must pledge securities as collateral against those deposits. In the event of failure of a financial institution, securities pledged by that institution would be liquidated by the State Treasurer to replace the public deposits not covered by the Federal Depository Insurance Corporation (FDIC).

City of Hattiesburg, Mississippi
Notes to Financial Statements

NOTE 3: DEPOSITS AND INVESTMENTS (Continued)

The carrying amount of the City's deposits with financial institutions reported in the government-wide statements was \$20,939,159 (exclusive of cash with fiscal agents disclosed below). The bank balance was \$24,559,549. The City's long standing, although not formally adopted, investment policy is based upon all bank accounts being fully collateralized (using the procedures described above) and interest-bearing with rates updated on a quarterly basis and benchmarked using verifiable appropriate federal funds rates. Interest is calculated using average balances and recorded monthly.

Custodial Credit Risk - Deposits

Custodial credit risk is defined as the risk that, in the event of a financial institutions failure, the government's deposits may not be returned to it. The City does not have a deposit policy for custodial credit risk. As of September 30, 2014, the City's bank balance was not exposed to custodial credit risk because deposits are covered by the State Treasurer collateral pool.

Cash with Fiscal Agents

The carrying amount of the City's cash with fiscal agents held by financial institutions was \$22,615,278. In addition, the City's discretely presented component unit had cash and investments with fiscal agents of \$4,236,156 at September 30, 2014.

Interest Rate Risk

The City does not have a formal investment policy that limits investment maturities as a means of managing its exposure to fair value losses arising from increasing interest rates.

NOTE 4: NOTES RECEIVABLE

The City has long-term receivables related to financing certain capital asset transactions, as further described below.

Sacred Heart Catholic Church

In 2010, the City acquired and sold certain property to Sacred Heart Catholic Parish. The City's acquisition cost of \$2,500,000 was financed through the issuance of General Obligation Pool Loan Refunding Bonds, Series 2010, to be repaid over 20 years with the final bonds maturing July 1, 2030. In conjunction with that transaction, the City sold the property under an agreement whereby the City provided financing to the buyer. The Catholic Diocese of Biloxi executed a \$2,560,000 promissory note for the purchase price and issuance costs, terms of which require annual payments and agency fees not to exceed \$219,000 at an interest rate not to exceed 5.5%, payments to coincide with the scheduled principal, interest and servicing fees attributable to the City's Series 2010 bonds. At September 30, 2014, the balance of this note receivable was \$2,205,000.

City of Hattiesburg, Mississippi
Notes to Financial Statements

NOTE 4: NOTES RECEIVABLE (Continued)

Hub City Lofts

In 2012, pursuant to Katrina Supplemental CDBG Program grant agreements, the City entered into an arrangement to finance \$2,000,000, for a developer's site acquisition of two historic downtown buildings. The City financed this agreement through a loan from the Mississippi Development Authority (MDA), which requires monthly payments from the City over a 20-year term, bearing interest at 2%, in monthly installments of \$10,118, commencing February 1, 2013 and continuing until February 1, 2033. Pursuant to the City's loan agreement with the developer, HCL Leverage Lender LLC will remit the above-noted monthly payments to the City, and after the receipt of these payments, the City will in turn remit the corresponding payments to MDA. At September 30, 2014, the balance of this note receivable was \$1,855,129.

Hattiesburg Convention Commission

Notes receivable also include amounts due from the Hattiesburg Convention Commission (the Commission), a discretely presented component unit of the City, totaling \$437,934. As further described in Note 19, this balance represents obligations of the Commission for costs incurred by the City for capital renovations of the Saenger Theater, which is operated by the Commission pursuant to a long-term agreement with the City.

City of Hattiesburg, Mississippi
Notes to Financial Statements

NOTE 5: CAPITAL ASSETS

Capital asset activity for the year ended September 30, 2014, was as follows:

September 30, 2014

	Primary Government				
	Beginning Balance	Additions	Retirements	Reclassification	Ending Balance
Governmental Activities:					
Capital assets not being depreciated:					
Land	\$ 3,621,214	\$ -	\$ -	\$ 26,132,395	\$ 29,753,609
Construction in progress	3,073,693	5,843,913	-	(4,235,331)	4,682,275
Total capital assets not being depreciated	6,694,907	5,843,913	-	21,897,064	34,435,884
Capital assets being depreciated:					
Buildings and improvements	43,466,472	409,682	-	(475,616)	43,400,538
Machinery and equipment	32,344,077	1,244,834	(1,469,353)	965,126	33,084,684
Infrastructure	163,487,316	2,177,722	-	(22,386,574)	143,278,464
Total capital assets being depreciated	239,297,865	3,832,238	(1,469,353)	(21,897,064)	219,763,686
Less accumulated depreciation for:					
Buildings and improvements	21,503,293	1,515,597	(477,608)	365,575	22,906,857
Machinery and equipment	25,683,008	2,150,523	(991,745)	(365,575)	26,476,211
Infrastructure	69,335,661	4,226,438	-	-	73,562,099
Total accumulated depreciation	116,521,962	7,892,558	(1,469,353)	-	122,945,167
Total capital assets being depreciated, net	122,775,903	(4,060,320)	-	(21,897,064)	96,818,519
Governmental activities capital assets, net	\$ 129,470,810	\$ 1,783,593	\$ -	\$ -	\$ 131,254,403

City of Hattiesburg, Mississippi
Notes to Financial Statements

NOTE 5: CAPITAL ASSETS (Continued)

September 30, 2014

	Primary Government					
	Beginning Balance	Additions	Retirements	Reclassification	Ending Balance	
Business-Type Activities						
Capital assets not being depreciated:						
Land	\$ 315,243	\$ -	\$ -	\$ -	\$ 315,243	
Construction in progress	13,938,087	5,657,784	-	(10,477,398)	9,118,473	
Total capital assets not being depreciated	14,253,330	5,657,784	-	(10,477,398)	9,433,716	
Capital assets being depreciated:						
Buildings and improvements	321,108	-	-	13,950	335,058	
Machinery and equipment	8,756,783	118,665	(14,387)	75,200	8,936,261	
Infrastructure	101,411,040	-	-	10,388,248	111,799,288	
Total capital assets being depreciated	110,488,931	118,665	(14,387)	10,477,398	121,070,607	
Less accumulated depreciation for:						
Buildings and improvements	199,148	109,916	-	-	309,064	
Machinery and equipment	6,961,215	745,519	(14,387)	(44,231)	7,648,116	
Infrastructure	18,138,862	2,507,013	-	44,231	20,690,106	
Total accumulated depreciation	25,299,225	3,362,448	(14,387)	-	28,647,286	
Total capital assets being depreciated, net	85,189,706	(3,243,783)	-	10,477,398	92,423,321	
Business-Type Activities						
capital assets, net	\$ 99,443,036	\$ 2,414,001	\$ -	\$ -	\$ 101,857,037	

Interest capitalized during the year totaled \$22,420.

City of Hattiesburg, Mississippi
Notes to Financial Statements

NOTE 5: CAPITAL ASSETS (Continued)

Depreciation expense was charged to the functions/programs of the governmental activities of the primary government as follows:

Governmental Activities:

General government	\$ 689,643
Public safety	1,056,961
Public works - which includes the depreciation of infrastructure assets	5,137,170
Health and welfare	14,395
Other services	225,444
Culture and recreation	510,083
Mass transit	258,862
Total depreciation expense - governmental activities	\$ 7,892,558

NOTE 6: INTERFUND RECEIVABLES, PAYABLES AND TRANSFERS

Balances due to/from the various City funds at September 30, 2014, consist of the following:

Receivable Fund	Payable Fund	Amount
General fund	Nonmajor governmental fund	\$ 19,317
General fund	Combined water and sewer system	242,148
Nonmajor governmental fund	Nonmajor governmental fund	20,236
Nonmajor governmental fund	Combined water and sewer system	17,877
Nonmajor governmental fund	General fund	155,880
Total		\$ 455,458

The outstanding balances between funds result mainly from the time lag between the dates that goods and services are provided or reimbursable expenditures occur. These balances are expected to be collected within one year.

Advances to/from other funds for governmental funds at September 30, 2014, consist of the following:

Receivable Fund	Payable Fund	Amount
General fund	Nonmajor governmental fund	\$ 300,000

City of Hattiesburg, Mississippi
Notes to Financial Statements

NOTE 6: INTERFUND RECEIVABLES, PAYABLES AND TRANSFERS (Continued)

The amount payable to the General fund from the nonmajor governmental fund is attributable to working capital loans made to the Community Development Block Grant fund. None of the balance shown is scheduled to be collected in the subsequent year.

The composition of interfund transfers for the year ended September 30, 2014, is as follows:

Transfers Out:	Transfers In:		
	General Fund	Nonmajor Governmental	Total
General fund	\$ -	\$ 3,465,500	\$ 3,465,500
Non major governmental funds	-	247,924	247,924
Total governmental funds	\$ -	\$ 3,713,424	\$ 3,713,424
Agency funds	-	399,335	399,335
Total	\$ -	\$ 4,112,759	\$ 4,112,759

Interfund transfers are authorized components of the budget and are typically are used to (1) move revenues from the fund that statute or budget requires to collect them to the fund that statute or budget requires to expend them, (2) move receipts restricted to debt service from the funds collecting the receipts to the debt service fund as debt service payments become due, and (3) use unrestricted revenues collected in the general fund to finance various programs accounted for in other funds in accordance with budgetary authorizations.

NOTE 7: AD VALOREM TAXES LEVIED FOR OTHER GOVERNMENTAL ENTITIES

Section 35-57-1 et seq., Mississippi Code 1972, requires that the City levy and collect all taxes for and on behalf of the municipal separate school district. Section 39-3-7, Mississippi Code 1972, authorizes the City to levy and collect a tax not in excess of three mills for the support of any public library system located within the municipality.

For the reported fiscal year, the following ad valorem tax levies were made in accordance with the applicable statutory requirements and authorizations:

Entity/Purpose of Levy	Applicable State Law	Mills Levied
School District:		
Operational Support	37-57-105	56.54
School Bonded Indebtedness	37-59-23	8.35
Library (support, upkeep and maintenance of Hattiesburg Public Library System)	39-3-7	1.95

City of Hattiesburg, Mississippi
Notes to Financial Statements

NOTE 8: CLAIMS AND JUDGMENTS

The City provides employee health and accident coverage through a self-insurance program that utilizes a plan administrator as its claims-servicing organization with the City retaining the risk of loss on all claims to which the City is exposed. Premium payments into the plan are established as a part of the City's budgetary process. Actuarial recommendations are provided by the plan administrator, but the City has opted to set premium rates for individual and family coverage at somewhat lower levels, with supplemental transfers into the City's Group Insurance Fund from payroll budgets into the self-insurance fund being remitted when necessary based upon the claims paid during the fiscal year. The City has reinsurance which provides two separate stop loss coverages: specific and aggregate, and these coverages are provided by an outside commercial carrier. For fiscal year 2014, the specific coverage begins when an individual participant's claim exceeds \$100,000, with unlimited maximum benefit per covered person. The aggregate policy covers all submitted claims in excess of the minimum aggregate deductible, which is the greater of \$4,735,299 or 95% of the annualized first monthly aggregate deductible. Maximum covered expenses of \$100,000 per covered person accumulate toward the unlimited maximum aggregate benefit. Claims expenses and liabilities are reported when it is probable that a loss has occurred and the amount of that loss can be reasonably estimated. Liabilities include an amount for claims that have been incurred but not reported (IBNR). The following table provides changes in the balances of claims liabilities for fiscal year 2014:

September 30, 2014

Unpaid claims, beginning of fiscal year	\$ 996,202
Plus: Incurred claims (including IBNR)	2,630,320
Less: Claims payments	(3,326,522)
Unpaid claims, end of fiscal year	\$ 300,000

Cash on deposit in the Group Insurance Fund at year end was \$108,342. Based upon the above projection of net unpaid claims in excess of cash on deposit, interfund receivables from the respective operating funds were recognized at year end in this fund.

City of Hattiesburg, Mississippi
Notes to Financial Statements

NOTE 9: LEASE OBLIGATIONS

The City has entered into various lease agreements as lessee for financing equipment purchases. The equipment has useful lives ranging from four to ten years. For fiscal year 2014, the assets recorded under capital leases and included in capital assets in the accompanying statement of net position are as follows:

Governmental Activities:

Machinery and equipment	\$ 5,697,259
Accumulated depreciation	(4,067,358)
Net book value	\$ 1,629,901

Business-type Activities:

Machinery and equipment	\$ 2,912,593
Accumulated depreciation	(2,427,161)
Net book value	\$ 485,432
Total net book value	\$ 2,115,333

These leases qualify as capital leases for accounting purposes and therefore, have been recorded at the present value of future minimum lease payments, which include balloon payments of \$338,434, as of the inception date. The future minimum lease obligations and the net present value of these minimum lease payments as of September 30, 2014 are as follows:

<i>Year ending September 30,</i>	Future Minimum Payments	Interest Payments	Governmental Activities Principal Payments
2015	\$ 1,395,590	\$ 67,536	\$ 1,328,054
2016	785,011	33,990	751,021
2017	172,087	6,350	165,737
2018	143,406	2,457	140,949
Total	\$ 2,496,095	\$ 110,334	\$ 2,385,761

City of Hattiesburg, Mississippi
Notes to Financial Statements

NOTE 10: LONG-TERM LIABILITIES

General Obligation Bonds and Notes

The City issues general obligation bonds and notes to provide funds for the acquisition and construction of major capital facilities. General obligation bonds and notes are direct obligations and pledge the full faith and credit of the City and have been issued for both governmental and business-type activities. Notes are generally issued with a five-year maturity. The City has no special assessment bonds or anticipation notes at September 30, 2014. Bonds are generally issued as serial bonds with essentially level principal and interest payments maturing each year with maturities that range from 5 to 20 years. General obligation notes and bonds outstanding at September 30, 2014 are as follows:

	Sale	Original	Interest	Final	Outstanding
Governmental Activities:	Date	Borrowing	Activities	Maturity	9/30/2014
			Maturity		
Public Improvements	2008	\$ 6,025,000	4.00%	2018	\$ 2,685,000
Public Improvements	2009	6,575,000	3.00%	2016	1,885,000
Public Improvements	2010	9,950,000	2.00% - 3.00% *	2022	7,070,000
Public Improvements	2010	2,560,000	2.90% - 6.00% *	2030	2,205,000
					\$ 13,845,000
Business-Type Activities					
Public Improvements	2009	\$ 7,500,000	2.75% - 3.80% *	2024	\$ 5,525,000
Public Improvements	2010	3,600,000	2.60% - 3.70% *	2030	3,110,000
					\$ 8,635,000

* Interest rates vary by maturity block of bonds.

City of Hattiesburg, Mississippi
Notes to Financial Statements

NOTE 10: LONG-TERM LIABILITIES (Continued)

Limited Obligation Economic Development Bonds and Notes

The City also has issued limited obligation debt for economic development purposes that is repaid from revenues pledged under the terms of the respective contractual agreements made pursuant to the authorization for these projects by the governing authorities. Thus, future revenues are pledged in the amount of future debt service requirements. These limited obligation bonds and notes are generally issued with essentially level annual principal and interest payments with maturities that range from 10 to 20 years. Limited obligation notes and bonds outstanding at September 30, 2014 are as follows:

Governmental Activities:	Sale Date	Original Borrowing	Interest Activities Maturity	Final Maturity	Outstanding 9/30/2014
Kohler MBIA	1998	\$ 5,500,000	0.00%	2017	\$ 870,000
MDB Limited Obligation Bonds (Church)	2010	2,937,000	2.90% - 6.00% *	2030	290,041
Hub City Lofts	2012	2,000,000	2.00%	2034	1,855,129
					\$ 3,015,170

* Variable rate for MDB debt is adjusted weekly using the SIFMA Muni-Index plus 1.2%

City of Hattiesburg, Mississippi
Notes to Financial Statements

NOTE 10: LONG-TERM LIABILITIES (Continued)

Limited Obligation Tax Increment Financing (TIF) Bonds

Tax increment financing (TIF) bonds are issued by the City to provide funds for the acquisition and construction of infrastructure and related improvements in conjunction with commercial development projects. Bonds are generally issued as serial bonds with essentially level principal and interest payments maturing each year with maturities that range from 10 to 20 years. These bonds are secured by the payment of the incremental increase in City property taxes from each project's TIF taxing district as authorized under the TIF plan document approved by the governing authorities. These bonds may also be secured by county participation as authorized by executed interlocal agreements pledging incremental increase in county property taxes in the TIF taxing district. Limited obligation TIF bonds outstanding at September 30, 2014 are as follows:

Governmental Activities:	Sale Date	Original Borrowing	Interest Activities Maturity	Final Maturity	Outstanding 9/30/2014
Walmart	2000	\$ 900,000	5.00% - 5.75% *	2015	\$ 60,000
Chauvet Square	2003	1,100,000	4.50% - 5.35% *	2023	665,000
Home Depot	2005	700,000	4.12%	2015	85,000
Chauvet Square	2007	1,400,000	4.50%	2027	1,175,000
Turtle Crossing	2007	4,100,000	4.35%	2021	2,415,000
Lincoln Center	2008	610,000	4.00%	2023	410,000
Turtle Creek Crossing	2011	400,000	5.68%	2025	310,000
Kohls	2012	715,000	5.00%	2021	520,000
Southern Pointe	2014	2,600,000	4.85%	2029	2,600,000
					\$ 8,240,000

* Interest rates vary by maturity block of bonds.

Business-type Activities (Water and Sewer) Revenue Bonds

The City issues water and sewer revenue bonds to provide funds for the acquisition and construction of water and sewer system infrastructure and related improvements. These bonds are secured by water and sewer operating revenues and are subject to the requirements of the respective revenue bond documents. These bond documents include important net revenue calculation and parity debt requirements. Pledged future revenues as of September 30, 2014 totaled \$70,887,537, which is the net of future debt service requirements and cash with fiscal agents restricted for related debt service. System revenues are available for operations, maintenance and related maintenance reserves, and debt service during the term of the bonds.

City of Hattiesburg, Mississippi
Notes to Financial Statements

NOTE 10: LONG-TERM LIABILITIES (Continued)

Bonds are generally issued as serial bonds with essentially level principal and interest payments maturing each year with maturities that range from 15 to 25 years. Revenue bonds outstanding at September 30, 2014 are as follows:

Business-Type Activities	Sale Date	Original Borrowing	Interest Activities Maturity *	Final Maturity	Outstanding 9/30/2014
W & S Refunding Bonds	2006	\$ 17,000,000	4.00% - 5.00%	2021	\$ 9,330,000
W & S Revenue Project	2012	12,500,000	2.50% - 5.00%	2032	11,570,000
W & S Revenue and Refunding Bonds	2014	28,000,000	2.75% - 5.00%	2039	28,000,000
					\$ 48,900,000

* Interest rates vary by maturity block of bonds.

In December 2013, the City issued bonds totaling \$28,000,000 in Water and Sewer Revenue Bonds (Mississippi Development Bank Special Obligation Bonds, Series 2013), as reflected above. These bonds were issued to provide funds for repairing, improving, and extending the water and sewer system and for the purposes of a current refunding of the City's \$3,000,000 General Obligation Note, Series 2013. The current refunding of debt resulted in reduction in remaining cash flows of approximately \$14,400, but extended the time period over which principal would be repaid from 4 years to 25 years. Due to the extended term over which payments will be required and the increase in the nominal interest rates, additional economic cost that will be incurred over the life of the refunded debt is approximately \$336,600. Bond issuance costs expensed during the year totaled \$548,000.

City of Hattiesburg, Mississippi
Notes to Financial Statements

NOTE 10: LONG-TERM LIABILITIES (Continued)

Business-type Activities (Water and Sewer) State Revolving Loan Fund (SRF) Notes

In addition to water and sewer revenue bonds, the City has utilized financing available under the State of Mississippi Revolving Loan Fund (SRF) program to provide funds for qualified sewer projects. Monthly principal and interest payments for the repayment of these notes is deducted from the City's monthly sales tax diversion payments from the Mississippi Department of Revenue, with monthly reimbursements to the City's general fund being made from monthly operating sewer system revenues as authorized by the City's budget document. The SRF notes outstanding at September 30, 2014 are as follows:

Business-Type Activities	Sale Date	Original Borrowing	Interest Rates to		Final Maturity	Outstanding 9/30/2014
			Maturity	Maturity		
SRF #1	1997	\$ 2,191,243	4.50%	2016	\$	307,320
SRF #2	1997	2,165,672	4.50%	2017		392,132
SRF #3	1999	1,293,195	4.50%	2019		384,119
						\$ 1,083,571

Compensated Absences

Compensated absences at September 30, 2014 are as follows:

	Governmental Activities	Business-Type Activities	Primary Government
Accrued vacation pay	\$ 1,851,025	\$ 133,704	\$ 1,984,729
Accrued overtime pay	4,395	10,881	15,276
Accrued holiday pay	51,745	-	51,745
Total	\$ 1,907,165	\$ 144,585	\$ 2,051,750

City of Hattiesburg, Mississippi
Notes to Financial Statements

NOTE 10: LONG-TERM LIABILITIES (Continued)

Changes in Long-Term Liabilities

Changes in the City's long-term liabilities for the year ended September 30, 2014 are as follows:

Governmental Activities	Balance 9/30/2013	Additions	Reductions	Balance 9/30/2014	Due Within One Year
General obligation bonds and notes	\$ 16,507,431	\$ -	\$ (2,662,431)	\$ 13,845,000	\$ 2,430,000
Limited obligation TIF bonds	6,300,000	2,600,000	(660,000)	8,240,000	810,000
Economic development limited obligation bonds and notes	3,410,136	-	(394,966)	3,015,170	396,650
Total bonds and notes payable	26,217,567	2,600,000	(3,717,397)	25,100,170	3,636,650
Capital leases	4,024,740	-	(1,638,979)	2,385,761	1,328,054
Compensated absences	1,807,238	99,927	-	1,907,165	286,075
Governmental activities long-term liabilities	\$ 32,049,545	\$ 2,699,927	\$ (5,356,376)	\$ 29,393,096	\$ 5,250,779

Business-Type Activities	Balance 9/30/2013	Additions	Reductions	Balance 9/30/2014	Due Within One Year
General obligation bonds and notes	\$ 12,195,000	\$ -	\$ (3,560,000)	\$ 8,635,000	\$ 585,000
Revenue bonds	22,465,000	28,000,000	(1,565,000)	48,900,000	1,690,000
State revolving loan funds	1,458,857	-	(375,286)	1,083,571	392,528
Unamortized premium (discount)	402,325		(133,906)	268,419	17,507
Total bonds and notes payable	36,521,182	28,000,000	(5,634,192)	58,886,990	2,685,035
Compensated absences	144,585	-	-	144,585	21,688
Business-type activities long-term liabilities	\$ 36,665,767	\$ 28,000,000	\$ (5,634,192)	\$ 59,031,575	\$ 2,706,723

City of Hattiesburg, Mississippi
Notes to Financial Statements

NOTE 10: LONG-TERM LIABILITIES (Continued)

The debt service requirements for the City's bonds and notes are as follows:

Governmental Activities:

Year Ending <i>September 30,</i>	G.O. Bonds and Notes		Limited Obligation TIF Bonds	
	Principal	Interest	Principal	Interest
2015	\$ 2,430,000	\$ 442,999	\$ 810,000	\$ 430,344
2016	2,515,000	367,388	690,000	345,055
2017	1,620,000	301,388	715,000	313,002
2018	1,680,000	246,656	755,000	279,762
2019	1,005,000	203,531	790,000	244,578
2020-2024	3,540,000	564,444	2,850,000	708,006
2025-2029	850,000	220,313	1,630,000	185,215
2030-2034	205,000	12,300	-	-
	\$ 13,845,000	\$ 2,359,019	\$ 8,240,000	\$ 2,505,962

Year Ending <i>September 30,</i>	Economic Development Limited Obligation Bonds and Notes		Total Governmental Activities	
	Principal	Interest	Principal	Interest
2015	\$ 396,650	\$ 39,806	\$ 3,636,650	\$ 913,149
2016	398,367	37,830	3,603,367	750,273
2017	400,023	35,819	2,735,023	650,209
2018	111,906	33,773	2,546,906	560,191
2019	113,727	31,690	1,908,727	479,799
2020-2024	597,417	125,903	6,987,417	1,398,353
2025-2029	615,350	68,140	3,095,350	473,668
2030-2034	381,730	12,858	586,730	25,158
	\$ 3,015,170	\$ 385,820	\$ 25,100,170	\$ 5,250,801

(Table continued on next page)

City of Hattiesburg, Mississippi
Notes to Financial Statements

NOTE 10: LONG-TERM LIABILITIES (Continued)

Business-type Activities:

Year Ending September 30,	G.O. Bonds and Notes		State Revolving Loan Funds	
	Principal	Interest	Principal	Interest
2015	\$ 585,000	\$ 275,502	\$ 392,528	\$ 40,730
2016	615,000	256,144	396,590	22,698
2017	640,000	236,992	173,771	8,763
2018	670,000	216,979	96,000	3,467
2019	700,000	195,494	24,682	185
2020-2024	4,000,000	597,783	-	-
2025-2029	1,160,000	155,409	-	-
2030-2034	265,000	8,613	-	-
	<u>\$ 8,635,000</u>	<u>\$ 1,942,916</u>	<u>\$ 1,083,571</u>	<u>\$ 75,843</u>

Year Ending September 30,	Revenue Bonds		Total Business-Type Activities	
	Principal	Interest	Principal	Interest
2015	\$ 1,690,000	\$ 1,990,375	\$ 2,667,528	\$ 2,306,607
2016	1,765,000	1,906,376	2,776,590	2,185,218
2017	1,840,000	1,833,326	2,653,771	2,079,081
2018	1,915,000	1,760,907	2,681,000	1,981,353
2019	2,085,000	1,686,769	2,809,682	1,882,448
2020-2024	8,965,000	7,281,068	12,965,000	7,878,851
2025-2029	9,855,000	5,584,881	11,015,000	5,740,290
2030-2034	10,535,000	3,510,334	10,800,000	3,518,947
2035-2039	10,250,000	1,271,631	10,250,000	1,271,631
	<u>\$ 48,900,000</u>	<u>\$ 26,825,667</u>	<u>\$ 58,618,571</u>	<u>\$ 28,844,426</u>

During the year ended September 30, 2014, interest expense paid for governmental activities and business-type activities was \$967,762 and \$1,792,688, respectively.

City of Hattiesburg, Mississippi
Notes to Financial Statements

NOTE 11: SCHEDULE OF STATUTORY DEBT LIMITATIONS

The City is subject to the limitations of indebtedness prescribed by Section 21-33-303, Mississippi Code 1972. No municipality may issue bonds secured by a pledge of its full faith and credit in an amount which, when added to the then outstanding bond indebtedness of such municipality, would exceed the 15% and 20% tests prescribed in Section 21-33-303. These percentages are applied to the assessed value of the taxable property within such municipality, with certain types of bond issues being excluded from the authorized debt limit tests. Presented in the schedule below are the calculations of the applicable statutory debt limitations and the resulting margin for further debt in the amount of \$48,308,607 (the smaller of the two computed margins) as of September 30, 2014:

	15% Test	20% Test
Assessed value as of September 30, 2014		
(\$414,357,378) times applicable percentage	(a) \$ 62,153,607	\$ 82,871,476
Present debt subject to debt limits as of September 30, 2014:		
Total bonds and notes other than Water and Sewer	25,100,170	25,100,170
Less: Bonds exempt from debt limitation calculations	(11,255,170)	(11,255,170)
Add: Water & Sewer debt other than revenue bonds	N/A	9,718,571
General obligation debt subject to applicable tests	(b) \$ 13,845,000	\$ 23,563,571
Margin for additional debt - (a) minus (b)	\$ 48,308,607	\$ 59,307,905

NOTE 12: RELATED ORGANIZATION

The following related organization is excluded from the financial reporting entity because the City's accountability does not extend beyond making appointments. Audited financial statements are available from the organization.

Hattiesburg Tourism Commission - The Tourism Commission consists of seven members appointed by the Mayor and ratified by the City Council. Funding is from a special tax levied upon the gross proceeds from hotel and motel overnight room rentals. The City collects that tax and distributes it to the Tourism Commission. Amounts disbursed for the fiscal year ended September 30, 2014 totaled \$578,932.

NOTE 13: JOINT VENTURES

The City of Hattiesburg is a participant with Forrest County in a joint venture authorized by Section 57-31-1, Mississippi Code Annotated (1972), to operate the Forrest County Industrial Park Commission (the Industrial Park Commission). The joint venture was created to develop and

City of Hattiesburg, Mississippi
Notes to Financial Statements

NOTE 13: JOINT VENTURES (Continued)

operate an industrial park complex for citizens of Forrest County and the City of Hattiesburg. The Commission is governed by a ten member board. The governing authorities of the City of Hattiesburg and the Forrest County Board of Supervisors each appoint five members. Each governing entity approves the annual budget of the Industrial Park Commission and is then obligated to provide an equal share of funding pursuant thereto for ongoing financial support. For the fiscal year ended September 30, 2014, the City provided \$130,000 in funds to the Industrial Park Commission. A separate financial statement of the Forrest County Industrial Park Commission can be obtained by contacting the Commission at Post Office Box 1898, Hattiesburg, Mississippi 39403.

The City of Hattiesburg is a participant with Forrest County, Jones County, and the State of Mississippi to operate the Hattiesburg/Laurel Regional Airport Authority authorized by Section 61-3-5, Mississippi Code Annotated (1972). The joint venture, governed by a five member board of commissioners, was created to maintain and develop the Authority for the City and aforementioned counties. Each governmental entity appoints one board member. A separate financial statement of the Hattiesburg/Laurel Regional Airport Authority can be obtained by contacting the Authority at 1002 Terminal Drive, Moselle, Mississippi 39459.

The City of Hattiesburg is a participant with Forrest County and the City of Petal in a joint venture authorized by Section 39-3-38, Mississippi Code Annotated (1972) to operate the Library of Hattiesburg, Petal, and Forrest County. The joint venture was created to provide free public library service to the citizens of Forrest County and the Cities of Hattiesburg and Petal. The library is governed by a fifteen member board appointed by the governments involved as follows: City of Hattiesburg - six members; Forrest County - six members; and City of Petal - three members. Each entity is obligated by contract to levy not less than 1.25 mills as authorized by Sections 39-3-35 and 39-3-37, Mississippi Code Annotated (1972), for the ongoing financial support of the library. The City receives taxes collected for the Library and then distributes such taxes. For the year ended September 30, 2014, the City received \$825,167 in taxes assessed for the Library and disbursed \$819,344 to the Library, with the balance remitted subsequent to the fiscal year-end. A separate financial statement of the library can be obtained by contacting the Library at 329 Hardy Street, Hattiesburg, Mississippi 39401.

NOTE 14: JOINTLY GOVERNED ORGANIZATIONS

The Emergency Management District provides emergency services to the City of Hattiesburg and Forrest County. The entity is controlled by an eight member council. The Council is chosen as follows by the following authorities: Mayor of Hattiesburg - one; Forrest County Board of Supervisors - one; Sheriff of Forrest County - one; AAA Ambulance - one; Hattiesburg Police Chief - one; Hattiesburg Fire Chief - one; the University of Southern Mississippi - one; and Forrest General Hospital - one. Operating funds are provided by state grants, E-911 charges and direct contributions. For the year ended September 30, 2014, City expenditures to the Emergency Management District totaled \$342,000.

City of Hattiesburg, Mississippi
Notes to Financial Statements

NOTE 15: DEFICIT FUND BALANCES OF INDIVIDUAL FUNDS

A deficit fund balance of \$10,593 existed in the City's CDBG Fund as of September 30, 2014. This deficit resulted from recognizing costs that had been incurred but not yet paid. No related grant reimbursements or transfers receivable were recorded because expenditures had not yet been made. The City accrues grant revenues only when all eligibility requirements have been met, including the requirement that allowable costs must have been incurred and also paid before reimbursements may be requested. Expenditures not reimbursed by grants are funded by transfers from other City funds.

NOTE 16: COMMITMENTS AND CONTINGENCIES

Encumbrances

As of September 30, 2014, the City had commitments for remaining balances on executed contracts and outstanding encumbrances, as described below.

The balances outstanding on construction projects in progress were as follows:

September 30, 2014

Veteran's Blvd Water Connector	\$ 1,361,829
Inflow & Infiltration Study - Task Order #2	824,472
USA Yeast Evaporator Plant Project	703,740
Other projects	609,686
Commitments for construction projects in progress, end of fiscal year	\$ 3,499,727

Significant encumbrances at September 30, 2014, included \$2,273,535 for sanitation trucks, \$915,991 for Water and Sewer capital expenditures, \$202,892 for water and sewer equipment and projects, \$94,200 for drainage projects, \$99,942 for community center renovation and repair, and \$136,047 for various other systems and projects. Total encumbrances, which are carried forward to the next fiscal year via budget amendment, were \$3,889,788.

USA Yeast Facility

As of September 30, 2014, construction in progress included \$6,743,900 for cumulative expenditures related to construction of a wastewater pretreatment facility, or evaporator plant, for a manufacturing facility located within the City. Total expected cost is \$7,037,400, for which \$5,000,000 in funding was provided by a Katrina Supplemental CDBG Economic Development Grant, with remaining costs funded by the manufacturing company. Pursuant to an agreement between the City and the company, title to the equipment and components will transfer to the company upon expiration of the agreement on December 31, 2021. Under the agreement, the City has a ground lease for company property on which the evaporator plant is located. See also Note 20— Subsequent Events.

City of Hattiesburg, Mississippi
Notes to Financial Statements

NOTE 16: COMMITMENTS AND CONTINGENCIES (Continued)

Compliance with Mississippi Departmental of Environmental Quality Order

The Mississippi Department of Environmental Quality ("MDEQ"), pursuant to its authority under the Clean Water Act, issued permits (the "Permits") to the City for discharges from the North Lagoon and South Lagoon. In March, 2012, Gulf Restoration Network ("GRN") filed a complaint against the City under the Clean Water Act, alleging violations of the Permits. In August, 2012, the Mississippi Commission on Environmental Quality ("MCEQ") intervened. As a result of that intervention, the City has been mandated to rehabilitate and improve its wastewater treatment system under an Agreed Order executed, and subsequently amended, between the City and MDEQ. In August, 2014, a Second Amended Agreed Order ("Second Amended Agreed Order") was entered into between MDEQ and the City. The Second Amended Agreed Order, among other things, included (a) tiered interim limits under the South Lagoon permit for discharges, (b) milestone deadlines for a City project at the South Lagoon, and (c) stipulated penalties for project deadlines and interim limit violations.

Compliance with the Amended Agreed Order will require rehabilitation and improvement of the City's infrastructure and construction of a new wastewater treatment facility in various project phases over a long-term period. Project completion for the new wastewater treatment facility is currently scheduled for September 2018. Infrastructure improvements began in 2012 and are expected to continue through 2024. The new wastewater treatment system and infrastructure improvements are expected to cost approximately \$125,000,000 to \$150,000,000. In addition, the City anticipates additional costs in connection with future maintenance of the water and sewer system. Future debt obligations to finance the wastewater treatment system and various infrastructure improvements in connection with the wastewater treatment system are expected. In addition, significant incremental rate increases are anticipated in order to meet all applicable financial, contractual, and regulatory requirements, including compliance with provisions contained in water and sewer bond documents. See also Note 20 – Subsequent Events.

Litigation and Arbitration

Groundworx

During the year ended September 30, 2014, Groundworx, LLC filed a complaint against the City for breach of contract and injunctive relief related to a contract for treatment of wastewater. As subsequently amended, this complaint alleges that the City failed to perform certain acts to enable Groundworx to obtain financing necessary to fulfill its contract obligations and seeks \$6,266,753 plus attorney fees and expenses. In December 2014, this case was dismissed with prejudice by the Chancery Court, and the case is now under appeal by Groundworx to the Mississippi Supreme Court. The City intends to vigorously defend against this suit. Due to the ongoing status of the litigation, the outcome of this matter is uncertain.

City of Hattiesburg, Mississippi
Notes to Financial Statements

NOTE 16: COMMITMENTS AND CONTINGENCIES (Continued)

Precision Construction, LLC

In civil action against the City brought by Precision Construction, LLC (Precision) for breach of contract, the Forrest County Circuit Court ordered that the matter be handled in binding arbitration. As a result of that arbitration and subsequent decision of the Court of Appeals of Mississippi, Precision was awarded \$856,666 plus \$7,033 toward additional expenses and arbitrator fees, along with interest assessed at 8% from August 29, 2014 until the judgment is paid. The City is vigorously pursuing further appellate remedies to reduce the amount of the judgment and is withholding payment of the judgment pending conclusion of those efforts. In accordance with generally accepted accounting principles, the City has accrued the amount of the arbitration award as a liability as of September 30, 2014 in its government-wide statement of net position.

Personal Injury Case

The City is a defendant in an alleged excessive force case relating to an incident in which the defendant sustained quadriplegia. The litigation, which is in United States District Court for the Southern District of Mississippi, Hattiesburg Division, is still in the discovery phase. Due to the catastrophic nature of the injury, any damages, if proven, could be significant. Since the matter is still in early stages of litigation, management is unable to predict the outcome of the case or estimate the range of any loss in the event of an unfavorable outcome. Defense of this matter is being conducted through the Mississippi Municipal Service Company, which provides the City's liability insurance.

Other

The City is party to various legal other proceedings which normally occur in governmental operations. While the City cannot predict the results of any litigation, legal counsel for the City of Hattiesburg believes that it has meritorious defenses for those actions, proceedings and claims, or they are without merit or are of such kind, or involve such amounts, that unfavorable dispositions not covered by insurance resulting from such litigation would not materially affect the financial statements of the City of Hattiesburg, Mississippi. The City includes anticipated attorney fees for ongoing matters in its annual budget for the year in which such fees are incurred.

Federal Grants

In the normal course of operations, the City receives grant funds from various Federal and State agencies. The grant programs are subject to audit by agents of the granting authority, the purpose of which is to ensure compliance with conditions precedent to the granting of funds. Any liability for reimbursement which may arise as the result of these audits is not believed to be material.

City of Hattiesburg, Mississippi
Notes to Financial Statements

NOTE 16: COMMITMENTS AND CONTINGENCIES (Continued)

Group Insurance Programs

The City obtains its workers' compensation, general and automobile liability insurance through certain group insurance programs of the Mississippi Municipal Service Company. Under these programs and pursuant to State of Mississippi regulations, participants are jointly and severally liable for claims incurred; however, the City has experienced no loss under such provisions.

Self-Funded Health Insurance Program

The City provides health insurance to its employees under a self-insured program, as previously described. The City obtains reinsurance to protect against significant loss; however, under the terms of such reinsurance policies, the City is ultimately responsible for covered claims.

NOTE 17: OTHER POSTEMPLOYMENT BENEFITS

The City's health insurance plan allows for retirees to obtain health insurance by participating in the City's health insurance plan. Since retirees may obtain health insurance by participating in a group with active employees and consequently receive a health insurance premium rate differential, the City has postemployment healthcare benefits reportable under GASB Statement 45 as a single employer defined benefit health care plan. However, the City has not recorded a liability for other postemployment benefits nor has the City reported note disclosures which are required by accounting principles generally accepted in the United States of America.

NOTE 18: DEFINED BENEFIT PENSION PLANS

Public Employees' Retirement System of Mississippi (PERS)

Plan Description

The City contributes to the Public Employees' Retirement System of Mississippi (PERS), a cost-sharing multiple-employer defined benefit pension plan administered by the PERS System Board of Trustees. PERS provides retirement and disability benefits, annual cost-of-living adjustments and death benefits to plan members and beneficiaries. Benefit provisions and the Board of Trustees' authority to determine contribution rates are established by State law and may be amended only by the State of Mississippi Legislature. The PERS System issues a publicly available Comprehensive Annual Financial Report that includes financial information of the administered plans. That information may be obtained by writing to Public Employee Retirement System, PERS Building, 429 Mississippi Street, Jackson, Mississippi 39201-1005, or by calling (601) 359-3589 or 1-800-444-PERS. Financial reports also are available on the System's website at www.pers.ms.gov.

City of Hattiesburg, Mississippi
Notes to Financial Statements

NOTE 18: DEFINED BENEFIT PENSION PLANS (Continued)

Participation and Funding Policy

The PERS System Board of Trustees establishes contribution rates for the PERS plan. Membership for the City's employees is a condition of employment, and eligibility is granted to those who qualify upon hiring. As specified by the Board of Trustees, members are required to contribute a percentage of their annual covered salary (9.00% since July 1, 2010) and the City is required to contribute at an actuarially determined rate, currently 15.75% of annual covered payroll. The City's contributions to PERS for the years ended September 30, 2014, 2013, and 2012 were \$3,492,961, \$3,086,123, and \$2,692,920, respectively, 100% of the required contributions for each year. As of September 30, 2014, \$158,507 was payable to PERS for current employer contributions, to be remitted in the following month.

Pension Plan for Policemen and Firemen (PFDR)

Plan Description

The City contributes to the Police and Fire Disability and Relief Fund (PFDR), an agent multiple-employer defined benefit pension plan administered by the Public Employees' Retirement System of Mississippi Board of Trustees as part of the Municipal Retirement System (MRS) plans and in coordination with the governing authorities of the City. The City's uniformed police officers and firefighters employed prior to July 1, 1987, participate in PFDR. Firefighters and police officers employed subsequent to July 1, 1987 are members of the Public Employees' Retirement System of the State as previously described.

All assets existing in the City's Police and Firemen's Disability and Relief Fund at July 1, 1987, were transferred to the PERS System. Those assets were placed into an investment pool with the assets from the other Police and Firemen's Disability and Relief Funds, and the City's book value of its share of these assets was set at the market value of the transferred assets as of July 1, 1987. As of June 30 each year, PERS determines the City's pro-rata distribution of investment pool earnings, and the City's account balance is adjusted accordingly. The PERS System issues a publicly available Comprehensive Annual Financial Report that includes financial information of the MRS plans. That information may be obtained by writing to Public Employee Retirement System, PERS Building, 429 Mississippi Street, Jackson, Mississippi 39201-1005, or by calling (601) 359-3589 or 1-800-444-PERS. Financial reports also are available on the System's website at www.pers.ms.gov.

MRS provides retirement and disability benefits, annual cost-of-living adjustments and death benefits to plan members and beneficiaries. Membership eligibility and benefit provisions are governed by the general laws of the State of Mississippi, as well as local and private legislation enacted by the Mississippi State Legislature. Statutes may only be amended by the Mississippi Legislature. The PFDR retirement allowance is payable under this plan to any member who retires and has completed at least 20 years of creditable service, regardless of age. The retirement benefits

City of Hattiesburg, Mississippi
Notes to Financial Statements

NOTE 18: DEFINED BENEFIT PENSION PLANS (Continued)

are calculated in an amount equal to 50% of the employee's average compensation, plus 1.7% of average compensation for each year of credited service over 20 with an aggregate amount not to exceed 66-2/3%. Annual cost-of-living (COLA) adjustments are made to allowances of all retirees and beneficiaries, as further described below. Disability and death benefits are also provided under the plan. Upon a member's termination for any reason before retirement, that member's accumulated contributions are refunded.

Funding Status and Progress

The actuarial accrued liability is a measure intended to (i) help users assess the System's funding status on a going-concern basis and (ii) assess progress being made in accumulating sufficient assets to pay benefits when due. For the years ended September 30, 1994 and earlier, the actuarial value of assets was equal to book value. Beginning with the September 30, 1995 actuarial valuation, the actuarial value of assets is determined on a market related basis that recognizes 20% of the previously unrecognized and unanticipated gains and losses (both realized and unrealized). Allocation of the actuarial present value of projected benefits between past and future service was based on service using the entry age actuarial cost method. Assumptions, including projected pay increases, were the same as those used to determine the System's annual required contribution between entry age and assumed exit age. Entry age was established by subtracting credited service from current age on the valuation date.

The entry age actuarial accrued liability was determined as part of an actuarial valuation of the System (but not used for funding purposes) as of June 30, 2014. Significant actuarial assumptions used in determining the entry age actuarial accrued liability include (a) a rate of return on the investment of present and future assets of 8.00% per year compounded annually including price inflation at 3.50%, (b) projected salary increases of 4.25% per year compounded annually, attributable to inflation, and (c) additional projected salary liability increases of up to 1.75% per year compounded annually, attributable to merit and seniority. Additionally, local and private legislation, enacted by the Mississippi Legislature, has authorized annual cost of living adjustments (COLA) of 2.50% per year, not to exceed 30% of annual pension benefits.

A distribution of the number of employees by type of membership, is presented below:

Retired participants and beneficiaries	
currently receiving benefits	149
Active participants	2
Total	151

City of Hattiesburg, Mississippi
Notes to Financial Statements

NOTE 18: DEFINED BENEFIT PENSION PLANS (Continued)

Active member information based upon the most current actuarial study consists of the following:

Annual payroll	\$ 94,780
Average annual payroll	\$ 47,390
Average age in years	57.4
Average service in years	32.8

Retired lives based upon the most current actuarial study consist of the following:

Type of Benefit Payment	Number	Annual Benefits	Average Benefit	Average Age
Retirement	108	\$ 2,724,286	\$ 25,225	64.60
Disability	6	78,455	13,076	62.60
Survivor	35	528,847	15,110	69.40
Total	149	\$ 3,331,588	\$ 22,360	65.60

At September 30, 2014, the actuarial accrued liability, valued as of June 30, 2014, was determined as follows:

	\$ in Thousands
Actuarial Accrued Liability (AAL):	
Retirees and beneficiaries currently receiving benefits	\$ 35,839
Active members	759
Total actuarial accrued liability	36,598
Actuarial value of assets	20,826
Unfunded actuarial accrued liability	\$ 15,772
Funded ratio	57%
Unfunded actuarial liability to covered payroll	17%

During the year ended September 30, 2014, the plan experienced a decrease of approximately \$1,364,000 in the Actuarial Accrued Liability.

The schedule of funding progress, presented as required supplementary information at Schedule 2 following the notes to the financial statements, presents multi-year trend information about whether the actuarial value of plan assets is increasing or decreasing over time relative to the actuarial accrued liability for benefits.

City of Hattiesburg, Mississippi
Notes to Financial Statements

NOTE 18: DEFINED BENEFIT PENSION PLANS (Continued)

Funding Policy

The PERS System Board of Trustees establishes the funding policy for MRS plans. The funding policy for PFDR provides for periodic employer contributions at actuarially determined rates, expressed as millage rate tax applied to assessed property tax values, and active employee contributions at stated rates. Employer and employee contribution rates as of September 30, 2014, were 15.75% and 10%, respectively, of covered payroll. Contributions under this funding policy, established beginning in the 2011-2012 fiscal year, will generate an ultimate asset reserve level equal to a reasonable percentage (initially 100% - 150%) of the next year's projected benefit payment. At that point, actuarially determined employer contributions will be set equal to the fiscal year's projected benefit payments and adjusted as necessary to maintain the assets at the established reserve level; however, ultimately the City has the option of determining the contribution rate to set as its certified millage rate. The millage rate set by the City must be at a level that will ensure actuarial soundness of the System.

In developing the annual required contribution shown in the following paragraphs, the normal cost and actuarial accrued liability are determined using the entry age actuarial cost method. Unfunded actuarial accrued liability is being amortized on a closed basis as a level dollar amount over a remaining amortization period of twenty years. The asset valuation method used is a 5-year smoothed market method. The City has the option to set property tax rates to allow for extended contributions beyond 2020 under the funding policy adopted by the PERS Board of Trustees in February 2011. The millage rates certified as of September 30, 2014 under the Pre-2011 and Post-2011 Funding Policy rates are 8.07 mills and 3.47 mills, respectively. The actual tax levy set for the pension fund for policemen and firemen as of September 30, 2012 was 3.82 mills.

City of Hattiesburg, Mississippi
Notes to Financial Statements

NOTE 18: DEFINED BENEFIT PENSION PLANS (Continued)

For the year ended September 30, 2014, contributions totaling \$1,636,421 (\$1,626,874 employer and \$9,547 employee) were made in accordance with contribution requirements determined by an actuarial valuation of the System as of June 30, 2014. The employer's annual required contribution (ARC) was actuarially determined to be \$1,695,790 (consisting of \$11,580 normal ARC and \$1,684,210 accrued liability ARC). Presented below is a schedule of annual required contributions for the past ten (10) years:

Fiscal Year 10/1 - 9/30	Valuation Date	Annual Required Contribution	Percentage Contributed
2004-05	9/30/2004	\$ 1,105,770	114.6%
2005-06	9/30/2005	1,229,031	111.4%
2006-07	9/30/2006	1,228,267	119.5%
2007-08	9/30/2007	1,172,541	129.9%
2008-09	9/30/2008	1,115,275	141.1%
2009-10	9/30/2009	1,411,127	124.7%
2010-11	9/30/2010	1,519,076	116.9%
2011-12	9/30/2011	1,579,521	121.8%
2012-13	9/30/2012	1,695,623	88.6%
2013-14	6/30/2013	1,695,790	95.9%

As of September 30, 2014 \$525 was payable to PFDR for current employer contributions, to be remitted in the following month.

Trend Information

Trend information gives an indication of the progress made in accumulating sufficient assets to pay benefits when due. Trend information, for which three years is required, is presented as follows:

Three-Year Trend Information				
Valuation Date	Annual Pension Cost (APC)	Actual Contribution Made	Percentage of APC Contributed	
9/30/2012	\$ 1,579,521	\$ 1,923,732	121.8%	
9/30/2013	1,695,623	1,503,102	88.6%	
6/30/2014	1,695,790	1,626,874	95.9%	

* Valuation date changed in FY 2013 to conform to the Public Employee Retirement System's fiscal year-end of June 30.

In addition to this, the Statement of Plan Net Position is included in Exhibit H and the Statement of Changes in Plan Net Position is included in Exhibit I. Actuarial information for the year ended September 30, 2014, can be obtained by contacting the City of Hattiesburg's Chief Financial Officer.

City of Hattiesburg, Mississippi
Notes to Financial Statements

NOTE 19: DISCRETELY PRESENTED COMPONENT UNIT

Capital asset activity for the Hattiesburg Convention Commission for the year ended September 30, 2014 was as follows:

Year ended September 30, 2014

	Beginning Balance	Additions	Retirements	Reclassification	Ending Balance
Governmental Activities:					
Capital assets not being depreciated:					
Land	\$ 1,315,877	\$ -	\$ -	\$ -	\$ 1,315,877
Construction in progress - Eureka	1,471,127	300,012	-	-	1,771,139
Construction in progress- Zoo	273,487	136,195	(409,682)	-	-
Total capital assets not being depreciated	3,060,491	436,207	(409,682)	-	3,087,016
Capital assets being depreciated:					
Buildings and improvements	18,133,585	-	-	-	18,133,585
Furniture and fixtures	474,945	-	-	-	474,945
Equipment and vehicles	1,583,349	-	-	-	1,583,349
Assets required under capital lease	34,737	-	-	-	34,737
Total capital assets being depreciated	20,226,616	-	-	-	20,226,616
Less accumulated depreciation for:					
Buildings and improvements	6,074,526	407,313	-	-	6,481,839
Furniture and fixtures	421,412	7,132	-	-	428,544
Equipment and vehicles	1,382,445	59,246	-	-	1,441,691
Assets required under capital lease	16,404	11,579	-	-	27,983
Total accumulated depreciation	7,894,787	485,270	-	-	8,380,057
Total capital assets being depreciated, net	12,331,829	(485,270)	-	-	11,846,559
Governmental activities capital assets, net					
	\$ 15,392,320	\$ (49,063)	\$ (409,682)	\$ -	\$ 14,933,575

City of Hattiesburg, Mississippi
Notes to Financial Statements

NOTE 19: DISCRETELY PRESENTED COMPONENT UNIT (Continued)

As of September 30, 2014, the Commission's assets recorded under capital leases were as follows:

Governmental Activities:

Vehicles	\$ 34,737
Accumulated depreciation	(27,983)
Net book value	\$ 6,754

The schedule below details the changes in the Commission's long-term debt during the year ended September 30, 2014:

	Balance 9/30/2013	Additions	Reductions	Balance 9/30/2014
Capital leases	\$ 18,333	\$ -	\$ 11,579	\$ 6,754
Saenger bonds contract	563,058	-	125,124	437,934
Total amounts	\$ 581,391	\$ -	\$ 136,703	\$ 444,688

The future minimum lease payments under capital leases are as follows:

<i>Year ending September 30</i>	Principal
2015	\$ 6,754

In a prior year, the City entered into an arrangement with the Hattiesburg Convention Commission whereby the Commission agreed to reimburse the City for the cost of certain renovation to the Saenger Theater and the Commission assumed operations of the Theater. This agreement requires the Commission to make monthly payments of \$10,427 through March 2018, which approximates the City's debt service requirements related to the renovation cost incurred. The Commission's payments to the City during the year ended September 30, 2014 totaled \$125,124.

The City entered into a contract with the Hattiesburg Convention Commission and the Hattiesburg Tourism Commission during fiscal year 2010 for the management of the Hattiesburg Zoo at Kamper Park. In May 2012, a new agreement was entered into with the Convention Commission that allowed for the Commission to accept full financial responsibility for any subsidy requirement necessary for operations of the Hattiesburg Zoo, thus ending the monthly management fee as contained in the original contract. Six months prior to the end date of the contract (September 30, 2015), all parties agree to review the financial status of the Zoo operations to consider whether any revisions to the financial plan are necessary.

City of Hattiesburg, Mississippi
Notes to Financial Statements

NOTE 19: DISCRETELY PRESENTED COMPONENT UNIT (Continued)

During the year ended September 30, 2014, the City contributed \$145,361 to the Hattiesburg Convention Commission for capital projects. The Commission also transferred completed projects totaling \$409,682 to the City, which are included in capital assets of the City.

NOTE 20: SUBSEQUENT EVENTS

Management has evaluated subsequent events after the financial statement date of September 30, 2014 through March 25, 2016, which is the date the financial statements were available to be issued. Significant subsequent events are described below.

Major Purchases

Subsequent to the year ended September 30, 2014, the City purchased a 2015 Ferrara ladder truck for the Fire Department at a cost of \$764,229.

Issued Debt and Financing Agreements

Subsequent to the year ended September 30, 2014, the City has entered into additional debt agreements as follows:

- General Obligation Water and Sewer Refunding Bonds, Series 2015, for defeasance of General Obligation Water and Sewer Bonds dated 2009, par amount of \$4,605,000, maturities through 2024, interest at 2%-3%.
- General Obligation Refunding Bonds, Series 2015, for defeasance of General Pool Loan Refunding Bonds, Series 2009, par amount of \$5,400,000, maturities through 2021, interest at 2%-3%.
- Certificates of Participation, principal of \$5,300,000, maturities through 2035, interest at 3%-5%. See also "*Major Projects – Public Safety Complex*".
- General Obligation Notes, principal of \$2,000,000 to be funded in various draws, five-year term, interest at 1.49%. See also "*Major Projects – Public Safety Complex*".
- Taxable Tax Increment Limited Obligation Bonds, Series 2015, Hattiesburg Clinic Midtown District Project, principal of \$845,000, maturities through 2030, interest at 4%.
- Taxable Tax Increment Limited Obligation Bonds, The Ridge at Turtle Creek Project, Series 2015-A, principal of \$1,225,000, maturities through 2030, interest at 5.5%.
- Taxable Tax Increment Limited Obligation Bonds, Midtown Market Project, Series 2015-B, principal up to \$210,000, maturities through 2030, interest at 5.5%.

City of Hattiesburg, Mississippi
Notes to Financial Statements

NOTE 20: SUBSEQUENT EVENTS (Continued)

The City entered into a long-term financing agreement with a bank for \$7,528,000, payable over a period through August 2032, and bearing interest at 2.575%. This lease is for purposes of financing certain capital expenditures and related services pursuant to an energy savings performance contract which qualified for financing under the MDA Energy Efficiency Lease Program. The purchase option commences in August 2017. See additional information below in the section captioned "*Energy Savings Performance Contract*".

The City also entered into a long-term capital lease in the amount of \$1,923,000 for the purchase of ten sanitation trucks. The lease matures in 2019 and bears interest at 1.59%.

Commitments for Additional Debt

The City also approved issuance of Taxable Special Obligation Water and Sewer revenue bonds, Series 2016, through the Mississippi Development Bank, in amounts up to \$25,000,000, with maturities up to twenty years. Such bonds will be collateralized by pledged Water and Sewer System net revenues and are therefore subject to parity provisions of the City's outstanding revenue bonds. Proceeds of these bonds will provide funding for the City's wastewater treatment construction project.

In addition, the City approved an intent to issue general obligation Water and Sewer bonds and/or enter into a loan agreement with the Mississippi Development Bank in an amount up to \$60,000,000. The proceeds of such debt will be used for improvements, repairs, and extension of the Combined Water and Sewer System. This project will encompass certain portions of system rehabilitation mandated by the MDEQ. This debt will be payable solely from revenues derived from System operations, and payments will be made over a period not to exceed thirty years. The City anticipates issuance of this debt in March 2016.

The City also approved limited obligation tax increment financing bonds that have not yet been issued, as follows:

- Corner Market Project, principal up to \$1,500,000, 20-yr term
- Hardy South Project, principal up to \$1,000,000, term up to twenty years
- Whispering Pines Retirement Community Project, principal up to \$7,000,000, term up to fifteen years
- Midtown Elam Arms Project, principal up to \$6,000,000, term up to fifteen years; to be partially secured by sales tax revenues.

Energy Savings Performance Contract

Subsequent to the year ended September 30, 2014, the City entered into a comprehensive energy services agreement to improve energy efficiency. Project objectives include reduction of energy

City of Hattiesburg, Mississippi
Notes to Financial Statements

NOTE 20: SUBSEQUENT EVENTS (Continued)

and utilities costs, water consumption savings, water and sewer systems and equipment improvements, operation and maintenance cost optimization and other cost reductions, as well as implementation of related capital improvements in selected buildings, facilities, operating fleet vehicles and equipment, or other related infrastructure of the City. Pursuant to this project, the City executed a performance contract agreement in the amount of \$7,449,714 for measurement and verification services to achieve energy savings. This contract was approved by the Mississippi Development Authority's Energy and Natural Resources Division and is thus eligible for tax-exempt lease purchase financing under the MDA Energy Efficiency Lease Program. The scope of this project will include replacement of certain inaccurate water meters to improve baseline water billing, as well as reporting of measured and non-measured project benefits achieved during the installation period. In addition, subsequent testing activities and related reporting will be performed annually for a term of fifteen years following substantial completion of the project. Certain other performance consulting services are provided under the agreement, and preventative maintenance services are provided under a separate agreement.

Public Safety Complex

Subsequent to the year ended September 30, 2014, the City authorized a project for development and construction of a public safety complex (the complex) to be used for police department, fire department administration, Municipal Court, and parks and recreation administration functions. Financing for the project will be achieved through issuance and sale of limited obligation certificates of participation totaling up to \$5,300,000 which bear interest at rates from 3% to 5% and maturities through 2035. Proceeds of these certificates will be used to relocate the Parks and Recreation Department, renovate a facility to be used as a temporary Police Department, pay architectural and design fees, and begin demolition activities. Interim financing of initial project costs up to \$2,000,000, including design, demolition, repair, renovation, and construction expenditures, will be funded through issuance of five-year general obligation notes bearing interest at a rate of 1.49%. The complex will be owned by the Southern Mississippi Investment Company, Inc. (SMICI), a non-profit corporation created under authority of State law for the purpose of acquiring, constructing, renovating, financing, equipping and leasing facilities to certain governmental units, and will be leased by the City under a lease purchase agreement. To effect this transaction, the City will execute a ground lease for the complex site and existing buildings to SMICI for \$1, which will be assigned as collateral for the certificates of participation. Along with the ground lease, the City will execute a lease and option to purchase the project from SMICI upon completion. The City has awarded contracts for project design and construction and expects the project to be completed in phases by 2019. The City's lease payments will correspond to debt service requirements of the outstanding certificates of participation and also include taxes, assessments, insurance premiums, fees, and expenses related to the project.

City of Hattiesburg, Mississippi
Notes to Financial Statements

NOTE 20: SUBSEQUENT EVENTS (Continued)

USA Yeast Facility

Construction of a wastewater pretreatment facility, or evaporator plant, for a manufacturing facility located within the City was completed subsequent to September 30, 2014. This plant was placed in service in early 2015 and will be transferred to the manufacturing company in 2021 pursuant to terms of the project agreement.

Subsequent Events - Mississippi Department of Environmental Quality Consent Order

In October 2014, GRN, the City and MDEQ, the parties involved in the mandated rehabilitation and improvement of the City's sewer system, negotiated a compromise and settlement of certain issues and entered into a Consent Judgment whereby the City agreed, among other things, to comply with the terms of the Second Amended Agreed Order. This Consent Judgment set in place certain milestones which must be met to avoid imposition of penalties. The City was unable to meet a milestone for submission of plans and specifications, and penalties in the amount of \$218,500 were imposed and then paid by the City. Upon demonstration of the City's commitment to comply with the Second Amended Agreed Order, MDEQ suspended continuation of those penalties.

Water and Sewer Rate Study

Subsequent to the year ended September 30, 2014, the City entered into an agreement to obtain a water and sewer rate study, including analyses of current and future revenue requirements and cost of service. The purpose of this study is to determine the basis for and amounts of any necessary rate adjustments. This study is expected to be completed by November 2016.

Petal Sewer Rate Litigation Settlement

Subsequent to the year ended September 30, 2014, the City and the City of Petal settled a lawsuit over rate increases imposed by the City for treatment of Petal's wastewater. Upon acceptance of terms of the settlement, the case was dismissed with prejudice by the Court, ending further claims in this matter.

Under the terms of the agreement, rates are determined based on a stated formula for calculating Petal's proportionate share of specified wastewater system operating costs. Rate calculations will be performed annually, and rate adjustments will be effective for the upcoming fiscal year. Rates for the initial interim period, from January 1, 2016 through September 30, 2016, were set at \$0.90 per thousand gallons of wastewater received into the City's system, based on actual metered volume. The agreement also includes provisions related to metering, testing, regulations, and procedures.

City of Hattiesburg, Mississippi
Notes to Financial Statements

NOTE 20: SUBSEQUENT EVENTS (Continued)

The agreement has an initial term of ten years, expiring December 31, 2025, and a renewal term of five years, expiring December 31, 2030. It then continues in effect from year to year unless either party provides written notice of termination at least one year in advance of the respective fiscal year-end.

The initial interim rate established under the settlement agreement is approximately 36% more than the rate that had currently been paid by the City of Petal. The initial fiscal year rate to be calculated under the agreement is not yet determinable.

Grants

The City has received approximately \$4.2 million in grant funding for various services and programs. The largest of these grants funds runway improvements at the Bobby L. Chain Municipal Airport. Other recipients include Community Development Block Grants, Housing Assistance Programs, and Mass Transit. Matching requirements vary by grant.

Subsequent Claim

Subsequent to year-end, the City was named as a defendant in an alleged wrongful conviction of three plaintiffs, each of whom spent approximately 25 years in prison before being exonerated by new DNA evidence. The City, through its police officer assigned to a multi-jurisdictional task force, had limited connection to and involvement in the case. Since the matter is still in early stages of litigation, management is unable to predict the outcome of the case or estimate the range of any loss in the event of an unfavorable outcome. Defense of this matter is being conducted in conjunction with the Mississippi Municipal Service Company, which provides the City's liability insurance.

**REQUIRED SUPPLEMENTARY INFORMATION
(UNAUDITED)**

City of Hattiesburg, Mississippi
Schedule 1 - Budgetary Comparison Schedule
General Fund

Year ended September 30, 2014

	Original Budget	Final Budget	Actual	Variance with Final Budget Favorable (Unfavorable)
Revenues				
Intergovernmental:				
Federal grants	\$ 1,312,743	\$ 1,513,470	\$ 1,382,808	\$ (130,662)
State grants	190,144	218,960	197,727	(21,233)
State- shared revenue	21,556,000	21,756,000	22,033,282	277,282
County - shared revenue	80,640	32,849	12,209	(20,640)
General property and taxes	12,385,000	12,385,000	12,917,275	532,275
Other taxes	31,000	31,000	23,824	(7,176)
Licenses and permits	4,459,500	4,459,500	4,506,815	47,315
Charges for services:				
Public safety	190,000	213,232	221,000	7,768
Streets	20,100	20,100	32,746	12,646
Sanitation	2,220,000	2,220,000	2,188,421	(31,579)
Fines and forfeitures	1,602,000	1,602,000	1,656,058	54,058
Miscellaneous	150,540	306,540	421,653	115,113
Non-revenue receipts	1,914,400	4,379,500	649,634	(3,729,866)
Total revenues	46,112,067	49,138,151	46,243,452	(2,894,699)
Expenditures				
General government:				
Personnel	3,878,413	3,974,618	3,500,806	473,812
Supplies and expenses	205,469	246,141	169,802	76,339
Other services and charges	3,075,620	3,748,770	2,951,981	796,789
Capital outlay	372,600	499,605	468,650	30,955
Total general government	7,532,102	8,469,134	7,091,239	1,377,895
Police Department:				
Personnel	9,869,321	9,872,443	8,625,038	1,247,405
Supplies and expenses	729,505	756,767	724,294	32,473
Other services and charges	460,830	499,666	444,801	54,865
Capital outlay	891,970	884,058	760,800	123,258
Total police department	11,951,626	12,012,934	10,554,933	1,458,001
Police and fire training:				
Personnel	33,733	33,733	33,246	487
Supplies and expenses	155,320	179,269	119,831	59,438
Other services and charges	136,710	141,750	120,335	21,415
Capital outlay	25,000	25,000	23,531	1,469
Total police and fire training	350,763	379,752	296,943	82,809

Continued

The accompanying notes are an integral part of this schedule.

City of Hattiesburg, Mississippi
Schedule 1 - Budgetary Comparison Schedule
General Fund

Year ended September 30, 2014

	Original Budget	Final Budget	Actual	Variance with Final Budget Favorable (Unfavorable)
Expenditures (Cont.)				
Fire department:				
Personnel	\$ 6,782,570	\$ 6,782,570	\$ 6,597,352	\$ 185,218
Supplies and expenses	358,155	362,338	316,467	45,871
Other services and charges	319,370	323,370	269,069	54,301
Capital outlay	24,700	138,800	126,577	12,223
Total fire department	7,484,795	7,607,078	7,309,465	297,613
Land development administration:				
Personnel	577,594	578,521	486,062	92,459
Supplies and expenses	32,200	32,438	26,494	5,944
Other services and charges	58,150	116,780	94,770	22,010
Capital outlay	-	4,311	3,969	342
Total land development administration	667,944	732,050	611,295	120,755
Public safety contractual services:				
Personnel	191,130	209,650	201,229	8,421
Supplies and expenses	-	-	-	-
Other services and charges	1,892,000	1,892,000	1,417,124	474,876
Capital outlay	-	-	-	-
Total public safety contractual services	2,083,130	2,101,650	1,618,353	483,297
Public services:				
Personnel	5,821,048	5,832,288	4,966,918	865,370
Supplies and expenses	1,443,655	1,586,483	1,370,249	216,234
Other services and charges	3,572,570	4,046,677	3,295,818	750,859
Capital outlay	1,137,769	3,413,876	910,926	2,502,950
Total public services	11,975,042	14,879,324	10,543,911	4,335,413
Animal Control:				
Personnel	143,749	143,749	131,980	11,769
Supplies and expenses	23,950	23,950	17,911	6,039
Other services and charges	122,423	124,933	121,950	2,983
Capital outlay	20,000	20,000	19,641	359
Total animal control	310,122	312,632	291,482	21,150

Continued

The accompanying notes are an integral part of this schedule.

City of Hattiesburg, Mississippi
Schedule 1 - Budgetary Comparison Schedule
General Fund

Year ended September 30, 2014

	Original Budget	Final Budget	Actual	Variance with Final Budget Favorable (Unfavorable)
Expenditures (Cont.)				
Human/social assistance:				
Personnel	\$ -	\$ -	\$ -	\$ -
Supplies and expenses	-	-	-	-
Other services and charges	160,000	160,000	154,962	5,038
Capital outlay	-	-	-	-
Total human/social assistance	160,000	160,000	154,962	5,038
Economic development:				
Personnel	-	-	-	-
Supplies and expenses	-	-	-	-
Other services and charges	160,000	160,000	160,000	-
Capital outlay	-	-	-	-
Total economic development	160,000	160,000	160,000	-
Airport:				
Personnel	104,025	104,025	55,939	48,086
Supplies and expenses	56,195	56,195	34,988	21,207
Other services and charges	72,975	77,975	43,314	34,661
Capital outlay	53,510	53,510	44,922	8,588
Total airport	286,705	291,705	179,163	112,542
Cemetery:				
Personnel	691,862	691,862	596,879	94,983
Supplies and expenses	89,350	89,350	81,815	7,535
Other services and charges	53,450	53,450	39,957	13,493
Capital outlay	69,500	127,800	122,433	5,367
Total cemetery	904,162	962,462	841,084	121,378
Parking garages:				
Personnel	197,043	200,253	191,054	9,199
Supplies and expenses	7,250	7,250	3,389	3,861
Other services and charges	88,544	91,024	43,270	47,754
Capital outlay	10,000	10,000	1	9,999
Total parking garages	302,837	308,527	237,714	70,813

Continued

The accompanying notes are an integral part of this schedule.

City of Hattiesburg, Mississippi
Schedule 1 - Budgetary Comparison Schedule
General Fund

Year ended September 30, 2014

	Original Budget	Final Budget	Actual	Variance with Final Budget Favorable (Unfavorable)
Expenditures (Cont.)				
Debt service:				
Principal payments	\$ 1,223,140	\$ 1,925,840	\$ 1,566,493	\$ 359,347
Interest payments	145,675	168,955	137,115	31,840
Total debt service	1,368,815	2,094,795	1,703,608	391,187
Total expenditures	45,538,043	50,472,043	41,594,152	8,877,891
Excess (deficiency) of revenues over expenditures	574,024	(1,333,892)	4,649,300	5,983,192
Other Financing Sources (Uses)				
Transfers in	604,000	604,000	-	(604,000)
Transfers out	(3,465,500)	(3,465,500)	(3,465,500)	-
Total other financing sources (uses)	(2,861,500)	(2,861,500)	(3,465,500)	(604,000)
Net Change in Fund Balances	(2,287,476)	(4,195,392)	1,183,800	5,379,192
Fund balances - beginning (Non-GAAP Budgetary Basis)	4,600,000	5,023,225	6,638,642	
Prior period adjustments	-	-	(1,615,417)	
Fund balances - beginning , as restated (Non-GAAP Budgetary Basis)	4,600,000	5,023,225	5,023,225	
Fund balances, ending (Non-GAAP Budgetary Basis)	\$ 2,312,524	\$ 827,833	\$ 6,207,025	
Adjustments to GAAP Basis, net			1,574,644	
Fund balances - ending (GAAP Basis)			\$ 7,781,669	

Concluded

The accompanying notes are an integral part of this schedule.

City of Hattiesburg, Mississippi
Notes to the Budgetary Comparison Schedule
General Fund

NOTE 1: BASIS OF PRESENTATION

The Budgetary Comparison Schedule (the Schedule) presents the original legally adopted budget, the final legally adopted budget, the actual amounts on the budgetary cash basis, and variances between the final budget and the actual amounts. The Schedule is a part of required supplementary information. As disclosed in Note 1 to the financial statements, the Schedule is presented on the budget basis prescribed by the Mississippi State Department of Audit.

NOTE 2: BUDGET/GAAP RECONCILIATION

The major differences between the budgetary basis and the GAAP basis are:

1. Revenues are recorded when received in cash (budgetary) as opposed to when susceptible to accrual (GAAP).
2. Expenditures are recorded when paid in cash (budgetary) or encumbered for goods and services received as opposed to when susceptible to accrual (GAAP).

The budget to GAAP reconciliation is shown at the bottom of Schedule 1.

City of Hattiesburg, Mississippi
Schedule 2 - Schedule of Funding Progress
Policemen & Firemen Retirement System
Last Ten Fiscal Years

Year ended September 30, 2014

Plan Year End	(1) Actuarial Value of Assets (in \$1,000s)	(2) Actuarial Accrued Liability (AAL) Entry Age (in \$1,000s)	(3) Percent Funded (1) / (2)	(4) Unfunded AAL (2) - (1) (in \$1,000s)	(5) Annual Covered Payroll (in \$1,000s)	(6) Unfunded AAL as A Percentage of Covered Payroll (4) / (5)
9/30/2005	\$ 24,095	\$ 36,792	65.5%	\$ 12,697	\$ 695	1826.9%
9/30/2006	24,458	37,377	65.4%	12,919	510	2533.1%
9/30/2007	25,345	37,638	67.3%	12,293	442	2781.2%
9/30/2008	25,543	37,347	68.4%	11,804	289	4084.4%
9/30/2009	24,340	39,166	62.1%	14,826	308	4813.6%
9/30/2010	22,892	38,779	59.0%	15,887	260	6110.4%
9/30/2011	21,940	38,274	57.3%	16,334	210	7778.1%
9/30/2012	20,487	37,820	54.2%	17,333	156	11110.9%
9/30/2013	19,968	37,105	53.8%	17,137	94	18172.8%
9/30/2014	20,826	36,598	56.9%	15,772	95	16602.1%

The accompanying notes are an integral part of this schedule.

City of Hattiesburg, Mississippi
Notes to the Schedule of Funding Progress
Policemen & Firemen Retirement System

NOTE 1: ACTUARIAL ASSUMPTIONS

Presented below are the actuarial assumptions used for the most recent five years presented in the analysis of funding progress:

Actuarial Assumptions 2010

Actuarial Cost Method	Entry age
Amortization Method	Level dollar closed
Remaining Amortization Period	23 years
Asset Valuation Method	5-year smoothed market
Investment Rate of Return	8.00%
Projected Salary Increases	4.50% - 6.00%
Includes Price Inflation At	3.50%
Includes Wage Inflation At	4.25%

Actuarial Assumptions 2011

Actuarial Cost Method	Entry age
Amortization Method	Level dollar closed
Remaining Amortization Period	22 years
Asset Valuation Method	5-year smoothed market
Investment Rate of Return	8.00%
Projected Salary Increases	4.50% - 6.00%
Includes Price Inflation At	3.50%
Includes Wage Inflation At	4.25%

City of Hattiesburg, Mississippi
Notes to the Schedule of Funding Progress
Policemen & Firemen Retirement System

NOTE 1: ACTUARIAL ASSUMPTIONS (Continued)

Actuarial Assumptions 2012	
Actuarial Cost Method	Entry age
Amortization Method	Level dollar closed
Remaining Amortization Period	21 years
Asset Valuation Method	5-year smoothed market
Investment Rate of Return	8.00%
Projected Salary Increases	4.50% - 6.00%
Includes Price Inflation At	3.50%
Includes Wage Inflation At	4.25%

Actuarial Assumptions 2013	
Actuarial Cost Method	Entry age
Amortization Method	Level dollar closed
Remaining Amortization Period	20 years
Asset Valuation Method	5-year smoothed market
Investment Rate of Return	8.00%
Projected Salary Increases	4.50% - 6.00%
Includes Price Inflation At	3.50%
Includes Wage Inflation At	4.25%
Cost of living adjustments	2.50% per year, not to exceed 30%

City of Hattiesburg, Mississippi
Notes to the Schedule of Funding Progress
Policemen & Firemen Retirement System

NOTE 1: ACTUARIAL ASSUMPTIONS (Continued)

Actuarial Assumptions 2014	
Actuarial Cost Method	Entry age
Amortization Method	Level dollar closed
Remaining Amortization Period	20 years
Asset Valuation Method	5-year smoothed market
Investment Rate of Return	8.00%
Projected Salary Increases	4.50% - 6.00%
Includes Price Inflation At	3.50%
Includes Wage Inflation At	4.25%
Cost of living adjustments	2.50% per year, not to exceed 30%

SUPPLEMENTARY INFORMATION

City of Hattiesburg, Mississippi
Schedule 3 - Combining Balance Sheet
Nonmajor Government Funds

September 30, 2014

	Special Revenue Funds (Schedule 5)	Debt Service Funds (Schedule 7)	Capital Project Funds (Schedule 9)	Total Nonmajor Governmental Funds
Assets				
Cash and cash equivalents	\$ 3,694,619	\$ 3,743,696	\$ 50,515	\$ 7,488,830
Due from other funds	193,993	-	-	193,993
Intergovernmental receivable	285,157	-	-	285,157
Other receivables	17,128	-	-	17,128
Property taxes receivable	1,032,467	2,820,912	-	3,853,379
Total assets	\$ 5,223,364	\$ 6,564,608	\$ 50,515	\$ 11,838,487
Liabilities				
Accounts payable	\$ 47,805	\$ -	\$ -	\$ 47,805
Accrued wages and benefits	107,850	-	-	107,850
Due to other funds	39,553	-	-	39,553
Other liabilities	352,288	-	-	352,288
Advances from other funds	300,000	-	-	300,000
Total liabilities	847,496	-	-	847,496
Deferred Inflows of Resources				
Unavailable revenue-property taxes	1,025,000	2,800,000	-	3,825,000
Total deferred inflows of resources	1,025,000	2,800,000	-	3,825,000
Fund Balances				
Restricted:				
Street improvements and repairs	789,863	-	-	789,863
Law enforcement	297,864	-	-	297,864
Airport projects	397,600	-	-	397,600
Mass transit	309,405	-	-	309,405
Debt service	-	3,764,608	-	3,764,608
Parks and recreation	-	-	2,400	2,400
Economic development	-	-	48,115	48,115
Committed:				
Parks and recreation	654,653	-	-	654,653
Fire protection	871,532	-	-	871,532
Street improvements and repairs	3,904	-	-	3,904
Law enforcement	36,640	-	-	36,640
Unassigned	(10,593)	-	-	(10,593)
Total fund balances	3,350,868	3,764,608	50,515	7,165,991
Total liabilities, deferred inflows of resources, and fund balances	\$ 5,223,364	\$ 6,564,608	\$ 50,515	\$ 11,838,487

The accompanying notes are an integral part of this schedule.

City of Hattiesburg, Mississippi
Schedule 4 - Combining Statement of Revenues,
Expenditures, and Changes in Fund Balances
Nonmajor Government Funds

Year ended September 30, 2014

	Special Revenue Funds (Schedule 6)	Debt Service Funds (Schedule 8)	Capital Project Funds (Schedule 10)	Total Nonmajor Governmental Funds (Exhibit D)
Revenues				
General property taxes	\$ 1,061,145	\$ 3,785,901	\$ -	\$ 4,847,046
Fines, forfeitures and penalties	159,373	-	-	159,373
Interest, rents and concessions	7,114	2,548	451	10,113
Intergovernmental	7,102,636	179,905	-	7,282,541
Charges for services	193,419	-	-	193,419
Other revenues	219,412	213,975	-	433,387
Total revenues	8,743,099	4,182,329	451	12,925,879
Expenditures				
Current:				
Public safety	270,789	-	-	270,789
Public services	4,100,202	-	-	4,100,202
Other services	945,953	29,043	-	974,996
Mass Transit	1,375,538	-	-	1,375,538
Culture and recreation	3,849,933	-	255,185	4,105,118
Human/social assistance	961,568	-	-	961,568
Economic development	-	-	2,304,222	2,304,222
Debt Service:				
Principal payments	177,451	3,612,431	-	3,789,882
Interest and fiscal charges	23,532	827,287	-	850,819
Total expenditures	11,704,966	4,468,761	2,559,407	18,733,134
Excess (deficiency) of revenues over expenditures	(2,961,867)	(286,432)	(2,558,956)	(5,807,255)
Other Financing Sources (Uses)				
Transfers in	3,465,500	647,259	-	4,112,759
Transfers out	-	-	(247,924)	(247,924)
Other sources	-	-	2,600,000	2,600,000
Total other financing sources (uses)	3,465,500	647,259	2,352,076	6,464,835
Net Change in Fund Balances	503,633	360,827	(206,880)	657,580
Fund balances, beginning of year	2,847,235	3,403,781	257,395	6,508,411
Fund balances, end of year	\$ 3,350,868	\$ 3,764,608	\$ 50,515	\$ 7,165,991

The accompanying notes are an integral part of this schedule.

City of Hattiesburg, Mississippi
Schedule 5 - Combining Balance Sheet
Nonmajor Special Revenue Funds

September 30, 2014

	Parks & Recreation	Municipal Fire Protection	Special Street	Police Forfeitures	Airport Improvement	Municipal Road & Bridge
Assets						
Cash and cash equivalents	\$ 479,066	\$ 884,521	\$ 10,779	\$ 360,545	\$ 266,768	\$ 666,300
Due from other funds	-	-	-	2,335	-	-
Intergovernmental receivable	-	-	-	-	131,444	104,048
Other receivables	-	-	-	-	1,995	15,133
Property taxes receivable	825,979	-	-	-	-	-
Total assets	\$ 1,305,045	\$ 884,521	\$ 10,779	\$ 362,880	\$ 400,207	\$ 785,481
Liabilities						
Accounts payable	\$ 18,585	\$ 12,989	\$ -	\$ 695	\$ 2,607	\$ 2,493
Accrued wages and benefits	54,927	-	-	-	-	-
Due to other funds	18,667	-	-	-	-	-
Other liabilities	-	-	-	-	-	-
Advances from other funds	-	-	-	27,681	-	-
Total liabilities	92,179	12,989	-	28,376	2,607	2,493
Deferred Inflows of Resources						
Unavailable revenue-property taxes	820,000	-	-	-	-	-
Total deferred inflows of resources	820,000	-	-	-	-	-
Fund Balances						
Restricted:						
Street improvements and repairs	-	-	6,875	-	-	782,988
Law enforcement	-	-	-	297,864	-	-
Airport projects	-	-	-	-	397,600	-
Mass transit	-	-	-	-	-	-
Committed:						
Parks and recreation	392,866	-	-	-	-	-
Fire protection	-	871,532	-	-	-	-
Street improvements and repairs	-	-	3,904	-	-	-
Law enforcement	-	-	-	36,640	-	-
Unassigned	-	-	-	-	-	-
Total fund balances	392,866	871,532	10,779	334,504	397,600	782,988
Total liabilities, deferred inflows of resources, and fund balances	\$ 1,305,045	\$ 884,521	\$ 10,779	\$ 362,880	\$ 400,207	\$ 785,481

Continued

The accompanying notes are an integral part of this schedule.

City of Hattiesburg, Mississippi
Schedule 5 - Combining Balance Sheet
Nonmajor Special Revenue Funds

September 30, 2014

Continued	Mass Transit Operating	Community Centers	CDBG Fund	Group Insurance	Total
Assets					
Cash and cash equivalents	\$ 322,441	\$ 311,143	\$ 284,714	\$ 108,342	\$ 3,694,619
Due from other funds	-	-	-	191,658	193,993
Intergovernmental receivable	35,613	-	14,052	-	285,157
Other receivables	-	-	-	-	17,128
Property taxes receivable	206,488	-	-	-	1,032,467
Total assets	\$ 564,542	\$ 311,143	\$ 298,766	\$ 300,000	\$ 5,223,364
Liabilities					
Accounts payable	\$ 9,200	\$ 794	\$ 442	-	\$ 47,805
Accrued wages and benefits	26,394	19,180	7,349	-	107,850
Due to other funds	14,543	4,775	1,568	-	39,553
Other liabilities	-	24,607	-	300,000	352,288
Advances from other funds	-	-	300,000	-	300,000
Total liabilities	50,137	49,356	309,359	300,000	847,496
Deferred Inflows of Resources					
Unavailable revenue-property taxes	205,000	-	-	-	1,025,000
Total deferred inflows of resources	205,000	-	-	-	1,025,000
Fund Balances					
Restricted:					
Street improvements and repairs	-	-	-	-	789,863
Law enforcement	-	-	-	-	297,864
Airport projects	-	-	-	-	397,600
Mass transit	309,405	-	-	-	309,405
Committed:					
Parks and recreation	-	261,787	-	-	654,653
Fire protection	-	-	-	-	871,532
Street improvements and repairs	-	-	-	-	3,904
Law enforcement	-	-	-	-	36,640
Unassigned	-	-	(10,593)	-	(10,593)
Total fund balances	309,405	261,787	(10,593)	-	3,350,868
Total liabilities, deferred inflows of resources, and fund balances	\$ 564,542	\$ 311,143	\$ 298,766	\$ 300,000	\$ 5,223,364

Concluded

The accompanying notes are an integral part of this schedule.

City of Hattiesburg, Mississippi
Schedule 6 - Combining Statement of Revenues,
Expenditures, and Changes in Fund Balances
Nonmajor Special Revenue Funds

Year ended September 30, 2014

	Parks & Recreation	Municipal Fire Protection	Special Street	Police Forfeitures	Airport Improvement	Municipal Road & Bridge
Revenues						
General property taxes	\$ 849,721	\$ -	\$ -	\$ -	\$ -	\$ -
Fines, forfeitures and penalties	-	501	-	158,872	-	-
Interest, rents and concessions	309	4,551	276	155	1,316	1
Intergovernmental	29,151	250,627	54,522	-	677,648	4,253,331
Charges for services	26,010	95,652	-	6,154	-	-
Other revenues	3,873	550	-	-	23,076	-
Total revenues	909,064	351,881	54,798	165,181	702,040	4,253,332
Expenditures						
Current:						
Public safety	-	194,531	-	76,258	-	-
Public services	-	-	146,300	-	-	3,953,902
Other services	-	-	-	-	754,065	-
Mass Transit	-	-	-	-	-	-
Culture and recreation	3,064,982	-	-	-	-	-
Human/social assistance	-	-	-	-	-	-
Debt Service:	-	-	-	-	-	-
Principal payments	-	153,344	-	-	-	24,107
Interest and fiscal charges	-	18,743	-	-	-	4,789
Total expenditures	3,064,982	366,618	146,300	76,258	754,065	3,982,798
Excess (deficiency) of revenues over expenditures	(2,155,918)	(14,737)	(91,502)	88,923	(52,025)	270,534
Other Financing Sources (Uses)						
Transfers in	2,045,500	-	-	-	185,000	-
Total other financing sources (uses)	2,045,500	-	-	-	185,000	-
Net Change in Fund Balances	(110,418)	(14,737)	(91,502)	88,923	132,975	270,534
Fund balances, beginning of year	503,284	886,269	102,281	245,581	264,625	512,454
Fund balances, end of year	\$ 392,866	\$ 871,532	\$ 10,779	\$ 334,504	\$ 397,600	\$ 782,988

Continued

The accompanying notes are an integral part of this schedule.

City of Hattiesburg, Mississippi
Schedule 6 - Combining Statement of Revenues,
Expenditures, and Changes in Fund Balances
Nonmajor Special Revenue Funds

Year ended September 30, 2014

Continued	Mass Transit Operating	Community Centers	CDBG Fund	Group Insurance	Total
Revenues					
General property taxes	\$ 211,424	\$ -	\$ -	\$ -	\$ 1,061,145
Fines, forfeitures and penalties	-	-	-	-	159,373
Interest, rents and concessions	310	194	2	-	7,114
Intergovernmental	840,824	-	996,533	-	7,102,636
Charges for services	42,771	22,832	-	-	193,419
Other revenues	-	25	-	191,888	219,412
Total revenues	1,095,329	23,051	996,535	191,888	8,743,099
Expenditures					
Current:					
Public safety	-	-	-	-	270,789
Public services	-	-	-	-	4,100,202
Other services	-	-	-	191,888	945,953
Mass Transit	1,375,538	-	-	-	1,375,538
Culture and recreation	-	784,951	-	-	3,849,933
Human/social assistance	-	-	961,568	-	961,568
Debt Service:	-	-	-	-	177,451
Principal payments	-	-	-	-	23,532
Interest and fiscal charges	-	-	-	-	-
Total expenditures	1,375,538	784,951	961,568	191,888	11,704,966
Excess (deficiency) of revenues over expenditures	(280,209)	(761,900)	34,967	-	(2,961,867)
Other Financing Sources (Uses)					
Transfers in	285,000	950,000	-	-	3,465,500
Total other financing sources (uses)	285,000	950,000	-	-	3,465,500
Net Change in Fund Balances	4,791	188,100	34,967	-	503,633
Fund balances, beginning of year	304,614	73,687	(45,560)	-	2,847,235
Fund balances, end of year	\$ 309,405	\$ 261,787	\$ (10,593)	\$ -	\$ 3,350,868

Concluded

The accompanying notes are an integral part of this schedule.

City of Hattiesburg, Mississippi
Schedule 7- Combining Balance Sheet
Nonmajor Debt Service Funds

September 30, 2014

	1999 TIF Bond and Interest	City Bond and Interest	2002 TIF Bond And Interest Southern Pointe	2004 TIF Bond And Interest Home Depot	2003 TIF Bond And Interest Chauvet Square	2007 TIF Bond And Interest Lincoln Center	2008 TIF Bond And Interest Lincoln Center	2012 TIF Bond and Interest Kohl's	Total
Assets									
Cash and cash equivalents	\$ 71,740	\$ 2,698,084	\$ 262,642	\$ 123,721	\$ 182,195	\$ 235,337	\$ 139,181	\$ 30,796	\$ 3,743,696
Property taxes receivable	-	2,820,912	-	-	-	-	-	-	2,820,912
Total assets	\$ 71,740	\$ 5,518,996	\$ 262,642	\$ 123,721	\$ 182,195	\$ 235,337	\$ 139,181	\$ 30,796	\$ 6,564,608
Deferred Inflows of Resources									
Unavailable revenue-property taxes	\$ -	\$ 2,800,000	\$ -	\$ -	\$ -	\$ -	\$ -	\$ -	\$ 2,800,000
Total deferred inflows of resources	-	2,800,000	-	-	-	-	-	-	2,800,000
Fund Balances									
Restricted:									
Debt service	71,740	2,718,996	262,642	123,721	182,195	235,337	139,181	30,796	3,764,608
Total fund balances	71,740	2,718,996	262,642	123,721	182,195	235,337	139,181	30,796	3,764,608
Total liabilities, deferred inflows of resources, and fund balances	\$ 71,740	\$ 5,518,996	\$ 262,642	\$ 123,721	\$ 182,195	\$ 235,337	\$ 139,181	\$ 30,796	\$ 6,564,608

The accompanying notes are an integral part of this schedule.

City of Hattiesburg, Mississippi
Schedule 8- Combining Statement of Revenues,
Expenditures, and Changes in Fund Balances
Nonmajor Debt Service Funds

Year ended September 30, 2014

	1999 TIF Bond and Interest	City Bond and Interest	2002 TIF Bond And Interest Southern Pointe	2004 TIF Bond And Interest Home Depot	2003 TIF Bond And Interest Chauvet Square	2007 TIF Bond And Interest Turtle Crossing	2008 TIF Bond And Interest Lincoln Center	2012 TIF Bond and Interest Kohl's	Total
Revenues									
General property taxes	\$ 65,150	\$ 2,972,010	\$ -	\$ 57,732	\$ 225,362	\$ 330,166	\$ 67,444	\$ 68,037	\$ 3,785,901
Interest, rents and concessions	40	1,652	89	94	177	342	131	23	2,548
Intergovernmental	-	5,209	-	29,301	-	114,245	-	31,150	179,905
Other revenues	-	213,975	-	-	-	-	-	-	213,975
Total revenues	65,190	3,192,846	89	87,127	225,539	444,753	67,575	99,210	4,182,329
Expenditures									
Current:									
Other services	-	29,043	-	-	-	-	-	-	29,043
Debt Service:									
Principal payments	60,000	2,952,431	-	80,000	100,000	320,000	40,000	60,000	3,612,431
Interest and fiscal charges	8,040	528,444	-	5,901	94,633	140,479	18,850	30,940	827,287
Total expenditures	68,040	3,509,918	-	85,901	194,633	460,479	58,850	90,940	4,468,761
Excess (deficiency) of revenues over expenditures	(2,850)	(317,072)	89	1,226	30,906	(15,726)	8,725	8,270	(286,432)
Other Financing Sources (Uses)									
Transfers in	-	399,335	247,924	-	-	-	-	-	647,259
Total other financing sources (uses)	-	399,335	247,924	-	-	-	-	-	647,259
Net Change in Fund Balances	(2,850)	82,263	248,013	1,226	30,906	(15,726)	8,725	8,270	360,827
Fund balances, beginning of year	74,590	2,636,733	14,629	122,495	151,289	251,063	130,456	22,526	3,403,781
Fund balances, end of year	\$ 71,740	\$ 2,718,996	\$ 262,642	\$ 123,721	\$ 182,195	\$ 235,337	\$ 139,181	\$ 30,796	\$ 3,764,608

The accompanying notes are an integral part of this schedule.

City of Hattiesburg, Mississippi
Schedule 9- Combining Balance Sheet
Nonmajor Capital Project Funds

September 30, 2014

	Mississippi Development Bank Project		MS Bond Zoo Improvements		Southern Pointe Development		Kamper Park/Zoo Improvements		Total
Assets									
Cash and cash equivalents	\$	16	\$	146	\$	48,115	\$	2,238	\$ 50,515
Total assets	\$	16	\$	146	\$	48,115	\$	2,238	\$ 50,515
Fund Balances									
Restricted:									
Parks and recreation	\$	16	\$	146	\$	-	\$	2,238	\$ 2,400
Economic development		-		-		48,115		-	48,115
Total fund balances		16		146		48,115		2,238	50,515
Total liabilities and fund balances	\$	16	\$	146	\$	48,115	\$	2,238	\$ 50,515

The accompanying notes are an integral part of this schedule.

City of Hattiesburg, Mississippi
Schedule 10 - Combining Statement of Revenues,
Expenditures, and Changes in Fund Balances
Nonmajor Capital Project Funds

Year ended September 30, 2014

	Mississippi Development Bank Project	MS Bond Zoo Improvements	Southern Pointe Development	Kamper Park/Zoo Improvements	Total
Revenues					
Interest, rents and concessions	\$ 43	\$ 146	\$ 261	\$ 1	\$ 451
Total revenues	43	146	261	1	451
Expenditures					
Current:					
Culture and recreation	109,824	145,361	-	-	255,185
Economic development	-	-	2,304,222	-	2,304,222
Total expenditures	109,824	145,361	2,304,222	-	2,559,407
Excess (deficiency) of revenues over expenditures	(109,781)	(145,215)	(2,303,961)	1	(2,558,956)
Other Financing Sources (Uses)					
Transfers out	-	-	(247,924)	-	(247,924)
Other sources	-	-	2,600,000	-	2,600,000
Total other financing sources (uses)	-	-	2,352,076	-	2,352,076
Net Change in Fund Balances	(109,781)	(145,215)	48,115	1	(206,880)
Fund balances, beginning of year	109,797	145,361	-	2,237	257,395
Fund balances, end of year	\$ 16	\$ 146	\$ 48,115	\$ 2,238	\$ 50,515

The accompanying notes are an integral part of this schedule.

City of Hattiesburg, Mississippi
Schedule 11 - Statement of Departmental
Expenditures - Budgetary Basis
General Fund

Year ended September 30, 2014

	Personal Services	Supplies & Expenses	Other Services/ Charges	Capital Outlays	Debt Service	Total
General Government						
City Council	\$ 206,811	\$ 1,722	\$ 160,758	\$ -	\$ -	\$ 369,291
Mayor/Administration	454,926	12,603	83,053	38,000	-	588,582
Elections	-	-	15,753	-	-	15,753
Municipal Clerk	141,418	2,597	18,298	-	-	162,313
Accounting Division	263,139	2,770	1,005	-	-	266,914
Purchasing Division	133,932	4,621	1,407	-	-	139,960
City Attorney	93,911	-	1,031	-	-	94,942
Human Resource Division	181,528	6,251	1,050	-	-	188,829
Loss Control Division	106,576	5,195	2,072	-	-	113,843
Planning Division	375,857	30,972	78,376	-	-	485,205
Data Processing	377,159	50,437	291,637	425,859	-	1,145,092
Metro Planning	192,445	6,536	49,117	3,992	-	252,090
General Government Building	-	14,097	99,546	-	-	113,643
General Government - Other	768	283	1,947,905	-	-	1,948,956
Intermodal Facility	-	11,238	140,069	-	-	151,307
Federal Grant Administration	118,651	4,883	21,986	799	-	146,319
City Court	853,685	15,597	38,918	-	-	908,200
Total General Government	3,500,806	169,802	2,951,981	468,650	-	7,091,239
Public Safety						
Police Department	8,625,038	724,294	444,801	760,800	-	10,554,933
Police and Fire Training	33,246	119,831	120,335	23,531	-	296,943
Fire Department	6,597,352	316,467	269,069	126,577	-	7,309,465
Land Use Code	486,062	26,494	94,770	3,969	-	611,295
Contractual Services	201,229	-	1,417,124	-	-	1,618,353
Total Public Safety	15,942,927	1,187,086	2,346,099	914,877	-	20,390,989

Continued

City of Hattiesburg, Mississippi
Schedule 11 - Statement of Departmental
Expenditures - Budgetary Basis
General Fund

Year ended September 30, 2014

	Personal Services	Supplies & Expenses	Other Services/ Charges	Capital Outlays	Debt Service	Total
Public Service						
Traffic Maintenance	347,372	150,414	37,443	19,804	-	555,033
Street Division	1,458,224	467,431	233,554	268,488	-	2,427,697
Street Lights	-	-	1,133,026	-	-	1,133,026
Engineering	273,459	9,768	265,355	7,316	-	555,898
Shop Division	413,523	40,361	43,852	-	-	497,736
Garage and Office	195,226	10,991	13,882	3,102	-	223,201
Drainage Division	173,449	54,943	228,967	487,091	-	944,450
Construction Division	584,982	133,319	138,499	100,825	-	957,625
Sanitation Division	1,087,345	324,951	1,193,982	24,300	-	2,630,578
Street Cleaning Division	57,052	16,116	1,146	-	-	74,314
Public Works - Health Division	376,286	161,955	6,112	-	-	544,353
Total Public Service	4,966,918	1,370,249	3,295,818	910,926	-	10,543,911
Health and Welfare						
Human/Social Assistance	-	-	154,962	-	-	154,962
Total Health and Welfare	-	-	154,962	-	-	154,962
Economic Development						
Human/Social Assistance	-	-	160,000	-	-	160,000
Total Economic Development	-	-	160,000	-	-	160,000
Other Services						
Animal Control	131,980	17,911	121,950	19,641	-	291,482
Airport	55,939	34,988	43,314	44,922	-	179,163
Cemetery	596,879	81,815	39,957	122,433	-	841,084
Parking Operations	191,054	3,389	43,270	1	-	237,714
Total Other Services	975,852	138,103	248,491	186,997	-	1,549,443
Debt Service	-	-	-	-	1,703,608	1,703,608
Total Departmental Expenditures	\$ 25,386,503	\$ 2,865,240	\$ 9,157,351	\$ 2,481,450	\$ 1,703,608	\$ 41,594,152

Concluded

City of Hattiesburg, Mississippi
Schedule 12 - Combining Statement of Other
Fiduciary Funds, Assets, and Liabilities
Agency Funds

September 30, 2014

	Payroll Withholding Fund	Tax Collectors Fund	Hattiesburg Special Sales Tax	Industrial Park Fund	Total
Assets					
Cash and cash equivalents	\$ 341,295	\$ 1,071,679	\$ -	\$ 660,928	\$ 2,073,902
Property taxes and fees receivable	-	148,446	-	-	148,446
Sales tax receivable	-	-	442,766	-	442,766
Total assets	\$ 341,295	\$ 1,220,125	\$ 442,766	\$ 660,928	\$ 2,665,114
Liabilities					
Employee contributions payable	\$ 338,720	\$ -	\$ -	\$ -	\$ 338,720
Due to other agencies	-	1,220,125	442,766	-	1,662,891
Accounts payable and other liabilities	2,575	-	-	47,000	49,575
Amounts held in custody for others	-	-	-	613,928	613,928
Total liabilities	\$ 341,295	\$ 1,220,125	\$ 442,766	\$ 660,928	\$ 2,665,114

City of Hattiesburg, Mississippi
Schedule 13 - Schedule of Surety Bonds for Municipal Officials
September 30, 2014

Name	Position	Insurance Company	Amount
Kim Bradley	Council Member	FCCI Insurance Co.	\$ 100,000
Deborah Denard Delgado	Council Member	FCCI Insurance Co.	100,000
Edmond Carter Carroll	Council Member	FCCI Insurance Co.	100,000
Mary Dryden	Council Member	FCCI Insurance Co.	100,000
Henry E. Naylor	Council Member	FCCI Insurance Co.	100,000
Johnny L. Dupree	Mayor	FCCI Insurance Co.	100,000
Eddie R. Myers	City Clerk	FCCI Insurance Co.	100,000
Frazier Bolton	Police Chief	FCCI Insurance Co.	50,000

City of Hattiesburg, Mississippi
Schedule 14 - Full Cost Accounting
Solid Waste Management Services
Year Ended September 30, 2014

Year ended September 30, 2014

Expenses - Sanitation Cost Center (General Fund):

Personnel Costs	\$ 1,141,331
Supplies	318,631
Other services and charges	1,273,867

Total expenses (other than capital outlay) Sanitation Cost Center	\$ 2,733,829
---	--------------

Interest on capital leases - sanitation trucks and containers	32,529
---	--------

Depreciation Expense	548,617
----------------------	---------

Allocation of certain expenses in Other Cost Centers:

50% of shop cost center - Repair and maintenance	260,067
Indirect cost allocation - 10% of administration cost centers	282,075

Total calculated expenses - full cost basis	\$ 3,857,117
--	---------------------

Number of tons of solid waste collected and disposed of by City:

Sanitation trucks:

Garbage (tons)	11,124
Trash (tons)	4,122

Total tons solid waste	15,246
-------------------------------	---------------

Distribution of residential and non-residential costs:

Residential (84%)	\$ 3,239,978
Non-residential (16%)	617,139

Total distribution	\$ 3,857,117
---------------------------	---------------------

Pursuant to Section 17-17-347 of the Mississippi Code, this schedule is presented to provide a full cost accounting of sanitation services. "Residential" solid waste service includes routine household garbage and yard waste collections and disposal. Additionally, duplexes and smaller apartments with individual water meters are also considered to be "residential" customers. "Nonresidential" classification includes garbage and trash service to City-owned facilities, overgrown lot and demolition debris, and waste generated by tree crews or other city departments. The City "Commercial" solid waste service was discontinued in the fall months of 2000. The distribution of "Residential" and "Non-residential" costs at 84%/16% is based upon regularly scheduled direct labor hours. Unusual occurrences, such as severe storm damage or demolition of large structures will cause significant fluctuations both in labor hours and debris removal costs. Calculations in this schedule include changes in methodology first utilized in fiscal year 1996 as a result of State Department of Audit performance audit recommendations.

City of Hattiesburg, Mississippi
Schedule 15 - Water & Sewer Budget Basis Operation
and Maintenance Cost Centers
Year Ended September 30, 2014

Year ended September 30, 2014

	Personal Services	Supplies & Expenses	Other Services and Charges	Capital Outlays	Total
Office	\$ 371,382	\$ 29,580	\$ 138,506	\$ 17,250	\$ 556,718
Transmission	653,742	214,983	631,027	67,674	1,567,426
Plant	554,731	130,897	1,025,826	14,529	1,725,983
Sewer	548,985	295,162	1,049,218	4,540	1,897,905
Sewer lagoon	247,468	392,118	1,476,478	486,703	2,602,767
Total expenses	\$ 2,376,308	\$ 1,062,740	\$ 4,321,055	\$ 590,696	\$ 8,350,799

City of Hattiesburg, Mississippi
Schedule 16 - Water & Sewer Budget Basis
Statement of Revenues, Expenses, and Changes in Fund Balances
Year Ended September 30, 2014

September 30, 2014

	Water & Sewer Revenue Fund	Water & Sewer O&M Fund	Water & Sewer Construction Fund	Water & Sewer Interest Fund	Water & Sewer USA Yeast B & I Fund	2013 Water & Sewer Construction Fund	2012 Water & Sewer Construction Fund	2010 Water & Sewer Construction Fund	2009 Water & Sewer Construction Fund
Operating Revenues	\$ 15,922,260	\$ 26,620	\$ -	\$ -	\$ -	\$ -	\$ -	\$ -	\$ -
Operating Expenses									
Personal Services	-	2,376,308	-	-	-	-	-	-	-
Supplies and expenses	-	1,062,740	-	-	-	-	-	-	-
Other services and charges	7,075	4,321,055	97,036	1,045	-	1,422,728	-	-	33,871
Capital outlays	-	590,696	3,267,711	-	-	1,511,186	767,945	-	-
Total operating expense	7,075	8,350,799	3,364,747	1,045	-	2,933,914	767,945	-	33,871
Operating Income (Loss)	15,915,185	(8,324,179)	(3,364,747)	(1,045)	-	(2,933,914)	(767,945)	-	(33,871)
Non-Operating Revenues (Expenses)									
Interest revenue	2,410	4,439	577	1,067	43	1,410	19	165	24
Intergovernmental revenues	-	-	2,119,944	-	-	-	-	-	-
Rents	-	-	205,155	-	-	-	-	-	-
Other revenue	-	2,341	-	-	-	-	-	-	-
Other expense	-	-	-	-	-	(1,015,427)	-	-	-
Proceeds from bonds and general obligation notes	-	-	-	-	-	28,000,000	-	-	-
Interest expense	(65,721)	-	-	(1,734,717)	-	-	-	-	-
Debt principal payments	(375,287)	-	-	(2,125,000)	-	-	-	-	-
Bonds redeemed	-	-	-	(3,000,000)	-	-	-	-	-
Total non-operating revenues (expenses)	(438,598)	6,780	2,325,676	(6,858,650)	43	26,985,983	19	165	24
Income (Loss) Before Operating Transfers	15,476,587	(8,317,399)	(1,039,071)	(6,859,695)	43	24,052,069	(767,926)	165	(33,847)
Operating Transfers									
Operating transfers in	-	7,995,911	1,719,791	8,380,970	-	-	-	200,000	-
Operating transfers out	(15,274,322)	-	-	-	-	(3,022,350)	-	-	-
Total operating transfers	(15,274,322)	7,995,911	1,719,791	8,380,970	-	(3,022,350)	-	200,000	-
Net Income (Loss)	\$ 202,265	\$ (321,488)	\$ 680,720	\$ 1,521,275	43	\$ 21,029,719	\$ (767,926)	\$ 200,165	\$ (33,847)

City of Hattiesburg, Mississippi
Schedule 17 - Schedule of Expenditures of Federal Awards
Year Ended September 30, 2014

Federal Grantor/Pass-Through Grantor/Program or Cluster Title	Federal CFDA Number	Pass-Through Entity Identifying Number	Federal Expenditures
U.S. Department of Agriculture			
Natural Resources Conservation Service			
U.S. Army Corp of Engineers			
Emergency Watershed Protection Program - Mississippi Environmental Infrastructure Section 592	10.923	280351203, 1205, 1202	\$ 295,626
Total U.S. Department of Agriculture			<u>295,626</u>
U.S. Department of Housing and Urban Development			
Pass-Through Programs From:			
Governor's Department of Housing and Urban Development			
<i>CDBG Entitlement Grants - Cluster:</i>			
Community Development Block Grants/Entitlement Grants	14.218	MC-28-0006	<u>599,428</u>
Total - CDBG Entitlement Grants Cluster			<u>599,428</u>
Home Investment Partnerships Program	14.239	MC-28-0201	<u>386,727</u>
Pass-Through Programs From:			
Mississippi Development Authority			
Community Development Block Grants/State's Program:			
Katrina Community Revitalization - Water Plant #2	14.228	R-110-205-02GZ	10,000
Katrina Community Revitalization - USA Yeast Wastewater Pretreatment	14.228	R-103-205-03-KED	<u>1,397,146</u>
Total Community Development Block Grants/State's Program			<u>1,407,146</u>

Continued

The accompanying notes are an integral part of this schedule.

City of Hattiesburg, Mississippi
Schedule 17 - Schedule of Expenditures of Federal Awards
Year Ended September 30, 2014

Federal Grantor/Pass-Through Grantor/Program or Cluster Title	Federal CFDA Number	Pass-Through Entity Identifying Number	Federal Expenditures
U.S. Department of Housing and Urban Development (Cont.)			
Pass-Through Programs:			
Community Challenge Planning Grants and Department of Transportation's Tiger II Planning Grants	14.704	CCPMS001410	\$ 3,898
Total U.S. Department of Housing and Urban Development Pass-Through Programs			<u>2,397,199</u>
U.S. Department of Justice			
Pass-Through Programs From:			
Office of Justice Programs			
OVW Technical Assistance Initiative	16.526	12-WF-AX-0056	17,523
OVW Technical Assistance Initiative	16.526	13-WF-AX-0011	5,097
			<u>22,620</u>
Edward Byrne Memorial Justice Assistance Grant Program	16.738	2013-DJ-BX-0931	9,774
Edward Byrne Memorial Justice Assistance Grant Program	16.738	2012-DJ-BX-0444	(2,675)
			<u>7,099</u>
Total U.S. Department of Justice Pass-Through Programs			<u>29,719</u>

Continued

The accompanying notes are an integral part of this schedule.

City of Hattiesburg, Mississippi
Schedule 17 - Schedule of Expenditures of Federal Awards
Year Ended September 30, 2014

Federal Grantor/Pass-Through Grantor/Program or Cluster Title	Federal CFDA		Pass-Through Entity		Federal Expenditures
	Number	Identifying Number	Entity	Number	
U.S. Department of Transportation					
Federal Aviation Administrations					
Airport Improvement Program	20.106	3-28-0031-0020-2013			547,551
Airport Improvement Program	20.106	3-28-0031-0021-2014			130,098
					<u>677,649</u>
Federal Transit Administration					
<i>Federal Transit Cluster:</i>					
ARRA - Federal Transit Capital Investment Grants	20.500	MS-96-X001			<u>156,728</u>
Federal Transit Formula Grants:					
Mass Transit Preventative	20.507	MS-90-0090			38,826
Mass Transit Capital	20.507	MS-90-X086			172,466
Mass Transit Operating	20.507	MS-90-4086			354,211
Mass Transit Preventative	20.507	MS-90-0086			<u>118,593</u>
Total - Federal Transit Formula Grants					<u>684,096</u>
Total - Federal Transit Cluster					<u>840,824</u>
Total U.S. Department of Transportation Direct Programs					<u>1,518,473</u>

Continued

The accompanying notes are an integral part of this schedule.

City of Hattiesburg, Mississippi
Schedule 17 - Schedule of Expenditures of Federal Awards
Year Ended September 30, 2014

Federal Grantor/Pass-Through Grantor/Program or Cluster Title	Federal CFDA Number	Pass-Through Entity Identifying Number	Federal Expenditures
U.S. Department of Transportation (Cont.)			
Federal Highway Administration			
Pass-Through Programs From:			
Mississippi Department of Transportation			
Highway Planning and Construction:			
Metropolitan Planning Organization	20.205	MS-80-0002/202304-101000	\$ 249,177
Urban Youth Corps Transportation Enhancement Project	20.205	STP-9999-09(037)/106845-320000	25,000
Fourth Street Improvements	20.205	HPP-8750-00(003)/104873/801000	1,630,343
Safe Routes to Schools Project (Woodley)	20.205	SRSP-0210-00(024)	94,511
Traffic Signal - Bonhomie/Tatum	20.205	STP-8791-00(001)/106430-701000	26,438
Western Beltway	20.205	STPD-8776-00(004)/105844/811000	80,405
Hardy Street Widening	20.205	HPP-6098-00(007)/105194-801000	12,432
Total - Highway Planning and Construction			<u>2,118,306</u>
National Highway Traffic Safety Administration			
Pass-Through Programs From:			
Office of Highway Safety			
A605 Safe & Sober	20.607	14-MD-2151	17,799
A605 Safe & Sober	20.607	14-ST-2151	76,337
			<u>94,136</u>
Total U.S. Department of Transportation Pass-Through Programs			<u>2,212,442</u>
Total U.S. Department Transportation			<u>3,730,915</u>
			Continued

The accompanying notes are an integral part of this schedule.

City of Hattiesburg, Mississippi
Schedule 17 - Schedule of Expenditures of Federal Awards
Year Ended September 30, 2014

<u>Federal Grantor/Pass-Through Grantor/Program or Cluster Title</u>	<u>Federal CFDA Number</u>	<u>Pass-Through Entity Identifying Number</u>	<u>Federal Expenditures</u>
U.S. Department of Health and Human Services			
Pass-Through Programs From:			
Mississippi Bureau of Narcotics			
HIDTA-High Intensity Drug Trafficking Areas Program	95.001	G13GC0003A	\$ 6,899
Total U.S. Department of Health and Human Services			<u>\$ 6,899</u>
U.S. Department of Homeland Security			
Pass-Through Programs From:			
Mississippi Office of Homeland Security:			
Domestic Preparedness-Citizens Corps Grant	97.004	11CC205	\$ 4,329
Homeland Security Grant Program	97.067	A11HS205T	47,000
Homeland Security Grant Program	97.067	M11HS205T	9,524
			<u>60,853</u>
Pass-Through Programs From:			
Mississippi Emergency Management Agency			
Disaster Grants - Public Assistance (Presidentially Declared Disasters)	97.036	FEMA-1604-DR-MS	(476,091)
Total Mississippi Emergency Management Agency Pass-Through Programs			<u>(476,091)</u>
Total U.S. Department of Homeland Security Pass-Through Programs			<u>(415,238)</u>
Total Expenditures of Federal Awards			<u>\$ 6,045,120</u>
			Concluded

The accompanying notes are an integral part of this schedule.

City of Hattiesburg, Mississippi
Notes to Schedule of Expenditures of Federal Awards

NOTE 1: BASIS OF PRESENTATION

The accompanying schedule of expenditures of federal awards (the Schedule) includes the federal grant expenditure activity of the City of Hattiesburg under programs of the federal government for the year ended September 30, 2014. The information in this schedule is presented in accordance with the requirements of the Office of Management and Budget (OMB) Circular A-133, *Audits of States, Local Governments, and Non-Profit Organizations*. Because the Schedule presents only a selected portion of the operations of the City of Hattiesburg, it is not intended to and does not present the financial position, changes in net assets, or cash flows of the City of Hattiesburg.

NOTE 2: SUMMARY OF SIGNIFICANT ACCOUNTING POLICIES

Expenditures

Expenditures reported on the Schedule are reported on the accrual basis of accounting. Such expenditures are recognized following the cost principles contained in OMB Circular A-87, *Cost Principles for State, Local, and Indian Tribal Governments*, wherein certain types of expenditures are not allowable or are limited as to reimbursement. Therefore, some amounts presented in this schedule may differ from amounts presented in, or used in the preparation of, the basic financial statements.

Pass-Through Entity Identifying Numbers

Pass-through entity identifying numbers are presented when available.



Carr, Riggs & Ingram, LLC
282 Commerce Park Drive
Ridgeland, MS 39157

Mailing Address:
P.O. Box 2418
Ridgeland, MS 39158-2418

(601) 853-7050
(601) 853-9331 (fax)
www.cricpa.com

Schedule 18

INDEPENDENT AUDITORS' REPORT ON INTERNAL CONTROL OVER FINANCIAL REPORTING AND ON COMPLIANCE AND OTHER MATTERS BASED ON AN AUDIT OF FINANCIAL STATEMENTS PERFORMED IN ACCORDANCE WITH GOVERNMENT AUDITING STANDARDS

To the Honorable Mayor and Members of the City
Council City of Hattiesburg, Mississippi

We have audited, in accordance with the auditing standards generally accepted in the United States of America and the standards applicable to financial audits contained in *Government Auditing Standards* issued by the Comptroller General of the United States, the financial statements of the governmental activities, the business-type activities, the discretely presented component unit, each major fund, and the aggregate remaining fund information of the City of Hattiesburg, Mississippi, as of and for the year ended September 30, 2014, and the related notes to the financial statements, which collectively comprise the City of Hattiesburg, Mississippi's basic financial statements and have issued our report thereon dated March 25, 2016.

Internal Control Over Financial Reporting

In planning and performing our audit of the financial statements, we considered the City of Hattiesburg, Mississippi's internal control over financial reporting (internal control) to determine the audit procedures that are appropriate in the circumstances for the purpose of expressing our opinions on the financial statements, but not for the purpose of expressing an opinion on the effectiveness of the City of Hattiesburg, Mississippi's internal control. Accordingly, we do not express an opinion on the effectiveness of the City of Hattiesburg, Mississippi's internal control.

Our consideration of internal control was for the limited purpose described in the preceding paragraph and was not designed to identify all deficiencies in internal control that might be material weaknesses or significant deficiencies and therefore, material weaknesses or significant deficiencies may exist that were not identified. However, as described in the accompanying schedule of findings and questioned costs, we identified certain deficiencies in internal control that we consider to be material weaknesses and significant deficiencies.

A *deficiency in internal control exists* when the design or operation of a control does not allow management or employees, in the normal course of performing their assigned functions, to prevent, or detect and correct misstatements on a timely basis. A *material weakness* is a deficiency, or a combination of deficiencies, in internal control such that there is a reasonable possibility that a

material misstatement of the entity's financial statements will not be prevented, or detected and corrected on a timely basis. We consider the deficiencies described in the accompanying schedule of findings and questioned costs as items 2014-001 through 2014-005 and 2014-007 to be material weaknesses.

A *significant deficiency* is a deficiency, or a combination of deficiencies, in internal control that is less severe than a material weakness, yet important enough to merit attention by those charged with governance. We consider the deficiencies described in the accompanying schedule of findings and questioned costs as 2014-006 and 2014-008 to be significant deficiencies.

Compliance and Other Matters

As part of obtaining reasonable assurance about whether the City of Hattiesburg, Mississippi's financial statements are free from material misstatement, we performed tests of its compliance with certain provisions of laws, regulations, contracts, and grant agreements, noncompliance with which could have a direct and material effect on the determination of financial statement amounts. However, providing an opinion on compliance with those provisions was not an objective of our audit, and accordingly, we do not express such an opinion. The results of our tests disclosed instances of noncompliance or other matters that are required to be reported under *Government Auditing Standards* and which are described in the accompanying schedule of findings and questioned costs as items 2014-007 and 2014-008.

City of Hattiesburg's Response to Findings

The City of Hattiesburg, Mississippi's response to the findings identified in our audit is described in the accompanying schedule of findings and questioned costs. The City of Hattiesburg, Mississippi's response was not subjected to the auditing procedures applied in the audit of the financial statements and, accordingly, we express no opinion on it.

Purpose of this Report

The purpose of this report is solely to describe the scope of our testing of internal control and compliance and the results of that testing, and not to provide an opinion on the effectiveness of the City's internal control or on compliance. This report is an integral part of an audit performed in accordance with *Government Auditing Standards* in considering the entity's internal control and compliance. Accordingly, this communication is not suitable for any other purpose.

Carr, Riggs & Ingram, L.L.C.

CARR, RIGGS & INGRAM, LLC

Ridgeland, Mississippi

March 25, 2016



Carr, Riggs & Ingram, LLC
282 Commerce Park Drive
Ridgeland, MS 39157

Mailing Address:
P.O. Box 2418
Ridgeland, MS 39158-2418

(601) 853-7050
(601) 853-9331 (fax)
www.cricpa.com

Schedule 19

INDEPENDENT AUDITORS' REPORT ON COMPLIANCE FOR EACH MAJOR PROGRAM AND ON INTERNAL CONTROL OVER COMPLIANCE REQUIRED BY OMB CIRCULAR A-133

To the Honorable Mayor and Members of the City
Council City of Hattiesburg, Mississippi

Report on Compliance for Each Major Federal Program

We have audited the City of Hattiesburg, Mississippi's compliance with the types of compliance requirements described in the *OMB Circular A-133 Compliance Supplement* that could have a direct and material effect on each of the City of Hattiesburg, Mississippi's major federal programs for the year ended September 30, 2014. The City of Hattiesburg, Mississippi's major federal programs are identified in the summary of auditors' results section of the accompanying schedule of findings and questioned costs.

Management's Responsibility

Management is responsible for compliance with the requirements of laws, regulations, contracts, and grants applicable to its federal programs.

Auditors' Responsibility

Our responsibility is to express an opinion on compliance for each of the City of Hattiesburg, Mississippi's major federal programs based on our audit of the types of compliance requirements referred to above. We conducted our audit of compliance in accordance with auditing standards generally accepted in the United States of America; the standards applicable to financial audits contained in *Government Auditing Standards*, issued by the Comptroller General of the United States; and OMB Circular A-133, *Audits of States, Local Governments, and Non-Profit Organizations*. Those standards and OMB Circular A-133 require that we plan and perform the audit to obtain reasonable assurance about whether noncompliance with the types of compliance requirements referred to above that could have a direct and material effect on a major federal program occurred. An audit includes examining, on a test basis, evidence about the City of Hattiesburg, Mississippi's compliance with those requirements and performing such other procedures as we considered necessary in the circumstances.

We believe that our audit provides a reasonable basis for our opinion on compliance for each major federal program. However, our audit does not provide a legal determination of the City of Hattiesburg, Mississippi's compliance.

Basis for Qualified Opinion on the Federal Transit Formula Grant Program

As described in the accompanying schedule of findings and questioned costs, the City of Hattiesburg, Mississippi did not comply with requirements regarding CFDA 20.507 Federal Transit Formula Grants Program as described in Finding 2014-007 for Cash Management. Compliance with such requirement is necessary, in our opinion, for the City of Hattiesburg, Mississippi to comply with the requirements applicable to that program.

Qualified Opinion on the Federal Transit Formula Grant Program

In our opinion, except for the noncompliance described in the Basis for Qualified Opinion paragraph, the City of Hattiesburg, Mississippi complied, in all material respects, with the types of compliance requirements referred to above that could have a direct and material effect on the Federal Transit Formula Grants Program for the year ended September 30, 2014.

Unmodified Opinion on Each of the Other Major Federal Programs

In our opinion, the City of Hattiesburg, Mississippi complied, in all material respects, with the types of compliance requirements referred to above that could have a direct and material effect on each of its other major federal programs identified in the summary of auditors' results section of the accompanying schedule of findings and questioned costs for the year ended September 30, 2014.

Other Matters

The results of our auditing procedures disclosed other instances of noncompliance, which are required to be reported in accordance with OMB Circular A-133 and which are described in the accompanying schedule of findings and questioned costs as item 2014-008. Our opinion on each major federal program is not modified with respect to these matters.

The City's response to the noncompliance findings identified in our audit is described in the accompanying schedule of findings and questioned costs. The City of Hattiesburg, Mississippi's response was not subjected to the auditing procedures applied in the audit of compliance and, accordingly, we express no opinion on the response.

Report on Internal Control over Compliance

Management of the City of Hattiesburg, Mississippi is responsible for establishing and maintaining effective internal control over compliance with the types of compliance requirements referred to above. In planning and performing our audit of compliance, we considered the City of Hattiesburg, Mississippi's internal control over compliance with the types of requirements that could have a direct and material effect on each major federal program to determine the auditing procedures that are appropriate in the circumstances for the purpose of expressing an opinion on compliance for each major federal program and to test and report on internal control over compliance in accordance OMB Circular A-133, but not for the purpose of expressing an opinion on the effectiveness of internal control over compliance. Accordingly, we do not express an opinion on the effectiveness of the City of Hattiesburg, Mississippi's internal control over compliance.

Our consideration of internal control over compliance was for the limited purpose described in the preceding paragraph and was not designed to identify all deficiencies in internal control over compliance that might be material weaknesses or significant deficiencies and therefore, material weaknesses or significant deficiencies may exist that were not identified. However, as discussed below, we identified certain deficiencies in internal control over compliance that we consider to be material weaknesses and significant deficiencies.

A *deficiency in internal control over compliance* exists when the design or operation of a control over compliance does not allow management or employees, in the normal course of performing their assigned functions, to prevent, or detect and correct, noncompliance with a type of compliance requirement of a federal program on a timely basis. A *material weakness in internal control over compliance* is a deficiency, or combination of deficiencies, in internal control over compliance; such that there is a reasonable possibility that material noncompliance with a type of compliance requirement of a federal program will not be prevented, detected and corrected, on a timely basis. We consider the deficiency in internal control over compliance described in the accompanying schedule of findings and questioned costs as item 2014-007 to be a material weakness.

A significant deficiency in internal control over compliance is a deficiency, or a combination of deficiencies, in internal control over compliance with a type of compliance requirement of a federal program that is less severe than a material weakness in internal control over compliance, yet important enough to merit attention by those charged with governance. We consider the deficiency in internal control over compliance described in the accompanying schedule of findings and questioned costs as item 2014-008 to be a significant deficiency.

The City of Hattiesburg, Mississippi's response to the internal control over compliance findings identified in our audit is described in the accompanying schedule of findings and questioned costs. The City of Hattiesburg, Mississippi's response was not subjected to the auditing procedures applied in the audit of compliance and, accordingly, we express no opinion on the response.

The purpose of this report on internal control over compliance is solely to describe the scope of our testing of internal control over compliance and the results of that testing based on the requirements of OMB Circular A-133. Accordingly, this report is not suitable for any other purpose.

Carr, Riggs & Ingram, L.L.C.

CARR, RIGGS & INGRAM, LLC

Ridgeland, Mississippi
March 25, 2016

City of Hattiesburg, Mississippi
Schedule 20 - Schedule of Findings and Questioned Costs

For the year ended September 30, 2014

Section I: Summary of Auditors' Results

Financial Statements

Type of auditors' report issued:

<u>Opinion Unit</u>	<u>Opinion</u>
Governmental Activities	Qualified
Business-type Activities	Qualified
Discretely Presented Component Unit	Unmodified
General Fund	Unmodified
Aggregate Remaining Governmental Funds	Unmodified
Proprietary Fund	Qualified

Internal control over financial reporting:

Material weakness identified?	Yes
Significant deficiency identified not considered to be a material weakness?	Yes

Noncompliance material to financial statements noted?	No
---	----

Federal Awards

Internal control over major programs:

Material weakness identified?	Yes
Significant deficiency identified not considered to be a material weakness?	Yes

Type of auditors' report issued on compliance for major programs:

Community Development Block Grants/Entitlement Grants	Unmodified
Home Investment Partnerships Program	Unmodified
Highway Planning and Construction	Unmodified
ARRA-Federal Transit Capital Investment Grants	Unmodified
Federal Transit Formula Grants	Qualified

Any audit findings disclosed that are required to be reported in Accordance with Circular A-133, Section .510(a)?	Yes
---	-----

City of Hattiesburg, Mississippi
Schedule 20 - Schedule of Findings and Questioned Costs

Section I: Summary of Auditors' Results (Continued)

Identification of major programs:

CFDA Numbers	Name of Federal Program or Cluster
	<i>CDBG Entitlement Grants Cluster:</i>
14.218	Community Development Block Grants/Entitlement Grants
14.239	Home Investment Partnerships Program
20.205	Highway Planning and Construction
	<i>Federal Transit Cluster:</i>
20.500	ARRA-Federal Transit Capital Investment Grants
20.507	Federal Transit Formula Grants

Dollar threshold used to distinguish between Type A
and Type B programs: \$300,000

Auditee qualified as low-risk auditee? No

Section II: Financial Statement Findings

Finding:

Finding #: 2014-001 - Information, Communication and Monitoring

Finding Type: Material weakness

Criteria:

The complexity of the City's financial reporting requirements under generally accepted accounting principles requires an effective system of internal accounting controls and procedures in order to capture, maintain, monitor, and properly report financial information. Controls should be sufficient to ensure that the City (1) obtains or generates and uses relevant, quality information to facilitate financial reporting and compliance with major federal award program requirements, (2) communicates internally and with outside parties information necessary for such reporting and compliance, and (3) performs ongoing evaluations of performance and effectiveness of such controls. The City's internal accounting control policies and procedures should be sufficient to ensure that information is completely and properly reported in its financial statements in accordance with generally accepted accounting principles.

[REDACTED]

City of Hattiesburg, Mississippi
Schedule 20 - Schedule of Findings and Questioned Costs

Section II: Financial Statement Findings (Continued)

Finding #: 2014-001 - Information, Communication and Monitoring (Continued)

Condition:

The City's entity-wide controls and procedures do not effectively ensure that all information relevant to the financial reporting process is timely identified and communicated for assessment of financial reporting impact and for assimilation into the financial reporting process. Deficiencies in the information accumulation and communication process contribute to weaknesses in the City's controls over compliance with agreements and regulations, as well as controls over monitoring the overall financial reporting process. Relevant data is not timely and adequately assessed for ramifications on the financial reporting process and compliance requirements. Certain information necessary for preparing financial statements in conformity with generally accepted accounting principles could not be readily produced by the City.

Context:

Information relevant to the preparation of basic financial statements, disclosures, supplementary and other information originates in many areas, including external sources and governing bodies and departments of the City. Therefore, data must be captured from various sources and assimilated into the financial reporting process. Such information is critical to preparation of financial statements in conformity with generally accepted accounting principles. However, during the course of our audit, we noted that the City's financial reporting process lacks effective controls over information accumulation and communications to ensure that all relevant information is appropriately incorporated into the financial reporting process in a timely manner. This in turn limits the City's ability to effectively maintain and monitor compliance with agreements and reporting requirements.

During the course of our audit, we noted that the City had not recorded certain non-cash transactions with its discretely presented component unit which originated outside the routine accounting process. Such transactions included receipt of a material contributed capital asset, as well as existence of a long-term receivable which had originated in a prior year.

We also noted that certain relevant data maintained by third parties, including reconciled detail of beginning capital assets and reports of health insurance claims payment lag activity, was not readily available to support recorded amounts. Also, the City had not obtained or estimated fiscal year investment income for an agency fund administered by the State Public Employees Retirement System.

Further, we noted that detail information regarding the nature, purpose, and amounts of restrictions, commitments, and assignments of resources, as well as related expenditures therefrom, was not readily available.

In addition, we noted that the City could not readily provide a list of covenants and compliance requirements related to debt and other agreements and had no formal documentation of monitoring compliance with such provisions. The City could not readily produce a schedule of its

City of Hattiesburg, Mississippi
Schedule 20 - Schedule of Findings and Questioned Costs

Section II: Financial Statement Findings (Continued)

Finding #: 2014-001 - Information, Communication and Monitoring (Continued)

commitments or contingencies necessary for disclosure in its financial statements in conformity with generally accepted accounting principles. In a related matter, we determined that a material asset under construction would be transferred to a third party upon expiration of a related agreement, however no related commitment had been disclosed in the financial statements. We also identified a material judgment against the City which had not been subsequently paid but was omitted from reported liabilities of the City.

During the course of our audit, we determined that approval of a mandated long-term construction project varied from typical project approval processes and that, as a result, certain material costs which should have been capitalized as construction in progress were expensed in error. The City's procedures did not result in appropriate distinction between feasibility study and design costs related to this project.

We also noted that certain unresolved variances in proprietary fund operational activity, which could affect amounts billed and therefore collected, were not communicated to financial management for analysis.

Cause:

The City's financial reporting process lacks established and effective procedures for contemporaneously identifying, communicating, and monitoring certain information originating outside the routine accounting function. While information relevant to financial reporting may originate from external sources, through City governance activities, or within various departmental units of the City, current processes do not ensure timely assessment for financial reporting impact. Therefore, relevant information may not be adequately identified and timely communicated to those responsible for the financial reporting process. Since such information is not contemporaneously and completely captured, City finance and accounting personnel utilize prior financial reports to trigger inquiry and collection of information necessary for annual financial reporting, relying upon personal knowledge to identify such information to be reported.

Effect:

Since certain data relevant to the financial reporting process is not contemporaneously captured and maintained, the City cannot readily assimilate such information into its year-end financial statements. As a result, critical information may be omitted from the City's financial statements, and omissions may be material. The risk that material misstatement could result from deficiencies in the City's ability to properly capture and report relevant information in its financial statements represents a pervasive material weakness in internal controls.

Further, timely, adequate financial information is not available as a basis for assessing compliance with regulations and agreements and as basis for decisions made by City management and those in governance. Lack of timely data related to compliance with laws, regulations, grants, and

City of Hattiesburg, Mississippi
Schedule 20 - Schedule of Findings and Questioned Costs

Section II: Financial Statement Findings (Continued)

Finding #: 2014-001 - Information, Communication and Monitoring (Continued)

agreements may result in failure to maintain compliance or address and resolve noncompliance matters within an acceptable timeframe. Noncompliance with agreements may adversely affect availability of funding or result in debt acceleration, and decisions made by City leadership may be based on incomplete or inadequate information. Further, due to the requirements of the City's mandated sewer system rehabilitation, it is critical that management have access to appropriate financial information in order to monitor compliance with agreements and to assess effects of decisions on credit ratings and current and long-range sources and uses of resources.

Recommendation:

The City should formalize its information, communications, and monitoring processes to ensure that data from external and internal sources is timely captured, retained, and available for financial reporting purposes. Such processes should produce documentation sufficient for efficient incorporation into the financial reporting process without necessitating extensive forensic reconstruction or retrospective procedures. Projects, programs, funding, and policies approved by leadership should be summarized and evaluated for financial reporting impact. Other salient data originating outside the accounting and finance departments should be timely communicated thereto for assimilation into the financial reporting process. Related files should be maintained within the department(s) responsible for financial reporting. Appropriate management personnel should meet periodically to assess the completeness and ramifications of gathered information.

Commitments and compliance requirements imposed by funding agencies, oversight bodies, or contractual agreements should be summarized and formally monitored within the financial reporting function. Requirements and related assessments of compliance should be made available to City leadership as support for decisions and actions.

Views of Responsible Officials:

The City agrees with this finding. The City's Corrective Action Plan is presented on page 140.

Finding:

Finding #: 2014-002 - Financial statement adjustment and disclosure

Finding Type: Material weakness

Criteria:

An effective internal accounting control system should ensure that all transactions are properly initiated, authorized, recorded, processed, and reported in the financial statements, including disclosures, in accordance with generally accepted accounting principles. Accounting procedures

City of Hattiesburg, Mississippi
Schedule 20 - Schedule of Findings and Questioned Costs

Section II: Financial Statement Findings (Continued)

Finding #: 2014-002 - Financial statement adjustment and disclosure (Continued)

and controls should be sufficient to ensure that transactions and account balances are completely and accurately recorded and reported in the proper period and that any errors are prevented or timely detected and corrected. In addition, internal controls should be sufficient to ensure that amounts are properly classified, that accounts are properly valued, and that pertinent rights and obligations are properly reflected in the financial statements in accordance with generally accepted accounting principles. An entity's internal accounting control system encompasses all accounting systems utilized, including automated, peripheral, and manual processes and outsourced functions.

Furthermore, an entity's independent auditor may not be considered part of the internal control system.

Condition:

The City's internal accounting controls are not sufficient to ensure that transactions and account balances are properly reported in conformity with bases of accounting required by generally accepted accounting principles. Adjustments necessary to convert cash basis transaction data to appropriate accounting bases cannot be readily produced. Further, required disclosures, supplementary schedules, and other reporting information cannot be readily produced or derived from the City's accounting system. In addition, controls over the City's accounting systems, including its use of peripheral systems, are insufficient to ensure proper cut-off and valuation of transactions and balances.

Context:

The City's accounting and reporting functions rely upon its systems, procedures, and personnel resources. Weaknesses in certain of these elements may be mitigated by strengths in others. During the course of our procedures, we noted that the City's accounting software systems are not able to readily produce certain financial information necessary for reporting under U.S. generally accepted accounting principles. Pursuant to State of Mississippi requirements, the City maintains its transaction accounting system on a cash basis of accounting, modified for certain encumbrances consistent with the municipal budget basis. Financial reporting in conformity with generally accepted accounting principles requires conversion of that modified cash basis information to the bases required for fund and government-wide financial statements.

Because the City's general ledger accounting software is capable only of maintaining cash basis information, certain data necessary for financial reporting in conformity with generally accepted accounting principles must be captured and maintained peripherally in automated and manual files. Software constraints increase the necessity for sufficient personnel resources and effective peripheral system processes in order to capture and maintain data necessary for the financial reporting process. Effective internal controls over these accounting systems and procedures, including peripheral systems which function as an integral part of the financial reporting process,

City of Hattiesburg, Mississippi
Schedule 20 - Schedule of Findings and Questioned Costs

Section II: Financial Statement Findings (Continued)

Finding #: 2014-002 - Financial statement adjustment and disclosure (Continued)

are essential to preparation of financial statements in accordance with generally accepted accounting principles. However, we noted that constraints in personnel and weaknesses in procedural processes impaired mitigation of automated system limitations.

Preparation of the City's financial statements requires manual assimilation of data from numerous sources; however the City has no formal process for ensuring the accuracy and completeness of information maintained in various peripheral systems and files, including spreadsheets and subsidiary journals and ledgers. The City does not routinely capture and maintain data necessary for conversion of cash basis to appropriate fund and accrual basis financial presentation or for preparation of necessary disclosures and supplementary information reported in its financial statements. Therefore, such information was not readily available. Further, the City does not consistently perform periodic assessments of long-term assets for impairment or evaluations of collectability of receivables in order to determine whether financial statement adjustment is appropriate.

Electronic spreadsheets are used as an integral tool in the City's financial reporting process. Spreadsheets are used extensively in allocations, reconciliations, conversion adjustments, and preparation of entries and financial reports. Because electronic spreadsheets can be easily changed and generally lack certain formalized controls, they are subject to increased inherent risk and error. During the course of our procedures, we reviewed certain essential peripheral system reports and spreadsheets for accuracy of data and calculations and to gain an understanding of procedures used in preparation, review, and monitoring of such spreadsheets. While the methodology applied appears to be appropriate, it was noted that controls over data maintained in integral peripheral systems and spreadsheets were not adequate to ensure that potential material mistakes would be prevented or timely detected and corrected for financial reporting purposes. We noted instances of calculation error, input error, and data omission in certain schedules and reports supporting accrual adjustments and control account balances. These errors and omissions indicated ineffective controls over data entry, reconciliation, and review of data maintained in peripheral systems.

Cause:

The City's general ledger accounting software system functions only on the cash basis of accounting. Accounting periods may not remain open while next period activity is recorded. Therefore, entries may only be made to the period currently open. This severely limits the usability of the system for maintaining and reporting data under the fund basis or accrual basis of accounting required for financial reporting in accordance with generally accepted accounting principles. Additional peripheral software tools, including function-specific software applications, spreadsheets, and manual records must be utilized to capture, maintain, monitor, and properly report information in the City's financial statements. Since the City maintains its interim financial

City of Hattiesburg, Mississippi
Schedule 20 - Schedule of Findings and Questioned Costs

Section II: Financial Statement Findings (Continued)

Finding #: 2014-002 - Financial statement adjustment and disclosure (Continued)

information on the cash basis, it does not routinely maintain and monitor data on the bases of accounting required for its annual financial reporting in accordance with generally accepted accounting principles. The City does not maintain a separate financial reporting system or process in which to record noncash and conversion adjustments necessary for financial statements in accordance with generally accepted accounting principles. Therefore, it does not routinely prepare and record year-end adjustments required for annual financial reporting. The City does not maintain or monitor non-cash activity as part of a recurring process or routinely record accrual and conversion adjustments, and few internal controls have been implemented for those processes. In addition, the City did not effectively verify, review, reconcile, and monitor reports generated through peripheral systems, including spreadsheets, to ensure reliability of information to be reflected in the financial statements.

Personnel resource and software limitations impair the City's ability to effectively maintain, reconcile, and monitor noncash transactions, accrual and conversion adjustments, as well as other data essential to the financial reporting process.

Effect:

The City's internally-generated financial information is not prepared in conformity with generally accepted accounting principles, and the City cannot readily produce necessary conversion entries or data for disclosure and supplementary schedule presentation. Although the City is knowledgeable of its financial reporting requirements and responsibilities and also maintains data underlying conversion adjustments, such adjustments are omitted from the City's internal financial statements. Rather than prepare and record appropriate conversion adjustments, the City has historically requested that the independent auditor include these entries as audit adjustments. These adjustments are material and are required prior to the issuance of financial statements presented in conformity with accounting principles generally accepted in the United States.

Also, as a result of noted deficiencies in internal controls, certain accounting data was not correctly prepared, reconciled, reviewed, and retained for verification and corroboration of balances and to support roll-forward of financial activity. In addition, certain material account balances did not agree to underlying subsidiary account detail. Therefore, material adjustments were proposed by the auditor in order to correct misstatements.

Recommendation:

The City should assess the quality of existing peripheral processes and implement effective control procedures to ensure that data maintained therein is accurate and that errors or irregularities are prevented or timely detected and corrected. In conjunction with this process, immediate steps should be taken to develop or enhance peripheral processes to ensure completeness and accuracy of data maintained for financial reporting in accordance with generally accepted accounting principles. Such processes should include reconciliation of summary data to underlying detail and

City of Hattiesburg, Mississippi
Schedule 20 - Schedule of Findings and Questioned Costs

Section II: Financial Statement Findings (Continued)

Finding #: 2014-002 - Financial statement adjustment and disclosure (Continued)

periodic review and approval of data maintained in peripheral systems, including spreadsheets and manual files. Procedures, such as use of periodic checklists and calculations, should be implemented to timely capture, maintain, and reconcile data supporting adjusting and conversion entries and disclosure information. Such checklists and calculations should be reviewed by an appropriate level of management in order to monitor adequacy and compliance with policies and procedures.

The City should deploy appropriate and adequate personnel resources to its accounting processes in order to achieve effective control. In addition, management should assess the level of additional resources necessary to allow the City to maintain and prepare accrual and conversion adjustments, disclosures, and schedules necessary for financial reporting in accordance with generally accepted accounting principles. The City should consider the cost-benefit of providing additional resources for personnel, accounting software systems, or both.

Views of Responsible Officials:

The City agrees with this finding. The City's Corrective Action Plan is presented on page 140.

Finding:

Finding #: 2014-003 - Accounts receivable

Finding Type: Material weakness

Criteria:

Internal accounting controls should be sufficient to ensure that accounts receivable balances are properly valued and reported.

Condition:

The City's accounting policies and procedures related to accounts receivable are not adequate to ensure that Municipal Court fines receivable and Water and Sewer customer accounts receivable are properly valued and reported.

The City's internal controls for recording and reconciling Municipal fines outstanding are not sufficient to ensure proper cut-off and that gross balances outstanding represent valid underlying amounts and that collection activity and account collectability is properly evaluated. The City was unable to provide subsidiary detail reports of customer or defendant balances supporting accounts receivable totals or to provide aging analysis of such detail balances. In addition, the City had no formal documentation of methodology or calculations of allowances for doubtful accounts receivable.

City of Hattiesburg, Mississippi
Schedule 20 - Schedule of Findings and Questioned Costs

Section II: Financial Statement Findings (Continued)

Finding #: 2014-003 - Accounts receivable (Continued)

The City's internal controls for recording and reconciling Water and Sewer customer account balances outstanding are not sufficient to ensure proper cut-off and that collectability is properly evaluated. The City was unable to provide summary or subsidiary detail reports of customer balances outstanding at fiscal year-end or to provide aging analysis of such balances. In addition, the City had no formal documentation of methodology or calculations of allowances for doubtful accounts receivable.

Context:

The City utilizes peripheral software systems to record Municipal Court fines and related assessments due to other agencies upon collection of such fines. Amounts receivable and payable are not recorded in the City's general ledger system until the corresponding cash collection or payment transaction occurs. During the course of our audit procedures, we identified errors in peripheral detail balances and determined that the City did not routinely prepare and reconcile subsidiary detail or activity reports. We also noted that the City was unable to provide or perform effective aging analyses or collection trends in order to support its estimates of the related allowance for doubtful accounts.

The City utilizes a module of its general ledger accounting software for its Water and Sewer billing functions, however the general ledger system does not include an interface between cash basis and accrual basis data. Therefore, billing and receivable balances are not maintained in general ledger accounts. Receivable reports and related activity reports cannot be regenerated after period cut-off, therefore the City cannot generate or reproduce accounts receivable reports after the calendar period close. During the course of our audit procedures, the City was unable to produce accurate reports for the fiscal year.

Cause:

City procedures do not require periodic generation, reconciliation, and retention of detail accounts receivable and activity reports. Periodic subsidiary detail reports may not be regenerated after period end due to application software limitations.

Effect:

Failure to routinely generate, reconcile, review, and retain detail and summary reports at the end of each accounting period impairs the City's ability to properly account for and assess collectability of its accounts receivable balances. These factors could cause the City's valuation of its accounts receivable balances to be misstated.

Recommendation:

The City should generate, reconcile, review, and retain monthly receivable detail and summary reports, including agings of outstanding fines and Water and Sewer customer account balances. Periodic reports and related trends should be analyzed in assessing collectability and in estimating the allowance for doubtful accounts.

City of Hattiesburg, Mississippi
Schedule 20 - Schedule of Findings and Questioned Costs

Section II: Financial Statement Findings (Continued)

Finding #: 2014-003 - Accounts receivable (Continued)

Views of Responsible Officials:

The City agrees with this finding. The City's Corrective Action Plan is presented on page 140.

Finding:

Finding #: 2014-004 - Non-routine and noncash transactions

Finding Type: Material weakness

Criteria:

Internal accounting controls should be sufficient to ensure that noncash and non-routine transactions are properly captured, recorded, and reported in the City's financial statements in accordance with generally accepted accounting principles.

Condition:

The City's accounting policies and procedures generally address cash basis transactions and certain recurring accrual adjustments recorded at the end of each fiscal year. Procedures do not provide an appropriate mechanism for capturing, recording, and reporting noncash or non-routine information to ensure that such information is properly reflected in the financial statements and disclosures. As a result, the City was unable to readily provide detail of judgments and awards, contributed assets, health insurance claims reserve liabilities, current period amortization amounts, compensated absences, or long-term receivables. In addition, certain disclosure and supplementary information was not readily available.

Context:

During the course of our audit, we requested information supporting certain disclosures and account balances from City management which was not readily available. We determined that, while the City was able to readily provide summary and detail information for cash-basis transactions for the fiscal year, data necessary for conversion to fund basis and accrual basis financial reporting was not readily available. In addition, we noted that the City had no formal processes for maintaining information necessary for certain disclosures and supplementary information. Further, the City was unable to provide evidence of formal or effective monitoring of such data throughout the period.

Cause:

The City generally assimilates financial reporting information after the close of each fiscal year. The City has no formal process for collecting, maintaining, and assimilating information other than cash transactions processed.

City of Hattiesburg, Mississippi
Schedule 20 - Schedule of Findings and Questioned Costs

Section II: Financial Statement Findings (Continued)

Finding #: 2014-004 - Non-routine and noncash transactions (Continued)

Effect:

Ineffective procedures for maintaining noncash and non-routine transaction data and relevant disclosure information could result in omission from the financial statements or material misstatement of related account balances.

Recommendation:

We recommend that City management develop and implement procedures to collect and manage non-routine, noncash, and disclosure-related information so that it may be timely reviewed and monitored and readily available for year-end financial reporting purposes. Monthly and annual closing procedures should incorporate checklists and assignment of responsibility for data collection, preparation, review, and retention. We further recommend that management consider the use of standard disclosure checklists in developing its procedures for managing non-routine, noncash, and disclosure information. Also, compliance with procedures should be routinely documented each period.

Views of Responsible Officials:

The City agrees with this finding. The City's Corrective Action Plan is presented on page 140.

Finding:

Finding #: 2014-005 - Capital assets

Finding Type: Material weakness

Criteria:

Internal accounting controls over capital assets should be sufficient to ensure that such assets are properly recorded, depreciated, assessed for impairment, and reported. Detail descriptions should be adequate to allow identification of specific underlying assets, and detail subsidiary ledgers should be reconciled to reported amounts. Appropriate costs should be capitalized in accordance with generally accepted accounting principles for assets acquired or constructed. Disposals should be timely recognized and reported. Rights and obligations related to ownership and pledges of capital assets should be properly reported.

Condition:

The City's detail subsidiary ledgers of capital assets did not readily reconcile to its reported balances as of the beginning of the fiscal year. Subsequent to fiscal year-end the City obtained in-house depreciation software and converted prior year data into that system for reconciliation and roll-forward. Certain duplications of assets and other errors were noted during the reconciliation process, and certain item descriptions were inadequate to allow identification of the specific assets

City of Hattiesburg, Mississippi
Schedule 20 - Schedule of Findings and Questioned Costs

Section II: Financial Statement Findings (Continued)

Finding #: 2014-005 - Capital assets (Continued)

to which descriptions and balances related. In addition, certain constructed assets did not properly include capitalization of interest costs. Also, certain design costs were improperly excluded from amounts capitalized. Also, some errors in depreciation calculations in prior years were noted.

Context:

During the course of our audit procedures, we noted that detail depreciation schedules and other peripheral schedules did not readily reconcile to capital asset recorded amounts. During the course of testing, errors in cost basis of certain constructed assets were identified. Further, detail asset records included some items which had been disposed.

Cause:

The City did not routinely and formally reconcile capital asset subsidiary detail to its financial statements. Also, the City did not routinely capture construction period data or calculate construction period interest which should be capitalized for certain proprietary fund assets. City procedures do not permit disposing of assets from City records without Council approval, however procedures in place did not timely identify assets destroyed or lost for submission for disposal approval.

The City has a material long-term ongoing sewer project which will be funded through incremental measures but which was initially approved in total. This project was mandated under an MDEQ order, which varied from the City's normal construction activity process of initiating projects and related funding simultaneously. The City's process for segregating feasibility study costs to be expensed from design costs to be capitalized was ineffective in this case.

Effect:

As a result of deficiencies in the City's accounting policies and procedures for capital assets, material adjustments were proposed by the auditor to properly capitalize costs of additions and to properly reflect capital asset balances net of accumulated depreciation. Noted deficiencies could result in material misstatement of capital assets balances and disclosures and of interest and design costs. Further, deficiencies in detail asset descriptions impairs the City's ability to effectively inventory its physical assets.

Recommendation:

We recommend that the City implement policies and procedures to initially identify approved construction projects and to effectively segregate feasibility study costs from project design costs. We also recommend that capital asset subsidiary detail descriptions include sufficient information to allow physical identification of specific assets. Unlocated or destroyed assets should be timely submitted to the City Council for approval of deletion from City records. Control account totals should be periodically reconciled to detail subsidiary account balances. Expenditure accounts

City of Hattiesburg, Mississippi
Schedule 20 - Schedule of Findings and Questioned Costs

Section II: Financial Statement Findings (Continued)

Finding #: 2014-005 - Capital assets (Continued)

should be periodically reviewed for propriety of coding feasibility study costs and project design capital outlays. Periodically, management should evaluate the City's long-term assets for indications of impairment. Any indicated impairment should be evaluated and adjusted as appropriate.

Views of Responsible Officials:

The City agrees with this finding. The City's Corrective Action Plan is presented on page 140.

Finding:

Finding #: 2014-006 - Water and Sewer billings

Finding Type: Significant deficiency

Criteria:

Effective internal accounting controls should ensure that recorded transactions are complete and accurate. In order to ensure that the City bills for all Water and Sewer services to customers, procedures should include comparison of volumes processed to volumes billed, and differences should be timely investigated and resolved or explained.

Condition:

The City's internal controls do not include analysis of accounting data in conjunction with underlying operations data for Water and Sewer volumes processed and billed. Further, the City does not compare the volumes used by City facilities to total unbilled volume in order to identify adverse trends or anomalies which could identify major system breaches due to leaks or unauthorized tie-ins to City infrastructure.

Context:

During the course of our audit procedures, we analyzed certain volume data for consistency with system billings and considered trends and reasonableness of unbilled volume percentages.

Cause:

Certain City facilities are not metered for Water and Sewer volumes. Further, no periodic analysis or summary of usage by the City's metered facilities is prepared or considered in overall analysis or review of volumes not billed, also known as "unaccounted for" volumes. During the year ended September 30, 2014, the City identified certain new construction which had been connected to City Water and Sewer systems but which had no installed meters. The City then estimated usage based on periods following meter installation and billed entities accordingly. However, no additional internal control procedures were implemented to address this known internal control deficiency.

City of Hattiesburg, Mississippi
Schedule 20 - Schedule of Findings and Questioned Costs

Section II: Financial Statement Findings (Continued)

Finding #: 2014-006 - Water and Sewer billings (Continued)

Effect:

As a result, there is a risk that the City could fail to detect Water and Sewer usage at unmetered locations or significant leaks in City infrastructure. Unmetered usage would not be routinely billed by the City, resulting in failure to realize related revenues. Unmanaged infrastructure leaks could lead to extensive repair and maintenance costs and increased damage to capital assets.

Recommendation:

We recommend that the City install meters at all City facilities to monitor Water and Sewer system volumes used. In addition, we recommend that the City generate periodic reports of City usage in order to monitor economic resources and system usage in order to monitor and manage unaccounted for volumes. The City should also establish thresholds for tolerable unaccounted for volumes and percentage changes so that significant breaches from leaks, pipe tests, or unauthorized system access may be timely detected and addressed. The City should also consider allocating costs among user departments at established system rates in order to effectively manage departmental overhead and full cost.

Views of Responsible Officials:

The City agrees with this finding. The City's Corrective Action Plan is presented on page 140.

City of Hattiesburg, Mississippi
Schedule 20 - Schedule of Findings and Questioned Costs

Section III: Federal Awards Findings and Questioned Costs

Findings:

Finding #: 2014-007 - Cash management

Finding Type: Material Weakness

Program Tested: CFDA No. 20.205: Highway Planning and Construction:
U. S. Department of Transportation Federal Highway
Administration Pass-Through from Mississippi
Department of Transportation

Criteria:

The requirements for cash management are contained in the A-102 Common Rule ((§____.21), OMB Circular A-110 (2 CFR section 215.22), Treasury regulations at 31 CFR part 205, program legislation, Federal awarding agency regulations, and conditions of the award. Non-federal entities shall include in their internal controls policies and procedures designed to allow for compliance with applicable cash management requirements.

Condition:

During fiscal year ended September 30, 2014, the City received reimbursements from Mississippi Department of Transportation (MDOT) for expenditures that had not been paid by the City at the time the reimbursement was received from MDOT. The consulting engineering firm associated with certain projects submitted project invoices directly to MDOT for reimbursement and to the Engineering Department of the City of Hattiesburg for payment. The City's Engineering Department submitted the invoices to the Accounting Department for payment through normal processes. MDOT processed certain reimbursements from submitted invoices before vendor payment processing was completed by the City.

Questioned Costs:

Undetermined

Context:

During the course of our fiscal year 2014 audit procedures, which included examination of cash management compliance documentation, we noted two instances in a sample of twenty-two items for which the City had received reimbursement from MDOT for expenditures that had not yet been paid by the City.

Cause:

As described above, the City allowed its third party consultant to directly submit requests for reimbursement to MDOT, the grant's funding agency. The consulting engineer was responsible for review and approval of project invoices and submitted grant reimbursement requests to MDOT

City of Hattiesburg, Mississippi
Schedule 20 - Schedule of Findings and Questioned Costs

Section III: Federal Awards Findings and Questioned Costs

Finding #: 2014-007 - Cash management (Continued)

simultaneously with submission of invoices to the City for payment processing. Personnel turnover within the City Engineering Department delayed certain invoice processing, and City procedures did not effectively ensure that only paid invoices were submitted for reimbursement.

Effect:

The City received reimbursements for the transactions described above prematurely based upon the reimbursement requirements that were applicable to this grant.

Recommendation:

The City should implement policies and procedures to ensure that project costs are paid before related requests for reimbursement are submitted to its funding agency.

Views of Responsible Officials:

The City agrees with this finding. The City's Corrective Action Plan is presented on page 140.

Finding #: 2014-008 - Subrecipient monitoring

Finding Type: Significant Deficiency

Program Tested: CFDA No. 14.218: CDGB Entitlement Grants – Cluster:
Community Development Block Grants/Entitlement Grants
U.S. Housing & Urban Development Pass-
through from Governor's Department of HUD

Criteria:

The requirements for subrecipient monitoring are contained in OMB Circular A-133, Subpart D, §_400(d), §_500(d) and 24 CFR 92.506 and compliance with CDBG Guidebook for Grantees on Subrecipient Oversight. The City, as grantee, is required to develop a monitoring and tracking system for monitoring subrecipients' compliance with the Single Audit Act of 1996 as contained in OMB Circular A-133. While data may be contained in individual files, certain elements must be compiled and tracked within a tracking system so that audit compliance can be verified and easily reviewed in a single location.

Condition:

During fiscal year ended September 30, 2014, the City did not maintain a tracking and monitoring system that provided a single location for verifying and reviewing specified elements of its subrecipients' compliance with the requirements of the Single Audit Act of 1996 as contained in OMB Circular A-133 and compliance with CDBG Guidebook for Grantees on Subrecipient Oversight. Although data is maintained in individual files, the City did not have a system for overall tracking and monitoring as required.

City of Hattiesburg, Mississippi
Schedule 20 - Schedule of Findings and Questioned Costs

Section III: Federal Awards Findings and Questioned Costs (Continued)

Finding #: 2014-008 - Subrecipient monitoring (Continued)

Questioned Costs:
Undetermined

Context:

Pursuant to our fiscal year 2014 audit procedures, which included examination of program and activities files for the projects and activities selected for testing, we noted that the City had not developed or implemented the required compliance monitoring and tracking system so that subrecipients' compliance with program policies and procedures and the requirements contained in the Single Audit Act of 1996 as contained in OMB Circular A-133 could be verified and easily reviewed in a single location.

Cause:

Personnel turnover in the City's Department of Federal and State Programs resulted in failure to implement and maintain an appropriate tracking and monitoring system for subrecipient compliance with the Single Audit Act of 1996 as contained in OMB Circular A-133.

Effect:

The City does not have an audit tracking and monitoring system to ensure compliance with requirements of OMB Circular A-133. Non-compliance could result in loss of funding from this program.

Recommendation:

The City must implement an audit monitoring and tracking system to meet its requirements for subgrantee monitoring. In conjunction with this, the City should review its existing policies and procedures to ensure that current compliance requirements are met.

Views of Responsible Officials:

The City's Corrective Action Plan is presented on page 140.

CITY OF HATTIESBURG, MISSISSIPPI

AUDITEE CORRECTIVE ACTION PLAN

Year Ended September 30, 2014



Mayor

Johnny L. DuPree, Ph.D.

Council - Ward 1
Kim Bradley

Council - Ward 2
Deborah Denard Delgado

Council - Ward 3
Carter Carroll

Council - Ward 4
Mary Dryden

Council - Ward 5
Henry Naylor

Anditee Corrective Action Plan

March 25, 2016

The City of Hattiesburg respectfully submits the following corrective action plan for the year ended September 30, 2014.

Carr, Riggs & Ingram, LLC
P. O. Box 2418
Ridgeland, MS 39158-2418

Audit period: September 30, 2014

The findings from the September 30, 2014 schedule of findings and questioned costs are discussed below. The findings are numbered consistently with the numbers assigned in the schedule.

FINDINGS – FINANCIAL STATEMENT AUDIT

MATERIAL WEAKNESSES

Finding 2014-001

Information, communication, and monitoring

Recommendation:

The City should formalize its information, communications, and monitoring processes to ensure that data from external and internal sources is timely captured, retained, and available for financial reporting purposes. Such processes should produce documentation sufficient for efficient incorporation into the financial reporting process without necessitating extensive forensic reconstruction or retrospective procedures. Projects, programs, funding, and policies approved by leadership should be summarized and evaluated for financial reporting impact. Other salient data originating outside the accounting and finance departments should be timely communicated thereto for assimilation into the financial reporting process. Related files should be maintained within the department(s) responsible for financial reporting. Appropriate management personnel should meet periodically to assess the completeness and ramifications of gathered information.

Commitments and compliance requirements imposed by funding agencies, oversight bodies, or contractual agreements should be summarized and formally monitored within the financial reporting function. Requirements and related assessments of compliance should be made available to City leadership as support for decisions and actions.

Action Taken:

City management concurs with the recommendation and is in the process of formalizing and implementing standard processes and procedures to ensure data from both internal and external sources is properly and timely identified and captured for financial reporting purposes. Processes will include procedures for information capture from City Council actions, third party attorneys and consultants, and funding sources. Other process for interdepartmental communication, including data originating from both internal and external sources, are being developed. Appropriate management personnel will periodically communicate to assess completeness of data incorporated in the financial reporting process and its ramifications.

Name of Responsible Person: Sharon Waits, CFO

Name of Department Contact: Sharon Waits, CFO

Expected Date of Completion: December 31, 2016

Finding 2014-002

Financial statement adjustment and disclosure

Recommendation:

The City should assess the quality of existing peripheral processes and implement effective control procedures to ensure that data maintained therein is accurate and that errors or irregularities are prevented or timely detected and corrected. In conjunction with this process, immediate steps should be taken to develop or enhance peripheral processes to ensure completeness and accuracy of data maintained for financial reporting in accordance with generally accepted accounting principles. Such processes should include reconciliation of summary data to underlying detail and periodic review and approval of data maintained in peripheral systems, including spreadsheets and manual files. Procedures, such as use of periodic checklists and calculations, should be implemented to timely capture, maintain, and reconcile data supporting adjusting and conversion entries and disclosure information. Such checklists and calculations should be reviewed by an appropriate level of management in order to monitor adequacy and compliance with policies and procedures.

The City should deploy appropriate and adequate personnel resources to its accounting processes in order to achieve effective control. In addition, management should assess the level of additional resources necessary to allow the City to maintain and prepare accrual and conversion adjustments, disclosures, and schedules necessary for financial reporting in accordance with generally accepted accounting principles. The City should consider the cost-benefit of providing additional resources for personnel, accounting software systems, or both. Processes to reconcile summary data to underlying detail and for periodic review and approval of data maintained in peripheral systems, including spreadsheets and manual files should be implemented immediately.

Action Taken:

City management concurs with the recommendation. Management is also undertaking a project to assess the City's computer accounting systems (overall financial reporting systems), including general ledger and peripheral software applications, in order to develop recommendations to more adequately meet the accounting and reporting needs of the City. City management will submit recommendations for software solutions and personnel resources to the City Council for approval.

The City's Finance and Accounting Departments are in the process of developing checklists and templates for use at the departmental levels in order to capture data maintained in peripheral systems. Management will periodically review checklists and templates for compliance and to determine impact of information on financial reporting in accordance with generally accepted accounting principles. Management will also develop additional reconciliation procedures and investigate the availability of customized system-generated reports to reduce reliance on individually developed peripheral spreadsheets which require manual data entry and may have risk of undetected error.

Name of Responsible Person: Sharon Waits, CFO

Name of Department Contact: Lisa Hanson

Expected Date of Completion: December 31, 2016

Finding 2014-003

Accounts receivable

Recommendation:

The City should generate, reconcile, review, and retain monthly detail and summary reports, including agings of outstanding fines, and Water and Sewer customer account balances. Periodic reports and related trends should be analyzed in assessing collectability and in estimating the allowance for doubtful accounts.

Action Taken:

City management concurs with the recommendation. Procedures will be implemented to ensure that periodic and summary reports are generated retained and reconciled. Procedures will be developed to ensure that municipal court receivables and water/sewer billing receivables are properly valued and reported under the appropriate basis of accounting.

In prior years, the Municipal Court had undertaken a process of manual conversion of data to a single system. Due to deficiencies in this process, management will determine the feasibility of pursuing electronic conversion options and submit appropriate proposals to the mayor and council. In addition, management will develop an alternate process for reconciliation and reporting of court transaction activity and related receivables until such time as any electronic system enhancements are completed. Interim reports will be processed and analyzed by knowledgeable personnel in order to identify unusual trends or activity. No less than annually management will estimate an allowance for doubtful accounts based on identified trends.

Name of Responsible Person: Sharon Waits, CFO

Name of Department Contact: Kermas Eaton

Expected Date of Completion: December 31, 2016

Finding 2014-004

Non-routine and noncash transactions

Recommendation:

City management should develop and implement procedures to collect and manage non-routine, noncash, and disclosure-related information so that it may be timely reviewed and monitored and readily available for year-end financial reporting purposes. Monthly and annual closing procedures should incorporate checklists and assignment of responsibility for data collection, preparation, review, and retention. Management should consider the use of standard disclosure checklists in developing its procedures for managing non-routine, noncash, and disclosure information. Also, compliance with procedures should be routinely documented each period.

Action Taken:

City management concurs with the recommendation. Management will implement a disclosure checklist for its annual reporting. In addition, management will develop procedures for the capture and dissemination of relevant council actions to ensure appropriate accounting and reporting records are maintained. Management is working to develop better communication of external and third party information to appropriate departments and personnel.

Name of Responsible Person: Sharon Waits, CFO

Name of Department Contact: Kermas Eaton, City Clerk

Expected Date of Completion: September 30, 2016

Finding 2014-005

Capital assets

Recommendation:

The City should implement policies and procedures to initially identify approved construction projects and to effectively segregate feasibility study costs from project design costs. Capital asset subsidiary detail descriptions should include sufficient information to allow physical identification of specific assets. Unlocated or destroyed assets should be timely submitted to the City Council for approval of deletion from City records. Control account totals should be periodically reconciled to detail subsidiary account balances. Expenditure accounts should be periodically reviewed for propriety of coding feasibility study costs and project design capital outlays. Periodically, management should evaluate the City's long-term assets for indications of impairment. Any indicated impairment should be evaluated and adjusted as appropriate.

Action Taken:

City management concurs with the recommendation. Management has obtained fixed asset accounting software and has converted beginning data into this system. Procedures are being reviewed and updated to ensure the capture of design costs and capitalized interest. Management will periodically review construction in progress to ensure appropriate costs have been captured.

Name of Responsible Person: Sharon Waits, CFO

Name of Department Contact: Lisa Hanson, Comptroller

Expected Date of Completion: September 30, 2016

SIGNIFICANT DEFICIENCIES

Finding 2014-006

Water and Sewer system billings

Recommendation:

The City should install meters at all City facilities to monitor Water and Sewer system volumes used. In addition, the City should generate periodic reports of City usage in order to monitor economic resources and system usage in order to monitor and manage unaccounted for volumes. The City should also establish thresholds for tolerable unaccounted for volumes and percentage changes so that significant breaches from leaks, pipe tests, or unauthorized system access may be timely detected and addressed. The City should also consider allocating costs among user departments at established system rates in order to effectively manage departmental overhead and full cost.

Action Taken:

City management concurs with the recommendation. City management has undertaken an analysis of City facilities metered in order to identify those locations where meters should be installed. City management has also initiated procedures to periodically report usage by City facilities in order to monitor trends and identify unacceptable levels of volume unaccounted for. These processes will allow the City to effectively monitor volumes processed and billed and to identify areas where usage is inconsistent with billings. The City has also engaged a third party to complete a system performance evaluation and install a SCADA monitoring system in order to enhance control over system operations.

Name of Responsible Person: Sharon Waits, CFO

Name of Department Contact: Sharon Waits, CFO

Expected Date of Completion: December 31, 2016

Finding 2014-007

Program: Highway Planning and Construction
CFDA No.: 20.205
Federal Agency: U.S. Department of Transportation, Federal Highway Administration
Pass- Through from Mississippi Department of Transportation
Award Year: Fiscal Year 2013-2014
Compliance Requirement: Cash Management
Questioned Costs: None

Recommendation:

The City should implement policies and procedures to ensure that project costs are paid before related requests for reimbursement are submitted to its funding agency.

Department's Response:

The Department of Administration concurs with the finding.

Corrective Action Plan:

Response from the Department of Administration:

The city will establish procedures to ensure payments to contractors are processed by the city prior to submission of reimbursement requests by consulting engineers.

Name of Responsible Person: Sharon Waits, CFO
Name of Department Contact: Lisa Hanson, Comptroller (Janet Beech, Accountant, Engineering)
Expected date of Completion: December 31, 2015

Finding 2014-008

Program: CDGB Entitlement Grants – Cluster: Community Development Block Grants/Entitlement Grants

CFDA No.: 14.218

Federal Agency: U.S. Housing & Urban Development Pass- Through from Governor's Department of HUD

Award Year: Fiscal Year 2013-2014

Compliance Requirement: Subrecipient Monitoring

Questioned Costs: None

Recommendation:

The City must implement an audit monitoring and tracking system to meet its requirements for subgrantee monitoring. In conjunction with this, the City should review its existing policies and procedures to ensure that current compliance requirements are met.

Department's Response:

The Department of Administration concurs with the finding.

Corrective Action Plan:

Response from the Department of Administration:

The city will implement an audit monitoring and tracking system for subgrantee monitoring in accordance with compliance requirements. The city will also review existing policies and procedures to ensure that current compliance requirements are met.

Name of Responsible Person: Sharon Waits, CFO (LaKeylah White, Federal and State Programs Director)

Name of Department Contact: Lisa Hanson, Comptroller (Clarence P Williams, Division Manager)

Expected date of Completion: December 31, 2015

CITY OF HATTIESBURG, MISSISSIPPI

SUMMARY SCHEDULE OF PRIOR AUDIT FINDINGS

Year Ended September 30, 2014



Mayor

Johnny L. DuPree, Ph.D.

Council - Ward 1
Kim Bradley

Council - Ward 2
Deborah Denard Delgado

Council - Ward 3
Carter Carroll

Council - Ward 4
Mary Dryden

Council - Ward 5
Henry Naylor

**Summary Schedule of Prior Audit Findings
Year Ended September 30, 2014**

The following is an update of the prior audit finding and is prepared in accordance with the Office of Management and Budget Circular A-133, Section .315(b).

2013-1: Material Weakness

Summary of prior audit finding – The city did not have a policy in place that consistently required the termination of water services or the payment of past due amounts prior to the resumption of services.

Recommendation: The auditor recommended the City update the water services cutoff ordinance, and implement consistent enforcement of the policy. The auditor also recommended the policy include appropriate segregation of duties that allow for the water billing function to independently facilitate these procedures as authorized by the adopted ordinance.

Current Status – Fully Corrected

The City updated its water and sewer ordinance on February 18, 2014, which shall be applied consistently to all water and sewer accounts.

Contact: Kermas Eaton, City Clerk

2013-2: Cash management procedures - Federal Transit Formula Grants, U.S. Department of Transportation, Federal Transit Administration, Pass-Through Entity Identifying Numbers, CFDA 20.507

Summary of prior audit finding – This finding was a significant deficiency stating that cash reimbursement requests were initiated before payment of related transactions had been made by the City.

Recommendation: The auditor recommended that the City's accounting department implement procedures to prepare reimbursement requests from reliable expenditure reports that accurately identify paid transactions to ensure that such requests include only amounts which have been paid.

Current Status – Partially corrected

The City implemented procedures to use cash-basis docket reports for preparation of reimbursement requests to ensure that unpaid transactions were not included in such requests. However, the City allowed certain third-party consulting engineers to submit reimbursement requests directly to the funding agency simultaneously with submission of project construction invoices to the City for payment. As a result, some reimbursements were received by the City before its payments of the underlying invoices were processed. The City has since implemented procedures requiring all pay applications be processed through the City Engineering Department and paid by the City before submission for reimbursement. In addition, third parties are no longer allowed to submit reimbursement requests on behalf of the City.

Contact: Lisa Hanson, Comptroller

Schedule 21

**INDEPENDENT AUDITORS' REPORT ON COMPLIANCE
WITH STATE LAWS AND REGULATIONS**

To the Honorable Mayor and Members of the City
Council City of Hattiesburg, Mississippi

We were engaged to audit the basic financial statements of City of Hattiesburg, Mississippi for the year ended September 30, 2014, and have issued our report dated March 25, 2016. We have conducted our audit in accordance with auditing standards generally accepted in the United States of America and the standards applicable to financial audits contained in Governmental Auditing Standards.

As required by the state legal compliance audit program prescribed by the Office of the State Auditor, we have also performed procedures to test compliance with certain state laws and regulations. However, providing an opinion on compliance with state laws and regulations was not the objective of our audit and, accordingly, we do not express such an opinion.

The results of those procedures and our audit of the financial statements of the governmental activities, the business-type activities, each major fund and the aggregate remaining fund information disclosed the following instances of noncompliance with laws and regulations:

Finding 1 – Vehicle Markings

Vehicle inspections conducted revealed that several of the City's vehicles are not in compliance with Section 25-1-87, Mississippi Code of 1972, Annotated. Vehicle markings were not the appropriate width, height and in a color which is in contrast with the color of the vehicle.

Finding

Section 25-1-87, Mississippi Code of 1972, Annotated, requires all municipal vehicles be marked, except police vehicles used for undercover operation and authorized by governing authorities. All state vehicles owned or leased by any agency of the State shall have a permanent decal or paint on both sides of the vehicle. If permanent decals are utilized they should be at least twelve inches in height and twelve inches in width on both sides of the vehicle. If painted on both sides then the letters should be at least three inches in height, and on the rear in letters not less than one and one-half inches in height. The color should be in a contrasting color with the color of the vehicle. While the City initiated corrective action subsequent to the fiscal year ended September 30, 2014, such action had not been fully completed as of the date of this report.

Recommendation

The City should take necessary steps to ensure that all of their vehicles are brought into compliance with Section 25-1-87, Mississippi Code of 1972, Annotated.

Response

The City Administration agrees with this finding and has implemented procedures under which all purchased vehicles will be marked with standard signage applied by the Public Works department mechanical shop. Additionally, the City is in the process of replacing noncompliant markings with markings of appropriate size, contrast, and placement. The City's corrective action regarding this matter is expected to be fully completed by December 31, 2016.

Finding 2 – City Court Accounting Procedures

The City's accounting procedures for Municipal Court fines receivable are not in compliance with accounting system procedures prescribed by the State Auditor under Mississippi law.

Finding

Mississippi Code Section 21-23-11 explains that the municipal court shall administer the collection and settlement of collections. Mississippi law requires the Office of the State Auditor to prescribe procedures for the handling of certain court funds, pursuant to which the State Auditor has set forth procedures for Municipal Court accounting systems and partial payment accounting. Among these procedures are the requirements to maintain an accounts receivable system, to balance such accounts monthly, and to periodically analyze such things as the age of accounts. Reports should then be made to the judge and Council, containing such information as those parties require. While the City records fines by case and posts collections against those fines, it did not prepare appropriate reconciliations and was unable to generate an accurate aging of accounts. Further, the City did not produce reliable aging reports of outstanding fines or provide related reports to the judge and City Council during the year ended September 30, 2014. Noncompliance with prescribed reporting procedures is a recurring finding. While the City initiated corrective action subsequent to the fiscal year ended September 30, 2014, such action had not been fully completed as of the date of this report.

Recommendation

The Administration should implement procedures to produce periodic detail reports of case fines and collections thereon and to timely reconcile related balances. The adequacy of the case management software applications utilized by the Municipal Court should be assessed, and any noted accounting or reporting limitations should be addressed through peripheral applications and procedures. Periodic reports should be made to the judge and the City Council of outstanding fines and related analyses.

Response

The City Administration agrees with this finding, and management is in the process of developing its corrective action plan. The City's corrective action plan is expected to be completed and implementation begun by December 31, 2016.

The instances of noncompliance of the prior year have been corrected by management unless it is specifically stated otherwise in the findings and recommendations noted above.

The Office of the State Auditor or a public accounting firm will review, on a subsequent year's audit engagement, the findings in this report to ensure that corrective action has been taken.

This report is intended for the information of the City of Hattiesburg, Mississippi's management, Honorable Mayor and the City Council, and the Mississippi Office of the State Auditor and is not intended to be and should not be used by anyone other than these specified parties. However, this report is a matter of public record and its distribution is not limited.

Carr, Riggs & Ingram, L.L.C.

CARR, RIGGS & INGRAM, LLC

Ridgeland, Mississippi
March 25, 2016

**STATISTICAL INFORMATION
(UNAUDITED)**

City of Hattiesburg, Mississippi
Table 1 - Net Position by Components⁽¹⁾
Last Nine Fiscal Years

September 30,	Fiscal Year								
	2014	2013	2012	2011	2010	2009	2008	2007	2006
Governmental Activities:									
Invested in capital assets, net of related debt	\$108,266,535	\$114,040,889	\$108,901,420	\$94,987,280	\$93,714,770	\$94,294,279	\$94,307,180	\$93,482,416	\$85,543,514
Restricted for:									
Capital projects	50,515	-	-	915,715	3,047,031	3,161,144	277,340	421,986	355,132
Debt service	3,764,608	3,403,781	535,670	4,202,271	4,001,449	3,634,390	2,831,189	2,361,894	1,711,307
Other purposes	1,805,325	-	-	-	-	-	-	-	-
Unrestricted	12,182,338	10,786,999	13,801,803	12,534,415	11,374,445	8,926,370	10,695,572	12,335,482	11,324,642
Governmental activities, net position	\$126,069,321	\$128,231,669	\$123,238,893	\$112,639,681	\$112,137,695	\$110,016,183	\$108,111,281	\$108,601,778	\$98,934,595
Business-Type Activities:									
Invested in capital assets, net of related debt	\$60,747,195	\$62,627,053	\$45,223,694	\$44,616,923	\$42,142,047	\$37,239,290	\$32,131,585	\$26,516,342	\$22,705,571
Restricted for debt service	4,838,130	-	-	-	-	-	-	-	-
Unrestricted	4,758,857	5,925,014	17,607,456	8,940,970	6,140,570	7,863,497	10,522,245	13,847,699	15,874,687
Business-type activities, net position	\$70,344,182	\$68,552,067	\$62,831,150	\$53,557,893	\$48,282,617	\$45,102,787	\$42,653,830	\$40,364,041	\$38,580,258
Primary Government:									
Invested in capital assets, net of related debt	\$169,013,730	\$176,667,942	\$154,125,114	\$139,604,203	\$135,856,817	\$131,533,569	\$126,438,765	\$119,998,758	\$108,249,085
Restricted for:									
Capital projects	50,515	-	-	915,715	3,047,031	3,161,144	277,340	421,986	355,132
Debt service	8,602,738	3,403,781	535,670	4,202,271	4,001,449	3,634,390	2,831,189	2,361,894	1,711,307
Other purposes	1,805,325	-	-	-	-	-	-	-	-
Unrestricted	16,941,195	16,712,013	31,409,259	21,475,385	17,515,015	16,789,867	21,217,817	26,183,181	27,199,329
Governmental activities, net position	\$196,413,503	\$196,783,736	\$186,070,043	\$166,197,574	\$160,420,312	\$155,118,970	\$150,765,111	\$148,965,819	\$137,514,853

⁽¹⁾ Information not available for the last ten years of reporting, but will be accumulated over time as it becomes available.

City of Hattiesburg, Mississippi
Table 2 - Changes in Net Position ⁽¹⁾
Last Nine Fiscal Years

<i>September 30,</i>	Fiscal Year								
	2014	2013	2012	2011	2010	2009	2008	2007	2006
Governmental Activities:									
General government	\$ 7,641,758	\$ 6,424,709	\$ 7,329,898	\$ 6,925,636	\$ 6,592,285	\$ 6,414,171	\$ 6,415,817	\$ 5,518,515	\$ 5,266,006
Public safety	21,476,883	22,162,945	20,763,051	20,097,532	19,961,821	19,507,269	18,985,991	17,937,548	15,474,025
Public services	15,253,508	17,533,037	17,341,042	17,767,209	18,248,607	19,790,101	20,398,976	16,846,291	20,251,044
Other services	1,847,824	1,751,307	6,281,474	5,384,474	6,089,579	5,594,820	5,727,212	5,596,293	4,921,694
Mass Transit	1,203,191	1,104,428	1,176,837	1,145,590	993,835	925,506	1,054,153	753,752	718,518
Cultural and recreation	4,039,345	4,636,434	3,916,227	4,421,402	4,494,146	4,175,345	4,247,864	3,902,787	3,818,198
Human/social assistance	1,130,925	889,795	1,310,363	1,864,618	567,679	569,049	617,544	635,505	831,362
Economic development	286,500	160,000	160,000	150,000	150,000	150,000	159,502	196,000	196,000
Interest and fiscal changes	893,887	1,089,410	1,287,540	1,299,623	1,261,015	1,427,014	1,718,149	1,740,731	1,664,988
Total Governmental									
activities expenses	53,773,821	55,752,065	59,566,432	59,056,084	58,358,967	58,553,275	59,325,208	53,127,422	53,141,835
Business-Type Activities:									
Water and Sewer System	16,384,240	12,178,164	11,167,044	9,582,704	10,263,712	8,302,628	8,318,670	7,433,290	7,000,869
Total primary government									
expenses	\$ 70,158,061	\$ 67,930,229	\$ 70,733,476	\$ 68,638,788	\$ 68,622,679	\$ 66,855,903	\$ 67,643,878	\$ 60,560,712	\$ 60,142,704
Program Revenues:									
Governmental Activities:									
Charges for services	\$ 5,718,952	\$ 4,654,384	\$ 8,558,345	\$ 8,287,847	\$ 8,853,022	\$ 8,467,560	\$ 7,773,432	\$ 2,693,409	\$ 3,008,496
Operating grants and contributions	4,783,239	4,988,000	4,982,172	5,956,487	5,375,052	7,624,535	6,262,995	10,480,188	11,175,693
Capital grants and contributions	3,669,922	3,185,681	2,813,432	2,800,969	3,186,741	2,355,657	5,098,683	4,179,064	5,681,530
Total governmental									
activities program revenues	14,172,113	12,828,065	16,353,949	17,045,303	17,414,815	18,447,752	19,135,110	17,352,661	19,865,719
Business-Type Activities:									
Charges for services	\$ 16,361,169	\$ 14,811,137	\$ 13,218,896	\$ 11,734,715	\$ 12,245,747	\$ 9,907,131	\$ 9,197,894	\$ 8,537,545	\$ 8,660,771
Capital grants and contributions	1,407,145	3,152,032	7,053,303	3,023,224	-	-	-	-	-
Total business-type									
activities program revenues	17,768,314	17,963,169	20,272,199	14,757,939	12,245,747	9,907,131	9,197,894	8,537,545	8,660,771
Total program revenues	31,940,427	30,791,234	36,626,148	31,803,242	29,660,562	28,354,883	28,333,004	25,890,206	28,526,490

Continued

City of Hattiesburg, Mississippi
Table 2 - Changes in Net Position⁽¹⁾
Last Nine Fiscal Years

September 30,	2014	2013	2012	2011	2010	2009	2008	2007	2006
Net Revenues (Expenses):									
Governmental activities	\$ (39,601,708)	\$ (42,924,000)	\$ (43,212,483)	\$ (42,010,781)	\$ (40,944,152)	\$ (40,105,523)	\$ (40,190,098)	\$ (35,774,761)	\$ (33,276,116)
Business-type activities	1,384,074	5,785,005	9,105,155	5,175,235	1,982,035	1,604,503	879,224	1,104,255	1,659,902
Total primary government, net (expenses)	(38,217,634)	(37,138,995)	(34,107,328)	(36,835,546)	(38,962,117)	(38,501,020)	(39,310,874)	(34,670,506)	(31,616,214)
General Revenues and Other Changes in Net Position									
Governmental Activities:									
Property taxes	17,685,196	17,528,265	16,812,683	17,261,796	16,978,749	15,273,539	13,753,217	15,103,579	12,216,587
Sales taxes	21,777,709	21,596,080	20,709,684	19,902,590	19,746,092	20,520,329	22,350,027	22,446,221	24,717,190
Franchise and other taxes	4,728,782	4,820,407	3,977,566	4,493,197	4,719,547	4,538,419	4,602,087	4,324,217	4,089,915
Grants and contributions (not restricted)	-	4,795	-	126,500	-	25	1,600	1,325	1,325
Unrestricted investment earnings	181,505	171,405	145,510	149,627	357,369	382,761	757,656	1,003,549	895,411
Other local sources	454,117	544,200	-	-	-	-	-	-	-
Miscellaneous revenues	1,002,980	1,764,272	1,637,625	1,348,789	1,264,527	1,295,352	1,231,625	936,361	1,607,522
Gain on sale of assets	77,984	(15,116)	-	-	-	-	-	-	-
Total governmental activities	45,908,273	46,414,308	43,283,068	43,282,499	43,066,284	42,010,425	42,696,212	43,815,252	43,527,950
Business-Type Activities:									
Unrestricted investment earnings	10,144	7,949	11,101	21,264	17,758	34,590	240,797	637,473	215,478
Miscellaneous revenues	207,496	(186,177)	157,001	78,777	52,826	809,864	1,169,768	42,055	3,361
Total business-type activities	217,640	(178,228)	168,102	100,041	70,584	844,454	1,410,565	679,528	218,839
Total primary government	46,125,913	46,236,080	43,451,170	43,382,540	43,136,868	42,854,879	44,106,777	44,494,780	43,746,789
Change in Net Position									
Governmental activities	6,306,565	3,490,308	70,585	1,271,718	2,122,132	1,904,902	2,506,114	8,040,491	10,251,834
Business-type activities	1,601,714	5,606,777	9,273,257	5,275,276	2,052,619	2,448,957	2,289,789	1,783,783	1,878,741
Total primary government	\$ 7,908,279	\$ 9,097,085	\$ 9,343,842	\$ 6,546,994	\$ 4,174,751	\$ 4,353,859	\$ 4,795,903	\$ 9,824,274	\$ 12,130,575

Concluded

City of Hattiesburg, Mississippi
Table 3 - Fund Balances - Governmental Funds ⁽¹⁾
Last Ten Fiscal Years

September 30,	Fiscal Year									
	2014	2013	2012	2011	2010	2009	2008	2007	2006	2005
General fund:										
Nonspendable	\$ 386,595	\$ 330,950	\$ 332,300	\$ 30,750	\$ 252,349	\$ 82,057	\$ 65,400	\$ 53,763	\$ 21,533	\$ 252,104
Restricted	10,593	-	-	-	-	-	-	-	-	-
Assigned	2,587,414	720,979	452,842	386,144	-	-	-	-	-	-
Unassigned	4,797,067	6,624,690	6,963,113	7,661,673	6,824,621	7,739,081	8,484,316	10,165,200	8,910,441	6,138,963
Total general fund	7,781,669	7,676,619	7,748,255	8,078,567	7,076,970	7,821,138	8,549,716	10,218,963	8,931,974	6,391,067
% Change from Prior Year	1.4%	-0.9%	-4.1%	14.2%	-9.5%	-8.5%	-16.3%	14.4%	39.8%	-7.5%
Other Governmental Funds										
Debt service funds										
Restricted	3,764,608	3,403,781	3,814,777	4,202,271	4,001,449	2,718,167	3,683,691	3,569,062	3,536,711	2,465,587
Special revenue funds										
Restricted	1,794,732	1,638,380	1,596,461	2,616,964	-	-	-	-	-	-
Committed	1,566,729	1,466,250	1,132,055	1,019,456	-	-	-	-	-	-
Unassigned	(10,593)	-	-	-	3,540,426	3,634,390	2,831,189	2,361,894	1,711,307	1,556,481
Capital projects funds										
Restricted	50,515	-	382,454	915,715	3,047,031	3,161,144	277,340	379,848	286,497	429,947
Total other governmental fund	7,165,991	6,508,411	6,925,747	8,754,406	10,588,906	9,513,701	6,792,220	6,310,804	5,534,515	4,452,015
Total governmental funds	\$ 14,947,660	\$ 14,185,030	\$ 14,674,002	\$ 16,832,973	\$ 17,665,876	\$ 17,334,839	\$ 15,341,936	\$ 16,529,767	\$ 14,466,489	\$ 10,843,082
% Change from Prior Year	5.4%	-3.3%	-12.8%	-4.7%	1.9%	13.0%	-7.2%	14.3%	33.4%	12.0%

(1) This schedule reports using the modified accrual basis of accounting. See Table 4 for changes in fund balances from year to year.

(2) Under GASB Statement No. 54, the balance sheet reporting categories are based upon a hierarchy of classifications based upon the constraints on resources reported in the funds. With the City's implementation of this reporting format in fiscal year 2011, prior year components of fund balances are presented on this table based upon prior reporting classifications for special revenue funds as unreserved. The City's debt service and capital project fund balances are, however, presented as restricted due to the underlying statutory spending requirements in Mississippi applicable to debt repayment resources and debt proceeds.

City of Hattiesburg, Mississippi
Table 4 - Changes in Fund Balances - Governmental Funds
Last Ten Fiscal Years

	Fiscal Year									
	2014	2013	2012	2011	2010	2009	2008	2007	2006	2005
Revenue										
Property taxes	\$ 17,761,953	\$ 17,166,167	\$ 16,455,997	\$ 16,892,639	\$ 16,978,749	\$ 15,273,539	\$ 13,753,217	\$ 15,103,579	\$ 12,327,064	\$ 12,173,753
Sales taxes	21,630,769	21,502,243	20,612,267	19,925,608	19,746,092	20,381,753	22,350,027	22,446,221	24,717,190	17,873,911
Licenses and permits	4,458,451	4,526,547	3,690,104	4,114,371	4,305,480	4,296,709	4,188,526	3,901,213	3,697,193	2,831,557
Fines and forfeitures	1,895,137	1,786,960	1,770,972	1,846,516	2,009,057	1,589,861	1,554,656	1,065,269	1,018,354	971,467
Interest, rents, concessions	119,886	158,110	153,158	170,965	170,191	211,214	582,741	807,617	598,136	261,132
Intergovernmental	8,484,671	8,480,909	8,250,033	9,281,209	9,354,293	10,291,647	8,073,409	8,570,904	10,692,038	10,054,395
Charges for services	2,570,846	2,586,517	2,603,300	2,572,647	2,650,845	2,763,676	2,359,464	1,667,251	1,804,014	1,762,323
Other revenues	1,184,732	1,408,970	794,243	512,591	251,219	888,749	4,389,090	2,798,041	3,956,796	676,246
Total revenues	58,106,445	57,616,423	54,330,074	55,316,546	55,465,926	55,697,148	57,251,130	56,360,095	58,810,785	46,604,784
% Change from Prior Year	0.9%	4.2%	-1.8%	-0.3%	-0.4%	-2.7%	1.6%	-4.2%	26.2%	12.8%
Expenditures										
General government	7,045,870	6,227,218	6,930,283	6,271,409	6,081,588	5,679,589	5,674,985	5,235,266	5,246,079	4,897,698
Public safety	20,861,852	21,433,140	20,330,009	18,632,140	18,436,079	18,269,998	17,309,920	16,319,725	14,299,637	14,227,840
Public services	14,639,074	15,680,396	14,350,951	11,454,151	12,698,983	13,739,073	14,567,346	12,494,900	16,326,824	10,651,948
Other services	2,545,714	2,143,005	7,681,825	5,175,661	5,924,909	5,463,648	5,619,828	5,692,145	4,866,672	4,019,276
Mass transit	1,375,538	1,110,275	1,408,435	858,601	773,695	719,882	787,422	677,515	652,909	554,888
Cultural and recreation	4,105,118	4,512,676	4,796,921	3,840,540	4,125,885	3,877,083	3,783,572	3,547,792	3,546,341	3,010,508
Human/social assistance	1,116,530	870,323	1,291,384	740,165	545,507	547,544	595,945	604,661	1,005,953	437,146
Economic development	2,464,222	160,000	2,160,000	150,000	150,000	150,000	159,502	196,000	196,000	210,280
Capital outlays	-	-	-	8,364,094	12,058,220	7,299,488	9,160,136	17,111,494	13,270,430	14,498,353
Debt service:										
Principal	5,356,375	5,753,744	5,257,186	5,044,999	17,181,940	11,440,741	10,462,369	4,215,614	3,407,540	3,470,925
Interest and fiscal charges	987,934	1,153,639	1,281,791	1,447,781	1,101,913	1,376,530	1,744,949	1,690,106	1,625,228	1,383,084
Total expenditures	60,498,227	59,044,416	65,488,785	61,979,541	79,078,719	68,563,576	69,865,974	67,785,218	64,443,613	57,361,946
% Change from Prior Year	2.5%	-9.8%	5.7%	-21.6%	15.3%	-1.9%	3.1%	5.2%	12.3%	5.5%
Excess of Revenue Over (Under) Expenditures	(2,391,782)	(1,427,993)	(11,158,711)	(6,662,995)	(23,612,793)	(12,866,428)	(12,614,844)	(11,425,123)	(5,632,828)	(10,757,162)
Other Financing Sources (Uses)										
Proceeds from long-term debt	2,600,000	-	3,588,096	1,718,710	18,836,240	10,112,970	6,733,377	8,394,533	5,019,686	7,559,737
Transfers from other funds	4,112,759	4,326,191	5,075,412	3,854,721	4,609,574	4,671,908	4,862,491	5,416,316	4,333,268	4,482,512
Transfers to other funds	(3,713,424)	(3,307,283)	(3,966,924)	(2,914,020)	(3,678,323)	(3,977,272)	(3,939,037)	(4,411,343)	(3,346,379)	(3,222,425)
Other sources	155,077	119,492	4,292,047	3,940,413	4,176,339	4,051,725	3,770,182	4,088,895	3,249,660	3,097,295
Net other financing sources	3,154,412	1,138,400	8,988,631	6,599,824	23,943,830	14,859,331	11,427,013	13,488,401	9,256,235	11,917,119
Net Change in Fund Balance	\$ 762,630	\$ (289,593)	\$ (2,170,080)	\$ (63,171)	\$ 331,037	\$ 1,992,903	\$ (1,187,831)	\$ 2,063,278	\$ 3,623,407	\$ 1,159,957
Debt service as % of non-capital expenditures	14.3%	13.2%	11.1%	13.8%	37.5%	26.5%	25.2%	13.2%	13.1%	13.1%

City of Hattiesburg, Mississippi
Table 5 - Governmental Funds - Tax Revenues by Source ⁽¹⁾

Last Ten Fiscal Years

Fiscal Year	Property Taxes	Sales Tax (City's Share)	Property and Sales Tax	Total		Gross Sales Subject to Sales Taxes (Per State Sales Tax Bureau)		Gross Sales Subject to Sales By County - Forrest		Gross Sales Subject to Sales By County - Lamar		Component Unit - 2% Food & Beverage Tax	
				Sales Tax	Property and Sales Tax	Sales Tax	Taxes (Per State Sales Tax Bureau)	Subject to Sales By County - Forrest	%	Subject to Sales By County - Lamar	%	2% Food & Beverage Tax	Unit -
2014	\$17,761,953	\$ 21,594,665	\$ 39,356,618	\$	1,841,668,570	\$	966,051,109	52%	48%	\$ 875,617,461	48%	\$ 4,945,135	
2013	17,166,167	21,474,084	38,640,251		1,777,513,216		907,039,107	51%	49%	870,474,109	49%	4,981,959	
2012	16,455,997	20,612,267	37,068,264		1,725,142,031		889,634,286	52%	48%	835,507,745	48%	4,887,222	
2011	16,892,639	19,902,590	36,795,229		1,662,704,275		877,852,622	53%	47%	784,851,653	47%	4,655,680	
2010	16,978,749	19,746,092	36,724,841		1,624,585,790		866,344,980	53%	48%	780,912,173	48%	4,625,748	
2009	15,273,539	20,381,753	35,655,292		1,720,117,514		899,713,933	52%	47%	807,144,739	47%	4,627,244	
2008	13,753,217	22,350,027	36,103,244		1,823,222,841		978,033,753	54%	46%	845,189,088	46%	4,566,654	
2007	15,103,579	22,446,221	37,549,800		1,892,188,843		1,043,502,246	55%	45%	848,686,597	45%	4,345,317	
2006	12,327,064	24,717,190	37,044,254		1,942,486,919		814,593,191	42%	43%	827,893,728	43%	3,916,424	
2005	12,173,753	17,873,911	30,047,664		1,479,451,805		836,057,117	57%	43%	643,394,688	43%	3,145,585	

% Change in Dollars over the 10 Year Period:

37.5%	27.4%	31.7%	27.2%	12.3%	47.5%	71.2%
-------	-------	-------	-------	-------	-------	-------

(1) This schedule reports using the modified accrual basis of accounting. State Sales Tax Bureau totals are based upon the State's June 30th fiscal year.

City of Hattiesburg, Mississippi
Table 6 - Direct and Overlapping Property Tax Rates - Forrest and Lamar Counties
Last Ten Fiscal Years

Forrest County:		City of Hattiesburg				Hattiesburg School District				
Year Ended Sept. 30,	Tax Roll Year	Operations	Bond & Interest	City (Library & Pension Funds)	Other	Hattiesburg School District Operations	Hattiesburg School District Bond & Interest Taxes	Total - Schools	Forrest County Taxes	Total
2005	2004	33.50	7.58	6.47		58.30	7.34	65.64	55.44	168.63
2006	2005	33.50	7.58	6.47		58.30	7.54	65.84	56.96	170.35
2007	2006	33.50	7.58	6.47		58.30	7.54	65.84	56.82	170.21
2008	2007	33.50	7.58	6.47		58.30	7.54	65.84	60.86	174.25
2009	2008	33.50	7.58	6.47		58.30	7.54	65.84	60.86	174.25
2010	2009	33.50	7.15	6.27		51.75	6.43	58.18	55.09	160.19
2011	2010	33.50	7.15	6.27		54.13	7.52	61.65	55.09	163.66
2012	2011	33.50	7.15	6.77		57.23	6.08	63.31	55.09	165.82
2013	2012	34.65	7.00	5.77		58.50	7.73	66.23	57.08	170.73
2014	2013	34.60	7.00	5.82		56.54	8.35	64.89	61.18	173.49

Lamar County:		City of Hattiesburg				Hattiesburg School District				
Year Ended Sept. 30,	Tax Roll Year	Operations	Bond & Interest	City (Library & Pension Funds)	Other	Hattiesburg School District Operations	Hattiesburg School District Bond & Interest Taxes	Total - Schools	Forrest County Taxes	Total
2005	2004	33.50	7.58	6.47		58.30	7.34	65.64	52.14	165.33
2006	2005	33.50	7.58	6.47		58.30	7.54	65.84	51.37	164.76
2007	2006	33.50	7.58	6.47		58.30	7.54	65.84	51.37	164.76
2008	2007	33.50	7.58	6.47		58.30	7.54	65.84	50.87	164.26
2009	2008	33.50	7.58	6.47		58.30	7.54	65.84	50.87	164.26
2010	2009	33.50	7.15	6.27		51.75	6.43	58.18	50.86	155.96
2011	2010	33.50	7.15	6.27		54.13	7.52	61.65	50.86	159.43
2012	2011	33.50	7.15	6.77		57.23	6.08	63.31	50.85	161.58
2013	2012	34.65	7.00	5.77		58.50	7.73	66.23	50.83	164.48
2014	2013	34.60	7.00	5.82		56.54	8.35	64.89	50.83	163.14

City of Hattiesburg, Mississippi

Table 7 - Top Ten Property Taxpayers

Property Taxes Assessed in Fiscal Year 2013, Collected Fiscal Year 2014

Taxpayer	Type of Business	Assessment	Percentage of Total Assessed Valuation	Taxes
Mississippi Power	Public Utility	\$ 14,376,231	3.5%	\$ 2,019,307
Wal-Mart	Retail	7,407,822	1.8%	1,226,210
Wesley Health Systems	Health Care	6,738,858	1.6%	1,092,032
Hattiesburg Clinic	Health Care	6,079,793	1.5%	1,051,760
Bell South	Public Utility	4,825,062	1.2%	837,100
Western Container	Industrial	4,397,847	1.1%	762,985
Kohler Company	Industrial	4,151,420	1.0%	644,819
Turtle Creek LP	Real Estate	4,825,062	1.2%	638,099
ACC OP (Eagles Trail) LLC	Real Estate	4,470,052	1.1%	306,659
Bennet York	Commercial	2,999,552	0.7%	234,417
Total of top ten taxpayers		60,271,699	14.5%	<u>\$ 8,813,388</u>
Tax roll total - all other tax payers		354,085,679	85.5%	
Total taxable assessed values for FY 2013		\$ 414,357,378	100.0%	

City of Hattiesburg, Mississippi
Table 8 - Computation of Legal Debt Margin
Using Most Current Tax Rolls
September 30, 2014

	15% Test	20% Test
Property tax base valuation as prepared by Tax Assessors during the summer months of 2013 for property taxes to be collected in the fiscal year 2014	\$ 414,357,378	\$ 414,357,378
Times Applicable %	X 15%	X 20%
Product of Tax Base Times Applicable Percentage (a)	62,153,607	82,871,476
Present General Obligation Debt Subject to Statutory Debt Limits:		
General obligation bonds outstanding at September 30, 2014	25,100,170	25,100,170
Less: exempt bonds	(11,255,170)	(11,255,170)
Add: water & sewer general obligation bonds	n/a	9,718,571
Total general obligation debt outstanding (b)	13,845,000	23,563,571
Margin for Additional General Obligation Debt - (a) minus (b)	\$ 48,308,607	\$ 59,307,905

The City is subject to the limitations of indebtedness prescribed by MS Code Section 21-33-303. No municipality may issue bonds secured by a pledge of its full faith and credit in an amount which, when added to the then outstanding bonded indebtedness of such municipality, would exceed the 15% and 20% tests prescribed in that Code Section. These percentages are applied to the assessed value of the taxable property within such municipality, with certain types of municipal debt excluded from the authorized debt limit tests. Excluded from this test would be tax increment financing bonds, water and sewer revenue bonds, debt secured by tax intercept agreements (sales tax collections, as opposed to the property tax base) and leases subject to annual appropriations.

The municipality is limited to the smaller of the two calculated percentages, and as of September 30, 2014, the 15% test would apply with a calculated margin for additional general obligation debt in the amount of \$48,308,607.

City of Hattiesburg, Mississippi
Table 9 - Ratio of Net General Obligation Bonded
Debt to Assessed Value and Net Bonded Debt Per Capita
Last Ten Fiscal Years

Year Ended Sept. 30, Population	Assessed Value	Bonded General Obligation Debt	Less: Bonded Debt Service Funds Available	Net Bonded General Obligation Debt	Ratio of	
					G.O. Bonded Debt to Assessed Values	Net General Obligation Debt Per Capita
2005	47,598	\$ 310,609,766	\$ 20,590,000	\$ 1,321,947	\$ 19,268,053	6.20% \$ 404.81
2006	47,598	331,105,907	18,690,000	1,569,644	17,120,356	5.17% 359.69
2007	47,598	350,838,275	16,660,000	2,207,580	14,452,420	4.12% 303.64
2008	47,598	351,031,031	14,640,000	2,297,231	12,342,769	3.52% 259.31
2009	48,012	409,111,676	26,138,549	3,048,077	23,090,472	5.64% 480.93
2010	53,582	409,750,752	34,652,244	3,366,824	31,285,420	7.64% 583.88
2011	45,989	395,386,255	32,952,977	3,529,802	29,423,175	7.44% 639.79
2012	46,626	403,598,585	30,307,943	3,040,255	27,267,688	6.76% 584.82
2013	47,169	414,357,378	26,217,567	2,616,326	23,601,241	5.70% 500.35
2014	47,016	414,357,378	25,100,170	2,698,084	22,402,086	5.41% 476.48

City of Hattiesburg, Mississippi
Table 10 - Water and Sewer Revenue Bond Coverage
Last Ten Fiscal Years

Year Ended Sept. 30,	Gross Revenue	Net Revenues		Required Ratio Based		Debt Service		Coverage Ratio
		Expenses	Debt Service	Available for Debt Service	Upon Applicable % Times Prescribed Annual P & I	Calculated with Applicable %		
2005	\$ 8,127,768	\$ 4,967,317	\$ 3,160,451		115% of P & I	(1)	\$ 1,782,026	1.77
2006	8,831,622	6,316,769	2,514,853		105% of P & I	(1)	1,652,024	1.52
2007	8,495,274	6,481,746	2,013,528		105% of P & I	(1)	1,652,024	1.22
2008	9,107,728	5,796,631	3,311,097		105% of P & I	(1)	1,650,640	2.01
2009	9,907,131	6,797,027	3,110,104		105% of P & I	(1)	1,650,640	1.88
2010	12,245,747	7,006,259	5,239,488		105% of P & I	(1)	1,650,640	3.17
2011	11,734,715	8,937,208	2,797,507		105% of P & I	(1)	1,650,640	1.69
2012	13,218,896	9,700,671	3,518,225		105% of P & I	(2)	2,555,155	1.38
2013	14,726,058	9,416,826	5,309,232		105% of P & I	(2)	2,585,546	2.05
2014	17,768,314	13,021,792	4,746,522		105% of P & I	(3)	3,116,786	1.52

- (1) Calculations based upon debt service for the 2006 revenue Bonds.
(2) Calculation based upon debt service for the 2006 and 2012 revenue Bonds.
(3) Calculations based upon debt service for the 2006, 2012, and 2013 revenue Bonds.

"Expenses" includes all operating expenses, exclusive of depreciation

City of Hattiesburg, Mississippi
Table 11 - Demographic Statistics

Year	Hattiesburg	Forrest County	Hattiesburg MSA
1975	39,553	64,659	n/a
1980	40,829	66,018	n/a
1985	41,356	67,166	n/a
1986	41,463	67,396	n/a
1987	41,570	67,625	n/a
1988	41,678	67,855	n/a
1989	41,785	68,084	n/a
1990	41,885	68,314	98,738
1991	42,174	68,743	99,656
1992	42,465	69,175	100,172
1993	42,758	69,609	101,215
1994	43,053	70,046	102,492
1995	43,350	70,486	104,705
1996	43,649	70,929	106,443
1997	43,950	71,374	107,806
1998	44,254	71,822	109,556
1999	44,559	72,274	110,650
2000	44,779	72,727	111,674
2001	45,088	73,184	113,179
2002	45,538	73,916	114,438
2003	45,779	73,465	115,849
2004	45,988	74,565	117,599
2005	47,598	76,056	119,135
2006	48,012	76,372	123,102
2007	48,012	78,241	126,259
2008	48,012	79,425	128,546
2009	48,012	81,078	143,093
2010	53,582	81,078	143,093
2011	45,989	74,934	144,666
2012	46,626	75,842	142,842
2013	47,169	76,894	148,675
2014	47,016	76,330	147,835

(West Hattiesburg-Lamar County portion has population of 6,305 included in 2005 Hattiesburg total.)

City of Hattiesburg, Mississippi
Table 11 - Demographic Statistics

Demographic Age Groupings Are Projections Based on Census 2010 Totals:

Age	Hattiesburg 2010	Forrest County 2010
0 - 17 Years	9,696	17,703
18 - 44 Years	18,360	23,285
45 - 64 Years	12,983	25,282
Over 65 Years	4,950	8,664
Median Age	27.1 Years	29.7 Years
% Population under 18 Years	68.10%	64.82%
% Population over 18 Years	10.80%	11.56%

Source: U.S. Bureau of Census. July 1, 2010 information is provided as the most recent year for which data is available.

City of Hattiesburg, Mississippi
Table 12 - City Employees by Function⁽¹⁾
Last Nine Fiscal Years

	Fiscal Year								
<i>September 30,</i>	2014	2013	2012	2011	2010	2009	2008	2007	2006
	Employees	Employees	Employees	Employees	Employees	Employees	Employees	Employees	Employees
Governmental Activities									
<i>General fund:</i>									
City Council	7	8	7	6	6	6	6	6	7
Department of Administration	36	33	35	37	36	32	32	33	32
Urban Planning:									
Planning	9	9	8	10	11	11	14	14	11
Intermodal Facility	-	-	-	-	-	-	-	3	-
MPO	4	4	5	4	5	5	4	3	4
Federal Programs Administration	2	1	1	2	2	-	-	-	-
Code Enforcement	13	13	14	12	13	13	-	11	10
Public Safety:									
City Courts	19	19	25	27	25	26	27	24	21
Police - Officers	113	111	120	120	124	132	122	129	99
Police Department - Non-Sworn	62	61	62	64	61	69	69	70	50
Fire Department - Firefighters	104	112	114	119	114	118	106	111	124
Fire Department - Other	6	6	4	5	6	6	5	4	6
Other	1	1	1	1	1	1	1	1	1
Public Services:									
Traffic Maintenance	10	7	8	8	9	9	7	7	7
Streets	41	42	42	46	38	40	40	40	38
Engineering	7	7	7	7	5	7	8	8	9
Shop	12	11	12	11	12	13	11	13	11
Construction	15	16	13	15	15	14	12	13	15
Sanitation	32	34	33	34	51	58	60	58	56
Other Public Services	23	26	29	31	28	29	33	32	32
Animal Control	4	4	2	4	3	4	3	3	4
Cemetery and Forestry	18	18	18	18	17	17	17	16	17
Parking Operations	8	8	8	8	8	9	9	9	9
Total General Fund	546	551	568	589	590	619	586	608	563
<i>Other governmental funds:</i>									
Parks and Recreation	37	34	37	32	38	69	63	66	65
Community Centers	14	14	14	13	15	14	14	13	13
Mass Transit	16	15	14	15	14	14	14	13	14
CDBG	4	5	5	6	6	5	6	6	5
Total Governmental Activities	617	619	638	655	663	721	683	706	660
Business-Type Activities									
<i>Water and Sewer System:</i>									
Customer Accounts	12	10	7	7	7	7	7	7	7
Water - Plant and Transmission	34	31	31	32	37	38	41	45	44
Sewers and Lagoons	20	21	20	24	24	26	27	25	24
Total Business-Type Activities	66	62	58	63	68	71	75	77	75
Total Primary Government	683	681	696	718	731	792	758	783	735

(1) Information based upon last payroll processed in the month of September. Information not available for last ten years of reporting but will be accumulated over time as it becomes available. This schedule is based upon full-time and part-time employees for whom checks were processed as of the last September payroll.

City of Hattiesburg, Mississippi
Table 13 - Construction, Bank Deposits, and Assessed Property Values
Last Ten Fiscal Years

Year Ended Sept. 30,	Hattiesburg MSA			
	Permits Issued	Value	Permits Issued	Bank Deposits (000's omitted) Total Assessed Valuation
2005	87	\$ 52,893,843	100	\$ 21,985,228 \$ 310,609,766
2006	180	70,375,827	144	18,386,947 2,133,000 331,905,907
2007	106	55,150,982	232	36,446,885 2,191,240 351,031,031
2008	98	59,356,851	218	16,707,346 2,100,716 362,674,772
2009	42	83,256,364	67	7,417,942 2,282,467 409,111,676
2010	187	29,397,654	395	7,214,963 2,429,065 409,750,752
2011	247	53,929,531	493	17,926,574 2,495,371 395,386,255
2012	215	85,713,105	430	11,346,201 2,510,860 403,598,585
2013	272	62,005,982	643	13,806,903 2,516,268 414,357,378
2014	200	69,547,891	316	11,020,619 2,597,524 417,449,613

City of Hattiesburg, Mississippi
Table 14 - Capital Asset and Infrastructure Statistics by Function
Last Eight Fiscal Years ⁽¹⁾

<i>September 30,</i>	2014	2013	2012	2011	2010	2009	2008	2007
Police:								
Stations	1	1	1	1	1	1	1	1
Sub-Stations	4	4	4	4	4	4	4	4
Fire:								
Stations	8	8	8	8	8	8	8	8
Hydrants	2,159	1,950	1,950	1,950	1,950	1,950	1,950	1,850
Solid Waste Management:								
Trucks	24	24	24	24	24	24	24	24
(The City is a member of a regional landfill authority)								
Parks and Recreation:								
Zoo	1	1	1	1	1	1	1	1
Soccer/tennis/softball complex	1	1	1	1	1	1	1	1
Baseball/softball facilities	4	4	4	4	4	4	4	4
Water								
Pumping capacity (gallons per minute)	17,500 GPM	17,500 GPM	17,500 GPM	17,500 GPM	17,500 GPM	17,050 GPM	17,050 GPM	17,050 GPM
Average daily water pumped capacity (gallons)	22,000,000 GPD	22,000,000 GPD	22,000,000 GPD	22,000,000 GPD	22,000,000 GPD	22,000,000 GPD	22,000,000 GPD	22,000,000 GPD
Average daily water pumped (gallons)	11,700,000 GPD	10,800,000 GPD	10,800,000 GPD	10,800,000 GPD	10,800,000 GPD	10,800,000 GPD	10,800,000 GPD	10,800,000 GPD
Miles of water mains-6" through 20"	295 miles	295 miles	295 miles	292 miles	292 miles	292 miles	292 miles	278 miles
Miles of water mains-4" or less	82 miles	50 miles	50 miles	48 miles	48 miles	48 miles	48 miles	30 miles
Number of wells	13	13	13	13	13	13	13	13
Water storage tanks	9	9	9	9	9	9	9	7
Sewer								
Miles of sewer mains	352 miles	352 miles	352 miles	350 miles	350 miles	350 miles	350 miles	350 miles
Average daily treatment (million gallons per day)	9.47 MGD	11.1 MGD	11.1 MGD	11.1 MGD	11.1 MGD	11.1 MGD	11.1 MGD	10.8 MGD
South lagoon	1.98 MGD	1.6 MGD	1.6 MGD	1.6 MGD	1.6 MGD	1.6 MGD	1.6 MGD	1.6 MGD
North lagoon	11.45 MGD	12.7 MGD	12.7 MGD	12.7 MGD	12.7 MGD	12.7 MGD	12.7 MGD	12.4 MGD
Total average daily treatment	24 MGD	24 MGD	24 MGD	24 MGD	24 MGD	24 MGD	24 MGD	24 MGD
Permitted treatment capacity								
Streets:								
Miles of paved streets	352	351	351	350	350	350	350	350
Miles of unpaved streets	-	1	1	1	1	1	1	1
Area of City - square miles	55.4	55.4	55.4	55.4	55.4	55.4	55.4	55.0

(1) Information not available for the last ten years of reporting, but will be accumulated over time as it becomes available.



City of Hattiesburg, MS

200 Forrest St.
P.O. Box 1898
Hattiesburg, MS 39401

Master

File Number: 2016-2626

File ID: 2016-2626

Type: Regular Agenda Item

Status: Approved

Version: 1

Reference:

In Control: City Council

File Created: 04/14/2016

Brief Title: Acknowledge receipt of clear title opinion from Richard & Thomas PLLC.

Final Action: 04/19/2016

Minute Book Number: MB2016-109

Title:

Acknowledge receipt of clear title opinion from Richard & Thomas, PLLC on property located at 318 Hardy Street that was purchased April 5, 2016, by the City from Ricardo Mussiott, owner.

Notes:

Sponsors:

Enactment Date:

Attachments: Title Opinion- 318 Hardy Street.

Enactment Number:

Contact:

Meeting Date:

Drafter: Kermas Eaton

Effective Date:

History of Legislative File

Ver- sion:	Acting Body:	Date:	Action:	Sent To:	Due Date:	Return Date:	Result:
1	City Council	04/19/2016	Acknowledge				Pass
	Action Text: A MOTION was made by Council Member Dryden and seconded by Council Member Carroll to Acknowledge receipt of clear title opinion from Richard & Thomas, PLLC on property located at 318 Hardy Street that was purchased April 5, 2016, by the City from Ricardo Mussiott, owner.						
	There being no discussion, the Motion received the affirmative vote of the Council as follows:						
	Yeas: 4 - Bradley, Carroll, Dryden and Naylor						
	Nays: 0						
	Absent: 1 - Delgado						
		Yea: 4	Council Member Bradley Council Member Carroll Council Member Dryden Council Member Naylor				
		TEL-No Vote: 0					

Text of Legislative File 2016-2626

Title

Acknowledge receipt of clear title opinion from Richard & Thomas, PLLC on property located at 318 Hardy Street that was purchased April 5, 2016, by the City from Ricardo Mussiott, owner.

Summary

Acknowledge receipt of clear title opinion, 318 Hardy Street

Budget Information

Expenditure Type

Purchasing Item

Publication Information

RICHARD & THOMAS

Attorneys at Law

Stephen K. Thomas

132 Westover Drive
Hattiesburg, MS 39402
(601)602-2457 phone
(601)602-2458 fax

Ray J. Richard, of counsel

March 31, 2016

City of Hattiesburg
Attn: Lamar Rutland, P.E.
Hattiesburg, MS 39401

Re: Ricardo Mussiett; 318 Hardy Street, Hattiesburg, MS 39402

All of Lot 7 and a part of Lot 8, Block 147 of the Kamper & Whinnery Survey in the City of Hattiesburg, County of Forrest, State of Mississippi, and being more particularly described as commencing at the Eastern most corner of said Lot 8, and thence run West along the South right of way line of Hardy Street for 112.8 feet to and for the Point of Beginning; thence run Southwesterly and parallel with the Northwest line of an alley for 35.3 feet; thence run Southeasterly and parallel with Second Avenue for 82.83 feet to the Northwest line of the aforesaid alley; thence run Southwesterly along the Northwest line of said alley for 75 feet to the Northeast line of Second Avenue; thence run Northwesterly along the Northeast line of Second Avenue for 200.4 feet to the intersection with the South right of way line of Hardy Street; thence run East along the South right of way line of Hardy Street for 168.4 feet to the Point of Beginning.

LESS AND EXCEPT: That part of Lot 8 of Block 147 of and according to the Extension of the John Kamper & Whinnery Surveys, as per the map or plat thereof on file and of record in the office of the Chancery Clerk of the Chancery of Forrest County, Mississippi, in Plat Book 2 at Page 35; and being more particularly described as follows: Commence at the intersection of Hardy Street with the Northwesterly boundary of an alley running in a Southwesterly direction along the Southeasterly boundary line of said Lot 8, being the Northeasterly corner of Lot 8 of said Block and Subdivision, and run thence Southwesterly along the Southeasterly boundary line of Lot 8 for a distance of 122.2 feet; thence at right angles to the last named course; run Northwesterly for a distance of 82.83 feet to an iron pin; thence at right angles to the last named course; run Northeasterly and parallel with said alley for a distance of 5.10 feet to and for the Point of Beginning; thence continue Northeasterly on the same course for a distance of 30.2 feet to an iron pin; thence run West and along the Southern boundary of Hardy Street for a distance of 38 feet; thence run Southeasterly for a distance of 29 feet, more or less, back to the Point of Beginning, said property being triangular in shape and containing approximately 560 square feet.

Pursuant to your request, I have examined the land records on file in the office of the Chancery Clerk of Forrest County, Mississippi, relating to the above described real property for a period back of thirty-one years prior to this date, and find sufficient evidence that the above described property was conveyed by Warranty Deed to **Ricardo Mussiett**, dated February 1, 1981, and recorded in Land Deed Book 492 at Page 205, in the office of the Chancery Clerk of Forrest County, Mississippi. Based upon my examination

for the aforesaid period and with the presumption that prior conveyances in chain of title are legal and valid, it is my opinion that the said **Ricardo Mussi** owns a fee simple, merchantable title to above described real property subject to the following liens, encumbrances and reservations;

RESERVATIONS

1. This opinion does not cover the oil, gas or other minerals lying on or under said property and no opinion is given thereon.
2. As no current survey is present, I do not certify as to the actual occupancy, nor to matters which should be revealed by an accurate survey of subject lands, nor do I certify rights of parties in possession, deficiency in the quantity of lands, boundary line disputes, roadways, unrecorded servitudes or easements, any matters not of proper record which would be disclosed by a true and accurate survey and inspection of the property, and easements or other uses of subject lands not so visible from the surface.
3. Title is subject to any liability or loss due to environmental contamination by past uses of the property as a toxic hazardous waste site, or due to violation of any environmental protection law of any governmental body.
4. Title is subject to instruments of record being properly filed and indexed in the office of the Chancery Clerk where the property is located.
5. This is not a guarantee of title and is not an insurance policy on said property, and this opinion is for the use and benefit of only the party or parties to whom it is addressed and may not be availed of or relied upon by any other person(s) or entity.

ENCUMBRANCES

None of Record

TAXES

Taxes assessed by Forrest County, Mississippi for 2016 are not due and owing but would constitute a lien against said property if not paid by January 31, 2017.


2015 Forrest County ad valorem taxes for Parcel No. 2-0290-10-043.00, PPIN 19364, are paid in the amount of \$1,655.57.

JUDGMENTS

This opinion reflects only those judgments recorded on the Judgment Rolls in the office of the Circuit Clerk of Forrest County, Mississippi. As of this date, no such judgments appear.

This Opinion is certified through this, the 31th day of March, A.D., 2016, at 8:00 a.m.

RICHARD & THOMAS, PLLC

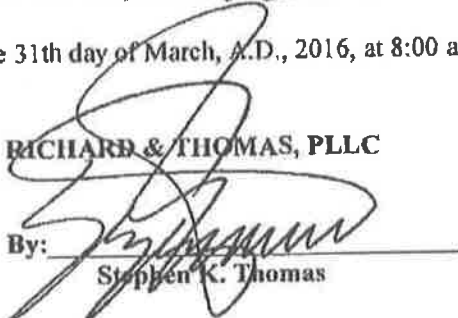By: 

Stephen K. Thomas



City of Hattiesburg, MS

200 Forrest St.
P.O. Box 1898
Hattiesburg, MS 39401

Master

File Number: 2016-2613

File ID: 2016-2613

Type: Regular Agenda Item

Status: Approved

Version: 1

Reference:

In Control: City Council

File Created: 04/11/2016

Brief Title: 2016 Annual Action Plan

Final Action: 04/19/2016

Minute Book Number: MB2016-109

Title:

Acknowledge receipt of the Final Draft of the 2016 Annual Action Plan and approve the subsequent submission of the 2016 Annual Action Plan to the U.S. Department of Housing and Urban Development. {Entitlement}

Notes:

Sponsors:

Enactment Date:

Attachments: 2016 ANNUAL ACTION PLAN

Enactment Number:

Contact:

Meeting Date: 04/19/2016

Drafter: Clarence Williams

Effective Date:

History of Legislative File

Ver- sion:	Acting Body:	Date:	Action:	Sent To:	Due Date:	Return Date:	Result:
1	City Council	04/19/2016	Acknowledge				Pass
	Action Text: A MOTION was made by Council Member Carroll and seconded by Council Member Naylor to Acknowledge receipt of the Final Draft of the 2016 Annual Action Plan and approve the subsequent submission of the 2016 Annual Action Plan to the U.S. Department of Housing and Urban Development. {Entitlement}						
	There being no discussion, the Motion received the affirmative vote of the Council as follows:						
	Yeas: 4 - Bradley, Carroll, Dryden and Naylor						
	Nays: 0						
	Absent: 1 - Delgado						
		Yea: 4	Council Member Bradley Council Member Carroll Council Member Dryden Council Member Naylor				
		TEL-No Vote: 0					

Text of Legislative File 2016-2613

Title

Acknowledge receipt of the Final Draft of the 2016 Annual Action Plan and approve the subsequent submission of the 2016 Annual Action Plan to the U.S. Department of Housing and Urban Development. {Entitlement}

Summary

2016 Annual Action Plan

Budget Information

Expenditure Type

Purchasing Item

Publication Information

2016 ANNUAL ACTION PLAN

January 1, 2016 – December 31, 2016



**City of Hattiesburg, Mississippi
Department of Federal and State Programs
Community Development Division**

Federal Program Year 2016

City of Hattiesburg Fiscal Year 2015 & 2016
DUNS 07-944 8130.3110

Executive Summary

AP-05 Executive Summary - 24 CFR 91.200(c), 91.220(b)

1. Introduction

The City of Hattiesburg (COH) 2016 Annual Action Plan is the fourth Action Plan of the City's 2013-2017 Consolidated Plan. The 2016 Action Plan will continue to address the identified housing, homelessness, supportive services and non-housing community needs as the basis for the City's strategy and its use of the 2016 CDBG and HOME funds granted to the City by HUD. This year's Action Plan is the City's application for how it will use its 2016 allocations of the above mentioned grant funds. This Action Plan is also a notice that the City of Hattiesburg is also applying for a Section 108 Loan Guarantee in the amount of \$1,000,000.00 to establish a Moderate Home Rehabilitation Loan Program.

2. Summarize the objectives and outcomes identified in the Plan

This could be a restatement of items or a table listed elsewhere in the plan or a reference to another location. It may also contain any essential items from the housing and homeless needs assessment, the housing market analysis or the strategic plan.

The primary objectives of the 2016 Action Plan are the same as detailed in the Consolidated Plan. The Proposed projects/activities with 2016 CDBG funding will focus on addressing housing concerns in a number of areas, but primarily on the following Housing Rehabilitation; Emergency Repair; Demolition; Affordable Housing Production; Microenterprise Assistance; Down Payment Assistance; and Public Services. Specific goals for each area can be found in section AP-20.

3. Evaluation of past performance

This is an evaluation of past performance that helped lead the grantee to choose its goals or projects.

The City will be on pace to achieve the objectives listed in the 2015 Action Plan. Over the last several years, the Community Development Division has continued to implement and complete projects more and more efficiently. Much of the 2015 funding allocated, and therefore the projects designated for 2015 funding will carry into 2016. This has little to do with project delay and more to do with the fact that funding for a particular year is not made available for CDBG and HOME Programs until six-months or more months into a Program Year. The City's Program Year begins on January 1st of each year, which

is approximately six months prior to when the actual funding is available. Because of limited and decreasing funding the City has and will continue to concentrate its activities and resources primarily in housing and housing related activities. To make our housing rehabilitation more efficient and effective, the City during the 2015 Program adopted revised housing specifications and standards.

4. Summary of Citizen Participation Process and consultation process

Summary from citizen participation section of plan.

Per the Citizen Participation Plan, the City advertised on August 28, 2015 and September 4, 2015 an upcoming Public Hearing and Comment Period related to the creation of the 2016 Action Plan. The advertisement included a proposed allocation of funding, which was reviewed during the Public Hearing on September 23, 2015. In addition to the prescribed newspaper advertisement, the Community Development Division also notified known organizations (including CHDOs, subrecipients, housing organizations, various non-profits, and neighborhood representatives) by mail or email of the upcoming Public Hearing and Comment Period.

5. Summary of public comments

This could be a brief narrative summary or reference an attached document from the Citizen Participation section of the Con Plan.

Comments received included support for programs such increasing the down payment assistance amount and decreasing administration expenditures to make more money available for other activities and more assistance for properties located in the floodplain.

6. Summary of comments or views not accepted and the reasons for not accepting them

No comments were rejected.

7. Summary

PR-05 Lead & Responsible Agencies – 91.200(b)

1. Agency/entity responsible for preparing/administering the Consolidated Plan

Describe the agency/entity responsible for preparing the Consolidated Plan and those responsible for administration of each grant program and funding source.

Agency Role	Name	Department/Agency
Lead Agency	HATTIESBURG	
CDBG Administrator	HATTIESBURG	Fed & State Program/Community Development Division
HOPWA Administrator		
HOME Administrator	HATTIESBURG	Fed & State Program/Community Development Division
HOPWA-C Administrator		

Table 1 – Responsible Agencies

Narrative (optional)

The City of Hattiesburg's Department of Federal & State Programs, and more specifically, the Community Development Division, is responsible for preparing the Consolidated Plan, subsequent Annual Action Plans, and corresponding Consolidated Annual Performance & Evaluation Reports (CAPER). Community Development Division (CDD) staff organizes and administers the Citizen Participation process, including Public Notices, Public Hearings, and Public Comment Periods. CDD staff is also responsible for the design, implementation, administration, and monitoring of all related programs. Predictable funding includes CDBG and HOME program funding from the U.S. Department of Housing & Urban Development, and the CDD seeks out other funding sources that may complement community development efforts as they may become available. The city signed and executed an MOU with the South Central Community Action Agency, Inc. for Weatherization services for the homes that have been rehabilitated under the City's Residential Rehabilitation Program.

Consolidated Plan Public Contact Information

Citizens and community organizations with questions or comments related to the Consolidated Plan, Annual Action Plan, Consolidated Annual Performance & Evaluation Report, or any of the related programs should contact the City of Hattiesburg:

Annual Action Plan
2016

City of Hattiesburg
Community Development Division
P.O. Box 1898
Hattiesburg, MS 39403-1898

(601) 554-1006

Annual Action Plan
2016

5

AP-10 Consultation – 91.100, 91.200(b), 91.215(l)

1. Introduction

Provide a concise summary of the jurisdiction's activities to enhance coordination between public and assisted housing providers and private and governmental health, mental health and service agencies (91.215(l))

During the creation of the 2013-2017 Consolidated Plan, numerous housing agencies, health organizations, and service agencies were consulted. Many of these organizations contributed answers to questionnaires, while others participated in special meetings. All input was taken into consideration in the creation of the 5-year plan, from which the 2013, then the 2014, 2015 and now the 2016 Action Plans are being created. Additionally, these organizations are included in the notification list used by the City's Community Development Division to announce public comment opportunities, public hearings, and other beneficial information.

Describe coordination with the Continuum of Care and efforts to address the needs of homeless persons (particularly chronically homeless individuals and families, families with children, veterans, and unaccompanied youth) and persons at risk of homelessness.

As described above, the local Continuum of Care representatives are included in email notifications by the City and encouraged to participate in the planning process. Additionally, the City participates in the Pinebelt Coalition on Homelessness roundtable to stay informed on services and activities targeted toward homeless individuals and families. The City has re-established the Disability Advocate position in the Community Development Division based on a response to comments and suggestions received in the planning process for the 2013-2017 Consolidation Plan. Input received at that time indicated that behind the housing priorities, the City's Community Development programs should focus on issues of homelessness, persons with disabilities, and people living with HIV/AIDS, and other special needs populations. In 2013 and 2014, the City was successful in directing resources toward such groups through Public Services activities – particularly addressing issues of homelessness and the risk of homelessness – and in 2015, with the re-establishment of the Disability Advocate position has ensured that those with disabilities will remain as a focus point. The City's Disability Advocate has been named the Regional Director of Area 1 for Special Olympics Mississippi.

Describe consultation with the Continuum(s) of Care that serves the jurisdiction's area in determining how to allocate ESG funds, develop performance standards for and evaluate outcomes of projects and activities assisted by ESG funds, and develop funding, policies and procedures for the operation and administration of HMIS

The City has continued to play a supporting role as funding for the Continuum(s) of Care goes directly from the Mississippi Development Authority to the final grantee organization rather than through the City.

2. Describe Agencies, groups, organizations and others who participated in the process and describe the jurisdiction's consultations with housing, social service agencies and other entities

Table 2 – Agencies, groups, organizations who participated

1	Agency/Group/Organization	R3SM, Inc.
	Agency/Group/Organization Type	Services - Housing Services-Persons with Disabilities Services-Persons with HIV/AIDS Services-Victims of Domestic Violence Services-homeless Services-Education Service-Fair Housing Services-Pre-purchasing Home Education Workshops Neighborhood Organization
	What section of the Plan was addressed by Consultation?	Housing Need Assessment Homelessness Needs - Veterans Economic Development
	Briefly describe how the Agency/Group/Organization was consulted. What are the anticipated outcomes of the consultation or areas for improved coordination?	Agency participated in Public Hearings and submitted written comments. The 2016 Action Plan includes both housing repair programs and Downpayment assistance projects, which the organizations suggested.
2	Agency/Group/Organization	Hattiesburg Area Habitat for Humanity
	Agency/Group/Organization Type	Community Neighborhood Organization
	What section of the Plan was addressed by Consultation?	Economic Development Demolition
	Briefly describe how the Agency/Group/Organization was consulted. What are the anticipated outcomes of the consultation or areas for improved coordination?	Group participated in Public Hearings and gave verbal comments. Questions/comments favored Down payment assistance and Rehabilitation grant amounts.

Identify any Agency Types not consulted and provide rationale for not consulting

No organizations were intentionally excluded. The consultation process during the development of the 2013-2017 Consolidated Plan was extensive, and those comments/suggestions are still under consideration, and the City did not believe that priorities would have shifted significantly in the one year since it was developed to warrant consulting all agencies again. Any agency could have participated in the Public Hearings or submitted comments during the Comment Period, but participation was minimal.

Other local/regional/state/federal planning efforts considered when preparing the Plan

Name of Plan	Lead Organization	How do the goals of your Strategic Plan overlap with the goals of each plan?
Continuum of Care	MS United to End Homelessness or MUTEH	
MS. PHA Region VIII -2016 Annual Action Plan	MS Regional Housing Authority # VIII	

Table 3 – Other local / regional / federal planning efforts

Narrative (optional)

AP-12 Participation – 91.105, 91.200(c)

1. Summary of citizen participation process/Efforts made to broaden citizen participation Summarize citizen participation process and how it impacted goal-setting

Per the Citizen Participation Plan, the City advertised on August 28, 2015 and September 5, 2015 an upcoming Public Hearing and Comment Period related to the creation of the 2015 Action Plan. The advertisement included a proposed allocation of funding, which was reviewed during the Public Hearing on September 23, 2014. In addition to the prescribed newspaper advertisement, the Community Development Division also notified known organizations (including CHDOs, subrecipients, housing organizations, various non-profits, and neighborhood representatives) by mail or email of the upcoming Public Hearing and Comment Period.

Comments received included support for programs such as repair/rehab of housing, demolition of housing unsuitable for repair or rehabilitation, microenterprise assistance, as well as infrastructure improvement. Comments also included providing housing funding for technical assistance. Comments were made regarding increasing down payment assistance to \$20,000.00 per home; the setting aside of funding for down payment in flood zones, and why does the city spend twenty percent of its CDBG allocation on administration since our annual allocation is so small.

In reviewing the proposed allocation that was published in the advertisement, the comments received seem to support the proposal. Housing repair/rehabilitation was a common topic of interest as well as demolition of housing infeasible for repair. Needs expressed for infrastructure improvement funding for economic development will be considered in future years.

Citizen Participation Outreach

Sort Order	Mode of Outreach	Target of Outreach	Summary of response/attendance	Summary of comments received	Summary of comments not accepted and reasons	URL (if applicable)
1	Newspaper Ad	Non-targeted/broad community	The City advertised on August 28, 2015 and September 5, 2015, opening a Public Comment Period and announcing a Public Hearing for September 23, 2015 for the purpose of inviting the public to comment on CDBG/HOME Programs and to receive any related input/suggestions/comments.	Comments were received regarding increasing down payment assistance, providing down payment for housing in a flood zone and why the City uses up to 20% of its CDBG allocation for administration.		
2	Public Meeting	Non-targeted/broad community	Public Hearing on September 23, 2015. There were 10 persons in attendance including staff. Basically, only questions relating how the programs are run were asked.	No comments received.		

Sort Order	Mode of Outreach	Target of Outreach	Summary of response/attendance	Summary of comments received	Summary of comments not accepted and reasons	URL (if applicable)
3	Mailed letters to over 30 non-profit agencies	Non-targeted/broad community	The City advertised on August 28 and September 4, 2015, opening a Public Comment Period and announcing a Public Hearing for September 23, 2013 for the purpose of receiving input/suggestions/comments for the purpose of writing the 2016 Annual Action Plan for CDBG/HOME Programs.	Comments received included support for programs such as demolition of housing unsuitable for repair or rehabilitation, the creation of jobs in low/moderate income areas with Microenterprise Assistance, technical assistance for non-profits to build capacity and offer counseling services, as well as infrastructure activities to create jobs and housing for low/moderate income families.		

Sort Order	Mode of Outreach	Target of Outreach	Summary of response/attendance	Summary of comments received	Summary of comments not accepted and reasons	URL (if applicable)
4	Public Meeting	Non-targeted/broad community	Public Hearing on September 23, 2015. Five people attended in addition to City Staff - representing various non-profits as well as citizens.	No comments were received.		

Table 4 – Citizen Participation Outreach

Expected Resources

AP-15 Expected Resources – 91.220(c) (1, 2)

Introduction

Priority Table

Program	Source of Funds	Uses of Funds	Expected Amount Available Year 1				Expected Amount Available Remainder of ConPlan \$	Narrative Description
			Annual Allocation: \$	Program Income: \$	Prior Year Resources: \$	Total: \$		
CDBG	public - federal	Acquisition Admin and Planning Economic Development Housing Public Improvements Public Services	505,000	0	508,817	1,013,817	1,020,000	The amount expected for the remainder of the Con Plan is simply an estimate of \$510,000 multiplied by the two years remaining.

Program	Source of Funds	Uses of Funds	Expected Amount Available Year 1				Expected Amount Available Remainder of ConPlan \$	Narrative Description
			Annual Allocation: \$	Program Income: \$	Prior Year Resources: \$	Total: \$		
HOME	public - federal	Acquisition Homebuyer assistance Homeowner rehab Multifamily rental new construction Multifamily rental rehab New construction for ownership TBRA	201,000	0	213,460	414,460	480,000	The amount expected for the remainder of the Con Plan is simply an estimate of \$240,000 multiplied by the two years remaining.

Table 5 - Expected Resources – Priority Table

Explain how federal funds will leverage those additional resources (private, state and local funds), including a description of how matching requirements will be satisfied

The City hopes to continue its partnerships through groups such as the MUTEH and the Pinebelt Coalition on Homelessness in a concerted effort to strategically address problems and mutual concerns. As in the past, the City values these and other such partnerships as community partners bring differing resources to the table - funding, volunteers, services, etc. - for mutual benefit. The City will also continue to seek out funding opportunities such as those available for housing activities through the Federal Home Loan Bank, the Mississippi Home Corporation, and funding opportunities such as those generously provided in recent years by the Salvation Army. The City's re-established Disability Advocate position, funded as a CDBG Public Service, will continue to provide an additional resource and point of contact within the community in order to serve and improve the quality of life of citizens with various special needs. Regarding matching requirements, the City of Hattiesburg does not have a local HOME matching requirement.

If appropriate, describe publically owned land or property located within the jurisdiction that may be used to address the needs identified in the plan

The City has recently utilized its mapping capabilities to identify City and State owned property throughout the City of Hattiesburg. These properties are reviewed periodically when need arises for particular projects, and the City intends to continue this approach of utilizing property already in its inventory (when appropriate) before seeking property to purchase. However, given the priorities for 2016, it is unlikely that these properties will be utilized for this purpose unless it involves transfer of property to a non-profit partner for mutually agreeable community development purposes.

Discussion

Annual Goals and Objectives

AP-20 Annual Goals and Objectives - 91.420, 91.220(c)(3)&(e)

Goals Summary Information

Sort Order	Goal Name	Start Year	End Year	Category	Geographic Area	Needs Addressed	Funding	Goal Outcome Indicator
1	Housing Programs (including Affordable Housing)	2013	2017	Affordable Housing		Housing Rehabilitation Emergency Repair Rental Rehabilitation	CDBG: \$320,000 HOME: \$103,750	Rental units rehabilitated: 1 Household Housing Unit Homeowner Housing Rehabilitated: 9 Household Housing Unit
2	Demolition	2013	2017	Demolition		Demolition	CDBG: \$44,000	Buildings Demolished: 8 Buildings
3	Public Services	2013	2017	Homeless Non-Homeless Special Needs Non-Housing Community Development		Public Services Housing - Special Needs and/or Homeless	CDBG: \$20,000	Public service activities other than Low/Moderate Income Housing Benefit: 50 Persons Assisted Homelessness Prevention: 20 Persons Assisted
4	Economic Development	2013	2017	Non-Housing Community Development		Microenterprise Assistance	CDBG: \$20,000	Jobs created/retained: 2 Jobs
5	Down Payment Assistance	2013	2017	Affordable Housing		Down Payment Assistance Acquisition	HOME: \$50,000	Direct Financial Assistance to Homebuyers: 3 Households Assisted

Table 6 – Goals Summary

Annual Action Plan
2016

Goal Descriptions

1	Goal Name	Housing Programs (including Affordable Housing)
	Goal Description	<p align="LEFT">The 2016 goals for Housing Programs, based on a funding estimate would allow the City to complete 10 "Rehabilitations," which assumes three (3) CDBG-funded homeowner-occupied substantial rehabilitations, four (4) CDBG-funded homeowner-occupied emergency repairs, two (2) HOME-funded homeowner-occupied rehabilitation activities and completion of one (1) HOME-funded CHDO project - herein assumed to be a Rental Rehabilitation. However, the type of CHDO Project undertaken will depend on the type of project submitted in an RFP for CHDO proposals. CHDO proposals may also include new affordable home construction for sale to LMI buyers, or may include acquisition rehab for sale or rent, or may include new construction for affordable rental. Based on the still-slow low-income housing market as it pertains to home sales, we believe that a rental activity of some kind is most likely.</p>
2	Goal Name	Demolition
	Goal Description	<p align="LEFT">The City estimates that the funding will allow for the demolition of 10 vacant, dilapidated houses. Actual cost once bid may allow for the demolition more or less houses than herein estimated.</p>
3	Goal Name	Public Services
	Goal Description	Through the re-establishment of the Disability Advocate position, the Community Development Division will be better equipped to serve households and individuals in the City that face physical disabilities and other special needs. This position will provide appropriate referral services to individuals based on their unique circumstance and need, and will continuously coordinate with community referral sources to maintain the City's network with such service providers. Likewise, the Disability Advocate will stay abreast of services available to those facing homelessness and will maintain relationships with appropriate service organizations in the community in order to make effective referrals in that regard and to become a party to the planning for the area's continuum of care.

4	Goal Name	Economic Development
	Goal Description	Microenterprise Assistance to business owners that are low- to moderate-income or that intend to create jobs available to LMI individuals.
5	Goal Name	Down Payment Assistance
	Goal Description	The City estimates that three (3) households will benefit from the 2015 allocation of HOME funding. If any of the beneficiaries are not eligible for the full award amount, additional households may benefit from the program.

Table 7 – Goal Descriptions

Estimate the number of extremely low-income, low-income, and moderate-income families to whom the jurisdiction will provide affordable housing as defined by HOME 91.215(b):

The activities listed for 2016 funding include the creation of only one (1) affordable housing unit, to be developed by a CHDO, which will likely be rented (if the RFP process results in a rental activity) to a low-income household. A minimum of three (3) households is expected to benefit from the Downpayment Assistance Program (DPA), but actual accomplishment may be higher if all applicants are not awarded the maximum amount. Although it can only be estimated, income levels of the 3 DPA recipients are expected to be one (1) low-income and two (2) moderate-income, but will depend on actual applicants. Other activities, such as the Full Rehabilitation and Emergency Repair programs for LMI Homeowners will make housing affordable in the sense that improvements will be made that the household otherwise would not have been able to afford. Counting such rehab and repair activities, an additional 9 households will be served in this manner. Of those 9 households, we can only estimate income levels, but will anticipate that 3 will likely be extremely low-income, 3 will be low-income, and 3 will be moderate-income. It should be noted that of these thirteen (13) total households mentioned, six (6) (including the CHDO development, the DPA program, and two Housing Rehabilitations) are HOME-funded. Others (7 Housing Repair/Rehabilitations) are CDBG-funded.

In addition to housing-related activities, the 2015 Action Plan includes the re-establishment of the Disability Advocate position – a CDBG Public Service – which will serve an estimated 50 households where one or more household members face physical disabilities or other special needs. HUD allows for the presumption that such households be considered low-income for reporting purposes. The 2015 Action plan also includes the Microenterprise Assistance Program, which can serve either LMI business owners or business owners for the purpose of creating jobs available to LMI individuals. Although the actual result will depend on applications received and awarded, it is estimated that this will

benefit 2 moderate-income individuals.

AP-35 Projects – 91.220(d)

Introduction

The following is a listing of projects that the City of Hattiesburg proposes to undertake using CDBG and HOME funds anticipated for 2015.

#	Project Name
1	CDBG Administration
2	CDBG Housing Programs
3	CDBG Demolition
4	CDBG Public Service
5	CDBG Microenterprise
6	HOME Administration
7	HOME Housing Programs
8	HOME Downpayment Assistance

Table 8 – Project Information

Describe the reasons for allocation priorities and any obstacles to addressing underserved needs

The allocation of funding is in keeping with the priority needs identified in the Consolidated Plan and with citizen input during the Action Plan adoption process. Housing issues - rehabilitation, emergency repair, code compliance, demolition, affordability - being the greatest priority identified, it is allocated the greatest amount of funding.

HOME Housing Program includes the Housing Rehabilitation program, Affordable Housing activities, CHDO activities, and other priorities mentioned within the Consolidated Plan should resources and need arise. Planned activities include housing rehabilitation, and the addition of one (1) homeowner housing unit (which may be substituted as an activity for the acquisition/rehab for resale to homeowner).

Projects

AP-38 Projects Summary Project Summary Information

Table 9 – Project Summary

1	Project Name	CDBG Administration
	Target Area	
	Goals Supported	Housing Programs (including Affordable Housing) Demolition Down Payment Assistance
	Needs Addressed	Housing Rehabilitation Emergency Repair Demolition Down Payment Assistance Acquisition Public Facility Improvement Infrastructure Public Services Housing - Special Needs and/or Homeless Microenterprise Assistance Commercial Rehab - Facade Improvement Rental Rehabilitation Economic Development - Neighborhoods TBRA Urgent Needs

Funding	CDBG: \$101,000
Description	Administrative Support for Community Development efforts.
Target Date	12/31/2016
Estimate the number and type of families that will benefit from the proposed activities	N/A
Location Description	Citywide
Planned Activities	CDBG Administration supports all areas of CDBG programs, but goals for individual program areas are captured in the Project Summary for each individual program area (rather than being duplicated under the Administration Project).
2 Project Name	CDBG Housing Programs
Target Area	
Goals Supported	Housing Programs (including Affordable Housing) Demolition Down Payment Assistance
Needs Addressed	Housing Rehabilitation Emergency Repair Demolition Down Payment Assistance Acquisition Housing - Special Needs and/or Homeless Rental Rehabilitation
Funding	CDBG: \$300,000
Description	Project includes substantial rehabilitation (full rehab), emergency repair, and project delivery for housing activities.

	Target Date	12/31/2016
	Estimate the number and type of families that will benefit from the proposed activities	Seven low mod households.
	Location Description	Citywide.
	Planned Activities	Planned activities include substantial rehabilitation (3) and emergency repair (4). Activity also includes the project delivery of those activities as well as demolition, and HOME-funded housing activities, but rather than duplicate goals, demolition goals, and goals of HOME-funded housing activities will be tabulated in Project Summaries for their respective projects.
3	Project Name	CDBG Demolition
	Target Area	
	Goals Supported	Demolition
	Needs Addressed	Demolition
	Funding	CDBG: \$44,000
	Description	Demolition of vacant, dilapidated single-family houses that are infeasible for rehabilitation.
	Target Date	12/31/2016
	Estimate the number and type of families that will benefit from the proposed activities	N/A
	Location Description	Citywide.
	Planned Activities	Demolition of vacant, dilapidated single-family houses that are infeasible for rehabilitation.
4	Project Name	CDBG Public Service
	Target Area	

	Goals Supported	Public Services
	Needs Addressed	Public Services Housing - Special Needs and/or Homeless
	Funding	CDBG: \$35,000
	Description	A Disability Advocate position will better serve households and individuals in Hattiesburg that face physical disabilities, homelessness, and other special needs - through appropriate referrals to service organizations.
	Target Date	12/31/2016
	Estimate the number and type of families that will benefit from the proposed activities	Twenty low mod households.
	Location Description	Citywide.
	Planned Activities	Referral Services to benefit households and individuals facing physical disabilities, special needs, and/or homelessness.
	Project Name	CDBG Microenterprise
	Target Area	
5	Goals Supported	Economic Development
	Needs Addressed	Microenterprise Assistance
	Funding	CDBG: \$20,000
	Description	Microenterprise Assistance Program - assisting LMI business owners and/or business that intend to create jobs available to LMI individuals.
	Target Date	12/31/2016
	Estimate the number and type of families that will benefit from the proposed activities	2-4 businesses the either create new jobs or retain jobs.
		Annual Action Plan 2016
		25

	Location Description	Citywide.
	Planned Activities	Assistance to businesses owned by LMI individuals or businesses that intend to create jobs available to LMI individuals.
6	Project Name	HOME Administration
	Target Area	
	Goals Supported	Housing Programs (including Affordable Housing) Down Payment Assistance
	Needs Addressed	Housing Rehabilitation Down Payment Assistance Acquisition Rental Rehabilitation TBRA
	Funding	HOME: \$24,000
	Description	Administrative support for HOME-funded community development activities.
	Target Date	12/31/2016
	Estimate the number and type of families that will benefit from the proposed activities	N/A
7	Location Description	Citywide
	Planned Activities	HOME Administration supports all areas of HOME programs, but goals for individual program areas are captured in the Project Summary for each individual program area (rather than being duplicated under the Administration Project).
	Project Name	HOME Housing Programs
	Target Area	

8	Goals Supported	Housing Programs (including Affordable Housing)
	Needs Addressed	Housing Rehabilitation Acquisition Rental Rehabilitation
	Funding	HOME: \$156,000
	Description	Program includes the Housing Rehabilitation program, Affordable Housing activities, CHDO activities, and others priorities mentioned within the Consolidated Plan should resources and need arise.
	Target Date	12/31/2016
	Estimate the number and type of families that will benefit from the proposed activities	Two low mod households.
	Location Description	Citywide.
	Planned Activities	Planned activities include housing rehabilitation, and the addition of one homeowner housing unit by a CHDO.
	Project Name	HOME Downpayment Assistance
	Target Area	
	Goals Supported	Down Payment Assistance
	Needs Addressed	Down Payment Assistance
	Funding	HOME: \$60,000
	Description	Program involves financial support to low- to moderate-income first time homebuyers for downpayment and closing costs.
	Target Date	12/31/2016

	Estimate the number and type of families that will benefit from the proposed activities	5-7 low mod households.
	Location Description	Citywide.
	Planned Activities	Provide downpayment and closing cost assistance to low- to moderate-income first-time homebuyers, including both private buyers and those that may be buying houses developed through CHDO agreements.

AP-50 Geographic Distribution – 91.220(f)

Description of the geographic areas of the entitlement (including areas of low-income and minority concentration) where assistance will be directed

None of the activities proposed for the 2016 Action Plan are directed geographically, meaning that there is not a prescribed area in which these activities are required to take place – as long as they take place within, and serve LMI beneficiaries within, the city limits of the City of Hattiesburg. Housing Rehabilitation, Emergency Repair, Demolition, other Affordable Housing activities, Public Services, and Microenterprises are allowable Citywide. However, these activities have historically taken place in areas of low-income and minority concentration. Such areas include the greater portion of Wards 2, 4, and 5, which are better identified by U.S. Census tracts 001, 002, 003, 004, 005, 006, 011, and 105.

Geographic Distribution

Target Area	Percentage of Funds

Table 10 - Geographic Distribution

Rationale for the priorities for allocating investments geographically

No activity/priority is geographically driven in the 2016 Action Plan. It is possible that procedures may change in the future regarding the approach taken to address housing rehabilitation, which could allow for a geographic focus. Such a focus would be based on findings of concentrations of need in low-income areas and/or based on a concerted effort by the City and/or partner agencies to create an impact on a particular neighborhood or area, but at the present time, there is no such policy dictating such action, and any action to that effect taken by any of the City's subrecipients is at their own discretion as long as it does not conflict with any HUD regulation or City policy to the contrary.

Discussion

Affordable Housing

AP-55 Affordable Housing – 91.220(g)

Introduction

One Year Goals for the Number of Households to be Supported	
Homeless	0
Non-Homeless	9
Special-Needs	0
Total	9

Table 11 - One Year Goals for Affordable Housing by Support Requirement

One Year Goals for the Number of Households Supported Through	
Rental Assistance	0
The Production of New Units	0
Rehab of Existing Units	9
Acquisition of Existing Units	0
Total	9

Table 12 - One Year Goals for Affordable Housing by Support Type

Discussion

The figures provided above are taken from the total goals from all activities/projects anticipated within the 2016 Action Plan with the exception of Administrative activities and Demolition activities. To a certain degree, the goals for each category of household or housing project type are simply estimates, because they will vary depending on the type of households that apply for downpayment assistance or for any housing developed by CHDOs. The numbers above are a tabulation of each type as listed in the goals outlined earlier in the Action Plan.

The number of households supported include among Non-homeless those households anticipated to benefit from all housing-related activities (9) .

"Rehab of Existing Units" has a goal of 9, which is a tabulation of (5) Full Rehabilitations, and (4) Emergency Repair. .

AP-60 Public Housing – 91.220(h)

Introduction

The Hattiesburg Housing Authority manages 296 Public Housing units in the City of Hattiesburg.

Actions planned during the next year to address the needs to public housing

<p align="LEFT">The City of Hattiesburg stands ready to support the Hattiesburg Housing Authority in any way possible, particularly as the HHA seeks to replace many of its older units in the coming years.</p>

Actions to encourage public housing residents to become more involved in management and participate in homeownership

<p align="LEFT">The Housing Authority will continue to host monthly resident meetings at each of its developments to engage its residents. Guest speakers will be scheduled as appropriate to bring residents valuable information related to the City, the schools, civic service agencies, or others as may be pertinent. The HHA will also continue to host National Night Out Against Crime events as an opportunity to engage residents.</p>

If the PHA is designated as troubled, describe the manner in which financial assistance will be provided or other assistance

n/a

Discussion

AP-65 Homeless and Other Special Needs Activities – 91.220(i)

Introduction

Describe the jurisdictions one-year goals and actions for reducing and ending homelessness including

Reaching out to homeless persons (especially unsheltered persons) and assessing their individual needs

<p align="LEFT">The City of Hattiesburg actively participates in meetings of the Pinebelt Coalition on Homelessness and supports the efforts of individual organizations whose mission is to serve homeless populations. The City intends to continue this collaboration in 2016, and will continue to serve the homeless community by way of funding the acquisition and rehabilitation of a multi-unit facility to benefit chronically homeless individuals (with prior year funding). The City also intends to support similar agencies in attaining funding for additional emergency and transitional shelter. Additionally, the 2016 Plan includes the expansion of the role of the Disability Advocate position, which serves as an informational resource for households and individuals facing physical disabilities, other special needs, and homelessness concerns. The Disability Advocate will provide appropriate referrals for individuals and will maintain a network and dialogue with agencies such as those mentioned above, and will be an active participant in the planning process for the area's continuum of care.</p>

Addressing the emergency shelter and transitional housing needs of homeless persons

<p align="LEFT">As previously stated, the City intends to continue its collaboration with organizations whose missions include services and housing for homeless persons. The City will support these agencies in competing for and attaining funding for additional emergency and transitional shelter, and may, as funding allows, consider opportunities to support new sustainable programs for emergency and/or transitional housing. Additionally, the re-established Disability Advocate position will continue to play a role in providing appropriate referrals for individuals and households facing emergency shelter and transitional housing needs.</p>

Helping homeless persons (especially chronically homeless individuals and families, families with children, veterans and their families, and unaccompanied youth) make the transition to permanent housing and independent living, including shortening the period of time that individuals and families experience homelessness, facilitating access for homeless individuals and families to affordable housing units, and preventing individuals and families who were recently homeless from becoming homeless again

The City of Hattiesburg's partner agencies in the field of homelessness and special needs clients are well organized and maintain close working relationships via the Pinebelt Coalition on Homelessness. The City also facilitates a Housing Roundtable — an organization focused on a variety of housing concerns in Hattiesburg. Though the two coalitions differ somewhat in purpose, there is a great deal of overlap in both subject matter and membership. The City's intended (continued) support of the agencies within both groups are an opportunity to address transition to independent living, affordable housing, and ensuring appropriate case management, as the organizations have already proven capable of doing. The City's Disability Advocate participates with both groups in an effort to ensure that the City is abreast of the services and resources available throughout the community.</p>

Helping low-income individuals and families avoid becoming homeless, especially extremely low-income individuals and families and those who are: being discharged from publicly funded institutions and systems of care (such as health care facilities, mental health facilities, foster care and other youth facilities, and corrections programs and institutions); or, receiving assistance from public or private agencies that address housing, health, social services, employment, education, or youth needs.

The City continues to support financial literacy programs, utility assistance programs, and job/skills training programs with CDBG assistance. Forrest General Hospital has a process for identifying homeless persons and persons with substance abuse problems that may require certain case management or supportive service resources, and there is a well-organized process by which people are referred to appropriate agencies that may be able to assist. The Disability Advocate also serves to keep the City abreast of the services and resources available throughout the community, and to make appropriate referrals to individuals seeking assistance. During the 2015 Program Year, the City partnered with 13 local financial institutions/banks and 10 non-profit agencies to form Bank-On Hattiesburg. The collaborative will provide services to un-banked and under-banked residents of the City.</p>

Discussion

One year goals for the number of households to be provided housing through the use of HOPWA for:
Short-term rent, mortgage, and utility assistance to prevent homelessness of the individual or family
Tenant-based rental assistance
Units provided in housing facilities (transitional or permanent) that are being developed, leased, or operated
Units provided in transitional short-term housing facilities developed, leased, or operated with HOPWA funds
Total

AP-75 Barriers to affordable housing – 91.220(j)

Introduction

Hattiesburg has historically supported efforts to meet housing needs of its citizens and has been proactive in the provision of housing to its low- and moderate-income residents. In the 1938-1939 timeframe, the City created one of the first housing authorities in the State of Mississippi. The City supported the creation of the Mississippi Regional Housing Authority No. VIII and its efforts to bring Section 8 assistance to City residents. The Official Zoning Ordinance and Subdivision Regulations make provisions for affordable housing and provide protection to citizens by ensuring proper land use and high quality residential land development.

Actions it planned to remove or ameliorate the negative effects of public policies that serve as barriers to affordable housing such as land use controls, tax policies affecting land, zoning ordinances, building codes, fees and charges, growth limitations, and policies affecting the return on residential investment

The City's zoning ordinance and related regulations are conducive to affordable housing development. As public policies are concerned, the only notable barrier to affordable housing has to do with development in flood zones where FEMA regulations create limitations on the value/cost of rehabilitation that can take place on existing structures. Historically, new affordable housing has not been created in flood zones when using CDBG or HOME funds because of the challenges of meeting the development requirements. The City will make it known to partner agencies and CHDOs that such new developments are possible given compliance with certain development and insurance requirements.

Discussion

The City continues to implement housing rehabilitation programs to upgrade owner-occupied housing. Through its CHDOs, the City of Hattiesburg is supporting affordable housing initiatives providing for the construction of new affordable housing and homebuyer down-payment assistance programs. These activities serve to reduce affordable housing barriers. The City has also partnered with service providers in areas of adult financial literacy, jobs training, and employability skills training - all of which address barriers individuals may have in attaining affordable housing. Additionally, the City's Disability Advocate will be aware of housing programs in the area (and operated by the Community Development Division) and will be able to make appropriate referrals for those facing various obstacles. The Disability Advocate also focuses on Fair Housing issues and is an educational resource on the subject and will continue to assist individuals who believe their rights may have been violated in terms of Fair Housing choice. The City of Hattiesburg was one of the units of local government that was selected by MDA to be a co-applicant for HUD's National Disaster Resiliency Competition grant application.

AP-85 Other Actions – 91.220(k)

Introduction

Actions planned to address obstacles to meeting underserved needs

Several of the City of Hattiesburg's CDBG and HOME funded activities seek to address underserved needs by way of affordable housing, housing rehabilitation, and assistance to non-profit organizations with such missions, among others. The City will continue these efforts in the coming years, and will also continue work in areas of obstacles pertaining to affordable housing. The re-established Disability Advocate position will ensure that households and individuals facing physical disabilities, other special needs, and/or homelessness will have an additional resource and subject matter expert for information, support, and referrals.

Actions planned to foster and maintain affordable housing

The City, having updated its Analysis of Impediments to Fair Housing Choice in 2012, has identified particular challenging areas related to affordable housing and housing choice. In this planning period, the City will continue to promote its Down Payment Assistance Program available, will continue to work with the Bank On Hattiesburg Program, and will continue to address code compliance in an effort to continue improving housing stock. Additionally, the re-established Disability Advocate position will ensure that there is continued attention to the issue of Fair Housing education in Hattiesburg.

Actions planned to reduce lead-based paint hazards

Through the City's ongoing Housing Rehabilitation, Emergency Repair, and other housing activities, the City and its partners comply with 24 CFR Part 35, which often requires lead-based paint abatement. These activities will be continued in 2016 along with the potential for addressing LBP hazards in housing as a stand-alone activity.

Actions planned to reduce the number of poverty-level families

The City will continue to support non-profits and public efforts to improve adult financial literacy, and will continue its relationship with Bank On Hattiesburg in an effort to address the high number of households in the area that are either un-banked or under-banked and may rely on predatory lenders and other nontraditional financial institutions.

Actions planned to develop institutional structure

<p align="LEFT">The City plans to continue facilitating the Housing Roundtable, participating in the Pinebelt Coalition on Homelessness, and participating with other similar organizations as the opportunity arises. The City will also continue to support agencies in the area as they may have opportunities to compete for grants that serve the needs identified in the City's Consolidated Plan or other opportunities that are of a community benefit. The Disability Advocate has become an additional participant with these groups and will also continue to seek out community resources that contribute to the institutional structure - particularly in terms of fair housing and serving the disabled and/or homeless in the community. </p>

Actions planned to enhance coordination between public and private housing and social service agencies

<p align="LEFT">As stated previously, the City will continue to participate with the Housing Roundtable and the Pinebelt Coalition on Homelessness, and will continue to encourage agencies that have a mutual interest to participate as well.</p>

Discussion

Program Specific Requirements

AP-90 Program Specific Requirements – 91.220(l)(1,2,4)

Introduction

For purposes of #2 under "Other CDBG Requirements," 2015 is the year hereby specified to be covered by this Action Plan.

Community Development Block Grant Program (CDBG)

Reference 24 CFR 91.220(l)(1)

Projects planned with all CDBG funds expected to be available during the year are identified in the Projects Table. The following identifies program income that is available for use that is included in projects to be carried out.

1. The total amount of program income that will have been received before the start of the next program year and that has not yet been reprogrammed	0
2. The amount of proceeds from section 108 loan guarantees that will be used during the year to address the priority needs and specific objectives identified in the grantee's strategic plan.	0
3. The amount of surplus funds from urban renewal settlements	0
4. The amount of any grant funds returned to the line of credit for which the planned use has not been included in a prior statement or plan	0
5. The amount of income from float-funded activities	0
Total Program Income:	0

Other CDBG Requirements

1. The amount of urgent need activities	0
2. The estimated percentage of CDBG funds that will be used for activities that benefit persons of low and moderate income. Overall Benefit - A consecutive period of one, two or three years may be used to determine that a minimum overall benefit of 70% of CDBG funds is used to benefit persons of low and moderate income. Specify the years covered that include this Annual Action Plan.	80.00%

HOME Investment Partnership Program (HOME)

Reference 24 CFR 91.220(l)(2)

1. A description of other forms of investment being used beyond those identified in Section 92.205 is as follows:

<p align="LEFT">The City of Hattiesburg is not required to provide a local match to the HOME funding allocated to eligible activities. However, the City does seek out other public and private grants from time-to-time to complement its Community Development efforts. All activities/investments undertaken in whole or in part with HOME funding will comply with 24 CFR Part 92.</p>

2. A description of the guidelines that will be used for resale or recapture of HOME funds when used for homebuyer activities as required in 92.254, is as follows:

<p align="LEFT">The City of Hattiesburg will primarily use the recapture option, which would secure the amount of HOME funds in the project (i.e. homebuyer assistance) by a silent second mortgage and promissory note. Therefore, if an assisted homebuyer sells the home during the applicable period of affordability, the City shall recover HOME funds from the net proceeds of sale, as specified in CFR 92.254(a)(5)(ii). Recapture of HOME funds will be handled as follows: First, the amount of HOME assistance covered under the mortgage and promissory note will be reduced pro rata for each complete month the homebuyer has owned and occupied the house; the resulting amount will be due if the sale of the house results in net proceeds sufficient to cover it. If the net proceeds will not cover the full amount due, the recaptured amount will be equal to the net proceeds. In cases where there are no net proceeds to recapture, the resale provision must be used.</p>

3. A description of the guidelines for resale or recapture that ensures the affordability of units acquired with HOME funds? See 24 CFR 92.254(a)(4) are as follows:

<p align="LEFT">In principle, the same guidelines will be followed as are described in #2 above. Of note should be the clarification that in cases that involve direct financial assistance (downpayment assistance and/or the amount a property is sold less than its value), the amount of the direct assistance will be used in determining the affordability period.</p>

4. Plans for using HOME funds to refinance existing debt secured by multifamily housing that is rehabilitated with HOME funds along with a description of the refinancing guidelines required that will be used under 24 CFR 92.206(b), are as follows:

<p align="LEFT">The City of Hattiesburg has no such plans to refinance the existing debt of any such property. Should plans arise for such an activity, plans and guidelines will be established, and the Consolidated/Action Plan would be amended accordingly following the existing Citizen Participation

Plan.</p>

Discussion

Attachments

Citizen Participation Comments

2015 Action Plan Public Hearing September 26, 2014 – City Council Chambers

Introductions and presentation of power point by Ms. White.

Comment/Question/Suggestion #1 - Demolition:

In Ward 2, there are several structures that need to be demolished. Can the program reimburse the City's crew or does the program propose a bid?

Response: Currently the program bids out demolition. However, it can be handled either way. We have done demolition "in house" in the past.

Suggestion: Demolitions can go through the City and the program can reimburse Public Works. That would be cheaper because of the legal process to determine ownership of the property.

Response: Our department does not have a lengthy legal process regarding demolition. We get recommended properties from Code Enforcement that are ready for demolition.

Comment/Question/Suggestion #2 – Economic Development:

To create jobs with the Microenterprise Assistance, does the business have to be in a low-moderate income area?

Response: Yes, however, I do not have detailed information on that particular program here at the meeting.

Comment sheets were passed out. Everyone in attendance was encouraged to submit comments and suggestions by October 6, 2014.

Meeting was adjourned.

**CITY OF HATTIESBURG
DEPARTMENT OF FEDERAL & STATE PROGRAMS**

PUBLIC COMMENT: CDBG/HOME 2015 ACTION PLAN

RETURN BY: OCTOBER 6, 2014

Name Community Connections, Inc (CCI) Telephone 601-261-0820
215 Mobile Street – Hattiesburg, MS 39405
Address _____
Contact: Ivory L. Williams, Email: jimm191@yahoo.com

Comment/Concern/Suggestion #1

Housing: Suggestion2: (1) Allow CCI to provide housing services to clients in the City of Hattiesburg, MS for those activities in housing programs mentioned in the Public Hearing Notice for \$323,000.

(2) Invest 2015 housing funds in technical assistance for CHDO's and other non-profits for capacity building. Let there be an opportunity for two options to access these funds: (a) \$10,000 direct technical assistance support and (b) \$10,000 for technical assistance as match for an organization to leverage to access other funds for capacity building. If these services are allowable by HUD and eligible in the City's Plan. Invest 2015 housing funds in counseling services (capacity building and direct counseling), up to \$10,000 if these activities are allowable by HUD and eligible in the City's Plan.

Comment/Concern/Suggestion #2

Infrastructure Suggestion (2) : (1) Include in the 2015 Action Plan infrastructure activities from HUD funds in the City for an economic development that will create full time and part-time employees. This hotel development is located in the City and there is a community development need of \$300,000 for infrastructure improvements. (2) Include in the 2015 Action Plan infrastructure activities from HUD funds in the City for housing activities for low to moderate income families for homes in the Barkley Heights. If these services are allowable by HUD and eligible in the City's Plan.

Comment/Concern/Suggestion #3

(1) Table of Contents (2) How to access funds and (3) Contact information for staff. – (1) In the 2015 Annual Action Plan, please include a Table of Contents and the comments received during the public comment period. This would make easier to find specific information in the document. (2) Please include information in the 2015 Action Plan on how an organization can get information on the process for accessing all funds (manual, forms, newsletter, website, others) (3) Please provide contact information for staff (direct line to the office for staff and email information) on the City's Website and on the information released to the public for the Down Payment assistance program.

Thank you for your participation.



City of Hattiesburg, MS

200 Forrest St.
P.O. Box 1898
Hattiesburg, MS 39401

Master

File Number: 2016-2591

File ID: 2016-2591

Type: Regular Agenda Item

Status: Agenda Ready

Version: 1

Reference:

In Control: City Council

File Created: 04/07/2016

Brief Title: Monthly Budget Report for March 2016.

Final Action:

Minute Book Number: MB2016-110

Title:

Acknowledge receipt of monthly budget report for the month of March 31, 2016, on permanent file in the City Clerk's office.

Notes:

Sponsors:

Enactment Date:

Attachments: REV16.0316, EXP16.0316

Enactment Number:

Contact:

Meeting Date:

Drafter: Kermas Eaton

Effective Date:

History of Legislative File

Ver- sion:	Acting Body:	Date:	Action:	Sent To:	Due Date:	Return Date:	Result:
1	City Council	04/19/2016					

Text of Legislative File 2016-2591

Title

Acknowledge receipt of monthly budget report for the month of March 31, 2016, on permanent file in the City Clerk's office.

Summary

Monthly budget report for MArch 2016.

Budget Information

Expenditure Type

Purchasing Item

Publication Information

4/01/16

		CURRENT.....			YEAR-TO-DATE.....			ANNUAL	UNREALIZED
	OBJ/SUB	ESTIMATED	ACTUAL	%REV	ESTIMATED	ACTUAL	%REV	ESTIMATE	BALANCE
REVENUES	200								
TAXES-OTHER	206A								
PAYMENT IN LIEU OF TAXE	2060								
HOUSING AUTHORITY	2065	2,333			14,000	31982	228	28000	3982-
MERCHANTS COMPANY	2066								
COLLECTIONS-P/Y EXCESS	2070								
	-----	-----	-----	----	-----	-----	----	-----	-----
PAYMENT IN LIEU OF T		2,333			14,000	31982	228	28000	3982
	-----	-----	-----	----	-----	-----	----	-----	-----
TAXES-OTHER		2,333			14,000	31982	228	28000	3982-
LICENSES, PERMITS & FEES	220A								
PRIVILEGE LICENSES	2200	14,000	12144	86	84,000	75169	89	168000	92831
FRANCHISES	2210								
ELECTRICAL FRANCHISE	2211	250,166	2780	1	1,501,000	1427571	95	3002000	1574429
SOLID WASTE OPER/FRANC	2212	14,583	12577	86	87,500	77905	89	175000	97095
GAS FRANCHISE	2215	16,666			100,000	53836	53	200000	146164
CSPIRE FIBER-TELEPAK F	2218					127			127-
CABLE T.V. FRANCHISE	2219	38,750			232,500	227047	97	465000	237953
	-----	-----	-----	----	-----	-----	----	-----	-----
FRANCHISES		320,166	15357	4	1,921,000	1786486	92	3842000	2055514
BLDG/INSP PERMITS & FEE	2220								
BUILDING PERMIT/INSPEC	2221	32,083	64025	199	192,500	222604	115	385000	162396
FIRE INSPECTION	2222								
SIGN PERMIT	2223	1,333	768	57	8,000	7714	96	16000	8286
LAND CODE ENFORCEMENT	2224	2,666	5642	211	16,000	23163	144	32000	8837
GAS & PLUMBING	2225	1,000	450	45	6,000	4900	81	12000	7100
ELECTRICAL INSPECTION	2226	1,250	950	76	7,500	5219	69	15000	9781
DEMOLITION PERMIT	2227	250	350	140	1,500	1100	73	3000	1900
HOUSE MOVING	2228					500			500-
	-----	-----	-----	----	-----	-----	----	-----	-----
BLDG/INSP PERMITS &		38,583	72185	187	231,500	265199	114	463000	197801
OTHER PERMITS & FEES	2230								
PUBLIC RECORDS ACCESS	2233								
PROPERTY CLEAN-UP COST	2234	83			500	50	10	1000	950
TAXI BADGE PERMIT	2235	16			100			200	200
WRECKER REGISTRATION F	2236	41			250	275	110	500	225
BURN OR MISC FIRE PERM	2237	100	100	100	600	1035	172	1200	165
AMBULANCE PERMIT	2238	75			450	900	200	900	
ZONING PETITION FEE	2240								
ZONING CERTIFICATE FEE	2245	583	500	85	3,500	4150	118	7000	2850
TITLE PLEDGE LICENSE F	2248								
EXAMINATION FEE	2250								
CONTRACTOR LICENSE FEE	2255								
ORDINANCE SALES	2260								
ORDINANCE VIOLATION FE	2265								
DATA PROCESSING FEES	2280								
NSF CHECK FEE	2290	41			250	200	80	500	300
MISC. PERMITS & FEES	2299	2,500	4529	181	15,000	12488	83	30000	17512
	-----	-----	-----	----	-----	-----	----	-----	-----
OTHER PERMITS & FEES		3,441	5129	149	20,650	19098	92	41300	22202
	-----	-----	-----	----	-----	-----	----	-----	-----
LICENSES, PERMITS & F		376,191	104815	27	2,257,150	2145951	95	4514300	2368349
INTER-GOVERNMNTL REVENUE	230A								

FEDERAL GRANTS	230B								
JUST./USM-PROJECT SAFE	2304								
JUST./USM-POLICE CORPS	2305								
JUST.-OTHER	2307					4737		4737-	
JUST.-COPS SECURE SCHOO	2309								
JUST.-JAIL DIVERSION	2310	16,666		100,000			200000	200000	
JUST.-BYRNE GRANTS	2311	1,383		8,299			16598	16598	
JUST.-DOMESTIC PREP'06	2312								
JUST.-COPS IN SCHOOLS	2313								
JUST.-DOMESTIC PREPARED	2314								
001001 - GENERAL FUND REVENUES									
		CITY OF HATTIESBURG						2	
		REVENUE REPORT						4/01/16	
		ALL FUNDS							
		6 MONTHS ENDING 03/31/16							
	OBJ/SUB	ESTIMATED	CURRENT	%REV	ESTIMATED	YEAR-TO-DATE	ANNUAL	UNREALIZED	
			ACTUAL		ACTUAL	%REV	ESTIMATE	BALANCE	
JUST.-COPS METHAMPHETAM	2315								
JUST.-COPS HIRING RECOV	2316								
JUST.-UNIVERSAL COPS	2317								
JUST.-COPS TECHNOLOGY	2318								
JUST.-LLEBG '04	2319								
SAFE COMMUNITY PROJECT	2320								
HHS-HIDTA NARCOTICS GRA	2321								
NRCS-USDA STORM RELATED	2322								
FHWA-STORM RELATED	2323								
FEMA-EMER. WARNING SIRE	2324								
FEMA-'04 REGIONAL RESPO	2325								
FIREFIGHTERS GRANT	2326								
FEMA-'05 REGIONAL RESPO	2327								
FEMA-CITIZENS CORPS	2328								
LAW ENF.GRANTS-OTHER	2329								
FEMA/HAZARD MITIG/GENER	2336								
FEMA RELIEF	2337	24,166			145,000		290000	290000	
CDBG-FIRE STATION	2338								
MISC FEDERAL GRANTS	2339								
ARRA-STOP VIOLENCE GRAN	2348								
FEMA RELIEF ADMIN.	2349								
DEPT.OF DEFENSE-CAMP SH	2350								
EPA-BROWNSFIELD PROJ	2356	5,201			31,207		62414	62414	
HUD-MIDTOWN STUDY	2360								
HUD/MDA HUB CITY LOFT P	2361								
FEDERAL GRANTS		47,417			284,506	14514	5	569012	554498
STATE GRANTS	250B								
MOSQUITO CONTROL GRANT	2504								
ARCHIVES & HISTORY	2505								
JUVENILE PREVENTION PRO	2510								
JUVENILE ACCT.INCENTIVE	2511								
EMER.SHELTER-MDA GRANT	2513								
I.P.-HYBERPLASTIC-MDA G	2514								
POLICE ACADEMY REIMB.	2515								
SOLID WASTE GRANT	2518	6,250			37,500		75000	75000	
URBAN YOUTH CORPS MDOT	2519	2,083			12,500		25000	25000	
DEQ GRANTS(SO.LAGOON ST	2520								
ARTS COMMISSION GRANT	2521								
BEAUTIFICATION-VARIOUS	2522								
MS CITY CORPS COUNCIL	2523								
STOP VIOLENCE GRANT	2526	2,129	3253	152	12,774	14062	110	25548	11486
ALCOHOL INCENTIVE	2527	5,700	2366	41	34,203	34198	99	68405	34207

JUSTICE ASSISTANCE	2528								
DISASTER RELIEF	2545								
MEMA-DOMESTIC PREPAREDN	2550								
MEMA-SAFE ROOMS	2551								
MDOT GRANT-DEPOT PROJEC	2556								
MDOT GRANT-VISITOR'S CT	2557								
MDOT GRANT-TRAFFIC STUD	2558								
STATE GRANTS		16,162	5619	34	96,977	48260	49	193953	145693
STATE-SHARED REVENUE	260B								
GENERAL SALES TAX	2600	1,820,000	1473867	80	10,920,000	10871700	99	21840000	10968300
CITY UTILITY TAX	2601	333	545	163	2,000	5987	299	4000	1987-
SALES TAX-SRF REIMB.	2602		36105			216629			216629-
ALCOHOLIC BEV. LICENSE	2610	12,500	10575	84	75,000	63740	84	150000	86260
MOTOR VEH.PRIVILEGE TAX	2635	8,333	987	11	50,000	6082	12	100000	93918
PAT HARRISON WATERWAY D	2665								
HATT.METROPLTN. PLANNIN	2670	33,333			200,000	3989-	1	400000	403989
MISC DORMANT ACCOUNT RF	2699								
STATE-SHARED REVENUE		1,874,500	1522079	81	11,247,000	11160149	99	22494000	11333851
CITY/COUNTY-SHARED REVEN	270B								
FORREST CTY	2705								
FORREST CTY CAMP SHELBY	2705 01								
FORREST CTY GORDON CRK	2705 02								
FORREST GENERAL CTY HOS	2706								
FORREST-INFRAST.IMPR.	2707								
LAMAR-INFRAST.IMPR.	2708								
LAMAR/FORREST-HAZ.WASTE	2709	3,042			18,254			36507	36507
PETAL/F-CO FLOOD INUNDA	2718	1,720			10,320			20640	20640
FORREST CTY-TWIN FORKS	2719								
HPSD-COPS IN SCHOOLS	2720								
CONV.COMM/TOURISM BUREA	2725								
METRO WAGES/MILEAGE-FOR	2735	1,000			6,000			12000	12000
METRO NARC.O/T-FORREST	2736								
MEMA/HAZARD MITIG/GENER	2739								
CITY/COUNTY-SHARED RE		5,762			34,574			69147	69147
CHARGES FOR SERVICES	280A								
PUBLIC SAFETY	2850								
CRIME SCENE UNIT CONT	2855	1,666			10,000	20000	200	20000	
FIRE DPT.SERV FOR OTHE	2860								
800 MHZ RADIO ACCESS F	2865								
POLICE/FIRE-SPECIAL DU	2870		12271			48456			48456-
P&F LATERAL TRNG REIMB	2880								
DRUG ENF.AGENCY O/T RE	2881	166			1,000			2000	2000
HOMELAND SECURITY O/T	2882	416			2,500			5000	5000
US MARSHALL O/T REIMB.	2883	416			2,500	8568	342	5000	3568-
FED BUREAU INVEST O/T	2884	833			5,000	5799	115	10000	4201
PUBLIC SAFETY		3,500	12271	350	21,000	82822	394	42000	40822-
TROLLEY SERVICE	2890								
CONV.CENTER TROLLEY FE	2895								
TROLLEY RECEIPTS	2896								
TROLLEY SERVICE									
STREETS	2900								
STREET WORK	2901								
PARKING METERS	2910	166			1,000			2000	2000
PARKING FINES	2915	416	45	10	2,500	125	5	5000	4875

CROSSING LIGHT FEES	2920								
LOT CLEAN-UP/HEAVY TRA	2930				500			500-	
CDBG LOT CLEAN-UP/DEMO	2931								
STREETS		583	45	7	3,500	625	17	7000	6375
SANITATION	2950								
RECYCLING PICK UP	2951	5,000	5260	105	30,000	31833	106	60000	28167
TRASH HAULING	2960	10,000	10023	100	60,000	54542	90	120000	65458
RESIDENTL WASTE COLLEC	2965	172,500	166807	96	1,035,000	1018596	98	2070000	1051404
SANITA-REFUND & RECOVE	2970								
SANITATION		187,500	182090	97	1,125,000	1104972	98	2250000	1145028
CHARGES FOR SERVICES		191,583	194406	101	1,149,500	1188419	103	2299000	1110581
FINES AND FORFEITS	330A								
POLICE FINES	3320	125,000	303730	242	750,000	675658	90	1500000	824342
CITY COURT COSTS	3321	16,666	34066	204	100,000	80217	80	200000	119783
CCC-JAIL REIMB.	3322	83	80	96	500	145	29	1000	855
ENVIR CT-CODE VIOLATION	3323	416			2,500	29	1	5000	4971
ANIMAL CONTROL	3327		466			966			966-
COURT TECHNOLOGY FEE	3328	12,083			72,500			145000	145000
FINES AND FORFEITS		154,250	338342	219	925,500	757015	81	1851000	1093985
MISCELLANEOUS	340A								
INTEREST EARNINGS	3400								
CERTIFICATES OF DEPOSIT	3402								
OTHER INTEREST-CD'S	3403								
SAVINGS ACCOUNT/MMA	3405	416	154	37	2,500	1375	55	5000	3625
INTEREST-GRANT MONIES	3406								
OTHER INTEREST-MMA	3407								
REPURCHASE AGREEMENTS	3408								
TREASURY NOTES	3409								
INTEREST EARNINGS		416	154	37	2,500	1375	55	5000	3625
RENTS AND ROYALTIES	3410								
LAND	3411								
LAMAR OUTDOOR ADVERTISING	3411 05								
ALWEST ADVERTISING	3411 10								
MS.POWER-HWY.42	3411 11	625			3,750			7500	7500
TRITELL COMMUNICATION	3411 12								
LAND		625			3,750			7500	7500
BUILDING	3412								
DEPOT FACILITY	3412 01	1,250	1850	148	7,500	11625	155	15000	3375
P&F ACADEMY RENTALS	3412 02								
SEXUAL ASSAULT CRISIS	3412 05								
MERCHANTS	3412 07	200	400	200	1,200	1200	100	2400	1200
DEPOT - AMTRAK	3412 08								
USM CELLULAR ONE RENT	3412 41								
MISC CELL TOWER REVENUE	3412 45								
HUBSOUTH/WATER TOWER	3412 62								
OTHER BLDG. RENT	3412 99								
BUILDING		1,450	2250	155	8,700	12825	147	17400	4575
PARKING GARAGE-CIVIC CENTER	3415	2,500	2940	117	15,000	13500	90	30000	16500
PARKING GARAGE-PINE STREET	3416	2,916	4535	155	17,500	17585	100	35000	17415
PARKING SPACES	3417								
MAIN STREET PARKING LOT	3417 01	416	30	7	2,500	1200	48	5000	3800
CHURCH PARKING LOT	3417 02	416	375	90	2,500	2250	90	5000	2750

RAILROAD PARKING LOT	3417	03	1,250	1333	106	7,500	7483	99	15000	7518
MOBILE ST. PKG.LOT #1	3417	04	250	150	60	1,500	150	10	3000	2850
MOBILE ST. PKG.LOT #2	3417	05								
BATSON STREET PKG. LO	3417	06								
HEMPHILL PKG. LOT	3417	07	150			900	1840	204	1800	4000
EAST PINE PKG.LOT	3417	08								
PARKING-MISC	3417	09								
-----			-----	-----	-----	-----	-----	-----	-----	-----
PARKING SPACES			2,483	1888	76	14,900	12923	86	29800	16878
EQUIPMENT	3419									
-----			-----	-----	-----	-----	-----	-----	-----	-----
RENTS AND ROYALTIES			9,975	11613	116	59,850	56833	94	119700	62868
CEMETERY FEES	3420		3,083	2615	84	18,500	18015	97	37000	18985
CONTRIBUTIONS-PUBLIC	3450									
CONTRIB-GORDONS CRK ST	3450	01								
CONTRIB-REV 911 MINUTE	3450	02								
CONTRIB-TRAIN DAY (MP	3450	03	250			1,500			3000	3000
CONTRIB-MDTWN STDY MAT	3458									
CONTRIBUTIONS-OTHER	3459									
-----			-----	-----	-----	-----	-----	-----	-----	-----
CONTRIBUTIONS-PUBLIC			250			1,500			3000	3000
CONTRIBUTIONS-PRIVATE	3460									
CONTRIB-TREE GRANT ECO	3460	01								
CONTRIB-EUREKA SCHOOL	3461									
CONTRIB-NCBM-BROWNFIEL	3462									
CONTRIB-SENIOR FARE	3463									
CONTRIB-MAYOR'S YOUTH	3464									
CONTRIB-BC HEALTHY HOM	3465									
CONTRIB-NIGHT OUT AGAI	3466									
CONTRIB-NLC HEALTH OUT	3467									
CONTRIB-MDTWN STDY MAT	3468									
CONTRIB-OTHER	3469									
CONTRIB-NLC HEALTH INI	3471									
-----			-----	-----	-----	-----	-----	-----	-----	-----
CONTRIBUTIONS-PRIVAT										
POLICE DEPT-MISC CHARGE	3590			11798			30894			30894
OTHER MISC. REVENUE	3599									
-----			-----	-----	-----	-----	-----	-----	-----	-----
MISCELLANEOUS			13,725	26179	190	82,350	107116	130	164700	57584
TRANSFERS	380A									
TRANSFERS FROM OTHR FND	3800									
T/F H'BURG REDEV.AUTH.	3800	101								
T/F GOVERNMENT COMPLEX	3800	104								
T/F 2002 USA YEAST/LAG	3800	106								
T/F SPEC.SALES TAX	3800	107								
T/F WATER & SEWER	3800	11	20,833			125,000			250000	250000
T/F POL.FORFEITURES	3800	19								
T/F POL.FORF O/T(HURR	3800	19HR								
T/F '03 TIF B&I CHAUVE	3800	22								
T/F TAX COLLECTORS-GPT	3800	27	1,189,833	3379637	284	7,139,000	13194113	184	14278000	1083887
T/F TAX COLL-C.C.FEE	3800	27CC								
T/F TAX COLL-EXCESS BI	3800	27EB	4,166			25,000			50000	50000
T/F TAX COLL-CHKG INT	3800	27ICHK	250			1,500			3000	3000
T/F TAX COLL-INT/PEN	3800	27IP	26,666	15368	57	160,000	150934	94	320000	169066
T/F W & S CONSTRUCTION	3800	75								
T/F COM.DEV.BLK.GRANT	3800	82								
T/F INDUSTRIAL PARK DE	3800	87								
T/F 2007 TIF CONST-TUR	3800									

TRANSFERS FROM OTHR		1,241,750	3395005	273	7,450,500	13345047	179	14901000	1555953
TRANSFERS		1,241,750	3395005	273	7,450,500	13345047	179	14901000	1555953
NON-REVENUE RECEIPTS	390A								
SALE OF BONDS	3910								
BOND PROCEEDS	3912								
ACCRUED INT-BONDS	3915								
SALE OF BONDS									
SALE OF REAL ESTATE	3920					350			350-
SALE OF TIMBER	3923								
SALE OF EASEMENTS	3925								
SALE OF CEMETERY LOTS	3930	5,000	3590	71	30,000	36150	120	60000	23850
SALE OF EQUIPMENT	3940	6,250	965	15	37,500	965	2	75000	74035
SALE OF SCRAP MATERIAL	3943	833			5,000	377	7	10000	9624
SALE OF MISC. ITEMS	3945								
SALE OF MAPS/PUBLICATIO	3947		27			27			27-
SALE OF RECYCLABLE ITEM	3948								
MDB LOAN PYMT-HUB CITY	3950	10,283	10118	98	61,700	60706	98	123400	62694
KERR MAGEE PROJECT	3960								
MS TANK PROJECT	3961								
INSURANCE REIMB-STORM	3962								
VENDING COMM./REFUNDS	3964								
REFUND & RECOVERY	3965	833	214	25	5,000	77640	1552	10000	67640-
RECOVERY OF DAMAGE CLAI	3967					10688			10688-
REFUND/RECOVERY-INFO SY	3968								
RECOVERY-PERS SERV/EQUI	3969								
CAPITAL LEASE PROCEEDS	3970	62,705			376,230			752460	752460
TIF DEPOSIT/PROCEEDS	3971								
NOTE PROCEEDS	3975								
FIRE STATION (MDB)	3975 03								
CHURCH PROJ (MDB)	3975 07								
POLICE COMPLEX ARCHITE	3975 08	166,666			1,000,000			2000000	2000000
NOTE PROCEEDS		166,666			1,000,000			2000000	2000000
NON-REVENUE RECEIPTS		252,571	14914	5	1,515,430	186902	12	3030860	2843958
BEGINNING CASH BALANCE	399A								
APPROPRIABLE FUND BALAN	3999	521,966			3,131,796			6263592	6263592
BEGINNING CASH BALANC		521,966			3,131,796			6263592	6263592
REVENUES		4,698,213	5601359	119	28,189,282	28985355	102	56378564	27393209

4/01/16

		CURRENT.....			YEAR-TO-DATE.....			ANNUAL	UNREALIZED
	OBJ/SUB	ESTIMATED	ACTUAL	%REV	ESTIMATED	ACTUAL	%REV	ESTIMATE	BALANCE
REVENUES	200								
LICENSES, PERMITS & FEES	220A								
OTHER PERMITS & FEES	2230								
NSF CHECK FEE	2290								
-----		-----	-----	----	-----	-----	----	-----	-----
OTHER PERMITS & FEES									
-----		-----	-----	----	-----	-----	----	-----	-----
LICENSES, PERMITS & F									
INTER-GOVERNMNTL REVENUE	230A								
FEDERAL GRANTS	230B								
FEMA RELIEF	2337								
MISC FEDERAL GRANTS	2339								
NATL PARK SER/LAND WTR	2351								
-----		-----	-----	----	-----	-----	----	-----	-----
FEDERAL GRANTS									
STATE GRANTS	250B								
MDOT-INTERCHANGE ENHANC	2508								
DISASTER RELIEF	2545								
-----		-----	-----	----	-----	-----	----	-----	-----
STATE GRANTS									
CITY/COUNTY SHARED REVEN	270B								
MISCELLANEOUS GRANTS	2740								
PEOPLES PARK	2740 01								
THAMES SCHOOL	2740 02								
SUMMER DAY CAMP	2740 03								
OTHER	2740 99								
-----		-----	-----	----	-----	-----	----	-----	-----
MISCELLANEOUS GRANTS									
-----		-----	-----	----	-----	-----	----	-----	-----
CITY/COUNTY SHARED RE									
CHARGES FOR SERVICES	280A								
WORKSHOP TRNG FEES	2892								
CULTURE AND RECREATION	3100								
SWIM FEES-C.E. ROY/5TH	3110								
SWIM FEES-DAHMER PARK	3112	41			250			500	500
SWIM FEES-REC. CTR. PO	3115								
ADULT GOLF FEES	3117								
TENNIS FEES	3118								
FENCING FEES	3119								
PLAYGROUND FEES	3120								
CHEER PROGRAM	3121								
SUMMER DAY CAMP	3122								
KAMPER PARK CONCESSION	3130								
BALLPARK CONCESSIONS	3131								
CERAMIC CONCESSIONS	3134		40			40			40-
KPZ GIFT SHOP CONCESSI	3135								
ZOO ADMISSIONS	3137								
TATUM PK PAVILION USE	3138								
EASTSIDE PK PAVILION U	3139	20			125			250	250
MCNAIR REC CTR USE FEE	3140								
KPZ PAVILION USE FEE	3145								
DAHMER PAVILION USE FE	3147	83	40	48	500	280	56	1000	720
KP ED CENTER USE FEE	3149								

T/F GENERAL FUND	3800 01	186,666			1,120,000	1240000	110	2240000	1000000
T/F TAX COLLECTORS-GPT	3800 27	70,416	193530	274	422,500	753680	178	845000	91320
-----		-----	-----	-----	-----	-----	-----	-----	-----
TRANSFERS FROM OTHR		257,083	193530	75	1,542,500	1993680	129	3085000	1091320
-----		-----	-----	-----	-----	-----	-----	-----	-----
TRANSFERS		257,083	193530	75	1,542,500	1993680	129	3085000	1091320
NON-REVENUE RECEIPTS	390A								
SALE OF EQUIPMENT	3940								
SALE OF MISC. ITEMS	3945								
COMM.-HOT DIGGITY CONCE	3963								
VENDING COMM./REFUNDS	3964								
REFUND & RECOVERY	3965								
RECOVERY OF DAMAGE CLAI	3967								
-----		-----	-----	-----	-----	-----	-----	-----	-----
NON-REVENUE RECEIPTS									
BEGINNING CASH BALANCE	399A								
APPROPRIABLE FUND BALAN	3999	25,268			151,610			303220	303220
-----		-----	-----	-----	-----	-----	-----	-----	-----
BEGINNING CASH BALANC		25,268			151,610			303220	303220
-----		-----	-----	-----	-----	-----	-----	-----	-----
REVENUES		286,605	196989	68	1,719,635	2050899	119	3439270	1388371

004004 - LIBRARY FUND REVENUES

CITY OF HATTIESBURG

REVENUE REPORT

ALL FUNDS

4/01/16

6 MONTHS ENDING 03/31/16

	OBJ/SUB	ESTIMATED	CURRENT	ACTUAL	%REV	ESTIMATED	YEAR-TO-DATE	ACTUAL	%REV	ANNUAL ESTIMATE	UNREALIZED BALANCE
REVENUES	200										
TRANSFERS	380A										
TRANSFERS FROM OTHR FND	3800										
T/F TAX COLLECTORS-GPT	3800 27			188725				734997			734997-
		-----	-----	-----	----	-----	-----	-----	----	-----	-----
TRANSFERS FROM OTHR				188725				734997			734997-
		-----	-----	-----	----	-----	-----	-----	----	-----	-----
TRANSFERS				188725				734997			734997-
		-----	-----	-----	----	-----	-----	-----	----	-----	-----
REVENUES				188725				734997			734997-

CITY OF HATTIESBURG
REVENUE REPORT
ALL FUNDS
6 MONTHS ENDING 03/31/16

4/01/16

	OBJ/SUB	ESTIMATED	CURRENT ACTUAL	%REV	ESTIMATED	YEAR-TO-DATE ACTUAL	%REV	ANNUAL ESTIMATE	UNREALIZED BALANCE
REVENUES	200								
INTER-GOVERNMNTL REVENUE	230A								
STATE-SHARED REVENUE	260B								
PRO-RATA FIRE INS. PREM	2620	20,000			120,000			240000	240000
FIRE INS REBATE/CODE EN	2625								
STATE-SHARED REVENUE		20,000			120,000			240000	240000
CHARGES FOR SERVICES	280A								
PUBLIC SAFETY	2850								
FIRE PROT.SHARE-USM	2862	7,971			47,826	95652	200	95652	
HAZ.MAT.TRAINING FEES	2885								
PUBLIC SAFETY		7,971			47,826	95652	200	95652	
CHARGES FOR SERVICES		7,971			47,826	95652	200	95652	
FINES AND FORFEITS	330A								
FIRE CODE VIOLATIONS	3325	83	46	55	500	177	35	1000	823
FINES AND FORFEITS		83	46	55	500	177	35	1000	823
MISCELLANEOUS	340A								
INTEREST EARNINGS	3400								
CERTIFICATES OF DEPOSIT	3402								
SAVINGS ACCOUNT/MMA	3405	250	55	22	1,500	1689	112	3000	1311
INTEREST EARNINGS		250	55	22	1,500	1689	112	3000	1311
CONTRIBUTIONS-PRIVATE	3460								
CONTRIB-OTHER	3469	83			500	250	50	1000	750
CONTRIBUTIONS-PRIVATE		83			500	250	50	1000	750
MISCELLANEOUS		333	55	16	2,000	1939	96	4000	2061
TRANSFERS	380A								
TRANSFERS FROM OTHR FND	3800								
T/F GENERAL FUND	3800 01								
TRANSFERS FROM OTHR									
TRANSFERS									
NON-REVENUE RECEIPTS	390A								
SALE OF REAL ESTATE	3920								
SALE OF EQUIPMENT	3940	1,916			11,500	23000	200	23000	
INSURANCE REIMB-STORM	3962								
REFUND & RECOVERY	3965					475			475-
CAPITAL LEASE PROCEEDS	3970	63,750			382,500			765000	765000
NOTE PROCEEDS	3975								
FIRE STATION	3975 03								
NOTE PROCEEDS									
NON-REVENUE RECEIPTS		65,666			394,000	23475	5	788000	764525
BEGINNING CASH BALANCE	399A								
APPROPRIABLE FUND BALANCE	3999	66,920			401,523			803045	803045

BEGINNING CASH BALANC	-----	66,920	-----	-----	401,523	-----	-----	803045	803045
REVENUES	-----	160,974	100	-----	965,849	121243	12	1931697	1810454

CITY OF HATTIESBURG
REVENUE REPORT
ALL FUNDS
6 MONTHS ENDING 03/31/16

4/01/16

		CURRENT.....			YEAR-TO-DATE.....			ANNUAL	UNREALIZED
	OBJ/SUB	ESTIMATED	ACTUAL	%REV	ESTIMATED	ACTUAL	%REV	ESTIMATE	BALANCE
REVENUES	200								
INTER-GOVERNMNTL REVENUE	230A								
FEDERAL GRANTS	230B								
FAUS GRANT(LINC#1)	2331								
FAUS GRANT(LINC#2)	2332								
FAUS GRANT(CLASSIC DR)	2334								
FAUS GRANT(S.28TH)	2335								
FAUS GRANT(LINC#4)	2336								

FEDERAL GRANTS									
STATE-SHARED REVENUE	260B								
MUNICIPAL AID	2650	4,583			27,500	44960	163	55000	10040

STATE-SHARED REVENUE		4,583			27,500	44960	163	55000	10040
MISCELLANEOUS	340A								
INTEREST EARNINGS	3400								
CERTIFICATES OF DEPOSIT	3402								
SAVINGS ACCOUNT/MMA	3405	16	74	462	100	352	352	200	152-

INTEREST EARNINGS		16	74	462	100	352	352	200	152-
CONTRIBUTIONS-PUBLIC	3450								
CONTRIB-USM-CLASSIC DR	3452								
CONTRIBUTIONS-FORREST	3455								

CONTRIBUTIONS-PUBLIC									

MISCELLANEOUS		16	74	462	100	352	352	200	152-
TRANSFERS	380A								
TRANSFERS FROM OTHR FND	3800								
T/F GENERAL FUND	3800 01								
T/F '99 TAX INCR CONST	3800 103								
T/F '93 STREETS,DRAINS	3800 110								
T/F MUN.ROAD & BRIDGE	3800 72								
T/F '92 PARKS,REC,STS.	3800 97								

TRANSFERS FROM OTHR									

TRANSFERS									
NON-REVENUE RECEIPTS	390A								
REFUND & RECOVERY	3965								
TIF DEPOSIT/PROCEEDS	3971								

NON-REVENUE RECEIPTS									
BEGINNING CASH BALANCE	399A								
APPROPRIABLE FUND BALAN	3999	5,997			35,984			71968	71968

BEGINNING CASH BALANC		5,997			35,984			71968	71968

REVENUES		10,597	74		63,584	45312	71	127168	81856

CITY OF HATTIESBURG
REVENUE REPORT
ALL FUNDS
6 MONTHS ENDING 03/31/16

4/01/16

	OBJ/SUB	ESTIMATED	CURRENT ACTUAL	%REV	ESTIMATED	YEAR-TO-DATE ACTUAL	%REV	ANNUAL ESTIMATE	UNREALIZED BALANCE
REVENUES	200								
INTER-GOVERNMNTL REVENUE	230A								
FEDERAL GRANTS	230B								
CHARGES FOR SERVICES	280A								
SANITATION	2950								
LAGOON DUMPING	2955	2,083	1895	90	12,500	12470	99	25000	12530
SANITATION		2,083	1895	90	12,500	12470	99	25000	12530
CHARGES FOR SERVICES		2,083	1895	90	12,500	12470	99	25000	12530
MISCELLANEOUS	340A								
INTEREST EARNINGS	3400								
CERTIFICATES OF DEPOSIT	3402								
SAVINGS ACCOUNT/MMA	3405		824			3772			3772-
OTHER INTEREST-MMA	3407	100			600			1200	1200
INTEREST EARNINGS		100	824	824	600	3772	628	1200	2572-
RENTS AND ROYALTIES	3410								
EQUIPMENT	3419								
RENTS AND ROYALTIES									
MISCELLANEOUS		100	824	824	600	3772	628	1200	2572-
ENTERPRISE ACCOUNTS	360A								
TAPS	3610								
SEWERAGE TREATMENT	3720								
METER RELOCATION	3730								
MISCELLANEOUS	3790								
ENTERPRISE ACCOUNTS									
TRANSFERS	380A								
TRANSFERS FROM OTHR FND	3800								
T/F WATER & SEWER B&I	3800 10								
T/F WATER & SEWER	3800 11	812,500	802469	98	4,875,000	4935185	101	9750000	4814815
T/F CUSTOMER METER	3800 24								
TRANSFERS FROM OTHR		812,500	802469	98	4,875,000	4935185	101	9750000	4814815
TRANSFERS		812,500	802469	98	4,875,000	4935185	101	9750000	4814815
NON-REVENUE RECEIPTS	390A								
SALE OF EQUIPMENT	3940								
SALE OF SCRAP MATERIAL	3943								
SALE OF MISC. ITEMS	3945								
REFUND & RECOVERY	3965					108			108-
RECOVERY OF DAMAGE CLAIM	3967								
CAPITAL LEASE PROCEEDS	3970								
NON-REVENUE RECEIPTS						108			108-
BEGINNING CASH BALANCE	399A								
APPROPRIABLE FUND BALANCE	3999	111,518			669,109			1338217	1338217
BEGINNING CASH BALANCE		111,518			669,109			1338217	1338217

REVENUES	926,201	805188	86	5,557,209	4951535	89	11114417	6162882
----------	---------	--------	----	-----------	---------	----	----------	---------

010010 - W&S B&I REVENUES

CITY OF HATTIESBURG
REVENUE REPORT
ALL FUNDS
6 MONTHS ENDING 03/31/16

4/01/16

	OBJ/SUB	ESTIMATED	CURRENT ACTUAL	%REV	ESTIMATED	YEAR-TO-DATE ACTUAL	%REV	ANNUAL ESTIMATE	UNREALIZED BALANCE
REVENUES	200								
MISCELLANEOUS	340A								
INTEREST EARNINGS	3400								
CERTIFICATES OF DEPOSIT	3402								
SAVINGS ACCOUNT/MMA	3405		181			1264			1264-
OTHER INTEREST-MMA	3407		25			212			212-
TREASURY NOTES	3409								

INTEREST EARNINGS			206			1477			1477-

MISCELLANEOUS			206			1477			1477-
TRANSFERS	380A								
TRANSFERS FROM OTHR FND	3800								
T/F '13 W&S BOND CONST	3800 105								
T/F WATER & SEWER '06	3800 11A	139,166	137449	98	835,000	845309	101	1670000	824691
T/F WATER & SEWER '12	3800 11B	72,916	72016	98	437,500	442901	101	875000	432099
T/F WATER & SEWER '13	3800 11C	112,500	98755	87	675,000	757467	112	1350000	592533
T/F '10 W&S GO BONDS	3800 11GO					185185			185185-
T/F WTR/SWR(METER GO)	3800 11M	75,000	74074	98	450,000	455556	101	900000	444444
T/F W&S B&I USA YEAST	3800 15								
T/F W & S CONTINGENCY	3800 17								
T/F WATER METER PROJEC	3800 78								
T/F '12 W&S REV BOND C	3800 94								
T/F '10 W&S GO BONDS	3800 99								

TRANSFERS FROM OTHR		399,583	382295	95	2,397,500	2686418	112	4795000	2108582

TRANSFERS		399,583	382295	95	2,397,500	2686418	112	4795000	2108582
NON-REVENUE RECEIPTS	390A								
SALE OF BONDS	3910								
BOND PROCEEDS	3912					4605000			4605000-
BOND PREMIUM	3913					231244			231244-
ACCRUED INTEREST	3915								

SALE OF BONDS						4836244			4836244-

NON-REVENUE RECEIPTS						4836244			4836244-
BEGINNING CASH BALANCE	399A								
APPROPRIABLE FUND BALAN	3999	563,170			3,379,021			6758042	6758042

BEGINNING CASH BALANC		563,170			3,379,021			6758042	6758042

REVENUES		962,753	382500	39	5,776,521	7524139	130	11553042	4028903

CITY OF HATTIESBURG
REVENUE REPORT
ALL FUNDS
6 MONTHS ENDING 03/31/16

4/01/16

		CURRENT.....			YEAR-TO-DATE.....			ANNUAL	UNREALIZED
		ESTIMATED	ACTUAL	%REV	ESTIMATED	ACTUAL	%REV	ESTIMATE	BALANCE
REVENUES	OBJ/SUB								
	200								
LICENSES, PERMITS & FEES	220A								
OTHER PERMITS & FEES	2230								
NSF CHECK FEE	2290	375	240	64	2,250	2560	113	4500	1940
OTHER PERMITS & FEES		375	240	64	2,250	2560	113	4500	1940
LICENSES, PERMITS & F		375	240	64	2,250	2560	113	4500	1940
MISCELLANEOUS	340A								
INTEREST EARNINGS	3400								
CERTIFICATES OF DEPOSI	3402								
SAVINGS ACCOUNT/MMA	3405	208	296	142	1,250	1808	144	2500	692
INTEREST EARNINGS		208	296	142	1,250	1808	144	2500	692
MISCELLANEOUS		208	296	142	1,250	1808	144	2500	692
ENTERPRISE ACCOUNTS	360A								
METERED WATER SALES	3600								
RESIDENTIAL WATER-NO T	3600 01	389,183	382474	98	2,335,100	2438435	104	4670200	2231765
NON-RESIDENTIAL WATER	3600 011	75,000	74112	98	450,000	453890	100	900000	446110
TAXABLE WATER SALES	3600 02	216,708	253927	117	1,300,250	1471492	113	2600500	1129008
TAXABLE WATER-USA YEAS	3600 03	15,000	16400	109	90,000	84956	94	180000	95044
METERED WATER SALES		695,891	726913	104	4,175,350	4448772	106	8350700	3901928
WATER TAPS	3610	14,583	17238	118	87,500	56358	64	175000	118642
WATER TURN-ON FEE	3620	5,833	4480	76	35,000	26570	75	70000	43430
SEWER TAPS	3625	2,000	4500	225	12,000	19280	160	24000	4720
SEWER CHARGES	3630								
NON-RESIDENTIAL SEWER	3630 01	221,625	224721	101	1,329,750	1365055	102	2659500	1294445
RESIDENTIAL SEWER	3630 02	383,375	399554	104	2,300,250	2417859	105	4600500	2182641
LAMAR PARK SEWER	3630 03	16,250	17295	106	97,500	109082	111	195000	85918
MARSHALL DURBIN SEWER	3630 04	28,333	31447	110	170,000	247421	145	340000	92579
PETAL SEWER	3630 05	29,166	40724	139	175,000	190110	108	350000	159890
HERCULES	3630 06	416	7	1	2,500	806	32	5000	4194
PBRSWMA-LEACHATE	3630 07	416	213	51	2,500	1764	70	5000	3236
ZEON CHEMICALS	3630 08	3,083	2910	94	18,500	13572	73	37000	23428
USA YEAST SEWER	3630 09	33,458	29891	89	200,750	195609	97	401500	205891
DAIRY FRESH SEWER	3630 10	5,416	8190	151	32,500	47104	144	65000	17896
OTHER SPEC SWR CONTRAC	3630 11	7,500			45,000			90000	90000
SEWER CHARGES		729,041	754952	103	4,374,250	4588382	104	8748500	4160118
SEWERAGE TREATMENT	3720								
ENTERPRISE ACCOUNTS		1,447,350	1508082	104	8,684,100	9139363	105	17368200	8228837
NON-REVENUE RECEIPTS	390A								
REFUND & RECOVERY	3965								
NON-REVENUE RECEIPTS									
BEGINNING CASH BALANCE	399A								
APPROPRIABLE FUND BALAN	3999								
BEGINNING CASH BALANC									

REVENUES	1,447,933	1508618	104	8,687,600	9143731	105	17375200	8231469
----------	-----------	---------	-----	-----------	---------	-----	----------	---------

012012 - 1999 TAX INCRE B&I-REVENUES

CITY OF HATTIESBURG
REVENUE REPORT
ALL FUNDS
6 MONTHS ENDING 03/31/16

4/01/16

	OBJ/SUB	ESTIMATED	CURRENT ACTUAL	%REV	ESTIMATED	YEAR-TO-DATE ACTUAL	%REV	ANNUAL ESTIMATE	UNREALIZED BALANCE
REVENUES	200								
INTER-GOVERNMNTL REVENUE	230A								
CITY/COUNTY-SHARED REVEN	270B								
FORREST CTY	2705								

CITY/COUNTY-SHARED RE									
MISCELLANEOUS	340A								
INTEREST EARNINGS	3400								
CERTIFICATES OF DEPOSIT	3402								
SAVINGS ACCOUNT/MMA	3405		1			5			5-
OTHER INTEREST	3407								
TREASURY NOTES	3409								

INTEREST EARNINGS			1			5			5-

MISCELLANEOUS			1			5			5-
TRANSFERS	380A								
TRANSFERS FROM OTHR FND	3800								
T/F '99 TAX INCRE CONS	3800 103								
T/F TAX COLLECTORS-GPT	3800 27								

TRANSFERS FROM OTHR									

TRANSFERS									
NON-REVENUE RECEIPTS	390A								
REFUND & RECOVERY	3965								

NON-REVENUE RECEIPTS									
BEGINNING CASH BALANCE	399A								
APPROPRIABLE FUND BALAN	3999	572			3,437			6874	6874

BEGINNING CASH BALANC		572			3,437			6874	6874

REVENUES		572	1		3,437	5		6874	6869

CITY OF HATTIESBURG
REVENUE REPORT
ALL FUNDS
6 MONTHS ENDING 03/31/16

4/01/16

	OBJ/SUB	CURRENT.....			YEAR-TO-DATE.....			ANNUAL	UNREALIZED
		ESTIMATED	ACTUAL	%REV	ESTIMATED	ACTUAL	%REV	ESTIMATE	BALANCE
REVENUES	200								
INTER-GOVERNMNTL REVENUE	230A								
CITY/COUNTY-SHARED REVEN	270B								
PROPERTY TAX DISTR-SUNB	2728								
KOHLER DEBT.SER-FORREST	2730	434			2,605	5210	200	5210	
		-----	-----	----	-----	-----	----	-----	-----
CITY/COUNTY-SHARED RE		434			2,605	5210	200	5210	
MISCELLANEOUS	340A								
INTEREST EARNINGS	3400								
CERTIFICATES OF DEPOSIT	3402								
SAVINGS ACCOUNT/MMA	3405	125	40	32	750	522	69	1500	978
OTHER INTEREST-MMA	3407								
TREASURY NOTES	3409								
		-----	-----	----	-----	-----	----	-----	-----
INTEREST EARNINGS		125	40	32	750	522	69	1500	978
RENTS AND ROYALTIES	3410								
BUILDING	3412								
KOHLER	3412 17								
ABILITYWORKS INC (ALLI	3412 19								
OTHER BLDG. RENT	3412 99								
		-----	-----	----	-----	-----	----	-----	-----
BUILDING									
		-----	-----	----	-----	-----	----	-----	-----
RENTS AND ROYALTIES									
		-----	-----	----	-----	-----	----	-----	-----
MISCELLANEOUS		125	40	32	750	522	69	1500	978
TRANSFERS	380A								
TRANSFERS FROM OTHR FND	3800								
T/F GENERAL FUND	3800 01								
T/F SPEC.SALES TAX	3800 107	10,426	10427	100	62,560	62562	100	125119	62557
T/F TAX COLLECTORS-GPT	3800 27	243,750	677329	277	1,462,500	2637830	180	2925000	287170
T/F INDUSTRIAL PARK DE	3800 87								
T/F IND.PARK (KOHLER)	3800 87K	22,850			137,106	274211	199	274211	
T/F IND.PARK (SUNBEAM)	3800 87S								
T/F D/T LIGHTING	3800 90								
T/F MDB CAPITAL PROJEC	3800 96								
		-----	-----	----	-----	-----	----	-----	-----
TRANSFERS FROM OTHR		277,027	687756	248	1,662,165	2974603	178	3324330	349727
		-----	-----	----	-----	-----	----	-----	-----
TRANSFERS		277,027	687756	248	1,662,165	2974603	178	3324330	349727
NON-REVENUE RECEIPTS	390A								
SALE OF BONDS	3910								
ACCRUED INT-RFDG BONDS	3915								
		-----	-----	----	-----	-----	----	-----	-----
SALE OF BONDS									
SALE OF REAL ESTATE-SAC	3920	17,739			106,438	58938	55	212875	153938
REFUND & RECOVERY	3965								
		-----	-----	----	-----	-----	----	-----	-----
NON-REVENUE RECEIPTS		17,739			106,438	58938	55	212875	153938
BEGINNING CASH BALANCE	399A								
APPROPRIABLE FUND BALAN	3999	257,318			1,543,913			3087826	3087826
		-----	-----	----	-----	-----	----	-----	-----
BEGINNING CASH BALANC		257,318			1,543,913			3087826	3087826

REVENUES

-----	-----	-----	-----	-----	-----	-----	-----	-----
	552,645	687796	124	3,315,871	3039272	91	6631741	3592469

014014 - SCHOOL FUND REVENUES

CITY OF HATTIESBURG

REVENUE REPORT

ALL FUNDS

4/01/16

6 MONTHS ENDING 03/31/16

	OBJ/SUB	ESTIMATED	CURRENT	ACTUAL	%REV	ESTIMATED	YEAR-TO-DATE	ACTUAL	%REV	ANNUAL ESTIMATE	UNREALIZED BALANCE
REVENUES	200										
TRANSFERS	380A										
TRANSFERS FROM OTHR FND	3800										
T/F TAX COLLECTORS-GPT	3800 27			3757641				14468928			14468928-
T/F TAX COLL-GPT-'88 B	3800 27SB			511548				1977166			1977166-
	-----	-----	-----	-----	----	-----	-----	-----	----	-----	-----
TRANSFERS FROM OTHR				4269189				16446094			16446094-
	-----	-----	-----	-----	----	-----	-----	-----	----	-----	-----
TRANSFERS				4269189				16446094			16446094-
	-----	-----	-----	-----	----	-----	-----	-----	----	-----	-----
REVENUES				4269189				16446094			16446094-

CITY OF HATTIESBURG
REVENUE REPORT
ALL FUNDS
MONTHS ENDING 03/31/16

•

[illegible]

018018 - P&FD&R REVENUES

CITY OF HATTIESBURG
REVENUE REPORT
ALL FUNDS
6 MONTHS ENDING 03/31/16

4/01/16

	OBJ/SUB	ESTIMATED	CURRENT ACTUAL	%REV	ESTIMATED	YEAR-TO-DATE ACTUAL	%REV	ANNUAL ESTIMATE	UNREALIZED BALANCE
REVENUES	200								
MISCELLANEOUS	340A								
INTEREST EARNINGS	3400								
SAVINGS ACCOUNT/MMA	3405								
INTEREST EARNINGS									
P&FD&R EMPLOYEE CONTRIB	3470		1550			5000			5000-
MISCELLANEOUS			1550			5000			5000-
TRANSFERS	380A								
TRANSFERS FROM OTHR FND	3800								
T/F TAX COLLECTORS-GPT	3800 27		291808			1126671			1126671-
TRANSFERS FROM OTHR			291808			1126671			1126671-
TRANSFERS			291808			1126671			1126671-
NON-REVENUE RECEIPTS	390A								
REFUND & RECOVERY	3965								
NON-REVENUE RECEIPTS									
BEGINNING CASH BALANCE	399A								
APPROPRIABLE FUND BALAN	3999								
BEGINNING CASH BALANC									
REVENUES			293359			1131672			1131672-

4/01/16

		CURRENT			YEAR-TO-DATE			ANNUAL	UNREALIZED
	OBJ/SUB	ESTIMATED	ACTUAL	%REV	ESTIMATED	ACTUAL	%REV	ESTIMATE	BALANCE
REVENUES	200								
INTER-GOVERNMNTL REVENUE	230A								
FEDERAL GRANTS	230B								
JUST.-TREAS(ATF)	2306								
JUST.-HURRICANE RELIEF(	2308								

FEDERAL GRANTS									
STATE GRANTS	250B								
CRIME PREVENTION PROGRA	2516								
PR VOTECH TRAINING	2517								
ATT'Y GEN./TOBACCO REVE	2525								

STATE GRANTS									
CHARGES FOR SERVICES	280A								
PUBLIC SAFETY	2850								
K-9 TRAINING	2872								
BAD CHECK PROC. FEES	2875					1679			1679-
DISPATCHER TRNG. FEES	2890								
SWORN TRNG FEES	2891								
NON-SWORN TRNG FEES	2892								
METRO CRIME SCENE FEES	2895								
METRO CRIME SCENE-LAM	2895 01								
METRO CRIME SCENE-PET	2895 02								
METRO CRIME SCENE-FOR	2895 03								
METRO CRIME SCENE-PER	2895 04								

METRO CRIME SCENE F									

PUBLIC SAFETY						1679			1679-

CHARGES FOR SERVICES						1679			1679-
FINES AND FORFEITS	330A								
DARE CITY COURT COSTS	3321		826			7915			7915-
NARC.FORFEITURES-POLICE	3323		7171			7895			7895-
FORF-FED(TREAS/IRS/ATF)	3324								
FORF-FED(JUSTICE/DEA)	3326					1174			1174-

FINES AND FORFEITS			7997			16985			16985-
MISCELLANEOUS	340A								
INTEREST EARNINGS	3400								
SAVINGS ACCOUNT/MMA	3405		10			65			65-

INTEREST EARNINGS			10			65			65-
CONTRIBUTIONS-PUBLIC	3450								
CONTRIB-LAMAR CNTY	3451								
CONTRIB-USM	3452								
CONTRIB-PETAL	3453								
CONTRIB-METRO CRIME ST	3454								
CONTRIBUTIONS-FORREST	3455								
CONTRIBUTIONS-OTHER	3459								

CONTRIBUTIONS-PUBLIC									
CONTRIBUTIONS-PRIVATE	3460								

CONTRIB-D.A.R.E.	3461									
CONTRIB-OTHER	3469									
CONTRIBUTIONS-PRIVAT										
MISCELLANEOUS			10			65			65-	
TRANSFERS	380A									
TRANSFERS FROM OTHR FND	3800									
T/F GENERAL FUND	3800 01									
TRANSFERS FROM OTHR										
TRANSFERS										
NON-REVENUE RECEIPTS	390A									
SALE OF EQUIPMENT	3940									
SALE OF CANINES	3946									
INSURANCE REIMB-STORM	3962									
REFUND & RECOVERY	3965									
NON-REVENUE RECEIPTS										
BEGINNING CASH BALANCE	399A									
APPROPRIABLE FUND BALAN	3999		20,612			123,678		247355	247355	
BEGINNING CASH BALANC			20,612			123,678		247355	247355	
REVENUES			20,612	8007	38	123,678	18728	15	247355	228627

020020 - 2002 TIF B&I-S/P REVENUES

CITY OF HATTIESBURG
REVENUE REPORT
ALL FUNDS
6 MONTHS ENDING 03/31/16

4/01/16

	OBJ/SUB	ESTIMATED	CURRENT ACTUAL	%REV	ESTIMATED	YEAR-TO-DATE ACTUAL	%REV	ANNUAL ESTIMATE	UNREALIZED BALANCE
REVENUES	200								
INTER-GOVERNMNTL REVENUE	230A								
CITY/COUNTY-SHARED REVEN	270B								
FORREST CTY	2705	12,151			72,907	142728	195	145814	3086
CITY/COUNTY-SHARED RE		12,151			72,907	142728	195	145814	3086
MISCELLANEOUS	340A								
INTEREST EARNINGS	3400								
CERTIFICATES OF DEPOSIT	3402								
SAVINGS ACCOUNT/MMA	3405		11			71			71-
OTHER INTEREST	3407								
TREASURY NOTES	3409								
INTEREST EARNINGS			11			71			71-
MISCELLANEOUS			11			71			71-
TRANSFERS	380A								
TRANSFERS FROM OTHR FND	3800								
T/F TAX COLLECTORS-GPT	3800 27	12,151			72,907			145814	145814
T/F '02 TIF CONSTR-SO.	3800 88								
T/F '14 TIF CONSTR-SO.	3800 91								
TRANSFERS FROM OTHR		12,151			72,907			145814	145814
TRANSFERS		12,151			72,907			145814	145814
NON-REVENUE RECEIPTS	390A								
REFUND & RECOVERY	3965								
NON-REVENUE RECEIPTS									
BEGINNING CASH BALANCE	399A								
APPROPRIABLE FUND BALAN	3999	21,209			127,260			254519	254519
BEGINNING CASH BALANC		21,209			127,260			254519	254519
REVENUES		45,512	11		273,074	142799	52	546147	403348

021021 - 2004 TIF B&I-H/D REVENUES

CITY OF HATTIESBURG
REVENUE REPORT
ALL FUNDS
6 MONTHS ENDING 03/31/16

4/01/16

	OBJ/SUB	ESTIMATED	CURRENT ACTUAL	%REV	ESTIMATED	YEAR-TO-DATE ACTUAL	%REV	ANNUAL ESTIMATE	UNREALIZED BALANCE
REVENUES	200								
INTER-GOVERNMNTL REVENUE	230A								
CITY/COUNTY-SHARED REVEN	270B								
LAMAR CTY	2708								
CITY/COUNTY-SHARED RE									
MISCELLANEOUS	340A								
INTEREST EARNINGS	3400								
CERTIFICATES OF DEPOSIT	3402								
SAVINGS ACCOUNT/MMA	3405		3			17			17-
OTHER INTEREST	3407								
TREASURY NOTES	3409								
INTEREST EARNINGS			3			17			17-
MISCELLANEOUS			3			17			17-
TRANSFERS	380A								
TRANSFERS FROM OTHR FND	3800								
T/F TAX COLLECTORS-GPT	3800 27								
T/F '04 TIF CONSTR-HOM	3800 89								
TRANSFERS FROM OTHR									
TRANSFERS									
NON-REVENUE RECEIPTS	390A								
REFUND & RECOVERY	3965								
NON-REVENUE RECEIPTS									
BEGINNING CASH BALANCE	399A								
APPROPRIABLE FUND BALAN	3999	5,604			33,625			67250	67250
BEGINNING CASH BALANC		5,604			33,625			67250	67250
REVENUES		5,604	3		33,625	17		67250	67233

022022 - 2003 TIF B&I-C/S REVENUES

CITY OF HATTIESBURG
REVENUE REPORT
ALL FUNDS
6 MONTHS ENDING 03/31/16

4/01/16

	OBJ/SUB	ESTIMATED	CURRENT ACTUAL	%REV	ESTIMATED	YEAR-TO-DATE ACTUAL	%REV	ANNUAL ESTIMATE	UNREALIZED BALANCE
REVENUES	200								
MISCELLANEOUS	340A								
INTEREST EARNINGS	3400								
CERTIFICATES OF DEPOSIT	3402								
SAVINGS ACCOUNT/MMA	3405		8			53			53-
OTHER INTEREST	3407								
TREASURY NOTES	3409								
INTEREST EARNINGS			8			53			53-
MISCELLANEOUS			8			53			53-
TRANSFERS	380A								
TRANSFERS FROM OTHER FUND	3800								
T/F GENERAL FUND	3800 01								
T/F TAX COLLECTORS-GPT	3800 27	18,630			111,780			223560	223560
T/F 2003 TIF CONST-CHA	3800 90								
TRANSFERS FROM OTHER		18,630			111,780			223560	223560
TRANSFERS		18,630			111,780			223560	223560
NON-REVENUE RECEIPTS	390A								
REFUND & RECOVERY	3965								
NON-REVENUE RECEIPTS									
BEGINNING CASH BALANCE	399A								
APPROPRIABLE FUND BALANCE	3999	17,593			105,559			211117	211117
BEGINNING CASH BALANCE		17,593			105,559			211117	211117
REVENUES		36,223	8		217,339	53		434677	434624

023023 - 2007 TIF B&I-T/C REVENUES

CITY OF HATTIESBURG
REVENUE REPORT
ALL FUNDS
6 MONTHS ENDING 03/31/16

4/01/16

	OBJ/SUB	ESTIMATED	CURRENT	ACTUAL	%REV	ESTIMATED	YEAR-TO-DATE	ACTUAL	%REV	ANNUAL ESTIMATE	UNREALIZED BALANCE
REVENUES	200										
INTER-GOVERNMNTL REVENUE	230A										
CITY/COUNTY-SHARED REVEN	270B										
LAMAR CTY	2708	9,431				56,586				113172	113172
CITY/COUNTY-SHARED RE		9,431				56,586				113172	113172
MISCELLANEOUS	340A										
INTEREST EARNINGS	3400										
CERTIFICATES OF DEPOSIT	3402										
SAVINGS ACCOUNT/MMA	3405	25	9	36		150	57	38		300	243
OTHER INTEREST	3407										
TREASURY NOTES	3409										
INTEREST EARNINGS		25	9	36		150	57	38		300	243
MISCELLANEOUS		25	9	36		150	57	38		300	243
TRANSFERS	380A										
TRANSFERS FROM OTHR FND	3800										
T/F TAX COLLECTORS-GPT	3800 27	28,298				169,789				339578	339578
T/F 2007 TIF CONST-TUR	3800 91										
TRANSFERS FROM OTHR		28,298				169,789				339578	339578
TRANSFERS		28,298				169,789				339578	339578
NON-REVENUE RECEIPTS	390A										
REFUND & RECOVERY	3965										
NON-REVENUE RECEIPTS											
BEGINNING CASH BALANCE	399A										
APPROPRIABLE FUND BALAN	3999	19,036				114,216				228432	228432
BEGINNING CASH BALANC		19,036				114,216				228432	228432
REVENUES		56,790	9			340,741	57			681482	681425

024024 - 2008 TIF B&I-L/C REVENUES

CITY OF HATTIESBURG
REVENUE REPORT
ALL FUNDS
6 MONTHS ENDING 03/31/16

4/01/16

	OBJ/SUB	ESTIMATED	CURRENT ACTUAL	%REV	ESTIMATED	YEAR-TO-DATE ACTUAL	%REV	ANNUAL ESTIMATE	UNREALIZED BALANCE
REVENUES	200								
INTER-GOVERNMNTL REVENUE	230A								
CITY/COUNTY-SHARED REVEN	270B								
LAMAR CTY	2708								
	-----	-----	-----	----	-----	-----	----	-----	-----
CITY/COUNTY-SHARED RE									
MISCELLANEOUS	340A								
INTEREST EARNINGS	3400								
CERTIFICATES OF DEPOSIT	3402								
SAVINGS ACCOUNT/MMA	3405		6			38			38-
OTHER INTEREST	3407								
TREASURY NOTES	3409								
	-----	-----	-----	----	-----	-----	----	-----	-----
INTEREST EARNINGS			6			38			38-
	-----	-----	-----	----	-----	-----	----	-----	-----
MISCELLANEOUS			6			38			38-
TRANSFERS	380A								
TRANSFERS FROM OTHR FND	3800								
T/F TAX COLLECTORS-GPT	3800 27								
T/F 2008 TIF CONST-L/C	3800 90								
	-----	-----	-----	----	-----	-----	----	-----	-----
TRANSFERS FROM OTHR									
	-----	-----	-----	----	-----	-----	----	-----	-----
TRANSFERS									
NON-REVENUE RECEIPTS	390A								
REFUND & RECOVERY	3965								
	-----	-----	-----	----	-----	-----	----	-----	-----
NON-REVENUE RECEIPTS									
BEGINNING CASH BALANCE	399A								
APPROPRIABLE FUND BALAN	3999	12,784			76,709			153417	153417
	-----	-----	-----	----	-----	-----	----	-----	-----
BEGINNING CASH BALANC		12,784			76,709			153417	153417
	-----	-----	-----	----	-----	-----	----	-----	-----
REVENUES		12,784	6		76,709	38		153417	153379

025025 - 2011 TIF B&I-KOHL'S REVENUES

CITY OF HATTIESBURG
REVENUE REPORT
ALL FUNDS
6 MONTHS ENDING 03/31/16

4/01/16

	OBJ/SUB	ESTIMATED	CURRENT ACTUAL	%REV	ESTIMATED	YEAR-TO-DATE ACTUAL	%REV	ANNUAL ESTIMATE	UNREALIZED BALANCE
REVENUES	200								
INTER-GOVERNMNTL REVENUE	230A								
CITY/COUNTY-SHARED REVEN	270B								
LAMAR CTY	2708	2,559			15,357			30713	30713
CITY/COUNTY-SHARED RE		2,559			15,357			30713	30713
MISCELLANEOUS	340A								
INTEREST EARNINGS	3400								
CERTIFICATES OF DEPOSIT	3402								
SAVINGS ACCOUNT/MMA	3405		1			7			7-
OTHER INTEREST	3407								
TREASURY NOTES	3409								
INTEREST EARNINGS			1			7			7-
MISCELLANEOUS			1			7			7-
TRANSFERS	380A								
TRANSFERS FROM OTHER FND	3800								
T/F TAX COLLECTORS-GPT	3800 27	5,542			33,256			66512	66512
T/F 2011 TIF CONST-KOH	3800 91								
TRANSFERS FROM OTHER		5,542			33,256			66512	66512
TRANSFERS		5,542			33,256			66512	66512
NON-REVENUE RECEIPTS	390A								
REFUND & RECOVERY	3965								
APPROPRIABLE FUND BALAN	3999	2,973			17,838			35676	35676
NON-REVENUE RECEIPTS		2,973			17,838			35676	35676
REVENUES		11,075	1		66,451	7		132901	132894

LICENSES, PERMITS & F								
MISCELLANEOUS	340A							
INTEREST EARNINGS	3400							
CERTIFICATES OF DEPOSIT	3402							
SAVINGS ACCOUNT/MMA	3405		1710		2704			2704-
TREASURY NOTES	3409							
INTEREST EARNINGS			1710		2704			2704-
MISCELLANEOUS			1710		2704			2704-
NON-REVENUE RECEIPTS	390A							
REFUND & RECOVERY	3965							
NON-REVENUE RECEIPTS								
REVENUES			9066082		35233473			35233473-

4/01/16

		CURRENT			YEAR-TO-DATE			ANNUAL	UNREALIZED
	OBJ/SUB	ESTIMATED	ACTUAL	%REV	ESTIMATED	ACTUAL	%REV	ESTIMATE	BALANCE
REVENUES	200								
OTHER PERMITS & FEES	2230								
FLOWAGE FEE	2295								
OTHER PERMITS & FEES									
INTER-GOVERNMNTL REVENUE	230A								
FEDERAL GRANTS	230B								
FEDERAL AVIATION ADM.	2330	188,157			1,128,945	1967274	174	2257890	290616
FEDERAL GRANTS		188,157			1,128,945	1967274	174	2257890	290616
STATE GRANTS	250B								
MDOT-MULTIMODAL GRANT	2509								
AIRPORT GRANT	2540	10,453			62,719			125438	125438
STATE GRANTS		10,453			62,719			125438	125438
STATE-SHARED REVENUE	260B								
AIRPLANE REGISTRATION T	2655								
STATE-SHARED REVENUE									
CITY/COUNTY-SHARED REVEN	270B								
AIRPORT ASSIST-FORREST	2725								
CITY/COUNTY-SHARED RE									
MISCELLANEOUS	340A								
INTEREST EARNINGS	3400								
CERTIFICATES OF DEPOSIT	3402								
SAVINGS ACCOUNT/MMA	3405		138			762			762
INTEREST EARNINGS			138			762			762
RENTS AND ROYALTIES	3410								
BUILDING	3412								
YORK INT/JOHNSON CONT	3412 12	416			2,500			5000	5000
LORESCO INC	3412 13	100	100	100	600	600	100	1200	600
COCA COLA (1906 COMPA	3412 14								
H'BURG HANGER ASSN.	3412 18								
SOUTHEAST AVIATION SE	3412 21	1,833	2976	162	11,000	11076	100	22000	10924
OTHER BLDG. RENT	3412 99								
BUILDING		2,350	3076	130	14,100	11676	82	28200	16524
MINERAL LEASE-AIRPORT	3418								
RENTS AND ROYALTIES		2,350	3076	130	14,100	11676	82	28200	16524
MISCELLANEOUS		2,350	3214	136	14,100	12438	88	28200	15762
TRANSFERS	380A								
TRANSFERS FROM OTHR FND	3800								
T/F GENERAL FUND	3800 01								
TRANSFERS FROM OTHR									
TRANSFERS									
NON-REVENUE RECEIPTS	390A								
SALE OF REAL ESTATE	3920								

SALE OF TIMBER	3923	1,867			11,208	22415	199	22415	
	-----	-----	----		-----	-----	----	-----	-----
NON-REVENUE RECEIPTS		1,867			11,208	22415	199	22415	
BEGINNING CASH BALANCE	399A								
APPROPRIABLE FUND BALAN	3999	10,184			61,110			122219	122219
	-----	-----	----		-----	-----	----	-----	-----
BEGINNING CASH BALANC		10,184			61,110			122219	122219
	-----	-----	----		-----	-----	----	-----	-----
REVENUES		213,013	3214	1	1,278,081	2002127	156	2556162	554035

4/01/16

[illegible]

CITY OF HATTIESBURG
REVENUE REPORT
ALL FUNDS
6 MONTHS ENDING 03/31/16

4/01/16

		CURRENT.....			YEAR-TO-DATE.....			ANNUAL	UNREALIZED
		ESTIMATED	ACTUAL	%REV	ESTIMATED	ACTUAL	%REV	ESTIMATE	BALANCE
REVENUES	OBJ/SUB								
INTER-GOVERNMNTL REVENUE	200								
FEDERAL GRANTS	230B								
FHWA-STORM RELATED	2323								
FEMA RELIEF	2337								

FEDERAL GRANTS									
STATE GRANTS	250B								
STATE BOND FDS/GORDON C	2501								
GORDON CRK PATH/PAT HAR	2502								
MDIP-HBRG CLINIC ACCESS	2530	38,655			231,934	49875	21	463868	413993
WEATHERSBY ROAD	2533								
MDOT-MPO GRANT	2555								
MDOT-MPO GRANT	2555 01								
MDOT-TRAFFIC SIGNALS	2555 02								
MDOT-NEW TARGET	2555 03								
MDOT-#1 HARDY ST WIDEN	2555 04								
MDOT-LLT-US 49 TO MAIN	2555 05	88,277			529,665			1059330	1059330
MDOT-#2 HARDY ST WIDEN	2555 06								
MDOT-TRAF SIGNAL-SO.PO	2555 07								
MDOT-ARRA-PINE B'WAY T	2555 08								
MDOT-SIDEWALKS-SCHOOLS	2555 09								
MDOT-WESTERN BELTWAY	2555 10	4,500			27,000			54000	54000
MDOT-RAILROAD CROSSING	2555 11								
MDOT-FUTURE PROJECT	2555 12								
MDOT-B'WAY,MOBILE TE	2555 13	55,583			333,500			667000	667000
MDOT-34TH AVE TE	2555 14	8,917			53,507			107014	107014
MDOT-4TH ST PHASE I	2555 15								
MDOT-4TH ST PHASE II	2555 16	72,938			437,632			875264	875264
MDOT-MARTIN LUTHER KIN	2555 17								
MDOT-SIDEWALKS-HAWKINS	2555 18	16,541			99,250			198500	198500
MDOT-SIDEWALKS-TUSCAN	2555 19	25,390			152,342			304684	304684
MDOT-LLT DEPOT TO CHAI	2555 20	43,197			259,187			518373	518373
MDOT-J ED TURNER BIKE	2555 21	16,800			100,800			201600	201600

MDOT-MPO GRANT		332,147			1,992,883			3985765	3985765

STATE GRANTS		370,802			2,224,817	49875	2	4449633	4399758
CITY/COUNTY-SHARED REVEN	270B								
FORREST - INFRAST. IMPR	2707								
PRO-RATA CTY RD TAX-FOR	2710	107,916	259286	240	647,500	464302	71	1295000	830698
PRO-RATA CTY RD TAX-LAM	2715	62,083	123334	198	372,500	1120573	300	745000	375573-
MISCELLANEOUS GRANTS	2740								

CITY/COUNTY-SHARED RE		170,000	382620	225	1,020,000	1584876	155	2040000	455124
MISCELLANEOUS	340A								
INTEREST EARNINGS	3400								
CERTIFICATES OF DEPOSIT	3402								
SAVINGS ACCOUNT/MMA	3405								

INTEREST EARNINGS									
CONTRIBUTIONS-PUBLIC	3450								
CONTRIBUTIONS-FORREST	3455	2,083			12,500			25000	25000

CONTRIB-RAILS TO TRAIL	3457	3,125			18,750	37500	200	37500	
CONTRIBUTIONS-PUBLIC		5,208			31,250	37500	120	62500	25000
CONTRIBUTIONS-PRIVATE	3460								
CONTRIB-RAILROAD PROJE	3461								
CONTRIB-CHAUVEY SQ.PRO	3469								
CONTRIBUTIONS-PRIVAT									
MISCELLANEOUS		5,208			31,250	37500	120	62500	25000
TRANSFERS	380A								
TRANSFERS FROM OTHR FND	3800								
T/F W & S CONSTRUCTION	3800 75								
T/F INDUSTRIAL PARK DE	3800 87								
TRANSFERS FROM OTHR									
TRANSFERS									
NON-REVENUE RECEIPTS	390A								
SALE OF TIMBER	3923								
REFUND & RECOVERY	3965								
REFUND-COST SHARING	3969								
CAPITAL LEASE PROCEEDS	3970								
NON-REVENUE RECEIPTS									
BEGINNING CASH BALANCE	399A								
APPROPRIABLE FUND BALAN	3999	146,978			881,869			1763737	1763737
BEGINNING CASH BALANC		146,978			881,869			1763737	1763737
REVENUES		692,989	382620	55	4,157,935	1672251	40	8315870	6643619

CITY OF HATTIESBURG
REVENUE REPORT
ALL FUNDS
6 MONTHS ENDING 03/31/16

4/01/16

		CURRENT.....			YEAR-TO-DATE.....			ANNUAL	UNREALIZED
	OBJ/SUB	ESTIMATED	ACTUAL	%REV	ESTIMATED	ACTUAL	%REV	ESTIMATE	BALANCE
REVENUES	200								
INTER-GOVERNMNTL REVENUE	230A								
FEDERAL GRANTS	230B								
UMTA-MASS TRANS-OPER.C/	2340	41,590	29615	71	249,543	187352	75	499086	311734
UMTA-MASS TRANS-CAPTL.	2341	26,391			158,350			316700	316700
UMTA-MASS TRANS-PLANNIN	2342								
UMTA-MASS TRANS-P/Y	2343								
UMTA-MASS TRANS-PREV.C/	2344	10,673	12297	115	64,040	64800	101	128080	63280
ARRA-MASS TRANS	2345								
JARC-MASS TRANS	2346	15,331	3407	22	91,991	15949	17	183982	168033
	-----	-----	-----	-----	-----	-----	-----	-----	-----
FEDERAL GRANTS		93,987	45319	48	563,924	268101	47	1127848	859747
STATE GRANTS	250B								
MDOT GRANT (PLANNING/CAP	2555								
	-----	-----	-----	-----	-----	-----	-----	-----	-----
STATE GRANTS									
MISCELLANEOUS	340A								
INTEREST EARNINGS	3400								
CERTIFICATES OF DEPOSIT	3402								
SAVINGS ACCOUNT/MMA	3405		6			55			55-
	-----	-----	-----	-----	-----	-----	-----	-----	-----
INTEREST EARNINGS			6			55			55-
MASS TRANSIT CHARGES	3520								
BUS FARES-FIXED ROUTES	3525	3,291	3056	92	19,750	20068	101	39500	19432
BUS FARES-DEMAND RES-D	3527								
ADVERTISING	3535	208			1,250	1403	112	2500	1098
MISC. CHARGES & FEES	3540								
	-----	-----	-----	-----	-----	-----	-----	-----	-----
MASS TRANSIT CHARGES		3,500	3056	87	21,000	21471	102	42000	20529
	-----	-----	-----	-----	-----	-----	-----	-----	-----
MISCELLANEOUS		3,500	3062	87	21,000	21525	102	42000	20475
TRANSFERS	380A								
TRANSFERS FROM OTHR FND	3800								
T/F GENERAL FUND	3800 01	19,166			115,000			230000	230000
T/F TAX COLLECTORS-GPT	3800 27	17,500	47917	273	105,000	186581	177	210000	23419
	-----	-----	-----	-----	-----	-----	-----	-----	-----
TRANSFERS FROM OTHR		36,666	47917	130	220,000	186581	84	440000	253419
	-----	-----	-----	-----	-----	-----	-----	-----	-----
TRANSFERS		36,666	47917	130	220,000	186581	84	440000	253419
NON-REVENUE RECEIPTS	390A								
SALE OF EQUIPMENT	3940								
SALE OF SCRAP MATERIAL	3943								
VENDING COMM./REFUNDS	3964								
REFUND & RECOVERY	3965								
RECOVERY OF DAMAGE CLAI	3967					1240			1240-
	-----	-----	-----	-----	-----	-----	-----	-----	-----
NON-REVENUE RECEIPTS						1240			1240-
BEGINNING CASH BALANCE	399A								
APPROPRIABLE FUND BALAN	3999	27,543			165,260			330519	330519
	-----	-----	-----	-----	-----	-----	-----	-----	-----
BEGINNING CASH BALANC		27,543			165,260			330519	330519
	-----	-----	-----	-----	-----	-----	-----	-----	-----
REVENUES		161,697	96298	59	970,184	477447	49	1940367	1462920

4/01/16

	OBJ/SUB	ESTIMATED	ACTUAL	%REV	ESTIMATED	ACTUAL	%REV	ESTIMATE	BALANCE
REVENUES	200								
INTER-GOVERNMNTL REVENUE	230A								
FEDERAL GRANTS	230B								
CDBG-USA YEAST	2336								
FEMA RELIEF	2337								
CDBG-WIS PAK	2338								
CDBG-WATER PLANT 2 RENO	2339								
US CORPS OF ENGR PROJEC	2354								
LAGOON AERATORS-DOE ARR	2357								
COUNTRY CLUB WATER-EPA	2358								
NRCS EROSION CONTROL GR	2512								
I.P.-HYBERPLASTIC-MDA G	2514								
FEDERAL GRANTS									
CITY/COUNTY-SHARED REVEN	270B								
FORREST CTY	2705								
PETAL	2737								
LAMAR PARK	2738								
CITY/COUNTY-SHARED RE									
MISCELLANEOUS	340A								
INTEREST EARNINGS	3400								
CERTIFICATES OF DEPOSIT	3402								
SAVINGS ACCOUNT/MMA	3405		408			2072			2072-
INTEREST EARNINGS			408			2072			2072-
RENTS AND ROYALTIES	3410								
LAND	3411								
TRITELL COMMUNICATION	3411 12								
AT&T/CINGULAR(WTR WOR	3411 13	1,250			7,500			15000	15000
SBA STRUCTURES (WM CA	3411 14	1,275			7,650	6720	87	15300	8580
CCATT HOLDINGS-WATER	3411 15	1,500	633	42	9,000	3167	35	18000	14833
AP WIRELESS INVESTMEN	3411 16	16,666			100,000	119999	119	200000	80001
LAND		20,691	633	3	124,150	129886	104	248300	118414
BUILDING	3412								
USM CELLULAR ONE RENT	3412 41								
TH INC MANAGEMENT(USM	3412 42								
VERIZON-USM WATER TAN	3412 43								
CELLULAR SOUTH(MULTI	3412 44								
BUILDING									
RENTS AND ROYALTIES		20,691	633	3	124,150	129886	104	248300	118414
CONTRIBUTIONS-PRIVATE	3460								
CONTRIB-USA YEAST SWR	3461								
CONTRIBUTIONS-PRIVAT									
MISCELLANEOUS		20,691	1041	5	124,150	131958	106	248300	116342
TRANSFERS	380A								
TRANSFERS FROM OTHR FND	3800								
T/F GENERAL FUND	3800 01								

T/F WATER & SEWER O &	3800	09							
T/F WATER & SEWER B&I	3800	10							
T/F WATER & SEWER	3800	11	175,633	311316	177	1,053,800	1350172	128	2107600
T/F W & S CONTINGENCY	3800	17							
T/F COM.DEV.BLK.GRANT	3800	82							
T/F INDUSTRIAL PARK DE	3800	87							
TRANSFERS FROM OTHR			175,633	311316	177	1,053,800	1350172	128	2107600

075075 - W&S CONSTR. REVENUES

CITY OF HATTIESBURG
REVENUE REPORT
ALL FUNDS
6 MONTHS ENDING 03/31/16

4/01/16

	OBJ/SUB	ESTIMATED	ACTUAL	%REV	ESTIMATED	ACTUAL	%REV	ANNUAL ESTIMATE	UNREALIZED BALANCE
TRANSFERS		175,633	311316	177	1,053,800	1350172	128	2107600	757428
NON-REVENUE RECEIPTS	390A								
REFUND & RECOVERY	3965								
CAPITAL LEASE PROCEEDS	3970								
NOTE PROCEEDS	3975								
SRF LOAN PROCEEDS-#1	3980								
SRF LOAN PROCEEDS-#2	3985								
SRF LOAN PROCEEDS-#3	3987								
NON-REVENUE RECEIPTS									
BEGINNING CASH BALANCE	399A								
APPROPRIABLE FUND BALAN	3999	262,362			1,574,176			3148352	3148352
BEGINNING CASH BALANC		262,362			1,574,176			3148352	3148352
REVENUES		458,687	312358	68	2,752,126	1482130	53	5504252	4022122

4/01/16

		CURRENT.....			YEAR-TO-DATE.....			ANNUAL	UNREALIZED
	OBJ/SUB	ESTIMATED	ACTUAL	%REV	ESTIMATED	ACTUAL	%REV	ESTIMATE	BALANCE
REVENUES	200								
CHARGES FOR SERVICES	280A								
CULTURE AND RECREATION	3100								
SAENGER RESTORA/MAINT	3125								
SAENGER CONCESSIONS	3132								
GIFT SHOP CONCESSIONS	3135								
TCKT MASTER/IN-HOUSE P	3136								
MCNAIR REC CTR USE FE	3140		150			275			275
SIGLER CENTER USE FEE	3141	250	960	384	1,500	2380	158	3000	620
C.E.ROY/5TH ST.C.C.USE	3142	416	785	188	2,500	4415	176	5000	585
JDS C.C. USE FEE	3143	833	800	96	5,000	6082	121	10000	3918
SAENGER THEATER USE FE	3144								
CULTURAL CTR USE FEE	3146	416	1050	252	2,500	3075	123	5000	1925
N R BURGER/6TH ST CC U	3148								
-----		-----	-----	-----	-----	-----	-----	-----	-----
CULTURE AND RECREATI		1,916	3745	195	11,500	16227	141	23000	6773
-----		-----	-----	-----	-----	-----	-----	-----	-----
CHARGES FOR SERVICES		1,916	3745	195	11,500	16227	141	23000	6773
MISCELLANEOUS	340A								
INTEREST EARNINGS	3400								
CERTIFICATES OF DEPOSI	3402								
SAVINGS ACCOUNT/MMA	3405	14	22	157	88	161	182	175	14
-----		-----	-----	-----	-----	-----	-----	-----	-----
INTEREST EARNINGS		14	22	157	88	161	182	175	14
RENTS AND ROYALTIES	3410								
EQUIPMENT	3419								
-----		-----	-----	-----	-----	-----	-----	-----	-----
RENTS AND ROYALTIES									
CONTRIBUTIONS-PUBLIC	3450								
CONTRIBUTIONS-FORREST	3455								
-----		-----	-----	-----	-----	-----	-----	-----	-----
CONTRIBUTIONS-PUBLIC									
CONTRIBUTIONS-PRIVATE	3460								
-----		-----	-----	-----	-----	-----	-----	-----	-----
MISCELLANEOUS		14	22	157	88	161	182	175	14
TRANSFERS	380A								
TRANSFERS FROM OTHR FND	3800								
T/F GENERAL FUND	3800 01	82,500			495,000	500000	101	990000	490000
-----		-----	-----	-----	-----	-----	-----	-----	-----
TRANSFERS FROM OTHR		82,500			495,000	500000	101	990000	490000
-----		-----	-----	-----	-----	-----	-----	-----	-----
TRANSFERS		82,500			495,000	500000	101	990000	490000
NON-REVENUE RECEIPTS	390A								
COMMISSIONS-TCKTS/CONCE	3963								
REFUND & RECOVERY	3965					1462			1462-
RECOVERY OF DAMAGE CLAI	3967								
-----		-----	-----	-----	-----	-----	-----	-----	-----
NON-REVENUE RECEIPTS						1462			1462-
BEGINNING CASH BALANCE	399A								
APPROPRIABLE FUND BALAN	3999	27,601			165,610			331220	331220
-----		-----	-----	-----	-----	-----	-----	-----	-----
BEGINNING CASH BALANC		27,601			165,610			331220	331220

REVENUES	112,032	3767	3	672,198	517850	77	1344395	826545
----------	---------	------	---	---------	--------	----	---------	--------

4/01/16

REVENUES

082082 - CDBG REVENUES

CITY OF HATTIESBURG
REVENUE REPORT
ALL FUNDS
6 MONTHS ENDING 03/31/16

4/01/16

REVENUES	OBJ/SUB	CURRENT.....			YEAR-TO-DATE.....			ANNUAL ESTIMATE	UNREALIZED BALANCE
		ESTIMATED	ACTUAL	%REV	ESTIMATED	ACTUAL	%REV		
REVENUES	200								
INTER-GOVERNMNTL REVENUE	230A								
FEDERAL GRANTS	230B								
CDBG-R ARRA (WOODLEY SD	2338								
CDBG-ENT.-DRAINAGE	2365 DRG								
CDBG-ENT.-EMER.REHAB.	2365 ER								
CDBG-ENT.-FULL REHAB.	2365 FR								

CDBG-R ARRA (WOODLEY									
HOME ENTITLEMENT-1995	2367								
HOME ENTIT-DOWNPAYMENT	2367 DA								
HOME ENTIT-FULL REHAB.	2367 FR								

HOME ENTITLEMENT-199									
CDBG-ENTITLEMENT-1996	2385								
CDBG-ENT.-ECONOMIC DEV	2385 EC								
CDBG-ENT.-EMER.REHAB.	2385 ER								
CDBG-ENT.-FACADE PROG	2385 FAC								
CDBG-ENT.-FULL REHAB.	2385 FR								

CDBG-ENTITLEMENT-199									
HOME ENTITLEMENT-1996	2387								
HOME ENTIT-CHDO	2387 CHDO								
HOME ENTIT-DOWNPAYMENT	2387 DA								
HOME ENTIT-FULL REHAB.	2387 FR								

HOME ENTITLEMENT-199									
HOME ENTITLEMENT-1997	2389								
HOME ENTIT-AFFORD.HOUS	2389 AH								
HOME ENTIT-CHDO	2389 CHDO								
HOME ENTIT-DOWNPAYMENT	2389 DA								
HOME ENTIT-FULL REHAB.	2389 FR								

HOME ENTITLEMENT-199									
CDBG-ENTITLEMENT-1997	2391								
CDBG-ENT.-DEMOLITION	2391 DEM								
CDBG-ENT.-EMER.REHAB.	2391 ER								
CDBG-ENT.-FULL REHAB.	2391 FR								
CDBG-ENT.-NEIGHBORHD G	2391 NG								

CDBG-ENTITLEMENT-199									
HOME ENTITLEMENT-1998	2393								
HOME ENTIT-AFFORD.HOUS	2393 AH								
HOME ENTIT-CHDO	2393 CHDO								
HOME ENTIT-DOWNPAYMENT	2393 DA								
HOME ENTIT-FULL REHAB.	2393 FR								

HOME ENTITLEMENT-199									
CDBG-ENTITLEMENT-1998	2395								
CDBG-ENT.-ADMINISTRATI	2395 ADM								
CDBG-ENT.-DEMOLITION	2395 DEM								
CDBG-ENT.-DRAINAGE	2395 DRG								
CDBG-ENT.-EATON SCHOOL	2395 EAT								

CDBG-ENT.-EMER.REHAB.	2395	ER
CDBG-ENT.-FULL REHAB.	2395	FR
CDBG-ENT.-NEIGHBORHD G	2395	NG
CDBG-ENT.-PLANNING	2395	PL
CDBG-ENT.-PUBLIC SERVI	2395	PS

CDBG-ENTITLEMENT-199

HOME ENTITLEMENT-1999	2397	
HOME ENTIT-AFFORD.HOUS	2397	AH
HOME ENTIT-CHDO ADMIN	2397	CHDOAD
HOME ENTIT-CHDO SETASI	2397	CHDOSA
HOME ENTIT-DOWNPAYMENT	2397	DA
HOME ENTIT-DA RECAPTUR	2397	DAR
HOME ENTIT-FULL REHAB.	2397	FR

HOME ENTITLEMENT-199

CDBG-ENTITLEMENT-1999	2399	
CDBG-ENT.-ADMINISTRATI	2399	ADM
CDBG-ENT.-BRADY ST SEW	2399	BSS
CDBG-ENT.-DEMOLITION	2399	DEM
CDBG-ENT.-DRAINAGE	2399	DRG
CDBG-ENT.-EATON SCHOOL	2399	EAT
CDBG-ENT.-EMER.REHAB.	2399	ER
CDBG-ENT.-FULL REHAB.	2399	FR
CDBG-ENT.-NEIGHBORHD G	2399	NG
CDBG-ENT.-PLANNING	2399	PL
CDBG-ENT.-PRVO	2399	PRVO
CDBG-ENT.-PUBLIC SERVI	2399	PS
CDBG-ENT.-SIDEWALKS	2399	SWLK

CDBG-ENTITLEMENT-199

CDBG-ENTITLEMENT-2000	2401	
CDBG-ENT.-ADMINISTRATI	2401	ADM
CDBG-ENT.-DEMOLITION	2401	DEM
CDBG-ENT.-DRAINAGE	2401	DRG
CDBG-ENT.-EMER.REHAB.	2401	ER
CDBG-ENT.-FACADE PROG	2401	FAC
CDBG-ENT.-FULL REHAB.	2401	FR
CDBG-ENT.-NEIGHBORHD G	2401	NG
CDBG-ENT.-PUBLIC SERVI	2401	PS
CDBG-ENT.-SIDEWALKS	2401	SWLK

CDBG-ENTITLEMENT-200

HOME ENTITLEMENT-2000	2402	
HOME ENTIT-AFFORD.HOUS	2402	AH
HOME ENTIT-CHDO ADMIN	2402	CHDOAD
HOME ENTIT-CHDO SETASI	2402	CHDOSA
HOME ENTIT-DOWNPAYMENT	2402	DA
HOME ENTIT-FULL REHAB.	2402	FR

HOME ENTITLEMENT-200

CDBG-ENTITLEMENT-2001	2403	
CDBG-ENT.-ADMINISTRATI	2403	ADM
CDBG-ENT.-DEMOLITION	2403	DEM
CDBG-ENT.-DRAINAGE	2403	DRG
CDBG-ENT.-EATON SCHOOL	2403	EAT
CDBG-ENT.-EMER.REHAB.	2403	ER
CDBG-ENT.-FACADE PROG	2403	FAC
CDBG-ENT.-FULL REHAB.	2403	FR

CDBG-ENT.-D/T LIGHTING	2403	LIGHT
CDBG-ENT.-PLANNING	2403	PL
CDBG-ENT.-PUBLIC SERVI	2403	PS
CDBG-ENT.-SIDEWALKS	2403	SWLK

CDBG-ENTITLEMENT-200

HOME ENTITLEMENT-2001	2404	
HOME ENTIT-ADMINISTRAT	2404	ADM
HOME ENTIT-AFFORD.HOUS	2404	AH

HOME ENTIT-CHDO ADMIN	2404	CHDOAD
HOME ENTIT-CHDO SETASI	2404	CHDOSA
HOME ENTIT-DOWNPAYMENT	2404	DA
HOME ENTIT-FULL REHAB.	2404	FR

HOME ENTITLEMENT-200

HOME ENTITLEMENT-2002	2406	
HOME ENTIT-ADMINISTRAT	2406	ADM
HOME ENTIT-AFFORD.HOUS	2406	AH
HOME ENTIT-CHDO OPERAT	2406	CHDO
HOME ENTIT-DOWNPAYMENT	2406	DA
HOME ENTIT-FULL REHAB.	2406	FR
HOME ENTIT-HOME BUYER	2406	HBE
HOME ENTIT	2406	HE

HOME ENTITLEMENT-200

CDBG-ENTITLEMENT-2002	2407	
CDBG-ENT.-ADMINISTRATI	2407	ADM
CDBG-ENT.-ADMIN/EMER R	2407	ADMER
CDBG-ENT.-ADMIN/FULL R	2407	ADMFR
CDBG ENT.-CHDO OPERATI	2407	CHDO
CDBG-ENT.-DEMOLITION	2407	DEM
CDBG-ENT.-DRAINAGE	2407	DRG
CDBG-ENT.-EATON SCHOOL	2407	EAT
CDBG-ENT.-EMER.REHAB.	2407	ER
CDBG-ENT.-FACADE PROG	2407	FAC
CDBG-ENT.-FULL REHAB.	2407	FR
CDBG-ENT.-PLANNING	2407	PL
CDBG-ENT.-PUBLIC SERVI	2407	PS

CDBG-ENTITLEMENT-200

HOME ENTITLEMENT-2003	2408	
HOME ENTIT-ADMINISTRAT	2408	ADM
HOME ENTIT-AFFORD.HOUS	2408	AH
HOME ENTIT-CHDO OPERAT	2408	CHDO
HOME ENTIT-DOWNPAYMENT	2408	DA
HOME ENTIT-FULL REHAB.	2408	FR
HOME ENTIT-REHAB.SUBRE	2408	RSC

HOME ENTITLEMENT-200

CDBG-ENTITLEMENT-2003	2409	
CDBG-ENT.-ADMINISTRATI	2409	ADM
CDBG-ENT.-ADMIN/EMER R	2409	ADMER
CDBG-ENT.-ADMIN/FULL R	2409	ADMFR
CDBG-ENT.-ADMIN/PUBLIC	2409	ADMPS
CDBG-ENT.-DEMOLITION	2409	DEM
CDBG-ENT.-EMER ALERT P	2409	EAP
CDBG-ENT.-EMER.REHAB.	2409	ER
CDBG-ENT.-FACADE PROG	2409	FAC

CDBG-ENT.-FULL REHAB.	2409	FR
CDBG-ENT.-MICRO LOAN P	2409	MLP
CDBG-ENT.-PLANNING	2409	PL
CDBG-ENT.-PUBLIC SERVI	2409	PS
CDBG-ENT.-REHAB.SUBREC	2409	RSC
CDBG-ENT.-WORLD CHANGE	2409	WC

CDBG-ENTITLEMENT-200

HOME ENTITLEMENT-2004	2410	
HOME ENTIT-ADMINISTRAT	2410	ADM
HOME ENTIT-AFFORD.HOUS	2410	AH
HOME ENTIT-CHDO SETASI	2410	CHDOSA
HOME ENTIT-DOWNPAYMENT	2410	DA
HOME ENTIT-FULL REHAB.	2410	FR
HOME ENTIT-REHAB.SUBRE	2410	RSC

HOME ENTITLEMENT-200

CDBG-ENTITLEMENT-2004	2411	
CDBG-ENT.-ADMINISTRATI	2411	ADM
CDBG-ENT.-ADMIN/FULL R	2411	ADMFR
CDBG-ENT.-ADMIN/HSG RE	2411	ADMHR
CDBG-ENT.-ADMIN/PUBLIC	2411	ADMPS
CDBG-ENT.-DEMOLITION	2411	DEM
CDBG-ENT.-EMER ALERT P	2411	EAP
CDBG-ENT.-ENGINEERING	2411	EP
CDBG-ENT.-FACADE PROG	2411	FAC
CDBG-ENT.-FULL REHAB.	2411	FR
CDBG-ENT.-HOUSING REPR	2411	HR
CDBG-ENT.-PLANNING	2411	PL
CDBG-ENT.-WORLD CHANGE	2411	WC

CDBG-ENTITLEMENT-200

HOME ENTITLEMENT-2005	2412	
HOME ENTIT-ADMINISTRAT	2412	ADM
HOME ENTIT-AFFORD.HOUS	2412	AH
HOME ENTIT-CHDO OPERAT	2412	CHDO
HOME ENTIT-DOWNPAYMENT	2412	DA
HOME ENTIT-FULL REHAB.	2412	FR
HOME ENTIT-HOUSING REH	2412	HR
HOME ENTIT-REHAB.SUBRE	2412	RSC

HOME ENTITLEMENT-200

CDBG-ENTITLEMENT-2005	2413	
CDBG-ENT.-ADMINISTRATI	2413	ADM
CDBG-ENT.-ADMIN/FULL R	2413	ADMFR
CDBG-ENT.-ADMIN/HSG RE	2413	ADMHR
CDBG-ENT.-ADMIN/PUBLIC	2413	ADMPS
CDBG-ENT.-DEMOLITION	2413	DEM
CDBG-ENT.-ENGINEERING	2413	EP
CDBG-ENT.-FACADE PROG	2413	FAC
CDBG-ENT.-FULL REHAB.	2413	FR
CDBG-ENT.-HOUSING REPR	2413	HR
CDBG-ENT.-PLANNING	2413	PL
CDBG-ENT.-PUBLIC SERVI	2413	PS
CDBG-ENT.-WORLD CHANGE	2413	WC

CDBG-ENTITLEMENT-200

HOME ENTITLEMENT-2006	2414	
HOME ENTIT-ADMINISTRAT	2414	ADM

HOME ENTIT-AFFORD.HOUS	2414	AH
HOME ENTIT-CHDO ADMIN	2414	CHDO
HOME ENTIT-CHDO SETASI	2414	CHDOSA
HOME ENTIT-DOWNPAYMENT	2414	DA
HOME ENTIT-HOUSING REH	2414	HR

HOME ENTITLEMENT-200

CDBG-ENTITLEMENT-2006	2415	
CDBG-ENT.-ADMINISTRATI	2415	ADM
CDBG-ENT.-ADMIN/FULL R	2415	ADMFR
CDBG-ENT.-ADMIN/HSG RE	2415	ADMHR
CDBG-ENT.-ADMIN/PUBLIC	2415	ADMPS
CDBG-ENT.-DEMOLITION	2415	DEM
CDBG-ENT.-DRAINAGE	2415	DRG
CDBG-ENT.-ENGINEERING	2415	EP
CDBG-ENT.-FACADE PROG	2415	FAC
CDBG-ENT.-FULL REHAB.	2415	FR
CDBG-ENT.-HOUSING REPR	2415	HR
CDBG-ENT.-PLANNING	2415	PL
CDBG-ENT.-PUBLIC SERVI	2415	PS
CDBG-ENT.-WORLD CHANGE	2415	WC

CDBG-ENTITLEMENT-200

HOME ENTITLEMENT-2007	2416	
HOME ENTIT-ADMINISTRAT	2416	ADM
HOME ENTIT-AFFORD.HOUS	2416	AH
HOME ENTIT-CHDO ADMIN	2416	CHDOAD
HOME ENTIT-CHDO SETASI	2416	CHDOSA
HOME ENTIT-DOWNPAYMENT	2416	DA
HOME ENTIT-FULL REHAB.	2416	FR
HOME ENTIT-HOUSING REH	2416	HR
HOME ENTIT-PLANNING	2416	PL

HOME ENTITLEMENT-200

CDBG-ENTITLEMENT-2007	2417	
CDBG-ENT.-ADMINISTRATI	2417	ADM
CDBG-ENT.-ADMIN/FULL R	2417	ADMFR
CDBG-ENT.-ADMIN/HSG RE	2417	ADMHR
CDBG-ENT.-ADMIN/PUBLIC	2417	ADMPS
CDBG-ENT.-DEMOLITION	2417	DEM
CDBG-ENT.-ENGINEERING	2417	EP
CDBG-ENT.-FACADE PROG	2417	FAC
CDBG-ENT.-FULL REHAB.	2417	FR
CDBG-ENT.-HOUSING REPR	2417	HR
CDBG-ENT.-INFRASTRUC P	2417	IS
CDBG-ENT.-PLANNING	2417	PL
CDBG-ENT.-PUBLIC SERVI	2417	PS
CDBG-ENT.-WORLD CHANGE	2417	WC

CDBG-ENTITLEMENT-200

HOME ENTITLEMENT-2008	2418	
HOME ENTIT-ADMINISTRAT	2418	ADM
HOME ENTIT-AFFORD.HOUS	2418	AH
HOME ENTIT-CHDO ADMIN	2418	CHDOAD
HOME ENTIT-CHDO SETASI	2418	CHDOSA
HOME ENTIT-DOWNPAYMENT	2418	DA
HOME ENTIT-HOUSING REH	2418	HR

HOME ENTITLEMENT-200

CDBG-ENTITLEMENT-2008	2419							
CDBG-ENT.-ADMINISTRATI	2419	ADM						
CDBG-ENT.-ADMIN/FULL R	2419	ADMFR						
CDBG-ENT.-ADMIN/HSG RE	2419	ADMHR						
CDBG-ENT.-ADMIN/PUBLIC	2419	ADMPS						
CDBG-ENT.-BLUE ROOFS	2419	BR						
CDBG-ENT.-DEMOLITION	2419	DEM						
CDBG-ENT.-DOWNTOWN LIG	2419	DL						
CDBG-ENT.-DRAINAGE	2419	DRG						
CDBG-ENT.-ENGINEERING	2419	EP						
CDBG-ENT.-FACADE PROG	2419	FAC						
CDBG-ENT.-FULL REHAB.	2419	FR						
CDBG-ENT.-HOUSING REPR	2419	HR						
CDBG-ENT.-INFRASTRUC P	2419	IS						
CDBG-ENT.-PLANNING	2419	PL						
CDBG-ENT.-PUBLIC SERVI	2419	PS						
CDBG-ENT.-WORLD CHANGE	2419	WC						

CDBG-ENTITLEMENT-200								
HOME ENTITLEMENT-2009	2420							
HOME ENTIT-ADMINISTRAT	2420	ADM						
HOME ENTIT-AFFORD.HOUS	2420	AH						
HOME ENTIT-CHDO ADMIN	2420	CHDO						
HOME ENTIT-CHDO SETASI	2420	CHDOSA						
HOME ENTIT-DOWNPAYMENT	2420	DA						
HOME ENTIT-HOUSING REH	2420	HR						
HOME ENTIT-RECONS-SA P	2420	RECSA						

HOME ENTITLEMENT-200								
CDBG-ENTITLEMENT-2009	2421							
CDBG-ENT.-ADMINISTRATI	2421	ADM						
CDBG-ENT.-ADM DISABIL	2421	ADMDA						
CDBG-ENT.-ADMIN/FULL R	2421	ADMFR						
CDBG-ENT.-ADMIN/HSG RE	2421	ADMHR						
CDBG-ENT.-ADMIN/PUBLIC	2421	ADMPS						
CDBG-ENT.-DEMOLITION	2421	DEM						
CDBG-ENT.-DOWNTOWN LIG	2421	DL						
CDBG-ENT.-ENGINEERING	2421	EP						
CDBG-ENT.-FACADE PROG	2421	FAC						
CDBG-ENT.-FACILITIES	2421	FC						
CDBG-ENT.-FULL REHAB.	2421	FR						
CDBG-ENT.-HOUSING REPR	2421	HR						
CDBG-ENT.-INFRASTRUC P	2421	IS						
CDBG-ENT.-PLANNING	2421	PL						
CDBG-ENT.-PUBLIC SERVI	2421	PS						
CDBG-ENT.-WORLD CHANGE	2421	WC						

CDBG-ENTITLEMENT-200								
HOME ENTITLEMENT-2010	2422							
HOME ENTIT-ADMINISTRAT	2422	ADM						
HOME ENTIT-CHDO ADMIN	2422	CHDO						
HOME ENTIT-CHDO SETASI	2422	CHDOSA						
HOME ENTIT-DWNPYMNT AS	2422	DA						
HOME ENTIT-FULL REHAB	2422	FR						

HOME ENTITLEMENT-201								
CDBG-ENTITLEMENT-2010	2423							
CDBG-ENT.-ADMINISTRATI	2423	ADM						
CDBG-ENT.-ADM DISABIL	2423	ADMDISAD						

CDBG-ENT.-DEMOLITION	2423	DEM					
CDBG-ENT.-FACADE PROG	2423	FAC					
CDBG-ENT.-HOUSING REPR	2423	HR					
CDBG-ENT.-INFRASTRUC P	2423	IS					
CDBG-ENT.-PROJECT DELI	2423	PD					
CDBG-ENT.-PUBLIC SERVI	2423	PS					

CDBG-ENTITLEMENT-201							
HOME ENTITLEMENT-2011	2424						
HOME ENTIT-ADMINISTRAT	2424	ADM					
HOME ENTIT-CHDO SETASI	2424	CHDOSA					
HOME ENTIT-HOUSING PRO	2424	HP					

HOME ENTITLEMENT-201							
CDBG-ENTITLEMENT-2011	2425						
CDBG-ENT.-ADMINISTRATI	2425	ADM					
CDBG-ENT.-ADM DISABIL	2425	ADMDISAD					
CDBG-ENT.-DEMOLITION	2425	DEM					
CDBG-ENT.-HOUSING REPR	2425	HR					
CDBG-ENT.-INFRASTRUC P	2425	IS					
CDBG-ENT.-MICROENT PRO	2425	MA					
CDBG-ENT.-PROJ DELIVER	2425	PD					
CDBG-ENT.-PUBLIC SERVI	2425	PS					

CDBG-ENTITLEMENT-201							
HOME ENTITLEMENT-2012	2426						
HOME ENTIT-ADMINISTRAT	2426	ADM					
HOME ENTIT-CHDO SETASI	2426	CHDOSA					
HOME ENTIT-HOUSING PRO	2426	HP					

HOME ENTITLEMENT-201							
CDBG-ENTITLEMENT-2012	2427						
CDBG-ENT.-ADMINISTRATI	2427	ADM					
CDBG-ENT.-DEMOLITION	2427	DEM					
CDBG-ENT.-HOUSING PROG	2427	HP		18000			18000-
CDBG-ENT.-MICROENT PRO	2427	MA					
CDBG-ENT.-PROJECT DELI	2427	PD					
CDBG-ENT.-PUBLIC SERVI	2427	PS					

CDBG-ENTITLEMENT-201							
HOME ENTITLEMENT-2013	2428			18000			18000-
HOME ENTIT-ADMINISTRAT	2428	ADM					
HOME ENTIT-CHDO SETASI	2428	CHDOSA					
HOME ENTIT-DWNPYMNT AS	2428	DA					
HOME ENTIT-HOUSING PRO	2428	HP		20000			20000-

HOME ENTITLEMENT-201							
CDBG-ENTITLEMENT-2013	2429			20000			20000-
CDBG-ENT.-ADMINISTRATI	2429	ADM					
CDBG-ENT.-DEMOLITION	2429	DEM					
CDBG-ENT.-HOMELESS/SP	2429	HL/SP					
CDBG-ENT.-HOUSING PROG	2429	HP					
CDBG-ENT.-MICROENT PRO	2429	MA					
CDBG-ENT.-PROJECT DELI	2429	PD					
CDBG-ENT.-PUBLIC SERVI	2429	PS					

CDBG-ENTITLEMENT-201							
HOME ENTITLEMENT-2014	2430						
HOME ENTIT-ADMINISTRAT	2430	ADM	2,083	12,500		25000	25000

HOME ENTIT-CHDO SETASI	2430	CHDOSA	3,639			21,839			43678	43678
HOME ENTIT-DOWNPAYMENT	2430	DA	3,432			20,594			41187	41187
HOME ENTIT-HOUSING PRO	2430	HP	15,193			91,161			182322	182322
HOME ENTITLEMENT-201			24,348			146,094			292187	292187
CDBG-ENTITLEMENT-2014	2431									
CDBG-ENT.-ADMINISTRATI	2431	ADM	8,750			52,500			105000	105000
CDBG-ENT.-DEMOLITION	2431	DEM	4,166			25,000			50000	50000
CDBG-ENT.-HOUSING PROG	2431	HP	12,360			74,160			148320	148320
CDBG-ENT.-PROJECT DELI	2431	PD	5,416			32,500			65000	65000
CDBG-ENT.-PUBLIC FACIL	2431	PFI	8,056			48,340			96680	96680
CDBG-ENT.-PUBLIC SERVI	2431	PS	5,000			30,000	1413	4	60000	58587
CDBG-ENTITLEMENT-201			43,750			262,500	1413		525000	523587
HOME ENTITLEMENT-2015	2432									
HOME ENTIT-ADMINISTRAT	2432	ADM	1,778			10,673			21346	21346
HOME ENTIT-CHDO SETASI	2432	CHDOSA	3,005			18,035			36069	36069
HOME ENTIT-DWNPYMNT AS	2432	DA	5,000			30,000	9000	30	60000	51000
HOME ENTIT-HOUSING PRO	2432	HP	10,253	30650	298	61,523	124760	202	123045	1715-
HOME ENTITLEMENT-201			20,038	30650	152	120,230	133760	111	240460	106700
CDBG-ENTITLEMENT-2015	2433									
CDBG-ENT.-ADMINISTRATI	2433	ADM	8,480	21650	255	50,882	21650	42	101763	80113
CDBG-ENT.-DEMOLITION	2433	DEM	4,166			25,000			50000	50000
CDBG-ENT.-FACADE PROG	2433	FAC	3,083			18,500			37000	37000
CDBG-ENT.-HOMELESS/SP	2433	HL/SP								
CDBG-ENT.-HOUSING PROG	2433	HP	15,671	73899	471	94,027	92244	98	188054	95810
CDBG-ENT.-MICRO ENTERP	2433	ME	1,666			10,000			20000	20000
CDBG-ENT.-PROJECT DELI	2433	PD	8,083	7840	96	48,500	77857	160	97000	19143
CDBG-ENT.-PUBLIC FACIL	2433	PFI								
CDBG-ENT.-PUBLIC SERVI	2433	PS	1,250			7,500			15000	15000
CDBG-ENTITLEMENT-201			42,401	103389	243	254,409	191752	75	508817	317065
HOME REVOLVING LOANS	2495									
MDA AM DREAM D/P (ADDI)	2497									
MISCELLANEOUS GRANTS	2740									
SALVATION ARMY	2740	04								
SAVINGS ACCOUNT/MMA	3405			2			12			12-
MISCELLANEOUS GRANTS				2			12			12-
FEDERAL GRANTS			130,538	134041	102	783,232	364937	46	1566464	1201527
TRANSFERS	380A									
TRANSFERS FROM OTHR FND	3800									
T/F GENERAL FUND	3800	01								
T/F WATER & SEWER O &	3800	09								
T/F MUN.ROAD & BRIDGE	3800	72								
TRANSFERS FROM OTHR										
TRANSFERS										
NON-REVENUE RECEIPTS	390A									
REFUND & RECOVERY	3965									
NON-REVENUE RECEIPTS										
BEGINNING CASH BALANCE	399A									
APPROPRIABLE FUND BALAN	3999									
BEGINNING CASH BALANC										

REVENUES

-----	-----	-----	-----	-----	-----	-----	-----	-----
	130,538	134041	102	783,232	364937	46	1566464	1201527

4/01/16

		CURRENT.....			YEAR-TO-DATE.....			ANNUAL	UNREALIZED
	OBJ/SUB	ESTIMATED	ACTUAL	%REV	ESTIMATED	ACTUAL	%REV	ESTIMATE	BALANCE
REVENUES	200								
OTHER PERMITS & FEES	2230								
MISC. PERMITS & FEES	2299								
	-----	-----	-----	----	-----	-----	----	-----	-----
OTHER PERMITS & FEES									
FEDERAL GRANTS	230B								
EDA GRANT-MASTER PLAN	2333								
EDA GRANT-OWENS/ILL PRO	2338								
	-----	-----	-----	----	-----	-----	----	-----	-----
FEDERAL GRANTS									
STATE GRANTS	250B								
OWENS/ILL PROJ-RR SPUR	2541								
USA YEAST PROJ-RR SPUR	2542								
	-----	-----	-----	----	-----	-----	----	-----	-----
STATE GRANTS									
MISCELLANEOUS	340A								
INTEREST EARNINGS	3400								
CERTIFICATES OF DEPOSIT	3402								
SAVINGS ACCOUNT/MMA	3405		89			438			438-
TREASURY NOTES	3409								
	-----	-----	-----	----	-----	-----	----	-----	-----
INTEREST EARNINGS			89			438			438-
RENTS AND ROYALTIES	3410								
LAND	3411								
LAMAR OUTDOOR ADVERTISING	3411 05								
	-----	-----	-----	----	-----	-----	----	-----	-----
LAND									
BUILDING	3412								
BROWN BOTTLING (PEPSI)	3412 10								
L&S REALTORS	3412 11								
KOHLE	3412 17					274211			274211-
JPM OF MS., INC.	3412 20								
SUNBEAM/OSTER	3412 23								
	-----	-----	-----	----	-----	-----	----	-----	-----
BUILDING						274211			274211-
	-----	-----	-----	----	-----	-----	----	-----	-----
RENTS AND ROYALTIES						274211			274211-
CONTRIBUTIONS-PUBLIC	3450								
CONTRIBUTIONS-FORREST	3455					50000			50000-
CONTRIBUTIONS-CITY	3456		50000			100000			100000-
CONTRIBUTIONS-ADP	3457								
CONTRIBUTIONS-PRVEPA	3458								
	-----	-----	-----	----	-----	-----	----	-----	-----
CONTRIBUTIONS-PUBLIC			50000			150000			150000-
	-----	-----	-----	----	-----	-----	----	-----	-----
MISCELLANEOUS			50089			424649			424649-
TRANSFERS	380A								
TRANSFERS FROM OTHR FND	3800								
	-----	-----	-----	----	-----	-----	----	-----	-----
TRANSFERS									
NON-REVENUE RECEIPTS	390A								
SALE OF BONDS	3910								
BOND PROCEEDS	3912								

ACCruED INTEREST	3915							
OTHER BOND INCOME	3919							
CAP STATE LOAN'96-CIT	3919	CSL96C						
CAP STATE LOAN'96-FOR	3919	CSL96F						
CAP STATE LOAN'97-CIT	3919	CSL97C						
CAP STATE LOAN'97-FOR	3919	CSL97F						
MBIA BONDS	3919	MBIA						
OTHER BOND INCOME								
SALE OF BONDS								
SALE OF REAL ESTATE	3920							
SALE OF TIMBER	3923				31188			31188-
SALE OF EASEMENTS	3925							
SALE OF MISC. ITEMS	3945							
REFUND & RECOVERY	3965							
NON-REVENUE RECEIPTS								
BEGINNING CASH BALANCE	399A				31188			31188-
APPROPRIABLE FUND BALAN	3999							
BEGINNING CASH BALANC								
REVENUES			50089		455837			455837-

091091 - TIF CONST-REVENUES

CITY OF HATTIESBURG
REVENUE REPORT
ALL FUNDS
6 MONTHS ENDING 03/31/16

4/01/16

	OBJ/SUB	ESTIMATED	CURRENT	ACTUAL	%REV	ESTIMATED	YEAR-TO-DATE	ACTUAL	%REV	ANNUAL ESTIMATE	UNREALIZED BALANCE
REVENUES	200										
MISCELLANEOUS	340A										
INTEREST EARNINGS	3400										
CERTIFICATES OF DEPOSIT	3402										
SAVINGS ACCOUNT/MMA	3405			38				104			104-
REPURCHASE AGREEMENTS	3408										
TREASURY NOTES	3409										
	-----	-----	-----	-----	-----	-----	-----	-----	-----	-----	-----
INTEREST EARNINGS				38				104			104-
	-----	-----	-----	-----	-----	-----	-----	-----	-----	-----	-----
MISCELLANEOUS				38				104			104-
NON-REVENUE RECEIPTS	390A										
SALE OF BONDS	3910										
BOND PROCEEDS	3912										
BOND PROCEEDS-RIDGE/T	3912 01	102,083				612,500	1172852	191		1225000-	2397852-
BOND PROCEEDS-MIDTOWN	3912 02	17,500				105,000	201060	191		210000-	411060-
BOND PROCEEDS-WHISPER	3912 03										
BOND PROCEEDS-HBURG C	3912 04						845000				845000-
	-----	-----	-----	-----	-----	-----	-----	-----	-----	-----	-----
BOND PROCEEDS		119,583				717,500	2218912	309		1435000-	3653912-
ACCRUED INTEREST	3915										
	-----	-----	-----	-----	-----	-----	-----	-----	-----	-----	-----
SALE OF BONDS		119,583				717,500	2218912	309		1435000-	3653912-
REFUND & RECOVERY	3965										
	-----	-----	-----	-----	-----	-----	-----	-----	-----	-----	-----
NON-REVENUE RECEIPTS		119,583				717,500	2218912	309		1435000-	3653912-
BEGINNING CASH BALANCE	399A										
APPROPRIABLE FUND BALANCE	3999										
	-----	-----	-----	-----	-----	-----	-----	-----	-----	-----	-----
BEGINNING CASH BALANCE											
	-----	-----	-----	-----	-----	-----	-----	-----	-----	-----	-----
REVENUES		119,583		38		717,500	2219016	309		1435000-	3654016-

CITY OF HATTIESBURG
REVENUE REPORT
ALL FUNDS
6 MONTHS ENDING 03/31/16

4/01/16

	OBJ/SUB	ESTIMATED	ACTUAL	%REV	ESTIMATED	ACTUAL	%REV	ANNUAL ESTIMATE	UNREALIZED BALANCE
REVENUES	200								
MISCELLANEOUS	340A								
INTEREST EARNINGS	3400								
CERTIFICATES OF DEPOSIT	3402								
SAVINGS ACCOUNT/MMA	3405					3			3-
REPURCHASE AGREEMENTS	3408								
TREASURY NOTES	3409								
	-----	-----	-----	----	-----	-----	----	-----	-----
INTEREST EARNINGS						3			3-
	-----	-----	-----	----	-----	-----	----	-----	-----
MISCELLANEOUS						3			3-
NON-REVENUE RECEIPTS	390A								
SALE OF BONDS	3910								
BOND PROCEEDS	3912								
ACCRUED INTEREST	3915								
	-----	-----	-----	----	-----	-----	----	-----	-----
SALE OF BONDS									
	-----	-----	-----	----	-----	-----	----	-----	-----
NON-REVENUE RECEIPTS									
BEGINNING CASH BALANCE	399A								
APPROPRIABLE FUND BALANCE	3999	1,770			10,622			21244	21244
	-----	-----	-----	----	-----	-----	----	-----	-----
BEGINNING CASH BALANCE		1,770			10,622			21244	21244
	-----	-----	-----	----	-----	-----	----	-----	-----
REVENUES		1,770			10,622	3		21244	21241

095095 - 2001 BOND CONSTR REVENUES

CITY OF HATTIESBURG
REVENUE REPORT
ALL FUNDS
6 MONTHS ENDING 03/31/16

4/01/16

	OBJ/SUB	ESTIMATED	CURRENT ACTUAL	%REV	ESTIMATED	YEAR-TO-DATE ACTUAL	%REV	ANNUAL ESTIMATE	UNREALIZED BALANCE
REVENUES	200								
STATE GRANTS	250B								
STATE BOND FDS/EUREKA S	2501								
ARTS COMMISSION GRANT	2521								
STATE GRANTS									
MISCELLANEOUS	340A								
INTEREST EARNINGS	3400								
CERTIFICATES OF DEPOSIT	3402								
SAVINGS ACCOUNT/MMA	3405								
REPURCHASE AGREEMENTS	3408								
TREASURY NOTES	3409								
INTEREST EARNINGS									
CONTRIBUTIONS-PUBLIC	3450								
CONTRIBUTIONS-FORREST	3455								
CONTRIBUTIONS-PUBLIC									
CONTRIBUTIONS-PRIVATE	3460								
CONTRIB-H'BURG. CONV.	3465								
CONTRIB-OTHER	3469								
CONTRIBUTIONS-PRIVATE									
MISCELLANEOUS									
TRANSFERS	380A								
TRANSFERS FROM OTHER FUND	3800								
T/F GENERAL FUND	3800 01								
TRANSFERS FROM OTHER									
TRANSFERS									
NON-REVENUE RECEIPTS	390A								
SALE OF BONDS	3910								
BOND PROCEEDS	3912								
ACCRUED INTEREST	3915								
SALE OF BONDS									
REFUND & RECOVERY	3965								
NON-REVENUE RECEIPTS									
BEGINNING CASH BALANCE	399A								
APPROPRIABLE FUND BALANCE	3999	14			87			173	173
BEGINNING CASH BALANCE		14			87			173	173
REVENUES		14			87			173	173

4/01/16

NON-REVENUE RECEIPTS

BEGINNING CASH BALANCE	399A						
APPROPRIABLE FUND BALAN	3999	186		1,121		2241	2241
BEGINNING CASH BALANC		186		1,121		2241	2241
REVENUES		186		1,121	2	2241	2239

CITY OF HATTIESBURG
REVENUE REPORT
ALL FUNDS
MONTHS ENDING 03/31/16

[illegible]

105105 - 2013 W&S BOND CONSTR REVENUES

CITY OF HATTIESBURG

REVENUE REPORT

4/01/16

ALL FUNDS

6 MONTHS ENDING 03/31/16

	OBJ/SUB	ESTIMATED	CURRENT ACTUAL	%REV	ESTIMATED	YEAR-TO-DATE ACTUAL	%REV	ANNUAL ESTIMATE	UNREALIZED BALANCE
REVENUES	200								
MISCELLANEOUS	340A								
INTEREST EARNINGS	3400								
CERTIFICATES OF DEPOSIT	3402								
SAVINGS ACCOUNT/MMA	3405		1572			18081			18081-
REPURCHASE AGREEMENTS	3408								
TREASURY NOTES	3409								
T/F 2012 W&S BOND CONS	3800 94					21188			21188-
INTEREST EARNINGS						39268			39268-
MISCELLANEOUS						39268			39268-
NON-REVENUE RECEIPTS	390A								
SALE OF BONDS	3910								
BOND PROCEEDS	3912								
ACCRUED INTEREST	3915								
SALE OF BONDS									
NON-REVENUE RECEIPTS									
BEGINNING CASH BALANCE	399A								
APPROPRIABLE FUND BALANCE	3999	1,265,851			7,595,107			15190214	15190214
BEGINNING CASH BALANCE		1,265,851			7,595,107			15190214	15190214
REVENUES		1,265,851	1572		7,595,107	39268		15190214	15150946

107107 - SPEC.SALES TAX REVENUES

CITY OF HATTIESBURG

REVENUE REPORT

ALL FUNDS

4/01/16

6 MONTHS ENDING 03/31/16

	OBJ/SUB	ESTIMATED	CURRENT	ACTUAL	%REV	ESTIMATED	YEAR-TO-DATE	ACTUAL	%REV	ANNUAL ESTIMATE	UNREALIZED BALANCE
REVENUES	200										
INTER-GOVERNMNTL REVENUE	230A										
STATE-SHARED REVENUE	260B										
SALES TAX-MOTEL	2605			40769				290296			290296-
SALES TAX-FOOD & BEVERA	2607			378342				2383861			2383861-
	-----	-----	-----	-----	----	-----	-----	-----	----	-----	-----
STATE-SHARED REVENUE				419111				2674157			2674157-
NON-REVENUE RECEIPTS	390A										
	-----	-----	-----	-----	----	-----	-----	-----	----	-----	-----
REVENUES				419111				2674157			2674157-

109109 - GROUP INS.TRUST REVENUES

CITY OF HATTIESBURG

REVENUE REPORT

4/01/16

ALL FUNDS

6 MONTHS ENDING 03/31/16

	OBJ/SUB	ESTIMATED	CURRENT	ACTUAL	%REV	ESTIMATED	YEAR-TO-DATE	ACTUAL	%REV	ANNUAL ESTIMATE	UNREALIZED BALANCE
REVENUES	200										
MISCELLANEOUS	340A										
INTEREST EARNING	3400										
SAVINGS ACCOUNT/MMA	3405			49				222			222-
	-----	-----	-----	-----	----	-----	-----	-----	----	-----	-----
INTEREST EARNING				49				222			222-
	-----	-----	-----	-----	----	-----	-----	-----	----	-----	-----
MISCELLANEOUS				49				222			222-
TRANSFERS	380A										
TRANSFERS FROM OTHR FND	3800										
T/F GENERAL FUND	3800 01										
	-----	-----	-----	-----	----	-----	-----	-----	----	-----	-----
TRANSFERS FROM OTHR											
	-----	-----	-----	-----	----	-----	-----	-----	----	-----	-----
TRANSFERS											
NON-REVENUE RECEIPTS	390A										
REFUND & RECOVERY	3965										
HOSP.INS.-P/R DISTRIB	3966			324293				2246929			2246929-
HOSP.INS.-COBRA	3966 01			1353				9481			9481-
	-----	-----	-----	-----	----	-----	-----	-----	----	-----	-----
NON-REVENUE RECEIPTS				325646				2256410			2256410-
	-----	-----	-----	-----	----	-----	-----	-----	----	-----	-----
REVENUES				325696				2256632			2256632-

001003 - GENERAL FUND-CITY COUNCIL

CITY OF HATTIESBURG

EXPENDITURE REPORT

ALL FUNDS

6 Months Ending 03/31/16

THIS MONTH ACTUAL	OBJ/SUB	ANNUAL BUDGET	OPEN PO & CONTRACTS	YTD ACTUAL	REMAINING BALANCE	PERCENT PLAN ACTUAL	PROJECTED.... OVER/UNDER	%
13154	SALARIES							
	REGULAR WAGES 4000	171000		85500	85500	50.0 50.0		
	DISASTER RECOVERY WAGE 4010							
	OVERTIME 4300							
	DISASTER RECOVERY OVER 4310							
13154	SALARIES	171000		85500	85500	50.0 50.0		
	EMPLOYEE BENEFITS							
2072	STATE RETIREMENT 4600	26940		13466	13474	50.0 49.9	8-	
974	F.I.C.A. TAXES 4700	13090		6352	6738	50.0 48.5	385-	2.9-
2705	HOSPITALIZATION INS. 4800	42000		18970	23030	50.0 45.1	4,059-	9.6-
	UNEMPLOYMENT BENEFITS 4900							
	WORKMAN'S COMPENSATION 4910	525			525	50.0	525-	100.0-
5751	EMPLOYEE BENEFITS	82555		38788	43767	50.0 46.9	4,978-	6.0-
18905	PERSONAL SERVICES	253555		124287	129268	50.0 49.0	4,981-	1.9-
	OFFICE SUPPLIES							
	PAPER 5003							
	PRINTED FORMS 5005							
25	OTHER EXPENDABLE OFF.S 5010	1500		345	1155	50.0 23.0	810-	54.0-
	MINOR OFFICE EQUIP/FUR 5020							
	PHOTO SUPPLIES 5040							
	SUBSCRIPTIONS,MAGS,MAP 5050							
	BOOKS 5070	300			300	50.0	300-	100.0-
	COMPUTER SUPPLIES 5080	800			800	50.0	800-	100.0-
25	OFFICE SUPPLIES	2600		345	2255	50.0 13.2	1,910-	73.4-
	OPERATING SUPPLIES							
	CLEANING/JANITORIAL SP 5100							
	HOUSEHOLD SUPPLIES 5110							
103	FOOD 5115	500		215	285	50.0 43.0	70-	14.0-
	MINOR EQUIPMENT 5460	300			300	50.0	300-	100.0-
	OTHER OPERATING MATL/S 5590							
103	OPERATING SUPPLIES	800		215	585	50.0 26.8	370-	46.2-
	REPAIR & MAINTENANCE SP							
	BUILDING MATERIALS & S 5600							
	MTR VEHICLE REP. PTS/S 5700							
	OTHER REPAIR/MAINT. SP 5990							
	REPAIR & MAINTENANCE							
128	SUPPLIES AND EXPENSES	3400		560	2840	50.0 16.4	2,280-	67.0-
	PROFESSIONAL SERVICES							
	AUDITING AND ACCOUNTIN 6010	100000			100000	50.0	100,000-	100.0-
	ARCHITECTURAL 6012							
	ENTERTAINMENT 6033							
	DATA PROCESSING 6035							

OTHER PROFESSIONAL SER 6049										
-----	PROFESSIONAL SERVICE	100000	-----	-----	-----	-----	-----	-----	-----	-----
	COMMUNICATIONS				100000	50.0		100,000-	100.0-	
50	TELEPHONE AND TELEGRAP 6060	1500		298	1202	50.0	19.8	903-	60.2-	
	POSTAGE 6070									
-----	COMMUNICATIONS	1500	-----	-----	-----	-----	-----	-----	-----	-----
50	TRANSPORTATION			298	1202	50.0	19.8	903-	60.2-	
	TRAVEL EXPENSE 6110									
	TRAVEL EXP-CLERK 6110 CLERK 2210			972	1238	50.0	43.9	266-	12.0-	
	TRAVEL EXP-DEPCLERK 6110 DEPCLE 200				200	50.0		200-	100.0-	
	TRAVEL EXP-WARD 1 6110 WARD1 2000				2000	50.0		2,000-	100.0-	
1461	TRAVEL EXP-WARD 2 6110 WARD2 2000		375	1461	164	50.0	73.0	922	46.1	
	TRAVEL EXP-WARD 3 6110 WARD3 2000				2000	50.0		2,000-	100.0-	
	TRAVEL EXP-WARD 4 6110 WARD4 2000				2000	50.0		2,000-	100.0-	
	TRAVEL EXP-WARD 5 6110 WARD5 2000				2000	50.0		2,000-	100.0-	
-----	TRAVEL EXPENSE	12410	-----	-----	-----	-----	-----	-----	-----	-----
1461	FREIGHT 6120		375	2434	9601	50.0	19.6	7,541-	60.7-	
20	MESSENGER/EXPRESS SERV 6130	100		20	80	50.0	20.0	60-	60.0-	
-----	TRANSPORTATION	12510	-----	-----	-----	-----	-----	-----	-----	-----
1481	ADVERTISING		375	2453	9682	50.0	19.6	7,604-	60.7-	
	ADVERTISING 6150									
	ORDINANCE EXPENSE 6160									
-----	ADVERTISING		-----	-----	-----	-----	-----	-----	-----	-----
	PRINTING AND BINDING									
	PRINTING 6200									
	BINDING 6205									
	FILM PROCESSING 6240									
-----	PRINTING AND BINDING		-----	-----	-----	-----	-----	-----	-----	-----
	INSURANCE									
	PUBLIC LIAB/PROPERTY D 6255									
	SURETY AND FORGERY BON 6270	2100			2100	50.0		2,100-	100.0-	
	OTHER INSURANCE 6299									
-----	INSURANCE	2100	-----	-----	-----	-----	-----	-----	-----	-----
	REPR/MAINT-OUTSIDE LABO									
	OFFICE EQUIPMENT R&M 6365									
	HOUSEHOLD EQUIPMENT R& 6370									
	MINOR EQUIPMENT R&M 6382									
	MOTOR VEHICLE EQ. R&M 6384									
	OTHER REPAIRS AND MAIN 6399	1000			1000	50.0		1,000-	100.0-	
-----	REPR/MAINT-OUTSIDE L	1000	-----	-----	-----	-----	-----	-----	-----	-----
	RENTALS									
	OFFICE EQUIPMENT RENT 6410									
	OTHER RENT 6449									
-----	RENTALS		-----	-----	-----	-----	-----	-----	-----	-----
	OTHER SERVICES & CHARGE									
1347	EXHIBITIONS & PROMOTIO 6500	2322		1347	975	50.0	58.0	372	16.0	
	DUES AND MEMBERSHIPS 6840	500			500	50.0		500-	100.0-	
	REGISTRATION FEE/TUITI 6845									
	REG FEE/TUITION-CLERK 6845 CLERK 1100		600	435	65	50.0	39.5	230-	20.9-	
	REG FEE/TUITION-DEPCL 6845 DEPCLE 600			200	400	50.0	33.3	200-	33.3-	

900	REG FEE/TUITION-WARD	6845 WARD1	1000			1000	50.0		1,000-	100.0-
	REG FEE/TUITION-WARD	6845 WARD2	1000	950		50	50.0	95.0	899	89.9
	REG FEE/TUITION-WARD	6845 WARD3	1000			1000	50.0		1,000-	100.0-
	REG FEE/TUITION-WARD	6845 WARD4	1000			1000	50.0		1,000-	100.0-
	REG FEE/TUITION-WARD	6845 WARD5	1000			1000	50.0		1,000-	100.0-
-----			-----	-----	-----	-----	-----	-----	-----	-----
900	REGISTRATION FEE/TU		6700	600	1585	4515	50.0	23.6	3,529-	52.6-
	SERVICES NOT SPECIFIED	6999								
-----			-----	-----	-----	-----	-----	-----	-----	-----
2247	OTHER SERVICES & CHA		9522	600	2932	5990	50.0	30.7	3,657-	38.4-
-----			-----	-----	-----	-----	-----	-----	-----	-----
3777	OTHER SERVICES & CHAR		126632	975	5683	119974	50.0	4.4	115,265-	91.0-
-----			-----	-----	-----	-----	-----	-----	-----	-----
	IMPROVEMENT OTHER THAN									
	OTHER IMPROVEMENTS	7295								
-----			-----	-----	-----	-----	-----	-----	-----	-----
	IMPROVEMENT OTHER TH									
	MACHINERY AND EQUIPMENT									
	HOUSEHOLD FURN/EQUIP.	7320								
	OFFICE FURN/EQUIP.	7325								
	DATA PROCESSING EQUIP.	7327								
	COMMUNICATION EQUIPMEN	7355								
	OTHER EQUIPMENT	7399								
-----			-----	-----	-----	-----	-----	-----	-----	-----
	MACHINERY AND EQUIPM									
-----			-----	-----	-----	-----	-----	-----	-----	-----
	CAPITAL OUTLAY									
-----			-----	-----	-----	-----	-----	-----	-----	-----
22810	EXPENDITURES		383587	975	130530	252082	50.0	34.0	122,527-	31.9-

CITY OF HATTIESBURG
EXPENDITURE REPORT
ALL FUNDS

6 Months Ending 03/31/16

THIS MONTH ACTUAL	OBJ/SUB		ANNUAL BUDGET	OPEN PO & CONTRACTS	YTD ACTUAL	REMAINING BALANCE	PERCENT PLAN	ACTUAL	PROJECTED OVER/UNDER	...
										%
43743	SALARIES									
	REGULAR WAGES	4000	672670		284643	388027	50.0	42.3	103,384-	15.3-
2543	DISASTER RECOVERY WAGE	4010								
	OVERTIME	4300	30000		14990	15010	50.0	49.9	20-	
	DISASTER RECOVERY OVER	4310								
46287	SALARIES		702670		299633	403037	50.0	42.6	103,404-	14.7-
	EMPLOYEE BENEFITS									
7290	STATE RETIREMENT	4600	110670		47192	63478	50.0	42.6	16,286-	14.7-
3415	F.I.C.A. TAXES	4700	53760		22169	31591	50.0	41.2	9,422-	17.5-
6310	HOSPITALIZATION INS.	4800	114000		43916	70084	50.0	38.5	26,168-	22.9-
	UNEMPLOYMENT BENEFITS	4900	3000		251-	3251	50.0	8.3	2,498-	83.2-
	WORKMAN'S COMPENSATION	4910	2390			2390	50.0		2,390-	100.0-
17016	EMPLOYEE BENEFITS		283820		113027	170793	50.0	39.8	57,766-	20.3-
63302	PERSONAL SERVICES		986490		412660	573830	50.0	41.8	161,169-	16.3-
	OFFICE SUPPLIES									
	PAPER	5003	2200	546	1620	34	50.0	73.6	1,040	47.2
	PRINTED FORMS	5005								
	OTHER EXPENDABLE OFF.S	5010	4000	222	2185	1593	50.0	54.6	370	9.2
	MINOR OFFICE EQUIP/FUR	5020	8300	580	5927	1793	50.0	71.4	3,553	42.8
	MICROFILM SUPPLIES	5030								
	SUBSCRIPTIONS,MAGS,MAP	5050	100			100	50.0		100-	100.0-
	BOOKS	5070								
	COMPUTER SUPPLIES	5080	2000			2000	50.0		2,000-	100.0-
	OFFICE SUPPLIES		16600	1,348	9732	5520	50.0	58.6	2,864	17.2
	OPERATING SUPPLIES									
	FOOD	5115								
	GAS AND OIL	5250	300			300	50.0		300-	100.0-
	WEARING APPAREL	5355	100			100	50.0		100-	100.0-
	MINOR EQUIPMENT	5460	1400			1400	50.0		1,400-	100.0-
	OTHER OPERATING MATL/S	5590	1150		1090	60	50.0	94.7	1,030	89.5
	OTHER OPER.MATL-JAIL G	5591								
	OPERATING SUPPLIES		2950		1090	1860	50.0	36.9	769-	26.0-
	REPAIR & MAINTENANCE SP									
	BUILDING MATERIALS & S	5600								
	MTR VEHICLE REP. PTS/S	5700								
	REPAIR & MAINTENANCE									
	SUPPLIES AND EXPENSES		19550	1,348	10822	7381	50.0	55.3	2,094	10.7
	PROFESSIONAL SERVICES									
	CONSULTANT SERV/SURVEY	6020								
	LEGAL	6025	15000		12950	2050	50.0	86.3	10,899	72.6
	DATA PROCESSING	6035								
	MICROFILM PROCESSING	6037								

843	OTHER PROF-JAIL DIV GR 6048	171400	7936	163464	50.0	4.6	155,527-	90.7-
8720	OTHER PROFESSIONAL SER 6049	150000	139246	10754	50.0	92.8	128,492	85.6
	OTHER PROF-TECHNOLOGY 6049 01	140000	3965	136035	50.0	2.8	132,070-	94.3-
8720	OTHER PROFESSIONAL	290000	143211	146789	50.0	49.3	3,578-	1.2-
9563	PROFESSIONAL SERVICE COMMUNICATIONS	476400	164097	312303	50.0	34.4	148,206-	31.1-
174	TELEPHONE AND TELEGRAP 6060 POSTAGE 6070	1000	1041	41-	50.0	104.1	1,082	108.2
174	COMMUNICATIONS	1000	1041	41-	50.0	104.1	1,082	108.2
3544	TRANSPORTATION TRAVEL EXPENSE 6110	5900	3566	2334	50.0	60.4	1,231	20.8
	TRVL-JAIL DIVERSN GRAN 6118	17100	8019	9081	50.0	46.8	1,062-	6.2-
	FREIGHT 6120							
	MESSENGER/EXPRESS SERV 6130							
3544	TRANSPORTATION ADVERTISING	23000	11586	11414	50.0	50.3	172	.7
	ADVERTISING 6150							
106	ADVERTISING PRINTING AND BINDING	8000	1621	6379	50.0	20.2	4,757-	59.4-
	PRINTING 6200							
	BINDING 6205							
106	PRINTING AND BINDING	8000	1621	6379	50.0	20.2	4,757-	59.4-
	INSURANCE SURETY AND FORGERY BON 6270							
	INSURANCE REPR/MAINT-OUTSIDE LABO							
	BUILDING R&M 6350	200		200	50.0		200-	100.0-
	OFFICE EQUIPMENT R&M 6365	5100	36	5064	50.0	.7	5,028-	98.5-
	REPR/MAINT-OUTSIDE L	5300	36	5264	50.0	.6	5,228-	98.6-
335	RENTALS OFFICE EQUIPMENT RENT 6410	4850	2539	2311	50.0	52.3	228	4.7
	OTHER RENT 6449							
335	RENTALS	4850	2539	2311	50.0	52.3	228	4.7
	OTHER SERVICES & CHARGE							
	COURT COSTS 6710							
	REFUNDS 6835							
	POLICE FINE REFUNDS 6835 PF							
	REFUNDS							
700	DUES AND MEMBERSHIPS 6840	500		500	50.0		500-	100.0-
	REGISTRATION FEE/TUITI 6845	800	700	100	50.0	87.5	600	75.0
	SERVICES NOT SPECIFIED 6999							
700	OTHER SERVICES & CHA	1300	700	600	50.0	53.8	100	7.6
14422	OTHER SERVICES & CHAR	519850	181620	338230	50.0	34.9	156,610-	30.1-
	MACHINERY AND EQUIPMENT							
	OFFICE FURN/EQUIP. 7325							
	DATA PROCESSING EQUIP. 7327							

-----	OTHER EQUIPMENT	7399	-----	-----	-----	-----	-----	-----	-----
-----	MACHINERY AND EQUIPM		-----	-----	-----	-----	-----	-----	-----
-----	CAPITAL OUTLAY		-----	-----	-----	-----	-----	-----	-----
77724	EXPENDITURES		1525890	1,348	605102	919441	50.0 39.6	315,686-	20.6-

CITY OF HATTIESBURG
EXPENDITURE REPORT
ALL FUNDS

6 Months Ending 03/31/16

6017

	CONSULTANT SERV/SURVEY 6020								
	ENTERTAINMENT 6033								
60866	OTHER PROFESSIONAL SER 6049	24750	1,000	95849	23750	50.0		24,750-	100.0-
	OTHER PROF SERV-NLC HE 6049 98	95983		95849	134	50.0	99.8	95,714	99.7
60866	PROFESSIONAL SERVICE	120733	1,000	95849	23884	50.0	79.3	70,964	58.7
391	COMMUNICATIONS								
	TELEPHONE AND TELEGRAP 6060	3500	65	1699	1736	50.0	48.5	101-	2.8-
	POSTAGE 6070								
391	COMMUNICATIONS	3500	65	1699	1736	50.0	48.5	101-	2.8-
	TRANSPORTATION								
636	TRAVEL EXPENSE 6110	20000		5588	14412	50.0	27.9	8,824-	44.1-
	FREIGHT 6120								
209	MESSENGER/EXPRESS SERV 6130	400		209	191	50.0	52.2	17	4.2
845	TRANSPORTATION	20400		5797	14603	50.0	28.4	8,805-	43.1-
	ADVERTISING								
1558	ADVERTISING 6150	24010	2,225	13693	8092	50.0	57.0	3,376	14.0
	ADVERTISING-BC HEALTHY 6151								
	ADVERTISING-SPEC. EVEN 6152								
1724	ADVERTISING-MAYOR'S YO 6153	7500		6120	1380	50.0	81.6	4,740	63.2
	ADVERTISING-USM-ISP 6156	27563		27563	1	50.0	100.0	27,562	99.9
	ADVERTISING-WILLIAM CA 6157	7000		7000		50.0	100.0	7,000	100.0
	ADVERTISING-MS ASSC OF 6158	25000		25000		50.0	100.0	25,000	100.0
3281	ADVERTISING	91073	2,225	79376	9472	50.0	87.1	67,678	74.3
	PRINTING AND BINDING								
	PRINTING 6200	1500		593	907	50.0	39.5	314-	20.9-
	BINDING 6205								
	BLUELINES 6210								
	FILM PROCESSING 6240								
	PRINTING AND BINDING	1500		593	907	50.0	39.5	314-	20.9-
	INSURANCE								
	PUBLIC LIAB/PROPERTY D 6255								
	AUTOMOBILE INSURANCE 6265								
	SURETY AND FORGERY BON 6270								
	OTHER INSURANCE 6299								
	INSURANCE								
213	REPR/MAINT-OUTSIDE LABO								
	OFFICE EQUIPMENT R&M 6365	5000		1024	3976	50.0	20.4	2,951-	59.0-
	HOUSEHOLD EQUIPMENT R& 6370								
	MINOR EQUIPMENT R&M 6382								
	MOTOR VEHICLE EQ. R&M 6384	2000		110	1890	50.0	5.5	1,780-	89.0-
	COMMUNICATION EQ. R&M 6390								
	OTHER REPAIRS AND MAIN 6399								
213	REPR/MAINT-OUTSIDE L	7000		1134	5866	50.0	16.2	4,732-	67.6-
	RENTALS								
	OFFICE EQUIPMENT RENT 6410								
	OTHER RENT 6449								
	RENTALS								
	OTHER SERVICES & CHARGE								
	LATE PAYMENT CHARGE 6705								
410	DUES AND MEMBERSHIPS 6840	3000		1160	1840	50.0	38.6	680-	22.6-
	REGISTRATION FEE/TUITI 6845	6000		2230	3770	50.0	37.1	1,539-	25.6-

SERVICES NOT SPECIFIED 6999

410	OTHER SERVICES & CHA	9000		3390	5610	50.0	37.6	2,220-	24.6-
66007	OTHER SERVICES & CHAR	253206	3,290	187837	62079	50.0	74.1	122,468	48.3
	IMPROVEMENT OTHER THAN OTHER IMPROVEMENTS	7295							
	IMPROVEMENT OTHER TH MACHINERY AND EQUIPMENT								
	HOUSEHOLD FURN/EQUIP. 7320								
	OFFICE FURN/EQUIP. 7325	2000		1839	161	50.0	91.9	1,678	83.9
	DATA PROCESSING EQUIP. 7327								
	COMMUNICATION EQUIPMEN 7355								
	OTHER EQUIPMENT 7399	1700			1700	50.0		1,700-	100.0-
	MACHINERY AND EQUIPM	3700		1839	1861	50.0	49.7	22-	.5-
	VEHICLES								
	AUTOMOBILES 7400								
	VEHICLES								
	CAPITAL OUTLAY	3700		1839	1861	50.0	49.7	22-	.5-
106720	EXPENDITURES	856543	3,689	479852	373002	50.0	56.0	103,160	12.0

001030 - GENERAL FUND-ELECTIONS

CITY OF HATTIESBURG

EXPENDITURE REPORT

ALL FUNDS

6 Months Ending 03/31/16

THIS MONTH ACTUAL	OBJ/SUB	ANNUAL BUDGET	OPEN PO & CONTRACTS	YTD ACTUAL	REMAINING BALANCE	PERCENT PLAN ACTUAL	PROJECTED.... OVER/UNDER %
SALARIES							
	REGULAR WAGES	4000					
	OVERTIME	4300					

SALARIES							
EMPLOYEE BENEFITS							
	STATE RETIREMENT	4600					
	F.I.C.A. TAXES	4700					
	HOSPITALIZATION INS.	4800					
	UNEMPLOYMENT BENEFITS	4900					
	WORKMAN'S COMPENSATION	4910					

EMPLOYEE BENEFITS							

PERSONAL SERVICES							
OFFICE SUPPLIES							
	PAPER	5003					
	PRINTED FORMS	5005					
	OTHER EXPENDABLE OFF.S	5010					

OFFICE SUPPLIES							
OPERATING SUPPLIES							
	MINOR EQUIPMENT	5460					
	OTHER OPERATING MATL/S	5590					

OPERATING SUPPLIES							
REPAIR & MAINTENANCE SP							
	OTHER REPAIR/MAINT. SP	5990					

REPAIR & MAINTENANCE							

SUPPLIES AND EXPENSES							
PROFESSIONAL SERVICES							
	LEGAL	6025					
	DATA PROCESSING	6035					
	OTHER PROFESSIONAL SER	6049					

PROFESSIONAL SERVICE							
COMMUNICATIONS							
	POSTAGE	6070					

COMMUNICATIONS							
TRANSPORTATION							
	FREIGHT	6120					
	MESSENGER/EXPRESS SERV	6130					

TRANSPORTATION							
ADVERTISING							
	ADVERTISING	6150					

-----	ADVERTISING	-----	-----	-----	-----	-----	-----	-----
	PRINTING AND BINDING							
	PRINTING 6200							
	BINDING 6205							
-----		-----	-----	-----	-----	-----	-----	-----
	PRINTING AND BINDING							
	REPR/MAINT-OUTSIDE LABO							
	OFFICE EQUIPMENT R&M 6365							
	OTHER REPAIRS AND MAIN 6399							
-----		-----	-----	-----	-----	-----	-----	-----
	REPR/MAINT-OUTSIDE L							
	RENTALS							
	BUILDING RENT 6405							
	OFFICE EQUIPMENT RENT 6410							
-----		-----	-----	-----	-----	-----	-----	-----
	RENTALS							
	OTHER SERVICES & CHARGE							
	SERVICES NOT SPECIFIED 6999							
-----		-----	-----	-----	-----	-----	-----	-----
	OTHER SERVICES & CHA							
-----		-----	-----	-----	-----	-----	-----	-----
	OTHER SERVICES & CHAR							
-----		-----	-----	-----	-----	-----	-----	-----
	MACHINERY AND EQUIPMENT							
	OFFICE FURN/EQUIP. 7325							
	OTHER EQUIPMENT 7399							
-----		-----	-----	-----	-----	-----	-----	-----
	MACHINERY AND EQUIPM							
-----		-----	-----	-----	-----	-----	-----	-----
	CAPITAL OUTLAY							
-----		-----	-----	-----	-----	-----	-----	-----
	EXPENDITURES							

001040 - GENERAL FUND-MUNICIPAL CLERK

CITY OF HATTIESBURG

EXPENDITURE REPORT

ALL FUNDS

6 Months Ending 03/31/16

THIS MONTH ACTUAL	OBJ/SUB	ANNUAL BUDGET	OPEN PO & CONTRACTS	YTD ACTUAL	REMAINING BALANCE	PERCENT PLAN ACTUAL	PROJECTED.... OVER/UNDER	%
7837	SALARIES							
	REGULAR WAGES 4000	118500		50589	67911	50.0 42.6	17,322-	14.6-
	DISASTER RECOVERY WAGE 4010							
	OVERTIME 4300			2620	2620-		5,240	
	DISASTER RECOVERY OVER 4310							
7837	SALARIES	118500		53209	65291	50.0 44.9	12,081-	10.1-
	EMPLOYEE BENEFITS							
1234	STATE RETIREMENT 4600	18670		8380	10290	50.0 44.8	1,909-	10.2-
570	F.I.C.A. TAXES 4700	9070		3890	5180	50.0 42.8	1,290-	14.2-
1800	HOSPITALIZATION INS. 4800	24000		13052	10948	50.0 54.3	2,103	8.7
	UNEMPLOYMENT BENEFITS 4900							
	WORKMAN'S COMPENSATION 4910	410			410	50.0	410-	100.0-
3604	EMPLOYEE BENEFITS	52150		25322	26828	50.0 48.5	1,506-	2.8-
11442	PERSONAL SERVICES	170650		78531	92119	50.0 46.0	13,588-	7.9-
	OFFICE SUPPLIES							
	PAPER 5003							
	PRINTED FORMS 5005							
596	OTHER EXPENDABLE OFF.S 5010	2889		1383	1506	50.0 47.8	123-	4.2-
	MINOR OFFICE EQUIP/FUR 5020	1127		427	700	50.0 37.8	272-	24.1-
	MICROFILM SUPPLIES 5030	470			470	50.0	470-	100.0-
	SUBSCRIPTIONS,MAGS,MAP 5050	330			330	50.0	330-	100.0-
	BOOKS 5070							
	COMPUTER SUPPLIES 5080							
596	OFFICE SUPPLIES	4816		1810	3006	50.0 37.5	1,195-	24.8-
	OPERATING SUPPLIES							
	FOOD 5115							
	GAS AND OIL 5250							
	MINOR EQUIPMENT 5460							
	OTHER OPERATING MATL/S 5590							
	OPERATING SUPPLIES							
596	SUPPLIES AND EXPENSES	4816		1810	3006	50.0 37.5	1,195-	24.8-
	PROFESSIONAL SERVICES							
	CONSULTANT SERV/SURVEY 6020							
	ABSTRACTING & RECORDIN 6023	1500			1500	50.0	1,500-	100.0-
	LEGAL 6025							
	DATA PROCESSING 6035							
	MICROFILM PROCESSING 6037							
	OTHER PROFESSIONAL SER 6049	300			300	50.0	300-	100.0-
	PROFESSIONAL SERVICE	1800			1800	50.0	1,800-	100.0-
	COMMUNICATIONS							
	TELEPHONE AND TELEGRAP 6060							
	POSTAGE 6070							

-----	COMMUNICATIONS	-----	-----	-----	-----	-----	-----	-----	-----
	TRANSPORTATION								
	TRAVEL EXPENSE 6110								
	FREIGHT 6120								
	MESSENGER/EXPRESS SERV 6130	75			75	50.0		75-	100.0-
-----		-----	-----	-----	-----	-----	-----	-----	-----
	TRANSPORTATION	75			75	50.0		75-	100.0-
	ADVERTISING								
2134	ADVERTISING 6150	16000		11580	4420	50.0	72.3	7,160	44.7
	ORDINANCE EXPENSE 6160	3000			3000	50.0		3,000-	100.0-
-----		-----	-----	-----	-----	-----	-----	-----	-----
2134	ADVERTISING	19000		11580	7420	50.0	60.9	4,160	21.8
	PRINTING AND BINDING								
	PRINTING 6200	1600			1600	50.0		1,600-	100.0-
	BINDING 6205								
-----		-----	-----	-----	-----	-----	-----	-----	-----
	PRINTING AND BINDING	1600			1600	50.0		1,600-	100.0-
	INSURANCE								
	SURETY AND FORGERY BON 6270								
-----		-----	-----	-----	-----	-----	-----	-----	-----
	INSURANCE								
	REPR/MAINT-OUTSIDE LABO								
390	OFFICE EQUIPMENT R&M 6365	3700		1490	2210	50.0	40.2	720-	19.4-
	DISINFECT./EXTERMINATI 6394	1000		390	610	50.0	39.0	220-	22.0-
	OTHER REPAIRS AND MAIN 6399								
-----		-----	-----	-----	-----	-----	-----	-----	-----
390	REPR/MAINT-OUTSIDE L	4700		1880	2820	50.0	40.0	940-	20.0-
	RENTALS								
	OFFICE EQUIPMENT RENT 6410								
-----		-----	-----	-----	-----	-----	-----	-----	-----
	RENTALS								
	OTHER SERVICES & CHARGE								
	DUES AND MEMBERSHIPS 6840								
	REGISTRATION FEE/TUITI 6845								
	SERVICES NOT SPECIFIED 6999	1000			1000	50.0		1,000-	100.0-
-----		-----	-----	-----	-----	-----	-----	-----	-----
	OTHER SERVICES & CHA	1000			1000	50.0		1,000-	100.0-
-----		-----	-----	-----	-----	-----	-----	-----	-----
2524	OTHER SERVICES & CHAR	28175		13460	14715	50.0	47.7	1,255-	4.4-
-----		-----	-----	-----	-----	-----	-----	-----	-----
	MACHINERY AND EQUIPMENT								
	OFFICE FURN/EQUIP. 7325								
	DATA PROCESSING EQUIP. 7327								
	OTHER EQUIPMENT 7399								
-----		-----	-----	-----	-----	-----	-----	-----	-----
	MACHINERY AND EQUIPM								
-----		-----	-----	-----	-----	-----	-----	-----	-----
	CAPITAL OUTLAY								
-----		-----	-----	-----	-----	-----	-----	-----	-----
14561	EXPENDITURES	203641		93801	109840	50.0	46.0	16,039-	7.8-

PROFESSIONAL SERVICE
COMMUNICATIONS
TELEPHONE AND TELEGRAP 6060
POSTAGE 6070

COMMUNICATIONS
TRANSPORTATION
TRAVEL EXPENSE 6110
FREIGHT 6120
MESSENGER/EXPRESS SERV 6130

TRANSPORTATION
ADVERTISING
ADVERTISING 6150

ADVERTISING
PRINTING AND BINDING
PRINTING 6200
BINDING 6205
BLUELINES 6210

PRINTING AND BINDING
INSURANCE
AUTOMOBILE INSURANCE 6265
SURETY AND FORGERY BON 6270

INSURANCE
REPR/MAINT-OUTSIDE LABO
BUILDING R&M 6350
OFFICE EQUIPMENT R&M 6365
MOTOR VEHICLE EQ. R&M 6384
COMMUNICATION EQ. R&M 6390
OTHER REPAIRS AND MAIN 6399

REPR/MAINT-OUTSIDE L
RENTALS
OFFICE EQUIPMENT RENT 6410

RENTALS
OTHER SERVICES & CHARGE
REFUNDS 6835
PRIVILEGE LICENSE REF 6835 PL

REFUNDS
DUES AND MEMBERSHIPS 6840
REGISTRATION FEE/TUITI 6845
SERVICES NOT SPECIFIED 6999

OTHER SERVICES & CHA

OTHER SERVICES & CHAR

MACHINERY AND EQUIPMENT
HOUSEHOLD FURN/EQUIP. 7320
OFFICE FURN/EQUIP. 7325
DATA PROCESSING EQUIP. 7327
COMMUNICATION EQUIPMEN 7355
OTHER EQUIPMENT 7399

MACHINERY AND EQUIPM

VEHICLES

AUTOMOBILES 7400

VEHICLES

CAPITAL OUTLAY

EXPENDITURES

001042 - GENERAL FUND-ACCOUNTING DIV.

CITY OF HATTIESBURG
EXPENDITURE REPORT
ALL FUNDS

6 Months Ending 03/31/16

THIS MONTH ACTUAL	OBJ/SUB	ANNUAL BUDGET	OPEN PO & CONTRACTS	YTD ACTUAL	REMAINING BALANCE	PERCENT PLAN	ACTUAL	PROJECTED.... OVER/UNDER	%
	SALARIES								
12997	REGULAR WAGES 4000	174711		88896	85815	50.0	50.8	3,081	1.7
	DISASTER RECOVERY WAGE 4010								
4	OVERTIME 4300			4	4-			8	
	DISASTER RECOVERY OVER 4310								
13001	SALARIES	174711		88900	85811	50.0	50.8	3,089	1.7
	EMPLOYEE BENEFITS								
2048	STATE RETIREMENT 4600	27519		14002	13517	50.0	50.8	485	1.7
987	F.I.C.A. TAXES 4700	13609		6758	6851	50.0	49.6	93-	.6-
2250	HOSPITALIZATION INS. 4800	30000		15302	14698	50.0	51.0	603	2.0
	UNEMPLOYMENT BENEFITS 4900								
	WORKMAN'S COMPENSATION 4910	745			745	50.0		745-	100.0-
5284	EMPLOYEE BENEFITS	71873		36061	35812	50.0	50.1	249	.3
18286	PERSONAL SERVICES	246584		124961	121623	50.0	50.6	3,337	1.3
	OFFICE SUPPLIES								
	PAPER 5003	450		72	378	50.0	16.0	306-	68.0-
	PRINTED FORMS 5005								
	OTHER EXPENDABLE OFF.S 5010	1650		944	706	50.0	57.2	237	14.3
	MINOR OFFICE EQUIP/FUR 5020	959		879	80	50.0	91.6	799	83.3
	MICROFILM SUPPLIES 5030								
	SUBSCRIPTIONS,MAGS,MAP 5050								
	BOOKS 5070								
	COMPUTER SUPPLIES 5080	800		530	270	50.0	66.2	259	32.3
	OFFICE SUPPLIES	3859		2425	1434	50.0	62.8	991	25.6
	OPERATING SUPPLIES								
	CLEANING/JANITORIAL SP 5100	800		294	506	50.0	36.7	212-	26.5-
	MINOR EQUIPMENT 5460								
	OTHER OPERATING MATL/S 5590								
	OPERATING SUPPLIES	800		294	506	50.0	36.7	212-	26.5-
	REPAIR & MAINTENANCE SP								
	BUILDING MATERIALS & S 5600								
	MINOR COMPUTER EQUIP. 5800	858			858	50.0		858-	100.0-
	OTHER REPAIR/MAINT. SP 5990								
	REPAIR & MAINTENANCE	858			858	50.0		858-	100.0-
	SUPPLIES AND EXPENSES	5517		2719	2798	50.0	49.2	78-	1.4-
	PROFESSIONAL SERVICES								
	CONSULTANT SERV/SURVEY 6020								
	DATA PROCESSING 6035								
	MICROFILM PROCESSING 6037								
309	OTHER PROFESSIONAL SER 6049	1500		309	1191	50.0	20.6	882-	58.8-
309	PROFESSIONAL SERVICE	1500		309	1191	50.0	20.6	882-	58.8-

12	COMMUNICATIONS								
	TELEPHONE AND TELEGRAP 6060	190		72	118	50.0	37.8	46-	24.2-
	POSTAGE 6070								
12	COMMUNICATIONS	190		72	118	50.0	37.8	46-	24.2-
	TRANSPORTATION								
	TRAVEL EXPENSE 6110								
	FREIGHT 6120	30			30	50.0		30-	100.0-
	MESSENGER/EXPRESS SERV 6130								
	TRANSPORTATION	30			30	50.0		30-	100.0-
	ADVERTISING								
	ADVERTISING 6150								
	ADVERTISING								
	PRINTING AND BINDING								
270	PRINTING 6200	600		270	330	50.0	45.0	60-	10.0-
	BINDING 6205								
270	PRINTING AND BINDING	600		270	330	50.0	45.0	60-	10.0-
	INSURANCE								
	SURETY AND FORGERY BON 6270								
	INSURANCE								
	REPR/MAINT-OUTSIDE LABO								
	BUILDING R&M 6350								
	OFFICE EQUIPMENT R&M 6365								
	OTHER REPAIRS AND MAIN 6399	700			700	50.0		700-	100.0-
	REPR/MAINT-OUTSIDE L	700			700	50.0		700-	100.0-
	RENTALS								
	OFFICE EQUIPMENT RENT 6410								
	OTHER RENT 6449								
	RENTALS								
	OTHER SERVICES & CHARGE								
	DUES AND MEMBERSHIPS 6840								
	REGISTRATION FEE/TUITI 6845								
	SERVICES NOT SPECIFIED 6999								
	OTHER SERVICES & CHA								
591	OTHER SERVICES & CHAR	3020		651	2369	50.0	21.5	1,718-	56.8-
	MACHINERY AND EQUIPMENT								
	OFFICE FURN/EQUIP. 7325								
	DATA PROCESSING EQUIP. 7327								
	OTHER EQUIPMENT 7399								
	MACHINERY AND EQUIPM								
	CAPITAL OUTLAY								
18877	EXPENDITURES	255121		128332	126789	50.0	50.3	1,543	.6

-----	TRANSPORTATION	-----	-----	-----	-----	-----	-----	-----	-----
-----	ADVERTISING	-----	-----	-----	-----	-----	-----	-----	-----
-----	ADVERTISING 6150	-----	-----	-----	-----	-----	-----	-----	-----
-----	ADVERTISING	-----	-----	-----	-----	-----	-----	-----	-----
-----	PRINTING AND BINDING	-----	-----	-----	-----	-----	-----	-----	-----
-----	PRINTING 6200	-----	-----	-----	-----	-----	-----	-----	-----
-----	BINDING 6205	-----	-----	-----	-----	-----	-----	-----	-----
-----	PRINTING AND BINDING	-----	-----	-----	-----	-----	-----	-----	-----
-----	INSURANCE	-----	-----	-----	-----	-----	-----	-----	-----
-----	SURETY AND FORGERY BON 6270	-----	-----	-----	-----	-----	-----	-----	-----
-----	INSURANCE	-----	-----	-----	-----	-----	-----	-----	-----
310	REPR/MAINT-OUTSIDE LABO	-----	-----	-----	-----	-----	-----	-----	-----
-----	OFFICE EQUIPMENT R&M 6365	1280	-----	463	817	50.0	36.1	353-	27.5-
-----	OTHER REPAIRS AND MAIN 6399	-----	-----	-----	-----	-----	-----	-----	-----
310	REPR/MAINT-OUTSIDE L	1280	-----	463	817	50.0	36.1	353-	27.5-
-----	RENTALS	-----	-----	-----	-----	-----	-----	-----	-----
-----	OFFICE EQUIPMENT RENT 6410	-----	-----	-----	-----	-----	-----	-----	-----
-----	RENTALS	-----	-----	-----	-----	-----	-----	-----	-----
-----	OTHER SERVICES & CHARGE	-----	-----	-----	-----	-----	-----	-----	-----
-----	DUES AND MEMBERSHIPS 6840	200	-----	195	5	50.0	97.5	190	95.0
-----	REGISTRATION FEE/TUITI 6845	-----	-----	-----	-----	-----	-----	-----	-----
-----	SERVICES NOT SPECIFIED 6999	-----	-----	-----	-----	-----	-----	-----	-----
-----	OTHER SERVICES & CHA	200	-----	195	5	50.0	97.5	190	95.0
310	OTHER SERVICES & CHAR	1480	-----	658	822	50.0	44.4	163-	11.0-
-----	BUILDING/BLD IMPROVEMEN	-----	-----	-----	-----	-----	-----	-----	-----
-----	BUILDING IMPROVEMENTS 7150	-----	-----	-----	-----	-----	-----	-----	-----
-----	OFFICE IMPROVEMENTS 7150 23	-----	-----	-----	-----	-----	-----	-----	-----
-----	BUILDING IMPROVEMEN	-----	-----	-----	-----	-----	-----	-----	-----
-----	BUILDING/BLD IMPROVE	-----	-----	-----	-----	-----	-----	-----	-----
-----	MACHINERY AND EQUIPMENT	-----	-----	-----	-----	-----	-----	-----	-----
-----	OFFICE FURN/EQUIP. 7325	-----	-----	-----	-----	-----	-----	-----	-----
-----	DATA PROCESSING EQUIP. 7327	-----	-----	-----	-----	-----	-----	-----	-----
-----	OTHER EQUIPMENT 7399	-----	-----	-----	-----	-----	-----	-----	-----
-----	MACHINERY AND EQUIPM	-----	-----	-----	-----	-----	-----	-----	-----
-----	CAPITAL OUTLAY	-----	-----	-----	-----	-----	-----	-----	-----
13132	EXPENDITURES	168444	-----	76942	91502	50.0	45.6	14,559-	8.6-

CITY OF HATTIESBURG
EXPENDITURE REPORT
ALL FUNDS
6 Months Ending 03/31/16

THIS MONTH ACTUAL		OBJ/SUB	ANNUAL BUDGET	OPEN PO & CONTRACTS	YTD ACTUAL	REMAINING BALANCE	PERCENT PLAN ACTUAL	PROJECTED.... OVER/UNDER	%
	SALARIES								
5923	REGULAR WAGES	4000	77000		38500	38500	50.0 50.0		
	OVERTIME	4300							
5923	SALARIES		77000		38500	38500	50.0 50.0		
	EMPLOYEE BENEFITS								
933	STATE RETIREMENT	4600	12130		6064	6066	50.0 49.9	1-	
452	F.I.C.A. TAXES	4700	5900		2939	2961	50.0 49.8	22-	.3-
450	HOSPITALIZATION INS.	4800	6000		3138	2862	50.0 52.3	276	4.6
	UNEMPLOYMENT BENEFITS	4900							
	WORKMAN'S COMPENSATION	4910	255			255	50.0	255-	100.0-
1835	EMPLOYEE BENEFITS		24285		12141	12144	50.0 49.9	3-	
7758	PERSONAL SERVICES		101285		50641	50644	50.0 49.9	2-	
	OFFICE SUPPLIES								
	PAPER	5003							
	PRINTED FORMS	5005							
	OTHER EXPENDABLE OFF.S	5010							
	MINOR OFFICE EQUIP/FUR	5020							
	BOOKS	5070							
	OTHER OPERATING MATL/S	5590							
	OFFICE SUPPLIES								
	SUPPLIES AND EXPENSES								
	PROFESSIONAL SERVICES								
	LEGAL	6025	7000		2000	5000	50.0 28.5	3,000-	42.8-
	OTHER PROFESSIONAL SER	6049							
	PROFESSIONAL SERVICE		7000		2000	5000	50.0 28.5	3,000-	42.8-
	COMMUNICATIONS								
	TELEPHONE AND TELEGRAP	6060							
	POSTAGE	6070							
	COMMUNICATIONS								
	TRANSPORTATION								
	TRAVEL EXPENSE	6110	1000		377	623	50.0 37.7	246-	24.6-
	TRANSPORTATION		1000		377	623	50.0 37.7	246-	24.6-
	PRINTING AND BINDING								
	PRINTING	6200							
	PRINTING AND BINDING								
	OTHER SERVICES & CHARGE								
	COURT COSTS	6710	100			100	50.0	100-	100.0-
	DUES AND MEMBERSHIPS	6840	500			500	50.0	500-	100.0-
	REGISTRATION FEE/TUITI	6845	500		185	315	50.0 37.0	130-	26.0-

-----	OTHER SERVICES & CHA	1100	-----	185	915	50.0	16.8	730-	66.3-
-----	OTHER SERVICES & CHAR	9100	-----	2562	6538	50.0	28.1	3,976-	43.6-
-----	MACHINERY AND EQUIPMENT	-----	-----	-----	-----	-----	-----	-----	-----
-----	CAPITAL OUTLAY	-----	-----	-----	-----	-----	-----	-----	-----
7758	EXPENDITURES	110385	-----	53203	57182	50.0	48.1	3,978-	3.6-

001080 - GENERAL FUND-HUMAN RESOURCES

CITY OF HATTIESBURG
EXPENDITURE REPORT
ALL FUNDS

6 Months Ending 03/31/16

THIS MONTH ACTUAL	OBJ/SUB	ANNUAL BUDGET	OPEN PO & CONTRACTS	YTD ACTUAL	REMAINING BALANCE	PERCENT PLAN	ACTUAL	PROJECTED.... OVER/UNDER	%
10174	SALARIES								
	REGULAR WAGES 4000	132264		66131	66133	50.0	49.9	2-	
	DISASTER RECOVERY WAGE 4010								
	OVERTIME 4300								
	DISASTER RECOVERY OVER 4310								
10174	SALARIES	132264		66131	66133	50.0	49.9	2-	
	EMPLOYEE BENEFITS								
1602	STATE RETIREMENT 4600	20840		10416	10424	50.0	49.9	8-	
746	F.I.C.A. TAXES 4700	10120		4866	5254	50.0	48.0	388-	3.8-
1350	HOSPITALIZATION INS. 4800	18000		9414	8586	50.0	52.3	828	4.6
	UNEMPLOYMENT BENEFITS 4900								
	WORKMAN'S COMPENSATION 4910	530			530	50.0		530-	100.0-
3698	EMPLOYEE BENEFITS	49490		24695	24795	50.0	49.8	100-	.2-
13872	PERSONAL SERVICES	181754		90827	90927	50.0	49.9	100-	
	OFFICE SUPPLIES								
	PAPER 5003	1000		420	580	50.0	42.0	160-	16.0-
	PRINTED FORMS 5005	1220	365	246	609	50.0	20.1	728-	59.6-
	OTHER EXPENDABLE OFF.S 5010	350		350		50.0	100.0	349	99.7
	MINOR OFFICE EQUIP/FUR 5020	500			500	50.0		500-	100.0-
	SUBSCRIPTIONS,MAGS,MAP 5050	500		299	201	50.0	59.8	97	19.4
	BOOKS 5070	221		100	121	50.0	45.2	20-	9.0-
	COMPUTER SUPPLIES 5080	3600	3,563		38	50.0		3,600-	100.0-
	OFFICE SUPPLIES	7391	3,928	1415	2048	50.0	19.1	4,561-	61.7-
	OPERATING SUPPLIES								
	MINOR EQUIPMENT 5460								
	OTHER OPERATING MATL/S 5590								
	OPERATING SUPPLIES								
	SUPPLIES AND EXPENSES	7391	3,928	1415	2048	50.0	19.1	4,561-	61.7-
	PROFESSIONAL SERVICES								
	CONSULTANT SERV/SURVEY 6020								
	OTHER PROFESSIONAL SER 6049								
	PROFESSIONAL SERVICE								
	COMMUNICATIONS								
13	TELEPHONE AND TELEGRAP 6060	100		75	25	50.0	75.0	50	50.0
	POSTAGE 6070	20			20	50.0		20-	100.0-
13	COMMUNICATIONS	120		75	45	50.0	62.5	30	25.0
	TRANSPORTATION								
	TRAVEL EXPENSE 6110								
	FREIGHT 6120								
	MESSENGER/EXPRESS SERV 6130								

	TRANSPORTATION								
	ADVERTISING								
	ADVERTISING 6150								
-----		-----	-----	-----	-----	-----	-----	-----	-----
	ADVERTISING								
	PRINTING AND BINDING								
	PRINTING 6200	1000		45	955	50.0	4.5	910-	91.0-
	BINDING 6205								
-----		-----	-----	-----	-----	-----	-----	-----	-----
	PRINTING AND BINDING	1000		45	955	50.0	4.5	910-	91.0-
	INSURANCE								
	SURETY AND FORGERY BON 6270								
-----		-----	-----	-----	-----	-----	-----	-----	-----
	INSURANCE								
	REPR/MAINT-OUTSIDE LABO								
	BUILDING R&M 6350								
336	OFFICE EQUIPMENT R&M 6365	5075		1762	3313	50.0	34.7	1,550-	30.5-
-----		-----	-----	-----	-----	-----	-----	-----	-----
336	REPR/MAINT-OUTSIDE L	5075		1762	3313	50.0	34.7	1,550-	30.5-
	OTHER SERVICES & CHARGE								
	DUES AND MEMBERSHIPS 6840	200			200	50.0		200-	100.0-
	REGISTRATION FEE/TUITI 6845								
	SERVICES NOT SPECIFIED 6999								
-----		-----	-----	-----	-----	-----	-----	-----	-----
	OTHER SERVICES & CHA	200			200	50.0		200-	100.0-
-----		-----	-----	-----	-----	-----	-----	-----	-----
348	OTHER SERVICES & CHAR	6395		1883	4512	50.0	29.4	2,629-	41.1-
-----		-----	-----	-----	-----	-----	-----	-----	-----
	MACHINERY AND EQUIPMENT								
	OFFICE FURN/EQUIP. 7325								
	DATA PROCESSING EQUIP. 7327								
-----		-----	-----	-----	-----	-----	-----	-----	-----
	MACHINERY AND EQUIPM								
-----		-----	-----	-----	-----	-----	-----	-----	-----
	CAPITAL OUTLAY								
-----		-----	-----	-----	-----	-----	-----	-----	-----
14220	EXPENDITURES	195540	3,928	94124	97488	50.0	48.1	7,292-	3.7-

001081 - GENERAL FUND-LOSS CONTROL

CITY OF HATTIESBURG
EXPENDITURE REPORT
ALL FUNDS

6 Months Ending 03/31/16

THIS MONTH ACTUAL	OBJ/SUB	ANNUAL BUDGET	OPEN PO & CONTRACTS	YTD ACTUAL	REMAINING BALANCE	PERCENT PLAN ACTUAL	PROJECTED.... OVER/UNDER	%
6045	SALARIES							
	REGULAR WAGES 4000	78587		39294	39293	50.0 50.0	1	
	DISASTER RECOVERY WAGE 4010							
	OVERTIME 4300							
	DISASTER RECOVERY OVER 4310							
6045	SALARIES	78587		39294	39293	50.0 50.0	1	
	EMPLOYEE BENEFITS							
952	STATE RETIREMENT 4600	12380		6189	6191	50.0 49.9	2-	
436	F.I.C.A. TAXES 4700	6020		2846	3174	50.0 47.2	328-	5.4-
900	HOSPITALIZATION INS. 4800	12000		6276	5724	50.0 52.3	552	4.6
	UNEMPLOYMENT BENEFITS 4900							
	WORKMAN'S COMPENSATION 4910	940			940	50.0	940-	100.0-
2288	EMPLOYEE BENEFITS	31340		15311	16029	50.0 48.8	718-	2.2-
8333	PERSONAL SERVICES	109927		54605	55322	50.0 49.6	717-	.6-
	OFFICE SUPPLIES							
	PAPER 5003							
	PRINTED FORMS 5005	388			388	50.0	388-	100.0-
	OTHER EXPENDABLE OFF.S 5010	955	247	340	367	50.0 35.6	274-	28.6-
	MINOR OFFICE EQUIP/FUR 5020	300			300	50.0	300-	100.0-
	PHOTO SUPPLIES 5040	185		16	169	50.0 8.6	152-	82.1-
	SUBSCRIPTIONS,MAGS,MAP 5050	305		105	200	50.0 34.4	95-	31.1-
	BOOKS 5070							
	COMPUTER SUPPLIES 5080							
	OFFICE SUPPLIES	2133	247	461	1424	50.0 21.6	1,211-	56.7-
	OPERATING SUPPLIES							
	CLEANING/JANITORIAL SP 5100							
	HOUSEHOLD SUPPLIES 5110							
	MEDICAL SUPPLIES 5120	150			150	50.0	150-	100.0-
126	GAS AND OIL 5250	4000		647	3353	50.0 16.1	2,706-	67.6-
	LUBRICANTS 5255							
	WEARING APPAREL 5355	300			300	50.0	300-	100.0-
	MINOR EQUIPMENT 5460	500			500	50.0	500-	100.0-
	OTHER OPERATING MATL/S 5590							
126	OPERATING SUPPLIES	4950		647	4303	50.0 13.0	3,656-	73.8-
	REPAIR & MAINTENANCE SP							
	BUILDING MATERIALS & S 5600							
	MTR VEHICLE REP. PTS/S 5700	1107			1107	50.0	1,107-	100.0-
	COMMUNICATION REPAIR P 5750							
	OTHER REPAIR/MAINT. SP 5990							
	REPAIR & MAINTENANCE	1107			1107	50.0	1,107-	100.0-
126	SUPPLIES AND EXPENSES	8190	247	1108	6835	50.0 13.5	5,973-	72.9-
	COMMUNICATIONS							

50	TELEPHONE AND TELEGRAP POSTAGE	6060 6070	760	298	462	50.0	39.2	163-	21.4-
50	COMMUNICATIONS		760	298	462	50.0	39.2	163-	21.4-
	TRANSPORTATION								
	TRAVEL EXPENSE	6110							
	FREIGHT	6120							
	MESSENGER/EXPRESS SERV	6130							
	TRANSPORTATION								
	ADVERTISING								
	ADVERTISING	6150							
	ADVERTISING								
	PRINTING AND BINDING								
	PRINTING	6200							
	FILM PROCESSING	6240							
	PRINTING AND BINDING								
	INSURANCE								
	AUTOMOBILE INSURANCE	6265							
	SURETY AND FORGERY BON	6270							
	INSURANCE								
	REPR/MAINT-OUTSIDE LABO								
	OFFICE EQUIPMENT R&M	6365							
	HOUSEHOLD EQUIPMENT R&	6370							
	MOTOR VEHICLE EQ. R&M	6384	300		300	50.0		300-	100.0-
	COMMUNICATION EQ. R&M	6390							
	CLEANING AND PAINTING	6392							
	OTHER REPAIRS AND MAIN	6399	1800	1735	65	50.0	96.3	1,670	92.7
	REPR/MAINT-OUTSIDE L		2100	1735	365	50.0	82.6	1,370	65.2
	RENTALS								
	OTHER RENT	6449							
	RENTALS								
	OTHER SERVICES & CHARGE								
	DUES AND MEMBERSHIPS	6840							
	REGISTRATION FEE/TUITI	6845							
	SERVICES NOT SPECIFIED	6999							
	OTHER SERVICES & CHA								
50	OTHER SERVICES & CHAR		2860	2032	828	50.0	71.0	1,204	42.0
	MACHINERY AND EQUIPMENT								
	OFFICE FURN/EQUIP.	7325							
	DATA PROCESSING EQUIP.	7327							
	COMMUNICATION EQUIPMEN	7355							
	OTHER EQUIPMENT	7399							
	MACHINERY AND EQUIPM								
	VEHICLES								
	AUTOMOBILES	7400							
	VEHICLES								
	CAPITAL OUTLAY								

-----		-----	-----	-----	-----	-----	-----	-----	-----
8509	EXPENDITURES	120977	247	57745	62984	50.0	47.7	5,486-	4.5-

001090 - GENERAL FUND-URBAN DEVELOPMT

CITY OF HATTIESBURG
EXPENDITURE REPORT
ALL FUNDS

6 Months Ending 03/31/16

THIS MONTH ACTUAL	OBJ/SUB	ANNUAL BUDGET	OPEN PO & CONTRACTS	YTD ACTUAL	REMAINING BALANCE	PERCENT PLAN	ACTUAL	PROJECTED.... OVER/UNDER	%
27052	SALARIES								
	REGULAR WAGES 4000	378795		162697	216098	50.0	42.9	53,400-	14.0-
	DISASTER RECOVERY WAGE 4010								
	OVERTIME 4300								
	DISASTER RECOVERY OVER 4310								
27052	SALARIES	378795		162697	216098	50.0	42.9	53,400-	14.0-
	EMPLOYEE BENEFITS								
4261	STATE RETIREMENT 4600	59660		25625	34035	50.0	42.9	8,410-	14.0-
1996	F.I.C.A. TAXES 4700	28981		11976	17005	50.0	41.3	5,029-	17.3-
3600	HOSPITALIZATION INS. 4800	66000		27566	38434	50.0	41.7	10,868-	16.4-
	UNEMPLOYMENT BENEFITS 4900								
	WORKMAN'S COMPENSATION 4910	3820			3820	50.0		3,820-	100.0-
9857	EMPLOYEE BENEFITS	158461		65167	93294	50.0	41.1	28,126-	17.7-
36908	PERSONAL SERVICES	537256		227864	309392	50.0	42.4	81,528-	15.1-
	OFFICE SUPPLIES								
	PAPER 5003	700		607	93	50.0	86.7	514	73.4
	PRINTED FORMS 5005								
496	OTHER EXPENDABLE OFF.S 5010	3410		1340	2070	50.0	39.2	730-	21.4-
850	N.I.P. SUPPLIES 5011	12495		6310	6185	50.0	50.5	125	1.0
	CITIZENS CORPS GRANT S 5012								
	MIDTOWN STUDY GRANT SU 5013								
	NLC HEALTH OUTREACH SU 5014	2000			2000	50.0		2,000-	100.0-
	DOLLARWISE GRANT/CONF 5015								
	MINOR OFFICE EQUIP/FUR 5020	1700	370	385	945	50.0	22.6	929-	54.6-
	PHOTO SUPPLIES 5040								
	SUBSCRIPTIONS,MAGS,MAP 5050								
	BOOKS 5070	1214		100	1114	50.0	8.2	1,013-	83.4-
974	COMPUTER SUPPLIES 5080	1539		1350	189	50.0	87.7	1,161	75.4
2320	OFFICE SUPPLIES	23058	370	10092	12596	50.0	43.7	2,874-	12.4-
	OPERATING SUPPLIES								
	FOOD 5115	500			500	50.0		500-	100.0-
26	GAS AND OIL 5250	2300		215	2085	50.0	9.3	1,870-	81.3-
	LUBRICANTS 5255								
	MINOR EQUIPMENT 5460	100			100	50.0		100-	100.0-
	OTHER OPERATING MATL/S 5590	400			400	50.0		400-	100.0-
26	OPERATING SUPPLIES	3300		215	3085	50.0	6.5	2,870-	86.9-
	REPAIR & MAINTENANCE SP								
	BUILDING MATERIALS & S 5600	300			300	50.0		300-	100.0-
	PAINT AND PAINTING SPL 5650	150			150	50.0		150-	100.0-
	MTR VEHICLE REP. PTS/S 5700	700			700	50.0		700-	100.0-
	OTHER REPAIR/MAINT. SP 5990								
	REPAIR & MAINTENANCE	1150			1150	50.0		1,150-	100.0-
2346	SUPPLIES AND EXPENSES	27508	370	10308	16830	50.0	37.4	6,892-	25.0-

	PROFESSIONAL SERVICES									
420	ENGINEERING	6015								
	CONSULTANT SERV/SURVEY	6020	25000		21219	3781	50.0	84.8	17,438	69.7
	CONSULTANT SERV-TWIN F	6020 01								
	CONSULTANT SERV-MIDTOW	6020 02	10000		2063	7938	50.0	20.6	5,874	58.7
	ABSTRACTING & RECORDIN	6023								
	LEGAL	6025								
	OTHER PROFESSIONAL SER	6049	15500			15500	50.0		15,500	100.0
	OTHER PROF SERV-NLC OU	6049 98								
420	PROFESSIONAL SERVICE		50500		23282	27218	50.0	46.1	3,936	7.7
	COMMUNICATIONS									
362	TELEPHONE AND TELEGRAP	6060	3500		2350	1150	50.0	67.1	1,200	34.2
	POSTAGE	6070	100			100	50.0		100	100.0
362	COMMUNICATIONS		3600		2350	1250	50.0	65.2	1,100	30.5
	TRANSPORTATION									
1390	TRAVEL EXPENSE	6110	10480	1,788	2008	6684	50.0	19.1	6,463	61.6
	TRVL EXP-MIDTOWN STDY	6111								
	TRVL EXP-NLC HEALTH OU	6112								
	FREIGHT	6120								
	MESSENGER/EXPRESS SERV	6130	100			100	50.0		100	100.0
1390	TRANSPORTATION		10580	1,788	2008	6784	50.0	18.9	6,563	62.0
	ADVERTISING									
	ADVERTISING	6150								
	ADVERTISING									
83	PRINTING AND BINDING									
	PRINTING	6200	8279		151	8128	50.0	1.8	7,976	96.3
	PRINTING-GRANT RELATED	6202								
	BLUELINES	6210								
	FILM PROCESSING	6240								
83	PRINTING AND BINDING		8279		151	8128	50.0	1.8	7,976	96.3
	INSURANCE									
	AUTOMOBILE INSURANCE	6265								
	SURETY AND FORGERY BON	6270								
	INSURANCE									
	REPR/MAINT-OUTSIDE LABO									
	BUILDING R&M	6350								
	OFFICE EQUIPMENT R&M	6365								
	MOTOR VEHICLE EQ. R&M	6384								
	SIGN PAINTING	6396								
	OTHER REPAIRS AND MAIN	6399								
	REPR/MAINT-OUTSIDE L									
1051	RENTALS									
	OFFICE EQUIPMENT RENT	6410	6380		3874	2506	50.0	60.7	1,368	21.4
	OTHER RENT	6449								
1051	RENTALS		6380		3874	2506	50.0	60.7	1,368	21.4
	OTHER SERVICES & CHARGE									
	EXHIBITIONS & PROMOTIO	6500								
	DUES AND MEMBERSHIPS	6840	2150		1075	1075	50.0	50.0		
	REGISTRATION FEE/TUITI	6845	3250	1,655	575	1020	50.0	17.6	2,100	64.6
	SERVICES NOT SPECIFIED	6999								

-----	OTHER SERVICES & CHA	-----	-----	-----	-----	-----	-----	-----	-----
		5400	1,655	1650	2095	50.0	30.5	2,100-	38.8-
-----		-----	-----	-----	-----	-----	-----	-----	-----
3307	OTHER SERVICES & CHAR	84739	3,443	33314	47982	50.0	39.3	18,111-	21.3-
-----		-----	-----	-----	-----	-----	-----	-----	-----
	MACHINERY AND EQUIPMENT								
	PHOTOGRAPHIC EQUIP. 7308								
	OFFICE FURN/EQUIP. 7325								
	DATA PROCESSING EQUIP. 7327								
-----		-----	-----	-----	-----	-----	-----	-----	-----
	MACHINERY AND EQUIPM								
	VEHICLES								
	AUTOMOBILES 7400								
	PICK UP TRUCKS 7420								
-----		-----	-----	-----	-----	-----	-----	-----	-----
	VEHICLES								
-----		-----	-----	-----	-----	-----	-----	-----	-----
	CAPITAL OUTLAY								
-----		-----	-----	-----	-----	-----	-----	-----	-----
42561	EXPENDITURES	649503	3,813	271486	374204	50.0	41.7	106,530-	16.4-

001091 - GENERAL FUND-INFO TECHNOLOGY

CITY OF HATTIESBURG
EXPENDITURE REPORT
ALL FUNDS

6 Months Ending 03/31/16

THIS MONTH ACTUAL	OBJ/SUB	ANNUAL BUDGET	OPEN PO & CONTRACTS	YTD ACTUAL	REMAINING BALANCE	PERCENT PLAN	ACTUAL	PROJECTED.... OVER/UNDER	%
23533	SALARIES								
	REGULAR WAGES 4000	291457		137892	153565	50.0	47.3	15,673-	5.3-
	DISASTER RECOVERY WAGE 4010								
	OVERTIME 4300								
	DISASTER RECOVERY OVER 4310								
23533	SALARIES	291457		137892	153565	50.0	47.3	15,673-	5.3-
	EMPLOYEE BENEFITS								
3706	STATE RETIREMENT 4600	45910		21718	24192	50.0	47.3	2,473-	5.3-
1698	F.I.C.A. TAXES 4700	22300		9839	12461	50.0	44.1	2,622-	11.7-
2250	HOSPITALIZATION INS. 4800	42000		21066	20934	50.0	50.1	132	.3
	UNEMPLOYMENT BENEFITS 4900								
	WORKMAN'S COMPENSATION 4910	1050			1050	50.0		1,050-	100.0-
7655	EMPLOYEE BENEFITS	111260		52623	58637	50.0	47.2	6,014-	5.4-
31187	PERSONAL SERVICES	402717		190515	212202	50.0	47.3	21,687-	5.3-
	OFFICE SUPPLIES								
138	PAPER 5003	2000		838	1162	50.0	41.9	323-	16.1-
	PRINTED FORMS 5005								
	OTHER EXPENDABLE OFF.S 5010	1000		253	747	50.0	25.3	493-	49.3-
	MINOR OFFICE EQUIP/FUR 5020								
	SUBSCRIPTIONS,MAGS,MAP 5050								
	BOOKS 5070								
3615	COMPUTER SUPPLIES 5080	40000		25858	14142	50.0	64.6	11,716	29.2
	COMPUTR SUP-PURCHASE C 5081								
3753	OFFICE SUPPLIES	43000		26949	16051	50.0	62.6	10,898	25.3
	OPERATING SUPPLIES								
46	GAS AND OIL 5250	800		237	563	50.0	29.6	326-	40.7-
	UNIFORMS, BADGES, ETC. 5350								
200	MINOR EQUIPMENT 5460	2000		1337	663	50.0	66.8	673	33.6
	OTHER OPERATING MATL/S 5590								
246	OPERATING SUPPLIES	2800		1574	1226	50.0	56.2	347	12.3
	REPAIR & MAINTENANCE SP								
	BUILDING MATERIALS & S 5600								
	MTR VEHICLE REP. PTS/S 5700	350		114	236	50.0	32.5	122-	34.8-
	MINOR COMPUTER EQUIP. 5800	1500			1500	50.0		1,500-	100.0-
	REPAIR & MAINTENANCE	1850		114	1736	50.0	6.1	1,622-	87.6-
3999	SUPPLIES AND EXPENSES	47650		28637	19013	50.0	60.0	9,623	20.1
	PROFESSIONAL SERVICES								
600	DATA PROCESSING 6035	29040		22144	6896	50.0	76.2	15,248	52.5
450	OTHER PROFESSIONAL SER 6049	3100		3036	64	50.0	97.9	2,972	95.8
1050	PROFESSIONAL SERVICE COMMUNICATIONS	32140		25179	6961	50.0	78.3	18,218	56.6

229	TELEPHONE AND TELEGRAP	6060	2800	1542	1258	50.0	55.0	284	10.1
14357	NETWORK	6068	167000	86169	80831	50.0	51.5	5,338	3.1
3863	NETWORK WIRELESS	6069	20000	12426	7574	50.0	62.1	4,852	24.2
	POSTAGE	6070							
18449	COMMUNICATIONS		189800	100138	89662	50.0	52.7	10,476	5.5
	TRANSPORTATION								
	TRAVEL EXPENSE	6110							
	FREIGHT	6120	100	85	15	50.0	85.0	70	70.0
	MESSENGER/EXPRESS SERV	6130							
	TRANSPORTATION		100	85	15	50.0	85.0	70	70.0
	ADVERTISING								
	ADVERTISING	6150							
	ADVERTISING								
	PRINTING AND BINDING								
	PRINTING	6200							
	BINDING	6205							
	PRINTING AND BINDING								
	INSURANCE								
	PUBLIC LIAB/PROPERTY D	6255							
	INSURANCE								
	REPR/MAINT-OUTSIDE LABO								
23944	ELECTRICAL R&M	6355							
	OFFICE EQUIPMENT R&M	6365	223866	7,537	134276	50.0	59.9	44,685	19.9
	MOTOR VEHICLE EQ. R&M	6384	170		170	50.0		170-	100.0-
	TOW IN CHARGES	6398							
23944	REPR/MAINT-OUTSIDE L		224036	7,537	134276	50.0	59.9	44,515	19.8
	RENTALS								
	OFFICE EQUIPMENT RENT	6410							
	OTHER RENT	6449							
	RENTALS								
	OTHER SERVICES & CHARGE								
	DUES AND MEMBERSHIPS	6840							
	REGISTRATION FEE/TUITI	6845	100	99	1	50.0	99.0	98	98.0
	SERVICES NOT SPECIFIED	6999							
	OTHER SERVICES & CHA		100	99	1	50.0	99.0	98	98.0
43444	OTHER SERVICES & CHAR		446176	7,537	259778	50.0	58.2	73,379	16.4
	MACHINERY AND EQUIPMENT								
	OFFICE FURN/EQUIP.	7325	1588	1588		50.0	100.0	1,588	100.0
1975	DATA PROCESSING EQUIP.	7327	120000	2,100	60496	50.0	50.4	992	.8
	FINANCIAL SOFTWARE	7328	10000		10000	50.0		10,000-	100.0-
	DOM PREP GRANT 06HS205	7332							
12604	PUBLIC SAFETY SOFTWARE	7333	150000	75621	74379	50.0	50.4	1,242	.8
	COMMUNICATION EQUIPMEN	7355							
	OTHER EQUIPMENT	7399	4052	4052		50.0	100.0	4,051	99.9
14579	MACHINERY AND EQUIPM		285640	2,100	141757	50.0	49.6	2,125-	.7-
	VEHICLES								
	AUTOMOBILES	7400							

VEHICLES									
-----		-----	-----	-----	-----	-----	-----	-----	-----
14579	CAPITAL OUTLAY	285640	2,100	141757	141783	50.0	49.6	2,125-	.7-
-----		-----	-----	-----	-----	-----	-----	-----	-----
93209	EXPENDITURES	1182183	9,637	620687	551859	50.0	52.5	59,190	5.0

001092 - GENERAL FUND-GEN.GOV.T.BLDG

CITY OF HATTIESBURG

EXPENDITURE REPORT

ALL FUNDS

6 Months Ending 03/31/16

THIS MONTH ACTUAL	OBJ/SUB	ANNUAL BUDGET	OPEN PO & CONTRACTS	YTD ACTUAL	REMAINING BALANCE	PERCENT PLAN ACTUAL	PROJECTED.... OVER/UNDER	%
SALARIES								
	REGULAR WAGES 4000							
	OVERTIME 4300							
SALARIES								
EMPLOYEE BENEFITS								
	STATE RETIREMENT 4600							
	F.I.C.A. TAXES 4700							
	HOSPITALIZATION INS. 4800							
	UNEMPLOYMENT BENEFITS 4900							
	WORKMAN'S COMPENSATION 4910							
EMPLOYEE BENEFITS								
PERSONAL SERVICES								
OFFICE SUPPLIES								
	PAPER 5003							
	PRINTED FORMS 5005							
	OTHER EXPENDABLE OFF.S 5010	250		15	235	50.0 6.0	220-	88.0-
	OFFICE SUPPLIES	250		15	235	50.0 6.0	220-	88.0-
36-	OPERATING SUPPLIES							
	CLEANING/JANITORIAL SP 5100	3000		1474	1526	50.0 49.1	51-	1.7-
	HOUSEHOLD SUPPLIES 5110							
	FOOD 5115							
	MEDICAL SUPPLIES 5120							
	CHEMICALS 5130	2500		1162	1338	50.0 46.4	175-	7.0-
	DIESEL FUEL 5257							
	HORT./LANDSCAPING SPLY 5440	1525		1060	466	50.0 69.5	595	39.0
	HAND TOOLS 5450	25			25	50.0	25-	100.0-
	MINOR EQUIPMENT 5460	6098		3630	2468	50.0 59.5	1,162	19.0
	OTHER OPERATING MATL/S 5590	200		194	6	50.0 97.0	187	93.5
36-	OPERATING SUPPLIES	13348		7519	5829	50.0 56.3	1,690	12.6
REPAIR & MAINTENANCE SP								
	BUILDING MATERIALS & S 5600	4035		3924	111	50.0 97.2	3,813	94.4
206	ELECTRICAL SUPPLIES 5605	2838		1667	1171	50.0 58.7	495	17.4
83	PLUMBING SUPPLIES 5610	3000		2311	689	50.0 77.0	1,622	54.0
	PAINT AND PAINTING SPL 5650	1900		125	1775	50.0 6.5	1,650-	86.8-
	OTHER REPAIR/MAINT. SP 5990	95		60	35	50.0 63.1	25	26.3
289	REPAIR & MAINTENANCE	11868		8088	3780	50.0 68.1	4,308	36.2
253	SUPPLIES AND EXPENSES	25466		15622	9844	50.0 61.3	5,778	22.6
PROFESSIONAL SERVICES								
	BUILDING SECURITY 6021	2000		1440	560	50.0 72.0	880	44.0
3850	OTHER PROFESSIONAL SER 6049	34000		15575	18425	50.0 45.8	2,850-	8.3-
3850	PROFESSIONAL SERVICE	36000		17015	18985	50.0 47.2	1,970-	5.4-

	COMMUNICATIONS								
	TELEPHONE AND TELEGRAP	6060							
	TELEPHONE-EATON SCHOOL	6060 GRANT							
-----			-----	-----	-----	-----	-----	-----	-----
	COMMUNICATIONS								
	TRANSPORTATION								
	FREIGHT	6120							
	MESSENGER/EXPRESS SERV	6130							
-----			-----	-----	-----	-----	-----	-----	-----
	TRANSPORTATION								
	INSURANCE								
	PUBLIC LIAB/PROPERTY D	6255							
	BOILER MACHINERY	6260							
-----			-----	-----	-----	-----	-----	-----	-----
	INSURANCE								
	UTILITIES								
385	GAS	6300	4000		2133	1867	50.0	53.3	266 6.6
	GAS-TRAIN DEPOT	6300 DEPOT							
	GAS-EATON SCHOOL	6300 GRANT							
2418	ELECTRICITY	6305	55000		22376	32624	50.0	40.6	10,248- 18.6-
	ELECTRICITY-EMP MED CL	6305 CLINIC							
	ELECTRICITY-TRAIN DEPO	6305 DEPOT							
	ELECTRICITY-EATON SCHO	6305 GRANT							
-----			-----	-----	-----	-----	-----	-----	-----
2802	UTILITIES		59000		24508	34492	50.0	41.5	9,983- 16.9-
	REPR/MAINT-OUTSIDE LABO								
315	BUILDING R&M	6350	44224		315	43909	50.0	.7	43,594- 98.5-
	ELECTRICAL R&M	6355	1500			1500	50.0		1,500- 100.0-
	PLUMBING EQUIPMENT R&M	6357	500			500	50.0		500- 100.0-
	HOUSEHOLD EQUIPMENT R&	6370	7030	30		7000	50.0		7,030- 100.0-
	FIXED EQUIPMENT R&M	6380	8825	30	2274	6521	50.0	25.7	4,277- 48.4-
	MINOR EQUIPMENT R&M	6382							
	CLEANING AND PAINTING	6392	3900		900	3000	50.0	23.0	2,100- 53.8-
	EXTERMINATION-DEPOT	6393							
75	DISINFECT./EXTERMINATI	6394	800		238	562	50.0	29.7	323- 40.3-
	OTHER REPAIRS AND MAIN	6399	500			500	50.0		500- 100.0-
-----			-----	-----	-----	-----	-----	-----	-----
390	REPR/MAINT-OUTSIDE L		67279	60	3727	63492	50.0	5.5	59,824- 88.9-
	RENTALS								
	MOP-MAT-RAG RENT	6435							
2200	OTHER RENT	6449	15400		6600	8800	50.0	42.8	2,200- 14.2-
-----			-----	-----	-----	-----	-----	-----	-----
2200	RENTALS		15400		6600	8800	50.0	42.8	2,200- 14.2-
	OTHER SERVICES & CHARGE								
	CUSTODIAL SERVICE	6870							
-----			-----	-----	-----	-----	-----	-----	-----
	OTHER SERVICES & CHA								
-----			-----	-----	-----	-----	-----	-----	-----
9242	OTHER SERVICES & CHAR		177679	60	51850	125769	50.0	29.1	73,978- 41.6-
-----			-----	-----	-----	-----	-----	-----	-----
	BUILDING/BLD IMPROVEMEN								
	BUILDINGS	7100							
167628	FIRST BAPTIST CHURCH	7100 13							
	RENOV OLD FED BLD-MUN	7150 42	500000		306463	193537	50.0	61.2	112,926 22.5
-----			-----	-----	-----	-----	-----	-----	-----
167628	BUILDINGS		500000		306463	193537	50.0	61.2	112,926 22.5
-----			-----	-----	-----	-----	-----	-----	-----
167628	BUILDING/BLD IMPROVE		500000		306463	193537	50.0	61.2	112,926 22.5
	IMPROVEMENT OTHER THAN								

	LANDSCAPING	7250							
	OTHER IMPROVEMENTS	7295							
-----			-----	-----	-----	-----	-----	-----	-----
	IMPROVEMENT OTHER TH								
	MACHINERY AND EQUIPMENT								
	HOUSEHOLD FURN/EQUIP.	7320							
	OTHER EQUIPMENT	7399							
-----			-----	-----	-----	-----	-----	-----	-----
	MACHINERY AND EQUIPM								
-----			-----	-----	-----	-----	-----	-----	-----
167628	CAPITAL OUTLAY	500000		306463	193537	50.0	61.2	112,926	22.5
-----			-----	-----	-----	-----	-----	-----	-----
177122	EXPENDITURES	703145	60	373936	329149	50.0	53.1	44,727	6.3

001093 - GENERAL FD-INTERMODAL FAC O&M

CITY OF HATTIESBURG

EXPENDITURE REPORT

ALL FUNDS

6 Months Ending 03/31/16

THIS MONTH ACTUAL	OBJ/SUB	ANNUAL BUDGET	OPEN PO & CONTRACTS	YTD ACTUAL	REMAINING BALANCE	PERCENT PLAN ACTUAL	PROJECTED.... OVER/UNDER	%
	SALARIES							
	REGULAR WAGES	4000						
	OVERTIME	4300						

	SALARIES							
	EMPLOYEE BENEFITS							
	STATE RETIREMENT	4600						
	F.I.C.A. TAXES	4700						
	HOSPITALIZATION INS.	4800						
	UNEMPLOYMENT BENEFITS	4900						
	WORKMAN'S COMPENSATION	4910						

	EMPLOYEE BENEFITS							

	PERSONAL SERVICES							
	OFFICE SUPPLIES							
	PAPER	5003						
	PRINTED FORMS	5005						
5	OTHER EXPENDABLE OFF.S	5010		5	5-		9	
	MINOR OFFICE EQUIP/FUR	5020						
	SUBSCRIPTIONS,MAGS,MAP	5050						
	BOOKS	5070						
	COMPUTER SUPPLIES	5080						

5	OFFICE SUPPLIES			5	5-		9	
	OPERATING SUPPLIES							
	CLEANING/JANITORIAL SP	5100	1000	425	364	211	50.0 36.4	271- 27.1-
	GAS AND OIL	5250						
	LUBRICANTS	5255						
450	HORT./LANDSCAPING SPLY	5440	950	868	83	50.0 91.3	786	82.7
	MINOR EQUIPMENT	5460						
	OTHER OPERATING MATL/S	5590	461	461		50.0 100.0	460	99.7

450	OPERATING SUPPLIES	2411	425	1693	293	50.0 70.2	975	40.4
	REPAIR & MAINTENANCE SP							
	BUILDING MATERIALS & S	5600		13	13-		26	
	ELECTRICAL SUPPLIES	5605	5539	1566	3973	50.0 28.2	2,407-	43.4-
	PLUMBING SUPPLIES	5610		72	72-		144	
	PAINT AND PAINTING SPL	5650						
	MTR VEHICLE REP. PTS/S	5700						
	AGRICLTRL REPAIR PTS/S	5755						
	OTHER REPAIR/MAINT. SP	5990	800	48	205	547	50.0 25.6	389- 48.6-

	REPAIR & MAINTENANCE	6339	48	1856	4435	50.0 29.2	2,627-	41.4-

455	SUPPLIES AND EXPENSES	8750	473	3554	4723	50.0 40.6	1,642-	18.7-
	PROFESSIONAL SERVICES							
	BUILDING SECURITY	6021						
	OTHER PROFESSIONAL SER	6049						

	PROFESSIONAL SERVICE								
	COMMUNICATIONS								
	TELEPHONE AND TELEGRAP	6060							
	POSTAGE	6070							
	COMMUNICATIONS								
	TRANSPORTATION								
	TRAVEL EXPENSE	6110							
	FREIGHT	6120							
	MESSENGER/EXPRESS SERV	6130							
	TRANSPORTATION								
	ADVERTISING								
	ADVERTISING	6150	2600		2600	50.0		2,600-	100.0-
	ADVERTISING		2600		2600	50.0		2,600-	100.0-
	PRINTING AND BINDING								
	PRINTING	6200							
	PRINTING AND BINDING								
	INSURANCE								
	AUTOMOBILE INSURANCE	6265							
	SURETY AND FORGERY BON	6270							
	INSURANCE								
	UTILITIES								
2127	GAS	6300							
	ELECTRICITY	6305	50000		20181	29819	50.0 40.3	9,638-	19.2-
2127	UTILITIES		50000		20181	29819	50.0 40.3	9,638-	19.2-
	REPR/MAINT-OUTSIDE LABO								
	BUILDING R&M	6350	110000	971	600	108429	50.0 .5	108,800-	98.9-
	ELECTRICAL R&M	6355							
	PLUMBING EQUIPMENT R&M	6357							
	OFFICE EQUIPMENT R&M	6365							
45	MOTOR VEHICLE EQ. R&M	6384							
	DISINFECT./EXTERMINATI	6394	1200		90	1110	50.0 7.5	1,020-	85.0-
	SIGN PAINTING	6396							
660	OTHER REPAIRS AND MAIN	6399	12000		660	11340	50.0 5.5	10,680-	89.0-
705	REPR/MAINT-OUTSIDE L		123200	971	1350	120879	50.0 1.0	120,500-	97.8-
	RENTALS								
22	UNIFORM RENT	6430	400		84	316	50.0 21.0	232-	58.0-
	OTHER RENT	6449							
22	RENTALS		400		84	316	50.0 21.0	232-	58.0-
	OTHER SERVICES & CHARGE								
	EXHIBITIONS & PROMOTIO	6500							
	DUES AND MEMBERSHIPS	6840							
	REGISTRATION FEE/TUITI	6845							
	CUSTODIAL SERVICE	6870							
	SERVICES NOT SPECIFIED	6999							
	OTHER SERVICES & CHA								
2854	OTHER SERVICES & CHAR		176200	971	21615	153614	50.0 12.2	132,970-	75.4-
	MACHINERY AND EQUIPMENT								

	OFFICE FURN/EQUIP.	7325							
	DATA PROCESSING EQUIP.	7327							
	OTHER EQUIPMENT	7399							
-----			-----	-----	-----	-----	-----	-----	-----
	MACHINERY AND EQUIPM								
-----			-----	-----	-----	-----	-----	-----	-----
	CAPITAL OUTLAY								
-----			-----	-----	-----	-----	-----	-----	-----
3309	EXPENDITURES		184950	1,444	25168	158338	50.0 13.6	134,613-	72.7-

001094 - GENERAL FUND-METRPLTN PLANG.

CITY OF HATTIESBURG
EXPENDITURE REPORT
ALL FUNDS

6 Months Ending 03/31/16

THIS MONTH ACTUAL	OBJ/SUB	ANNUAL BUDGET	OPEN PO & CONTRACTS	YTD ACTUAL	REMAINING BALANCE	PERCENT PLAN	ACTUAL	PROJECTED.... OVER/UNDER	%
	SALARIES								
10214	REGULAR WAGES 4000	179027		73582	105445	50.0	41.1	31,862-	17.7-
	DISASTER RECOVERY WAGE 4010								
3	OVERTIME 4300			47	47-			93	
	DISASTER RECOVERY OVER 4310								
10217	SALARIES	179027		73629	105398	50.0	41.1	31,769-	17.7-
	EMPLOYEE BENEFITS								
1609	STATE RETIREMENT 4600	28200		11596	16604	50.0	41.1	5,007-	17.7-
750	F.I.C.A. TAXES 4700	13700		5389	8311	50.0	39.3	2,921-	21.3-
1350	HOSPITALIZATION INS. 4800	30000		11702	18298	50.0	39.0	6,596-	21.9-
	UNEMPLOYMENT BENEFITS 4900	5000			5000	50.0		5,000-	100.0-
	WORKMAN'S COMPENSATION 4910	570			570	50.0		570-	100.0-
3710	EMPLOYEE BENEFITS	77470		28687	48783	50.0	37.0	20,095-	25.9-
13927	PERSONAL SERVICES	256497		102316	154181	50.0	39.8	51,864-	20.2-
	OFFICE SUPPLIES								
	PAPER 5003	1000		373	627	50.0	37.3	253-	25.3-
	PRINTED FORMS 5005								
37-	OTHER EXPENDABLE OFF.S 5010	5000	360	637	4003	50.0	12.7	3,725-	74.5-
	MINOR OFFICE EQUIP/FUR 5020	1000		252	748	50.0	25.2	496-	49.6-
	PHOTO SUPPLIES 5040								
	SUBSCRIPTIONS,MAGS,MAP 5050								
	BOOKS 5070								
	COMPUTER SUPPLIES 5080	3000		348	2652	50.0	11.6	2,304-	76.8-
37-	OFFICE SUPPLIES	10000	360	1610	8030	50.0	16.1	6,780-	67.8-
	OPERATING SUPPLIES								
18-	FOOD 5115	1500		336	1164	50.0	22.4	828-	55.2-
23	GAS AND OIL 5250	1500		133	1367	50.0	8.8	1,233-	82.2-
	MINOR EQUIPMENT 5460	1000			1000	50.0		1,000-	100.0-
	MTR VEHICLE REP. PTS/S 5700	500			500	50.0		500-	100.0-
6	OPERATING SUPPLIES	4500		469	4031	50.0	10.4	3,561-	79.1-
31-	SUPPLIES AND EXPENSES	14500	360	2079	12060	50.0	14.3	10,342-	71.3-
	PROFESSIONAL SERVICES								
	ENGINEERING 6015								
37250	CONSULTANT SERV/SURVEY 6020	50000		49486	514	50.0	98.9	48,972	97.9
	ABSTRACTING & RECORDIN 6023								
	LEGAL 6025								
40	OTHER PROFESSIONAL SER 6049	5500		160	5340	50.0	2.9	5,179-	94.1-
37290	PROFESSIONAL SERVICE	55500		49646	5854	50.0	89.4	43,791	78.9
	COMMUNICATIONS								
	TELEPHONE AND TELEGRAP 6060								
	POSTAGE 6070								

	COMMUNICATIONS								
	TRANSPORTATION								
	TRAVEL EXPENSE 6110	12000		414	11586	50.0	3.4	11,172-	93.1-
	FREIGHT 6120								
	MESSENGER/EXPRESS SERV 6130	500			500	50.0		500-	100.0-
-----		-----	-----	-----	-----	-----	-----	-----	-----
	TRANSPORTATION	12500		414	12086	50.0	3.3	11,672-	93.3-
	ADVERTISING								
	ADVERTISING 6150	5000			5000	50.0		5,000-	100.0-
-----		-----	-----	-----	-----	-----	-----	-----	-----
	ADVERTISING	5000			5000	50.0		5,000-	100.0-
	PRINTING AND BINDING								
	PRINTING 6200	1000			1000	50.0		1,000-	100.0-
	BLUELINES 6210								
	FILM PROCESSING 6240								
-----		-----	-----	-----	-----	-----	-----	-----	-----
	PRINTING AND BINDING	1000			1000	50.0		1,000-	100.0-
	REPR/MAINT-OUTSIDE LABO								
	OFFICE EQUIPMENT R&M 6365	5000		810	4190	50.0	16.2	3,380-	67.6-
-----		-----	-----	-----	-----	-----	-----	-----	-----
	REPR/MAINT-OUTSIDE L	5000		810	4190	50.0	16.2	3,380-	67.6-
	OTHER SERVICES & CHARGE								
	EXHIBITIONS & PROMOTIO 6500								
	TRAIN DAY EVENT 6500 01	3000			3000	50.0		3,000-	100.0-
-----		-----	-----	-----	-----	-----	-----	-----	-----
	EXHIBITIONS & PROMO	3000			3000	50.0		3,000-	100.0-
	DUES AND MEMBERSHIPS 6840	1000		245	755	50.0	24.5	510-	51.0-
	REGISTRATION FEE/TUITI 6845	5500		582	4918	50.0	10.5	4,336-	78.8-
	SERVICES NOT SPECIFIED 6999	1000		73	927	50.0	7.3	853-	85.3-
-----		-----	-----	-----	-----	-----	-----	-----	-----
	OTHER SERVICES & CHA	10500		900	9600	50.0	8.5	8,700-	82.8-
-----		-----	-----	-----	-----	-----	-----	-----	-----
37290	OTHER SERVICES & CHAR	89500		51770	37730	50.0	57.8	14,039	15.6
	MACHINERY AND EQUIPMENT								
	OFFICE FURN/EQUIP. 7325								
	DATA PROCESSING EQUIP. 7327	24000			24000	50.0		24,000-	100.0-
-----		-----	-----	-----	-----	-----	-----	-----	-----
	MACHINERY AND EQUIPM	24000			24000	50.0		24,000-	100.0-
	VEHICLES								
	AUTOMOBILES 7400								
-----		-----	-----	-----	-----	-----	-----	-----	-----
	VEHICLES								
-----		-----	-----	-----	-----	-----	-----	-----	-----
	CAPITAL OUTLAY	24000			24000	50.0		24,000-	100.0-
-----		-----	-----	-----	-----	-----	-----	-----	-----
51186	EXPENDITURES	384497	360	156165	227972	50.0	40.6	72,167-	18.7-

CITY OF HATTIESBURG
EXPENDITURE REPORT
ALL FUNDS
6 Months Ending 03/31/16

THIS MONTH ACTUAL	OBJ/SUB	ANNUAL BUDGET	OPEN PO & CONTRACTS	YTD ACTUAL	REMAINING BALANCE	PERCENT PLAN	ACTUAL	PROJECTED.... OVER/UNDER	 %
	SALARIES								
	REGULAR WAGES	4000							
	OVERTIME	4300	2500	110	2390	50.0	4.4	2,280-	91.2-
	SALARIES		2500	110	2390	50.0	4.4	2,280-	91.2-
	EMPLOYEE BENEFITS								
	STATE RETIREMENT	4600	400		400	50.0		400-	100.0-
	F.I.C.A. TAXES	4700	191		191	50.0		191-	100.0-
	HOSPITALIZATION INS.	4800	120		120	50.0		120-	100.0-
	UNEMPLOYMENT BENEFITS	4900							
	WORKMAN'S COMPENSATION	4910							
	EMPLOYEE BENEFITS		711		711	50.0		711-	100.0-
	PERSONAL SERVICES		3211	110	3101	50.0	3.4	2,991-	93.1-
	OFFICE SUPPLIES								
	PAPER	5003	1000		1000	50.0		1,000-	100.0-
	PRINTED FORMS	5005							
	OFFICE SUPPLIES		1000		1000	50.0		1,000-	100.0-
	OPERATING SUPPLIES								
	FOOD	5115							
	DIESEL FUEL	5257							
	WEARING APPAREL	5355							
	OTHER OPERATING MATL/S	5590	200		200	50.0		200-	100.0-
	UNALLOC. PETROLEUM PRO	5599							
	OPERATING SUPPLIES		200		200	50.0		200-	100.0-
	REPAIR & MAINTENANCE SP								
	OTHER REPAIR/MAINT. SP	5990							
	REPAIR & MAINTENANCE								
	SUPPLIES AND EXPENSES		1200		1200	50.0		1,200-	100.0-
	PROFESSIONAL SERVICES								
	AUDITING AND ACCOUNTIN	6010							
	TITLE OPINIONS	6016							
	APPRAISAL	6017							
	CONSULTANT SERV/SURVEY	6020							
	CONSULTANT-TWIN FORKS	6020 01							
	CONSULTANT-GORDONS CRK	6020 05							
8627	LEGAL	6025	400000	200622	199378	50.0	50.1	1,244	.3
	CAFE PLAN-ADMIN.COSTS	6026	4500		4500	50.0		4,500-	100.0-
1785	MEDICAL	6027	37500	11393	26107	50.0	30.3	14,714-	39.2-
30613	MEDICAL ANALYSIS-EMP C	6027 01	384000	186005	197995	50.0	48.4	11,990-	3.1-
	UNALLOC.WELLNESS/HOSP.	6028	200		200	50.0		200-	100.0-
	IN-SERVICE TRAINING	6029	1250		1250	50.0		1,250-	100.0-
	ENTERTAINMENT	6033							
	DATA PROCESSING	6035							

	EMER.SHELTER/MDA GRANT	6040								
	I.P.-HYBERPLASTIC/MDA	6041								
	COPS-SECURE SCHLS/OJP	6042								
	CONTRIB FUNDED EVENTS	6046								
	COMMUNITY CONVERSATIO	6046 01	1500			1500	50.0		1,500-	100.0-
-----			-----	-----	-----	-----	-----	-----	-----	-----
	CONTRIB FUNDED EVEN		1500			1500	50.0		1,500-	100.0-
5280	OTHER PROFESSIONAL SER	6049	1770000		788642	981359	50.0	44.5	192,716-	10.8-
-----			-----	-----	-----	-----	-----	-----	-----	-----
46306	PROFESSIONAL SERVICE		2598950		1186662	1412289	50.0	45.6	225,626-	8.6-
	COMMUNICATIONS									
8509	TELEPHONE AND TELEGRAP	6060	125000		62504	62496	50.0	50.0	7	
	TELEPHONE RENT	6065								
	NETWORK	6068	1200			1200	50.0		1,200-	100.0-
1209	POSTAGE	6070	55000		17796	37204	50.0	32.3	19,408-	35.2-
-----			-----	-----	-----	-----	-----	-----	-----	-----
9717	COMMUNICATIONS		181200		80300	100900	50.0	44.3	20,600-	11.3-
	TRANSPORTATION									
182-	TRAVEL EXPENSE	6110	9310	450	1882	6978	50.0	20.2	5,545-	59.5-
	MESSENGER/EXPRESS SERV	6130								
-----			-----	-----	-----	-----	-----	-----	-----	-----
182-	TRANSPORTATION		9310	450	1882	6978	50.0	20.2	5,545-	59.5-
	ADVERTISING									
	UNALLOCATED ADVERTISIN	6155	20000		2695	17305	50.0	13.4	14,609-	73.0-
-----			-----	-----	-----	-----	-----	-----	-----	-----
	ADVERTISING		20000		2695	17305	50.0	13.4	14,609-	73.0-
	PRINTING AND BINDING									
658	PRINTING	6200	4000		1607	2393	50.0	40.1	786-	19.6-
	BINDING	6205								
-----			-----	-----	-----	-----	-----	-----	-----	-----
658	PRINTING AND BINDING		4000		1607	2393	50.0	40.1	786-	19.6-
	INSURANCE									
	FIRE & EXTENDED COVERA	6250	235000			235000	50.0		235,000-	100.0-
100	PUBLIC LIAB/PROPERTY D	6255	500000		435587	64413	50.0	87.1	371,173	74.2
	BOILER MACHINERY	6260								
	SURETY AND FORGERY BON	6270	5000		250	4750	50.0	5.0	4,499-	89.9-
	OTHER INSURANCE	6299	2000		1293	707	50.0	64.6	586	29.3
-----			-----	-----	-----	-----	-----	-----	-----	-----
100	INSURANCE		742000		437130	304870	50.0	58.9	132,260	17.8
	REPR/MAINT-OUTSIDE LABO									
	OFFICE EQUIPMENT R&M	6365								
	MOTOR VEHICLE EQ. R&M	6384								
	COMMUNICATION EQ. R&M	6390								
	OTHER REPAIRS AND MAIN	6399								
	OTHER REPAIRS AND MAIN	6399 FBC								
-----			-----	-----	-----	-----	-----	-----	-----	-----
	REPR/MAINT-OUTSIDE L									
	OTHER SERVICES & CHARGE									
	SETTLEMT OF DAMAGE CLA	6700	200000			200000	50.0		200,000-	100.0-
	LATE PAYMENT CHARGE	6705	3000		12	2988	50.0	.4	2,976-	99.2-
	COURT COSTS	6710								
	THEFT LOSS	6818								
6080	PROP.TAX COLL. FEES .0	6830	55000		29503	25497	50.0	53.6	4,006	7.2
18657	PROP.TAX COLL. FEES.00	6831	80000		82369	2369-	50.0	102.9	84,738	105

51	SERVICES NOT SPECIFIED 6999	15000	89	7229	7682	50.0	48.1	542-	3.6-
25154	OTHER SERVICES & CHA	384900	89	138977	245834	50.0	36.1	106,946-	27.7-
81754	OTHER SERVICES & CHAR	3940360	539	1849252	2090569	50.0	46.9	241,855-	6.1-
	MACHINERY AND EQUIPMENT								
	OFFICE FURN/EQUIP. 7325								
	DATA PROCESSING EQUIP. 7327								
	COMMUNICATION EQUIPMEN 7355								
	MACHINERY AND EQUIPM								
	VEHICLES								
	AUTOMOBILES 7400								
	VEHICLES								
	CAPITAL OUTLAY								
81754	EXPENDITURES	3944771	539	1849362	2094870	50.0	46.8	246,047-	6.2-

001096 - GENERAL FUND-FED PROG ADMIN

CITY OF HATTIESBURG

EXPENDITURE REPORT

ALL FUNDS

6 Months Ending 03/31/16

THIS MONTH ACTUAL	OBJ/SUB	ANNUAL BUDGET	OPEN PO & CONTRACTS	YTD ACTUAL	REMAINING BALANCE	PERCENT PLAN ACTUAL	PROJECTED.... OVER/UNDER	%
10995	SALARIES							
	REGULAR WAGES 4000	179989		71483	108506	50.0 39.7	37,023-	20.5-
	DISASTER RECOVERY WAGE 4010							
	OVERTIME 4300							
	DISASTER RECOVERY OVER 4310							
10995	SALARIES	179989		71483	108506	50.0 39.7	37,023-	20.5-
	EMPLOYEE BENEFITS							
1732	STATE RETIREMENT 4600	28356		11259	17097	50.0 39.7	5,838-	20.5-
795	F.I.C.A. TAXES 4700	13771		5193	8578	50.0 37.7	3,385-	24.5-
1257	HOSPITALIZATION INS. 4800	21600		10372	11228	50.0 48.0	855-	3.9-
	UNEMPLOYMENT BENEFITS 4900							
	WORKMAN'S COMPENSATION 4910	3790			3790	50.0	3,790-	100.0-
3784	EMPLOYEE BENEFITS	67517		26824	40693	50.0 39.7	13,868-	20.5-
14778	PERSONAL SERVICES	247506		98307	149199	50.0 39.7	50,892-	20.5-
	OFFICE SUPPLIES							
	PAPER 5003							
	PRINTED FORMS 5005							
16	OTHER EXPENDABLE OFF.S 5010	500		16	484	50.0 3.2	467-	93.4-
	MINOR OFFICE EQUIP/FUR 5020	1000			1000	50.0	1,000-	100.0-
	MICROFILM SUPPLIES 5030							
	SUBSCRIPTIONS,MAGS,MAP 5050							
	BOOKS 5070							
	COMPUTER SUPPLIES 5080							
16	OFFICE SUPPLIES	1500		16	1484	50.0 1.0	1,467-	97.8-
	OPERATING SUPPLIES							
	CLEANING/JANITORIAL SP 5100							
	FOOD 5115	500		42	458	50.0 8.4	416-	83.2-
34	GAS AND OIL 5250	1500		352	1148	50.0 23.4	795-	53.0-
	MINOR EQUIPMENT 5460							
	OTHER OPERATING MATL/S 5590	500	394		106	50.0	500-	100.0-
	OTHER OPER.MATL-BROWNS 5591							
34	OPERATING SUPPLIES	2500	394	393	1713	50.0 15.7	1,714-	68.5-
	REPAIR & MAINTENANCE SP							
	BUILDING MATERIALS & S 5600							
	MTR VEHICLE REP. PTS/S 5700	1000			1000	50.0	1,000-	100.0-
	MINOR COMPUTER EQUIP. 5800							
	OTHER REPAIR/MAINT. SP 5990							
	REPAIR & MAINTENANCE	1000			1000	50.0	1,000-	100.0-
50	SUPPLIES AND EXPENSES	5000	394	409	4197	50.0 8.1	4,181-	83.6-
	PROFESSIONAL SERVICES							
	CONSULTANT SERV-BROWNS 6020							
	DATA PROCESSING 6035							

	MICROFILM PROCESSING	6037							
	OTHER PROFESSIONAL SER	6049	40000		40000	50.0		40,000-	100.0-
	PROFESSIONAL SERVICE		40000		40000	50.0		40,000-	100.0-
	COMMUNICATIONS								
50	TELEPHONE AND TELEGRAP	6060	1000	298	702	50.0	29.8	403-	40.3-
	POSTAGE	6070							
50	COMMUNICATIONS		1000	298	702	50.0	29.8	403-	40.3-
	TRANSPORTATION								
	TRAVEL EXPENSE	6110	2500	24	2476	50.0	.9	2,452-	98.0-
	TRVL EXP-BROWNSFIELD P	6116							
	FREIGHT	6120							
	MESSENGER/EXPRESS SERV	6130							
	TRANSPORTATION		2500	24	2476	50.0	.9	2,452-	98.0-
	ADVERTISING								
	ADVERTISING	6150							
	ADVERTISING								
	PRINTING AND BINDING								
	PRINTING	6200							
	BINDING	6205							
	PRINTING AND BINDING								
	INSURANCE								
	SURETY AND FORGERY BON	6270							
	INSURANCE								
	REPR/MAINT-OUTSIDE LABO								
	BUILDING R&M	6350							
	OFFICE EQUIPMENT R&M	6365							
110	MOTOR VEHICLE EQ. R&M	6384	500	110	390	50.0	22.0	280-	56.0-
	OTHER REPAIRS AND MAIN	6399							
110	REPR/MAINT-OUTSIDE L		500	110	390	50.0	22.0	280-	56.0-
	RENTALS								
	OFFICE EQUIPMENT RENT	6410							
	OTHER RENT	6449							
	RENTALS								
	OTHER SERVICES & CHARGE								
	DUES AND MEMBERSHIPS	6840	500	280	220	50.0	56.0	60	12.0
	REGISTRATION FEE/TUITI	6845	500	45	455	50.0	9.0	410-	82.0-
	SERVICES NOT SPECIFIED	6999							
	OTHER SERVICES & CHA		1000	325	675	50.0	32.5	349-	34.9-
160	OTHER SERVICES & CHAR		45000	757	44243	50.0	1.6	43,485-	96.6-
	ENVIRON PROJ-BROWNSFI	7296 04							
	MACHINERY AND EQUIPMENT								
	OFFICE FURN/EQUIP.	7325							
	DATA PROCESSING EQUIP.	7327							
	OTHER EQUIPMENT	7399							
	MACHINERY AND EQUIPM								
	CAPITAL OUTLAY								

-----		-----	-----	-----	-----	-----	-----	-----	-----
14988	EXPENDITURES	297506	394	99473	197639	50.0	33.4	98,560-	33.1-

001100 - GENERAL FUND-POLICE/PUB.SFTY

CITY OF HATTIESBURG

EXPENDITURE REPORT

ALL FUNDS

6 Months Ending 03/31/16

THIS MONTH ACTUAL	OBJ/SUB	ANNUAL BUDGET	OPEN PO & CONTRACTS	YTD ACTUAL	REMAINING BALANCE	PERCENT PLAN	PERCENT ACTUAL	PROJECTED.... OVER/UNDER	%
	SALARIES								
442504	REGULAR WAGES 4000	6862665		2785619	4077046	50.0	40.5	1,291,427-	18.8-
	DISASTER RECOVERY WAGE 4010								
61274	OVERTIME 4300	700000		432383	267617	50.0	61.7	164,765	23.5
	DISASTER RECOVERY OVER 4310								
503778	SALARIES	7562665		3218003	4344662	50.0	42.5	1,126,659-	14.8-
	EMPLOYEE BENEFITS								
77843	STATE RETIREMENT 4600	1191120		498235	692885	50.0	41.8	194,649-	16.3-
37284	F.I.C.A. TAXES 4700	578550		239170	339380	50.0	41.3	100,209-	17.3-
61281	HOSPITALIZATION INS. 4800	1056000		426553	629447	50.0	40.3	202,893-	19.2-
	UNEMPLOYMENT BENEFITS 4900	16000		4921	11079	50.0	30.7	6,157-	38.4-
	WORKMAN'S COMPENSATION 4910	171500			171500	50.0		171,500-	100.0-
176408	EMPLOYEE BENEFITS	3013170		1168879	1844291	50.0	38.7	675,411-	22.4-
680187	PERSONAL SERVICES	10575835		4386882	6188953	50.0	41.4	1,802,071-	17.0-
	OFFICE SUPPLIES								
336	PAPER 5003	4043	789	1560	1694	50.0	38.5	923-	22.8-
	PRINTED FORMS 5005								
293	OTHER EXPENDABLE OFF.S 5010	7020		3229	3791	50.0	45.9	561-	7.9-
	EXPENDABLE OFF.SPL-LIF 5012	4800		438	4362	50.0	9.1	3,924-	81.7-
5-	MINOR OFFICE EQUIP/FUR 5020	1000		473	527	50.0	47.3	54-	5.4-
	MICROFILM SUPPLIES 5030								
	PHOTO SUPPLIES 5040								
	SUBSCRIPTIONS,MAGS,MAP 5050	5300			5300	50.0		5,300-	100.0-
	BOOKS 5070	800		390	410	50.0	48.7	20-	2.5-
30	COMPUTER SUPPLIES 5080	8000	2,215	4330	1455	50.0	54.1	660	8.2
	COMPUTR SUP-LLEBG '01 5081								
	COMPUTR SUP-COPS MORE' 5082								
654	OFFICE SUPPLIES	30963	3,004	10419	17540	50.0	33.6	10,125-	32.7-
	OPERATING SUPPLIES								
483	CLEANING/JANITORIAL SP 5100	17000		2276	14724	50.0	13.3	12,448-	73.2-
	HOUSEHOLD SUPPLIES 5110								
58	FOOD 5115	2000		1018	982	50.0	50.9	36	1.8
	MEDICAL SUPPLIES 5120								
	CHEMICALS 5130								
	FEED FOR ANIMALS 5150	4498	498	996	3004	50.0	22.1	2,506-	55.7-
16149	GAS AND OIL 5250	351236		90770	260466	50.0	25.8	169,696-	48.3-
	LUBRICANTS 5255								
69	DIESEL FUEL 5257	6000		17332	11332-	50.0	288.8	28,664	477.7
	OTHER FUEL 5260								
2169	UNIFORMS, BADGES, ETC. 5350	85332	11,046	22712	51574	50.0	26.6	39,908-	46.7-
1009	WEARING APPAREL 5355	54628	7,001	19731	27897	50.0	36.1	15,166-	27.7-
	ASPHALT & ASPHALT PROD 5400								
	CONCRETE, CEMENT, ETC. 5405								
	HORT./LANDSCAPING SPLY 5440								
	HAND TOOLS 5450								
6178	MINOR EQUIPMENT 5460	31763	1,302	16048	14413	50.0	50.5	333	1.0

	MINOR EQUIP-LLEBG '03	5461							
	MINOR EQUIP-BYRNE GRAN	5463							
	MINOR EQ-LLEBG/BYRNE'0	5464							
709	OTHER OPERATING MATL/S	5590	14696		2824	11872	50.0	19.2	9,047- 61.5-
	OTHER OPER.MATL-METH.G	5591							
	OTHER OPER.MATLS-PRO S	5592							
	OTHER OPER.-ALCOHOL CN	5593							
179	OTHER OPER-VICTIM ADVO	5594	304		179	125	50.0	58.8	53 17.4
	OTHER OPER-LAW ENF.LIA	5596							
-----			-----	-----	-----	-----	-----	-----	-----
27003	OPERATING SUPPLIES		567457	19,847	173885	373725	50.0	30.6	219,687- 38.7-
	REPAIR & MAINTENANCE SP								
	BUILDING MATERIALS & S	5600	2500		126	2374	50.0	5.0	2,248- 89.9-
	ELECTRICAL SUPPLIES	5605	2700		927	1773	50.0	34.3	846- 31.3-
	PLUMBING SUPPLIES	5610							
	PAINT AND PAINTING SPL	5650							
4371	MTR VEHICLE REP. PTS/S	5700	120015	3,017	39547	77451	50.0	32.9	40,920- 34.0-
528	COMMUNICATION REPAIR P	5750	7000		528	6472	50.0	7.5	5,944- 84.9-
	AGRICLTR REPAIR PTS/S	5755							
	EXPENDABLE WELDING SPL	5770							
	MINOR COMPUTER EQUIP.	5800							
277	OTHER REPAIR/MAINT. SP	5990	15147	107	2571	12468	50.0	16.9	10,005- 66.0-
	REPR SPLY-8/29/05 STOR	5995							
-----			-----	-----	-----	-----	-----	-----	-----
5177	REPAIR & MAINTENANCE		147362	3,124	43699	100539	50.0	29.6	59,963- 40.6-
-----			-----	-----	-----	-----	-----	-----	-----
32834	SUPPLIES AND EXPENSES		745782	25,975	228003	491804	50.0	30.5	289,776- 38.8-
	PROFESSIONAL SERVICES								
	LEGAL	6025							
11	MEDICAL	6027	30000		5240	24760	50.0	17.4	19,520- 65.0-
193	VETERINARIAN	6030	8000		193	7807	50.0	2.4	7,613- 95.1-
	ENTERTAINMENT	6033							
	DATA PROCESSING	6035							
	MICROFILM PROCESSING	6037							
	METRO CRIME STOPPERS	6039							
	OTHER PROF.-ALCOHOL CN	6047							
	OTHER PROF.-VICTIM'S A	6048							
1654	OTHER PROFESSIONAL SER	6049	30000	175	13039	16786	50.0	43.4	3,921- 13.0-
	POL.LATERAL TRNG FEE	6049 26							
-----			-----	-----	-----	-----	-----	-----	-----
1857	PROFESSIONAL SERVICE		68000	175	18472	49353	50.0	27.1	31,055- 45.6-
	COMMUNICATIONS								
2764	TELEPHONE AND TELEGRAP	6060	30000		16664	13336	50.0	55.5	3,327 11.0
	TELEPHONE-GRANT	6060 GRANT							
	TELEPHONE RENT	6065							
1098	NETWORK WIRELESS	6069	32000		14356	17644	50.0	44.8	3,287- 10.2-
	POSTAGE	6070	100		15	85	50.0	15.0	70- 70.0-
	OTHER COMMUNICATION EX	6099							
-----			-----	-----	-----	-----	-----	-----	-----
3863	COMMUNICATIONS		62100		31035	31065	50.0	49.9	30-
	TRANSPORTATION								
2022	TRAVEL EXPENSE	6110	20000		10742	9258	50.0	53.7	1,483 7.4
	TRVL EXP-TRAFFIC GRANT	6111							
	TRVL EXP-VICTIM'S ADV	6112							
	TRVL EXP-TERRORISM PRE	6113							
	TRAVEL EXP-PROJ SAFE N	6114							
	TRVL/TRNG-COP'S METH G	6116							
	TRVL EXP-LAW ENF LIAIS	6118							

	TRVL EXP-ALCOHOL GRANT 6119	874		12-	886	50.0	1.3	850-	97.2-
	FREIGHT 6120								
23	MESSENGER/EXPRESS SERV 6130	1000		322	678	50.0	32.2	355-	35.5-
2045	TRANSPORTATION	21874		11052	10822	50.0	50.5	230	1.0
	ADVERTISING								
	ADVERTISING 6150	5000			5000	50.0		5,000-	100.0-
	ADVERTISING	5000			5000	50.0		5,000-	100.0-
	PRINTING AND BINDING								
7	PRINTING 6200	2000		142	1858	50.0	7.1	1,715-	85.7-
	BINDING 6205								
	FILM PROCESSING 6240								
7	PRINTING AND BINDING	2000		142	1858	50.0	7.1	1,715-	85.7-
	INSURANCE								
	FIRE & EXTENDED COVERA 6250								
	PUBLIC LIAB/PROPERTY D 6255								
	BOILER MACHINERY 6260								
	AUTOMOBILE INSURANCE 6265	17000		156	16844	50.0	.9	16,688-	98.1-
	SURETY AND FORGERY BON 6270	650		175	475	50.0	26.9	299-	46.0-
	OTHER INSURANCE 6299								
	INSURANCE	17650		331	17319	50.0	1.8	16,987-	96.2-
	UTILITIES								
337	GAS 6300	5000		1877	3123	50.0	37.5	1,246-	24.9-
8021	ELECTRICITY 6305	98000		51221	46779	50.0	52.2	4,441	4.5
8358	UTILITIES	103000		53098	49902	50.0	51.5	3,196	3.1
	REPR/MAINT-OUTSIDE LABO								
	BUILDING R&M 6350								
	8/29/05 STORM REPAIRS 6353								
	ELECTRICAL R&M 6355								
	PLUMBING EQUIPMENT R&M 6357								
	OFFICE EQUIPMENT R&M 6365	40000		34417	5583	50.0	86.0	28,834	72.0
	OFF.EQ.R&M-COPS MORE 6366								
	HOUSEHOLD EQUIPMENT R& 6370								
	FIXED EQUIPMENT R&M 6380	20000		13099	6901	50.0	65.4	6,198	30.9
	MINOR EQUIPMENT R&M 6382								
7990	MOTOR VEHICLE EQ. R&M 6384	70000	2,635	22726	44639	50.0	32.4	24,547-	35.0-
	AGRICULTURAL EQ. R&M 6387								
	COMMUNICATION EQ. R&M 6390								
	CLEANING AND PAINTING 6392								
113	DISINFECT./EXTERMINATI 6394	1200		305	895	50.0	25.4	590-	49.1-
	SIGN PAINTING 6396								
300	TOW IN CHARGES 6398	5000		1417	3583	50.0	28.3	2,165-	43.3-
	OTHER REPAIRS AND MAIN 6399								
8403	REPR/MAINT-OUTSIDE L	136200	2,635	71964	61601	50.0	52.8	7,728	5.6
	RENTALS								
	OFFICE EQUIPMENT RENT 6410	7200		3317	3883	50.0	46.0	566-	7.8-
	MOTORCYCLE RENT 6417	62820		12420	50400	50.0	19.7	37,980-	60.4-
	CYLINDER RENT 6425	1400		289	1111	50.0	20.6	821-	58.6-
	UNIFORM RENT 6430								
	MOP-MAT-RAG RENT 6435								
	OTHER RENT 6449								
	RENTALS	71420		16026	55394	50.0	22.4	39,368-	55.1-
	OTHER SERVICES & CHARGE								

	EXHIBITIONS & PROMOTIO	6500	9629			9629	50.0		9,629-	100.0-
	SETTLEMT OF DAMAGE CLA	6700								
	COURT COSTS	6710								
	JAIL EXPENSE	6815								
	EVIDENCE BUY MONEY	6817								
	THEFT LOSS	6818								
	CASH OVERAGE/SHORTAGE	6819								
	BANK SERV/TRF FEE	6832								
	REFUNDS	6835								
	POLICE FINE REFUNDS	6835 PF								
	REFUNDS									
201	NSF CHECKS	6836	3000		1240	1760	50.0	41.3	519-	17.3-
175	DUES AND MEMBERSHIPS	6840	4000		3175	825	50.0	79.3	2,350	58.7
2305	REGISTRATION FEE/TUITI	6845	12670	670	5425	6575	50.0	42.8	1,819-	14.3-
	LAUNDRY	6850								
	SERVICES NOT SPECIFIED	6999								
2681	OTHER SERVICES & CHA		29299	670	9840	18789	50.0	33.5	9,619-	32.8-
27214	OTHER SERVICES & CHAR		516543	3,480	211961	301102	50.0	41.0	92,621-	17.9-
	BUILDING/BLD IMPROVEMEN									
	BUILDINGS	7100								
	POLICE SERV CTR BLDG	7100 22	12455		12453	2	50.0	99.9	12,451	99.9
	BUILDINGS		12455		12453	2	50.0	99.9	12,451	99.9
	BUILDING IMPROVEMENTS	7150								
	POLICE COMPLEX	7150 07								
	DEPOT SUBSTATION	7150 37								
	MOBILE ST SUBSTATION	7150 39								
	PALMERS CROSSING SUBS	7150 40								
	BUILDING IMPROVEMEN									
	BUILDING/BLD IMPROVE		12455		12453	2	50.0	99.9	12,451	99.9
	IMPROVEMENT OTHER THAN									
	PARKING LOT/DRIVEWAY	7227								
	LANDSCAPING	7250								
	OTHER IMPROVEMENTS	7295								
	IMPROVEMENT OTHER TH									
	MACHINERY AND EQUIPMENT									
	8/29/05 STORM EQUIP	7302								
	EQUIP-METH GRANT	7303								
	EQUIP-DOMESTIC PREP	7312								
	EQUIP-HOMELAND SECURIT	7313								
	EQUIP-TERRORISM PREVEN	7314								
	EQUIP-TERRORISM '05	7316								
	EQ-DOMESTIC PREP'05	7318								
	EQUIP-PROJ SAFE NEIGHB	7319								
	HOUSEHOLD FURN/EQUIP.	7320								
	EQUIP-BYRNE '13	7323								
	EQUIP-BYRNE '14	7324	16598		9629	6969	50.0	58.0	2,659	16.0
	OFFICE FURN/EQUIP.	7325								
	COPS TECH GRANT EQUIP	7326								
	DATA PROCESSING EQUIP.	7327	95000		13964	81036	50.0	14.6	67,072-	70.6-
	FEMA-EMER.WARNING SIRE	7330								
	EQUIP-JUSTICE ASSIST G	7331								

	COMMUNICATION EQUIPMEN	7355							
	TRAFFIC CONTROL EQUIP.	7360							
	EQUIP-BYRNE '09	7375							
	OTHER EQUIP-STOP VIOL	7397							
	OTHER EQUIP-ALCOHOL GR	7398							
	OTHER EQUIPMENT	7399	233545	3,300	720	229525	50.0	.3	232,105- 99.3-
-----			-----	-----	-----	-----	-----	-----	-----
	MACHINERY AND EQUIPM		345143	3,300	24314	317529	50.0	7.0	296,515- 85.9-
	VEHICLES								
	AUTOMOBILES	7400	443400	298,933		144467	50.0		443,400- 100.0-
	AUTOMOBILES-METH GRANT	7401							
	AUTOMOBILES-BYRNE GRAN	7402							
	MOTORCYCLES	7405							
	PICK UP TRUCKS	7420							
-----			-----	-----	-----	-----	-----	-----	-----
	VEHICLES		443400	298,933		144467	50.0		443,400- 100.0-
	OTHER								
	ZOOLOGICAL ANIMALS	7505							
-----			-----	-----	-----	-----	-----	-----	-----
	OTHER								
-----			-----	-----	-----	-----	-----	-----	-----
	CAPITAL OUTLAY		800998	302,233	36767	461998	50.0	4.5	727,464- 90.8-
-----			-----	-----	-----	-----	-----	-----	-----
740234	EXPENDITURES		12639158	331,688	4863614	7443857	50.0	38.4	2,911,930- 23.0-

001131 - GENERAL FUND-JOINT P&F TRNG.

CITY OF HATTIESBURG

EXPENDITURE REPORT

ALL FUNDS

6 Months Ending 03/31/16

THIS MONTH ACTUAL	OBJ/SUB	ANNUAL BUDGET	OPEN PO & CONTRACTS	YTD ACTUAL	REMAINING BALANCE	PERCENT PLAN	ACTUAL	PROJECTED.... OVER/UNDER	%
1775	SALARIES								
	REGULAR WAGES 4000	23080		11540	11540	50.0	50.0		
	DISASTER RECOVERY WAGE 4010								
	OVERTIME 4300	1000		614	386	50.0	61.4	227	22.7
	DISASTER RECOVERY OVER 4310								
1775	SALARIES	24080		12155	11925	50.0	50.4	229	.9
	EMPLOYEE BENEFITS								
280	STATE RETIREMENT 4600	3800		1914	1886	50.0	50.3	28	.7
133	F.I.C.A. TAXES 4700	1845		915	930	50.0	49.5	15-	.8-
450	HOSPITALIZATION INS. 4800	6000		3138	2862	50.0	52.3	276	4.6
	UNEMPLOYMENT BENEFITS 4900								
	WORKMAN'S COMPENSATION 4910	85			85	50.0		85-	100.0-
863	EMPLOYEE BENEFITS	11730		5967	5763	50.0	50.8	204	1.7
2638	PERSONAL SERVICES	35810		18122	17688	50.0	50.6	433	1.2
	OFFICE SUPPLIES								
46	PAPER 5003	500		446	54	50.0	89.2	391	78.2
	PRINTED FORMS 5005	50			50	50.0		50-	100.0-
164	OTHER EXPENDABLE OFF.S 5010	4436	136	2524	1776	50.0	56.8	612	13.7
	SPLY-RRT COORDINATOR 5013								
	MINOR OFFICE EQUIP/FUR 5020	2000		131	1869	50.0	6.5	1,738-	86.9-
	CASSETTES, TAPES 5035								
	PHOTO SUPPLIES 5040	775			775	50.0		775-	100.0-
	SUBSCRIPTIONS,MAGS,MAP 5050	500		69	431	50.0	13.8	362-	72.4-
1700	BOOKS-POLICE 5070	3475		1769	1706	50.0	50.9	62	1.7
	BOOKS-FIRE 5071	4000	1,258	1796	946	50.0	44.9	408-	10.2-
130	COMPUTER SUPPLIES 5080	2500		708	1792	50.0	28.3	1,084-	43.3-
2040	OFFICE SUPPLIES	18236	1,394	7443	9399	50.0	40.8	3,350-	18.3-
	OPERATING SUPPLIES								
239	CLEANING/JANITORIAL SP 5100	3000		1081	1919	50.0	36.0	837-	27.9-
	HOUSEHOLD SUPPLIES 5110	1500		4	1496	50.0	.2	1,491-	99.4-
61-	FOOD 5115	1500		424	1076	50.0	28.2	651-	43.4-
	MEDICAL SUPPLIES 5120	2000		184	1816	50.0	9.2	1,631-	81.5-
	GAS AND OIL 5250	2000			2000	50.0		2,000-	100.0-
	WEARING APPAREL-POLICE 5355	2500		574	1926	50.0	22.9	1,351-	54.0-
	WEARING APPAREL-FIRE 5356	2668	254	749	1665	50.0	28.0	1,170-	43.8-
	ASPHALT & ASPHALT PROD 5400								
	CONCRETE, CEMENT, ETC. 5405	5000	114		4886	50.0		5,000-	100.0-
	BRICK,STONE,MORTAR,ETC 5410								
	SAND,CLAY,GRVL,FILL DI 5415	2500			2500	50.0		2,500-	100.0-
	HORT./LANDSCAPING SPLY 5440	500		294	206	50.0	58.8	88	17.6
	HAND TOOLS 5450	1500		121	1379	50.0	8.0	1,257-	83.8-
	MINOR EQUIPMENT-POLICE 5460	10063	790	1106	8167	50.0	10.9	7,851-	78.0-
2550	MINOR EQUIPMENT-FIRE 5462	10292	1,925	4250	4116	50.0	41.2	1,792-	17.4-
117-	MINOR EQUIP-REGIONAL R 5463	8000		1456	6544	50.0	18.2	5,087-	63.5-
9	SWIFT WATER RESCUE SUP 5465	8766	4,385	3861	520	50.0	44.0	1,044-	11.9-
410	HAZ.MAT SUPPLIES 5466	9989		2006	7983	50.0	20.0	5,977-	59.8-

[illegible]

	INSURANCE									
	UTILITIES									
450	GAS	6300	5000		1759	3241	50.0	35.1	1,481-	29.6-
919	ELECTRICITY	6305	21000		8614	12386	50.0	41.0	3,771-	17.9-
	WATER	6315								
-----			-----	-----	-----	-----	-----	-----	-----	-----
1369	UTILITIES		26000		10374	15626	50.0	39.9	5,252-	20.2-
	REPR/MAINT-OUTSIDE LABO									
	BUILDING R&M	6350	4300	4,200		100	50.0		4,300-	100.0-
	OFFICE EQUIPMENT R&M	6365								
	MINOR EQUIPMENT R&M	6382	750		57	693	50.0	7.6	636-	84.8-
	MOTOR VEHICLE EQ. R&M	6384	1000			1000	50.0		1,000-	100.0-
	CLEANING AND PAINTING	6392	500			500	50.0		500-	100.0-
171	DISINFECT./EXTERMINATI	6394	1300		435	865	50.0	33.4	430-	33.0-
	OTHER REPAIRS AND MAIN	6399	1900		30	1870	50.0	1.5	1,840-	96.8-
-----			-----	-----	-----	-----	-----	-----	-----	-----
171	REPR/MAINT-OUTSIDE L		9750	4,200	522	5028	50.0	5.3	8,706-	89.2-
	RENTALS									
236	OTHER RENT	6449	4800		1813	2987	50.0	37.7	1,173-	24.4-
-----			-----	-----	-----	-----	-----	-----	-----	-----
236	RENTALS		4800		1813	2987	50.0	37.7	1,173-	24.4-
	OTHER SERVICES & CHARGE									
	PETTY CASH LOSS/STORM	6818								
	DUES AND MEMBERSHIPS	6840	1195		55	1140	50.0	4.6	1,084-	90.7-
1295	REGISTRATN FEE-POLICE	6845	9000		3495	5505	50.0	38.8	2,010-	22.3-
2616	REGISTRATN FEE-FIRE	6846	11045		6291	4754	50.0	56.9	1,537	13.9
	SERVICES NOT SPECIFIED	6999								
-----			-----	-----	-----	-----	-----	-----	-----	-----
3911	OTHER SERVICES & CHA		21240		9841	11399	50.0	46.3	1,557-	7.3-
-----			-----	-----	-----	-----	-----	-----	-----	-----
10682	OTHER SERVICES & CHAR		81940	4,500	33633	43807	50.0	41.0	14,674-	17.9-
	BUILDING/BLD IMPROVEMEN									
	BUILDING IMPROVEMENTS	7150								
	P&F TRAINING BLDG	7150 34								
-----			-----	-----	-----	-----	-----	-----	-----	-----
	BUILDING IMPROVEMEN									
-----			-----	-----	-----	-----	-----	-----	-----	-----
	BUILDING/BLD IMPROVE									
	IMPROVEMENT OTHER THAN									
	PARKING LOT/DRIVEWAY	7227								
-----			-----	-----	-----	-----	-----	-----	-----	-----
	IMPROVEMENT OTHER TH									
	MACHINERY AND EQUIPMENT									
	EQUIP-RESPONSE TEAM'07	7311								
	EQUIP-RESPONSE TEAM'04	7314								
	EQUIP-CITY HOMELAND SE	7316								
	OFFICE FURN/EQUIP.	7325								
	COMMUNICATION EQUIPMEN	7355								
	TRAFFIC CONTROL EQUIP.	7360								
	OTHER EQUIP-HAZ.MAT	7398								
	OTHER EQUIPMENT	7399								
-----			-----	-----	-----	-----	-----	-----	-----	-----
	MACHINERY AND EQUIPM									
	VEHICLES									
	AUTOMOBILES	7400								
	BUSES	7410								
-----			-----	-----	-----	-----	-----	-----	-----	-----
	VEHICLES									

-----		-----	-----	-----	-----	-----	-----	-----	-----
-----	CAPITAL OUTLAY	-----	-----	-----	-----	-----	-----	-----	-----
19607	EXPENDITURES	260397	27,558	86668	146171	50.0	33.2	87,060-	33.4-

001160 - GENERAL FUND-FIRE DIVISION

CITY OF HATTIESBURG
EXPENDITURE REPORT
ALL FUNDS

6 Months Ending 03/31/16

THIS MONTH ACTUAL	OBJ/SUB	ANNUAL BUDGET	OPEN PO & CONTRACTS	YTD ACTUAL	REMAINING BALANCE	PERCENT PLAN	ACTUAL	PROJECTED.... OVER/UNDER	%
	SALARIES								
313276	REGULAR WAGES 4000	4706508		2014307	2692201	50.0	42.7	677,894-	14.4-
	DISASTER RECOVERY WAGE 4010								
58718	OVERTIME 4300	450000		543930	93930-	50.0	120.8	637,860	141.7
	DISASTER RECOVERY OVER 4310								
371993	SALARIES	5156508		2558237	2598271	50.0	49.6	40,034-	.7-
	EMPLOYEE BENEFITS								
57296	STATE RETIREMENT 4600	812150		394328	417822	50.0	48.5	23,494-	2.8-
26436	F.I.C.A. TAXES 4700	394480		183223	211257	50.0	46.4	28,033-	7.1-
47700	HOSPITALIZATION INS. 4800	738000		337000	401000	50.0	45.6	63,999-	8.6-
	UNEMPLOYMENT BENEFITS 4900	3000			3000	50.0		3,000-	100.0-
	WORKMAN'S COMPENSATION 4910	217620			217620	50.0		217,620-	100.0-
131433	EMPLOYEE BENEFITS	2165250		914551	1250699	50.0	42.2	336,147-	15.5-
503426	PERSONAL SERVICES	7321758		3472788	3848970	50.0	47.4	376,182-	5.1-
	OFFICE SUPPLIES								
	PAPER 5003	500		333	167	50.0	66.6	166	33.2
	PRINTED FORMS 5005								
674	OTHER EXPENDABLE OFF.S 5010	2594		1837	757	50.0	70.8	1,080	41.6
9-	MINOR OFFICE EQUIP/FUR 5020	6964		862	6102	50.0	12.3	5,239-	75.2-
	CASSETTES, TAPES 5035								
	PHOTO SUPPLIES 5040								
	SUBSCRIPTIONS,MAGS,MAP 5050								
51	BOOKS 5070	1400		918	482	50.0	65.5	436	31.1
	COMPUTER SUPPLIES 5080	1000		972	28	50.0	97.2	944	94.4
716	OFFICE SUPPLIES	12458		4922	7536	50.0	39.5	2,614-	20.9-
	OPERATING SUPPLIES								
507	CLEANING/JANITORIAL SP 5100	10000	1,011	5871	3119	50.0	58.7	1,742	17.4
	HOUSEHOLD SUPPLIES 5110	1000		137	863	50.0	13.7	726-	72.6-
	FOOD 5115	400		81	319	50.0	20.2	238-	59.5-
	MEDICAL SUPPLIES 5120	5400		4410	990	50.0	81.6	3,420	63.3
	LABORATORY SUPPLIES 5125								
	CHEMICALS 5130								
163	GAS AND OIL 5250	24000		7581	16419	50.0	31.5	8,838-	36.8-
	LUBRICANTS 5255	3800		817	2983	50.0	21.5	2,165-	56.9-
2930	DIESEL FUEL 5257	75000		19811	55189	50.0	26.4	35,378-	47.1-
	OTHER FUEL 5260								
70	UNIFORMS, BADGES, ETC. 5350	47327	39,985	6125	1217	50.0	12.9	35,077-	74.1-
277	WEARING APPAREL 5355	11000	82	10697	221	50.0	97.2	10,393	94.4
	ASPHALT & ASPHALT PROD 5400								
	CONCRETE, CEMENT, ETC. 5405								
	HORT./LANDSCAPING SPLY 5440	400			400	50.0		400-	100.0-
84	HAND TOOLS 5450	2000	35	1119	846	50.0	55.9	238	11.9
210	MINOR EQUIPMENT 5460	5600		4494	1106	50.0	80.2	3,388	60.5
4046	MINOR FIRE FIGHTING EQ 5462	9700		8221	1479	50.0	84.7	6,742	69.5
	SWIFT WATER RESCUE SUP 5465	1500			1500	50.0		1,500-	100.0-
	FIRE HOSE 5470	17700	9,995	5000	2705	50.0	28.2	7,700-	43.5-

	RECREATIONAL SUPPLIES	5510								
198	SFTY/FIRE P/MATL CONTR	5535	3000		2136	864	50.0	71.2	1,272	42.4
	OTHER OPERATING MATL/S	5590	1000		451	549	50.0	45.1	97-	9.7-
8484	OPERATING SUPPLIES		218827	51,108	76950	90768	50.0	35.1	64,927-	29.6-
	REPAIR & MAINTENANCE SP									
215	BUILDING MATERIALS & S	5600	7000		6201	799	50.0	88.5	5,402	77.1
42	ELECTRICAL SUPPLIES	5605	2700		288	2412	50.0	10.6	2,124-	78.6-
	PLUMBING SUPPLIES	5610	2150		606	1544	50.0	28.1	938-	43.6-
	PAINT AND PAINTING SPL	5650	2600		2468	132	50.0	94.9	2,335	89.8
5679	MTR VEHICLE REP. PTS/S	5700	45724	266	27910	17548	50.0	61.0	10,096	22.0
	COMMUNICATION REPAIR P	5750	1000		604	397	50.0	60.4	208	20.8
	AGRICLTRL REPAIR PTS/S	5755								
1001	SCBA REPAIR PTS/SPL	5756	16200		16093	107	50.0	99.3	15,986	98.6
	MINOR COMPUTER EQUIP.	5800								
	OTHER REPAIR/MAINT. SP	5990	500		40	460	50.0	8.0	419-	83.8-
	REPR SPLY-8/29/05 STOR	5995								
6936	REPAIR & MAINTENANCE		77874	266	54210	23398	50.0	69.6	30,546	39.2
16137	SUPPLIES AND EXPENSES		309159	51,374	136082	121703	50.0	44.0	36,995-	11.9-
	PROFESSIONAL SERVICES									
	APPRAISAL	6017								
	MEDICAL	6027	27200		18445	8755	50.0	67.8	9,690	35.6
	ENTERTAINMENT	6033								
285	OTHER PROFESSIONAL SER	6049	12400	1,045	9574	1781	50.0	77.2	6,748	54.4
285	PROFESSIONAL SERVICE		39600	1,045	28019	10536	50.0	70.7	16,437	41.5
	COMMUNICATIONS									
1409	TELEPHONE AND TELEGRAP	6060	10500		10070	430	50.0	95.9	9,639	91.8
	NETWORK	6068								
	NETWORK WIRELESS-GRANT	6069								
	POSTAGE	6070								
1409	COMMUNICATIONS		10500		10070	430	50.0	95.9	9,639	91.8
	TRANSPORTATION									
118	TRAVEL EXPENSE	6110	5433	784	1807	2842	50.0	33.2	1,818-	33.4-
14	FREIGHT	6120	150		14	136	50.0	9.3	122-	81.3-
	MESSENGER/EXPRESS SERV	6130								
132	TRANSPORTATION		5583	784	1820	2979	50.0	32.5	1,943-	34.8-
	ADVERTISING									
	ADVERTISING	6150	2800			2800	50.0		2,800-	100.0-
	ADVERTISING		2800			2800	50.0		2,800-	100.0-
	PRINTING AND BINDING									
	PRINTING	6200	1000		944	56	50.0	94.4	887	88.7
	FILM PROCESSING	6240	1320			1320	50.0		1,320-	100.0-
	PRINTING AND BINDING		2320		944	1376	50.0	40.6	432-	18.6-
	INSURANCE									
	PUBLIC LIAB/PROPERTY D	6255								
	BOILER MACHINERY	6260								
	AUTOMOBILE INSURANCE	6265								
	SURETY AND FORGERY BON	6270	125			125	50.0		125-	100.0-
	OTHER INSURANCE	6299								
	INSURANCE		125			125	50.0		125-	100.0-

	UTILITIES									
1773	GAS	6300	26975		8640	18335	50.0	32.0	9,695-	35.9-
3109	ELECTRICITY	6305	78000		30044	47956	50.0	38.5	17,912-	22.9-
26	WATER	6315	325		172	153	50.0	52.9	19	5.8
-----			-----	-----	-----	-----	-----	-----	-----	-----
4908	UTILITIES		105300		38856	66444	50.0	36.9	27,588-	26.1-
	REPR/MAINT-OUTSIDE LABO									
311	BUILDING R&M	6350	26300	440	14261	11599	50.0	54.2	2,221	8.4
	8/29/05 STORM REPAIRS	6353								
	ELECTRICAL R&M	6355	200		200		50.0		200-	100.0
120	PLUMBING EQUIPMENT R&M	6357	1600		120	1480	50.0	7.5	1,360-	85.0
	STREETS & STRUCTURES R	6360								
194	OFFICE EQUIPMENT R&M	6365	1870		625	1245	50.0	33.4	619-	33.1-
	HOUSEHOLD EQUIPMENT R&	6370	4000		1931	2069	50.0	48.2	138-	3.4-
600	FIXED EQUIPMENT R&M	6380	4025		2158	1867	50.0	53.6	291	7.2
	MINOR EQUIPMENT R&M	6382	1000	75	415	510	50.0	41.5	169-	16.9-
1363	MOTOR VEHICLE EQ. R&M	6384	60245	3,401	26696	30149	50.0	44.3	6,853-	11.3-
376	AGRICULTURAL EQ. R&M	6387	500		376	124	50.0	75.2	252	50.4
746	SCBA EQUIP. R&M	6389	9450		9185	265	50.0	97.1	8,919	94.3
	COMMUNICATION EQ. R&M	6390	6000		1776	4224	50.0	29.6	2,448-	40.8-
270	DISINFECT./EXTERMINATI	6394	2000		728	1272	50.0	36.4	544-	27.2-
	SIGN PAINTING	6396								
600	TOW IN CHARGES	6398	1600		1200	400	50.0	75.0	800	50.0
	OTHER REPAIRS AND MAIN	6399	3850		3112	738	50.0	80.8	2,374	61.6
-----			-----	-----	-----	-----	-----	-----	-----	-----
4580	REPR/MAINT-OUTSIDE L		122640	3,916	62582	56142	50.0	51.0	2,523	2.0
	RENTALS									
	OFFICE EQUIPMENT RENT	6410								
	MACHINERY RENT	6420	100			100-	50.0		100-	100.0-
	CYLINDER RENT	6425	3000		1975	1025	50.0	65.8	950	31.6
	UNIFORM RENT	6430								
	MOP-MAT-RAG RENT	6435								
	OTHER RENT	6449	1600		500	1100	50.0	31.2	600-	37.5-
-----			-----	-----	-----	-----	-----	-----	-----	-----
	RENTALS		4500		2475	2025	50.0	55.0	450	10.0
	OTHER SERVICES & CHARGE									
	DUES AND MEMBERSHIPS	6840	1300		689	611	50.0	53.0	77	5.9
	REGISTRATION FEE/TUITI	6845	1300		1270	30	50.0	97.6	1,240	95.3
	LAUNDRY	6850	100			100-	50.0		100-	100.0-
	SERVICES NOT SPECIFIED	6999	750	450		300	50.0		750-	100.0
-----			-----	-----	-----	-----	-----	-----	-----	-----
	OTHER SERVICES & CHA		3250	450	1959	841	50.0	60.2	668	20.5
-----			-----	-----	-----	-----	-----	-----	-----	-----
11314	OTHER SERVICES & CHAR		296618	6,195	146725	143699	50.0	49.4	3,167-	1.0-
	BUILDING/BLD IMPROVEMEN									
	BUILDINGS	7100								
	FIRE STATION-PW8294	7100 20								
	FIRE STATION-CDBG	7100 21								
	STORAGE BUILDING	7100 23								
-----			-----	-----	-----	-----	-----	-----	-----	-----
	BUILDINGS									
-----			-----	-----	-----	-----	-----	-----	-----	-----
	BUILDING/BLD IMPROVE									
	IMPROVEMENT OTHER THAN									
	PARKING LOT/DRIVEWAY	7227								
	LANDSCAPING	7250								
	OTHER IMPROVEMENTS	7295								

IMPROVEMENT OTHER TH
 MACHINERY AND EQUIPMENT
 8/29/05 STORM EQUIP 7302
 LABORATORY 7310
 FIRE FIGHTING 7315
 EQUIP-SCBA-'11 AF GRAN 7317
 HOUSEHOLD FURN/EQUIP. 7320
 OFFICE FURN/EQUIP. 7325
 DATA PROCESSING EQUIP. 7327
 EQ-WIRELESS NETWORK GR 7331
 AGRICULTURAL EQUIPMENT 7335
 COMMUNICATION EQUIPMEN 7355
 TRAFFIC CONTROL EQUIP. 7360
 HYDRANTS & METERS 7365
 OTHER EQUIPMENT 7399

MACHINERY AND EQUIPM
 VEHICLES
 AUTOMOBILES 7400
 PICK UP TRUCKS 7420
 HEAVY TRUCKS 7430

VEHICLES

CAPITAL OUTLAY

530877

EXPENDITURES

7927535

57,569

3755595

4114371

50.0

47.3

416,345-

5.2-

001180 - GENERAL FUND-LAND DEVEL.ADM.

CITY OF HATTIESBURG
EXPENDITURE REPORT
ALL FUNDS

6 Months Ending 03/31/16

THIS MONTH ACTUAL	OBJ/SUB	ANNUAL BUDGET	OPEN PO & CONTRACTS	YTD ACTUAL	REMAINING BALANCE	PERCENT PLAN ACTUAL	PROJECTED.... OVER/UNDER %
28689	SALARIES REGULAR WAGES 4000 DISASTER RECOVERY WAGE 4010 OVERTIME 4300 DISASTER RECOVERY OVER 4310	409046		179566	229480	50.0 43.8	49,913- 12.2-
28689	SALARIES	409046		179566	229480	50.0 43.8	49,913- 12.2-
4519	EMPLOYEE BENEFITS STATE RETIREMENT 4600	64430		28281	36149	50.0 43.8	7,868- 12.2-
2153	F.I.C.A. TAXES 4700	31300		13474	17826	50.0 43.0	4,351- 13.9-
5405	HOSPITALIZATION INS. 4800	84000		37910	46090	50.0 45.1	8,180- 9.7-
	UNEMPLOYMENT BENEFITS 4900	4000		3760	240	50.0 94.0	3,520 88.0
	WORKMAN'S COMPENSATION 4910	14660			14660	50.0	14,660- 100.0-
12076	EMPLOYEE BENEFITS	198390		83426	114964	50.0 42.0	31,538- 15.8-
40766	PERSONAL SERVICES	607436		262992	344444	50.0 43.2	81,452- 13.4-
37	OFFICE SUPPLIES PAPER 5003 PRINTED FORMS 5005 OTHER EXPENDABLE OFF.S 5010 MINOR OFFICE EQUIP/FUR 5020 PHOTO SUPPLIES 5040 SUBSCRIPTIONS,MAGS,MAP 5050 BOOKS 5070 COMPUTER SUPPLIES 5080	3277 500 2991 2068 500 1000		927 494 2477 1520 500	2350 6 514 548 500	50.0 28.2 50.0 98.8 50.0 82.8 50.0 73.5 50.0	1,423- 43.4- 487 97.4 1,962 65.5 971 46.9 500- 100.0- 1,000- 100.0-
37	OFFICE SUPPLIES	10336		5418	4918	50.0 52.4	500 4.8
572	OPERATING SUPPLIES FOOD 5115 GAS AND OIL 5250 LUBRICANTS 5255	12340	40	3552	8748	50.0 28.7	5,236- 42.4-
500	WEARING APPAREL 5355 MINOR EQUIPMENT 5460 OTHER OPERATING MATL/S 5590	1127 100	327	736	64 100	50.0 65.3 50.0	345 30.6 100- 100.0-
1072	OPERATING SUPPLIES	13567	367	4288	8911	50.0 31.6	4,990- 36.7-
	REPAIR & MAINTENANCE SP BUILDING MATERIALS & S 5600 PAINT AND PAINTING SPL 5650 MTR VEHICLE REP. PTS/S 5700 COMMUNICATION REPAIR P 5750	3500 500		1202 99	2298 401	50.0 34.3 50.0 19.8	1,096- 31.3- 302- 60.4-
	REPAIR & MAINTENANCE	4000		1301	2699	50.0 32.5	1,398- 34.9-
1110	SUPPLIES AND EXPENSES	27903	367	11007	16529	50.0 39.4	5,889- 21.1-
	PROFESSIONAL SERVICES DEMOLITION 6013 ASBESTOS REMOVAL 6014	45000	4,734		40266	50.0	45,000- 100.0-

	AUTOMOBILES	7400							
	PICK UP TRUCKS	7420							
-----			-----	-----	-----	-----	-----	-----	-----
	VEHICLES								
-----			-----	-----	-----	-----	-----	-----	-----
	CAPITAL OUTLAY	2503			2503	50.0	100.0	2,503	100.0
-----			-----	-----	-----	-----	-----	-----	-----
46031	EXPENDITURES	754487	5,591	311432	437464	50.0	41.2	131,623-	17.4-

001190 - GENERAL FUND-P/S CONTRAC.SER

CITY OF HATTIESBURG

EXPENDITURE REPORT

ALL FUNDS

6 Months Ending 03/31/16

THIS MONTH ACTUAL	OBJ/SUB	ANNUAL BUDGET	OPEN PO & CONTRACTS	YTD ACTUAL	REMAINING BALANCE	PERCENT PLAN ACTUAL	PROJECTED.... OVER/UNDER	%
	SALARIES							
7604	REGULAR WAGES 4000			79025	79025-		158,049	
	OVERTIME 4300							
7604	SALARIES			79025	79025-		158,049	
	EMPLOYEE BENEFITS							
1227	STATE RETIREMENT 4600			12452	12452-		24,903	
572	F.I.C.A. TAXES 4700			5858	5858-		11,715	
829	HOSPITALIZATION INS. 4800			6239	6239-		12,477	
2628	EMPLOYEE BENEFITS			24548	24548-		49,095	
10232	PERSONAL SERVICES			103573	103573-		207,146	
	PROFESSIONAL SERVICES							
	MEDICAL 6027	200000		78857	121143	50.0 39.4	42,286-	21.1-
	OTHER PROF.-JAIL DIV G 6048							
	PROFESSIONAL SERVICE	200000		78857	121143	50.0 39.4	42,286-	21.1-
	OTHER SERVICES & CHARGE							
	JAIL EXPENSE 6815	1200000		399070	800930	50.0 33.2	401,859-	33.4-
	DISTRICT ATT'Y SUBSIDY 6816							
	JAIL IMPR-CITY SHARE 6826							
	AMBULANCE SERV.CONTRIB 6860							
	EMERGENCY MGMT.CONTRIB 6865	101000		50500	50500	50.0 50.0		
	USM CITIZEN CORPS COUN 6866							
	USM TITLE V CONTRACT 6867							
	JUVENILE ACCT.INCEN TI 6868							
	METH GRANT CONTRACT 6869							
	SERVICES NOT SPECIFIED 6999							
	OTHER SERVICES & CHA	1301000		449570	851430	50.0 34.5	401,860-	30.8-
	OTHER SERVICES & CHAR	1501000		528427	972573	50.0 35.2	444,145-	29.5-
	VEHICLES							
	AUTOMOBILES 7400							
	VEHICLES							
	CAPITAL OUTLAY							
10232	EXPENDITURES	1501000		632001	868999	50.0 42.1	236,998-	15.7-

001191 - GENERAL FUND-TRAFFIC MAINT.

CITY OF HATTIESBURG
EXPENDITURE REPORT
ALL FUNDS

6 Months Ending 03/31/16

THIS MONTH ACTUAL	OBJ/SUB	ANNUAL BUDGET	OPEN PO & CONTRACTS	YTD ACTUAL	REMAINING BALANCE	PERCENT PLAN	ACTUAL	PROJECTED.... OVER/UNDER	%
	SALARIES								
19487	REGULAR WAGES 4000	282446		120541	161905	50.0	42.6	41,363-	14.6-
	DISASTER RECOVERY WAGE 4010								
550	OVERTIME 4300	12000		5208	6792	50.0	43.4	1,584-	13.2-
	DISASTER RECOVERY OVER 4310								
20037	SALARIES	294446		125748	168698	50.0	42.7	42,950-	14.5-
	EMPLOYEE BENEFITS								
3156	STATE RETIREMENT 4600	46380		19806	26575	50.0	42.7	6,768-	14.5-
1513	F.I.C.A. TAXES 4700	22530		9510	13020	50.0	42.2	3,510-	15.5-
4050	HOSPITALIZATION INS. 4800	60000		27066	32934	50.0	45.1	5,868-	9.7-
	UNEMPLOYMENT BENEFITS 4900	1000			1000	50.0		1,000-	100.0-
	WORKMAN'S COMPENSATION 4910	13650			13650	50.0		13,650-	100.0-
8719	EMPLOYEE BENEFITS	143560		56382	87178	50.0	39.2	30,796-	21.4-
28755	PERSONAL SERVICES	438006		182130	255876	50.0	41.5	73,746-	16.8-
	OFFICE SUPPLIES								
	PAPER 5003	500			500	50.0		500-	100.0-
	PRINTED FORMS 5005								
16-	OTHER EXPENDABLE OFF.S 5010	1000		675	325	50.0	67.5	350	35.0
	MINOR OFFICE EQUIP/FUR 5020	1000		18	982	50.0	1.8	964-	96.4-
	PHOTO SUPPLIES 5040								
	SUBSCRIPTIONS,MAGS,MAP 5050								
	BOOKS 5070	500			500	50.0		500-	100.0-
	COMPUTER SUPPLIES 5080	1000			1000	50.0		1,000-	100.0-
16-	OFFICE SUPPLIES	4000		694	3306	50.0	17.3	2,611-	65.2-
	OPERATING SUPPLIES								
	CLEANING/JANITORIAL SP 5100	200			200	50.0		200-	100.0-
	HOUSEHOLD SUPPLIES 5110	1500		443	1057	50.0	29.5	614-	40.9-
	FOOD 5115								
	MEDICAL SUPPLIES 5120	50			50	50.0		50-	100.0-
	CHEMICALS 5130	600			600	50.0		600-	100.0-
708	GAS AND OIL 5250	20000		3725	16275	50.0	18.6	12,550-	62.7-
	LUBRICANTS 5255	100			100	50.0		100-	100.0-
86	DIESEL FUEL 5257	2000		355	1645	50.0	17.7	1,289-	64.4-
42	WEARING APPAREL 5355	700	151	495	54	50.0	70.7	290	41.4
	ASPHALT & ASPHALT PROD 5400								
	CONCRETE, CEMENT, ETC. 5405								
	SAND,CLAY,GRVL,FILL DI 5415								
	HORT./LANDSCAPING SPLY 5440								
	HAND TOOLS 5450	2520		302	2218	50.0	11.9	1,916-	76.0-
472	MINOR EQUIPMENT 5460	12900		3269	9631	50.0	25.3	6,362-	49.3-
2919	TRAFFIC CONTROL EQ. SP 5540	60000	9,389	7405	43206	50.0	12.3	45,189-	75.3-
1798	TRAFFIC SIGNS 5545	15000	40	6045	8915	50.0	40.3	2,910-	19.4-
	STREET MARKING SUPPLIE 5550	3000		762	2238	50.0	25.4	1,476-	49.2-
35	OTHER OPERATING MATL/S 5590	1500		1369	131	50.0	91.2	1,238	82.5
6060	OPERATING SUPPLIES	120070	9,580	24170	86320	50.0	20.1	71,730-	59.7-

REPAIR & MAINTENANCE SP										
	BUILDING MATERIALS & S	5600	3543		399	3144	50.0	11.2	2,745-	77.4-
44	ELECTRICAL SUPPLIES	5605	3000		44	2956	50.0	1.4	2,912-	97.0-
	STRUCTURAL STEEL & IRO	5620	957		957		50.0	100.0	957	100.0
356	PAINT AND PAINTING SPL	5650	4000		3106	894	50.0	77.6	2,212	55.3
104	MTR VEHICLE REP. PTS/S	5700	7000		749	6251	50.0	10.7	5,502-	78.6-
	COMMUNICATION REPAIR P	5750	500			500	50.0		500-	100.0-
	OTHER REPAIR/MAINT. SP	5990	500			500	50.0		500-	100.0-

505	REPAIR & MAINTENANCE		19500		5255	14245	50.0	26.9	8,990-	46.1-

6548	SUPPLIES AND EXPENSES		143570	9,580	30119	103871	50.0	20.9	83,332-	58.0-

PROFESSIONAL SERVICES										
	MEDICAL	6027								

PROFESSIONAL SERVICE										
COMMUNICATIONS										
50	TELEPHONE AND TELEGRAP	6060	1000		298	702	50.0	29.8	403-	40.3-
	POSTAGE	6070								

50	COMMUNICATIONS		1000		298	702	50.0	29.8	403-	40.3-
TRANSPORTATION										
	TRAVEL EXPENSE	6110	1000			1000	50.0		1,000-	100.0-
	FREIGHT	6120	350			350	50.0		350-	100.0-
	MESSENGER/EXPRESS SERV	6130								

	TRANSPORTATION		1350			1350	50.0		1,350-	100.0-
ADVERTISING										
	ADVERTISING	6150								

ADVERTISING										
INSURANCE										
	PUBLIC LIAB/PROPERTY D	6255								
	AUTOMOBILE INSURANCE	6265								
	SURETY AND FORGERY BON	6270								

INSURANCE										
UTILITIES										
137	GAS	6300	2000		608	1392	50.0	30.4	784-	39.2-
727	ELECTRICITY	6305	16000		6825	9175	50.0	42.6	2,350-	14.6-
	TRAFFIC LIGHT ELECTRIC	6310								

864	UTILITIES		18000		7434	10566	50.0	41.3	3,132-	17.4-
REPR/MAINT-OUTSIDE LABO										
	BUILDING R&M	6350								
	STREETS & STRUCTURES R	6360								
	OFFICE EQUIPMENT R&M	6365	500			500	50.0		500-	100.0-
	TRAFFIC CONTROL EQ. R&	6375	11000			11000	50.0		11,000-	100.0-
	FIXED EQUIPMENT R&M	6380								
	MINOR EQUIPMENT R&M	6382	150			150	50.0		150-	100.0-
173	MOTOR VEHICLE EQ. R&M	6384	7000		3404	3596	50.0	48.6	192-	2.7-
	COMMUNICATION EQ. R&M	6390	1000			1000	50.0		1,000-	100.0-
54	DISINFECT./EXTERMINATI	6394	700		108	592	50.0	15.4	484-	69.1-
	SIGN PAINTING	6396								
	TOW IN CHARGES	6398	200			200	50.0		200-	100.0-
	OTHER REPAIRS AND MAIN	6399	1200		75	1125	50.0	6.2	1,050-	87.5-

227	REPR/MAINT-OUTSIDE L		21750		3587	18163	50.0	16.4	14,576-	67.0-

	RENTALS								
	MACHINERY RENT	6420							
	CYLINDER RENT	6425							
	UNIFORM RENT	6430	1300		1300	50.0		1,300-	100.0-
	MOP-MAT-RAG RENT	6435							
26	OTHER RENT	6449	1000	166	834	50.0	16.6	667-	66.7-
26	RENTALS		2300	166	2134	50.0	7.2	1,967-	85.5-
	OTHER SERVICES & CHARGE								
300	DUES AND MEMBERSHIPS	6840	1000	300	700	50.0	30.0	400-	40.0-
	REGISTRATION FEE/TUITI	6845	2000	250	1750	50.0	12.5	1,499-	74.9-
	LAUNDRY	6850							
504	SERVICES NOT SPECIFIED	6999	3000	2013	987	50.0	67.1	1,026	34.2
804	OTHER SERVICES & CHA		6000	2563	3437	50.0	42.7	873-	14.5-
1970	OTHER SERVICES & CHAR		50400	14049	36351	50.0	27.8	22,302-	44.2-
	BUILDING/BLD IMPROVEMEN								
	BUILDING IMPROVEMENTS	7150							
	RENOVATE WALNUT ST.BL	7150 22							
	TRAFFIC SHOP IMPROVEM	7150 32							
	BUILDING IMPROVEMEN								
	BUILDING/BLD IMPROVE								
	MACHINERY AND EQUIPMENT								
	HOUSEHOLD FURN/EQUIP.	7320							
	OFFICE FURN/EQUIP.	7325							
	DATA PROCESSING EQUIP.	7327							
	COMMUNICATION EQUIPMEN	7355							
	TRAFFIC CONTROL EQUIP.	7360							
	OTHER EQUIPMENT	7399	25000		25000	50.0		25,000-	100.0-
	MACHINERY AND EQUIPM		25000		25000	50.0		25,000-	100.0-
	VEHICLES								
	AUTOMOBILES	7400							
	PICK UP TRUCKS	7420							
	HEAVY TRUCKS	7430							
	SPECIAL TRUCKS	7450							
	VEHICLES								
	CAPITAL OUTLAY		25000		25000	50.0		25,000-	100.0-
37274	EXPENDITURES		656976	9,580	226297	50.0	34.4	204,381-	31.1-

001201 - GENERAL FUND-STREET DIV.

CITY OF HATTIESBURG
EXPENDITURE REPORT
ALL FUNDS

6 Months Ending 03/31/16

THIS MONTH ACTUAL	OBJ/SUB	ANNUAL BUDGET	OPEN PO & CONTRACTS	YTD ACTUAL	REMAINING BALANCE	PERCENT PLAN	ACTUAL	PROJECTED.... OVER/UNDER	%
	SALARIES								
86458	REGULAR WAGES 4000	1183403		551971	631432	50.0	46.6	79,460-	6.7-
	DISASTER RECOVERY WAGE 4010								
744	OVERTIME 4300	24700		9910	14790	50.0	40.1	4,879-	19.7-
	DISASTER RECOVERY OVER 4310								
87203	SALARIES	1208103		561881	646222	50.0	46.5	84,341-	6.9-
	EMPLOYEE BENEFITS								
13734	STATE RETIREMENT 4600	190326		88496	101830	50.0	46.4	13,334-	7.0-
6509	F.I.C.A. TAXES 4700	92443		41994	50449	50.0	45.4	8,455-	9.1-
18000	HOSPITALIZATION INS. 4800	270000		126356	143644	50.0	46.7	17,288-	6.4-
	UNEMPLOYMENT BENEFITS 4900	5300		4761	539	50.0	89.8	4,222	79.6
	WORKMAN'S COMPENSATION 4910	72451			72451	50.0		72,451-	100.0-
38243	EMPLOYEE BENEFITS	630520		261607	368913	50.0	41.4	107,305-	17.0-
125446	PERSONAL SERVICES	1838623		823488	1015135	50.0	44.7	191,647-	10.4-
	OFFICE SUPPLIES								
	PAPER 5003								
	PRINTED FORMS 5005								
	OTHER EXPENDABLE OFF.S 5010	500		42	458	50.0	8.4	416-	83.2-
	MINOR OFFICE EQUIP/FUR 5020								
	SUBSCRIPTIONS, MAGS, MAP 5050								
	OFFICE SUPPLIES	500		42	458	50.0	8.4	416-	83.2-
	OPERATING SUPPLIES								
	CLEANING/JANITORIAL SP 5100	2072	667	581	825	50.0	28.0	910-	43.9-
677	HOUSEHOLD SUPPLIES 5110	2500	570	378	1552	50.0	15.1	1,744-	69.7-
	FOOD 5115								
	MEDICAL SUPPLIES 5120								
	CHEMICALS 5130	10500		4562	5938	50.0	43.4	1,376-	13.1-
1240	GAS AND OIL 5250	56000	330	8661	47009	50.0	15.4	38,678-	69.0-
	LUBRICANTS 5255	5000			5000	50.0		5,000-	100.0-
3190	DIESEL FUEL 5257	86000		26215	59785	50.0	30.4	33,569-	39.0-
1070	WEARING APPAREL 5355	3600		2120	1480	50.0	58.8	639	17.7
8450	ASPHALT & ASPHALT PROD 5400	27000		17435	9565	50.0	64.5	7,869	29.1
19025	CONCRETE, CEMENT, ETC. 5405	79900	20,634	41221	18045	50.0	51.5	2,542	3.1
4791	BRICK, STONE, MORTAR, ETC 5410	10000		9439	561	50.0	94.3	8,878	88.7
	SAND, CLAY, GRVL, FILL DI 5415	34200	5,040	6739	22421	50.0	19.7	20,721-	60.5-
	DRAINAGE PIPE & CULVER 5420	5000		1342	3658	50.0	26.8	2,315-	46.3-
	HORT./LANDSCAPING SPLY 5440	1000	680		320	50.0		1,000-	100.0-
514	HAND TOOLS 5450	3000	540	550	1911	50.0	18.3	1,899-	63.3-
1536	MINOR EQUIPMENT 5460	37400		9980	27420	50.0	26.6	17,440-	46.6-
	STREET MARKING SUPPLIE 5550								
841	OTHER OPERATING MATL/S 5590	10500	2,001	7117	1383	50.0	67.7	3,734	35.5
41333	OPERATING SUPPLIES	373672	30,462	136340	206871	50.0	36.4	100,992-	27.0-
	REPAIR & MAINTENANCE SP								
	BUILDING MATERIALS & S 5600	10000		9170	830	50.0	91.7	8,339	83.3
	ELECTRICAL SUPPLIES 5605	5000	276	2004	2720	50.0	40.0	992-	19.8-

30	PLUMBING SUPPLIES	5610	2500	30	2470	50.0	1.2	2,440-	97.6-	
	STRUCTURAL STEEL & IRO	5620	8000	1127	6873	50.0	14.0	5,746-	71.8-	
	PAINT AND PAINTING SPL	5650	4000	24-	4024	50.0	.6	3,952-	98.8-	
7036	MTR VEHICLE REP. PTS/S	5700	82291	6,775	55060	20456	50.0	66.9	27,829	33.8
	COMMUNICATION REPAIR P	5750	1000		350	650	50.0	35.0	300-	30.0-
	AGRICLTRL REPAIR PTS/S	5755	3000			3000	50.0		3,000-	100.0-
1543	OTHER REPAIR/MAINT. SP	5990	3000	280	2490	230	50.0	83.0	1,980	66.0
8608	REPAIR & MAINTENANCE		118791	7,331	70207	41253	50.0	59.1	21,623	18.2
49942	SUPPLIES AND EXPENSES		492963	37,793	206588	248582	50.0	41.9	79,787-	16.1
	PROFESSIONAL SERVICES									
	LOT CLEARING	6018								
	MEDICAL	6027								
824	OTHER PROFESSIONAL SER	6049	47000	2,237	9768	34996	50.0	20.7	27,464-	58.4-
824	PROFESSIONAL SERVICE		47000	2,237	9768	34996	50.0	20.7	27,464-	58.4-
	TRANSPORTATION									
	TRAVEL EXPENSE	6110	3000		1609	1391	50.0	53.6	218	7.2
	FREIGHT	6120								
	MESSENGER/EXPRESS SERV	6130								
	TRANSPORTATION		3000		1609	1391	50.0	53.6	218	7.2
	ADVERTISING									
	ADVERTISING	6150								
	ADVERTISING									
	PRINTING AND BINDING									
	PRINTING	6200								
	PRINTING AND BINDING									
	INSURANCE									
	PUBLIC LIAB/PROPERTY D	6255								
	AUTOMOBILE INSURANCE	6265								
	INSURANCE									
	UTILITIES									
	ELECTRICITY	6305								
	UTILITIES									
	REPR/MAINT-OUTSIDE LABO									
	BUILDING R&M	6350								
	ELECTRICAL R&M	6355								
	PLUMBING EQUIPMENT R&M	6357								
	STREETS & STRUCTURES R	6360								
	MISC PAVING	6360 01								
	VENETIAN WAY AREA	6360 02								
	S 27TH/O'FERRELL AREA	6360 03								
	W 4TH-COLUMBIA ST ARE	6360 04								
	MCINNIS LOOP/CAMBRIDG	6360 05								
	DABBS ST/MLK AREA	6360 06								
	S 40TH/BONHOMIE	6360 07								
	STANLEY/HWY 42 AREA	6360 08								
	PINE HILLS/SANDLEWOOD	6360 09								
	N 35TH/USM AREA	6360 10								
	S 36TH/MAMIE ST AREA	6360 11								
	S 34TH/MANDALAY AREA	6360 12								
	S H'BURG/S CHANCELLOR	6360 13								

-----	STREETS & ROADWAYS								
	OTHER IMPROVEMENTS	7295							

	IMPROVEMENT OTHER TH								
	MACHINERY AND EQUIPMENT								
	HOUSEHOLD FURN/EQUIP.	7320							
	CONSTRUCTION EQUIPMENT	7345							
	COMMUNICATION EQUIPMEN	7355							
	PIPE	7370							
-----	OTHER EQUIPMENT	7399	110000	49,995	49086	10919	50.0 44.6	11,828-	10.7-
			-----	-----	-----	-----	-----	-----	-----
	MACHINERY AND EQUIPM		110000	49,995	49086	10919	50.0 44.6	11,828-	10.7-
	VEHICLES								
	AUTOMOBILES	7400							
	PICK UP TRUCKS	7420							
	HEAVY TRUCKS	7430							
	DUMP TRUCKS	7440							
-----	SPECIAL TRUCKS	7450							
			-----	-----	-----	-----	-----	-----	-----
-----	VEHICLES								

	CAPITAL OUTLAY		110000	49,995	49086	10919	50.0 44.6	11,828-	10.7-
-----			-----	-----	-----	-----	-----	-----	-----
266123	EXPENDITURES		4045351	716,702	1714208	1614443	50.0 42.3	616,935-	15.2-

001202 - GENERAL FUND-STREET LIGHTS

CITY OF HATTIESBURG

EXPENDITURE REPORT

ALL FUNDS

6 Months Ending 03/31/16

THIS MONTH ACTUAL		OBJ/SUB	ANNUAL BUDGET	OPEN PO & CONTRACTS	YTD ACTUAL	REMAINING BALANCE	PERCENT PLAN	ACTUAL	PROJECTED.... OVER/UNDER	%
	UTILITIES									
91676	ELECTRICITY	6305	1170000		576583	593417	50.0	49.2	16,833-	1.4-
91676	UTILITIES		1170000		576583	593417	50.0	49.2	16,833-	1.4-
91676	OTHER SERVICES & CHAR		1170000		576583	593417	50.0	49.2	16,833-	1.4-
	IMPROVEMENT OTHER THAN STREET LIGHTING	7235								
	IMPROVEMENT OTHER TH									
	CAPITAL OUTLAY									
91676	EXPENDITURES		1170000		576583	593417	50.0	49.2	16,833-	1.4-

001203 - GENERAL FUND-ENGR/PUBLIC SER

CITY OF HATTIESBURG
EXPENDITURE REPORT
ALL FUNDS

6 Months Ending 03/31/16

THIS MONTH ACTUAL	OBJ/SUB	ANNUAL BUDGET	OPEN PO & CONTRACTS	YTD ACTUAL	REMAINING BALANCE	PERCENT PLAN	ACTUAL	PROJECTED.... OVER/UNDER	%
	SALARIES								
20443	REGULAR WAGES 4000	267115		129148	137967	50.0	48.3	8,818-	3.3-
	DISASTER RECOVERY WAGE 4010								
24	OVERTIME 4300	21		54	33-	50.0	257.1	87	414.2
	DISASTER RECOVERY OVER 4310								
20467	SALARIES	267136		129202	137934	50.0	48.3	8,731-	3.2-
	EMPLOYEE BENEFITS								
3224	STATE RETIREMENT 4600	42070		20349	21721	50.0	48.3	1,372-	3.2-
1539	F.I.C.A. TAXES 4700	20440		9732	10708	50.0	47.6	976-	4.7-
3150	HOSPITALIZATION INS. 4800	41974		20228	21746	50.0	48.1	1,518-	3.6-
	UNEMPLOYMENT BENEFITS 4900	2851		1850	1001	50.0	64.8	848	29.7
	WORKMAN'S COMPENSATION 4910	8905			8905	50.0		8,905-	100.0-
7912	EMPLOYEE BENEFITS	116240		52160	64080	50.0	44.8	11,920-	10.2-
28380	PERSONAL SERVICES	383376		181362	202014	50.0	47.3	20,652-	5.3-
	OFFICE SUPPLIES								
	PAPER 5003	400		254	146	50.0	63.5	107	26.7
	PRINTED FORMS 5005								
7-	OTHER EXPENDABLE OFF.S 5010	500		132	368	50.0	26.4	236-	47.2-
	MINOR OFFICE EQUIP/FUR 5020	1285	1,084	50	151	50.0	3.8	1,185-	92.2-
	PHOTO SUPPLIES 5040								
162	SUBSCRIPTIONS,MAGS,MAP 5050	165		162	3	50.0	98.1	159	96.3
	MAPS FOR RESALE 5060								
	BOOKS 5070								
295	COMPUTER SUPPLIES 5080	600		295	305	50.0	49.1	9-	1.5-
450	OFFICE SUPPLIES	2950	1,084	893	973	50.0	30.2	1,164-	39.4-
	OPERATING SUPPLIES								
	FOOD 5115								
	MEDICAL SUPPLIES 5120	300	248		52	50.0		300-	100.0-
112	GAS AND OIL 5250	2400		847	1553	50.0	35.2	705-	29.3-
	LUBRICANTS 5255								
160	WEARING APPAREL 5355	400		160	240	50.0	40.0	79-	19.7-
	HORT./LANDSCAPING SPLY 5440								
	MINOR EQUIPMENT 5460	800	688	42	70	50.0	5.2	716-	89.5-
	OTHER OPERATING MATL/S 5590	250		56	194	50.0	22.4	138-	55.2-
272	OPERATING SUPPLIES	4150	936	1104	2110	50.0	26.6	1,942-	46.7-
	REPAIR & MAINTENANCE SP								
	BUILDING MATERIALS & S 5600	800		654	146	50.0	81.7	508	63.5
	ELECTRICAL SUPPLIES 5605	100		33	67	50.0	33.0	34-	34.0-
	PAINT AND PAINTING SPL 5650								
	MTR VEHICLE REP. PTS/S 5700	1500		110	1390	50.0	7.3	1,280-	85.3-
	COMMUNICATION REPAIR P 5750								
	OTHER REPAIR/MAINT. SP 5990	100		15	85	50.0	15.0	70-	70.0-
	REPAIR & MAINTENANCE	2500		812	1688	50.0	32.4	876-	35.0-

722	SUPPLIES AND EXPENSES		9600	2,020	2809	4771	50.0	29.2	3,981-	41.4-
	PROFESSIONAL SERVICES									
1360	ENGINEERING 6015		170000		29894	140106	50.0	17.5	110,212-	64.8-
	CONSULTANT SERV/SURVEY 6020		40000			40000	50.0		40,000-	100.0-
	ABSTRACTING & RECORDIN 6023									
25418	OTHER PROFESSIONAL SER 6049		67500		51699	15801	50.0	76.5	35,898	53.1
26778	PROFESSIONAL SERVICE		277500		81593	195907	50.0	29.4	114,314-	41.1-
	COMMUNICATIONS									
152	TELEPHONE AND TELEGRAP 6060		1200		909	291	50.0	75.7	618	51.5
	POSTAGE 6070		1000	30	124	846	50.0	12.4	751-	75.1-
152	COMMUNICATIONS		2200	30	1033	1137	50.0	46.9	133-	6.0-
	TRANSPORTATION									
299-	TRAVEL EXPENSE 6110		5200		51	5149	50.0	.9	5,098-	98.0-
29	FREIGHT 6120		600		356	244	50.0	59.3	111	18.5
	MESSENGER/EXPRESS SERV 6130									
270-	TRANSPORTATION		5800		407	5393	50.0	7.0	4,986-	85.9-
	ADVERTISING									
	ADVERTISING 6150									
	ADVERTISING									
	PRINTING AND BINDING									
	PRINTING 6200									
	BLUELINES 6210									
	FILM PROCESSING 6240									
	PRINTING AND BINDING									
	INSURANCE									
	AUTOMOBILE INSURANCE 6265									
	SURETY AND FORGERY BON 6270									
	INSURANCE									
	UTILITIES									
180	GAS 6300		1800		474	1326	50.0	26.3	852-	47.3-
217	ELECTRICITY 6305		6000		1920	4080	50.0	32.0	2,160-	36.0-
397	UTILITIES		7800		2394	5406	50.0	30.6	3,012-	38.6-
	REPR/MAINT-OUTSIDE LABO									
	BUILDING R&M 6350		8565		2817	5748	50.0	32.8	2,931-	34.2-
	STREETS & STRUCTURES R 6360									
	OFFICE EQUIPMENT R&M 6365		1000		574	426	50.0	57.4	148	14.8
	MINOR EQUIPMENT R&M 6382									
	MOTOR VEHICLE EQ. R&M 6384		1000			1000	50.0		1,000-	100.0-
	COMMUNICATION EQ. R&M 6390									
60	DISINFECT./EXTERMINATI 6394		600		60	540	50.0	10.0	480-	80.0-
	TOW IN CHARGES 6398									
60	REPR/MAINT-OUTSIDE L		11165		3451	7714	50.0	30.9	4,262-	38.1-
	RENTALS									
636	OFFICE EQUIPMENT RENT 6410		3500		1964	1536	50.0	56.1	427	12.2
16	UNIFORM RENT 6430		500		195	305	50.0	39.0	110-	22.0-
	OTHER RENT 6449									
652	RENTALS		4000		2160	1840	50.0	54.0	320	8.0
	OTHER SERVICES & CHARGE									
324	DUES AND MEMBERSHIPS 6840		500		359	141	50.0	71.8	217	43.4

	REGISTRATION FEE/TUITI 6845	1000		80	920	50.0	8.0	840-	84.0-
	SERVICES NOT SPECIFIED 6999								
-----		-----	-----	-----	-----	-----	-----	-----	-----
324	OTHER SERVICES & CHA	1500		439	1061	50.0	29.2	621-	41.4-
-----		-----	-----	-----	-----	-----	-----	-----	-----
28092	OTHER SERVICES & CHAR	309965	30	91477	218458	50.0	29.5	127,010-	40.9-

	LAND								
	EASEMENTS 7010								
-----		-----	-----	-----	-----	-----	-----	-----	-----
	LAND								
	MACHINERY AND EQUIPMENT								
	ENGINEERING 7305								
	OFFICE FURN/EQUIP. 7325								
	DATA PROCESSING EQUIP. 7327								
	COMMUNICATION EQUIPMEN 7355								
	EMERGENCY GENERATORS 7362								
-----		-----	-----	-----	-----	-----	-----	-----	-----
	MACHINERY AND EQUIPM								
	VEHICLES								
	AUTOMOBILES 7400								
	PICK UP TRUCKS 7420	26100	25,674		426	50.0		26,100-	100.0-
-----		-----	-----	-----	-----	-----	-----	-----	-----
	VEHICLES	26100	25,674		426	50.0		26,100-	100.0-
-----		-----	-----	-----	-----	-----	-----	-----	-----
	CAPITAL OUTLAY	26100	25,674		426	50.0		26,100-	100.0-
-----		-----	-----	-----	-----	-----	-----	-----	-----
57194	EXPENDITURES	729041	27,724	275648	425669	50.0	37.8	177,745-	24.3-

001204 - GENERAL FUND-SHOP DIVISION

CITY OF HATTIESBURG
EXPENDITURE REPORT
ALL FUNDS

6 Months Ending 03/31/16

THIS MONTH ACTUAL	OBJ/SUB	ANNUAL BUDGET	OPEN PO & CONTRACTS	YTD ACTUAL	REMAINING BALANCE	PERCENT PLAN ACTUAL	PROJECTED.... OVER/UNDER	%
SALARIES								
25571	REGULAR WAGES 4000	332427		166012	166415	50.0 49.9	402-	.1-
	DISASTER RECOVERY WAGE 4010							
27	OVERTIME 4300	15000		2029	12971	50.0 13.5	10,941-	72.9-
	DISASTER RECOVERY OVER 4310							
25599	SALARIES	347427		168041	179386	50.0 48.3	11,345-	3.2-
EMPLOYEE BENEFITS								
4032	STATE RETIREMENT 4600	54725		26466	28259	50.0 48.3	1,793-	3.2-
1898	F.I.C.A. TAXES 4700	26580		12494	14086	50.0 47.0	1,592-	5.9-
5400	HOSPITALIZATION INS. 4800	72000		37651	34349	50.0 52.2	3,302	4.5
	UNEMPLOYMENT BENEFITS 4900				1000	50.0	1,000-	100.0-
	WORKMAN'S COMPENSATION 4910	10025			10025	50.0	10,025-	100.0-
11330	EMPLOYEE BENEFITS	164330		76612	87718	50.0 46.6	11,105-	6.7-
36928	PERSONAL SERVICES	511757		244653	267104	50.0 47.8	22,451-	4.3-
OFFICE SUPPLIES								
	PAPER 5003							
	PRINTED FORMS 5005							
	OTHER EXPENDABLE OFF.S 5010							
	MINOR OFFICE EQUIP/FUR 5020							
OFFICE SUPPLIES								
OPERATING SUPPLIES								
	CLEANING/JANITORIAL SP 5100							
	HOUSEHOLD SUPPLIES 5110							
	FOOD 5115							
	MEDICAL SUPPLIES 5120							
420	CHEMICALS 5130	13500	320	11177	2003	50.0 82.7	8,853	65.5
146	GAS AND OIL 5250	10399		4724	5675	50.0 45.4	951-	9.1-
	LUBRICANTS 5255							
43	DIESEL FUEL 5257	3700		427	3273	50.0 11.5	2,845-	76.8-
	WEARING APPAREL 5355							
	HAND TOOLS 5450	1000			1000	50.0	1,000-	100.0-
	MINOR EQUIPMENT 5460	2500			2500	50.0	2,500-	100.0-
288	OTHER OPERATING MATL/S 5590	1000		300	700	50.0 30.0	400-	40.0-
897	OPERATING SUPPLIES	32099	320	16628	15152	50.0 51.8	1,156	3.6
REPAIR & MAINTENANCE SP								
	BUILDING MATERIALS & S 5600	1000			1000	50.0	1,000-	100.0-
	ELECTRICAL SUPPLIES 5605	1000			1000	50.0	1,000-	100.0-
	PLUMBING SUPPLIES 5610	300			300	50.0	300-	100.0-
	STRUCTURAL STEEL & IRO 5620							
	PAINT AND PAINTING SPL 5650							
	MTR VEHICLE REP. PTS/S 5700	2200	735	974	491	50.0 44.2	252-	11.4-
	TROLLEY REPR PARTS & S 5710							
	COMMUNICATION REPAIR P 5750	500			500	50.0	500-	100.0-
1023	EXPENDABLE WELDING SPL 5770	5000		1443	3557	50.0 28.8	2,114-	42.2-
	OTHER REPAIR/MAINT. SP 5990	4800	135	4395	270	50.0 91.5	3,990	83.1

1023	REPAIR & MAINTENANCE	14800	870	6812	7118	50.0	46.0	1,176-	7.9-
1920	SUPPLIES AND EXPENSES	46899	1,190	23440	22270	50.0	49.9	18-	
	TRANSPORTATION								
	FREIGHT 6120								
	TRANSPORTATION								
	INSURANCE								
	BOILER MACHINERY 6260								
	AUTOMOBILE INSURANCE 6265								
	INSURANCE								
	UTILITIES								
135	GAS 6300	3000		695	2305	50.0	23.1	1,610-	53.6-
2019	ELECTRICITY 6305	38000		17931	20069	50.0	47.1	2,138-	5.6-
2155	UTILITIES 41000			18625	22375	50.0	45.4	3,749-	9.1-
	REPR/MAINT-OUTSIDE LABO								
	BUILDING R&M 6350								
	ELECTRICAL R&M 6355								
	PLUMBING EQUIPMENT R&M 6357								
	OFFICE EQUIPMENT R&M 6365								
	FIXED EQUIPMENT R&M 6380								
	MINOR EQUIPMENT R&M 6382	1000			1000	50.0		1,000-	100.0-
	MOTOR VEHICLE EQ. R&M 6384	1800			1800	50.0		1,800-	100.0-
	TROLLEY EQUIPMENT R&M 6385								
	COMMUNICATION EQ. R&M 6390								
	DISINFECT./EXTERMINATI 6394								
	TOW IN CHARGES 6398								
	OTHER REPAIRS AND MAIN 6399								
	REPR/MAINT-OUTSIDE L	2800			2800	50.0		2,800-	100.0-
	RENTALS								
	CYLINDER RENT 6425	700		305	395	50.0	43.5	90-	12.8-
211	UNIFORM RENT 6430	2500		1327	1173	50.0	53.0	154	6.1
	OTHER RENT 6449								
211	RENTALS 3200			1632	1568	50.0	51.0	64	2.0
	OTHER SERVICES & CHARGE								
	SERVICES NOT SPECIFIED 6999								
	OTHER SERVICES & CHA								
2366	OTHER SERVICES & CHAR	47000		20257	26743	50.0	43.1	6,485-	13.7-
	BUILDING/BLD IMPROVEMEN								
	BUILDINGS 7100								
	PUBLIC WORKS SHOP BLD 7100 05								
	BUILDINGS								
	BUILDING/BLD IMPROVE								
	IMPROVEMENT OTHER THAN								
	OTHER IMPROVEMENTS 7295								
	IMPROVEMENT OTHER TH								
	MACHINERY AND EQUIPMENT								

	HOUSEHOLD FURN/EQUIP.	7320							
	PLANT EQUIPMENT	7340							
	OTHER EQUIPMENT	7399							
-----			-----	-----	-----	-----	-----	-----	-----
	MACHINERY AND EQUIPM								
	VEHICLES								
	AUTOMOBILES	7400							
	PICK UP TRUCKS	7420							
	SPECIAL TRUCKS	7450							
-----			-----	-----	-----	-----	-----	-----	-----
	VEHICLES								
-----			-----	-----	-----	-----	-----	-----	-----
	CAPITAL OUTLAY								
-----			-----	-----	-----	-----	-----	-----	-----
41215	EXPENDITURES		605656	1,190	288350	316117	50.0 47.6	28,956-	4.7-

001205 - GENERAL FUND-G O & F S DIV.

CITY OF HATTIESBURG
EXPENDITURE REPORT
ALL FUNDS

6 Months Ending 03/31/16

THIS MONTH ACTUAL	OBJ/SUB	ANNUAL BUDGET	OPEN PO & CONTRACTS	YTD ACTUAL	REMAINING BALANCE	PERCENT PLAN	ACTUAL	PROJECTED.... OVER/UNDER	%
	SALARIES								
12332	REGULAR WAGES 4000	181440		79250	102190	50.0	43.6	22,940-	12.6-
	DISASTER RECOVERY WAGE 4010								
82	OVERTIME 4300	2500		1024	1476	50.0	40.9	451-	18.0-
	DISASTER RECOVERY OVER 4310								
12414	SALARIES	183940		80274	103666	50.0	43.6	23,392-	12.7-
	EMPLOYEE BENEFITS								
1955	STATE RETIREMENT 4600	28975		12643	16332	50.0	43.6	3,688-	12.7-
906	F.I.C.A. TAXES 4700	14080		5882	8198	50.0	41.7	2,316-	16.4-
2255	HOSPITALIZATION INS. 4800	42000		16720	25280	50.0	39.8	8,559-	20.3-
	UNEMPLOYMENT BENEFITS 4900								
	WORKMAN'S COMPENSATION 4910	1713			1713	50.0		1,713-	100.0-
5116	EMPLOYEE BENEFITS	86768		35246	51522	50.0	40.6	16,276-	18.7-
17531	PERSONAL SERVICES	270708		115520	155188	50.0	42.6	39,668-	14.6-
	OFFICE SUPPLIES								
	PAPER 5003								
	PRINTED FORMS 5005								
98	OTHER EXPENDABLE OFF.S 5010	2000	256	659	1085	50.0	32.9	682-	34.1-
40-	MINOR OFFICE EQUIP/FUR 5020	1000		711	289	50.0	71.1	422	42.2
	SUBSCRIPTIONS,MAGS,MAP 5050								
	BOOKS 5070								
	COMPUTER SUPPLIES 5080								
58	OFFICE SUPPLIES	3000	256	1370	1374	50.0	45.6	260-	8.6-
	OPERATING SUPPLIES								
410	CLEANING/JANITORIAL SP 5100	2450		2359	91	50.0	96.2	2,268	92.5
	HOUSEHOLD SUPPLIES 5110	400		289	111	50.0	72.2	178	44.5
	MEDICAL SUPPLIES 5120	100			100	50.0		100-	100.0-
	CHEMICALS 5130								
	DIESEL FUEL-GENERATORS 5257	1800			1800	50.0		1,800-	100.0-
	WEARING APPAREL 5355								
	HAND TOOLS 5450								
	MINOR EQUIPMENT 5460								
11-	OTHER OPERATING MATL/S 5590	500	216	253	31	50.0	50.6	6	1.2
399	OPERATING SUPPLIES	5250	216	2901	2133	50.0	55.2	552	10.5
	REPAIR & MAINTENANCE SP								
	BUILDING MATERIALS & S 5600	500			500	50.0		500-	100.0-
	ELECTRICAL SUPPLIES 5605	550			550	50.0		550-	100.0-
	PLUMBING SUPPLIES 5610	100			100	50.0		100-	100.0-
	PAINT AND PAINTING SPL 5650	500			500	50.0		500-	100.0-
	COMMUNICATION REPAIR P 5750								
	REPAIR & MAINTENANCE	1650			1650	50.0		1,650-	100.0-
457	SUPPLIES AND EXPENSES	9900	472	4271	5157	50.0	43.1	1,358-	13.7-

1809	PROFESSIONAL SERVICES								
1809	OTHER PROFESSIONAL SER 6049	6650		1809	4841	50.0	27.2	3,032-	45.5-
1809	PROFESSIONAL SERVICE	6650		1809	4841	50.0	27.2	3,032-	45.5-
298	COMMUNICATIONS								
298	TELEPHONE AND TELEGRAP 6060	5000		3324	1676	50.0	66.4	1,648	32.9
	POSTAGE 6070								
298	COMMUNICATIONS	5000		3324	1676	50.0	66.4	1,648	32.9
	TRANSPORTATION								
	FREIGHT 6120								
	MESSENGER/EXPRESS SERV 6130								
	TRANSPORTATION								
60	UTILITIES								
60	ELECTRICITY 6305	800		385	415	50.0	48.1	29-	3.6-
60	UTILITIES	800		385	415	50.0	48.1	29-	3.6-
	REPR/MAINT-OUTSIDE LABO								
	OFFICE EQUIPMENT R&M 6365								
	HOUSEHOLD EQUIPMENT R& 6370								
	FIXED EQUIPMENT R&M 6380								
	MINOR EQUIPMENT R&M 6382								
	COMMUNICATION EQ. R&M 6390								
285	DISINFECT./EXTERMINATI 6394	1500		570	930	50.0	38.0	360-	24.0-
285	REPR/MAINT-OUTSIDE L	1500		570	930	50.0	38.0	360-	24.0-
	RENTALS								
	OFFICE EQUIPMENT RENT 6410								
99	UNIFORM RENT 6430	650		645	1255	50.0	33.9	650-	100.0-
99	MOP-MAT-RAG RENT 6435	1900		645	1905	50.0	25.2	610-	32.1-
99	RENTALS	2550		645	1905	50.0	25.2	1,260-	49.4-
	OTHER SERVICES & CHARGE								
	REGISTRATION FEE/TUITI 6845								
	LAUNDRY 6850								
	OTHER SERVICES & CHA								
2551	OTHER SERVICES & CHAR	16500		6733	9767	50.0	40.8	3,033-	18.3-
	BUILDING/BLD IMPROVEMEN								
	BUILDINGS 7100								
	PUB.SERV./SANITA.BLDG 7100 18								
	BUILDINGS								
	BUILDING IMPROVEMENTS 7150								
	AUTOMATED FUEL CTR-BA 7150 03								
	BUILDING IMPROVEMEN								
	BUILDING/BLD IMPROVE								
	MACHINERY AND EQUIPMENT								
	HOUSEHOLD FURN/EQUIP. 7320								
	OFFICE FURN/EQUIP. 7325								
	DATA PROCESSING EQUIP. 7327								
	FUEL FAC.SOFTWARE/EQ 7328								
	MACHINERY AND EQUIPM								

-----		-----	-----	-----	-----	-----	-----	-----	-----
	CAPITAL OUTLAY								
-----		-----	-----	-----	-----	-----	-----	-----	-----
20539	EXPENDITURES	297108	472	126523	170113	50.0	42.5	44,061-	14.8-

CITY OF HATTIESBURG
EXPENDITURE REPORT
ALL FUNDS

THIS MONTH ACTUAL		OBJ/SUB	ANNUAL BUDGET	OPEN PO & CONTRACTS	YTD ACTUAL	REMAINING BALANCE	PERCENT PLAN ACTUAL	PROJECTED.... OVER/UNDER	%
	SALARIES								
6202	REGULAR WAGES	4000	127633		50308	77325	50.0 39.4	27,016-	21.1-
	DISASTER RECOVERY WAGE	4010							
10	OVERTIME	4300	3000		405	2595	50.0 13.5	2,190-	73.0-
	DISASTER RECOVERY OVER	4310							
-----			-----	-----	-----	-----	-----	-----	-----
6212	SALARIES		130633		50712	79921	50.0 38.8	29,209-	22.3-
	EMPLOYEE BENEFITS								
978	STATE RETIREMENT	4600	20584		7987	12597	50.0 38.8	4,609-	22.3-
473	F.I.C.A. TAXES	4700	10747		3733	7014	50.0 34.7	3,280-	30.5-
1350	HOSPITALIZATION INS.	4800	30000		12152	17848	50.0 40.5	5,696-	18.9-
	UNEMPLOYMENT BENEFITS	4900	1000			1000	50.0	1,000-	100.0-
	WORKMAN'S COMPENSATION	4910	7344			7344	50.0	7,344-	100.0-
-----			-----	-----	-----	-----	-----	-----	-----
2801	EMPLOYEE BENEFITS		69675		23873	45802	50.0 34.2	21,929-	31.4-
-----			-----	-----	-----	-----	-----	-----	-----
9013	PERSONAL SERVICES		200308		74585	125723	50.0 37.2	51,138-	25.5-
	OPERATING SUPPLIES								
	CHEMICALS	5130	6000			6000	50.0	6,000-	100.0-
210	GAS AND OIL	5250	5000		1087	3913	50.0 21.7	2,825-	56.5-
	LUBRICANTS	5255							
	DIESEL FUEL	5257	500			500	50.0	500-	100.0-
	WEARING APPAREL	5355	500			500	50.0	500-	100.0-
10-	CONCRETE, CEMENT, ETC.	5405	26250	17,136	3684	5430	50.0 14.0	18,882-	71.9-
	BRICK,STONE,MORTAR,ETC	5410	2000			2000	50.0	2,000-	100.0-
	SAND,CLAY,GRVL,FILL DI	5415	10000	520		9480	50.0	10,000-	100.0-
	DRAINAGE PIPE & CULVER	5420	16500	4,656	8357	3487	50.0 50.6	213	1.2
	HORT./LANDSCAPING SPLY	5440							
432	HAND TOOLS	5450	1000		432	568	50.0 43.2	136-	13.6-
	MINOR EQUIPMENT	5460	2100			2100	50.0	2,100-	100.0-
	OTHER OPERATING MATL/S	5590	1200	368	753	80	50.0 62.7	306	25.5
	OTHER OPER.MATL-BROWNS	5591							
-----			-----	-----	-----	-----	-----	-----	-----
632	OPERATING SUPPLIES		71050	22,680	14313	34058	50.0 20.1	42,424-	59.7-
	REPAIR & MAINTENANCE SP								
	STRUCTURAL STEEL & IRO	5620							
	MTR VEHICLE REP. PTS/S	5700	700			700	50.0	700-	100.0-
	COMMUNICATION REPAIR P	5750							
-----			-----	-----	-----	-----	-----	-----	-----
	REPAIR & MAINTENANCE		700			700	50.0	700-	100.0-
-----			-----	-----	-----	-----	-----	-----	-----
632	SUPPLIES AND EXPENSES		71750	22,680	14313	34758	50.0 19.9	43,124-	60.1-
	PROFESSIONAL SERVICES								
11065	CONSULTANT SERV-BROWNS	6020							
	OTHER PROFESSIONAL SER	6049	34300	7,210	26328	763	50.0 76.7	18,356	53.5
-----			-----	-----	-----	-----	-----	-----	-----
11065	PROFESSIONAL SERVICE		34300	7,210	26328	763	50.0 76.7	18,356	53.5
	TRANSPORTATION								
	TRVL EXP-BROWNSFIELD P	6116							

	FREIGHT	6120								
	TRANSPORTATION									
	ADVERTISING									
	ADVERTISING	6150								
	ADVERTISING									
	INSURANCE									
	AUTOMOBILE INSURANCE	6265								
	INSURANCE									
	UTILITIES									
	ELECTRICITY	6305								
	UTILITIES									
17547	REPR/MAINT-OUTSIDE LABO									
	STREETS & STRUCTURES R	6360	166500	56,439	57140	52922	50.0	34.3	52,220-	31.3-
	MOTOR VEHICLE EQ. R&M	6384	43200			43200	50.0		43,200-	100.0-
	COMMUNICATION EQ. R&M	6390								
	TOW IN CHARGES	6398	200			200	50.0		200-	100.0-
17547	REPR/MAINT-OUTSIDE L		209900	56,439	57140	96322	50.0	27.2	95,620-	45.5-
	RENTALS									
	MACHINERY RENT	6420								
	UNIFORM RENT	6430	800			800	50.0		800-	100.0-
	RENTALS		800			800	50.0		800-	100.0-
	OTHER SERVICES & CHARGE									
	SERVICES NOT SPECIFIED	6999								
	OTHER SERVICES & CHA									
28612	OTHER SERVICES & CHAR		245000	63,649	83467	97884	50.0	34.0	78,065-	31.8-
	LAND									
	EASEMENTS	7010								
	LAND									
	IMPROVEMENT OTHER THAN									
	DRAINS	7215								
	NRCS EROSION CONTROL	7215 01	13210			13210	50.0		13,210-	100.0-
	DRAINS		13210			13210	50.0		13,210-	100.0-
	OTHER IMPROVEMENTS	7295								
	MISC. PROJECTS	7296								
	ENVIRON PROJ-KERR MAG	7296 01								
	ENVIRON PROJ-MS TANK	7296 02								
	NCBM-BROWNFIELDS STUD	7296 03								
	ENVIRON PROJ-BROWNSFI	7296 04								
	DEQ-CREEK BANK-RIVER	7296 05								
	CREEK - LILLIE BURNEY	7296 06								
	CREEK - DEPOT BAKERY	7296 07								
	MISC. PROJECTS									
	IMPROVEMENT OTHER TH		13210			13210	50.0		13,210-	100.0-
	MACHINERY AND EQUIPMENT									
	DP EQUIP-BROWNSFIELD P	7324								
	CONSTRUCTION EQUIPMENT	7345								

	PIPE	7370							
	OTHER EQUIPMENT	7399							
-----			-----	-----	-----	-----	-----	-----	-----
	MACHINERY AND EQUIPM								
	VEHICLES								
	PICK UP TRUCKS	7420							
	DUMP TRUCKS	7440							
-----			-----	-----	-----	-----	-----	-----	-----
	VEHICLES								
-----			-----	-----	-----	-----	-----	-----	-----
	CAPITAL OUTLAY		13210			13210	50.0		13,210- 100.0-
-----			-----	-----	-----	-----	-----	-----	-----
38257	EXPENDITURES		530268	86,329	172365	271575	50.0 32.5		185,538- 34.9-

001207 - GENERAL FUND-CONSTRUCTION

CITY OF HATTIESBURG
EXPENDITURE REPORT
ALL FUNDS

6 Months Ending 03/31/16

THIS MONTH ACTUAL	OBJ/SUB	ANNUAL BUDGET	OPEN PO & CONTRACTS	YTD ACTUAL	REMAINING BALANCE	PERCENT PLAN ACTUAL	PROJECTED.... OVER/UNDER	%
	SALARIES							
32833	REGULAR WAGES 4000	455944		219470	236474	50.0 48.1	17,004-	3.7-
	DISASTER RECOVERY WAGE 4010							
568	OVERTIME 4300	8000		3582	4418	50.0 44.7	836-	10.4-
	DISASTER RECOVERY OVER 4310							
33401	SALARIES	463944		223051	240893	50.0 48.0	17,841-	3.8-
	EMPLOYEE BENEFITS							
5261	STATE RETIREMENT 4600	73076		35131	37945	50.0 48.0	2,813-	3.8-
2451	F.I.C.A. TAXES 4700	35500		16462	19038	50.0 46.3	2,575-	7.2-
5855	HOSPITALIZATION INS. 4800	102000		45368	56632	50.0 44.4	11,264-	11.0-
	UNEMPLOYMENT BENEFITS 4900	6000			6000	50.0	6,000-	100.0-
	WORKMAN'S COMPENSATION 4910	43350			43350	50.0	43,350-	100.0-
13567	EMPLOYEE BENEFITS	259926		96960	162966	50.0 37.3	66,006-	25.3-
46968	PERSONAL SERVICES	723870		320012	403859	50.0 44.2	83,846-	11.5-
	OFFICE SUPPLIES							
	PAPER 5003							
	PRINTED FORMS 5005							
	OTHER EXPENDABLE OFF.S 5010							
	MINOR OFFICE EQUIP/FUR 5020	400		150	250	50.0 37.5	100-	25.0-
	SUBSCRIPTIONS, MAGS, MAP 5050							
	BOOKS 5070	150			150	50.0	150-	100.0-
	OFFICE SUPPLIES	550		150	400	50.0 27.2	250-	45.4-
	OPERATING SUPPLIES							
	CLEANING/JANITORIAL SP 5100							
	CHEMICALS 5130							
1205	GAS AND OIL 5250	26150		7640	18510	50.0 29.2	10,870-	41.5-
	LUBRICANTS 5255	400			400	50.0	400-	100.0-
	DIESEL FUEL 5257	1200		155	1045	50.0 12.9	890-	74.1-
84	WEARING APPAREL 5355	750	240	154	356	50.0 20.5	441-	58.8-
	CONCRETE, CEMENT, ETC. 5405	1100		55	1045	50.0 5.0	989-	89.9-
	SAND, CLAY, GRVL, FILL DI 5415							
	DRAINAGE PIPE & CULVER 5420							
	HORT./LANDSCAPING SPLY 5440							
33	HAND TOOLS 5450	8800		2998	5802	50.0 34.0	2,803-	31.8-
79	MINOR EQUIPMENT 5460	7200		4035	3165	50.0 56.0	870	12.0
	TRAFFIC SIGNS 5545							
236	OTHER OPERATING MATL/S 5590	5000		2678	2322	50.0 53.5	355	7.1
1637	OPERATING SUPPLIES	50600	240	17716	32644	50.0 35.0	15,167-	29.9-
	REPAIR & MAINTENANCE SP							
745	BUILDING MATERIALS & S 5600	8500	105	2870	5525	50.0 33.7	2,760-	32.4-
387	ELECTRICAL SUPPLIES 5605	9500	809	929	7761	50.0 9.7	7,642-	80.4-
80	PLUMBING SUPPLIES 5610	3000		197	2803	50.0 6.5	2,606-	86.8-
	STRUCTURAL STEEL & IRO 5620	750			750	50.0	750-	100.0-
81	PAINT AND PAINTING SPL 5650	1200		204	996	50.0 17.0	792-	66.0-
70	MTR VEHICLE REP. PTS/S 5700	8500	232	2794	5474	50.0 32.8	2,911-	34.2-

	GENERATOR REP. PTS/SPL	5705							
	COMMUNICATION REPAIR P	5750	1000	750	250	50.0	75.0	500	50.0
	AGRICLTRL REPAIR PTS/S	5755	500		500	50.0		500	100.0
	EXPENDABLE WELDING SPL	5770							
	OTHER REPAIR/MAINT. SP	5990	3400	68	3332	50.0	2.0	3,264	96.0
1363	REPAIR & MAINTENANCE		36350	1,146	7813	27391	50.0	21.4	20,723
	REPR PARTS/SUPPLIES								57.0
	REPR/MAINT SPL-EATON S	5991 01							
	REPR/MAINT SPL-DOWNTOW	5991 02	99429	30522	68907	50.0	30.6	38,385	38.6
	REPR SPLY-STORMS	5995							
	8/29/05-HURRICANE KAT	5995 01							
	9/1/08-HURRICANE GUST	5995 02							
	REPR SPLY-STORMS								
	8/29/05 STORM SUPPLIES	5996							
	8/29 CHEMICALS PW8226	5996 01							
	8/29 ALLIED BLD PW340	5996 02							
	8/29/05 STORM SUPPL								
	REPR PARTS/SUPPLIES		99429	30522	68907	50.0	30.6	38,385	38.6
3000	SUPPLIES AND EXPENSES		186929	1,386	56201	129343	50.0	30.0	74,527
	PROFESSIONAL SERVICES								
	DEMOLITION	6013							
	ENGINEERING	6015							
	PROFESSIONAL SERVICE								
196	COMMUNICATIONS								
	TELEPHONE AND TELEGRAP	6060	2200	2827	627	50.0	128.5	3,454	157.0
196	COMMUNICATIONS		2200	2827	627	50.0	128.5	3,454	157.0
	TRANSPORTATION								
	TRAVEL EXPENSE	6110	1000		1000	50.0		1,000	100.0
	FREIGHT	6120							
	TRANSPORTATION		1000		1000	50.0		1,000	100.0
	ADVERTISING								
	ADVERTISING	6150							
	ADVERTISING								
	INSURANCE								
	AUTOMOBILE INSURANCE	6265							
	INSURANCE								
	UTILITIES								
382	GAS	6300							
	ELECTRICITY	6305	1500	1474	26	50.0	98.2	1,448	96.5
382	UTILITIES		1500	1474	26	50.0	98.2	1,448	96.5
	REPR/MAINT-OUTSIDE LABO								
	8/29/05 FACILITY REPRS	6351							
	8/29 TEMP ROOFS PW733	6351 01							
	8/29 ZOO ED CTR PW342	6351 02							
	8/29 AIRPORT PW2275	6351 03							
	8/29 ZOO GAZEBO PW194	6351 04							
	8/29 TRAIN DEP.PW1166	6351 05							

8/29	BURGR ROOF PW510	6351	06
8/29	AIRPORT PW6184	6351	07
8/29	P&F TRNG PW5158	6351	08
8/29	MAIN ROOF PW4465	6351	09
8/29	CONCESS RF PW447	6351	10
8/29	P&F TRNG PW5136	6351	11
8/29	SEWERS PW220	6351	12
8/29	WATER PW6379	6351	13
8/29	PLT 2 PW3427	6351	14
8/29	HPD PW474	6351	15
8/29	FIRE STA PW8294	6351	16
8/29	DAHMER PW1298	6351	17
8/29	DAHMER PW738	6351	18
8/29	DAHMER PW1269	6351	19
8/29	FIRE STA#8 PW444	6351	20
8/29	SOFTBALL PW736	6351	21
8/29	CAMERON FL PW730	6351	22
8/29	GARDEN CTR PW176	6351	23
8/29	AIRPORT PW3411	6351	24
8/29	AIRPORT PW3459	6351	25
8/29	CITY HALL PW1325	6351	26
8/29	LAGOON PW712	6351	27
8/29	TIMBERTON PW719	6351	28
8/29	HIGHLAND PW717	6351	29
8/29	TENNIS ROOF PW72	6351	30
8/29	AVIARY EXH PW742	6351	31
8/29	P&F ACA RF PW419	6351	32
8/29	COMPUTER6259/512	6351	33
8/29	WTR/SWR PW5492	6351	34
8/29	ROOF5492/295/117	6351	35
8/29	SPILLWAY PW7763	6351	36
8/29	PUB SER FAC PW48	6351	37
8/29	TRAF/CONST PW790	6351	38
8/29	CUL CTR RF PW332	6351	39

8/29/05 FACILITY RE			
8/29/05	STORM REPAIRS	6353	
8/29/05	INFRAST REPRS	6354	
8/29	TREE HAZ PW4667	6354	01
8/29	ROE PW 4667	6354	02
8/29	TRAFFIC SIGNS,SI	6354	03
8/29	NRCS DITCH CLEAR	6354	04
8/29	STREET REPAIRS	6354	05
8/29	LAGOON REPR WORK	6354	06
8/29	DEBRIS REMOVAL	6354	07
8/29	EMER SIGN INV &	6354	08
8/29	ROAD ASSESS & EN	6354	09
8/29	TRAF SIGNS PW508	6354	10
8/29	GENERATRS PW225-	6354	11
8/29	GENERATORS PW701	6354	12
8/29	BANK STABL PWXXX	6354	13

8/29/05 INFRAST REP			
STREETS & STRUCTURES R		6360	
OFFICE EQUIPMENT R&M		6365	
MINOR EQUIPMENT R&M		6382	
GENERATOR R&M		6383	
MOTOR VEHICLE EQ. R&M		6384	
AGRICULTURAL EQ. R&M		6387	

130000
3000

1759
3272

128241
272-

50.0	1.3
50.0	109.0

126,481-	97.2-
3,543	118.1

	COMMUNICATION EQ. R&M	6390	1000		1000	50.0		1,000-	100.0-
	DOWNTOWN LIGHTS R&M	6391	5432	1432	4000	50.0	26.3	2,567-	47.2-
	DISINFECT./EXTERMINATI	6394	200		200	50.0		200-	100.0-
	REPRS/MAINT-EATON SCHL	6395							
	TOW IN CHARGES	6398	200		200	50.0		200-	100.0-
	OTHER REPAIRS AND MAIN	6399	1000		1000	50.0		1,000-	100.0-
-----			-----	-----	-----	-----	-----	-----	-----
	REPR/MAINT-OUTSIDE L		140832	6462	134370	50.0	4.5	127,908-	90.8-
	RENTALS								
	LAND RENT	6400							
	MACHINERY RENT	6420							
	CYLINDER RENT	6425	550	119	431	50.0	21.6	312-	56.7-
317	UNIFORM RENT	6430	3150	2234	917	50.0	70.9	1,317	41.8
	OTHER RENT	6449	200		200	50.0		200-	100.0-
-----			-----	-----	-----	-----	-----	-----	-----
317	RENTALS		3900	2352	1548	50.0	60.3	804	20.6
	OTHER SERVICES & CHARGE								
	DUES AND MEMBERSHIPS	6840							
	REGISTRATION FEE/TUITI	6845							
	SERVICES NOT SPECIFIED	6999							
-----			-----	-----	-----	-----	-----	-----	-----
	OTHER SERVICES & CHA								
-----			-----	-----	-----	-----	-----	-----	-----
895	OTHER SERVICES & CHAR		149432	13116	136316	50.0	8.7	123,200-	82.4-
-----			-----	-----	-----	-----	-----	-----	-----
	LAND								
	EASEMENTS	7010							
-----			-----	-----	-----	-----	-----	-----	-----
	LAND								
	BUILDING/BLD IMPROVEMEN								
	BUILDINGS	7100							
	4TH ST EMP MED CLINIC	7100 01							
	EUREKA SCHOOL	7100 03							
	BURGER BUILDING	7100 04							
	SAFE ROOMS-MEMA GRANT	7100 25							
-----			-----	-----	-----	-----	-----	-----	-----
	BUILDINGS								
	BUILDING IMPROVEMENTS	7150							
	STORAGE BUILDING	7150 33							
	EATON SCHL ROOF/CLG P	7150 38							
-----			-----	-----	-----	-----	-----	-----	-----
	BUILDING IMPROVEMEN								
-----			-----	-----	-----	-----	-----	-----	-----
	BUILDING/BLD IMPROVE								
	IMPROVEMENT OTHER THAN								
	DRAINS	7215							
	OTHER IMPROVEMENTS	7295							
	EAST JERUSALEM COMM C	7295 07							
-----			-----	-----	-----	-----	-----	-----	-----
	OTHER IMPROVEMENTS								
-----			-----	-----	-----	-----	-----	-----	-----
	IMPROVEMENT OTHER TH								
	MACHINERY AND EQUIPMENT								
	8/29/05 STORM EQUIP	7302							
	OFFICE FURN/EQUIP.	7325							
	DATA PROCESSING EQUIP.	7327							
	AGRICULTURAL EQUIPMENT	7335							
	CONSTRUCTION EQUIPMENT	7345							
	COMMUNICATION EQUIPMEN	7355							

	PIPE	7370							
	OTHER EQUIPMENT	7399	25000			25000	50.0		25,000- 100.0-
-----			-----	-----	-----	-----	-----	-----	-----
	MACHINERY AND EQUIPM		25000			25000	50.0		25,000- 100.0-
	VEHICLES								
	AUTOMOBILES	7400							
	PICK UP TRUCKS	7420							
	DUMP TRUCKS	7440							
-----			-----	-----	-----	-----	-----	-----	-----
	VEHICLES								
-----			-----	-----	-----	-----	-----	-----	-----
	CAPITAL OUTLAY		25000			25000	50.0		25,000- 100.0-
-----			-----	-----	-----	-----	-----	-----	-----
50863	EXPENDITURES		1085231	1,386	389328	694517	50.0 35.8		306,575- 28.2-

001220 - GENERAL FUND-SANITATION DIV.

CITY OF HATTIESBURG
EXPENDITURE REPORT
ALL FUNDS

6 Months Ending 03/31/16

THIS MONTH ACTUAL	OBJ/SUB	ANNUAL BUDGET	OPEN PO & CONTRACTS	YTD ACTUAL	REMAINING BALANCE	PERCENT PLAN	ACTUAL	PROJECTED.... OVER/UNDER	%
	SALARIES								
63778	REGULAR WAGES 4000	910002		417928	492074	50.0	45.9	74,145-	8.1-
	DISASTER RECOVERY WAGE 4010								
212	OVERTIME 4300	21000		3486	17514	50.0	16.6	14,028-	66.8-
	DISASTER RECOVERY OVER 4310								
63990	SALARIES	931002		421414	509588	50.0	45.2	88,173-	9.4-
	EMPLOYEE BENEFITS								
10078	STATE RETIREMENT 4600	146632		66373	80259	50.0	45.2	13,885-	9.4-
4808	F.I.C.A. TAXES 4700	71223		31680	39543	50.0	44.4	7,863-	11.0-
13500	HOSPITALIZATION INS. 4800	216000		98517	117483	50.0	45.6	18,966-	8.7-
	UNEMPLOYMENT BENEFITS 4900	5000			5000	50.0		5,000-	100.0-
	WORKMAN'S COMPENSATION 4910	90368			90368	50.0		90,368-	100.0-
28386	EMPLOYEE BENEFITS	529223		196570	332653	50.0	37.1	136,082-	25.7-
92376	PERSONAL SERVICES	1460225		617984	842241	50.0	42.3	224,257-	15.3-
	OFFICE SUPPLIES								
	OTHER EXPENDABLE OFF.S 5010	1200		954	246	50.0	79.5	708	59.0
	MINOR OFFICE EQUIP/FUR 5020	3100		135	2965	50.0	4.3	2,830-	91.2-
	BOOKS 5070								
	OFFICE SUPPLIES	4300		1088	3212	50.0	25.3	2,124-	49.3-
	OPERATING SUPPLIES								
	CLEANING/JANITORIAL SP 5100	1800		1626	174	50.0	90.3	1,452	80.6
	HOUSEHOLD SUPPLIES 5110			7-	7			14	
	FOOD 5115								
	MEDICAL SUPPLIES 5120								
	CHEMICALS 5130	2000			2000	50.0		2,000-	100.0-
5379	GAS AND OIL 5250	26000		11654	14346	50.0	44.8	2,692-	10.3-
	NATURAL GAS FUEL 5252								
	LUBRICANTS 5255	3196		696	2500	50.0	21.7	1,804-	56.4-
6539	DIESEL FUEL 5257	150470		50114	100356	50.0	33.3	50,242-	33.3-
	DIESEL FUEL-RECYCLING 5257 01								
	WEARING APPAREL 5355	700	446		254	50.0		700-	100.0-
	CONCRETE, CEMENT, ETC. 5405								
	HORT./LANDSCAPING SPLY 5440								
	HAND TOOLS 5450	1000		79	921	50.0	7.9	841-	84.1-
	MINOR EQUIPMENT 5460	4000			4000	50.0		4,000-	100.0-
4812	OTHER OPERATING MATL/S 5590	7000		6024	976	50.0	86.0	5,048	72.1
	OTHER OPERATING SPLY-R 5590 01	3120			3120	50.0		3,120-	100.0-
16731	OPERATING SUPPLIES	199286	446	70185	128655	50.0	35.2	58,916-	29.5-
	REPAIR & MAINTENANCE SP								
	BUILDING MATERIALS & S 5600	1000			1000	50.0		1,000-	100.0-
	ELECTRICAL SUPPLIES 5605	1500			1500	50.0		1,500-	100.0-
	PLUMBING SUPPLIES 5610								
	STRUCTURAL STEEL & IRO 5620								
	PAINT AND PAINTING SPL 5650								
12160	MTR VEHICLE REP. PTS/S 5700	104856	1,388	69725	33743	50.0	66.4	34,593	32.9

	COMMUNICATION REPAIR P 5750	200			200	50.0		200-	100.0-
	EXPENDABLE WELDING SPL 5770								
	MINOR COMPUTER EQUIP. 5800								
	OTHER REPAIR/MAINT. SP 5990								
12160	REPAIR & MAINTENANCE	107556	1,388	69725	36443	50.0	64.8	31,893	29.6
28891	SUPPLIES AND EXPENSES	311142	1,834	140998	168310	50.0	45.3	29,145-	9.3-
	PROFESSIONAL SERVICES								
	ENGINEERING 6015								
1200	CONSULTANT SERV/SURVEY 6020								
	OTHER PROFESSIONAL SER 6049	5000		1715	3285	50.0	34.3	1,570-	31.4-
1200	PROFESSIONAL SERVICE	5000		1715	3285	50.0	34.3	1,570-	31.4-
	COMMUNICATIONS								
	TELEPHONE AND TELEGRAP 6060								
	POSTAGE 6070								
	COMMUNICATIONS								
	TRANSPORTATION								
	TRAVEL EXPENSE 6110								
	FREIGHT 6120								
	TRANSPORTATION								
	ADVERTISING								
3555	ADVERTISING 6150								
	ADVERTISING-RECYCLING 6150 01	11250		4131	7119	50.0	36.7	2,988-	26.5-
3555	ADVERTISING	11250		4131	7119	50.0	36.7	2,988-	26.5-
	PRINTING AND BINDING								
	FILM PROCESSING 6240								
	PRINTING AND BINDING								
	INSURANCE								
	PUBLIC LIAB/PROPERTY D 6255								
	AUTOMOBILE INSURANCE 6265								
	INSURANCE								
	UTILITIES								
337	ELECTRICITY 6305	8000		3192	4808	50.0	39.9	1,616-	20.2-
	WATER 6315								
337	UTILITIES	8000		3192	4808	50.0	39.9	1,616-	20.2-
	REPR/MAINT-OUTSIDE LABO								
	PLUMBING EQUIPMENT R&M 6357								
	OFFICE EQUIPMENT R&M 6365								
	FIXED EQUIPMENT R&M 6380	1000			1000	50.0		1,000-	100.0-
	MINOR EQUIPMENT R&M 6382	5000			5000	50.0		5,000-	100.0-
254	MOTOR VEHICLE EQ. R&M 6384	95598	70	12551	82977	50.0	13.1	70,496-	73.7-
	COMMUNICATION EQ. R&M 6390								
250	TOW IN CHARGES 6398	5000		250	4750	50.0	5.0	4,499-	89.9-
	OTHER REPAIRS AND MAIN 6399	1800			1800	50.0		1,800-	100.0-
504	REPR/MAINT-OUTSIDE L	108398	70	12801	95527	50.0	11.8	82,796-	76.3-
	RENTALS								
	LAND RENT 6400								
609	UNIFORM RENT 6430	11000		4267	6733	50.0	38.7	2,465-	22.4-
67	MOP-MAT-RAG RENT 6435	1000		433	567	50.0	43.3	133-	13.3-

676	RENTALS	12000		4700	7300	50.0	39.1	2,600-	21.6-
	OTHER SERVICES & CHARGE								
47374	TIPPING FEES 6880	750000		267412	482588	50.0	35.6	215,175-	28.6-
	TIPPING/DISPOSAL OTHER 6885	130000			130000	50.0		130,000-	100.0-
	RECYCLING FEES 6890	175000			175000	50.0		175,000-	100.0-
	SERVICES NOT SPECIFIED 6999								
47374	OTHER SERVICES & CHA	1055000		267412	787588	50.0	25.3	520,175-	49.3-
53646	OTHER SERVICES & CHAR	1199648	70	293951	905627	50.0	24.5	611,746-	50.9-
	LAND								
	LEASEHOLDS 7020								
	LAND								
	BUILDING/BLD IMPROVEMEN								
	BUILDINGS 7100								
	PUB.SERV./SANITA.BLDG 7100 18								
	BUILDINGS								
	BUILDING IMPROVEMENTS 7150								
	PUB.SERV./SANITA.BLDG 7150 38								
	BUILDING IMPROVEMEN								
	BUILDING/BLD IMPROVE								
	IMPROVEMENT OTHER THAN								
	OTHER IMPROVEMENTS 7295								
	IMPROVEMENT OTHER TH								
	MACHINERY AND EQUIPMENT								
	OFFICE FURN/EQUIP. 7325								
	PLANT EQUIPMENT 7340								
	COMMUNICATION EQUIPMEN 7355								
	OTHER EQUIPMENT 7399								
	OTHER EQUIPMENT-RECYCL 7399 01								
	MACHINERY AND EQUIPM								
	VEHICLES								
	PICK UP TRUCKS 7420								
	HEAVY TRUCKS 7430								
	SANITATION TRUCKS 7460								
	VEHICLES								
	CAPITAL OUTLAY								
174914	EXPENDITURES	2971015	1,904	1052933	1916178	50.0	35.4	865,149-	29.1-

CITY OF HATTIESBURG
EXPENDITURE REPORT
ALL FUNDS
6 Months Ending 03/31/16

THIS MONTH ACTUAL		OBJ/SUB	ANNUAL BUDGET	OPEN PO & CONTRACTS	YTD ACTUAL	REMAINING BALANCE	PERCENT PLAN ACTUAL	PROJECTED.... OVER/UNDER	 %
2000	SALARIES								
	REGULAR WAGES	4000	52104		12796	39308	50.0 24.5	26,511-	50.8-
	DISASTER RECOVERY WAGE	4010							
34	OVERTIME	4300	2500		212	2288	50.0 8.4	2,076-	83.0-
	DISASTER RECOVERY OVER	4310							
2034	SALARIES		54604		13008	41596	50.0 23.8	28,588-	52.3-
	EMPLOYEE BENEFITS								
320	STATE RETIREMENT	4600	8600		2049	6551	50.0 23.8	4,502-	52.3-
155	F.I.C.A. TAXES	4700	4180		990	3190	50.0 23.6	2,200-	52.6-
900	HOSPITALIZATION INS.	4800	12000		6214	5786	50.0 51.7	428	3.5
	UNEMPLOYMENT BENEFITS	4900							
	WORKMAN'S COMPENSATION	4910	2193			2193	50.0	2,193-	100.0-
1375	EMPLOYEE BENEFITS		26973		9253	17720	50.0 34.3	8,466-	31.3-
3410	PERSONAL SERVICES		81577		22262	59315	50.0 27.2	37,053-	45.4-
	OPERATING SUPPLIES								
	GAS AND OIL	5250							
	LUBRICANTS	5255							
141	DIESEL FUEL	5257	7200		2746	4454	50.0 38.1	1,707-	23.7-
	WEARING APPAREL	5355							
	HAND TOOLS	5450							
	MINOR EQUIPMENT	5460							
	OTHER OPERATING MATL/S	5590							
141	OPERATING SUPPLIES		7200		2746	4454	50.0 38.1	1,707-	23.7-
	REPAIR & MAINTENANCE SP								
	PAINT AND PAINTING SPL	5650							
4259	MTR VEHICLE REP. PTS/S	5700	12000	2,581	4259	5160	50.0 35.4	3,482-	29.0-
4259	REPAIR & MAINTENANCE		12000	2,581	4259	5160	50.0 35.4	3,482-	29.0-
4400	SUPPLIES AND EXPENSES		19200	2,581	7005	9614	50.0 36.4	5,190-	27.0-
	TRANSPORTATION								
	FREIGHT	6120							
	TRANSPORTATION								
	ADVERTISING								
	ADVERTISING	6150							
	ADVERTISING								
	INSURANCE								
	PUBLIC LIAB/PROPERTY D	6255							
	AUTOMOBILE INSURANCE	6265							
	INSURANCE								
	REPR/MAINT-OUTSIDE LABO								
	MOTOR VEHICLE EQ. R&M	6384	3200			3200	50.0	3,200-	100.0

COMMUNICATION EQ. R&M	6390								
TOW IN CHARGES	6398	500			500	50.0		500-	100.0-
REPR/MAINT-OUTSIDE L		3700			3700	50.0		3,700-	100.0-
RENTALS									
UNIFORM RENT	6430	900			900	50.0		900-	100.0-
RENTALS		900			900	50.0		900-	100.0-
OTHER SERVICES & CHARGE									
SERVICES NOT SPECIFIED	6999								
OTHER SERVICES & CHA									
OTHER SERVICES & CHAR		4600			4600	50.0		4,600-	100.0-
BUILDING/BLD IMPROVEMEN									
BUILDINGS	7100								
PUB.SERV./SANITA.BLDG	7100 18								
BUILDINGS									
BUILDING/BLD IMPROVE									
VEHICLES									
PICK UP TRUCKS	7420								
HEAVY TRUCKS	7430								
SPECIAL TRUCKS	7450								
VEHICLES									
CAPITAL OUTLAY									
7810 EXPENDITURES		105377	2,581	29266	73529	50.0	27.7	46,844-	44.4-

001250 - GENERAL FUND-HEALTH DIVISION

CITY OF HATTIESBURG
EXPENDITURE REPORT
ALL FUNDS

6 Months Ending 03/31/16

THIS MONTH ACTUAL	OBJ/SUB	ANNUAL BUDGET	OPEN PO & CONTRACTS	YTD ACTUAL	REMAINING BALANCE	PERCENT PLAN ACTUAL	PROJECTED.... OVER/UNDER	%
	SALARIES							
20671	REGULAR WAGES 4000	304506		146257	158249	50.0 48.0	11,991-	3.9-
	DISASTER RECOVERY WAGE 4010							
76	OVERTIME 4300	10000		1193	8807	50.0 11.9	7,614-	76.1-
	DISASTER RECOVERY OVER 4310							
20748	SALARIES	314506		147450	167056	50.0 46.8	19,606-	6.2-
	EMPLOYEE BENEFITS							
3268	STATE RETIREMENT 4600	49540		23223	26317	50.0 46.8	3,094-	6.2-
1579	F.I.C.A. TAXES 4700	24060		11223	12837	50.0 46.6	1,614-	6.7-
4500	HOSPITALIZATION INS. 4800	72000		35856	36144	50.0 49.8	288-	.4-
	UNEMPLOYMENT BENEFITS 4900	3500		143	3357	50.0 4.0	3,214-	91.8-
	WORKMAN'S COMPENSATION 4910	14330			14330	50.0	14,330-	100.0-
9346	EMPLOYEE BENEFITS	163430		70446	92984	50.0 43.1	22,538-	13.7-
30094	PERSONAL SERVICES	477936		217895	260041	50.0 45.5	42,146-	8.8-
	OFFICE SUPPLIES							
	OTHER EXPENDABLE OFF.S 5010							
	OFFICE SUPPLIES							
	OPERATING SUPPLIES							
	MEDICAL SUPPLIES 5120							
24252	CHEMICALS 5130	112000	36,081	24252	51666	50.0 21.6	63,496-	56.6-
	CHEMICALS-MOSQUITO GRA 5135							
1072	GAS AND OIL 5250	24000		8301	15699	50.0 34.5	7,398-	30.8-
	LUBRICANTS 5255							
83	DIESEL FUEL 5257	3900		447	3453	50.0 11.4	3,006-	77.0-
	OTHER FUEL 5260							
	WEARING APPAREL 5355	700		300	400	50.0 42.8	100-	14.2-
	HAND TOOLS 5450	1000		469	531	50.0 46.9	61-	6.1-
254	MINOR EQUIPMENT 5460	2700	515	254	1931	50.0 9.4	2,192-	81.1-
	HAZ.MAT SUP-DOMESTIC P 5466							
	OTHER OPERATING MATL/S 5590	1200	92	836	272	50.0 69.6	471	39.2
25662	OPERATING SUPPLIES	145500	36,688	34859	73953	50.0 23.9	75,782-	52.0-
	REPAIR & MAINTENANCE SP							
	ELECTRICAL SUPPLIES 5605							
	PLUMBING SUPPLIES 5610							
	PAINT AND PAINTING SPL 5650							
194	MTR VEHICLE REP. PTS/S 5700	5000	82	4916	3	50.0 98.3	4,831	96.6
	COMMUNICATION REPAIR P 5750							
	AGRICLTRL REPAIR PTS/S 5755	500			500	50.0	500-	100.0-
194	REPAIR & MAINTENANCE	5500	82	4916	503	50.0 89.3	4,331	78.7
25856	SUPPLIES AND EXPENSES	151000	36,770	39775	74456	50.0 26.3	71,449-	47.3-
	PROFESSIONAL SERVICES							
	OTHER PROFESSIONAL SER 6049							

-----	PROFESSIONAL SERVICE	-----	-----	-----	-----	-----	-----	-----
	TRANSPORTATION							
	TRAVEL EXPENSE 6110							
	TRVL EXP-MOSQUITO GRAN 6111							
	FREIGHT 6120							
-----	TRANSPORTATION	-----	-----	-----	-----	-----	-----	-----
	ADVERTISING							
	ADVERTISING 6150							
-----	ADVERTISING	-----	-----	-----	-----	-----	-----	-----
	PRINTING AND BINDING							
	PRINTING-GRANT RELATED 6202							
-----	PRINTING AND BINDING	-----	-----	-----	-----	-----	-----	-----
	INSURANCE							
	PUBLIC LIAB/PROPERTY D 6255							
	AUTOMOBILE INSURANCE 6265							
-----	INSURANCE	-----	-----	-----	-----	-----	-----	-----
	REPR/MAINT-OUTSIDE LABO							
	MINOR EQUIPMENT R&M 6382	2400		2400	50.0		2,400-	100.0-
	MOTOR VEHICLE EQ. R&M 6384	2200	692	1509	50.0 31.4		816-	37.0-
	AGRICULTURAL EQ. R&M 6387	400		400	50.0		400-	100.0-
	COMMUNICATION EQ. R&M 6390	1000		1000	50.0		1,000-	100.0-
	TOW IN CHARGES 6398	200	70	130	50.0 35.0		59-	29.5-
-----	REPR/MAINT-OUTSIDE L	6200	762	5439	50.0 12.2		4,676-	75.4-
	RENTALS							
246	UNIFORM RENT 6430	1500	1231	269	50.0 82.0		962	64.1
-----	RENTALS	1500	1231	269	50.0 82.0		962	64.1
246	OTHER SERVICES & CHARGE							
	REGISTRATION FEE/TUITI 6845	1000	75	925	50.0 7.5		850-	85.0-
	SERVICES NOT SPECIFIED 6999							
-----	OTHER SERVICES & CHA	1000	75	925	50.0 7.5		850-	85.0-
-----	OTHER SERVICES & CHAR	8700	2067	6633	50.0 23.7		4,566-	52.4-
246								
-----	MACHINERY AND EQUIPMENT	-----	-----	-----	-----	-----	-----	-----
	AGRICULTURAL EQUIPMENT 7335							
	EQUIP-MOSQUITO GRANT 7377							
47010	OTHER EQUIPMENT 7399	55000	47010	7990	50.0 85.4		39,020	70.9
-----	MACHINERY AND EQUIPM	55000	47010	7990	50.0 85.4		39,020	70.9
47010	VEHICLES							
	PICK UP TRUCKS 7420							
	DUMP TRUCKS 7440							
	SPECIAL TRUCKS 7450							
-----	VEHICLES	-----	-----	-----	-----	-----	-----	-----
-----	CAPITAL OUTLAY	55000	47010	7990	50.0 85.4		39,020	70.9
47010								
-----	EXPENDITURES	692636	36,770	306748	349119	50.0 44.2	79,139-	11.4-
103206								

001260 - GENERAL FUND-ANIMAL CONTROL

CITY OF HATTIESBURG

EXPENDITURE REPORT

ALL FUNDS

6 Months Ending 03/31/16

THIS MONTH ACTUAL	OBJ/SUB	ANNUAL BUDGET	OPEN PO & CONTRACTS	YTD ACTUAL	REMAINING BALANCE	PERCENT PLAN ACTUAL	PROJECTED.... OVER/UNDER	%
	SALARIES							
7813	REGULAR WAGES 4000	101574		50473	51101	50.0 49.6	627-	.6-
	DISASTER RECOVERY WAGE 4010							
191	OVERTIME 4300	2000		1102	898	50.0 55.1	204	10.2
	DISASTER RECOVERY OVER 4310							
8005	SALARIES	103574		51575	51999	50.0 49.7	424-	.4-
	EMPLOYEE BENEFITS							
1261	STATE RETIREMENT 4600	16320		8123	8197	50.0 49.7	74-	.4-
600	F.I.C.A. TAXES 4700	7930		3891	4039	50.0 49.0	148-	1.8-
1800	HOSPITALIZATION INS. 4800	24000		12552	11448	50.0 52.3	1,104	4.6
	UNEMPLOYMENT BENEFITS 4900	4180			4180	50.0	4,180-	100.0-
	WORKMAN'S COMPENSATION 4910	1378			1378	50.0	1,378-	100.0-
3661	EMPLOYEE BENEFITS	53808		24566	29242	50.0 45.6	4,676-	8.6-
11665	PERSONAL SERVICES	157382		76141	81241	50.0 48.3	5,099-	3.2-
	OFFICE SUPPLIES							
	PAPER 5003							
	PRINTED FORMS 5005							
	OTHER EXPENDABLE OFF.S 5010	100			100	50.0	100-	100.0-
	MINOR OFFICE EQUIP/FUR 5020							
	PHOTO SUPPLIES 5040							
	SUBSCRIPTIONS,MAGS,MAP 5050							
	BOOKS 5070							
	COMPUTER SUPPLIES 5080	100			100	50.0	100-	100.0-
	OFFICE SUPPLIES	200			200	50.0	200-	100.0-
	OPERATING SUPPLIES							
	CLEANING/JANITORIAL SP 5100							
	HOUSEHOLD SUPPLIES 5110							
	FOOD 5115							
	MEDICAL SUPPLIES 5120							
	CHEMICALS 5130							
382	GAS AND OIL 5250	13000		3421	9579	50.0 26.3	6,157-	47.3-
	LUBRICANTS 5255							
	WEARING APPAREL 5355	2000		1223	777	50.0 61.1	445	22.2
	HORT./LANDSCAPING SPLY 5440							
	HAND TOOLS 5450							
	MINOR EQUIPMENT 5460	1200			1200	50.0	1,200-	100.0-
	OTHER OPERATING MATL/S 5590	500		135	365	50.0 27.0	230-	46.0-
382	OPERATING SUPPLIES	16700		4779	11921	50.0 28.6	7,142-	42.7-
	REPAIR & MAINTENANCE SP							
	BUILDING MATERIALS & S 5600							
	ELECTRICAL SUPPLIES 5605							
	PLUMBING SUPPLIES 5610							
	STRUCTURAL STEEL & IRO 5620							
	PAINT AND PAINTING SPL 5650							
	MTR VEHICLE REP. PTS/S 5700	3500			3500	50.0	3,500-	100.0-

COMMUNICATION REPAIR P 5750
OTHER REPAIR/MAINT. SP 5990

	REPAIR & MAINTENANCE	3500			3500	50.0		3,500-	100.0-
382	SUPPLIES AND EXPENSES	20400		4779	15621	50.0	23.4	10,842-	53.1-
	PROFESSIONAL SERVICES								
	VETERINARIAN 6030	2000			2000	50.0		2,000-	100.0-
	OTHER PROFESSIONAL SER 6049								
	PROFESSIONAL SERVICE	2000			2000	50.0		2,000-	100.0-
32	COMMUNICATIONS								
	TELEPHONE AND TELEGRAP 6060	500		192	308	50.0	38.4	116-	23.2-
	POSTAGE 6070								
32	COMMUNICATIONS	500		192	308	50.0	38.4	116-	23.2-
	TRANSPORTATION								
	TRAVEL EXPENSE 6110	800			800	50.0		800-	100.0-
	FREIGHT 6120								
	MESSENGER/EXPRESS SERV 6130								
	TRANSPORTATION	800			800	50.0		800-	100.0-
	ADVERTISING								
	ADVERTISING 6150								
	ADVERTISING								
	PRINTING AND BINDING								
	PRINTING 6200	200			200	50.0		200-	100.0-
	PRINTING AND BINDING	200			200	50.0		200-	100.0-
	INSURANCE								
	AUTOMOBILE INSURANCE 6265								
	INSURANCE								
	REPR/MAINT-OUTSIDE LABO								
	BUILDING R&M 6350								
	ELECTRICAL R&M 6355								
	PLUMBING EQUIPMENT R&M 6357								
	OFFICE EQUIPMENT R&M 6365								
	HOUSEHOLD EQUIPMENT R& 6370								
	FIXED EQUIPMENT R&M 6380								
	MINOR EQUIPMENT R&M 6382								
	MOTOR VEHICLE EQ. R&M 6384	1400			1400	50.0		1,400-	100.0-
	COMMUNICATION EQ. R&M 6390								
	CLEANING AND PAINTING 6392								
	DISINFECT./EXTERMINATI 6394								
	SIGN PAINTING 6396								
	TOW IN CHARGES 6398	100			100	50.0		100-	100.0-
	OTHER REPAIRS AND MAIN 6399								
	REPR/MAINT-OUTSIDE L	1500			1500	50.0		1,500-	100.0-
	RENTALS								
	OTHER RENT 6449								
	RENTALS								
	OTHER SERVICES & CHARGE								
	DUES AND MEMBERSHIPS 6840	125			125	50.0		125-	100.0-
	REGISTRATION FEE/TUITI 6845								

9716	SERVICES NOT SPECIFIED 6999	119758		68803	50955	50.0	57.4	17,848	14.9
9716	OTHER SERVICES & CHA	119883		68803	51080	50.0	57.3	17,723	14.7
9748	OTHER SERVICES & CHAR	124883		68995	55888	50.0	55.2	13,107	10.4
	MACHINERY AND EQUIPMENT								
	HOUSEHOLD FURN/EQUIP. 7320								
	OFFICE FURN/EQUIP. 7325								
	DATA PROCESSING EQUIP. 7327								
	COMMUNICATION EQUIPMEN 7355								
	OTHER EQUIPMENT 7399								
	MACHINERY AND EQUIPM								
	VEHICLES								
	AUTOMOBILES 7400								
	PICK UP TRUCKS 7420	44000	40,542		3458	50.0		44,000-	100.0-
	VEHICLES	44000	40,542		3458	50.0		44,000-	100.0-
	CAPITAL OUTLAY	44000	40,542		3458	50.0		44,000-	100.0-
21796	EXPENDITURES	346665	40,542	149915	156208	50.0	43.2	46,835-	13.5-

001280 - GENERAL FUND-HUMAN/SOC.ASST

CITY OF HATTIESBURG

EXPENDITURE REPORT

ALL FUNDS

6 Months Ending 03/31/16

THIS MONTH ACTUAL	OBJ/SUB	ANNUAL BUDGET	OPEN PO & CONTRACTS	YTD ACTUAL	REMAINING BALANCE	PERCENT PLAN ACTUAL	PROJECTED.... OVER/UNDER %
OTHER SERVICES & CHARGE							
CONTRIBUTIONS	6820						
SEXUAL ASSUALT CRISIS	6820 04						
P.A.C.E.	6820 05						
INTERACTION FACTORY	6820 06						
DOMESTIC ABUSE FAMILY	6820 07	3500			3500	50.0	3,500- 100.0-
FORREST CTY. HEALTH D	6820 08						
NAT'L.GUARD ARMORY	6820 09						
COUNCIL ON AGING	6820 10						
BOY SCOUTS OF AMERICA	6820 11						
PINE BELT MENTAL HEAL	6820 12						
H'BURG. CONCERT BAND	6820 13						
LIVESTOCK SHOW	6820 14						
COURT APP'T SPEC.ADVO	6820 15						
H'BURG.ED.LITERACY PR	6820 16						
D.R.E.A.M.	6820 17						
SALVATION ARMY BOYS/G	6820 18						
H'BURG.ED.FOUNDATION	6820 19						
N.E.E.D.S.	6820 20						
CENTER FOR GIFTED STU	6820 21						
RAILS TO TRAILS	6820 22	106000		104433	1567	50.0 98.5	102,866 97.0
CTR FOR CHILD ABUSE P	6820 23	5000			5000	50.0	5,000- 100.0-
SO.CTRL.MS.AMER.RED C	6820 24						
UNIFIED NEIGHBORHOOD	6820 25						
GULF PINES GIRL SCOUT	6820 26						
USM COMM.SERVICE LEAR	6820 27						
BIG BRO/BIG SIS OF SE	6820 28						
HBRG CIVIC CHORUS/CON	6820 29						
MS HOLIDAY SPECTACULA	6820 30						
CORNERSTONE PROJECT	6820 31						
SALVATION ARMY	6820 32						
SO MS CHILDREN'S CTR	6820 33						
CHRISTIAN SERVICES	6820 34						
USM/DISABILITY STUDIE	6820 35						
NEW TEST.YOUTH SAFE H	6820 36						
USM/SYMPHONY	6820 37	50000			50000	50.0	50,000- 100.0-
USM/DUBARD SCHOOL	6820 38						
GREATER H'BURG COMMUN	6820 39						
WORLD CHANGERS	6820 40						
H'BURG PUBLIC SCHOOLS	6820 41						
UNALLOCATED CONTRIBUT	6820 99	35000		35000		50.0 100.0	34,999 99.9
CONTRIBUTIONS		199500		139433	60067	50.0 69.8	79,365 39.7
OTHER SERVICES & CHA		199500		139433	60067	50.0 69.8	79,365 39.7
OTHER SERVICES & CHAR		199500		139433	60067	50.0 69.8	79,365 39.7
EXPENDITURES		199500		139433	60067	50.0 69.8	79,365 39.7

001402 - GENERAL FUND-ECONOMIC DEV.

CITY OF HATTIESBURG

EXPENDITURE REPORT

ALL FUNDS

6 Months Ending 03/31/16

THIS MONTH ACTUAL	OBJ/SUB	ANNUAL BUDGET	OPEN PO & CONTRACTS	YTD ACTUAL	REMAINING BALANCE	PERCENT PLAN ACTUAL	PROJECTED.... OVER/UNDER	%
	PROFESSIONAL SERVICES							
	OTHER PROFESSIONAL SER 6049							
-----		-----	-----	-----	-----	-----	-----	-----
	PROFESSIONAL SERVICE							
	TRANSPORTATION							
	TRAVEL-ALL AMER.CITY A 6110							
-----		-----	-----	-----	-----	-----	-----	-----
	TRANSPORTATION							
	REPR/MAINT-OUTSIDE LABO							
	BUILDING R&M 6350							
-----		-----	-----	-----	-----	-----	-----	-----
	REPR/MAINT-OUTSIDE L							
	OTHER SERVICES & CHARGE							
	CONTRIBUTIONS 6820							
	FCIPC/AREA DEV. PRTNR 6820 01	200000		100000	100000	50.0 50.0		
	PRCC TECH CENTER 6820 02							
	FCIPC/ECONOMIC DEVEL. 6820 03							
	H'BURG DOWNTOWN ASSN 6820 37	30000		30000		50.0 100.0	30,000	100.0
	CAMP SHELBY STUDY 6820 45							
	PHWD-FEASIBILITY STUD 6820 50							
-----		-----	-----	-----	-----	-----	-----	-----
	CONTRIBUTIONS	230000		130000	100000	50.0 56.5	30,000	13.0
-----		-----	-----	-----	-----	-----	-----	-----
	OTHER SERVICES & CHA	230000		130000	100000	50.0 56.5	30,000	13.0
-----		-----	-----	-----	-----	-----	-----	-----
	OTHER SERVICES & CHAR	230000		130000	100000	50.0 56.5	30,000	13.0
	BUILDING/BLD IMPROVEMEN							
	BUILDING IMPROVEMENTS 7150							
	DOWNTOWN PROJ-OLD LIB 7150 14							
	DEPOT PROJECT 7150 15							
	HUB CITY LOFTS PROJEC 7150 41							
-----		-----	-----	-----	-----	-----	-----	-----
	BUILDING IMPROVEMEN							
-----		-----	-----	-----	-----	-----	-----	-----
	BUILDING/BLD IMPROVE							
	VEHICLES							
	TROLLEYS 7415							
-----		-----	-----	-----	-----	-----	-----	-----
	VEHICLES							
-----		-----	-----	-----	-----	-----	-----	-----
	CAPITAL OUTLAY							
-----		-----	-----	-----	-----	-----	-----	-----
	EXPENDITURES	230000		130000	100000	50.0 56.5	30,000	13.0

001460 - GENERAL FUND-CAPITAL LEASES

CITY OF HATTIESBURG
EXPENDITURE REPORT
ALL FUNDS

6 Months Ending 03/31/16

THIS MONTH ACTUAL	OBJ/SUB	ANNUAL BUDGET	OPEN PO & CONTRACTS	YTD ACTUAL	REMAINING BALANCE	PERCENT PLAN ACTUAL	PROJECTED.... OVER/UNDER	%
	NOTE PRINCIPAL							
	2005 STORM NOTE 8205							
	SAENGER SERIES 1999 NO 8220							
	MDB CAPITAL PROJECTS 8223							
	MDB-DEPOT PROJ 8223 01							
	MDB-WTR/SWR LINES 8223 02							
	MDB-HPD RENOVATION 8223 03							
	MDB-592 PROG 2001A PO 8223 04							
	MDB-FIRE STA #1 8223 05							
1797	MDB-CHURCH PROJ 8223 06	21564		10782	10782	50.0 50.0		
	MDB-4TH ST WIDENING 8223 07							
	MDB-CHAIN PARK 8223 08							
7228	MDB-HUB CITY LOFTS 8223 09	87000		43185	43815	50.0 49.6	630-	.7-
-----		-----	-----	-----	-----	-----	-----	-----
9024	MDB CAPITAL PROJECT	108564		53967	54597	50.0 49.7	630-	.5-
	W&S USA YEAST 2002"B"N 8224							
-----		-----	-----	-----	-----	-----	-----	-----
9024	NOTE PRINCIPAL	108564		53967	54597	50.0 49.7	630-	.5-
	INTEREST ON NOTES							
	2005 STORM NOTE 8305							
	SAENGER SERIES 1999 NO 8331							
	MDB CAPITAL PROJECT NO 8333							
	MDB-DEPOT PROJ 8333 01							
	MDB-WTR/SWR LINES 8333 02							
	MDB-HPD RENOVATION 8333 03							
	MDB-592 PROG 2001A PO 8333 04							
	MDB-FIRE STA #1 8333 05							
267	MDB-CHURCH PROJ 8333 06	5000		1574	3426	50.0 31.4	1,852-	37.0-
	MDB-4TH ST WIDENING 8333 07							
	MDB-CHAIN PARK 8333 08							
2890	MDB-HUB CITY LOFTS 8333 09	38000		17521	20479	50.0 46.1	2,957-	7.7-
-----		-----	-----	-----	-----	-----	-----	-----
3158	MDB CAPITAL PROJECT	43000		19095	23905	50.0 44.4	4,810-	11.1-
	W&S USA YEAST 2002"B"N 8334							
-----		-----	-----	-----	-----	-----	-----	-----
3158	INTEREST ON NOTES	43000		19095	23905	50.0 44.4	4,810-	11.1-
	CAPITAL LEASE PAYMENTS							
	COMPUTER LEASE-INFO.SY 8510							
	COMPUTER LEASE-POLICE 8511							
	POLICE CARS LEASE 8512							
	EMER GENERATORS LEASE 8513	474000		473689	311	50.0 99.9	473,378	99.8
	2012 EQUIP LEASE 8514							
	BUILDING LEASE 8515							
39398	SANITATION TRUCKS LEAS 8520	483930		235609	248321	50.0 48.6	12,711-	2.6-
	SANITATION CANS LEASE 8521							
	SPECIAL TRUCKS LEASE 8523							
	DUMP TRUCK LEASE 8525							
	DOWNTOWN LIGHTING 8531							
-----		-----	-----	-----	-----	-----	-----	-----
39398	CAPITAL LEASE PAYMEN	957930		709298	248632	50.0 74.0	460,665	48.0
	INTEREST ON CAPITAL LEA							

	COMPUTER LEASE-INFO SY	8610							
	COMPUTER LEASE-POLICE	8611							
	POLICE CARS LEASE	8612							
	EMER GENERATORS LEASE	8613	21000	20984	16	50.0	99.9	20,967	99.8
	2012 EQUIP LEASE	8614							
	BUILDING LEASE	8615							
1978	SANITATION TRUCKS LEAS	8620	23960	12650	11310	50.0	52.7	1,339	5.5
	SANITATION CANS LEASE	8621							
	SPECIAL TRUCKS LEASE	8623							
	DUMP TRUCK LEASE	8625							
	DOWNTOWN LIGHTING	8631							
-----			-----	-----	-----	-----	-----	-----	-----
1978	INTEREST ON CAPITAL		44960	33635	11325	50.0	74.8	22,309	49.6
-----			-----	-----	-----	-----	-----	-----	-----
53559	DEBT SERVICE		1154454	815994	338460	50.0	70.6	477,534	41.3
-----			-----	-----	-----	-----	-----	-----	-----
53559	EXPENDITURES		1154454	815994	338460	50.0	70.6	477,534	41.3

001500 - GENERAL FUND-TRANSFERS

CITY OF HATTIESBURG

EXPENDITURE REPORT

ALL FUNDS

6 Months Ending 03/31/16

THIS MONTH ACTUAL	OBJ/SUB	ANNUAL BUDGET	OPEN PO & CONTRACTS	YTD ACTUAL	REMAINING BALANCE	PERCENT PLAN ACTUAL	PROJECTED.... OVER/UNDER %
TRANSFERS TO OTHER FUND							
T/T PARKS & RECREATION	9000 02	2240000		1240000	1000000	50.0 55.3	240,000 10.7
T/T MUN,FIRE PROTECTIO	9000 05						
T/T SPECIAL STREET	9000 08						
T/T 1994 GO-IND. DEVEL	9000 103						
T/T GOVNMT. COMPLEX BL	9000 104						
T/T UDAG PAYBACK	9000 108						
T/T GROUP INSURANCE TR	9000 109						
T/T CITY B & I	9000 13						
T/T POL/FIRE DIS./RELI	9000 18						
T/T 2003 TIF B&I-CHAU	9000 22						
T/T AIRPORT IMPROVEMEN	9000 39						
T/T MASS TRANSIT OPER.	9000 73	230000			230000	50.0	230,000- 100.0-
T/T W & S CONSTRUCTION	9000 75						
T/T COMMUNITY CENTERS	9000 77	990000		500000	490000	50.0 50.5	9,999 1.0
T/T COMMUNITY DEVELOPM	9000 82						
T/T '01 BOND CONSTR	9000 95						
T/T MDB CAPITAL PROJ.F	9000 96						
T/T KPZ CAPITAL	9000 98						
-----		-----	-----	-----	-----	-----	-----
TRANSFERS TO OTHER F		3460000		1740000	1720000	50.0 50.2	20,000 .5
-----		-----	-----	-----	-----	-----	-----
TRANSFERS		3460000		1740000	1720000	50.0 50.2	20,000 .5
-----		-----	-----	-----	-----	-----	-----
EXPENDITURES		3460000		1740000	1720000	50.0 50.2	20,000 .5

CITY OF HATTIESBURG
EXPENDITURE REPORT
ALL FUNDS
6 Months Ending 03/31/16

THIS MONTH ACTUAL		OBJ/SUB	ANNUAL BUDGET	OPEN PO & CONTRACTS	YTD ACTUAL	REMAINING BALANCE	PERCENT PLAN	ACTUAL	PROJECTED.... OVER/UNDER	%
	SALARIES									
3840	REGULAR WAGES	4000	49920		20912	29008	50.0	41.8	8,096-	16.2-
	DISASTER RECOVERY WAGE	4010								
5	OVERTIME	4300	1000		86	915	50.0	8.6	828-	82.8-
	DISASTER RECOVERY OVER	4310								
3845	SALARIES		50920		20998	29923	50.0	41.2	8,923-	17.5-
	EMPLOYEE BENEFITS									
606	STATE RETIREMENT	4600	8020		3307	4713	50.0	41.2	1,405-	17.5-
291	F.I.C.A. TAXES	4700	3900		1586	2314	50.0	40.6	728-	18.6-
900	HOSPITALIZATION INS.	4800	12000		5888	6112	50.0	49.0	224-	1.8-
	UNEMPLOYMENT BENEFITS	4900	1500			1500	50.0		1,500-	100.0-
	WORKMAN'S COMPENSATION	4910	3015			3015	50.0		3,015-	100.0-
1796	EMPLOYEE BENEFITS		28435		10782	17654	50.0	37.9	6,871-	24.1-
5641	PERSONAL SERVICES		79355		31779	47576	50.0	40.0	15,797-	19.9-
	OPERATING SUPPLIES									
	CLEANING/JANITORIAL SP	5100	450			450	50.0		450-	100.0-
	CHEMICALS	5130	1000			1000	50.0		1,000-	100.0-
398	GAS AND OIL	5250	7000		3038	3962	50.0	43.4	924-	13.2-
	LUBRICANTS	5255	200			200	50.0		200-	100.0-
	DIESEL FUEL	5257	2000			2000	50.0		2,000-	100.0-
	ASPHALT & ASPHALT PROD	5400								
	CONCRETE, CEMENT, ETC.	5405								
	SAND,CLAY,GRVL,FILL DI	5415								
	HORT./LANDSCAPING SPLY	5440								
	HAND TOOLS	5450	1000			1000	50.0		1,000-	100.0-
	MINOR EQUIPMENT	5460	3000		435	2565	50.0	14.5	2,130-	71.0-
	OTHER OPERATING MATL/S	5590	500		50	450	50.0	10.0	400-	80.0-
398	OPERATING SUPPLIES		15150		3523	11627	50.0	23.2	8,103-	53.4-
	REPAIR & MAINTENANCE SP									
127	BUILDING MATERIALS & S	5600	1000		150	850	50.0	15.0	700-	70.0-
	ELECTRICAL SUPPLIES	5605	7450	4,709	2708	32	50.0	36.3	2,034-	27.3-
	PLUMBING SUPPLIES	5610	700			700	50.0		700-	100.0-
	STRUCTURAL STEEL & IRO	5620								
	PAINT AND PAINTING SPL	5650								
	MTR VEHICLE REP. PTS/S	5700	1000			1000	50.0		1,000-	100.0-
	COMMUNICATION REPAIR P	5750								
	AGRICLTRL REPAIR PTS/S	5755	2000			2000	50.0		2,000-	100.0-
	EXPENDABLE WELDING SPL	5770	700			700	50.0		700-	100.0-
34	OTHER REPAIR/MAINT. SP	5990	10000	811	3442	5747	50.0	34.4	3,115-	31.1-
161	REPAIR & MAINTENANCE		22850	5,520	6300	11030	50.0	27.5	10,250-	44.8-
559	SUPPLIES AND EXPENSES		38000	5,520	9823	22657	50.0	25.8	18,353-	48.2-
	PROFESSIONAL SERVICES									
	APPRAISAL	6017								

	OTHER PROFESSIONAL SER 6049								
	PROFESSIONAL SERVICE								
	COMMUNICATIONS								
	TELEPHONE AND TELEGRAP 6060								
	COMMUNICATIONS								
	TRANSPORTATION								
	TRAVEL EXPENSE 6110			445-	445			890	
	TRANSPORTATION			445-	445			890	
	ADVERTISING								
	ADVERTISING 6150								
	ADVERTISING								
	PRINTING AND BINDING								
	PRINTING 6200								
	PRINTING AND BINDING								
	INSURANCE								
	FIRE & EXTENDED COVERA 6250								
	PUBLIC LIAB/PROPERTY D 6255								
	BOILER MACHINERY 6260								
	AUTOMOBILE INSURANCE 6265								
	INSURANCE								
	UTILITIES								
64	GAS 6300	1200		355	845	50.0	29.5	489-	40.7-
956	ELECTRICITY 6305	14000		8708	5292	50.0	62.2	3,415	24.3
	WATER 6315								
1021	UTILITIES	15200		9063	6137	50.0	59.6	2,926	19.2
	REPR/MAINT-OUTSIDE LABO								
	BUILDING R&M 6350	1000			1000	50.0		1,000-	100.0-
	STREETS & STRUCTURES R 6360								
	FIXED EQUIPMENT R&M 6380	40000			40000	50.0		40,000-	100.0-
	MINOR EQUIPMENT R&M 6382	500		1	499	50.0	.2	497-	99.4-
	GENERATOR R&M 6383								
	MOTOR VEHICLE EQ. R&M 6384	2000			2000	50.0		2,000-	100.0-
	CONSTRUCTION EQUIP R&M 6386								
	AGRICULTURAL EQ. R&M 6387	1000			1000	50.0		1,000-	100.0-
	COMMUNICATION EQ. R&M 6390								
162	DISINFECT./EXTERMINATI 6394	800		270	530	50.0	33.7	260-	32.5-
	OTHER REPAIRS AND MAIN 6399	20550			20550	50.0		20,550-	100.0-
162	REPR/MAINT-OUTSIDE L	65850		271	65579	50.0	.4	65,307-	99.1-
	RENTALS								
	LAND RENT 6400								
	CYLINDER RENT 6425	200		68	132	50.0	34.0	64-	32.0-
	UNIFORM RENT 6430	750			750	50.0		750-	100.0-
19	OTHER RENT 6449	2000		122	1878	50.0	6.1	1,756-	87.8-
19	RENTALS	2950		190	2760	50.0	6.4	2,569-	87.0-
	OTHER SERVICES & CHARGE								
	DUES AND MEMBERSHIPS 6840								
	REGISTRATION FEE/TUITI 6845	958		981	23-	50.0	102.4	1,004	104.8
	SERVICES NOT SPECIFIED 6999	1000			1000	50.0		1,000-	100.0-
	OTHER SERVICES & CHA	1958		981	977	50.0	50.1	4	.2

-----	1202	OTHER SERVICES & CHAR	-----	85958	-----	10060	-----	75898	-----	50.0	11.7	-----	65,837-	-----	76.5-	
-----		LAND	-----		-----		-----		-----			-----		-----		
-----		LEASEHOLDS	-----	7020	-----		-----		-----			-----		-----		
-----		LAND	-----		-----		-----		-----			-----		-----		
-----		BUILDING/BLD IMPROVEMEN	-----		-----		-----		-----			-----		-----		
-----		BUILDINGS	-----	7100	-----		-----		-----			-----		-----		
-----		STORAGE SHED	-----	7100 23	-----		-----		-----			-----		-----		
-----		BUILDINGS	-----		-----		-----		-----			-----		-----		
-----		BUILDING IMPROVEMENTS	-----	7150	-----		-----		-----			-----		-----		
-----		HANGER #3 IMPROVEMENT	-----	7150 32	-----		-----		-----			-----		-----		
-----		BUILDING IMPROVEMEN	-----		-----		-----		-----			-----		-----		
-----		BUILDING/BLD IMPROVE	-----		-----		-----		-----			-----		-----		
-----		IMPROVEMENT OTHER THAN	-----		-----		-----		-----			-----		-----		
-----		DRAINS	-----	7215	-----		-----		-----			-----		-----		
-----		OTHER IMPROVEMENTS	-----	7295	-----		-----		-----			-----		-----		
-----		IMPROVEMENT OTHER TH	-----		-----		-----		-----			-----		-----		
-----		MACHINERY AND EQUIPMENT	-----		-----		-----		-----			-----		-----		
-----		AGRICULTURAL EQUIPMENT	-----	7335	-----		-----		-----			-----		-----		
-----		CONSTRUCTION EQUIPMENT	-----	7345	-----		-----		-----			-----		-----		
-----		COMMUNICATION EQUIPMEN	-----	7355	-----		-----		-----			-----		-----		
-----		OTHER EQUIPMENT	-----	7399	-----		-----		-----			-----		-----		
-----		MACHINERY AND EQUIPM	-----		-----		-----		-----			-----		-----		
-----		VEHICLES	-----		-----		-----		-----			-----		-----		
-----		PICK UP TRUCKS	-----	7420	-----		-----		-----			-----		-----		
-----		SPECIAL TRUCKS	-----	7450	-----		-----		-----			-----		-----		
-----		VEHICLES	-----		-----		-----		-----			-----		-----		
-----		VEHICLES	-----		-----		-----		-----			-----		-----		
-----		CAPITAL OUTLAY	-----		-----		-----		-----			-----		-----		
-----	7401	EXPENDITURES	-----	203313	-----	5,520	-----	51662	-----	146131	-----	50.0	25.4	-----	99,989-	49.1-

CITY OF HATTIESBURG

EXPENDITURE REPORT

ALL FUNDS

6 Months Ending 03/31/16

THIS MONTH ACTUAL		OBJ/SUB	ANNUAL BUDGET	OPEN PO & CONTRACTS	YTD ACTUAL	REMAINING BALANCE	PERCENT PLAN ACTUAL	PROJECTED.... OVER/UNDER	%
	SALARIES								
33574	REGULAR WAGES	4000	490183		213738	276445	50.0 43.6	62,707-	12.7-
	DISASTER RECOVERY WAGE	4010							
836	OVERTIME	4300	18000		6456	11544	50.0 35.8	5,088-	28.2-
	DISASTER RECOVERY OVER	4310							
-----			-----	-----	-----	-----	-----	-----	-----
34410	SALARIES		508183		220194	287989	50.0 43.3	67,795-	13.3-
	EMPLOYEE BENEFITS								
5420	STATE RETIREMENT	4600	80040		34681	45359	50.0 43.3	10,677-	13.3-
2557	F.I.C.A. TAXES	4700	38880		16405	22475	50.0 42.1	6,069-	15.6-
7650	HOSPITALIZATION INS.	4800	108000		52170	55830	50.0 48.3	3,660-	3.3-
	UNEMPLOYMENT BENEFITS	4900	2500			2500	50.0	2,500-	100.0-
	WORKMAN'S COMPENSATION	4910	19600			19600	50.0	19,600-	100.0-
-----			-----	-----	-----	-----	-----	-----	-----
15627	EMPLOYEE BENEFITS		249020		103256	145764	50.0 41.4	42,508-	17.0-
-----			-----	-----	-----	-----	-----	-----	-----
50037	PERSONAL SERVICES		757203		323449	433754	50.0 42.7	110,304-	14.5-
	OFFICE SUPPLIES								
	PAPER	5003	100			100	50.0	100-	100.0-
	PRINTED FORMS	5005							
239	OTHER EXPENDABLE OFF.S	5010	1200	87	645	468	50.0 53.7	90	7.5
	MINOR OFFICE EQUIP/FUR	5020	1500		1092	408	50.0 72.8	684	45.6
	PUBLIC EDUCATION MAT'L	5032							
	PHOTO SUPPLIES	5040							
	SUBSCRIPTIONS,MAGS,MAP	5050							
	BOOKS	5070							
-----			-----	-----	-----	-----	-----	-----	-----
239	OFFICE SUPPLIES		2800	87	1737	976	50.0 62.0	674	24.0
	OPERATING SUPPLIES								
	CLEANING/JANITORIAL SP	5100	2000		968	1032	50.0 48.4	64-	3.2-
	FOOD	5115							
	MEDICAL SUPPLIES	5120							
	CHEMICALS	5130	2700			2700	50.0	2,700-	100.0-
660	GAS AND OIL	5250	25000		6260	18740	50.0 25.0	12,480-	49.9-
	LUBRICANTS	5255	500		309	191	50.0 61.8	118	23.6
618	DIESEL FUEL	5257	23000		5244	17756	50.0 22.8	12,512-	54.4-
	WEARING APPAREL	5355	2100		758	1342	50.0 36.0	584-	27.8-
	ASPHALT & ASPHALT PROD	5400							
	CONCRETE, CEMENT, ETC.	5405	200			200	50.0	200-	100.0-
	SAND,CLAY,GRVL,FILL DI	5415	3000	1,950		1050	50.0	3,000-	100.0-
	DRAINAGE PIPE & CULVER	5420							
	HORT./LANDSCAPING SPLY	5440	4000	360	977	2663	50.0 24.4	2,046-	51.1-
	HAND TOOLS	5450	1000		297	703	50.0 29.7	406-	40.6-
112	MINOR EQUIPMENT	5460	3500		1064	2436	50.0 30.4	1,372-	39.2-
	PUMPING EQUIPMENT PART	5495							
	TRAFFIC SIGNS	5545							
	OTHER OPERATING MATL/S	5590	300		159	141	50.0 53.0	18	6.0
-----			-----	-----	-----	-----	-----	-----	-----
1390	OPERATING SUPPLIES		67300	2,310	16034	48956	50.0 23.8	35,232-	52.3-
	REPAIR & MAINTENANCE SP								

88	BUILDING MATERIALS & S	5600	2000	575	1425	50.0	28.7	850-	42.5-	
	ELECTRICAL SUPPLIES	5605	500		500	50.0		500-	100.0-	
	PLUMBING SUPPLIES	5610	500		500	50.0		500-	100.0-	
	STRUCTURAL STEEL & IRO	5620								
	PAINT AND PAINTING SPL	5650								
651	MTR VEHICLE REP. PTS/S	5700	10000	340	5296	4364	50.0	52.9	592	5.9
	COMMUNICATION REPAIR P	5750	500			500	50.0		500-	100.0-
244	AGRICLTRL REPAIR PTS/S	5755	5000		487	4513	50.0	9.7	4,025-	80.5-
	EXPENDABLE WELDING SPL	5770								
	OTHER REPAIR/MAINT. SP	5990	100			100	50.0		100-	100.0-
983	REPAIR & MAINTENANCE		18600	340	6358	11902	50.0	34.1	5,883-	31.6-
2612	SUPPLIES AND EXPENSES		88700	2,737	24129	61834	50.0	27.2	40,442-	45.5-
	PROFESSIONAL SERVICES									
	ENGINEERING	6015								
	LEGAL	6025								
	MEDICAL	6027								
261	OTHER PROFESSIONAL SER	6049	3800	63	1801	1936	50.0	47.3	197-	5.1-
261	PROFESSIONAL SERVICE		3800	63	1801	1936	50.0	47.3	197-	5.1-
	COMMUNICATIONS									
50	TELEPHONE AND TELEGRAP	6060	1500		324	1176	50.0	21.6	852-	56.8-
50	COMMUNICATIONS		1500		324	1176	50.0	21.6	852-	56.8-
	TRANSPORTATION									
	TRAVEL EXPENSE	6110	1000		569	431	50.0	56.9	137	13.7
	FREIGHT	6120								
	TRANSPORTATION		1000		569	431	50.0	56.9	137	13.7
	ADVERTISING									
	ADVERTISING	6150								
	ADVERTISING									
	PRINTING AND BINDING									
	PRINTING	6200								
	BLUELINES	6210								
	PRINTING AND BINDING									
	INSURANCE									
	FIRE & EXTENDED COVERA	6250								
	PUBLIC LIAB/PROPERTY D	6255								
	AUTOMOBILE INSURANCE	6265								
	INSURANCE									
	UTILITIES									
147	GAS	6300	2000	461	1539	50.0	23.0	1,078-	53.9-	
327	ELECTRICITY	6305	8000	2717	5283	50.0	33.9	2,566-	32.0-	
	WATER	6315								
474	UTILITIES		10000	3178	6822	50.0	31.7	3,643-	36.4-	
	REPR/MAINT-OUTSIDE LABO									
	BUILDING R&M	6350	500	75	425	50.0	15.0	350-	70.0-	
	ELECTRICAL R&M	6355								
	PLUMBING EQUIPMENT R&M	6357								
	STREETS & STRUCTURES R	6360	1800	499	1301	50.0	27.7	801-	44.5-	
	OFFICE EQUIPMENT R&M	6365								
	FIXED EQUIPMENT R&M	6380								

	MINOR EQUIPMENT R&M	6382								
354	MOTOR VEHICLE EQ. R&M	6384	14600		4817	9783	50.0	32.9	4,966-	34.0-
	CONSTRUCTION EQUIP R&M	6386	8500		1159	7341	50.0	13.6	6,181-	72.7-
207	AGRICULTURAL EQ. R&M	6387	1000		207	793	50.0	20.7	586-	58.6-
	COMMUNICATION EQ. R&M	6390								
	CLEANING AND PAINTING	6392								
90	DISINFECT./EXTERMINATI	6394	1000		180	820	50.0	18.0	640-	64.0-
	SIGN PAINTING	6396								
	TOW IN CHARGES	6398	500		250	250	50.0	50.0		
	OTHER REPAIRS AND MAIN	6399	1100		406	694	50.0	36.9	287-	26.0-
651	REPR/MAINT-OUTSIDE L		29000		7594	21406	50.0	26.1	13,811-	47.6-
	RENTALS									
	MACHINERY RENT	6420								
	CYLINDER RENT	6425								
305	UNIFORM RENT	6430	3200		1960	1240	50.0	61.2	720	22.5
91	MOP-MAT-RAG RENT	6435	1200		704	496	50.0	58.6	207	17.2
396	RENTALS		4400		2664	1736	50.0	60.5	928	21.0
	OTHER SERVICES & CHARGE									
	DUES AND MEMBERSHIPS	6840	300		260	40	50.0	86.6	219	73.0
	REGISTRATION FEE/TUITI	6845	300		250	50	50.0	83.3	200	66.6
	SERVICES NOT SPECIFIED	6999								
	OTHER SERVICES & CHA		600		510	90	50.0	85.0	420	70.0
1832	OTHER SERVICES & CHAR		50300	63	16639	33598	50.0	33.0	17,021-	33.8-
	LAND									
1400	LAND	7000	5000		2800	2200	50.0	56.0	600	12.0
1400	LAND		5000		2800	2200	50.0	56.0	600	12.0
	BUILDING/BLD IMPROVEMEN									
	BUILDINGS	7100								
	BUILDING IMPROVEMENTS	7150								
	HIGHLAND	7150 13								
	BUILDING IMPROVEMEN									
	BUILDING/BLD IMPROVE									
	IMPROVEMENT OTHER THAN									
	FENCES/RAILINGS	7212	18400			18400	50.0		18,400-	100.0-
	DRAINS	7215								
	STREETS & ROADWAYS	7230								
	LANDSCAPING	7250								
	C & N TREE GRANT	7250 02	6500		4450	2050	50.0	68.4	2,400	36.9
	LANDSCAPING		6500		4450	2050	50.0	68.4	2,400	36.9
2292	OTHER IMPROVEMENTS	7295	4500		4049	451	50.0	89.9	3,597	79.9
2292	IMPROVEMENT OTHER TH		29400		8499	20901	50.0	28.9	12,402-	42.1-
	MACHINERY AND EQUIPMENT									
	OFFICE FURN/EQUIP.	7325								
	AGRICULTURAL EQUIPMENT	7335	12000			12000	50.0		12,000-	100.0-
	CONSTRUCTION EQUIPMENT	7345								
	COMMUNICATION EQUIPMEN	7355								
	PIPE	7370								
	OTHER EQUIPMENT	7399	46795		46743	52	50.0	99.8	46,691	99.7

	MACHINERY AND EQUIPM	58795		46743	12052	50.0	79.5	34,691	59.0
	VEHICLES								
	AUTOMOBILES 7400								
	PICK UP TRUCKS 7420	24305	24,304		1	50.0		24,305-	100.0-
	DUMP TRUCKS 7440								
-----		-----	-----	-----	-----	-----	-----	-----	-----
	VEHICLES	24305	24,304		1	50.0		24,305-	100.0-
-----		-----	-----	-----	-----	-----	-----	-----	-----
3692	CAPITAL OUTLAY	117500	24,304	58042	35154	50.0	49.3	1,415-	1.2-
-----		-----	-----	-----	-----	-----	-----	-----	-----
58172	EXPENDITURES	1013703	27,104	422259	564340	50.0	41.6	169,185-	16.6-

001560 - GENERAL FUND-PARKING OPER.

CITY OF HATTIESBURG
EXPENDITURE REPORT
ALL FUNDS

6 Months Ending 03/31/16

THIS MONTH ACTUAL	OBJ/SUB	ANNUAL BUDGET	OPEN PO & CONTRACTS	YTD ACTUAL	REMAINING BALANCE	PERCENT PLAN ACTUAL	PROJECTED.... OVER/UNDER	%
	SALARIES							
11333	REGULAR WAGES 4000	156830		73492	83338	50.0 46.8	9,845-	6.2-
	DISASTER RECOVERY WAGE 4010							
68	OVERTIME 4300			868	868-		1,736	
	DISASTER RECOVERY OVER 4310							
11401	SALARIES	156830		74360	82470	50.0 47.4	8,110-	5.1-
	EMPLOYEE BENEFITS							
1329	STATE RETIREMENT 4600	24700		8593	16107	50.0 34.7	7,513-	30.4-
817	F.I.C.A. TAXES 4700	12000		5360	6640	50.0 44.6	1,280-	10.6-
1350	HOSPITALIZATION INS. 4800	18000		9414	8586	50.0 52.3	828	4.6
	UNEMPLOYMENT BENEFITS 4900	1600			1600	50.0	1,600-	100.0-
	WORKMAN'S COMPENSATION 4910	4027			4027	50.0	4,027-	100.0-
3497	EMPLOYEE BENEFITS	60327		23367	36960	50.0 38.7	13,593-	22.5-
14897	PERSONAL SERVICES	217157		97727	119430	50.0 45.0	21,703-	9.9-
	OFFICE SUPPLIES							
	PAPER 5003							
	PRINTED FORMS 5005							
	OTHER EXPENDABLE OFF.S 5010	600		343	257	50.0 57.1	86	14.3
	MINOR OFFICE EQUIP/FUR 5020	600		22	578	50.0 3.6	555-	92.5-
	COMPUTER SUPPLIES 5080							
	OFFICE SUPPLIES	1200		365	835	50.0 30.4	470-	39.1-
	OPERATING SUPPLIES							
	CLEANING/JANITORIAL SP 5100	300			300	50.0	300-	100.0-
	CHEMICALS 5130	50			50	50.0	50-	100.0-
23	GAS AND OIL 5250	1200		160	1040	50.0 13.3	879-	73.2-
	WEARING APPAREL 5355	500		100	400	50.0 20.0	299-	59.8-
	HORT./LANDSCAPING SPLY 5440							
	MINOR EQUIPMENT 5460	520			520	50.0	520-	100.0-
	OTHER OPERATING MATL/S 5590	600			600	50.0	600-	100.0-
23	OPERATING SUPPLIES	3170		260	2910	50.0 8.2	2,650-	83.5-
	REPAIR & MAINTENANCE SP							
	ELECTRICAL SUPPLIES 5605	1500		108	1392	50.0 7.2	1,284-	85.6-
	PAINT AND PAINTING SPL 5650	1020			1020	50.0	1,020-	100.0-
	MTR VEHICLE REP. PTS/S 5700	280			280	50.0	280-	100.0-
	REPAIR & MAINTENANCE	2800		108	2692	50.0 3.8	2,584-	92.2-
23	SUPPLIES AND EXPENSES	7170		733	6437	50.0 10.2	5,703-	79.5-
	COMMUNICATIONS							
	TELEPHONE AND TELEGRAP 6060	100			100	50.0	100-	100.0-
	POSTAGE 6070							
	COMMUNICATIONS	100			100	50.0	100-	100.0-
	INSURANCE							

PUBLIC LIAB/PROPERTY D 6255
AUTOMOBILE INSURANCE 6265

	INSURANCE								
	UTILITIES								
985	ELECTRICITY	6305	16000	7385	8615	50.0	46.1	1,230-	7.6-
985	UTILITIES		16000	7385	8615	50.0	46.1	1,230-	7.6-
3000	REPR/MAINT-OUTSIDE LABO								
	BUILDING R&M	6350	35000	3075	31925	50.0	8.7	28,850-	82.4-
	ELECTRICAL R&M	6355	100		100	50.0		100-	100.0-
	PLUMBING EQUIPMENT R&M	6357	500		500	50.0		500-	100.0-
	OFFICE EQUIPMENT R&M	6365							
	FIXED EQUIPMENT R&M	6380	2100		2100	50.0		2,100-	100.0-
	MOTOR VEHICLE EQ. R&M	6384	2000		2000	50.0		2,000-	100.0-
	SIGN PAINTING	6396	500		500	50.0		500-	100.0-
	TOW IN CHARGES	6398	150		150	50.0		150-	100.0-
453	OTHER REPAIRS AND MAIN	6399	5600	2871	2729	50.0	51.2	142	2.5
3453	REPR/MAINT-OUTSIDE L		45950	5946	40004	50.0	12.9	34,058-	74.1-
	RENTALS								
1975	PARKING GARAGE/LOT REN	6402	25000	11850	13150	50.0	47.4	1,300-	5.2-
	OTHER RENT	6449	100		100	50.0		100-	100.0-
1975	RENTALS		25100	11850	13250	50.0	47.2	1,400-	5.5-
6413	OTHER SERVICES & CHAR		87150	25181	61969	50.0	28.8	36,788-	42.2-
	LAND								
	LAND	7000							
	LEASEHOLDS	7020							
	LAND								
	IMPROVEMENT OTHER THAN								
	FENCES/RAILINGS	7212							
	PARKING LOT/DRIVEWAY	7227							
	PARKING LOTS-GENERAL	7227 01							
	PINE ST GARAGE	7227 02							
	PARKING LOT/DRIVEWA								
	IMPROVEMENT OTHER TH								
	MACHINERY AND EQUIPMENT								
	OFFICE FURN/EQUIP.	7325							
	MACHINERY AND EQUIPM								
	VEHICLES								
	AUTOMOBILES	7400							
	VEHICLES								
	CAPITAL OUTLAY								
21333	EXPENDITURES		311477	123641	187836	50.0	39.6	64,195-	20.6-

002300 - PKS/REC-RECREATION MAINT. DIV.

CITY OF HATTIESBURG

EXPENDITURE REPORT

ALL FUNDS

6 Months Ending 03/31/16

THIS MONTH ACTUAL	OBJ/SUB	ANNUAL BUDGET	OPEN PO & CONTRACTS	YTD ACTUAL	REMAINING BALANCE	PERCENT PLAN	ACTUAL	PROJECTED.... OVER/UNDER	%
SALARIES									
55081	REGULAR WAGES 4000	832522		355943	476579	50.0	42.7	120,636-	14.4-
	DISASTER RECOVERY WAGE 4010								
137	OVERTIME 4300	40000		8334	31666	50.0	20.8	23,332-	58.3-
	DISASTER RECOVERY OVER 4310								

55218	SALARIES	872522		364277	508245	50.0	41.7	143,968-	16.5-
EMPLOYEE BENEFITS									
8697	STATE RETIREMENT 4600	137430		57265	80165	50.0	41.6	22,899-	16.6-
4157	F.I.C.A. TAXES 4700	66750		27395	39355	50.0	41.0	11,960-	17.9-
13050	HOSPITALIZATION INS. 4800	192000		91152	100848	50.0	47.4	9,696-	5.0-
	UNEMPLOYMENT BENEFITS 4900	3000			3000	50.0		3,000-	100.0-
	WORKMAN'S COMPENSATION 4910	31790			31790	50.0		31,790-	100.0-

25904	EMPLOYEE BENEFITS	430970		175813	255157	50.0	40.7	79,343-	18.4-

81122	PERSONAL SERVICES	1303492		540090	763402	50.0	41.4	223,312-	17.1-

OFFICE SUPPLIES									
	PAPER 5003								
	PRINTED FORMS 5005								
80	OTHER EXPENDABLE OFF.S 5010	1800		1154	646	50.0	64.1	507	28.1
	MINOR OFFICE EQUIP/FUR 5020	850		308	542	50.0	36.2	234-	27.5-
	PHOTO SUPPLIES 5040								
	BOOKS 5070								
	COMPUTER SUPPLIES 5080								

80	OFFICE SUPPLIES	2650		1462	1188	50.0	55.1	274	10.3
OPERATING SUPPLIES									
1332	CLEANING/JANITORIAL SP 5100	16000		7470	8530	50.0	46.6	1,060-	6.6-
	MEDICAL SUPPLIES 5120	250			250	50.0		250-	100.0-
699	CHEMICALS 5130	32000		11949	20051	50.0	37.3	8,102-	25.3-
3417	GAS AND OIL 5250	84303		21743	62560	50.0	25.7	40,817-	48.4-
118	LUBRICANTS 5255	3000	12	1415	1574	50.0	47.1	170-	5.6-
3	DIESEL FUEL 5257	3000		73	2927	50.0	2.4	2,853-	95.1-
	WEARING APPAREL 5355	3000			3000	50.0		3,000-	100.0-
	ASPHALT & ASPHALT PROD 5400								
	CONCRETE, CEMENT, ETC. 5405	1000	308		693	50.0		1,000-	100.0-
8592	SAND,CLAY,GRVL,FILL DI 5415	18000		13498	4502	50.0	74.9	8,996	49.9
26	HORT./LANDSCAPING SPLY 5440	38000	1,870	25857	10273	50.0	68.0	13,714	36.0
576	HAND TOOLS 5450	2500		2107	393	50.0	84.2	1,714	68.5
234	MINOR EQUIPMENT 5460	4750	88	4397	265	50.0	92.5	4,043	85.1
3400	RECREATIONAL SUPPLIES 5510	21000	4,724	14879	1397	50.0	70.8	8,757	41.7
	OTHER OPERATING MATL/S 5590	6000	1,915	609	3476	50.0	10.1	4,782-	79.7-
27	OTHER OPER.MATLS-KAB 5591	6054	3,821	437	1797	50.0	7.2	5,180-	85.5-

18424	OPERATING SUPPLIES	238857	12,738	104433	121687	50.0	43.7	29,991-	12.5-
REPAIR & MAINTENANCE SP									
65	BUILDING MATERIALS & S 5600	10500	4,332	2922	3246	50.0	27.8	4,656-	44.3-
3201	ELECTRICAL SUPPLIES 5605	17000	1,424	12900	2676	50.0	75.8	8,800	51.7
99	PLUMBING SUPPLIES 5610	13000	411	5019	7571	50.0	38.6	2,962-	22.7-

	STRUCTURAL STEEL & IRO	5620	500		500	50.0		500-	100.0-
	PAINT AND PAINTING SPL	5650	22000	3,412	7310	11278	50.0 33.2	7,380-	33.5-
328	MTR VEHICLE REP. PTS/S	5700	12418	125	5273	7020	50.0 42.4	1,872-	15.0-
	COMMUNICATION REPAIR P	5750	2000		678	1323	50.0 33.9	644-	32.2-
3169	AGRICLTRL REPAIR PTS/S	5755	35000	785	17099	17116	50.0 48.8	802-	2.2-
160	OTHER REPAIR/MAINT. SP	5990	1500		176	1325	50.0 11.7	1,148-	76.5-
	VANDALISM REPAIR PARTS	5992							
	REPR SPLY-8/29/05 STOR	5995							
7021	REPAIR & MAINTENANCE		113918	10,489	51376	52053	50.0 45.0	11,165-	9.8-
25525	SUPPLIES AND EXPENSES		355425	23,227	157271	174928	50.0 44.2	40,883-	11.5-
	PROFESSIONAL SERVICES								
	CONSULTANT SERV/SURVEY	6020	55520	49,668	5852		50.0 10.5	43,816-	78.9-
	OTHER PROFESSIONAL SER	6049	7000		223	6777	50.0 3.1	6,553-	93.6-
	PROFESSIONAL SERVICE		62520	49,668	6075	6777	50.0 9.7	50,370-	80.5-
	COMMUNICATIONS								
149	TELEPHONE AND TELEGRAP	6060	2300		1065	1235	50.0 46.3	170-	7.3-
	POSTAGE	6070	100			100	50.0	100-	100.0-
149	COMMUNICATIONS		2400		1065	1335	50.0 44.3	270-	11.2-
	TRANSPORTATION								
	TRAVEL EXPENSE	6110	450			450	50.0	450-	100.0-
	FREIGHT	6120							
	TRANSPORTATION		450			450	50.0	450-	100.0-
	ADVERTISING								
	ADVERTISING	6150							
	ADVERTISING								
	PRINTING AND BINDING								
	PRINTING	6200	300		21	279	50.0 7.0	258-	86.0-
	PRINTING AND BINDING		300		21	279	50.0 7.0	258-	86.0-
	INSURANCE								
	PUBLIC LIAB/PROPERTY D	6255							
	AUTOMOBILE INSURANCE	6265							
	OTHER INSURANCE	6299							
	INSURANCE								
	UTILITIES								
	GAS	6300							
634	ELECTRICITY	6305	10000		4797	5203	50.0 47.9	406-	4.0-
634	UTILITIES		10000		4797	5203	50.0 47.9	406-	4.0-
6280	REPR/MAINT-OUTSIDE LABO								
	BUILDING R&M	6350	6500		6280	220	50.0 96.6	6,060	93.2
	8/29/05 FACILITY REPRS	6351							
	8/29 WALKING TRL PW44	6351 01							
	8/29 DOLEAC VARI PWs	6351 02							
	8/29 ZOO FENCE PW3962	6351 03							
	8/29 TATUM PW1565	6351 04							
	8/29 DAHMER PW1554	6351 05							
	8/29 AFRICA EXH PW387	6351 06							
	8/29 DAHMER EQ PW4497	6351 07							
	8/29 DUNCAN LK PW1609	6351 08							
	8/29 JAYCEE PK PW1562	6351 09							

	MDOT-INTERCHANGE ENHA	7250	01								
	TREE RECOVERY (GRANT)	7250	02								
	DOWNTOWN LANDSCAPING	7250	03								
-----				-----	-----	-----	-----	-----	-----	-----	-----
	LANDSCAPING										
	POOLS	7252									
	DAHMER POOL	7252	01								
	REC CENTER POOL	7252	02								
	5TH STREET POOL	7252	03								
	CITY PARK-BUSCHMAN	7252	04								
	BEN MCNAIR POOL	7252	05	23500			23500	50.0		23,500-	100.0-
-----				-----	-----	-----	-----	-----	-----	-----	-----
	POOLS			23500			23500	50.0		23,500-	100.0-
	RECREATION IMPROVEMENT	7256									
	TATUM PARK	7256	01	19000	11,384	7616		50.0	40.0	3,768-	19.8-
	PEOPLE'S PARK-PALMERS	7256	03								
	TIPTON STREET	7256	04								
	9TH STREET BALLPARK	7256	05								
	JAYCEE BALLPARK	7256	06								
	5TH STREET COMM. CTR.	7256	07								
	SAN ANTONIO SCORE BOO	7256	10								
	HOPE PARK	7256	11								
	MOBILE ST. POCKET PAR	7256	14								
	MILTON BARNES WALKING	7256	15	2794		2794		50.0	100.0	2,794	100.0
-----				-----	-----	-----	-----	-----	-----	-----	-----
	RECREATION IMPROVEM			21794	11,384	10410		50.0	47.7	974-	4.4-
	OTHER IMPROVEMENTS	7295									
	KAMPER PK TENNIS/WLK	7295	03								
	THAMES ELEMENTARY	7295	05								
	TIMBERTON IMPROVEMENT	7295	13								
	PLAYGROUND IMPROVEMEN	7295	15								
	DAHMER PARK	7295	18								
	CAMERON FIELD	7295	19								
	REC.FAC. - STORM DAMA	7295	40								
	DUNCAN LAKE	7295	42								
	CHAIN PARK	7295	43								
	VETERAN'S PARK	7295	46								
3805	TATUM PARK/DIXIE YOUT	7295	49	140000		7605	132395	50.0	5.4	124,790-	89.1-
	KATZ PARK WALL	7295	50								
	TOWN SQUARE PARK	7295	52								
	MISC.OTHER IMPROVEMEN	7295	99	9500			9500	50.0		9,500-	100.0-
-----				-----	-----	-----	-----	-----	-----	-----	-----
3805	OTHER IMPROVEMENTS			149500		7605	141895	50.0	5.0	134,290-	89.8-
-----				-----	-----	-----	-----	-----	-----	-----	-----
3805	IMPROVEMENT OTHER TH			194794	11,384	18015	165395	50.0	9.2	158,764-	81.5-
	MACHINERY AND EQUIPMENT										
	8/29/05 STORM EQUIP	7302									
	OFFICE FURN/EQUIP.	7325									
	DATA PROCESSING EQUIP.	7327									
	AGRICULTURAL EQUIPMENT	7335		37600			37600	50.0		37,600-	100.0-
	RECREATIONAL EQUIPMENT	7350									
	COMMUNICATION EQUIPMEN	7355									
	OTHER EQUIPMENT	7399									
-----				-----	-----	-----	-----	-----	-----	-----	-----
	MACHINERY AND EQUIPM			37600			37600	50.0		37,600-	100.0-
	VEHICLES										
	BUSES	7410									
	PICK UP TRUCKS	7420		67900	65,463		2437	50.0		67,900-	100.0-
	SPECIAL TRUCKS	7450									

-----		-----	-----	-----	-----	-----	-----	-----	-----
	VEHICLES	67900	65,463		2437	50.0		67,900-	100.0-
-----		-----	-----	-----	-----	-----	-----	-----	-----
3805	CAPITAL OUTLAY	300294	76,847	18015	205432	50.0	5.9	264,264-	88.0-
-----		-----	-----	-----	-----	-----	-----	-----	-----
139073	EXPENDITURES	2278030	163,554	855086	1259390	50.0	37.5	567,858-	24.9-

CITY OF HATTIESBURG
EXPENDITURE REPORT
ALL FUNDS

THIS MONTH			ANNUAL	OPEN PO	YTD	REMAINING	PERCENT	...PROJECTED...		
ACTUAL		OBJ/SUB	BUDGET	& CONTRACTS	ACTUAL	BALANCE	PLAN	ACTUAL	OVER/UNDER	%
23624	SALARIES									
	REGULAR WAGES	4000	344113		127099	217014	50.0	36.9	89,914-	26.1-
	DISASTER RECOVERY WAGE	4010								
	OVERTIME	4300								
	DISASTER RECOVERY OVER	4310								
23624	SALARIES		344113		127099	217014	50.0	36.9	89,914-	26.1-
	EMPLOYEE BENEFITS									
3721	STATE RETIREMENT	4600	41700		20018	21682	50.0	48.0	1,664-	3.9-
1753	F.I.C.A. TAXES	4700	26350		9324	17026	50.0	35.3	7,702-	29.2-
2250	HOSPITALIZATION INS.	4800	36000		18316	17684	50.0	50.8	632	1.7
	UNEMPLOYMENT BENEFITS	4900	1000		69	931	50.0	6.9	862-	86.2-
	WORKMAN'S COMPENSATION	4910	15290			15290	50.0		15,290-	100.0-
7724	EMPLOYEE BENEFITS		120340		47728	72613	50.0	39.6	24,883-	20.6-
31347	PERSONAL SERVICES		464453		174826	289627	50.0	37.6	114,800-	24.7-
	OFFICE SUPPLIES									
	PAPER	5003	350		68	282	50.0	19.4	214-	61.1-
	PRINTED FORMS	5005								
477	OTHER EXPENDABLE OFF.S	5010	2000		736	1264	50.0	36.8	527-	26.3-
	MINOR OFFICE EQUIP/FUR	5020								
	SUBSCRIPTIONS,MAGS,MAP	5050								
	BOOKS	5070								
	COMPUTER SUPPLIES	5080	1350			1350	50.0		1,350-	100.0-
477	OFFICE SUPPLIES		3700		804	2896	50.0	21.7	2,092-	56.5-
	OPERATING SUPPLIES									
	CLEANING/JANITORIAL SP	5100								
	HOUSEHOLD SUPPLIES	5110								
	FOOD	5115								
	MEDICAL SUPPLIES	5120	200			200	50.0		200-	100.0-
	CHEMICALS	5130	8500			8500	50.0		8,500-	100.0-
	SERVE-SAFE SUPPLIES	5155	200			200	50.0		200-	100.0-
131	GAS AND OIL	5250	10300		817	9483	50.0	7.9	8,665-	84.1-
	LUBRICANTS	5255								
	OTHER FUEL	5260								
	WEARING APPAREL	5355	850			850	50.0		850-	100.0-
	CONCRETE, CEMENT, ETC.	5405								
	SAND,CLAY,GRVL,FILL DI	5415								
	HORT./LANDSCAPING SPLY	5440								
	MINOR EQUIPMENT	5460	5000		2670	2330	50.0	53.4	340	6.8
7238	RECREATIONAL SUPPLIES	5510	57522	7,853	18839	30830	50.0	32.7	19,844-	34.4-
	MDSE FOR RESALE	5520	500			500	50.0		500-	100.0-
	CERAMIC SUP.FOR RESALE	5521								
	OTHER OPERATING MATL/S	5590	500		54	446	50.0	10.8	392-	78.4-
7369	OPERATING SUPPLIES		83572	7,853	22381	53338	50.0	26.7	38,809-	46.4-
	REPAIR & MAINTENANCE SP									
	BUILDING MATERIALS & S	5600								

	ELECTRICAL SUPPLIES	5605								
	PLUMBING SUPPLIES	5610								
	STRUCTURAL STEEL & IRO	5620								
	PAINT AND PAINTING SPL	5650	200		200	50.0		200-	100.0-	
	MTR VEHICLE REP. PTS/S	5700	1200	389	811	50.0	32.4	422-	35.1-	
	RECREATIONAL EQ. REP P	5765								
	REPAIR & MAINTENANCE		1400		389	1011	50.0	27.7	622-	44.4-
7846	SUPPLIES AND EXPENSES		88672	7,853	23574	57245	50.0	26.5	41,524-	46.8-
	PROFESSIONAL SERVICES									
	ARCHITECTURAL	6012								
	CONSULTANT SERV/SURVEY	6020								
	CONTRACTUAL PROGRAMS	6032								
4125	OFFICIALS	6034	99644	944	27288	71412	50.0	27.3	45,068-	45.2-
4133	OTHER PROFESSIONAL SER	6049	180200	2,335	91593	86272	50.0	50.8	2,986	1.6
8258	PROFESSIONAL SERVICE		279844	3,279	118881	157685	50.0	42.4	42,082-	15.0-
	COMMUNICATIONS									
50	TELEPHONE AND TELEGRAP	6060	1760		298	1462	50.0	16.9	1,163-	66.0-
	POSTAGE	6070								
50	COMMUNICATIONS		1760		298	1462	50.0	16.9	1,163-	66.0-
	TRANSPORTATION									
	TRAVEL EXPENSE	6110	650			650	50.0		650-	100.0-
	CONTRACT TRAVEL	6115								
	FREIGHT	6120								
	MESSENGER/EXPRESS SERV	6130								
	TRANSPORTATION		650			650	50.0		650-	100.0-
	ADVERTISING									
	ADVERTISING	6150								
191	ADVERTISING-SPEC. EVEN	6152								
	ADVERTISING-SENIOR FAR	6154	2940		449	2491	50.0	15.2	2,042-	69.4-
191	ADVERTISING		2940		449	2491	50.0	15.2	2,042-	69.4-
	PRINTING AND BINDING									
	PRINTING	6200								
	FILM PROCESSING	6240								
	PRINTING AND BINDING									
	INSURANCE									
	PUBLIC LIAB/PROPERTY D	6255								
	BOILER MACHINERY	6260								
	OTHER INSURANCE	6299								
	INSURANCE									
	UTILITIES									
510	GAS	6300	4000		1894	2106	50.0	47.3	211-	5.2-
12090	ELECTRICITY	6305	185000		84435	100565	50.0	45.6	16,130-	8.7-
12600	UTILITIES		189000		86329	102671	50.0	45.6	16,341-	8.6-
	REPR/MAINT-OUTSIDE LABO									
	BUILDING R&M	6350	1000		55	945	50.0	5.5	889-	88.9-
	ELECTRICAL R&M	6355								
	PLUMBING EQUIPMENT R&M	6357								
	OFFICE EQUIPMENT R&M	6365	2000			2000	50.0		2,000-	100.0-
	HOUSEHOLD EQUIPMENT R&	6370								

	FIXED EQUIPMENT R&M	6380							
	MINOR EQUIPMENT R&M	6382							
	MOTOR VEHICLE EQ. R&M	6384	2000		2000	50.0		2,000-	100.0-
	RECREATIONAL EQ. R&M	6388							
	COMMUNICATION EQ. R&M	6390							
324	DISINFECT./EXTERMINATI	6394	2000	648	1352	50.0	32.4	704-	35.2-
	SIGN PAINTING	6396							
	TOW IN CHARGES	6398							
	OTHER REPAIRS AND MAIN	6399							
-----			-----	-----	-----	-----	-----	-----	-----
324	REPR/MAINT-OUTSIDE L		7000	703	6297	50.0	10.0	5,593-	79.9-
	RENTALS								
	LAND RENT	6400							
	MACHINERY RENT	6420							
	CYLINDER RENT	6425							
	MOP-MAT-RAG-RENT	6435							
	OTHER RENT	6449	500		500	50.0		500-	100.0-
-----			-----	-----	-----	-----	-----	-----	-----
	RENTALS		500		500	50.0		500-	100.0-
	OTHER SERVICES & CHARGE								
348	PROP.TAX COLL. FEES .0	6830	7000	1717	5283	50.0	24.5	3,565-	50.9-
1063	PROP.TAX COLL. FEES.00	6831	8000	4694	3306	50.0	58.6	1,387	17.3
	BANK SERV/TRF FEE	6832							
	DUES AND MEMBERSHIPS	6840	1100	1005	95	50.0	91.3	910	82.7
235	REGISTRATION FEE/TUITI	6845	900	413	487	50.0	45.8	74-	8.2-
	CONTRACT COACHES	6852							
	DAY CAMP COUNSELORS	6855							
	CUSTODIAL SERVICE	6870							
	SERVICES NOT SPECIFIED	6999	200		200	50.0		200-	100.0-
-----			-----	-----	-----	-----	-----	-----	-----
1646	OTHER SERVICES & CHA		17200	7830	9370	50.0	45.5	1,540-	8.9-
-----			-----	-----	-----	-----	-----	-----	-----
23068	OTHER SERVICES & CHAR		498894	3,279	214489	50.0	42.9	69,915-	14.0-
	IMPROVEMENT OTHER THAN								
	PARKING LOT/DRIVEWAY	7227							
	OTHER IMPROVEMENTS	7295							
-----			-----	-----	-----	-----	-----	-----	-----
	IMPROVEMENT OTHER TH								
	MACHINERY AND EQUIPMENT								
	OFFICE FURN/EQUIP.	7325							
	DATA PROCESSING EQUIP.	7327							
	RECREATIONAL EQUIPMENT	7350	30000	49,455	19455-	50.0		30,000-	100.0-
	COMMUNICATION EQUIPMEN	7355							
-----			-----	-----	-----	-----	-----	-----	-----
	MACHINERY AND EQUIPM		30000	49,455	19455-	50.0		30,000-	100.0-
	VEHICLES								
	PICK UP TRUCKS	7420							
-----			-----	-----	-----	-----	-----	-----	-----
	VEHICLES								
-----			-----	-----	-----	-----	-----	-----	-----
	CAPITAL OUTLAY		30000	49,455	19455-	50.0		30,000-	100.0-
-----			-----	-----	-----	-----	-----	-----	-----
62261	EXPENDITURES		1082019	60,587	412889	50.0	38.1	256,241-	23.6-

002341 - PKS/REC-KAMPER PARK ZOO DIV.

CITY OF HATTIESBURG

EXPENDITURE REPORT

ALL FUNDS

6 Months Ending 03/31/16

THIS MONTH ACTUAL	OBJ/SUB	ANNUAL BUDGET	OPEN PO & CONTRACTS	YTD ACTUAL	REMAINING BALANCE	PERCENT PLAN ACTUAL	PROJECTED.... OVER/UNDER %
SALARIES							
	REGULAR WAGES	4000					
	DISASTER RECOVERY WAGE	4010					
	OVERTIME	4300					
	DISASTER RECOVERY OVER	4310					
-----		-----	-----	-----	-----	-----	-----
SALARIES							
EMPLOYEE BENEFITS							
	STATE RETIREMENT	4600					
	F.I.C.A. TAXES	4700					
	HOSPITALIZATION INS.	4800					
	UNEMPLOYMENT BENEFITS	4900					
	WORKMAN'S COMPENSATION	4910					
-----		-----	-----	-----	-----	-----	-----
EMPLOYEE BENEFITS							
-----		-----	-----	-----	-----	-----	-----
PERSONAL SERVICES							
OFFICE SUPPLIES							
	PAPER	5003					
	PRINTED FORMS	5005					
	OTHER EXPENDABLE OFF.S	5010					
	MINOR OFFICE EQUIP/FUR	5020					
	PHOTO SUPPLIES	5040					
	SUBSCRIPTIONS,MAGS,MAP	5050					
	BOOKS	5070					
-----		-----	-----	-----	-----	-----	-----
OFFICE SUPPLIES							
OPERATING SUPPLIES							
	CLEANING/JANITORIAL SP	5100					
	HOUSEHOLD SUPPLIES	5110					
	MEDICAL SUPPLIES	5120					
	CHEMICALS	5130					
	FEED FOR ANIMALS	5150					
	ANIMAL SUPPLIES	5160					
	GAS AND OIL	5250					
	LUBRICANTS	5255					
	DIESEL FUEL	5257					
	OTHER FUEL	5260					
	WEARING APPAREL	5355					
	CONCRETE, CEMENT, ETC.	5405					
	SAND,CLAY,GRVL,FILL DI	5415					
	HORT./LANDSCAPING SPLY	5440					
	HAND TOOLS	5450					
	MINOR EQUIPMENT	5460					
	RECREATIONAL SUPPLIES	5510					
	CONCESSION SUPPLIES	5515					
	MDSE FOR RESALE-GIFTSH	5520					
	MDSE FOR RESALE-CONCES	5522					
	TRAFFIC SIGNS	5545					
	OTHER OPERATING MATL/S	5590					

OPERATING SUPPLIES
 REPAIR & MAINTENANCE SP
 BUILDING MATERIALS & S 5600
 ELECTRICAL SUPPLIES 5605
 PLUMBING SUPPLIES 5610
 STRUCTURAL STEEL & IRO 5620
 PAINT AND PAINTING SPL 5650
 MTR VEHICLE REP. PTS/S 5700
 COMMUNICATION REPAIR P 5750
 AGRICLTRL REPAIR PTS/S 5755
 RECREATIONAL EQ. REP P 5765
 OTHER REPAIR/MAINT. SP 5990

REPAIR & MAINTENANCE

SUPPLIES AND EXPENSES

PROFESSIONAL SERVICES
 VETERINARIAN 6030
 OTHER PROFESSIONAL SER 6049
 OTHER PROF SERV-KPZ CO 6049 98

PROFESSIONAL SERVICE
 COMMUNICATIONS
 TELEPHONE AND TELEGRAP 6060
 POSTAGE 6070

COMMUNICATIONS
 TRANSPORTATION
 TRAVEL EXPENSE 6110
 FREIGHT 6120
 MESSENGER/EXPRESS SERV 6130

TRANSPORTATION
 ADVERTISING
 ADVERTISING 6150

ADVERTISING
 PRINTING AND BINDING
 PRINTING 6200
 FILM PROCESSING 6240

PRINTING AND BINDING
 INSURANCE
 PUBLIC LIAB/PROPERTY D 6255
 BOILER MACHINERY 6260
 AUTOMOBILE INSURANCE 6265

INSURANCE
 UTILITIES
 GAS 6300
 ELECTRICITY 6305

UTILITIES
 REPR/MAINT-OUTSIDE LABO
 BUILDING R&M 6350
 ELECTRICAL R&M 6355
 PLUMBING EQUIPMENT R&M 6357

OFFICE EQUIPMENT R&M	6365
HOUSEHOLD EQUIPMENT R&	6370
FIXED EQUIPMENT R&M	6380
MINOR EQUIPMENT R&M	6382
MOTOR VEHICLE EQ. R&M	6384
AGRICULTURAL EQ. R&M	6387
RECREATIONAL EQ. R&M	6388
COMMUNICATION EQ. R&M	6390
DISINFECT./EXTERMINATI	6394
SIGN PAINTING	6396
TOW IN CHARGES	6398
OTHER REPAIRS AND MAIN	6399

REPR/MAINT-OUTSIDE L
RENTALS

LAND RENT	6400
BUILDING RENT	6405
MACHINERY RENT	6420
CYLINDER RENT	6425
UNIFORM RENT	6430
MOP-MAT-RAG RENT	6435
OTHER RENT	6449

RENTALS
OTHER SERVICES & CHARGE

THEFT LOSS	6818
DUES AND MEMBERSHIPS	6840
REGISTRATION FEE/TUITI	6845
CUSTODIAL SERVICE	6870
SALES TAX-KPZ RIDES	6996
SERVICES NOT SPECIFIED	6999

OTHER SERVICES & CHA

OTHER SERVICES & CHAR

BUILDING/BLD IMPROVEMEN

BUILDINGS	7100
K.P CONCESSION STAND	7100 06
REHAB. EXISTING BLDGS	7100 12

BUILDINGS

BUILDING IMPROVEMENTS	7150
ED CENTER HOLDING ARE	7150 08

BUILDING IMPROVEMEN

BUILDING/BLD IMPROVE
IMPROVEMENT OTHER THAN

PARKING LOT/DRIVEWAY	7227
STREETS & ROADWAYS	7230
PARK & PLAYGROUND LIGH	7240
LANDSCAPING	7250
OTHER IMPROVEMENTS	7295
TIGER EXHIBIT	7295 14
ZEBRA EXHIBIT	7295 17
SMALL ANIMAL EXHIBITS	7295 23
AFRICAN EXHIBIT	7295 25
PRAIRIE DOG EXHIBIT	7295 48

MISC.OTHER IMPROVEMEN	7295 99						
OTHER IMPROVEMENTS							
IMPROVEMENT OTHER TH							
MACHINERY AND EQUIPMENT							
HOUSEHOLD FURN/EQUIP.	7320						
DATA PROCESSING EQUIP.	7327						
AGRICULTURAL EQUIPMENT	7335						
RECREATIONAL EQUIPMENT	7350						
COMMUNICATION EQUIPMEN	7355						
OTHER EQUIPMENT	7399						
MACHINERY AND EQUIPM							
VEHICLES							
AUTOMOBILES	7400						
PICK UP TRUCKS	7420						
VEHICLES							
OTHER							
ZOOLOGICAL ANIMALS	7505						
OTHER							
CAPITAL OUTLAY							
EXPENDITURES							

004369 - LIBRARY FUND EXPENDITURES

CITY OF HATTIESBURG

EXPENDITURE REPORT

ALL FUNDS

6 Months Ending 03/31/16

THIS MONTH ACTUAL	OBJ/SUB	ANNUAL BUDGET	OPEN PO & CONTRACTS	YTD ACTUAL	REMAINING BALANCE	PERCENT PLAN ACTUAL	PROJECTED.... OVER/UNDER	%
	OTHER SERVICES & CHARGE							
339	PROP.TAX COLL. FEES .0 6830			1674	1674-		3,348	
1037	PROP.TAX COLL. FEES.00 6831			4578	4578-		9,156	
-----		-----	-----	-----	-----	-----	-----	-----
1376	OTHER SERVICES & CHA			6253	6253-		12,506	
-----		-----	-----	-----	-----	-----	-----	-----
1376	OTHER SERVICES & CHAR			6253	6253-		12,506	
-----		-----	-----	-----	-----	-----	-----	-----
1376	EXPENDITURES			6253	6253-		12,506	

005160 - H.M.F.P.FUND-FIRE DIVISION

CITY OF HATTIESBURG
EXPENDITURE REPORT
ALL FUNDS

6 Months Ending 03/31/16

THIS MONTH ACTUAL	OBJ/SUB	ANNUAL BUDGET	OPEN PO & CONTRACTS	YTD ACTUAL	REMAINING BALANCE	PERCENT PLAN ACTUAL	PROJECTED.... OVER/UNDER	%
	OFFICE SUPPLIES							
	MINOR OFFICE EQUIP/FUR 5020	3000			3000	50.0	3,000-	100.0-
	PUBLIC EDUCATION MAT'L 5032							
-----		-----	-----	-----	-----	-----	-----	-----
	OFFICE SUPPLIES	3000			3000	50.0	3,000-	100.0-
	OPERATING SUPPLIES							
19089	GAS AND OIL 5250							
	WEARING APPAREL 5355	59873	20,997	21114	17761	50.0 35.2	17,645-	29.4-
	MINOR EQUIPMENT 5460							
	MINOR FIRE FIGHTING EQ 5462							
	HAZ.MAT SUPPLIES 5466							
	FIRE HOSE 5470	2488			2488	50.0	2,488-	100.0-
	SFTY/FIRE P/MATL CONTR 5535	1500			1500	50.0	1,500-	100.0-
	OTHER OPER.MATLS-USM 5590							
-----		-----	-----	-----	-----	-----	-----	-----
19089	OPERATING SUPPLIES	63861	20,997	21114	21749	50.0 33.0	21,633-	33.8-
	REPAIR & MAINTENANCE SP							
	MTR VEHICLE REP. PTS/S 5700							
	COMMUNICATION REPAIR P 5750							
	MINOR COMPUTER EQUIP. 5800	2000			2000	50.0	2,000-	100.0-
-----		-----	-----	-----	-----	-----	-----	-----
	REPAIR & MAINTENANCE	2000			2000	50.0	2,000-	100.0-
-----		-----	-----	-----	-----	-----	-----	-----
19089	SUPPLIES AND EXPENSES	68861	20,997	21114	26749	50.0 30.6	26,633-	38.6-
-----		-----	-----	-----	-----	-----	-----	-----
	OTHER PROFESSIONAL SER 6049	8200			8200	50.0	8,200-	100.0-
	TRANSPORTATION							
	TRAVEL EXPENSE 6110							
-----		-----	-----	-----	-----	-----	-----	-----
	TRANSPORTATION							
	REPR/MAINT-OUTSIDE LABO							
	BUILDING R&M (USM) 6350							
	MOTOR VEHICLE EQ. R&M 6384							
	COMMUNICATION EQ. R&M 6390							
-----		-----	-----	-----	-----	-----	-----	-----
	REPR/MAINT-OUTSIDE L							
	OTHER SERVICES & CHARGE							
1165	BANK SERV/TRF FEE 6832							
	REGISTRATION FEE/TUITI 6845	19295		12277	7018	50.0 63.6	5,259	27.2
-----		-----	-----	-----	-----	-----	-----	-----
1165	OTHER SERVICES & CHA	19295		12277	7018	50.0 63.6	5,259	27.2
-----		-----	-----	-----	-----	-----	-----	-----
1165	OTHER SERVICES & CHAR	27495		12277	15218	50.0 44.6	2,940-	10.6-
-----		-----	-----	-----	-----	-----	-----	-----
	LAND							
	LAND 7000							
-----		-----	-----	-----	-----	-----	-----	-----
	LAND							
	BUILDING/BLD IMPROVEMEN							
	BUILDINGS 7100							
	FIRE DRILL TOWER 7100 02	20000			20000	50.0	20,000-	100.0-

	FIRE STATIONS	7100 20							
	BUILDINGS		20000			20000	50.0		20,000- 100.0-
	BUILDING IMPROVEMENTS	7150							
	FIRE STA IMPR-USM MON	7150 30							
	BUILDING IMPROVEMEN								
	BUILDING/BLD IMPROVE		20000			20000	50.0		20,000- 100.0-
	IMPROVEMENT OTHER THAN								
	PARKING LOT/DRIVEWAY	7227							
	LANDSCAPING	7250							
	OTHER IMPROVEMENTS	7295							
	OTHER IMPROVEMENTS-USM	7297							
	IMPROVEMENT OTHER TH								
	MACHINERY AND EQUIPMENT								
	FIRE FIGHTING	7315	21000			21000	50.0		21,000- 100.0-
	HOUSEHOLD FURN/EQUIP.	7320							
	OFFICE FURN/EQUIP.	7325							
	DATA PROCESSING EQUIP.	7327	27953			27953	50.0		27,953- 100.0-
	AGRICULTURAL EQUIPMENT	7335							
1448	COMMUNICATION EQUIPMEN	7355	50000	1448		48552	50.0	2.8	47,104- 94.2-
	COMMUNICATION EQ-USM	7356	49000			49000	50.0		49,000- 100.0-
	HYDRANTS & METERS(USM)	7365							
	OTHER EQUIP-USM MONIES	7398							
3735	OTHER EQUIPMENT	7399	25000	3735		21265	50.0	14.9	17,530- 70.1-
5183	MACHINERY AND EQUIPM		172953	5183		167770	50.0	2.9	162,587- 94.0-
	VEHICLES								
	AUTOMOBILES	7400							
	MOTORCYCLES	7405							
	BUSES	7410							
88707	PICK UP TRUCKS	7420	103000	88707		14293	50.0	86.1	74,414 72.2
	HEAVY TRUCKS	7430							
	FIRE TRUCKS	7435	764299	764229		70	50.0	99.9	764,159 99.9
88707	VEHICLES		867299	852936		14363	50.0	98.3	838,573 96.6
93890	CAPITAL OUTLAY		1060252	858119		202133	50.0	80.9	655,985 61.8
114144	EXPENDITURES		1156608	20,997	891511	244100	50.0	77.0	626,414 54.1

005460 - H.M.F.P.FUND-CAPITAL LEASES

CITY OF HATTIESBURG

EXPENDITURE REPORT

ALL FUNDS

6 Months Ending 03/31/16

THIS MONTH ACTUAL	OBJ/SUB	ANNUAL BUDGET	OPEN PO & CONTRACTS	YTD ACTUAL	REMAINING BALANCE	PERCENT PLAN ACTUAL	PROJECTED.... OVER/UNDER %
	CAPITAL LEASE PAYMENTS						
	MDB-BLDG-FIRE STA #8 8515						
	FIRE TRUCKS LEASE-A'04 8527						
	FIRE TRUCKS LEASE-B'04 8528						
	FIRE TRUCKS LEASE-'06 8529						
	FIRE PROT.EQUIP.LEASE 8530						
13423	FIRE TRUCKS LEASE-'11 8532	161260		80082	81178	50.0 49.6	1,096- .6-
-----		-----	-----	-----	-----	-----	-----
13423	CAPITAL LEASE PAYMEN	161260		80082	81178	50.0 49.6	1,096- .6-
	INTEREST ON CAPITAL LEA						
	MDB-BLDG-FIRE STA #8 8615						
	FIRE TRUCKS LEASE-A'04 8627						
	FIRE TRUCKS LEASE-B'04 8628						
	FIRE TRUCKS LEASE-'06 8629						
	FIRE PROT.EQUIP.LEASE 8630						
918	FIRE TRUCKS LEASE-'11 8632	10825		5964	4861	50.0 55.0	1,103 10.1
-----		-----	-----	-----	-----	-----	-----
918	INTEREST ON CAPITAL	10825		5964	4861	50.0 55.0	1,103 10.1
-----		-----	-----	-----	-----	-----	-----
14341	DEBT SERVICE	172085		86047	86038	50.0 50.0	9
-----		-----	-----	-----	-----	-----	-----
14341	EXPENDITURES	172085		86047	86038	50.0 50.0	9

008201 - SPEC.ST.IMPR-STREET DIV.

CITY OF HATTIESBURG

EXPENDITURE REPORT

ALL FUNDS

6 Months Ending 03/31/16

THIS MONTH ACTUAL	OBJ/SUB	ANNUAL BUDGET	OPEN PO & CONTRACTS	YTD ACTUAL	REMAINING BALANCE	PERCENT PLAN ACTUAL	PROJECTED.... OVER/UNDER %
OPERATING SUPPLIES							
	CHEMICALS 5130						
	GAS AND OIL 5250						
	LUBRICANTS 5255						
	OTHER FUEL 5260						
	ASPHALT & ASPHALT PROD 5400						
	CONCRETE, CEMENT, ETC. 5405						
	BRICK, STONE, MORTAR, ETC 5410						
	SAND, CLAY, GRVL, FILL DI 5415						
	DRAINAGE PIPE & CULVER 5420						
	HORT./LANDSCAPING SPLY 5440						
	MINOR EQUIPMENT 5460						
	TRAFFIC CONTROL EQ. SP 5540						
-----		-----	-----	-----	-----	-----	-----
OPERATING SUPPLIES							
REPAIR & MAINTENANCE SP							
	BUILDING MATERIALS & S 5600						
	PLUMBING SUPPLIES 5610						
	STRUCTURAL STEEL & IRO 5620						
-----		-----	-----	-----	-----	-----	-----
REPAIR & MAINTENANCE							
-----		-----	-----	-----	-----	-----	-----
SUPPLIES AND EXPENSES							
PROFESSIONAL SERVICES							
	OTHER PROFESSIONAL SER 6049						
-----		-----	-----	-----	-----	-----	-----
PROFESSIONAL SERVICE							
	REPR/MAINT-OUTSIDE LABO						
	STREETS & STRUCTURES R 6360	127168			127168	50.0	127,168- 100.0-
-----		-----	-----	-----	-----	-----	-----
	REPR/MAINT-OUTSIDE L	127168			127168	50.0	127,168- 100.0-
-----		-----	-----	-----	-----	-----	-----
	OTHER SERVICES & CHAR	127168			127168	50.0	127,168- 100.0-
LAND							
	LAND 7000						
	EASEMENTS 7010						
	STREETS & ROADWAYS 7230						
	4TH STREET 7230 09						
	LINCOLN RD-FAUS-#1 7230 12						
	LINCOLN RD-FAUS-#2 7230 17						
	LINCOLN RD-FAUS-#3 7230 27						
	LINCOLN RD-FAUS-#4 7230 29						
	CLASSIC DR-FAUS 7230 36						
	SOUTH 28TH-FAUS 7230 37						
	WALMART/TIF PROJECT 7230 80						
-----		-----	-----	-----	-----	-----	-----
STREETS & ROADWAYS							
-----		-----	-----	-----	-----	-----	-----
LAND							

-----		-----	-----	-----	-----	-----	-----	-----
-----	CAPITAL OUTLAY	-----	-----	-----	-----	-----	-----	-----
-----	EXPENDITURES	127168	-----	-----	127168	50.0	127,168-	100.0-

009660 - W&S O&M-CUSTOMER ACCT. DIV.

CITY OF HATTIESBURG
EXPENDITURE REPORT
ALL FUNDS

6 Months Ending 03/31/16

THIS MONTH ACTUAL	OBJ/SUB	ANNUAL BUDGET	OPEN PO & CONTRACTS	YTD ACTUAL	REMAINING BALANCE	PERCENT PLAN ACTUAL	PROJECTED.... OVER/UNDER	%
	SALARIES							
22646	REGULAR WAGES 4000	300642		139694	160948	50.0 46.4	21,254-	7.0-
	DISASTER RECOVERY WAGE 4010							
293	OVERTIME 4300	5000		1883	3117	50.0 37.6	1,234-	24.6-
	DISASTER RECOVERY OVER 4310							
22939	SALARIES	305642		141577	164065	50.0 46.3	22,487-	7.3-
	EMPLOYEE BENEFITS							
3613	STATE RETIREMENT 4600	48140		22298	25842	50.0 46.3	3,544-	7.3-
1730	F.I.C.A. TAXES 4700	23400		10693	12707	50.0 45.6	2,013-	8.6-
5850	HOSPITALIZATION INS. 4800	78000		35844	42156	50.0 45.9	6,312-	8.0-
	UNEMPLOYMENT BENEFITS 4900	1000			1000	50.0	1,000-	100.0-
	WORKMAN'S COMPENSATION 4910	4390			4390	50.0	4,390-	100.0-
11193	EMPLOYEE BENEFITS	154930		68836	86094	50.0 44.4	17,257-	11.1-
34132	PERSONAL SERVICES	460572		210412	250160	50.0 45.6	39,747-	8.6-
	OFFICE SUPPLIES							
	PAPER 5003	3000		1017	1983	50.0 33.9	966-	32.2-
	PRINTED FORMS 5005							
183	OTHER EXPENDABLE OFF.S 5010	2250		683	1567	50.0 30.3	884-	39.2-
76	MINOR OFFICE EQUIP/FUR 5020	800		379	421	50.0 47.3	41-	5.1-
	BOOKS 5070	150			150	50.0	150-	100.0-
259	OFFICE SUPPLIES	6200		2080	4120	50.0 33.5	2,039-	32.8-
	OPERATING SUPPLIES							
	CLEANING/JANITORIAL SP 5100	800		30	770	50.0 3.7	740-	92.5-
	MEDICAL SUPPLIES 5120							
667	GAS AND OIL 5250	12730		4515	8215	50.0 35.4	3,700-	29.0-
	LUBRICANTS 5255							
	CONCRETE, CEMENT, ETC. 5405							
618	HAND TOOLS 5450	4793	315	2953	1524	50.0 61.6	1,113	23.2
	MINOR EQUIPMENT 5460	400			400	50.0	400-	100.0-
	METER LOCKS 5467	900		652	248	50.0 72.4	404	44.8
272	OTHER OPERATING MATL/S 5590	500		375	125	50.0 75.0	250	50.0
1557	OPERATING SUPPLIES	20123	315	8525	11283	50.0 42.3	3,073-	15.2-
	REPAIR & MAINTENANCE SP							
	ELECTRICAL SUPPLIES 5605	1050		394	656	50.0 37.5	261-	24.8-
95	MTR VEHICLE REP. PTS/S 5700	3000		361	2639	50.0 12.0	2,277-	75.9-
	COMMUNICATION REPAIR P 5750							
	OTHER REPAIR/MAINT. SP 5990	500			500	50.0	500-	100.0-
95	REPAIR & MAINTENANCE	4550		755	3795	50.0 16.5	3,040-	66.8-
1911	SUPPLIES AND EXPENSES	30873	315	11360	19197	50.0 36.7	8,153-	26.4-
	PROFESSIONAL SERVICES							
	AUDITING AND ACCOUNTIN 6010	25000			25000	50.0	25,000-	100.0-
	APPRAISAL 6017							

	LEGAL	6025								
	MEDICAL	6027								
1469	OTHER PROFESSIONAL SER	6049	25000		11446	13554	50.0	45.7	2,107-	8.4-
-----			-----	-----	-----	-----	-----	-----	-----	-----
1469	PROFESSIONAL SERVICE		50000		11446	38554	50.0	22.8	27,107-	54.2-
	COMMUNICATIONS									
62	TELEPHONE AND TELEGRAP	6060	1000		370	630	50.0	37.0	259-	25.9-
10000	POSTAGE	6070	55000		30225	24775	50.0	54.9	5,450	9.9
-----			-----	-----	-----	-----	-----	-----	-----	-----
10062	COMMUNICATIONS		56000		30595	25405	50.0	54.6	5,190	9.2
	TRANSPORTATION									
	FREIGHT	6120								
-----			-----	-----	-----	-----	-----	-----	-----	-----
	TRANSPORTATION									
	ADVERTISING									
	ADVERTISING	6150								
-----			-----	-----	-----	-----	-----	-----	-----	-----
	ADVERTISING									
	PRINTING AND BINDING									
878	PRINTING	6200	4000		2439	1561	50.0	60.9	878	21.9
-----			-----	-----	-----	-----	-----	-----	-----	-----
878	PRINTING AND BINDING		4000		2439	1561	50.0	60.9	878	21.9
	INSURANCE									
	AUTOMOBILE INSURANCE	6265								
-----			-----	-----	-----	-----	-----	-----	-----	-----
	INSURANCE									
	UTILITIES									
129	GAS	6300	1800		411	1389	50.0	22.8	978-	54.3-
290	ELECTRICITY	6305	7000		2586	4414	50.0	36.9	1,828-	26.1-
-----			-----	-----	-----	-----	-----	-----	-----	-----
419	UTILITIES		8800		2997	5803	50.0	34.0	2,806-	31.8-
	REPR/MAINT-OUTSIDE LABO									
	BUILDING R&M	6350	4000		2776	1224	50.0	69.4	1,552	38.8
	OFFICE EQUIPMENT R&M	6365	3900		561	3339	50.0	14.3	2,778-	71.2-
	FIXED EQUIPMENT R&M	6380	2000	75	183	1742	50.0	9.1	1,634-	81.7-
	MOTOR VEHICLE EQ. R&M	6384	5400		5398	2	50.0	99.9	5,396	99.9
	COMMUNICATION EQ. R&M	6390	600		257	344	50.0	42.8	86-	14.3-
54	DISINFECT./EXTERMINATI	6394	800		182	618	50.0	22.7	436-	54.5-
586	OTHER REPAIRS AND MAIN	6399	1000		802	198	50.0	80.2	604	60.4
-----			-----	-----	-----	-----	-----	-----	-----	-----
640	REPR/MAINT-OUTSIDE L		17700	75	10158	7467	50.0	57.3	2,616	14.7
	RENTALS									
	BUILDING RENT	6405								
	OFFICE EQUIPMENT RENT	6410								
	UNIFORM RENT	6430	1350		495	855	50.0	36.6	360-	26.6-
	MOP-MAT-RAG RENT	6435								
	OTHER RENT	6449								
-----			-----	-----	-----	-----	-----	-----	-----	-----
	RENTALS		1350		495	855	50.0	36.6	360-	26.6-
	OTHER SERVICES & CHARGE									
	CASH OVERAGE/SHORTAGE	6819								
	BANK SERV/TRF FEE	6832								
	REFUNDS	6835								
	WATER RELATED REFUND	6835 WTR								
-----			-----	-----	-----	-----	-----	-----	-----	-----
	REFUNDS									
	NSF CHECKS	6836								
	DUES AND MEMBERSHIPS	6840								
	REGISTRATION FEE/TUITI	6845	1100			1100	50.0		1,100-	100.0-

-----	SERVICES NOT SPECIFIED 6999	4000		4000		50.0	100.0	4,000	100.0
-----	OTHER SERVICES & CHA	5100		4000	1100	50.0	78.4	2,900	56.8
-----	13468 OTHER SERVICES & CHAR	142950	75	62130	80745	50.0	43.4	18,690-	13.0-
-----	BUILDING/BLD IMPROVEMEN								
	BUILDING IMPROVEMENTS 7150								
	WATER OFFICE RENOVATI 7150 16								
-----	BUILDING IMPROVEMEN								
-----	BUILDING/BLD IMPROVE								
	MACHINERY AND EQUIPMENT								
	OFFICE FURN/EQUIP. 7325								
	DATA PROCESSING EQUIP. 7327								
	WATER UTILITY SOFTWARE 7329								
	CONSTRUCTION EQUIPMENT 7345								
	COMMUNICATION EQUIPMEN 7355								
	OTHER EQUIPMENT 7399								
-----	MACHINERY AND EQUIPM								
	VEHICLES								
	AUTOMOBILES 7400								
	PICK UP TRUCKS 7420	19961	19,440		521	50.0		19,961-	100.0-
	SPECIAL TRUCKS 7450								
-----	VEHICLES	19961	19,440		521	50.0		19,961-	100.0-
-----	CAPITAL OUTLAY	19961	19,440		521	50.0		19,961-	100.0-
-----	49512 EXPENDITURES	654356	19,830	283902	350623	50.0	43.3	86,552-	13.2-

009672 - W&S O&M-WATER TRANSMISSION DIV

CITY OF HATTIESBURG
EXPENDITURE REPORT
ALL FUNDS

6 Months Ending 03/31/16

THIS MONTH ACTUAL	OBJ/SUB	ANNUAL BUDGET	OPEN PO & CONTRACTS	YTD ACTUAL	REMAINING BALANCE	PERCENT PLAN ACTUAL	PROJECTED.... OVER/UNDER	%
	SALARIES							
34118	REGULAR WAGES 4000	510321		224822	285499	50.0 44.0	60,677-	11.8-
	DISASTER RECOVERY WAGE 4010							
1397	OVERTIME 4300	35000		15517	19483	50.0 44.3	3,965-	11.3-
	DISASTER RECOVERY OVER 4310							
-----		-----	-----	-----	-----	-----	-----	-----
35515	SALARIES	545321		240339	304982	50.0 44.0	64,643-	11.8-
	EMPLOYEE BENEFITS							
5594	STATE RETIREMENT 4600	85900		37853	48047	50.0 44.0	10,194-	11.8-
2671	F.I.C.A. TAXES 4700	41720		18073	23647	50.0 43.3	5,573-	13.3-
6300	HOSPITALIZATION INS. 4800	114000		52996	61004	50.0 46.4	8,007-	7.0-
	UNEMPLOYMENT BENEFITS 4900	2000		467-	2467	50.0 23.3	1,066-	53.3-
	WORKMAN'S COMPENSATION 4910	17220			17220	50.0	17,220-	100.0-
-----		-----	-----	-----	-----	-----	-----	-----
14564	EMPLOYEE BENEFITS	260840		108455	152385	50.0 41.5	43,930-	16.8-
-----		-----	-----	-----	-----	-----	-----	-----
50079	PERSONAL SERVICES	806161		348794	457367	50.0 43.2	108,573-	13.4-
	OFFICE SUPPLIES							
	PAPER 5003							
	PRINTED FORMS 5005							
	OTHER EXPENDABLE OFF.S 5010							
	MINOR OFFICE EQUIP/FUR 5020							
	SUBSCRIPTIONS, MAGS, MAP 5050							
-----		-----	-----	-----	-----	-----	-----	-----
	OFFICE SUPPLIES							
	OPERATING SUPPLIES							
	CLEANING/JANITORIAL SP 5100							
	MEDICAL SUPPLIES 5120							
	CHEMICALS 5130							
2202	GAS AND OIL 5250	60000		14231	45769	50.0 23.7	31,538-	52.5-
	NATURAL GAS FUEL 5252							
	LUBRICANTS 5255							
229	DIESEL FUEL 5257	7500		1749	5751	50.0 23.3	4,002-	53.3-
	WEARING APPAREL 5355	3000		250	2750	50.0 8.3	2,499-	83.3-
	ASPHALT & ASPHALT PROD 5400							
	CONCRETE, CEMENT, ETC. 5405	10000		9010	990	50.0 90.1	8,020	80.2
	BRICK, STONE, MORTAR, ETC 5410			1875	1875-		3,750	
1624	SAND, CLAY, GRVL, FILL DI 5415	9000		8647	353	50.0 96.0	8,294	92.1
	HORT./LANDSCAPING SPLY 5440							
	HAND TOOLS 5450	7000		2174	4826	50.0 31.0	2,652-	37.8-
946	MINOR EQUIPMENT 5460	3000		946	2054	50.0 31.5	1,107-	36.9-
	HYDRANT PARTS 5480	1000			1000	50.0	1,000-	100.0-
	METER PARTS 5485	1000			1000	50.0	1,000-	100.0-
	VALVE PARTS 5490							
	PUMPING EQUIPMENT PART 5495							
	OTHER OPERATING MATL/S 5590	1380	380	38	962	50.0 2.7	1,304-	94.4-
-----		-----	-----	-----	-----	-----	-----	-----
5002	OPERATING SUPPLIES	102880	380	38921	63579	50.0 37.8	25,038-	24.3-
	REPAIR & MAINTENANCE SP							
	BUILDING MATERIALS & S 5600							

	ELECTRICAL SUPPLIES	5605								
22144	PLUMBING SUPPLIES	5610	102336		63484	38852	50.0	62.0	24,632	24.0
	STRUCTURAL STEEL & IRO	5620								
	PAINT AND PAINTING SPL	5650	1000		160	840	50.0	16.0	679-	67.9-
472	MTR VEHICLE REP. PTS/S	5700	20000	95	3942	15963	50.0	19.7	12,116-	60.5-
	COMMUNICATION REPAIR P	5750								
	EXPENDABLE WELDING SPL	5770								
	OTHER REPAIR/MAINT. SP	5990	2000			2000	50.0		2,000-	100.0-
-----			-----	-----	-----	-----	-----	-----	-----	-----
22615	REPAIR & MAINTENANCE		125336	95	67586	57655	50.0	53.9	9,835	7.8
-----			-----	-----	-----	-----	-----	-----	-----	-----
27617	SUPPLIES AND EXPENSES		228216	475	106507	121234	50.0	46.6	15,201-	6.6-
	PROFESSIONAL SERVICES									
	ENGINEERING	6015								
	ABSTRACTING & RECORDIN	6023								
	MEDICAL	6027								
	OTHER PROFESSIONAL SER	6049								
-----			-----	-----	-----	-----	-----	-----	-----	-----
	PROFESSIONAL SERVICE									
	COMMUNICATIONS									
	POSTAGE	6070								
-----			-----	-----	-----	-----	-----	-----	-----	-----
	COMMUNICATIONS									
	TRANSPORTATION									
	TRAVEL EXPENSE	6110								
	FREIGHT	6120								
-----			-----	-----	-----	-----	-----	-----	-----	-----
	TRANSPORTATION									
	ADVERTISING									
	ADVERTISING	6150								
-----			-----	-----	-----	-----	-----	-----	-----	-----
	ADVERTISING									
	PRINTING AND BINDING									
	PRINTING	6200								
-----			-----	-----	-----	-----	-----	-----	-----	-----
	PRINTING AND BINDING									
	INSURANCE									
	PUBLIC LIAB/PROPERTY D	6255								
	AUTOMOBILE INSURANCE	6265								
-----			-----	-----	-----	-----	-----	-----	-----	-----
	INSURANCE									
	REPR/MAINT-OUTSIDE LABO									
	BUILDING R&M	6350								
	ELECTRICAL R&M	6355								
	PLUMBING EQUIPMENT R&M	6357								
58181	STREETS & STRUCTURES R	6360	740000		213410	526590	50.0	28.8	313,180-	42.3-
	FIXED EQUIPMENT R&M	6380								
	MINOR EQUIPMENT R&M	6382	1000			1000	50.0		1,000-	100.0-
	MOTOR VEHICLE EQ. R&M	6384	16730	2,063	749	13918	50.0	4.4	15,232-	91.0-
	CONSTRUCTION EQUIP R&M	6386	5312	3,614	312	1387	50.0	5.8	4,688-	88.2-
	COMMUNICATION EQ. R&M	6390								
140	TOW IN CHARGES	6398	1000		350	650	50.0	35.0	300-	30.0-
	OTHER REPAIRS AND MAIN	6399								
-----			-----	-----	-----	-----	-----	-----	-----	-----
58321	REPR/MAINT-OUTSIDE L		764042	5,677	214821	543545	50.0	28.1	334,400-	43.7-
	RENTALS									
	MACHINERY RENT	6420	1295		803	492	50.0	62.0	310	23.9
	CYLINDER RENT	6425								

686	UNIFORM RENT	6430	3000	2825	175	50.0	94.1	2,649	88.3	
	OTHER RENT	6449								
-----			-----	-----	-----	-----	-----	-----	-----	
686	RENTALS		4295	3628	667	50.0	84.4	2,961	68.9	
	OTHER SERVICES & CHARGE									
	SETTLEMENT OF DAMAGE CLAIM	6700								
	DUES AND MEMBERSHIPS	6840								
	REGISTRATION FEE/TUITI	6845								
	SERVICES NOT SPECIFIED	6999								
-----			-----	-----	-----	-----	-----	-----	-----	
	OTHER SERVICES & CHA									
-----			-----	-----	-----	-----	-----	-----	-----	
59007	OTHER SERVICES & CHAR		768337	5,677	218449	544211	50.0	28.4	331,438-	43.1-
	LEASEHOLDS	7020								
	BUILDING/BLD IMPROVEMEN									
	BUILDING IMPROVEMENTS	7150								
-----			-----	-----	-----	-----	-----	-----	-----	-----
	BUILDING/BLD IMPROVE									
	IMPROVEMENT OTHER THAN									
	OTHER IMPROVEMENTS	7295								
-----			-----	-----	-----	-----	-----	-----	-----	-----
	IMPROVEMENT OTHER TH									
	MACHINERY AND EQUIPMENT									
	DATA PROCESSING EQUIP.	7327								
	CONSTRUCTION EQUIPMENT	7345	45000	41,907		3093	50.0	45,000-	100.0-	
	COMMUNICATION EQUIPMEN	7355								
	HYDRANTS & METERS	7365								
	PIPE	7370								
	OTHER EQUIPMENT	7399								
-----			-----	-----	-----	-----	-----	-----	-----	-----
	MACHINERY AND EQUIPM		45000	41,907		3093	50.0	45,000-	100.0-	
	VEHICLES									
	AUTOMOBILES	7400								
	PICK UP TRUCKS	7420								
	SPECIAL TRUCKS	7450	45000	40,968		4032	50.0	45,000-	100.0-	
-----			-----	-----	-----	-----	-----	-----	-----	-----
	VEHICLES		45000	40,968		4032	50.0	45,000-	100.0-	
-----			-----	-----	-----	-----	-----	-----	-----	-----
	CAPITAL OUTLAY		90000	82,875		7125	50.0	90,000-	100.0-	
-----			-----	-----	-----	-----	-----	-----	-----	-----
136703	EXPENDITURES		1892714	89,027	673750	1129937	50.0	35.5	545,213-	28.8-

CITY OF HATTIESBURG
EXPENDITURE REPORT
ALL FUNDS

THIS MONTH ACTUAL		OBJ/SUB	ANNUAL BUDGET	OPEN PO & CONTRACTS	YTD ACTUAL	REMAINING BALANCE	PERCENT PLAN ACTUAL	PROJECTED.... OVER/UNDER	%
	SALARIES								
30253	REGULAR WAGES	4000	404781		196627	208154	50.0 48.5	11,526-	2.8-
	DISASTER RECOVERY WAGE	4010							
2082	OVERTIME	4300	25000		10739	14261	50.0 42.9	3,522-	14.0-
	DISASTER RECOVERY OVER	4310							
-----			-----	-----	-----	-----	-----	-----	-----
32335	SALARIES		429781		207366	222415	50.0 48.2	15,049-	3.5-
	EMPLOYEE BENEFITS								
5093	STATE RETIREMENT	4600	67690		32660	35030	50.0 48.2	2,370-	3.5-
2421	F.I.C.A. TAXES	4700	32890		15502	17388	50.0 47.1	1,885-	5.7-
6750	HOSPITALIZATION INS.	4800	96000		47958	48042	50.0 49.9	84-	
	UNEMPLOYMENT BENEFITS	4900	3000			3000	50.0	3,000-	100.0-
	WORKMAN'S COMPENSATION	4910	9050			9050	50.0	9,050-	100.0-
-----			-----	-----	-----	-----	-----	-----	-----
14264	EMPLOYEE BENEFITS		208630		96120	112510	50.0 46.0	16,390-	7.8-
-----			-----	-----	-----	-----	-----	-----	-----
46598	PERSONAL SERVICES		638411		303486	334925	50.0 47.5	31,439-	4.9-
	OFFICE SUPPLIES								
	PAPER	5003	200			200	50.0	200-	100.0-
	PRINTED FORMS	5005	3000			3000	50.0	3,000-	100.0-
1934	OTHER EXPENDABLE OFF.S	5010	2750		2742	8	50.0 99.7	2,734	99.4
	MINOR OFFICE EQUIP/FUR	5020	50		11	39	50.0 22.0	28-	56.0-
	SUBSCRIPTIONS,MAGS,MAP	5050							
	BOOKS	5070	200			200	50.0	200-	100.0-
	COMPUTER SUPPLIES	5080	300		235	65	50.0 78.3	170	56.6
-----			-----	-----	-----	-----	-----	-----	-----
1934	OFFICE SUPPLIES		6500		2987	3513	50.0 45.9	526-	8.0-
	OPERATING SUPPLIES								
	CLEANING/JANITORIAL SP	5100	2000		500	1500	50.0 25.0	1,000-	50.0-
	FOOD	5115							
	MEDICAL SUPPLIES	5120							
2286	CHEMICALS	5130	50000		17283	32717	50.0 34.5	15,434-	30.8-
179	GAS AND OIL	5250	9800		1839	7961	50.0 18.7	6,122-	62.4-
	LUBRICANTS	5255							
907	DIESEL FUEL	5257	10000		4495	5505	50.0 44.9	1,009-	10.0-
	OTHER FUEL	5260	600		96	504	50.0 16.0	408-	68.0-
	WEARING APPAREL	5355	100			100	50.0	100-	100.0-
	CONCRETE, CEMENT, ETC.	5405							
	SAND,CLAY,GRVL,FILL DI	5415							
	DRAINAGE PIPE & CULVER	5420							
	HORT./LANDSCAPING SPLY	5440							
	HAND TOOLS	5450	500			500	50.0	500-	100.0-
	MINOR EQUIPMENT	5460							
	METER PARTS	5485	1500			1500	50.0	1,500-	100.0-
	VALVE PARTS	5490							
91	PUMPING EQUIPMENT PART	5495	10000		4011	5989	50.0 40.1	1,978-	19.7-
	OTHER OPERATING MATL/S	5590	4064		2945	1119	50.0 72.4	1,825	44.9
-----			-----	-----	-----	-----	-----	-----	-----
3463	OPERATING SUPPLIES		88564		31169	57395	50.0 35.1	26,226-	29.6-
	REPAIR & MAINTENANCE SP								

468	BUILDING MATERIALS & S	5600	5000	4579	421	50.0	91.5	4,158	83.1	
1202	ELECTRICAL SUPPLIES	5605	12000	4879	7121	50.0	40.6	2,241	18.6	
156	PLUMBING SUPPLIES	5610	3000	156	2845	50.0	5.2	2,688	89.6	
	STRUCTURAL STEEL & IRO	5620								
	PAINT AND PAINTING SPL	5650	1500	217	1283	50.0	14.4	1,065	71.0	
	MTR VEHICLE REP. PTS/S	5700	3000	177	2823	50.0	5.9	2,646	88.2	
	GENERATOR REP. PTS/SPL	5705	15000	889	14111	50.0	5.9	13,221	88.1	
	COMMUNICATION REPAIR P	5750	3000	216	2784	50.0	7.2	2,568	85.6	
	AGRICLTRL REPAIR PTS/S	5755								
	MINOR COMPUTER EQUIP.	5800								
	OTHER REPAIR/MAINT. SP	5990	1000	618	382	50.0	61.8	236	23.6	
1825	REPAIR & MAINTENANCE		43500	11731	31769	50.0	26.9	20,037	46.0	
7223	SUPPLIES AND EXPENSES		138564	45887	92677	50.0	33.1	46,790	33.7	
	PROFESSIONAL SERVICES									
	ENGINEERING	6015								
5332	CONSULTANT SERV/SURVEY	6020								
	OTHER PROFESSIONAL SER	6049	75000	2,628	7484	64889	50.0	9.9	60,032	80.0
5332	PROFESSIONAL SERVICE		75000	2,628	7484	64889	50.0	9.9	60,032	80.0
	COMMUNICATIONS									
243	TELEPHONE AND TELEGRAP	6060	3000	1632	1368	50.0	54.4	264	8.8	
	POSTAGE	6070	2500		2500	50.0		2,500	100.0	
243	COMMUNICATIONS		5500	1632	3868	50.0	29.6	2,236	40.6	
	TRANSPORTATION									
85	TRAVEL EXPENSE	6110	4436	525	3911	50.0	11.8	3,386	76.3	
	FREIGHT	6120								
	MESSENGER/EXPRESS SERV	6130								
85	TRANSPORTATION		4436	525	3911	50.0	11.8	3,386	76.3	
	ADVERTISING									
	ADVERTISING	6150								
	ADVERTISING									
	PRINTING AND BINDING									
	PRINTING	6200								
	PRINTING AND BINDING									
	INSURANCE									
	BOILER MACHINERY	6260								
	SURETY AND FORGERY BON	6270								
	INSURANCE									
	UTILITIES									
760	GAS	6300	7500	2164	5336	50.0	28.8	3,171	42.2	
39465	ELECTRICITY	6305	780000	364521	415479	50.0	46.7	50,958	6.5	
40226	UTILITIES		787500	366685	420815	50.0	46.5	54,129	6.8	
	REPR/MAINT-OUTSIDE LABO									
	BUILDING R&M	6350	1000	125	875	50.0	12.5	750	75.0	
1490	ELECTRICAL R&M	6355	20000	4124	15876	50.0	20.6	11,752	58.7	
	PLUMBING EQUIPMENT R&M	6357								
99	OFFICE EQUIPMENT R&M	6365	1000	99	901	50.0	9.9	802	80.2	
9200	FIXED EQUIPMENT R&M	6380	100000	19453	80547	50.0	19.4	61,093	61.0	
520	MINOR EQUIPMENT R&M	6382	4000	3131	314	50.0	78.2	2,261	56.5	
	GENERATOR R&M	6383	100000		100000	50.0		100,000	100.0	

		MOTOR VEHICLE EQ. R&M	6384	5000		5000	50.0		5,000-	100.0-	
		CONSTRUCTION EQUIP R&M	6386								
		AGRICULTURAL EQ. R&M	6387	1000		1000	50.0		1,000-	100.0-	
		COMMUNICATION EQ. R&M	6390	1000	541	459	50.0	54.1	82	8.2	
165		DISINFECT./EXTERMINATI	6394	1000	329	671	50.0	32.9	342-	34.2-	
		OTHER REPAIRS AND MAIN	6399	1000		900	50.0		1,000-	100.0-	
-----				-----	-----	-----	-----	-----	-----	-----	
11474		REPR/MAINT-OUTSIDE L		235000	655	27803	206542	50.0	11.8	179,394-	76.3-
		RENTALS									
		OFFICE EQUIPMENT RENT	6410								
		MACHINERY RENT	6420								
		CYLINDER RENT	6425								
253		UNIFORM RENT	6430	3500	1981	1519	50.0	56.6	462	13.2	
		MOP-MAT-RAG RENT	6435	1000		1000	50.0		1,000-	100.0-	
		OTHER RENT	6449								
-----				-----	-----	-----	-----	-----	-----	-----	
253		RENTALS		4500		1981	2519	50.0	44.0	537-	11.9-
		OTHER SERVICES & CHARGE									
		BANK SERV/TRF FEE	6832								
		DUES AND MEMBERSHIPS	6840	1000	625	375	50.0	62.5	250	25.0	
100-		REGISTRATION FEE/TUITI	6845	2000	391	1609	50.0	19.5	1,217-	60.8-	
		CUSTODIAL SERVICE	6870								
		PROPERTY TAXES	6995								
		SERVICES NOT SPECIFIED	6999	2000	1,033	20	947	50.0	1.0	1,960-	98.0-
-----				-----	-----	-----	-----	-----	-----	-----	
100-		OTHER SERVICES & CHA		5000	1,033	1036	2931	50.0	20.7	2,927-	58.5-
-----				-----	-----	-----	-----	-----	-----	-----	
57342		OTHER SERVICES & CHAR		1116936	4,316	407146	705475	50.0	36.4	302,643-	27.0-
		BUILDING/BLD IMPROVEMEN									
		BUILDING IMPROVEMENTS	7150								
		W&S WAREHOUSE IMPROVE	7150 11	125000		125000	50.0		125,000-	100.0-	
		WATER PLANT RENOVATIO	7150 17								
		ELEVATOR	7150 24								
-----				-----	-----	-----	-----	-----	-----	-----	
		BUILDING IMPROVEMEN		125000			125000	50.0		125,000-	100.0-
-----				-----	-----	-----	-----	-----	-----	-----	
		BUILDING/BLD IMPROVE		125000			125000	50.0		125,000-	100.0-
		IMPROVEMENT OTHER THAN									
		FENCES/RAILINGS	7212								
		LANDSCAPING	7250								
		OTHER IMPROVEMENTS	7295								
-----				-----	-----	-----	-----	-----	-----	-----	
		IMPROVEMENT OTHER TH									
		MACHINERY AND EQUIPMENT									
		OFFICE FURN/EQUIP.	7325								
		DATA PROCESSING EQUIP.	7327								
		WATER UTILITY SOFTWARE	7329								
		AGRICULTURAL EQUIPMENT	7335								
		PLANT EQUIPMENT	7340								
		COMMUNICATION EQUIPMEN	7355								
		HYDRANTS & METERS	7365								
		OTHER EQUIPMENT	7399	25000	22,700	259	2041	50.0	1.0	24,481-	97.9-
-----				-----	-----	-----	-----	-----	-----	-----	
		MACHINERY AND EQUIPM		25000	22,700	259	2041	50.0	1.0	24,481-	97.9-
		VEHICLES									
		AUTOMOBILES	7400								
		PICK UP TRUCKS	7420								

-----		VEHICLES		-----		-----		-----	
-----		CAPITAL OUTLAY		150000		22,700		259	
-----						127041		50.0 .1	
111162		EXPENDITURES		2043911		27,016		756778	
						1260118		50.0 37.0	
								149,481-	
								99.6-	
								530,354-	
								25.9-	

009676 - W&S O&M-SEWER DIVISION

CITY OF HATTIESBURG

EXPENDITURE REPORT

ALL FUNDS

6 Months Ending 03/31/16

THIS MONTH ACTUAL	OBJ/SUB	ANNUAL BUDGET	OPEN PO & CONTRACTS	YTD ACTUAL	REMAINING BALANCE	PERCENT PLAN ACTUAL	PROJECTED.... OVER/UNDER	%
	SALARIES							
33136	REGULAR WAGES 4000	476522		207976	268546	50.0 43.6	60,569-	12.7-
	DISASTER RECOVERY WAGE 4010							
1905	OVERTIME 4300	39064		20672	18392	50.0 52.9	2,279	5.8
	DISASTER RECOVERY OVER 4310							
35040	SALARIES	515586		228648	286938	50.0 44.3	58,290-	11.3-
	EMPLOYEE BENEFITS							
5519	STATE RETIREMENT 4600	81360		36012	45348	50.0 44.2	9,336-	11.4-
2660	F.I.C.A. TAXES 4700	39260		17367	21893	50.0 44.2	4,526-	11.5-
7650	HOSPITALIZATION INS. 4800	114000		52220	61780	50.0 45.8	9,560-	8.3-
	UNEMPLOYMENT BENEFITS 4900	3636		2761	875	50.0 75.9	1,886	51.8
	WORKMAN'S COMPENSATION 4910	16950			16950	50.0	16,950-	100.0-
15829	EMPLOYEE BENEFITS	255206		108360	146846	50.0 42.4	38,486-	15.0-
50869	PERSONAL SERVICES	770792		337008	433784	50.0 43.7	96,776-	12.5-
	OPERATING SUPPLIES							
	CLEANING/JANITORIAL SP 5100							
	HOUSEHOLD SUPPLIES 5110							
	MEDICAL SUPPLIES 5120							
19905	CHEMICALS 5130	165000		128376	36624	50.0 77.8	91,752	55.6
566	GAS AND OIL 5250	12000		4036	7964	50.0 33.6	3,927-	32.7-
	LUBRICANTS 5255							
607	DIESEL FUEL 5257	20000		4699	15301	50.0 23.4	10,601-	53.0-
	OTHER FUEL 5260							
	WEARING APPAREL 5355	3800		2332	1468	50.0 61.3	864	22.7
	ASPHALT & ASPHALT PROD 5400			36	36-		72	
	CONCRETE, CEMENT, ETC. 5405	8000	763	1750	5487	50.0 21.8	4,499-	56.2-
	BRICK,STONE,MORTAR,ETC 5410	1000			1000	50.0	1,000-	100.0-
	SAND,CLAY,GRVL,FILL DI 5415	10000		9452	548	50.0 94.5	8,903	89.0
	DRAINAGE PIPE & CULVER 5420							
	HORT./LANDSCAPING SPLY 5440	300			300	50.0	300-	100.0-
	HAND TOOLS 5450	8095		5308	2787	50.0 65.5	2,521	31.1
	MINOR EQUIPMENT 5460	2500		1937	563	50.0 77.4	1,373	54.9
	PUMPING EQUIPMENT PART 5495							
918	OTHER OPERATING MATL/S 5590	5860	765	4732	363	50.0 80.7	3,604	61.5
21996	OPERATING SUPPLIES	236555	1,528	162659	72369	50.0 68.7	88,762	37.5
	REPAIR & MAINTENANCE SP							
33	BUILDING MATERIALS & S 5600	500		215	285	50.0 43.0	70-	14.0-
899	ELECTRICAL SUPPLIES 5605	2500		899	1601	50.0 35.9	702-	28.0-
2438	PLUMBING SUPPLIES 5610	42000	5,380	7927	28693	50.0 18.8	26,145-	62.2-
	STRUCTURAL STEEL & IRO 5620							
	PAINT AND PAINTING SPL 5650	500			500	50.0	500-	100.0-
79	MTR VEHICLE REP. PTS/S 5700	25000	211	4277	20512	50.0 17.1	16,446-	65.7-
	COMMUNICATION REPAIR P 5750							
	AGRICLTRL REPAIR PTS/S 5755							
	EXPENDABLE WELDING SPL 5770							
	OTHER REPAIR/MAINT. SP 5990	2000		603	1397	50.0 30.1	794-	39.7-

3450	REPAIR & MAINTENANCE	72500	5,591	13920	52989	50.0	19.2	44,660-	61.6-
25446	SUPPLIES AND EXPENSES	309055	7,119	176579	125358	50.0	57.1	44,102	14.2
	PROFESSIONAL SERVICES								
	LEGAL 6025								
	OTHER PROFESSIONAL SER 6049	2000		110	1890	50.0	5.5	1,780-	89.0-
	PROFESSIONAL SERVICE	2000		110	1890	50.0	5.5	1,780-	89.0-
	COMMUNICATIONS								
	TELEPHONE AND TELEGRAP 6060								
	POSTAGE 6070								
	COMMUNICATIONS								
	TRANSPORTATION								
	TRAVEL EXPENSE 6110	2000			2000	50.0		2,000-	100.0-
	FREIGHT 6120								
	TRANSPORTATION	2000			2000	50.0		2,000-	100.0-
	ADVERTISING								
	ADVERTISING 6150								
	ADVERTISING								
	INSURANCE								
	PUBLIC LIAB/PROPERTY D 6255								
	BOILER MACHINERY 6260								
	AUTOMOBILE INSURANCE 6265								
	INSURANCE								
	UTILITIES								
13	GAS 6300	200		78	122	50.0	39.0	44-	22.0-
7045	ELECTRICITY 6305	105000		47250	57750	50.0	45.0	10,500-	10.0-
7058	UTILITIES	105200		47328	57872	50.0	44.9	10,544-	10.0-
	REPR/MAINT-OUTSIDE LABO								
	ELECTRICAL R&M 6355	8000			8000	50.0		8,000-	100.0-
	PLUMBING EQUIPMENT R&M 6357								
219323	STREETS & STRUCTURES R 6360	1046150	12,450	485692	548008	50.0	46.4	74,765-	7.1-
179	FIXED EQUIPMENT R&M 6380	2000		179	1821	50.0	8.9	1,642-	82.1-
	MINOR EQUIPMENT R&M 6382	10500		721	9780	50.0	6.8	9,057-	86.2-
637	MOTOR VEHICLE EQ. R&M 6384	40000	37	8871	31092	50.0	22.1	22,258-	55.6-
	CONSTRUCTION EQUIP R&M 6386	22129	9,196	2753	10180	50.0	12.4	16,623-	75.1-
	AGRICULTURAL EQ. R&M 6387								
	COMMUNICATION EQ. R&M 6390	2000			2000	50.0		2,000-	100.0-
	TOW IN CHARGES 6398	2000		450	1550	50.0	22.5	1,100-	55.0-
	OTHER REPAIRS AND MAIN 6399								
220140	REPR/MAINT-OUTSIDE L	1132779	21,683	498666	612430	50.0	44.0	135,447-	11.9-
	RENTALS								
	AUTOMOTIVE EQ. RENT 6415	4500		4500		50.0	100.0	4,500	100.0
	MACHINERY RENT 6420								
	CYLINDER RENT 6425								
300	UNIFORM RENT 6430	3000		1660	1340	50.0	55.3	320	10.6
	OTHER RENT 6449	2460	1,066	798	597	50.0	32.4	864-	35.1-
300	RENTALS	9960	1,066	6958	1936	50.0	69.8	3,956	39.7
49-	OTHER SERVICES & CHARGE								
	REGISTRATION FEE/TUITI 6845	840		486	355	50.0	57.8	132	15.7

SERVICES NOT SPECIFIED 6999

-----		-----	-----	-----	-----	-----	-----	-----	-----
49-	OTHER SERVICES & CHA	840		486	355	50.0	57.8	132	15.7
-----		-----	-----	-----	-----	-----	-----	-----	-----
227448	OTHER SERVICES & CHAR	1252779	22,749	553547	676483	50.0	44.1	145,685-	11.6-
	BUILDING/BLD IMPROVEMEN								
	BUILDINGS 7100								
	SEWER MAINT. BLDG. 7100 09								
-----		-----	-----	-----	-----	-----	-----	-----	-----
	BUILDINGS								
-----		-----	-----	-----	-----	-----	-----	-----	-----
	BUILDING/BLD IMPROVE								
	IMPROVEMENT OTHER THAN								
	BRIDGES 7210								
	FENCES/RAILINGS 7212								
	DRAINS 7215								
	SEWERS 7220								
	STREETS & ROADWAYS 7230								
-----		-----	-----	-----	-----	-----	-----	-----	-----
	IMPROVEMENT OTHER TH								
	MACHINERY AND EQUIPMENT								
	ENGINEERING 7305								
	DATA PROCESSING EQUIP. 7327								
	AGRICULTURAL EQUIPMENT 7335								
	PLANT EQUIPMENT 7340								
	CONSTRUCTION EQUIPMENT 7345								
	COMMUNICATION EQUIPMEN 7355								
	PIPE 7370								
	OTHER EQUIPMENT 7399	15000			15000	50.0		15,000-	100.0-
-----		-----	-----	-----	-----	-----	-----	-----	-----
	MACHINERY AND EQUIPM	15000			15000	50.0		15,000-	100.0-
	VEHICLES								
	AUTOMOBILES 7400								
	PICK UP TRUCKS 7420	25000	19,902		5098	50.0		25,000-	100.0-
	DUMP TRUCKS 7440								
	SPECIAL TRUCKS 7450								
-----		-----	-----	-----	-----	-----	-----	-----	-----
	VEHICLES	25000	19,902		5098	50.0		25,000-	100.0-
-----		-----	-----	-----	-----	-----	-----	-----	-----
	CAPITAL OUTLAY	40000	19,902		20098	50.0		40,000-	100.0-
-----		-----	-----	-----	-----	-----	-----	-----	-----
303763	EXPENDITURES	2372626	49,770	1067134	1255723	50.0	44.9	238,357-	10.0-

009677 - W&S O&M-SEWER LAGOON DIV.

CITY OF HATTIESBURG
EXPENDITURE REPORT
ALL FUNDS

6 Months Ending 03/31/16

THIS MONTH ACTUAL	OBJ/SUB	ANNUAL BUDGET	OPEN PO & CONTRACTS	YTD ACTUAL	REMAINING BALANCE	PERCENT PLAN ACTUAL	PROJECTED.... OVER/UNDER	%
	SALARIES							
11538	REGULAR WAGES 4000	174949		72806	102143	50.0 41.6	29,337-	16.7-
	DISASTER RECOVERY WAGE 4010							
1261	OVERTIME 4300	35000		7869	27131	50.0 22.4	19,262-	55.0-
	DISASTER RECOVERY OVER 4310							
12799	SALARIES	209949		80675	129274	50.0 38.4	48,599-	23.1-
	EMPLOYEE BENEFITS							
2016	STATE RETIREMENT 4600	33070		12706	20364	50.0 38.4	7,657-	23.1-
950	F.I.C.A. TAXES 4700	16065		6003	10062	50.0 37.3	4,059-	25.2-
2700	HOSPITALIZATION INS. 4800	42000		18940	23060	50.0 45.0	4,119-	9.8-
	UNEMPLOYMENT BENEFITS 4900	1500			1500	50.0	1,500-	100.0-
	WORKMAN'S COMPENSATION 4910	6260			6260	50.0	6,260-	100.0-
5666	EMPLOYEE BENEFITS	98895		37650	61245	50.0 38.0	23,595-	23.8-
18465	PERSONAL SERVICES	308844		118325	190519	50.0 38.3	72,194-	23.3-
	OFFICE SUPPLIES							
	OPERATING SUPPLIES							
	CLEANING/JANITORIAL SP 5100							
	MEDICAL SUPPLIES 5120	500			500	50.0	500-	100.0-
	CHEMICALS 5130	160000	3,048	89440	67512	50.0 55.9	18,880	11.8
513	GAS AND OIL 5250	15000		4329	10671	50.0 28.8	6,342-	42.2-
	LUBRICANTS 5255	4000		1744	2256	50.0 43.6	511-	12.7-
36	DIESEL FUEL 5257	5000		313	4687	50.0 6.2	4,373-	87.4-
	OTHER FUEL 5260							
	WEARING APPAREL 5355	500			500	50.0	500-	100.0-
	CONCRETE, CEMENT, ETC. 5405							
	SAND, CLAY, GRVL, FILL DI 5415							
	HAND TOOLS 5450	1000		368	632	50.0 36.8	264-	26.4-
	MINOR EQUIPMENT 5460	5000			5000	50.0	5,000-	100.0-
	METER PARTS 5485							
	VALVE PARTS 5490							
6018	PUMPING EQUIPMENT PART 5495	148343		69559	78784	50.0 46.8	9,224-	6.2-
	OTHER OPERATING MATL/S 5590	4000		712	3288	50.0 17.8	2,575-	64.3-
6567	OPERATING SUPPLIES	343343	3,048	166465	173830	50.0 48.4	10,412-	3.0-
	REPAIR & MAINTENANCE SP							
	BUILDING MATERIALS & S 5600							
904	ELECTRICAL SUPPLIES 5605	25000	48	18651	6300	50.0 74.6	12,302	49.2
86	PLUMBING SUPPLIES 5610	5000		86	4914	50.0 1.7	4,828-	96.5-
	STRUCTURAL STEEL & IRO 5620							
	PAINT AND PAINTING SPL 5650							
80	MTR VEHICLE REP. PTS/S 5700	5120		884	4236	50.0 17.2	3,352-	65.4-
	COMMUNICATION REPAIR P 5750							
	EXPENDABLE WELDING SPL 5770							
	OTHER REPAIR/MAINT. SP 5990							
1070	REPAIR & MAINTENANCE	35120	48	19621	15450	50.0 55.8	4,122	11.7

7636	SUPPLIES AND EXPENSES	378463	3,096	186087	189280	50.0	49.1	6,289-	1.6-
	PROFESSIONAL SERVICES								
110842	CONSULTANT SERV/SURVEY 6020			262304	7896	50.0	97.0	254,407	94.1
	LEGAL 6025	270200							
	MEDICAL 6027								
121563	OTHER PROFESSIONAL SER 6049	210000		187059	22941	50.0	89.0	164,118	78.1
232405	PROFESSIONAL SERVICE	480200		449362	30838	50.0	93.5	418,524	87.1
	TRANSPORTATION								
	TRAVEL EXPENSE 6110	3000			3000	50.0		3,000-	100.0-
	FREIGHT 6120								
	MESSENGER/EXPRESS SERV 6130								
	TRANSPORTATION	3000			3000	50.0		3,000-	100.0-
	ADVERTISING								
	ADVERTISING 6150								
	ADVERTISING								
	INSURANCE								
	PUBLIC LIAB/PROPERTY D 6255								
	AUTOMOBILE INSURANCE 6265								
	INSURANCE								
49558	UTILITIES								
	ELECTRICITY 6305	875000		391563	483437	50.0	44.7	91,874-	10.4-
	INTERFUND ENERGY REIMB 6307								
49558	UTILITIES	875000		391563	483437	50.0	44.7	91,874-	10.4-
	REPR/MAINT-OUTSIDE LABO								
	BUILDING R&M 6350								
1767	ELECTRICAL R&M 6355	25000	6,219	6076	12705	50.0	24.3	12,847-	51.3-
14470	FIXED EQUIPMENT R&M 6380	200000		36667	163333	50.0	18.3	126,665-	63.3-
	MINOR EQUIPMENT R&M 6382								
	MOTOR VEHICLE EQ. R&M 6384	4000		1604	2396	50.0	40.1	792-	19.8-
	CONSTRUCTION EQUIP R&M 6386	500			500	50.0		500-	100.0-
	COMMUNICATION EQ. R&M 6390								
135	DISINFECT./EXTERMINATI 6394	550		270	280	50.0	49.0	10-	1.8-
	TOW IN CHARGES 6398	320	70	140	110	50.0	43.7	40-	12.5-
	OTHER REPAIRS AND MAIN 6399	300			300	50.0		300-	100.0-
16372	REPR/MAINT-OUTSIDE L	230670	6,289	44757	179624	50.0	19.4	141,156-	61.1-
	RENTALS								
	MACHINERY RENT 6420								
128	UNIFORM RENT 6430	1200		641	559	50.0	53.4	81	6.7
128	RENTALS	1200		641	559	50.0	53.4	81	6.7
	OTHER SERVICES & CHARGE								
	SETTLEMT OF DAMAGE CLA 6700								
	DUES AND MEMBERSHIPS 6840								
1477	REGISTRATION FEE/TUITI 6845								
	SERVICES NOT SPECIFIED 6999	19969		11450	8519	50.0	57.3	2,930	14.6
1477	OTHER SERVICES & CHA	19969		11450	8519	50.0	57.3	2,930	14.6
299939	OTHER SERVICES & CHAR	1610039	6,289	897773	705977	50.0	55.7	185,506	11.5
	IMPROVEMENT OTHER THAN								
	SEWERS 7220								

-----	CDBG-WIS PAK	7220 46	-----	-----	-----	-----	-----	-----	-----
-----	SEWERS		-----	-----	-----	-----	-----	-----	-----
	STREETS & ROADWAYS	7230							
	OTHER IMPROVEMENTS	7295							
-----	BONHOMIE RD PUMPING S	7295 47	-----	-----	-----	-----	-----	-----	-----
-----	OTHER IMPROVEMENTS		-----	-----	-----	-----	-----	-----	-----
-----	IMPROVEMENT OTHER TH		-----	-----	-----	-----	-----	-----	-----
	MACHINERY AND EQUIPMENT								
	OFFICE FURN/EQUIP.	7325							
	DATA PROCESSING EQUIP.	7327	25000	4,063		20937	50.0	25,000-	100.0-
	AGRICULTURAL EQUIPMENT	7335							
	COMMUNICATION EQUIPMEN	7355							
76780	OTHER EQUIPMENT	7399	475000		337030	137970	50.0 70.9	199,060	41.9
-----			-----	-----	-----	-----	-----	-----	-----
76780	MACHINERY AND EQUIPM		500000	4,063	337030	158907	50.0 67.4	174,060	34.8
	VEHICLES								
	AUTOMOBILES	7400							
	SPECIAL TRUCKS	7450	40000	24,746		15254	50.0	40,000-	100.0-
-----			-----	-----	-----	-----	-----	-----	-----
	VEHICLES		40000	24,746		15254	50.0	40,000-	100.0-
-----			-----	-----	-----	-----	-----	-----	-----
76780	CAPITAL OUTLAY		540000	28,809	337030	174161	50.0 62.4	134,060	24.8
	CAPITAL LEASE PAYMENTS								
	ENERGY IMPR LEASE	8517							
-----			-----	-----	-----	-----	-----	-----	-----
	CAPITAL LEASE PAYMEN								
	INTEREST ON CAPITAL LEA								
	ENERGY IMPR LEASE	8617							
-----			-----	-----	-----	-----	-----	-----	-----
	INTEREST ON CAPITAL								
-----			-----	-----	-----	-----	-----	-----	-----
	DEBT SERVICE								
-----			-----	-----	-----	-----	-----	-----	-----
402820	EXPENDITURES		2837346	38,194	1539215	1259937	50.0 54.2	241,083	8.4

010451 - W&S B&I-REVENUE OBLIGATIONS

CITY OF HATTIESBURG

EXPENDITURE REPORT

ALL FUNDS

6 Months Ending 03/31/16

THIS MONTH ACTUAL	OBJ/SUB	ANNUAL BUDGET	OPEN PO & CONTRACTS	YTD ACTUAL	REMAINING BALANCE	PERCENT PLAN ACTUAL	PROJECTED.... OVER/UNDER	%
	CONSULTANT SERV/SURVEY 6020			25000	25000-		50,000	
	LEGAL 6025			71004	71004-		142,008	
	OTHER PROFESSIONAL SER 6049			53050	53050-		106,100	
	BONDS REDEEMED							
	GENERAL ISSUES 8000	605000		5155000	4550000-	50.0 852.0	9,705,000	604.1
	REVENUE ISSUES 8010	1765000		599881	1165119	50.0 33.9	565,237-	32.0-
	5 YEAR NOTE PRINCIPAL 8021							
-----		-----	-----	-----	-----	-----	-----	-----
	BONDS REDEEMED	2370000		5754881	3384881-	50.0 242.8	9,139,761	385.6
	INTEREST ON BONDS							
46357	GENERAL ISSUES 8100	258641		151836	106805	50.0 58.7	45,031	17.4
171178	REVENUE ISSUES 8110	1906375		409806	1496569	50.0 21.4	1,086,763-	57.0-
	5 YEAR NOTE INTEREST 8121							
-----		-----	-----	-----	-----	-----	-----	-----
217535	INTEREST ON BONDS	2165016		561643	1603373	50.0 25.9	1,041,729-	48.1-
	PAYING AGENT FEES							
530	GENERAL ISSUES 8400	8000		5080	2920	50.0 63.5	2,160	27.0
	REVENUE ISSUES 8410							
-----		-----	-----	-----	-----	-----	-----	-----
530	PAYING AGENT FEES	8000		5080	2920	50.0 63.5	2,160	27.0
-----		-----	-----	-----	-----	-----	-----	-----
218065	DEBT SERVICE	4543016		6321604	1778588-	50.0 139.1	8,100,192	178.2
-----		-----	-----	-----	-----	-----	-----	-----
218065	EXPENDITURES	4543016		6470658	1927642-	50.0 142.4	8,398,300	184.8

010500 - W&S B&I-TRANSFERS

CITY OF HATTIESBURG

EXPENDITURE REPORT

ALL FUNDS

6 Months Ending 03/31/16

THIS MONTH			ANNUAL	OPEN PO	YTD	REMAINING	PERCENT	PROJECTED....	
ACTUAL	OBJ/SUB		BUDGET	& CONTRACTS	ACTUAL	BALANCE	PLAN ACTUAL	OVER/UNDER	%
		TRANSFERS TO OTHER FUND							
		T/T W & S RFDG.BONDS 9000 65							
		T/T W & S CONSTRUCTION 9000 75							
-----			-----	-----	-----	-----	-----	-----	-----
		TRANSFERS TO OTHER F							
-----			-----	-----	-----	-----	-----	-----	-----
		TRANSFERS							
-----			-----	-----	-----	-----	-----	-----	-----
		EXPENDITURES							

011451 - WATER & SEWER-REV.OBLIGATN

CITY OF HATTIESBURG

EXPENDITURE REPORT

ALL FUNDS

6 Months Ending 03/31/16

THIS MONTH ACTUAL	OBJ/SUB	ANNUAL BUDGET	OPEN PO & CONTRACTS	YTD ACTUAL	REMAINING BALANCE	PERCENT PLAN	ACTUAL	PROJECTED.... OVER/UNDER	%
34147	NOTE PRINCIPAL SRF NOTE 8222	397000		202975	194025	50.0	51.1	8,950	2.2
34147	NOTE PRINCIPAL	397000		202975	194025	50.0	51.1	8,950	2.2
1958	INTEREST ON NOTES SRF NOTE 8332	22700		13654	9046	50.0	60.1	4,608	20.2
1958	INTEREST ON NOTES	22700		13654	9046	50.0	60.1	4,608	20.2
	PAYING AGENT FEES REVENUE ISSUES 8410	8500		2750	5750	50.0	32.3	3,000-	35.2-
	PAYING AGENT FEES	8500		2750	5750	50.0	32.3	3,000-	35.2-
	CAPITAL LEASE PAYMENTS 2012 EQUIP LEASE 8514								
	CAPITAL LEASE PAYMEN INTEREST ON CAPITAL LEA 2012 EQUIP LEASE 8614								
	INTEREST ON CAPITAL								
36105	DEBT SERVICE	428200		219379	208821	50.0	51.2	10,558	2.4
36105	EXPENDITURES	428200		219379	208821	50.0	51.2	10,558	2.4

011500 - WATER & SEWER-TRANSFERS

CITY OF HATTIESBURG

EXPENDITURE REPORT

ALL FUNDS

6 Months Ending 03/31/16

THIS MONTH ACTUAL	OBJ/SUB	ANNUAL BUDGET	OPEN PO & CONTRACTS	YTD ACTUAL	REMAINING BALANCE	PERCENT PLAN	ACTUAL	PROJECTED.... OVER/UNDER	%
TRANSFERS TO OTHER FUND									
	T/T GENERAL FUND 9000 01	250000			250000	50.0		250,000-	100.0-
802469	T/T WATER & SEWER O&M 9000 09	9750000		4935185	4814815	50.0	50.6	120,369	1.2
	T/T WATER & SEWER B&I 9000 10								
137449	T/T WATER & SEWER B&I 9000 10A	1670000		845309	824691	50.0	50.6	20,617	1.2
72016	T/T WATER & SEWER B&I 9000 10B	875000		442901	432099	50.0	50.6	10,801	1.2
98755	T/T WATER & SEWER B&I 9000 10C	1350000		757467	592533	50.0	56.1	164,934	12.2
	T/T 2010 W&S GO BOND 9000 10GO			185185	185185-			370,370	
74074	T/T W&SB&I (METER GO) 9000 10M	900000		455556	444444	50.0	50.6	11,112	1.2
	T/T W&SB&I-USA YEAST P 9000 15								
	T/T WATER & SEWER CONT 9000 17								
311316	T/T W & S CONSTRUCTION 9000 75	2107600		1350172	757428	50.0	64.0	592,744	28.1
	T/T 2010 W&S GO BOND 9000 99								
-----		-----	-----	-----	-----	-----	-----	-----	-----
1496080	TRANSFERS TO OTHER F	16902600		8971776	7930824	50.0	53.0	1,040,952	6.1
-----		-----	-----	-----	-----	-----	-----	-----	-----
1496080	TRANSFERS	16902600		8971776	7930824	50.0	53.0	1,040,952	6.1
-----		-----	-----	-----	-----	-----	-----	-----	-----
1496080	EXPENDITURES	16902600		8971776	7930824	50.0	53.0	1,040,952	6.1

011660 - WATER & SEWER-CUST.ACCT.DIV.

CITY OF HATTIESBURG

EXPENDITURE REPORT

ALL FUNDS

6 Months Ending 03/31/16

THIS MONTH ACTUAL	OBJ/SUB	ANNUAL BUDGET	OPEN PO & CONTRACTS	YTD ACTUAL	REMAINING BALANCE	PERCENT PLAN	ACTUAL	PROJECTED.... OVER/UNDER	%
	RENTALS								
108	OFFICE EQUIPMENT RENT 6410	2000		707	1293	50.0	35.3	586-	29.3-
108	RENTALS	2000		707	1293	50.0	35.3	586-	29.3-
	OTHER SERVICES & CHARGE								
	DEPR. EXPENSE - METERS 6800								
	CASH OVERAGE/SHORTAGE 6819								
202	BANK SERV/TRF FEE 6832	2400		1192	1208	50.0	49.6	15-	.6-
	REFUNDS 6835								
234	WATER RELATED REFUND 6835 WTR	38000		3679	34321	50.0	9.6	30,641-	80.6-
234	REFUNDS	38000		3679	34321	50.0	9.6	30,641-	80.6-
	NSF CHECKS 6836								
	BAD DEBT EXPENSE 6837								
133	BANK NSF FEES 6838	2000		833	1167	50.0	41.6	334-	16.7-
	OTHER INCOME EXPENSE 6839			4000-	4000			8,000	
569	OTHER SERVICES & CHA	42400		1704	40696	50.0	4.0	38,992-	91.9-
676	OTHER SERVICES & CHAR	44400		2412	41988	50.0	5.4	39,576-	89.1-
676	EXPENDITURES	44400		2412	41988	50.0	5.4	39,576-	89.1-

012452 - 1999 TAX INCRE B&I-GEN OBLIGA

CITY OF HATTIESBURG

EXPENDITURE REPORT

ALL FUNDS

6 Months Ending 03/31/16

THIS MONTH ACTUAL	OBJ/SUB	ANNUAL BUDGET	OPEN PO & CONTRACTS	YTD ACTUAL	REMAINING BALANCE	PERCENT PLAN ACTUAL	PROJECTED.... OVER/UNDER %
	OTHER SERVICES & CHARGE						
	PROP.TAX COLL. FEES .0 6830						
	PROP.TAX COLL. FEES.00 6831						
	BANK SERV/TRF FEE 6832						
-----		-----	-----	-----	-----	-----	-----
	OTHER SERVICES & CHA						
-----		-----	-----	-----	-----	-----	-----
	OTHER SERVICES & CHAR						
	BONDS REDEEMED						
	IND/ECON DEV ISSUES 8020						
-----		-----	-----	-----	-----	-----	-----
	BONDS REDEEMED						
	INTEREST ON BONDS						
	IND/ECON DEV ISSUES 8120						
-----		-----	-----	-----	-----	-----	-----
	INTEREST ON BONDS						
	PAYING AGENT FEES						
	IND/ECON DEV ISSUES 8420						
-----		-----	-----	-----	-----	-----	-----
	PAYING AGENT FEES						
-----		-----	-----	-----	-----	-----	-----
	DEBT SERVICE						
-----		-----	-----	-----	-----	-----	-----
	EXPENDITURES						

013450 - CITY B&I-GENERAL OBLIGATIONS

CITY OF HATTIESBURG

EXPENDITURE REPORT

ALL FUNDS

6 Months Ending 03/31/16

THIS MONTH ACTUAL	OBJ/SUB	ANNUAL BUDGET	OPEN PO & CONTRACTS	YTD ACTUAL	REMAINING BALANCE	PERCENT PLAN	PERCENT ACTUAL	PROJECTED.... OVER/UNDER	%
	INTERGOV'TL-DEBT SERV P&I-FORREST CTY(KOHLER 6455								
	INTERGOV'TL-DEBT SER								
	OTHER SERVICES & CHARGE								
1217	PROP.TAX COLL. FEES .0 6830	14000		6010	7990	50.0	42.9	1,979-	14.1-
3721	PROP.TAX COLL. FEES.00 6831	25000		16431	8569	50.0	65.7	7,862	31.4
	BANK SERV/TRF FEE 6832								
4938	OTHER SERVICES & CHA	39000		22441	16559	50.0	57.5	5,882	15.0
4938	OTHER SERVICES & CHAR	39000		22441	16559	50.0	57.5	5,882	15.0
	BONDS REDEEMED								
	GENERAL ISSUES 8000	2515000		2420000	95000	50.0	96.2	2,324,999	92.4
	IND/ECON DEV ISSUES 8020	290000		290000		50.0	100.0	289,999	99.9
	5 YEAR NOTE PRINCIPAL 8021								
	BONDS REDEEMED	2805000		2710000	95000	50.0	96.6	2,615,000	93.2
	INTEREST ON BONDS								
	GENERAL ISSUES 8100	367388		202488	164901	50.0	55.1	37,588	10.2
	IND/ECON DEV ISSUES 8120								
	5 YEAR NOTE INTEREST 8121								
	INTEREST ON BONDS	367388		202488	164901	50.0	55.1	37,588	10.2
	PAYING AGENT FEES								
	GENERAL ISSUES 8400	15000		7490	7510	50.0	49.9	20-	.1-
	IND/ECON DEV ISSUES 8420								
	PAYING AGENT FEES	15000		7490	7510	50.0	49.9	20-	.1-
	DEBT SERVICE	3187388		2919978	267411	50.0	91.6	2,652,568	83.2
4938	EXPENDITURES	3226388		2942418	283970	50.0	91.1	2,658,448	82.3

014599 - SCHOOL FUND-MISC.CHARGES

CITY OF HATTIESBURG

EXPENDITURE REPORT

ALL FUNDS

6 Months Ending 03/31/16

THIS MONTH ACTUAL	OBJ/SUB	ANNUAL BUDGET	OPEN PO & CONTRACTS	YTD ACTUAL	REMAINING BALANCE	PERCENT PLAN ACTUAL	PROJECTED.... OVER/UNDER %
	OTHER SERVICES & CHARGE						
8018	PROP.TAX COLL. FEES .0 6830			90147	90147-		180,294
21461	PROP.TAX COLL. FEES.00 6831			32281	32281-		64,562
-----		-----	-----	-----	-----	-----	-----
29480	OTHER SERVICES & CHA			122428	122428-		244,856
-----		-----	-----	-----	-----	-----	-----
29480	OTHER SERVICES & CHAR			122428	122428-		244,856
-----		-----	-----	-----	-----	-----	-----
29480	EXPENDITURES			122428	122428-		244,856

CITY OF HATTIESBURG
EXPENDITURE REPORT
ALL FUNDS
6 Months Ending 03/31/16

.....PROJECTED.....
OVER/UNDER %

— — — — —

EXPENDITURES

015500 - W&S B&I USA YEAST-TRANSFERS

CITY OF HATTIESBURG

EXPENDITURE REPORT

ALL FUNDS

6 Months Ending 03/31/16

THIS MONTH			ANNUAL	OPEN PO	YTD	REMAINING	PERCENT	PROJECTED....
ACTUAL	OBJ/SUB		BUDGET	& CONTRACTS	ACTUAL	BALANCE	PLAN ACTUAL	OVER/UNDER %
		TRANSFERS TO OTHER FUND						
		T/T WATER & SEWER B&I 9000 10						
-----			-----	-----	-----	-----	-----	-----
		TRANSFERS TO OTHER F						
-----			-----	-----	-----	-----	-----	-----
		TRANSFERS						
-----			-----	-----	-----	-----	-----	-----
		EXPENDITURES						

018701 - P&FD&R-TRUST AND AGENCY

CITY OF HATTIESBURG

EXPENDITURE REPORT

ALL FUNDS

6 Months Ending 03/31/16

THIS MONTH ACTUAL	OBJ/SUB	ANNUAL BUDGET	OPEN PO & CONTRACTS	YTD ACTUAL	REMAINING BALANCE	PERCENT PLAN ACTUAL	PROJECTED.... OVER/UNDER %
	PROFESSIONAL SERVICES						
	AUDITING AND ACCOUNTIN 6010						
16206	OTHER PROFESSIONAL SER 6049			18492	18492-		36,984
-----		-----	-----	-----	-----	-----	-----
16206	PROFESSIONAL SERVICE			18492	18492-		36,984
	OTHER SERVICES & CHANGE						
415963	PENSION EXPENSE 6825			1248035	1248035-		2,496,069
522	PROP.TAX COLL. FEES .0 6830			2736	2736-		5,472
1576	PROP.TAX COLL. FEES.00 6831			6962	6962-		13,923
	REFUNDS 6835						
	PFDR ACC. CONTRI. REF 6835 PFDR						
-----		-----	-----	-----	-----	-----	-----
	REFUNDS						
-----		-----	-----	-----	-----	-----	-----
418062	OTHER SERVICES & CHA			1257733	1257733-		2,515,466
-----		-----	-----	-----	-----	-----	-----
434267	OTHER SERVICES & CHAR			1276225	1276225-		2,552,450
-----		-----	-----	-----	-----	-----	-----
434267	EXPENDITURES			1276225	1276225-		2,552,450

019100 - POL.FORFEITURES-POLICE DIV.

CITY OF HATTIESBURG

EXPENDITURE REPORT

ALL FUNDS

6 Months Ending 03/31/16

THIS MONTH ACTUAL	OBJ/SUB	ANNUAL BUDGET	OPEN PO & CONTRACTS	YTD ACTUAL	REMAINING BALANCE	PERCENT PLAN ACTUAL	PROJECTED.... OVER/UNDER	%
	OFFICE SUPPLIES							
	OTHER EXPENDABLE OFF.S 5010							
	OFFICE SUPPLIES							
	OPERATING SUPPLIES							
	FOOD 5115							
	GAS AND OIL 5250							
	UNIFORMS, BADGES, ETC. 5350							
	WEARING APPAREL 5355							
	WEARING APPAREL-HURR R 5356							
	MINOR EQUIPMENT 5460							
	DISPATCHER TRNG.MATERI 5468							
	MINOR EQ-HURR.RELIEF 5471							
	OTHER OPER.MATLS-K-9 S 5590							
1240	OTHER OPER.MATLS-CRIME 5591	12000		2727	9273	50.0 22.7	6,546-	54.5-
	OTHER OPER.MATLS-D.A.R 5592	157355	550	8817	147988	50.0 5.6	139,721-	88.7-
	OTHER OPER-NON-SWORN C 5595							
	PAINT AND PAINTING SPL 5650							
	COMMUNICATION REPAIR P 5750							
	MINOR COMPUTER EQUIP. 5800							
1240	OPERATING SUPPLIES	169355	550	11544	157261	50.0 6.8	146,267-	86.3-
1240	SUPPLIES AND EXPENSES	169355	550	11544	157261	50.0 6.8	146,267-	86.3-
	PROFESSIONAL SERVICES							
	METRO CRIME STOPPERS 6039	20000			20000	50.0	20,000-	100.0-
	FEES - NON-SWORN CLASS 6044							
	OTHER PROFESSIONAL SER 6049							
	PROFESSIONAL SERVICE	20000			20000	50.0	20,000-	100.0-
	COMMUNICATIONS							
	TELEPHONE AND TELEGRAP 6060							
	COMMUNICATIONS							
	TRANSPORTATION							
	TRAVEL EXPENSE 6110							
	TRAVEL EXP-M/C TRAININ 6112	3600			3600	50.0	3,600-	100.0-
	TRAVEL EXP-K-9 TRAININ 6113							
	TRAVEL EXP-TELECOMMUNI 6114							
	TRAVEL/REG-NON SWORN P 6117							
	FREIGHT 6120							
	TRANSPORTATION	3600			3600	50.0	3,600-	100.0-
	ADVERTISING							
	ADVERTISING 6150							
	ADVERTISING							
	PRINTING AND BINDING							
	PRINTING 6200							

	PRINTING AND BINDING								
	OTHER SERVICES & CHARGE								
	EVIDENCE BUY MONEY 6817								
	GRANT RELATED REFUND 6835 STATE								
-----		-----	-----	-----	-----	-----	-----	-----	-----
	EVIDENCE BUY MONEY								
180	DUES AND MEMBERSHIPS 6840	2500		180	2320	50.0	7.2	2,140-	85.6-
	REGISTRATION FEE/TUITI 6845								
-----		-----	-----	-----	-----	-----	-----	-----	-----
180	OTHER SERVICES & CHA	2500		180	2320	50.0	7.2	2,140-	85.6-
-----		-----	-----	-----	-----	-----	-----	-----	-----
180	OTHER SERVICES & CHAR	26100		180	25920	50.0	.6	25,740-	98.6-

	LAND								
	LAND 7000								
-----		-----	-----	-----	-----	-----	-----	-----	-----
	LAND								
	BUILDING/BLD IMPROVEMEN								
	BUILDINGS 7100								
	POLICE SERV CTR BLDG 7100 22								
-----		-----	-----	-----	-----	-----	-----	-----	-----
	BUILDINGS								
-----		-----	-----	-----	-----	-----	-----	-----	-----
	BUILDING/BLD IMPROVE								
	MACHINERY AND EQUIPMENT								
	OFFICE FURN/EQUIP. 7325								
	DATA PROCESSING EQUIP. 7327								
	COMMUNICATION EQUIPMEN 7355								
	EQUIP-HURR.RELIEF 7376								
	OTHER EQUIPMENT 7399	51900			51900	50.0		51,900-	100.0-
-----		-----	-----	-----	-----	-----	-----	-----	-----
	MACHINERY AND EQUIPM	51900			51900	50.0		51,900-	100.0-
	VEHICLES								
	AUTOMOBILES 7400			28992	28992-			57,984	
	MOTORCYCLES 7405								
-----		-----	-----	-----	-----	-----	-----	-----	-----
	VEHICLES			28992	28992-			57,984	
	OTHER								
	ZOOLOGICAL ANIMALS 7505								
-----		-----	-----	-----	-----	-----	-----	-----	-----
	OTHER								
-----		-----	-----	-----	-----	-----	-----	-----	-----
	CAPITAL OUTLAY	51900		28992	22908	50.0	55.8	6,084	11.7
-----		-----	-----	-----	-----	-----	-----	-----	-----
1420	EXPENDITURES	247355	550	40716	206089	50.0	16.4	165,923-	67.0-

020452 - 2002 TIF B&I-S/P GEN OBLIGA

CITY OF HATTIESBURG

EXPENDITURE REPORT

ALL FUNDS

6 Months Ending 03/31/16

THIS MONTH ACTUAL	OBJ/SUB	ANNUAL BUDGET	OPEN PO & CONTRACTS	YTD ACTUAL	REMAINING BALANCE	PERCENT PLAN ACTUAL	PROJECTED.... OVER/UNDER	%
	OTHER SERVICES & CHARGE							
	PROP.TAX COLL. FEES .0 6830							
	PROP.TAX COLL. FEES.00 6831							
	BANK SERV/TRF FEE 6832							
-----		-----	-----	-----	-----	-----	-----	-----
	OTHER SERVICES & CHA							
-----		-----	-----	-----	-----	-----	-----	-----
	OTHER SERVICES & CHAR							
	BONDS REDEEMED							
	IND/ECON DEV ISSUES 8020	130000		130000		50.0 100.0	130,000	100.0
-----		-----	-----	-----	-----	-----	-----	-----
	BONDS REDEEMED	130000		130000		50.0 100.0	130,000	100.0
	INTEREST ON BONDS							
	IND/ECON DEV ISSUES 8120	117128		60140	56988	50.0 51.3	3,151	2.6
-----		-----	-----	-----	-----	-----	-----	-----
	INTEREST ON BONDS	117128		60140	56988	50.0 51.3	3,151	2.6
	PAYING AGENT FEES							
1250	IND/ECON DEV ISSUES 8420	2000		1250	750	50.0 62.5	499	24.9
-----		-----	-----	-----	-----	-----	-----	-----
1250	PAYING AGENT FEES	2000		1250	750	50.0 62.5	499	24.9
-----		-----	-----	-----	-----	-----	-----	-----
1250	DEBT SERVICE	249128		191390	57738	50.0 76.8	133,651	53.6
-----		-----	-----	-----	-----	-----	-----	-----
1250	EXPENDITURES	249128		191390	57738	50.0 76.8	133,651	53.6

021452 - 2004 TIF B&I-H/D GEN OBLIGA

CITY OF HATTIESBURG

EXPENDITURE REPORT

ALL FUNDS

6 Months Ending 03/31/16

THIS MONTH ACTUAL	OBJ/SUB	ANNUAL BUDGET	OPEN PO & CONTRACTS	YTD ACTUAL	REMAINING BALANCE	PERCENT PLAN ACTUAL	PROJECTED.... OVER/UNDER %
	OTHER SERVICES & CHARGE						
	PROP.TAX COLL. FEES .0 6830						
	PROP.TAX COLL. FEES.00 6831						
	BANK SERV/TRF FEE 6832						
-----		-----	-----	-----	-----	-----	-----
	OTHER SERVICES & CHA						
-----		-----	-----	-----	-----	-----	-----
	OTHER SERVICES & CHAR						
	BONDS REDEEMED						
	IND/ECON DEV ISSUES 8020						
-----		-----	-----	-----	-----	-----	-----
	BONDS REDEEMED						
	INTEREST ON BONDS						
	IND/ECON DEV ISSUES 8120						
-----		-----	-----	-----	-----	-----	-----
	INTEREST ON BONDS						
	PAYING AGENT FEES						
	IND/ECON DEV ISSUES 8420						
-----		-----	-----	-----	-----	-----	-----
	PAYING AGENT FEES						
-----		-----	-----	-----	-----	-----	-----
	DEBT SERVICE						
-----		-----	-----	-----	-----	-----	-----
	EXPENDITURES						

022452 - 2003 TIF B&I-C/S GEN OBLIGA

CITY OF HATTIESBURG

EXPENDITURE REPORT

ALL FUNDS

6 Months Ending 03/31/16

THIS MONTH ACTUAL	OBJ/SUB	ANNUAL BUDGET	OPEN PO & CONTRACTS	YTD ACTUAL	REMAINING BALANCE	PERCENT PLAN	ACTUAL	PROJECTED.... OVER/UNDER	%
	OTHER SERVICES & CHARGE								
	PROP.TAX COLL. FEES .0	6830							
	PROP.TAX COLL. FEES.00	6831							
	BANK SERV/TRF FEE	6832							
-----		-----	-----	-----	-----	-----	-----	-----	-----
	OTHER SERVICES & CHA								
-----		-----	-----	-----	-----	-----	-----	-----	-----
	OTHER SERVICES & CHAR								
	BONDS REDEEMED								
50000	IND/ECON DEV ISSUES	8020	110000	50000	60000	50.0	45.4	10,000-	9.0-
-----			-----	-----	-----	-----	-----	-----	-----
50000	BONDS REDEEMED		110000	50000	60000	50.0	45.4	10,000-	9.0-
	INTEREST ON BONDS								
50850	IND/ECON DEV ISSUES	8120	82688	50850	31838	50.0	61.4	19,012	22.9
-----			-----	-----	-----	-----	-----	-----	-----
50850	INTEREST ON BONDS		82688	50850	31838	50.0	61.4	19,012	22.9
	PAYING AGENT FEES								
1000	IND/ECON DEV ISSUES	8420	2000	1000	1000	50.0	50.0		
-----			-----	-----	-----	-----	-----	-----	-----
1000	PAYING AGENT FEES		2000	1000	1000	50.0	50.0		
-----			-----	-----	-----	-----	-----	-----	-----
101850	DEBT SERVICE		194688	101850	92838	50.0	52.3	9,012	4.6
-----			-----	-----	-----	-----	-----	-----	-----
101850	EXPENDITURES		194688	101850	92838	50.0	52.3	9,012	4.6

CITY OF HATTIESBURG
EXPENDITURE REPORT
ALL FUNDS
6 Months Ending 03/31/16

....PROJECTED....
OVER/UNDER %

EXPENDITURES

023452 - 2007 TIF B&I-T/C GEN OBLIGA

CITY OF HATTIESBURG

EXPENDITURE REPORT

ALL FUNDS

6 Months Ending 03/31/16

THIS MONTH ACTUAL	OBJ/SUB	ANNUAL BUDGET	OPEN PO & CONTRACTS	YTD ACTUAL	REMAINING BALANCE	PERCENT PLAN ACTUAL	PROJECTED.... OVER/UNDER %
	OTHER SERVICES & CHARGE						
	PROP.TAX COLL. FEES .0 6830						
	PROP.TAX COLL. FEES.00 6831						
	BANK SERV/TRF FEE 6832						
-----		-----	-----	-----	-----	-----	-----
	OTHER SERVICES & CHA						
-----		-----	-----	-----	-----	-----	-----
	OTHER SERVICES & CHAR						
	BONDS REDEEMED						
	IND/ECON DEV ISSUES 8020	345000			345000	50.0	345,000- 100.0-
-----		-----	-----	-----	-----	-----	-----
	BONDS REDEEMED	345000			345000	50.0	345,000- 100.0-
	INTEREST ON BONDS						
	IND/ECON DEV ISSUES 8120	107689			107689	50.0	107,689- 100.0-
-----		-----	-----	-----	-----	-----	-----
	INTEREST ON BONDS	107689			107689	50.0	107,689- 100.0-
	PAYING AGENT FEES						
	IND/ECON DEV ISSUES 8420	5000			5000	50.0	5,000- 100.0-
-----		-----	-----	-----	-----	-----	-----
	PAYING AGENT FEES	5000			5000	50.0	5,000- 100.0-
-----		-----	-----	-----	-----	-----	-----
	DEBT SERVICE	457689			457689	50.0	457,689- 100.0-
-----		-----	-----	-----	-----	-----	-----
	EXPENDITURES	457689			457689	50.0	457,689- 100.0-

024452 - 2008 TIF B&I-L/C GEN OBLIGA

CITY OF HATTIESBURG

EXPENDITURE REPORT

ALL FUNDS

6 Months Ending 03/31/16

THIS MONTH ACTUAL	OBJ/SUB	ANNUAL BUDGET	OPEN PO & CONTRACTS	YTD ACTUAL	REMAINING BALANCE	PERCENT PLAN ACTUAL	PROJECTED.... OVER/UNDER	%
	OTHER SERVICES & CHARGE							
	PROP.TAX COLL. FEES .0 6830							
	PROP.TAX COLL. FEES.00 6831							
	BANK SERV/TRF FEE 6832							
-----		-----	-----	-----	-----	-----	-----	-----
	OTHER SERVICES & CHA							
-----		-----	-----	-----	-----	-----	-----	-----
	OTHER SERVICES & CHAR							
	BONDS REDEEMED							
40000	IND/ECON DEV ISSUES 8020	40000		40000		50.0 100.0	40,000	100.0
-----		-----	-----	-----	-----	-----	-----	-----
40000	BONDS REDEEMED	40000		40000		50.0 100.0	40,000	100.0
	INTEREST ON BONDS							
14800	IND/ECON DEV ISSUES 8120	14800		14800		50.0 100.0	14,800	100.0
-----		-----	-----	-----	-----	-----	-----	-----
14800	INTEREST ON BONDS	14800		14800		50.0 100.0	14,800	100.0
	PAYING AGENT FEES							
850	IND/ECON DEV ISSUES 8420	1000		850	150	50.0 85.0	700	70.0
-----		-----	-----	-----	-----	-----	-----	-----
850	PAYING AGENT FEES	1000		850	150	50.0 85.0	700	70.0
-----		-----	-----	-----	-----	-----	-----	-----
55650	DEBT SERVICE	55800		55650	150	50.0 99.7	55,500	99.4
-----		-----	-----	-----	-----	-----	-----	-----
55650	EXPENDITURES	55800		55650	150	50.0 99.7	55,500	99.4

025452 - 2011 TIF B&I-KOHL'S GEN OBLIGA

CITY OF HATTIESBURG

EXPENDITURE REPORT

ALL FUNDS

6 Months Ending 03/31/16

THIS MONTH ACTUAL	OBJ/SUB	ANNUAL BUDGET	OPEN PO & CONTRACTS	YTD ACTUAL	REMAINING BALANCE	PERCENT PLAN ACTUAL	PROJECTED.... OVER/UNDER %
	OTHER SERVICES & CHARGE						
	PROP.TAX COLL. FEES .0 6830						
	PROP.TAX COLL. FEES.00 6831						
	BANK SERV/TRF FEE 6832						
-----		-----	-----	-----	-----	-----	-----
	OTHER SERVICES & CHA						
-----		-----	-----	-----	-----	-----	-----
	OTHER SERVICES & CHAR						
	BONDS REDEEMED						
	IND/ECON DEV ISSUES 8020	65000			65000	50.0	65,000- 100.0-
-----		-----	-----	-----	-----	-----	-----
	BONDS REDEEMED	65000			65000	50.0	65,000- 100.0-
	INTEREST ON BONDS						
	IND/ECON DEV ISSUES 8120	22750		11375	11375	50.0 50.0	
-----		-----	-----	-----	-----	-----	-----
	INTEREST ON BONDS	22750		11375	11375	50.0 50.0	
	PAYING AGENT FEES						
	IND/ECON DEV ISSUES 8420	2000		1940	60	50.0 97.0	1,879 93.9
-----		-----	-----	-----	-----	-----	-----
	PAYING AGENT FEES	2000		1940	60	50.0 97.0	1,879 93.9
-----		-----	-----	-----	-----	-----	-----
	DEBT SERVICE	89750		13315	76435	50.0 14.8	63,119- 70.3-
-----		-----	-----	-----	-----	-----	-----
	EXPENDITURES	89750		13315	76435	50.0 14.8	63,119- 70.3-

027500 - TAX COLLECTOR'S-TRANSFERS

CITY OF HATTIESBURG

EXPENDITURE REPORT

ALL FUNDS

6 Months Ending 03/31/16

THIS MONTH ACTUAL	OBJ/SUB	ANNUAL BUDGET	OPEN PO & CONTRACTS	YTD ACTUAL	REMAINING BALANCE	PERCENT PLAN ACTUAL	PROJECTED.... OVER/UNDER %
TRANSFERS TO OTHER FUND							
3379637	T/T GENERAL FUND 9000 01			13194113	13194113-		26,388,225
	T/T GENERAL FD-C.C. FE 9000 01CC						
	T/T GENERAL FD-EXCESS 9000 01EB						
	T/T GENERAL FD-CHKG IN 9000 01CHK						
15368	T/T GENERAL FD-INT/PEN 9000 01IP			150934	150934-		301,868
193530	T/T PARKS & RECERATION 9000 02			753680	753680-		1,507,359
188725	T/T LIBRARY 9000 04			734997	734997-		1,469,994
	T/T 1999 TAX INCRE B&I 9000 12						
677329	T/T CITY B & I 9000 13			2637830	2637830-		5,275,659
3757641	T/T SCHOOL FUND 9000 14			14468928	14468928-		28,937,856
511548	T/T SCHOOL-1988 SCH.BO 9000 14SB			1977166	1977166-		3,954,332
291808	T/T POL/FIRE DIS./RELI 9000 18			1126671	1126671-		2,253,342
	T/T 2002 TIF B&I-SP 9000 20						
	T/T 2004 TIF B&I-HD 9000 21						
	T/T 2003 TIF B&I-CS 9000 22						
	T/T 2007 TIF B&I-TC 9000 23						
	T/T 2008 TIF B&I-LC 9000 24						
	T/T 2011 TIF B&I-TC KO 9000 25						
47917	T/T MASS TRANSIT OPER. 9000 73			186581	186581-		373,161
	T/T 2008 TIF CONSTR-LC 9000 90						
9063504	TRANSFERS TO OTHER F			35230900	35230900-		70,461,800
9063504	TRANSFERS			35230900	35230900-		70,461,800
9063504	EXPENDITURES			35230900	35230900-		70,461,800

039551 - AIRPORT IMPR.-AIRPORT DIV

CITY OF HATTIESBURG

EXPENDITURE REPORT

ALL FUNDS

6 Months Ending 03/31/16

THIS MONTH ACTUAL	OBJ/SUB	ANNUAL BUDGET	OPEN PO & CONTRACTS	YTD ACTUAL	REMAINING BALANCE	PERCENT PLAN ACTUAL	PROJECTED.... OVER/UNDER	%
SALARIES								
	REGULAR WAGES	4000						
	OVERTIME	4300						

SALARIES								
EMPLOYEE BENEFITS								
	STATE RETIREMENT	4600						
	F.I.C.A. TAXES	4700						
	HOSPITALIZATION INS.	4800						

EMPLOYEE BENEFITS								

PERSONAL SERVICES								
OPERATING SUPPLIES								
	GAS AND OIL	5250						
	MINOR EQUIPMENT	5460						
	OTHER OPERATING MATL/S	5590						

OPERATING SUPPLIES								
REPAIR & MAINTENANCE SP								
	PLUMBING SUPPLIES	5610						
	PAINT AND PAINTING SPL	5650						
	OTHER REPAIR/MAINT. SP	5990						

REPAIR & MAINTENANCE								

SUPPLIES AND EXPENSES								
PROFESSIONAL SERVICES								
	ENGINEERING	6015						
	LEGAL	6025						

PROFESSIONAL SERVICE								
REPR/MAINT-OUTSIDE LABO								
	BUILDING R&M	6350						
	STREETS & STRUCTURES R	6360						
	DISINFECT./EXTERMINATI	6394						
	OTHER REPAIRS AND MAIN	6399	32415		32415	50.0	32,415-	100.0-
	AUTOMOTIVE EQ. RENT	6415						
	OTHER RENT	6449						

REPR/MAINT-OUTSIDE L								
-----		32415			32415	50.0	32,415-	100.0-

OTHER SERVICES & CHAR								
-----		32415			32415	50.0	32,415-	100.0-
IMPROVEMENT OTHER THAN								
	STREETS & ROADWAYS	7230						
	STREET LIGHTING	7235						
	LIGHTING SYSTEM	7236						
	OTHER IMPROVEMENTS	7295						

AIRPORT SIGN	7295 01								
AIRPORT IMP-FAA	7295 02	2508767		2369031	139736	50.0	94.4	2,229,295	88.8
MDOT-MULTIMODAL	7295 06								
MISC.OTHER IMPROVEMEN	7295 99								
-----		-----	-----	-----	-----	-----	-----	-----	-----
OTHER IMPROVEMENTS		2508767		2369031	139736	50.0	94.4	2,229,295	88.8
-----		-----	-----	-----	-----	-----	-----	-----	-----
IMPROVEMENT OTHER TH		2508767		2369031	139736	50.0	94.4	2,229,295	88.8
MACHINERY AND EQUIPMENT									
DATA PROCESSING EQUIP.	7327								
AGRICULTURAL EQUIPMENT	7335								
COMMUNICATION EQUIPMEN	7355								
OTHER EQUIPMENT	7399								
-----		-----	-----	-----	-----	-----	-----	-----	-----
MACHINERY AND EQUIPM									
-----		-----	-----	-----	-----	-----	-----	-----	-----
CAPITAL OUTLAY		2508767		2369031	139736	50.0	94.4	2,229,295	88.8
-----		-----	-----	-----	-----	-----	-----	-----	-----
EXPENDITURES		2541182		2369031	172151	50.0	93.2	2,196,880	86.4

050602 - 2009 RFDG BONDS-ISSUE EXP

CITY OF HATTIESBURG

EXPENDITURE REPORT

ALL FUNDS

6 Months Ending 03/31/16

THIS MONTH ACTUAL	OBJ/SUB	ANNUAL BUDGET	OPEN PO & CONTRACTS	YTD ACTUAL	REMAINING BALANCE	PERCENT PLAN ACTUAL	PROJECTED.... OVER/UNDER %
	PROFESSIONAL SERVICES						
	CONSULTANT SERV/SURVEY 6020						
	LEGAL 6025						
	OTHER PROFESSIONAL SER 6049						
-----		-----	-----	-----	-----	-----	-----
	PROFESSIONAL SERVICE						
	INSURANCE						
	OTHER INSURANCE 6299						
-----		-----	-----	-----	-----	-----	-----
	INSURANCE						
-----		-----	-----	-----	-----	-----	-----
	OTHER SERVICES & CHAR						
	BONDS REDEEMED						
	GENERAL ISSUES 8000						
-----		-----	-----	-----	-----	-----	-----
	BONDS REDEEMED						
	INTEREST ON BONDS						
	GENERAL ISSUES 8100						
-----		-----	-----	-----	-----	-----	-----
	INTEREST ON BONDS						
	PAYING AGENT FEES						
	GENERAL ISSUES 8400						
-----		-----	-----	-----	-----	-----	-----
	PAYING AGENT FEES						
-----		-----	-----	-----	-----	-----	-----
	DEBT SERVICE						
-----		-----	-----	-----	-----	-----	-----
	EXPENDITURES						

18633	OTHER SERVICES & CHAR		1173400		170103	1003297	50.0	14.4	833,194-	71.0-
	LAND									
	LAND	7000	58960		46560	12400	50.0	78.9	34,160	57.9
	EASEMENTS	7010								
-----	LAND		58960	-----	46560	12400	50.0	78.9	34,160	57.9
	IMPROVEMENT OTHER THAN									
	BRIDGES	7210								
	34TH AVE PEDESTRIAN B	7210 01	48500			48500	50.0		48,500-	100.0-
-----	BRIDGES		48500	-----		48500	50.0		48,500-	100.0-
	DRAINS	7215								
	MOBILE ST (CDBG)	7215 14								
-----	DRAINS			-----						
	SIDEWALKS	7225								
	SIDEWALKS-NON SPECIFI	7225 01	180540			180540	50.0		180,540-	100.0-
	MDOT-WOODLEY, ROWAN SC	7225 02								
	LONG LEAF TRACE/KP SI	7225 03								
	HWY 49 SIDEWALKS	7225 04								
	MDOT-HAWKINS SCHL SID	7225 05	260980			260980	50.0		260,980-	100.0-
	MDOT-TUSCAN AVE SIDEW	7225 06	385929			385929	50.0		385,929-	100.0-
	MDOT-LLT DEPOT TO CHA	7225 07	697742			697742	50.0		697,742-	100.0-
	MDOT-J ED TURNER BIKE	7225 08	282000			282000	50.0		282,000-	100.0-
	GORDON CREEK PATHWAYS	7225 20								
	MAMIE STREET	7225 21								
-----	SIDEWALKS		1807191	-----		1807191	50.0		1,807,191-	100.0-
	STREETS & ROADWAYS	7230								
	UNETTA ST BRIDGE	7230 01	6000			6000	50.0		6,000-	100.0-
	INDUSTRIAL PARK ROADS	7230 02								
	WESTERN BELTWAY	7230 03	54000			54000	50.0		54,000-	100.0-
	NORTH-SOUTH CORRIDOR-	7230 04								
	RAILROAD CROSSING UPG	7230 05								
	BIKE LANES	7230 06	100000			100000	50.0		100,000-	100.0-
	MDIP-HBURG CLINIC ACC	7230 07	463868			463868	50.0		463,868-	100.0-
	MDOT-4TH ST PHASE I	7230 08								
	MDOT-4TH ST PHASE II	7230 09	1357641			1357641	50.0		1,357,641-	100.0-
	MDOT-FUTURE PROJECT	7230 10								
	E.4TH STREET	7230 11								
	LAKEVIEW BRIDGE NORTH	7230 21								
	LAKEVIEW BRIDGE SOUTH	7230 22								
	FORREST STREET BRIDGE	7230 24								
	CTRY.CLUB RD. INTERSE	7230 25								
	TATUM BLVD.IMPROVEMEN	7230 26								
	DOWNTOWN STREET IMPRO	7230 27								
	WEATHERSBY-S US HWY 9	7230 28								
	SHORT STREET IMPROVEM	7230 29								
	MAMIE ST RELOCATION	7230 34								
248436	MDOT-B'WAY,MOBILE TE	7230 39	946265		464727	481538	50.0	49.1	16,811-	1.7-
	MDOT-34TH AVE TE	7230 40	154960		107196	47764	50.0	69.1	59,432	38.3
	MCLEOD ST BRIDGE	7230 41								
	BROAD ST BRIDGE	7230 42								
	MDOT-MARTIN LUTHER KI	7230 43								
	HARDY WIDENING #1-MDO	7230 48								
	RAWLS SPGS LOOP RD	7230 50								
105917	MDOT-LLT-US 49 TO MAI	7230 51	1389871	1,015	862516	526340	50.0	62.0	335,161	24.1
	HARDY WIDENING #2-MDO	7230 52								

	ARRA-W PINE-B'WAY TO	7230	53						
	CORRIDOR/INTERSECT.IM	7230	75						
	CHAUVET SQUARE PROJEC	7230	81						
	OTHER STREET IMPR.	7230	99	250000		250000	50.0	250,000-	100.0-
-----		-----		-----	-----	-----	-----	-----	-----
354353	STREETS & ROADWAYS	4722605	1,015	1434439	3287151	50.0	30.3	1,853,726-	39.2-
	OTHER IMPROVEMENTS	7295							
	WARNING SIREN	7295	01						
	TRAF.SIGNAL UPGRADE-I	7295	28						
	TRAF.SIGNAL-SOUTHERN	7295	29						
180778	TRAF.SIGNAL-TATUM/BON	7295	41						
	TRAF.SIGNAL-BARTUR/B'	7295	54	235353	180778	54575	50.0	76.8	126,203
	TRAF.SIGNAL-USM/4TH S	7295	55						53.6
-----		-----		-----	-----	-----	-----	-----	-----
180778	OTHER IMPROVEMENTS	235353		180778	54575	50.0	76.8	126,203	53.6
-----		-----		-----	-----	-----	-----	-----	-----
535131	IMPROVEMENT OTHER TH	6813649	1,015	1615217	5197417	50.0	23.7	3,583,215-	52.5-
	MACHINERY AND EQUIPMENT								
	AGRICULTURAL EQUIPMENT	7335							
	CONSTRUCTION EQUIPMENT	7345							
-----		-----		-----	-----	-----	-----	-----	-----
	MACHINERY AND EQUIPM								
	VEHICLES								
	AUTOMOBILES	7400							
	PICK UP TRUCKS	7420							
	DUMP TRUCKS	7440							
	SPECIAL TRUCKS	7450							
-----		-----		-----	-----	-----	-----	-----	-----
	VEHICLES								
-----		-----		-----	-----	-----	-----	-----	-----
535131	CAPITAL OUTLAY	6872609	1,015	1661777	5209817	50.0	24.1	3,549,055-	51.6-
-----		-----		-----	-----	-----	-----	-----	-----
553764	EXPENDITURES	8046009	1,015	1831880	6213114	50.0	22.7	4,382,249-	54.4-

072460 - MUN.R&B FUND-CAPITAL LEASES

CITY OF HATTIESBURG

EXPENDITURE REPORT

ALL FUNDS

6 Months Ending 03/31/16

THIS MONTH ACTUAL		OBJ/SUB	ANNUAL BUDGET	OPEN PO & CONTRACTS	YTD ACTUAL	REMAINING BALANCE	PERCENT PLAN ACTUAL	PROJECTED.... OVER/UNDER	%
	CAPITAL LEASE PAYMENTS								
1220	TRACTOR LEASE '11	8512	75581		7270	68311	50.0 9.6	61,040-	80.7-
1000	BACKHOE LEASE '11	8514	39493		5967	33526	50.0 15.1	27,559-	69.7-
-----			-----	-----	-----	-----	-----	-----	-----
2221	CAPITAL LEASE PAYMEN		115074		13237	101837	50.0 11.5	88,599-	76.9-
	INTEREST ON CAPITAL LEA								
192	TRACTOR LEASE '11	8612	1395		1205	190	50.0 86.3	1,014	72.6
86	BACKHOE LEASE '11	8614	700		550	150	50.0 78.5	400	57.1
-----			-----	-----	-----	-----	-----	-----	-----
278	INTEREST ON CAPITAL		2095		1755	340	50.0 83.7	1,415	67.5
-----			-----	-----	-----	-----	-----	-----	-----
2499	DEBT SERVICE		117169		14991	102178	50.0 12.7	87,187-	74.4-
-----			-----	-----	-----	-----	-----	-----	-----
2499	EXPENDITURES		117169		14991	102178	50.0 12.7	87,187-	74.4-

072500 - MUN.ROAD&BRIDGE-TRANSFERS

CITY OF HATTIESBURG

EXPENDITURE REPORT

ALL FUNDS

6 Months Ending 03/31/16

THIS MONTH			ANNUAL	OPEN PO	YTD	REMAINING	PERCENT	PROJECTED....
ACTUAL	OBJ/SUB		BUDGET	& CONTRACTS	ACTUAL	BALANCE	PLAN ACTUAL	OVER/UNDER %
		TRANSFERS TO OTHER FUND						
		T/T GENERAL FUND 9000 01						
		T/T SPECIAL STREET 9000 08						
		T/T COMMUNITY DEVELOPM 9000 82						
-----		TRANSFERS TO OTHER F	-----	-----	-----	-----	-----	-----
-----		TRANSFERS	-----	-----	-----	-----	-----	-----
-----		EXPENDITURES	-----	-----	-----	-----	-----	-----

073570 - MASS TRANSIT-TRANSPORTATION

CITY OF HATTIESBURG
EXPENDITURE REPORT
ALL FUNDS

6 Months Ending 03/31/16

THIS MONTH ACTUAL	OBJ/SUB	ANNUAL BUDGET	OPEN PO & CONTRACTS	YTD ACTUAL	REMAINING BALANCE	PERCENT PLAN ACTUAL	PROJECTED.... OVER/UNDER	%
	SALARIES							
36450	REGULAR WAGES 4000	489315		219959	269356	50.0 44.9	49,397-	10.0-
	DISASTER RECOVERY WAGE 4010							
1868	OVERTIME 4300	40000		13361	26639	50.0 33.4	13,278-	33.1-
	DISASTER RECOVERY OVER 4310							
38318	SALARIES	529315		233321	295994	50.0 44.0	62,673-	11.8-
	EMPLOYEE BENEFITS							
6035	STATE RETIREMENT 4600	83370		36765	46605	50.0 44.0	9,840-	11.8-
2784	F.I.C.A. TAXES 4700	40500		17225	23275	50.0 42.5	6,050-	14.9-
7200	HOSPITALIZATION INS. 4800	102000		52434	49566	50.0 51.4	2,868	2.8
	UNEMPLOYMENT BENEFITS 4900	1500			1500	50.0	1,500-	100.0-
	WORKMAN'S COMPENSATION 4910	17020			17020	50.0	17,020-	100.0-
16019	EMPLOYEE BENEFITS	244390		106424	137966	50.0 43.5	31,542-	12.9-
54338	PERSONAL SERVICES	773705		339745	433960	50.0 43.9	94,214-	12.1-
	OFFICE SUPPLIES							
	PAPER 5003							
	PRINTED FORMS 5005							
207	OTHER EXPENDABLE OFF.S 5010	1500		1030	470	50.0 68.6	560	37.3
	MINOR OFFICE EQUIP/FUR 5020	3000		1129	1871	50.0 37.6	741-	24.7-
	SUBSCRIPTIONS,MAGS,MAP 5050							
	BOOKS 5070							
	COMPUTER SUPPLIES 5080	1500		189	1311	50.0 12.6	1,122-	74.8-
207	OFFICE SUPPLIES	6000		2348	3652	50.0 39.1	1,304-	21.7-
	OPERATING SUPPLIES							
	CLEANING/JANITORIAL SP 5100	1800			1800	50.0	1,800-	100.0-
	FOOD 5115							
	MEDICAL SUPPLIES 5120							
	CHEMICALS 5130	200			200	50.0	200-	100.0-
584	GAS AND OIL 5250	10000		1884	8116	50.0 18.8	6,232-	62.3-
	LUBRICANTS 5255	500		50	450	50.0 10.0	400-	80.0-
3418	DIESEL FUEL 5257	135000		29300	105700	50.0 21.7	76,400-	56.5-
	OTHER FUEL 5260							
	WEARING APPAREL 5355	2800			2800	50.0	2,800-	100.0-
	CONCRETE, CEMENT, ETC. 5405							
	SAND,CLAY,GRVL,FILL DI 5415							
	HAND TOOLS 5450	500			500	50.0	500-	100.0-
	MINOR EQUIPMENT 5460							
2749	OTHER OPERATING MATL/S 5590	3500	426	2969	105	50.0 84.8	2,437	69.6
6751	OPERATING SUPPLIES	154300	426	34204	119670	50.0 22.1	85,891-	55.6-
	REPAIR & MAINTENANCE SP							
	BUILDING MATERIALS & S 5600	1000		19	981	50.0 1.9	961-	96.1-
	ELECTRICAL SUPPLIES 5605	561		61	500	50.0 10.8	438-	78.0-
	PLUMBING SUPPLIES 5610	500		8	492	50.0 1.6	484-	96.8-
	PAINT AND PAINTING SPL 5650	500			500	50.0	500-	100.0-
	MTR VEHICLE REP. PTS/S 5700	1600		100	1500	50.0 6.2	1,399-	87.4-

1011	BUS EQUIP R&M-FIXED RO	6385 01	41749	10,129	12958	18662	50.0	31.0	15,832-	37.9-
482	BUS EQUIP R&M-PARATRA	6385 02	20000	7,592	2234	10175	50.0	11.1	15,532-	77.6-
	COMMUNICATION EQ. R&M	6390	5000		1950	3050	50.0	39.0	1,100-	22.0-
54	DISINFECT./EXTERMINATI	6394	250		108	142	50.0	43.2	34-	13.6-
45	SIGN PAINTING	6396	800		45	755	50.0	5.6	710-	88.7-
	TOW IN CHARGES	6398	900			900	50.0		900-	100.0-
	OTHER REPAIRS AND MAIN	6399								
1593	BUS EQUIPMENT R&M		68699	17,721	17294	33684	50.0	25.1	34,111-	49.6-
	RENTALS									
	CYLINDER RENT	6425	100			100	50.0		100-	100.0-
257	UNIFORM RENT	6430	3000		1427	1573	50.0	47.5	146-	4.8-
26	OTHER RENT	6449	500		138	362	50.0	27.6	224-	44.8-
283	RENTALS		3600		1565	2035	50.0	43.4	470-	13.0-
	OTHER SERVICES & CHARGE									
86	PROP.TAX COLL. FEES .0	6830	1000		426	574	50.0	42.6	148-	14.8-
263	PROP.TAX COLL. FEES.00	6831	1500		1162	338	50.0	77.4	824	54.9
	DUES AND MEMBERSHIPS	6840	500		300	200	50.0	60.0	100	20.0
	REGISTRATION FEE/TUITI	6845	1000			1000	50.0		1,000-	100.0-
	LAUNDRY	6850								
10119	JARC-OPERATIONS	6868	397964		42014	355950	50.0	10.5	313,936-	78.8-
	ARRA-OPERATIONS	6869								
	SERVICES NOT SPECIFIED	6999	1500		145	1355	50.0	9.6	1,209-	80.6-
10468	OTHER SERVICES & CHA		403464		44047	359417	50.0	10.9	315,369-	78.1-
14740	OTHER SERVICES & CHAR		611588	19,281	126489	465819	50.0	20.6	358,610-	58.6-
	BUILDING/BLD IMPROVEMEN									
	BUILDINGS	7100								
	BUS SHELTERS	7100 24	68500			68500	50.0		68,500-	100.0-
	BUILDINGS		68500			68500	50.0		68,500-	100.0-
	BUILDING/BLD IMPROVE		68500			68500	50.0		68,500-	100.0-
	IMPROVEMENT OTHER THAN									
	OTHER IMPROVEMENTS	7295								
	ARRA DEPOT INFO KIOSK	7295 53								
	ARRA IMPROVEMENTS	7295 99								
	OTHER IMPROVEMENTS									
	IMPROVEMENT OTHER TH									
	MACHINERY AND EQUIPMENT									
	OFFICE FURN/EQUIP.	7325								
	DATA PROCESSING EQUIP.	7327								
	ARRA-DP EQUIP/SOFTWARE	7328								
	AGRICULTURAL EQUIPMENT	7335								
	COMMUNICATION EQUIPMEN	7355	13000		8675	4325	50.0	66.7	4,349	33.4
	ARRA-COMMUNICATION EQU	7356								
	ARRA-GPS EQUIPMENT	7357								
	MAJOR EQUIP. IMPROVEME	7390								
	OTHER EQUIPMENT	7399								
	MACHINERY AND EQUIPM		13000		8675	4325	50.0	66.7	4,349	33.4
	VEHICLES									
	AUTOMOBILES	7400	50000			50000	50.0		50,000-	100.0-
	BUSES	7410	335918			335918	50.0		335,918-	100.0-

	ARRA-TROLLEYS	7415							
	SPECIAL TRUCKS	7450							
-----			-----	-----	-----	-----	-----	-----	-----
	VEHICLES		385918			385918	50.0		385,918- 100.0-
-----			-----	-----	-----	-----	-----	-----	-----
	CAPITAL OUTLAY		467418		8675	458743	50.0	1.8	450,068- 96.2-
-----			-----	-----	-----	-----	-----	-----	-----
77395	EXPENDITURES		2070172	26,281	539513	1504379	50.0	26.0	991,146- 47.8-

CITY OF HATTIESBURG

EXPENDITURE REPORT

ALL FUNDS

6 Months Ending 03/31/16

THIS MONTH			ANNUAL	OPEN PO	YTD	REMAINING	PERCENT	...PROJECTED...		
ACTUAL		OBJ/SUB	BUDGET	& CONTRACTS	ACTUAL	BALANCE	PLAN	ACTUAL	OVER/UNDER	%
	OPERATING SUPPLIES									
	ASPHALT & ASPHALT PROD	5400								
	OPERATING SUPPLIES									
	SUPPLIES AND EXPENSES									
	PROFESSIONAL SERVICES									
13575	ENGINEERING	6015	197935		29234	168701	50.0	14.7	139,467-	70.4-
	LEGAL	6025	10065		10064	1	50.0	99.9	10,062	99.9
	OTHER PROFESSIONAL SER	6049								
13575	PROFESSIONAL SERVICE		208000		39299	168701	50.0	18.8	129,402-	62.2-
	REPR/MAINT-OUTSIDE LABO									
	STREETS & STRUCTURES R	6360								
	REPR/MAINT-OUTSIDE L									
	OTHER SERVICES & CHARGE									
18000	BANK SERV/TRF FEE	6832			86	86-			171	
	SERVICES NOT SPECIFIED	6999	1000000		248747	751253	50.0	24.8	502,506-	50.2-
18000	OTHER SERVICES & CHA		1000000		248833	751167	50.0	24.8	502,333-	50.2-
31575	OTHER SERVICES & CHAR		1208000		288132	919868	50.0	23.8	631,736-	52.2-
	LAND									
	LAND	7000								
	EASEMENTS	7010								
	LAND									
	IMPROVEMENT OTHER THAN									
	FENCES/RAILINGS	7212								
	SEWERS	7220								
	SEWER PHASE III	7220 01								
	IRENE CHAPEL-HATTIE A	7220 02								
	IND.PARK WTR/SWR IMPR	7220 03								
	MISC.SEWER SYSTEMS IM	7220 04								
	SHADOWOOD	7220 05								
	WOODHAVEN	7220 06								
	RICHBURG HILL TO I/59	7220 07								
	HWY 49 S	7220 08								
	W.HILLS GOLF CRSE SWR	7220 09								
	PCS WTR/SWR LINES	7220 10								
	S.LAGOON IMPROVEMENTS	7220 11								
	COUNTRY CLUB SEWER	7220 13								
	HYBRID PLASTICS PROJ(	7220 14								
	PALMER'S SWR-SRF-LOAN	7220 15								
	CENTRAL SCHL RD	7220 16								
	JAMES/HWY49 SRF LOAN#	7220 18								
	I-59/JERVIS MIMS	7220 19								
	DIXIE PINE-SRF LOAN #	7220 20								

	USM PUMP STATION	7220 21								
	N.LAGOON EXPANSION	7220 26								
	S.LAGOON REPAIRS	7220 27								
	HWY 11 SOUTH SEWER	7220 29								
	USA YEAST	7220 37								
	S2-W 592 SWR W OF RAI	7220 38								
	S3-E 592 SWR E OF RAI	7220 39								
	CDBG-WIS PAK	7220 46								
	LAGOON AERATORS-ARRA	7220 47								
	RAILROAD BORE	7220 48								
	SEWER PHASE II	7220 50								
	CDBG-USA YEAST	7220 51								
	SEWER PHASE IV	7220 53								
199192	PROGRAMMED SEWER PROJ	7220 99	1000000		315897	684103	50.0	31.5	368,206-	36.8-
199192	SEWERS		1000000		315897	684103	50.0	31.5	368,206-	36.8-
	STREETS & ROADWAYS	7230								
	1995 W&S-PAVING	7230 01								
	STREETS & ROADWAYS									
	WATER SYSTEMS	7245								
	JAMES ST WTR PLT	7245 02								
	HWY 98 WEST WTR.IMPR.	7245 03								
	HWY 98 ELEVATED WTR T	7245 04								
	WESTERN CONTAINER FIR	7245 06								
	RICHBURG HILL TO I/59	7245 07								
	RICHBURG HILL WTR.LIN	7245 14								
	RICHBURG HILL BOOSTER	7245 17								
	COUNTRY CLUB WATER	7245 18								
	RICHBURG ELEVATED TAN	7245 19								
	RAULSTON RD WATER	7245 20								
	BLC MUN.AIRPORT	7245 21								
	JMT IND.DR/JAMES ST	7245 22								
	TATUM BLVD/HWY 11	7245 23								
	HATTIE WATER MAIN.	7245 25								
	CDBG-WIS PAK	7245 46								
	2015 WATER IMPROVEMEN	7245 54								
	PROGRAMMED WATER PROJ	7245 99	1000000	96,000	126525	777475	50.0	12.6	746,950-	74.6-
	WATER SYSTEMS		1000000	96,000	126525	777475	50.0	12.6	746,950-	74.6-
	OTHER IMPROVEMENTS	7295								
	SCS PROJECT MATCH	7295 20								
	NRCS EROSION CONTROL	7295 21								
	TURTLECREEK-STORM DRA	7295 26								
	TURTLECREEK-WATER/SEW	7295 27								
42404	TANK PAINTING/MAINT	7295 98	400000		42404	357596	50.0	10.6	315,192-	78.7-
42404	OTHER IMPROVEMENTS		400000		42404	357596	50.0	10.6	315,192-	78.7-
241596	IMPROVEMENT OTHER TH		2400000	96,000	484826	1819174	50.0	20.2	1,430,348-	59.5-
	MACHINERY AND EQUIPMENT									
	OFFICE FURN/EQUIP.	7325								
	PIPE	7370								
	OTHER EQUIPMENT	7399								
	MACHINERY AND EQUIPM									
241596	CAPITAL OUTLAY		2400000	96,000	484826	1819174	50.0	20.2	1,430,348-	59.5-

273171	EXPENDITURES	3608000	96,000	772957	2739043	50.0	21.4	2,062,085-	57.1-
--------	--------------	---------	--------	--------	---------	------	------	------------	-------

077650 - COMMUNITY CTR-ADMIN/GENERAL

CITY OF HATTIESBURG
EXPENDITURE REPORT
ALL FUNDS

6 Months Ending 03/31/16

THIS MONTH ACTUAL	OBJ/SUB	ANNUAL BUDGET	OPEN PO & CONTRACTS	YTD ACTUAL	REMAINING BALANCE	PERCENT PLAN	PERCENT ACTUAL	PROJECTED.... OVER/UNDER	%
	SALARIES								
25879	REGULAR WAGES 4000	355450		170096	185354	50.0	47.8	15,258-	4.2-
	DISASTER RECOVERY WAGE 4010								
370	OVERTIME 4300	13000		3677	9323	50.0	28.2	5,646-	43.4-
	DISASTER RECOVERY OVER 4310								
26249	SALARIES	368450		173773	194677	50.0	47.1	20,903-	5.6-
	EMPLOYEE BENEFITS								
4134	STATE RETIREMENT 4600	58030		27369	30661	50.0	47.1	3,292-	5.6-
1992	F.I.C.A. TAXES 4700	28190		13229	14961	50.0	46.9	1,732-	6.1-
5850	HOSPITALIZATION INS. 4800	84000		39556	44444	50.0	47.0	4,887-	5.8-
	UNEMPLOYMENT BENEFITS 4900	2000			2000	50.0		2,000-	100.0-
	WORKMAN'S COMPENSATION 4910	12610			12610	50.0		12,610-	100.0-
11976	EMPLOYEE BENEFITS	184830		80154	104676	50.0	43.3	24,522-	13.2-
38225	PERSONAL SERVICES	553280		253926	299354	50.0	45.8	45,428-	8.2-
	OFFICE SUPPLIES								
	PAPER 5003								
	PRINTED FORMS 5005								
193	OTHER EXPENDABLE OFF.S 5010	1000	182	500	318	50.0	50.0		
	MINOR OFFICE EQUIP/FUR 5020	1000	150	187	663	50.0	18.7	625-	62.5-
	PHOTO SUPPLIES 5040								
	SUBSCRIPTIONS,MAGS,MAP 5050								
	BOOKS 5070								
193	OFFICE SUPPLIES	2000	332	687	981	50.0	34.3	626-	31.3-
	OPERATING SUPPLIES								
1134	CLEANING/JANITORIAL SP 5100	10000		3589	6411	50.0	35.8	2,821-	28.2-
	HOUSEHOLD SUPPLIES 5110								
	FOOD 5115								
	MEDICAL SUPPLIES 5120	250			250	50.0		250-	100.0-
	CHEMICALS 5130								
210	GAS AND OIL 5250	9000		1545	7455	50.0	17.1	5,910-	65.6-
	WEARING APPAREL 5355	500			500	50.0		500-	100.0-
	HORT./LANDSCAPING SPLY 5440	2800		1020	1780	50.0	36.4	760-	27.1-
	HAND TOOLS 5450								
	MINOR EQUIPMENT 5460	12500		785	11715	50.0	6.2	10,930-	87.4-
	MDSE FOR RESALE 5520								
	OTHER OPERATING MATL/S 5590	13000		521	12479	50.0	4.0	11,958-	91.9-
1344	OPERATING SUPPLIES	48050		7460	40590	50.0	15.5	33,130-	68.9-
	REPAIR & MAINTENANCE SP								
3069	BUILDING MATERIALS & S 5600	4500		3276	1224	50.0	72.8	2,052	45.6
	ELECTRICAL SUPPLIES 5605	4873	547	2702	1624	50.0	55.4	530	10.8
	PLUMBING SUPPLIES 5610	2000		241	1759	50.0	12.0	1,517-	75.8-
	PAINT AND PAINTING SPL 5650	2000	691		1309	50.0		2,000-	100.0-
30	MTR VEHICLE REP. PTS/S 5700	2000		120	1880	50.0	6.0	1,760-	88.0-
	OTHER REPAIR/MAINT. SP 5990	1000		374	626	50.0	37.4	252-	25.2-

3099	REPAIR & MAINTENANCE		16373	1,238	6713	8422	50.0	41.0	2,947-	17.9-
4636	SUPPLIES AND EXPENSES		66423	1,570	14859	49994	50.0	22.3	36,705-	55.2-
	PROFESSIONAL SERVICES									
	ENTERTAINMENT	6033								
125	OTHER PROFESSIONAL SER	6049	8131	720	2022	5389	50.0	24.8	4,087-	50.2-
125	PROFESSIONAL SERVICE		8131	720	2022	5389	50.0	24.8	4,087-	50.2-
	COMMUNICATIONS									
50	TELEPHONE AND TELEGRAP	6060	1000		298	702	50.0	29.8	403-	40.3-
	POSTAGE	6070								
50	COMMUNICATIONS		1000		298	702	50.0	29.8	403-	40.3-
	TRANSPORTATION									
	TRAVEL EXPENSE	6110								
	FREIGHT	6120								
	TRANSPORTATION									
	ADVERTISING									
	ADVERTISING	6150								
	ADVERTISING									
	PRINTING AND BINDING									
	PRINTING	6200								
	FILM PROCESSING	6240								
	PRINTING AND BINDING									
	INSURANCE									
	BOILER MACHINERY	6260								
	AUTOMOBILE INSURANCE	6265								
	INSURANCE									
	UTILITIES									
1397	GAS	6300	15000		5934	9066	50.0	39.5	3,132-	20.8-
3769	ELECTRICITY	6305	92000		36419	55581	50.0	39.5	19,162-	20.8-
5166	UTILITIES		107000		42354	64646	50.0	39.5	22,292-	20.8-
	REPR/MAINT-OUTSIDE LABO									
	BUILDING R&M	6350	16000	4,992	3617	7391	50.0	22.6	8,766-	54.7-
	ELECTRICAL R&M	6355								
	PLUMBING EQUIPMENT R&M	6357	1250		428	822	50.0	34.2	394-	31.5-
	OFFICE EQUIPMENT R&M	6365								
	HOUSEHOLD EQUIPMENT R&	6370	10000		1114	8886	50.0	11.1	7,771-	77.7-
909	FIXED EQUIPMENT R&M	6380	18250	250	2187	15813	50.0	11.9	13,876-	76.0-
	MINOR EQUIPMENT R&M	6382	600			600	50.0		600-	100.0-
230	MOTOR VEHICLE EQ. R&M	6384	1750		230	1520	50.0	13.1	1,290-	73.7-
	CLEANING AND PAINTING	6392	14000		7200	6800	50.0	51.4	400	2.8
402	DISINFECT./EXTERMINATI	6394	2500		719	1781	50.0	28.7	1,062-	42.4-
	TOW IN CHARGES	6398	250			250	50.0		250-	100.0-
465	OTHER REPAIRS AND MAIN	6399	3900	1,635	2147	118	50.0	55.0	393	10.0
2006	REPR/MAINT-OUTSIDE L		68500	6,877	17642	43981	50.0	25.7	33,216-	48.4-
	RENTALS									
	OFFICE EQUIPMENT RENT	6410								
	CYLINDER RENT	6425								
363	UNIFORM RENT	6430	3000		1230	1770	50.0	41.0	540-	18.0-
	MOP-MAT-RAG RENT	6435								
	OTHER RENT	6449	1100			1100	50.0		1,100-	100.0-

363	RENTALS	4100		1230	2870	50.0	30.0	1,640-	40.0-
	OTHER SERVICES & CHARGE								
	BANK SERV/TRF FEE 6832								
	DUES AND MEMBERSHIPS 6840								
	REGISTRATION FEE/TUITI 6845	1000			1000	50.0		1,000-	100.0-
	PAYMENTS-TOURING EVENT 6997								
	SPECIAL EVENTS EXPENDI 6998								
434	SERVICES NOT SPECIFIED 6999	3000		1062	1938	50.0	35.4	876-	29.2-
434	OTHER SERVICES & CHA	4000		1062	2938	50.0	26.5	1,876-	46.9-
8144	OTHER SERVICES & CHAR	192731	7,597	64608	120526	50.0	33.5	63,515-	32.9-
	BUILDING/BLD IMPROVEMEN								
	BUILDING IMPROVEMENTS 7150								
	REC.CENTER (OLD YMCA) 7150 10								
	CULTURAL CTR 7150 14								
	JDS COMM CTR 7150 19	395329	436	195593	199300	50.0	49.4	4,143-	1.0-
	SIGLER CENTER 7150 20								
	CE ROY/5TH ST 7150 21	5000			5000	50.0		5,000-	100.0-
	BUILDING IMPROVEMEN	400329	436	195593	204300	50.0	48.8	9,143-	2.2-
	BUILDING/BLD IMPROVE	400329	436	195593	204300	50.0	48.8	9,143-	2.2-
	IMPROVEMENT OTHER THAN								
	OTHER IMPROVEMENTS 7295								
	IMPROVEMENT OTHER TH								
	MACHINERY AND EQUIPMENT								
	HOUSEHOLD FURN/EQUIP. 7320								
	OFFICE FURN/EQUIP. 7325								
	COMMUNICATION EQUIPMEN 7355								
	OTHER EQUIPMENT 7399								
	MACHINERY AND EQUIPM								
	VEHICLES								
	AUTOMOBILES 7400								
	PICK UP TRUCKS 7420								
	VEHICLES								
	CAPITAL OUTLAY	400329	436	195593	204300	50.0	48.8	9,143-	2.2-
51005	EXPENDITURES	1212763	9,603	528987	674174	50.0	43.6	154,789-	12.7-

078500 - '09 WTR METER PROJ-TRANSFERS

CITY OF HATTIESBURG

EXPENDITURE REPORT

ALL FUNDS

6 Months Ending 03/31/16

THIS MONTH ACTUAL	OBJ/SUB	ANNUAL BUDGET	OPEN PO & CONTRACTS	YTD ACTUAL	REMAINING BALANCE	PERCENT PLAN ACTUAL	PROJECTED.... OVER/UNDER %
	TRANSFERS TO OTHER FUND						
	T/T WATER & SEWER B&I 9000 10						
-----		-----	-----	-----	-----	-----	-----
	TRANSFERS TO OTHER F						
-----		-----	-----	-----	-----	-----	-----
	TRANSFERS						
-----		-----	-----	-----	-----	-----	-----
	EXPENDITURES						

078635 - '09 WATER METER PROJ-CIP

CITY OF HATTIESBURG

EXPENDITURE REPORT

ALL FUNDS

6 Months Ending 03/31/16

THIS MONTH ACTUAL	OBJ/SUB	ANNUAL BUDGET	OPEN PO & CONTRACTS	YTD ACTUAL	REMAINING BALANCE	PERCENT PLAN ACTUAL	PROJECTED.... OVER/UNDER	%
	OPERATING SUPPLIES							
	ASPHALT & ASPHALT PROD 5400							
	CONCRETE, CEMENT, ETC. 5405							
	BRICK, STONE, MORTAR, ETC 5410							
	DRAINAGE PIPE & CULVER 5420							
	OTHER OPERATING MATL/S 5590							
-----		-----	-----	-----	-----	-----	-----	-----
	OPERATING SUPPLIES							
-----		-----	-----	-----	-----	-----	-----	-----
	SUPPLIES AND EXPENSES							
	PROFESSIONAL SERVICES							
	ENGINEERING 6015							
	CONSULTANT SERV/SURVEY 6020							
	LEGAL 6025							
	OTHER PROFESSIONAL SER 6049							
-----		-----	-----	-----	-----	-----	-----	-----
	PROFESSIONAL SERVICE							
-----		-----	-----	-----	-----	-----	-----	-----
	OTHER SERVICES & CHAR							
	BUILDING/BLD IMPROVEMEN							
	BUILDING IMPROVEMENTS 7150							
	FUTURE PROJECT 7150 18							
-----		-----	-----	-----	-----	-----	-----	-----
	BUILDING IMPROVEMEN							
-----		-----	-----	-----	-----	-----	-----	-----
	BUILDING/BLD IMPROVE							
	MACHINERY AND EQUIPMENT							
	WATER UTILITY SOFTWARE 7329							
	HYDRANTS & METERS 7365							
-----		-----	-----	-----	-----	-----	-----	-----
	MACHINERY AND EQUIPM							
-----		-----	-----	-----	-----	-----	-----	-----
	CAPITAL OUTLAY							
-----		-----	-----	-----	-----	-----	-----	-----
	EXPENDITURES							

082285 - CDBG-ENTITLEMENTS

CITY OF HATTIESBURG
EXPENDITURE REPORT
ALL FUNDS

6 Months Ending 03/31/16

THIS MONTH ACTUAL	OBJ/SUB	ANNUAL BUDGET	OPEN PO & CONTRACTS	YTD ACTUAL	REMAINING BALANCE	PERCENT PLAN	PERCENT ACTUAL	PROJECTED.... OVER/UNDER	%
11434	SALARIES REGULAR WAGES OVERTIME	4000 4300		116628 73311	43317	50.0	62.8	29,994	25.7
11434	SALARIES			116628	43317	50.0	62.8	29,994	25.7
1801	EMPLOYEE BENEFITS STATE RETIREMENT	4600		18374	6828	50.0	62.8	4,717	25.6
853	F.I.C.A. TAXES	4700		8924	3446	50.0	61.3	2,032	22.7
1893	HOSPITALIZATION INS. UNEMPLOYMENT BENEFITS WORKMAN'S COMPENSATION	4800 4900 4910		21600 13206 2500	8394 2500	50.0	61.1	4,812 2,500-	22.2 100.0-
4547	EMPLOYEE BENEFITS			51398	21167	50.0	58.8	9,064	17.6
15981	PERSONAL SERVICES			168026	64484	50.0	61.6	39,058	23.2
319	OFFICE SUPPLIES PAPER PRINTED FORMS OTHER EXPENDABLE OFF.S MINOR OFFICE EQUIP/FUR PHOTO SUPPLIES SUBSCRIPTIONS,MAGS,MAP BOOKS COMPUTER SUPPLIES	5003 5005 5010 5020 5040 5050 5070 5080		700 84 319 338 500	297 1246 500	50.0 50.0	45.5 16.9	61- 1,324- 500-	8.7- 66.2- 100.0-
319	OFFICE SUPPLIES OPERATING SUPPLIES FOOD			3200 500 5115	2043	50.0	20.5	1,886-	58.9-
22	GAS AND OIL LUBRICANTS MINOR EQUIPMENT OTHER OPERATING MATL/S OTHER OPER.MATLS-FULL OTHER OPER.MATLS-EMER	5250 5255 5460 5590 5591 5592		2500 850 300 109	2061 850 191	50.0 50.0	17.5 36.3	1,621- 850- 81-	64.8- 100.0- 27.0-
22	OPERATING SUPPLIES REPAIR & MAINTENANCE SP BUILDING MATERIALS & S PAINT AND PAINTING SPL MTR VEHICLE REP. PTS/S MINOR COMPUTER EQUIP.	5600 5650 5700 5800		3650 550	3101 550	50.0	15.0	2,552- 550-	69.9- 100.0-
341	REPAIR & MAINTENANCE SUPPLIES AND EXPENSES			550 7400	550 5694	50.0		550- 4,988-	100.0- 67.4-
	PROFESSIONAL SERVICES AUDITING AND ACCOUNTIN DEMO/RELATED SER 2008- DEMOLITION-TARGET ARE	6010 6013 6013 01		49275	49275	50.0		49,275-	100.0-

ASBESTOS REMOVAL-TARG 6013 02
 LOT CLEARING-TARGET A 6013 03

-----	DEMO/RELATED SER 20	49275	-----	-----	-----	-----	-----	-----	-----
	CONSULTANT SERV/SURVEY 6020				49275	50.0		49,275-	100.0-
	OTHER PROFESSIONAL SER 6049								
	COMM.HOUSING DEV. ORG 6049 03	32019			32019	50.0		32,019-	100.0-
	DOWNTOWN LIGHTING 6049 04								
	RECORDING FEES 6049 06	1600		12	1588	50.0	.7	1,576-	98.5-
	ADP LOAN PROGRAM 6049 07								
	ENVIRONMENTAL STUDY 6049 08	1000			1000	50.0		1,000-	100.0-
	CAPITAL IMPROVEMENT P 6049 09								
	PUB.SERV.GRANT EXPENS 6049 10	15000		1413	13587	50.0	9.4	12,174-	81.1-
	NEIGHBORHOOD GRANT EX 6049 11								
	ENGR-DRAINAGE CDBG 6049 12								
	DEMOLITION 1999-2007 6049 13								
	FACADE IMPR.PROGRAM 6049 14	37000			37000	50.0		37,000-	100.0-
	PLANNING 6049 15								
	HABITAT PROGRAM 6049 16	30000			30000	50.0		30,000-	100.0-
	PRVO EXPENDITURE 6049 17								
	EATON SCHOOL 6049 18								
	HOME BUYERS' EDUCATIO 6049 19								
	EARLY WARNING ALERT P 6049 20	700			700	50.0		700-	100.0-
	RELOCATION 6049 21	2000	267		1733	50.0		2,000-	100.0-
	LEAD TESTING/ABATEMEN 6049 22	12000		1756	10244	50.0	14.6	8,487-	70.7-
	ASBESTOS TESTING/ABAT 6049 23	2000			2000	50.0		2,000-	100.0-
749	OTHER 6049 99	31000		1707	29293	50.0	5.5	27,586-	88.9-
-----	-----	-----	-----	-----	-----	-----	-----	-----	-----
749	OTHER PROFESSIONAL	164319	267	4887	159165	50.0	2.9	154,545-	94.0-
-----	-----	-----	-----	-----	-----	-----	-----	-----	-----
749	PROFESSIONAL SERVICE	213594	267	4887	208440	50.0	2.2	203,820-	95.4-
	COMMUNICATIONS								
33	TELEPHONE AND TELEGRAP 6060	450		196	254	50.0	43.5	57-	12.6-
-----	-----	-----	-----	-----	-----	-----	-----	-----	-----
33	COMMUNICATIONS	450		196	254	50.0	43.5	57-	12.6-
	TRANSPORTATION								
576	TRAVEL EXPENSE 6110	5000	922	800	3279	50.0	16.0	3,400-	68.0-
	MESSENGER/EXPRESS SERV 6130	100			100	50.0		100-	100.0-
-----	-----	-----	-----	-----	-----	-----	-----	-----	-----
576	TRANSPORTATION	5100	922	800	3379	50.0	15.6	3,500-	68.6-
	ADVERTISING								
	ADVERTISING 6150	700			700	50.0		700-	100.0-
-----	-----	-----	-----	-----	-----	-----	-----	-----	-----
	ADVERTISING	700			700	50.0		700-	100.0-
	PRINTING AND BINDING								
	PRINTING-GRANT RELATED 6202								
	FILM PROCESSING 6240								
-----	-----	-----	-----	-----	-----	-----	-----	-----	-----
	PRINTING AND BINDING								
	REPR/MAINT-OUTSIDE LABO								
33	OFFICE EQUIPMENT R&M 6365			65	1485	50.0	4.1	1,420-	91.6-
-----	-----	-----	-----	-----	-----	-----	-----	-----	-----
33	MOTOR VEHICLE EQ. R&M 6384	1550		65	1485	50.0	4.1	1,420-	91.6-
-----	-----	-----	-----	-----	-----	-----	-----	-----	-----
	REPR/MAINT-OUTSIDE L	1550							
	RENTALS								
187	OFFICE EQUIPMENT RENT 6410	3000		1494	1506	50.0	49.8	12-	.4-
	OTHER RENT 6449								
-----	-----	-----	-----	-----	-----	-----	-----	-----	-----
187	RENTALS	3000		1494	1506	50.0	49.8	12-	.4-

	OTHER SERVICES & CHARGE									
499	EXHIBITIONS & PROMOTIO	6500								
	DISABILITY AWARENESS	6500 02	725	150	499	76	50.0	68.8	273	37.6
499	EXHIBITIONS & PROMO		725	150	499	76	50.0	68.8	273	37.6
50	BANK SERV/TRF FEE	6832								
75	DUES AND MEMBERSHIPS	6840	1000		250	750	50.0	25.0	499-	49.9-
	REGISTRATION FEE/TUITI	6845	1700		765	935	50.0	45.0	170-	10.0-
	SERVICES NOT SPECIFIED	6999	1570			1570	50.0		1,570-	100.0-
624	OTHER SERVICES & CHA		4995	150	1514	3331	50.0	30.3	1,967-	39.3-
2202	OTHER SERVICES & CHAR		229389	1,339	8956	219094	50.0	3.9	211,476-	92.1-
	IMPROVEMENT OTHER THAN									
	DRAINS	7215								
	FACILITIES IMPROVEMEN	7215 01								
	ARLEDGE STREET	7215 06								
	E TIPTON DRAINAGE PRO	7215 16								
	HALL-ALCORN	7215 18								
	EAST CENTRAL	7215 19								
	WALNUT STREET	7215 20								
	HALL AVENUE PHASE III	7215 21								
	MOBILE/BOUIE - PHASE	7215 22								
	KATIE/J HALL - PHASE	7215 23								
	EAST CENTRAL - PHASE	7215 24								
	WALNUT STREET - PHASE	7215 25								
	OLD AIRPORT RD	7215 32								
	DIXIE PINE	7215 33								
	CELESTE PLACE	7215 34								
	OTHER DRAINAGE PROJEC	7215 99								
	DRAINS									
	SEWERS	7220								
	ARRA SIDEWALKS (WOODLE	7225								
	STREETS & ROADWAYS	7230								
	TUSCAN AVENUE TO BERN	7230 35								
	OTHER STREET IMPR.	7230 99								
	STREETS & ROADWAYS									
63950	CDBG/HOME HOUSING	7254								
9200	CDBG FULL REHAB	7254 01	373000		119475	253525	50.0	32.0	134,050-	35.9-
30650	CDBG HOUSING REPR	7254 02	50000		15345	34655	50.0	30.6	19,310-	38.6-
	HOME FULL REHAB	7254 03	238984		138477	100507	50.0	57.9	37,970	15.8
	HOME DOWNPAYMENT ASST	7254 04	66000		9000	57000	50.0	13.6	48,000-	72.7-
	AFFORDABLE HOUSING	7254 05								
	HOME REVOLVING LOANS	7254 06								
	WORLD CHANGERS	7254 07								
	ADOPT A HOME	7254 08								
	RECONSTRUCTION	7254 09								
	RECONSTRUCTN/SALV.ARM	7254 10								
	BLUE ROOFS	7254 11								
	EATON SCHOOL	7254 12								
	MICROENTERPRISE PROGR	7254 13	30000			30000	50.0		30,000-	100.0-
103800	CDBG/HOME HOUSING		757984		282297	475687	50.0	37.2	193,390-	25.5-
	CDBG-ENTITLEMT ASSISTA	7285								
	HOME ENTITLEMT ASSISTA	7286								
	TENANT BASED RENTAL A	7286 01								

-----	HOME ENTITLEMT ASSI	-----	-----	-----	-----	-----	-----	-----
	MDA AM DREAM D/P (ADDI 7287							
	OTHER IMPROVEMENTS 7295	402665			402665	50.0		402,665- 100.0-
-----		-----	-----	-----	-----	-----	-----	-----
103800	IMPROVEMENT OTHER TH	1160649		282297	878352	50.0	24.3	596,055- 51.3-
	MACHINERY AND EQUIPMENT							
	OFFICE FURN/EQUIP. 7325	1000			1000	50.0		1,000- 100.0-
	DATA PROCESSING EQUIP. 7327							
-----		-----	-----	-----	-----	-----	-----	-----
	MACHINERY AND EQUIPM	1000			1000	50.0		1,000- 100.0-
	VEHICLES							
	AUTOMOBILES 7400							
	PICK UP TRUCKS 7420							
-----		-----	-----	-----	-----	-----	-----	-----
	VEHICLES							
-----		-----	-----	-----	-----	-----	-----	-----
103800	CAPITAL OUTLAY	1161649		282297	879352	50.0	24.3	597,055- 51.3-
-----		-----	-----	-----	-----	-----	-----	-----
122324	EXPENDITURES	1566464	1,839	396001	1168624	50.0	25.2	774,461- 49.4-

082500 - CDBG-TRANSFERS

CITY OF HATTIESBURG

EXPENDITURE REPORT

ALL FUNDS

6 Months Ending 03/31/16

THIS MONTH			ANNUAL	OPEN PO	YTD	REMAINING	PERCENT	PROJECTED....	
ACTUAL	OBJ/SUB		BUDGET	& CONTRACTS	ACTUAL	BALANCE	PLAN ACTUAL	OVER/UNDER	%
		TRANSFERS TO OTHER FUND							
		T/T GENERAL FUND 9000 01							
		T/T W & S CONSTRUCTION 9000 75							
-----			-----	-----	-----	-----	-----	-----	-----
		TRANSFERS TO OTHER F							
-----			-----	-----	-----	-----	-----	-----	-----
		TRANSFERS							
-----			-----	-----	-----	-----	-----	-----	-----
		EXPENDITURES							

087500 - INDUSTRIAL PK-TRANSFERS

CITY OF HATTIESBURG

EXPENDITURE REPORT

ALL FUNDS

6 Months Ending 03/31/16

THIS MONTH ACTUAL	OBJ/SUB	ANNUAL BUDGET	OPEN PO & CONTRACTS	YTD ACTUAL	REMAINING BALANCE	PERCENT PLAN ACTUAL	PROJECTED.... OVER/UNDER %
	TRANSFERS TO OTHER FUND						
	T/T GENERAL FUND 9000 01						
	T/T CITY B & I 9000 13						
	T/T CITY B&I (KOHLER) 9000 13K			274211	274211-		548,421
	T/T CITY B&I (SUNBEAM) 9000 13S						
	T/T MUN.ROAD & BRIDGE 9000 72						
	T/T W & S CONSTRUCTION 9000 75						
-----		-----	-----	-----	-----	-----	-----
	TRANSFERS TO OTHER F			274211	274211-		548,421
-----		-----	-----	-----	-----	-----	-----
	TRANSFERS			274211	274211-		548,421
-----		-----	-----	-----	-----	-----	-----
	EXPENDITURES			274211	274211-		548,421

087601 - INDUSTRIAL PK-G.O.ACQUISITIONS

CITY OF HATTIESBURG

EXPENDITURE REPORT

ALL FUNDS

6 Months Ending 03/31/16

THIS MONTH ACTUAL	OBJ/SUB	ANNUAL BUDGET	OPEN PO & CONTRACTS	YTD ACTUAL	REMAINING BALANCE	PERCENT PLAN ACTUAL	PROJECTED.... OVER/UNDER	%
	OFFICE SUPPLIES							
	OTHER EXPENDABLE OFF.S 5010							
	OFFICE SUPPLIES							
	OPERATING SUPPLIES							
	ASPHALT & ASPHALT PROD 5400							
	MINOR EQUIPMENT 5460							
	OTHER OPERATING MATL/S 5590							
	OPERATING SUPPLIES							
	SUPPLIES AND EXPENSES							
	PROFESSIONAL SERVICES							
875	ADMINISTRATIVE FEE 6005			1750	1750-		3,500	
	AUDITING AND ACCOUNTIN 6010			7980	7980-		15,960	
	ARCHITECTURAL 6012							
1976	ENGINEERING/ENVIRONMEN 6015			11271	11271-		22,542	
	SITE PREPARATION 6016							
	APPRAISAL 6017							
	CONSULTANT SERV/SURVEY 6020							
97500	AREA DEV.PARTNERSHIP 6020 01			195000	195000-		390,000	
	OTHER 6020 03							
	IND.PK.MASTER PLAN 6020 04							
97500	CONSULTANT SERV/SUR			195000	195000-		390,000	
	LEGAL 6025			13485	13485-		26,970	
	OTHER PROFESSIONAL SER 6049							
100351	PROFESSIONAL SERVICE			229486	229486-		458,972	
	COMMUNICATIONS							
	TELEPHONE AND TELEGRAP 6060							
	POSTAGE 6070							
	COMMUNICATIONS							
	TRANSPORTATION							
	TRAVEL EXPENSE 6110							
	MESSENGER/EXPRESS SERV 6130							
	TRANSPORTATION							
	ADVERTISING							
	ADVERTISING 6150							
	ADVERTISING							
	PRINTING AND BINDING							
	PRINTING 6200							
	PRINTING AND BINDING							
	INSURANCE							
	FIRE & EXTENDED COVERA 6250							
	PUBLIC LIAB/PROPERTY D 6255							

	OTHER INSURANCE	6299						
-----			-----	-----	-----	-----	-----	-----
	INSURANCE							
	UTILITIES							
	GAS	6300						
	ELECTRICITY	6305						
	WATER	6315						
-----			-----	-----	-----	-----	-----	-----
	UTILITIES							
	REPR/MAINT-OUTSIDE LABO							
	BUILDING R&M	6350						
	SIGN PAINTING	6396						
	OTHER REPAIRS AND MAIN	6399						
	LANDSCAPE MAINTENANCE	6399 01						
	RAIL SPURS MAINTENANCE	6399 02						
-----			-----	-----	-----	-----	-----	-----
	REPR/MAINT-OUTSIDE L							
	RENTALS							
	LAND RENT	6400						
-----			-----	-----	-----	-----	-----	-----
	RENTALS							
	OTHER SERVICES & CHARGE							
	CONTRIBUTIONS	6820						
	FORREST CTY. REPAYMEN	6820 90						
-----			-----	-----	-----	-----	-----	-----
	CONTRIBUTIONS							
	PROPERTY TAXES	6995						
	SERVICES NOT SPECIFIED	6999						
-----			-----	-----	-----	-----	-----	-----
	OTHER SERVICES & CHA							
-----			-----	-----	-----	-----	-----	-----
100351	OTHER SERVICES & CHAR			229486	229486-		458,972	
	LAND							
	LAND	7000						
	LEASEHOLDS	7020						
-----			-----	-----	-----	-----	-----	-----
	LAND							
	BUILDING/BLD IMPROVEMEN							
	BUILDINGS	7100						
	TECHNOLOGY BLDG.	7100 11						
-----			-----	-----	-----	-----	-----	-----
	BUILDINGS							
-----			-----	-----	-----	-----	-----	-----
	BUILDING/BLD IMPROVE							
	IMPROVEMENT OTHER THAN							
	STREETS & ROADWAYS	7230						
	OTHER IMPROVEMENTS	7295						
	RAIL SPUR IMPROVEMENT	7295 09						
	OWENS-ILLINOIS PROJEC	7295 35						
	USA YEAST RAIL SPUR	7295 36						
	KOHLER EXPANSION	7295 37						
-----			-----	-----	-----	-----	-----	-----
	OTHER IMPROVEMENTS							
-----			-----	-----	-----	-----	-----	-----
	IMPROVEMENT OTHER TH							
-----			-----	-----	-----	-----	-----	-----
	CAPITAL OUTLAY							

-----	BONDS REDEEMED		-----	-----	-----	-----	-----	-----
	IND/ECON DEV ISSUES	8020						
-----	BONDS REDEEMED		-----	-----	-----	-----	-----	-----
	NOTE PRINCIPAL							
-----	IND. PARK NOTE	8210	-----	-----	-----	-----	-----	-----
	NOTE PRINCIPAL							
-----	INTEREST ON NOTES		-----	-----	-----	-----	-----	-----
	OTHER NOTES	8335						
-----	INTEREST ON NOTES		-----	-----	-----	-----	-----	-----
-----	DEBT SERVICE		-----	-----	-----	-----	-----	-----
-----	EXPENDITURES		-----	-----	-----	-----	-----	-----
100351				229486	229486-		458,972	

087630 - INDUSTRIAL PK-KOHLER PROJECT

CITY OF HATTIESBURG

EXPENDITURE REPORT

ALL FUNDS

6 Months Ending 03/31/16

THIS MONTH ACTUAL	OBJ/SUB	ANNUAL BUDGET	OPEN PO & CONTRACTS	YTD ACTUAL	REMAINING BALANCE	PERCENT PLAN ACTUAL	PROJECTED.... OVER/UNDER %
----------------------	---------	------------------	------------------------	---------------	----------------------	------------------------	-----------------------------------

PROFESSIONAL SERVICES

ENGINEERING 6015

LEGAL 6025

OTHER PROFESSIONAL SER 6049

PROFESSIONAL SERVICE

OTHER SERVICES & CHAR

LAND

LAND 7000

SITE PREPARATION 7040

SITE IMPROVEMENT 7045

LAND

BUILDING/BLD IMPROVEMEN

BUILDINGS 7100

KOHLER BLDG. EXPANSIO 7100 21

BUILDINGS

BUILDING/BLD IMPROVE

IMPROVEMENT OTHER THAN

STREETS & ROADWAYS 7230

OTHER IMPROVEMENTS 7295

IMPROVEMENT OTHER TH

CAPITAL OUTLAY

EXPENDITURES

088602 - PUBLIC SAFETY/REC CONSTRUCTION

CITY OF HATTIESBURG

EXPENDITURE REPORT

ALL FUNDS

6 Months Ending 03/31/16

THIS MONTH ACTUAL	OBJ/SUB	ANNUAL BUDGET	OPEN PO & CONTRACTS	YTD ACTUAL	REMAINING BALANCE	PERCENT PLAN ACTUAL	PROJECTED.... OVER/UNDER %
----------------------	---------	------------------	------------------------	---------------	----------------------	------------------------	-----------------------------------

PROFESSIONAL SERVICES

DEMOLITION 6013

LEGAL 6025

OTHER PROFESSIONAL SER 6049

PROFESSIONAL SERVICE

PRINTING AND BINDING

PRINTING 6200

PRINTING AND BINDING

OTHER SERVICES & CHARGE

SERVICES NOT SPECIFIED 6999

090602 - 2008 D/T LIGHTING-ISSUE EXP

CITY OF HATTIESBURG

EXPENDITURE REPORT

ALL FUNDS

6 Months Ending 03/31/16

THIS MONTH ACTUAL	OBJ/SUB	ANNUAL BUDGET	OPEN PO & CONTRACTS	YTD ACTUAL	REMAINING BALANCE	PERCENT PLAN ACTUAL	PROJECTED.... OVER/UNDER %
	PROFESSIONAL SERVICES						
	LEGAL 6025						
	OTHER PROFESSIONAL SER 6049						
-----		-----	-----	-----	-----	-----	-----
	PROFESSIONAL SERVICE						
	OTHER SERVICES & CHARGE						
	SERVICES NOT SPECIFIED 6999						
-----		-----	-----	-----	-----	-----	-----
	OTHER SERVICES & CHA						
-----		-----	-----	-----	-----	-----	-----
	OTHER SERVICES & CHAR						
-----		-----	-----	-----	-----	-----	-----
	EXPENDITURES						

CITY OF HATTIESBURG
EXPENDITURE REPORT
ALL FUNDS
6 Months Ending 03/31/16

...PROJECTED...
OVER/UNDER %

EXPENDITURES

091500 - TIF CONST-TRANSFERS

CITY OF HATTIESBURG

EXPENDITURE REPORT

ALL FUNDS

6 Months Ending 03/31/16

THIS MONTH ACTUAL	OBJ/SUB	ANNUAL BUDGET	OPEN PO & CONTRACTS	YTD ACTUAL	REMAINING BALANCE	PERCENT PLAN ACTUAL	PROJECTED.... OVER/UNDER %
TRANSFERS TO OTHER FUND							
	T/T GENERAL FUND 9000 01	132607			132607	50.0	132,607- 100.0-
	T/T SO. POINTE TIF B & 9000 20						
	T/T 2007 TIF B&I-T/C 9000 23						
	T/T KOHLS TIF B&I 9000 25						
-----	TRANSFERS TO OTHER F	132607	-----	-----	132607	50.0	132,607- 100.0-
-----	TRANSFERS	132607	-----	-----	132607	50.0	132,607- 100.0-
-----	EXPENDITURES	132607	-----	-----	132607	50.0	132,607- 100.0-

091602 - TIF CONST-ISSUE EXP

CITY OF HATTIESBURG

EXPENDITURE REPORT

ALL FUNDS

6 Months Ending 03/31/16

THIS MONTH ACTUAL	OBJ/SUB	ANNUAL BUDGET	OPEN PO & CONTRACTS	YTD ACTUAL	REMAINING BALANCE	PERCENT PLAN ACTUAL	PROJECTED.... OVER/UNDER %
PROFESSIONAL SERVICES							
LEGAL	6025						
OTHER PROFESSIONAL SER	6049						
PROF SERVICES-RIDGE AT	6049 01	109269		109268	1	50.0 99.9	109,266 99.9
PROF SERVICES-MIDTOWN	6049 02	18732		18732		50.0 100.0	18,732 100.0
PROF SERVICES-WHISPERI	6049 03						
PROF SERVICES-HBURG CL	6049 04	45000		45000		50.0 100.0	45,000 100.0
-----		-----	-----	-----	-----	-----	-----
PROFESSIONAL SERVICE		173001		173000	1	50.0 99.9	172,998 99.9
PRINTING AND BINDING							
PRINTING	6200						
-----		-----	-----	-----	-----	-----	-----
PRINTING AND BINDING							
OTHER SERVICES & CHARGE							
SERVICES NOT SPECIFIED	6999						
-----		-----	-----	-----	-----	-----	-----
OTHER SERVICES & CHA							
-----		-----	-----	-----	-----	-----	-----
OTHER SERVICES & CHAR		173001		173000	1	50.0 99.9	172,998 99.9
-----		-----	-----	-----	-----	-----	-----
EXPENDITURES		173001		173000	1	50.0 99.9	172,998 99.9

091603 - TIF CONST-STREETS

CITY OF HATTIESBURG

EXPENDITURE REPORT

ALL FUNDS

6 Months Ending 03/31/16

THIS MONTH ACTUAL	OBJ/SUB	ANNUAL BUDGET	OPEN PO & CONTRACTS	YTD ACTUAL	REMAINING BALANCE	PERCENT PLAN ACTUAL	PROJECTED.... OVER/UNDER	%
	IMPROVEMENT OTHER THAN							
	OTHER IMPROVEMENTS 7295							
	'14 SO. POINTE TIF PR 7295 31							
	'16 HBURG CLINIC TIF 7295 32	800000		800000		50.0 100.0	799,999	99.9
	'11 KHOLS/TIF PROJ 7295 33							
	'07 TURTLE CREEK/TIF 7295 34							
	'15 RIDGE/TURTLE CREE 7295 35	1002563		1002563		50.0 100.0	1,002,562	99.9
	'15 MIDTOWN MARKET TI 7295 36	171829		171829		50.0 100.0	171,829	100.0
	'16 WHISPERING PINES 7295 37							
	'11 TURTLE CREEK/TIF 7295 39							
-----		-----	-----	-----	-----	-----	-----	-----
	OTHER IMPROVEMENTS	1974392		1974392		50.0 100.0	1,974,391	99.9
-----		-----	-----	-----	-----	-----	-----	-----
	IMPROVEMENT OTHER TH	1974392		1974392		50.0 100.0	1,974,391	99.9
-----		-----	-----	-----	-----	-----	-----	-----
	CAPITAL OUTLAY	1974392		1974392		50.0 100.0	1,974,391	99.9
-----		-----	-----	-----	-----	-----	-----	-----
	EXPENDITURES	1974392		1974392		50.0 100.0	1,974,391	99.9

094500 - '12 W&S BOND CONST-TRANSFERS

CITY OF HATTIESBURG

EXPENDITURE REPORT

ALL FUNDS

6 Months Ending 03/31/16

THIS MONTH ACTUAL	OBJ/SUB	ANNUAL BUDGET	OPEN PO & CONTRACTS	YTD ACTUAL	REMAINING BALANCE	PERCENT PLAN ACTUAL	PROJECTED.... OVER/UNDER %
	TRANSFERS TO OTHER FUND						
	T/T WATER & SEWER B&I 9000 10			21188	21188-		42,375
	T/T 2013 W&S BOND CONS 9000 105						
-----		-----	-----	-----	-----	-----	-----
	TRANSFERS TO OTHER F			21188	21188-		42,375
-----		-----	-----	-----	-----	-----	-----
	TRANSFERS			21188	21188-		42,375
-----		-----	-----	-----	-----	-----	-----
	EXPENDITURES			21188	21188-		42,375

094602 - 2012 W&S CONST-ISSUE EXP

CITY OF HATTIESBURG

EXPENDITURE REPORT

ALL FUNDS

6 Months Ending 03/31/16

THIS MONTH			ANNUAL	OPEN PO	YTD	REMAINING	PERCENT	PROJECTED....
ACTUAL	OBJ/SUB		BUDGET	& CONTRACTS	ACTUAL	BALANCE	PLAN ACTUAL	OVER/UNDER %
		PROFESSIONAL SERVICES						
		LEGAL 6025						
		OTHER PROFESSIONAL SER 6049						
-----			-----	-----	-----	-----	-----	-----
		PROFESSIONAL SERVICE						
		OTHER SERVICES & CHARGE						
		SERVICES NOT SPECIFIED 6999						
-----			-----	-----	-----	-----	-----	-----
		OTHER SERVICES & CHA						
-----			-----	-----	-----	-----	-----	-----
		OTHER SERVICES & CHAR						
-----			-----	-----	-----	-----	-----	-----
		EXPENDITURES						

094695 - 2012 W&S CONSTR.-CAPITAL PROJ

CITY OF HATTIESBURG

EXPENDITURE REPORT

ALL FUNDS

6 Months Ending 03/31/16

THIS MONTH ACTUAL	OBJ/SUB	ANNUAL BUDGET	OPEN PO & CONTRACTS	YTD ACTUAL	REMAINING BALANCE	PERCENT PLAN ACTUAL	PROJECTED.... OVER/UNDER %
	OPERATING SUPPLIES						
	ASPHALT & ASPHALT PROD 5400						
-----		-----	-----	-----	-----	-----	-----
	OPERATING SUPPLIES						
-----		-----	-----	-----	-----	-----	-----
	SUPPLIES AND EXPENSES						
	PROFESSIONAL SERVICES						
	ENGINEERING 6015						
	LEGAL 6025						
	OTHER PROFESSIONAL SER 6049						
-----		-----	-----	-----	-----	-----	-----
	PROFESSIONAL SERVICE						
	REPR/MAINT-OUTSIDE LABO						
	STREETS & STRUCTURES R 6360						
-----		-----	-----	-----	-----	-----	-----
	REPR/MAINT-OUTSIDE L						
	OTHER SERVICES & CHARGE						
	SERVICES NOT SPECIFIED 6999						
-----		-----	-----	-----	-----	-----	-----
	OTHER SERVICES & CHA						
-----		-----	-----	-----	-----	-----	-----
	OTHER SERVICES & CHAR						
	IMPROVEMENT OTHER THAN						
	SEWERS 7220						
	SEWER PHASE III 7220 01						
	S.LAGOON SLUDGE REMOV 7220 27						
	SEWER PHASE I 7220 49						
	SEWER PHASE II 7220 50						
	SEWER PHASE IV 7220 51						
	CCTV SEWER INSPECTION 7220 96						
	LAGOON DREDGING LOAN 7220 97						
-----		-----	-----	-----	-----	-----	-----
	SEWERS						
	WATER SYSTEMS 7245						
	JAMES ST WTR WELL #3 7245 02						
	HWY 98 BOOSTER STATIO 7245 03						
	HWY 98 ELEVATED WTR T 7245 04						
	WATER PHASE II 7245 05						
	WATER PHASE III 7245 06						
	VETERANS BLVD WTR CON 7245 08						
	WESLEY WELL #2 7245 09						
	COUNTRY CLUB WTR II 7245 18						
	TATUM-BONHOMIE WTR LI 7245 23						
	HWY 98 FIRE LINES 7245 28						
	WATER PHASE I 7245 50						
-----		-----	-----	-----	-----	-----	-----
	WATER SYSTEMS						
	OTHER IMPROVEMENTS 7295						
	MISC.OTHER IMPROVEMEN 7295 99	21244			21244	50.0	21,244- 100.0-

-----		-----	-----	-----	-----	-----	-----	-----
	OTHER IMPROVEMENTS	21244			21244	50.0		21,244- 100.0-
-----		-----	-----	-----	-----	-----	-----	-----
	IMPROVEMENT OTHER TH	21244			21244	50.0		21,244- 100.0-
-----		-----	-----	-----	-----	-----	-----	-----
	CAPITAL OUTLAY	21244			21244	50.0		21,244- 100.0-
-----		-----	-----	-----	-----	-----	-----	-----
	EXPENDITURES	21244			21244	50.0		21,244- 100.0-

095641 - 2001 BOND CONSTR-ZOO IMPR

CITY OF HATTIESBURG

EXPENDITURE REPORT

ALL FUNDS

6 Months Ending 03/31/16

THIS MONTH ACTUAL	OBJ/SUB	ANNUAL BUDGET	OPEN PO & CONTRACTS	YTD ACTUAL	REMAINING BALANCE	PERCENT PLAN ACTUAL	PROJECTED.... OVER/UNDER %
	BUILDING/BLD IMPROVEMEN						
	BUILDINGS 7100						
	REHAB. EXISTING BLDGS 7100 12						
-----		-----	-----	-----	-----	-----	-----
	BUILDINGS						
-----		-----	-----	-----	-----	-----	-----
	BUILDING/BLD IMPROVE						
	IMPROVEMENT OTHER THAN						
	OTHER IMPROVEMENTS 7295						
	ASIAN EXHIBIT 7295 11						
	MS HABITAT EXHIBIT 7295 12	173			173	50.0	173- 100.0-
	LION EXHIBIT 7295 14						
	SOUTH AMERICAN EXHIBI 7295 25						
-----		-----	-----	-----	-----	-----	-----
	OTHER IMPROVEMENTS	173			173	50.0	173- 100.0-
-----		-----	-----	-----	-----	-----	-----
	IMPROVEMENT OTHER TH	173			173	50.0	173- 100.0-
-----		-----	-----	-----	-----	-----	-----
	CAPITAL OUTLAY	173			173	50.0	173- 100.0-
-----		-----	-----	-----	-----	-----	-----
	EXPENDITURES	173			173	50.0	173- 100.0-

096201 - MDB CAPITAL PROJ-STREETS

CITY OF HATTIESBURG

EXPENDITURE REPORT

ALL FUNDS

6 Months Ending 03/31/16

THIS MONTH ACTUAL	OBJ/SUB	ANNUAL BUDGET	OPEN PO & CONTRACTS	YTD ACTUAL	REMAINING BALANCE	PERCENT PLAN ACTUAL	PROJECTED.... OVER/UNDER %
	IMPROVEMENT OTHER THAN						
	STREETS & ROADWAYS 7230						
	4TH ST WIDENING-MDOT 7230 09						
	CHAIN PARK PROJ-MDOT 7230 76						
	CHAIN PARK-MDOT ARRA 7230 77						
	CHAIN PARK-HUD 7230 78						
-----		-----	-----	-----	-----	-----	-----
	STREETS & ROADWAYS						
-----		-----	-----	-----	-----	-----	-----
	IMPROVEMENT OTHER TH						
-----		-----	-----	-----	-----	-----	-----
	CAPITAL OUTLAY						
-----		-----	-----	-----	-----	-----	-----
	EXPENDITURES						

096402 - MDB CAPITAL PROJ-ECONOMIC DEV.

CITY OF HATTIESBURG

EXPENDITURE REPORT

ALL FUNDS

6 Months Ending 03/31/16

THIS MONTH		ANNUAL	OPEN PO	YTD	REMAINING	PERCENT	PROJECTED....
ACTUAL	OBJ/SUB	BUDGET	& CONTRACTS	ACTUAL	BALANCE	PLAN ACTUAL	OVER/UNDER %
	BUILDING/BLD IMPROVEMEN						
	BUILDING IMPROVEMENTS 7150						
	DEPOT PROJECT-GRANT R 7150 15						
	DEPOT PROJ NON-GRANT 7150 31						
	DEPOT PROJ-MDB 7150 35						
-----	BUILDING IMPROVEMEN	-----	-----	-----	-----	-----	-----
-----	BUILDING/BLD IMPROVE	-----	-----	-----	-----	-----	-----
-----	CAPITAL OUTLAY	-----	-----	-----	-----	-----	-----
-----	EXPENDITURES	-----	-----	-----	-----	-----	-----

096500 - MDB CAPITAL PROJ-TRANSFERS

CITY OF HATTIESBURG

EXPENDITURE REPORT

ALL FUNDS

6 Months Ending 03/31/16

THIS MONTH			ANNUAL	OPEN PO	YTD	REMAINING	PERCENT	PROJECTED....	
ACTUAL	OBJ/SUB		BUDGET	& CONTRACTS	ACTUAL	BALANCE	PLAN ACTUAL	OVER/UNDER	%
		TRANSFERS TO OTHER FUND							
	9000 13	T/T B&I CITY							
-----			-----	-----	-----	-----	-----	-----	-----
		TRANSFERS TO OTHER F							
-----			-----	-----	-----	-----	-----	-----	-----
		TRANSFERS							
-----			-----	-----	-----	-----	-----	-----	-----
		EXPENDITURES							

096602 - MDB CAPITAL PROJ-ISSUE EXP.

CITY OF HATTIESBURG

EXPENDITURE REPORT

ALL FUNDS

6 Months Ending 03/31/16

THIS MONTH ACTUAL	OBJ/SUB	ANNUAL BUDGET	OPEN PO & CONTRACTS	YTD ACTUAL	REMAINING BALANCE	PERCENT PLAN ACTUAL	PROJECTED.... OVER/UNDER %
	PROFESSIONAL SERVICES						
	LEGAL 6025						
-----		-----	-----	-----	-----	-----	-----
	PROFESSIONAL SERVICE						
	PRINTING AND BINDING						
	PRINTING 6200						
-----		-----	-----	-----	-----	-----	-----
	PRINTING AND BINDING						
-----		-----	-----	-----	-----	-----	-----
	OTHER SERVICES & CHAR						
-----		-----	-----	-----	-----	-----	-----
	EXPENDITURES						

096695 - MDB CAPITAL PROJ-CAPITAL PROJ

CITY OF HATTIESBURG

EXPENDITURE REPORT

ALL FUNDS

6 Months Ending 03/31/16

THIS MONTH ACTUAL	OBJ/SUB	ANNUAL BUDGET	OPEN PO & CONTRACTS	YTD ACTUAL	REMAINING BALANCE	PERCENT PLAN ACTUAL	PROJECTED.... OVER/UNDER %
	PROFESSIONAL SERVICES						
	CONSULTANT SERV/SURVEY 6020						
	OTHER PROFESSIONAL SER 6049						
-----		-----	-----	-----	-----	-----	-----
	PROFESSIONAL SERVICE						
-----		-----	-----	-----	-----	-----	-----
	OTHER SERVICES & CHAR						
-----		-----	-----	-----	-----	-----	-----
	BUILDING/BLD IMPROVEMEN						
	BUILDINGS 7100						
	POLICE COMPLEX RENOVA 7150 07						
-----		-----	-----	-----	-----	-----	-----
	BUILDINGS						
-----		-----	-----	-----	-----	-----	-----
	BUILDING/BLD IMPROVE						
	IMPROVEMENT OTHER THAN						
	DRAINS 7215						
	DRAINAGE (CORPS OF ENG 7215 31						
-----		-----	-----	-----	-----	-----	-----
	DRAINS						
	SEWERS 7220						
	PROGRAMMED SEWER PROJ 7220 99						
-----		-----	-----	-----	-----	-----	-----
	SEWERS						
	WATER SYSTEMS 7245						
	PROGRAMMED WATER PROJ 7245 99						
-----		-----	-----	-----	-----	-----	-----
	WATER SYSTEMS						
-----		-----	-----	-----	-----	-----	-----
	IMPROVEMENT OTHER TH						
	MACHINERY AND EQUIPMENT						
	DATA PROCESSING EQUIP. 7327						
-----		-----	-----	-----	-----	-----	-----
	MACHINERY AND EQUIPM						
-----		-----	-----	-----	-----	-----	-----
	CAPITAL OUTLAY						
-----		-----	-----	-----	-----	-----	-----
	EXPENDITURES						

098300 - K.P.ZOO CAPITAL-REC.MAINT.

CITY OF HATTIESBURG

EXPENDITURE REPORT

ALL FUNDS

6 Months Ending 03/31/16

THIS MONTH ACTUAL	OBJ/SUB	ANNUAL BUDGET	OPEN PO & CONTRACTS	YTD ACTUAL	REMAINING BALANCE	PERCENT PLAN ACTUAL	PROJECTED.... OVER/UNDER %
	IMPROVEMENT OTHER THAN						
	KAB/LANDSCAPING 7226						
	RECREATION IMPROVEMENT 7256						
	MISC.REC.IMPR. 7256 99						
-----		-----	-----	-----	-----	-----	-----
	RECREATION IMPROVEM						
-----		-----	-----	-----	-----	-----	-----
	IMPROVEMENT OTHER TH						
-----		-----	-----	-----	-----	-----	-----
	CAPITAL OUTLAY						
-----		-----	-----	-----	-----	-----	-----
	EXPENDITURES						

098341 - K.P.ZOO CAPITAL-KPZ

CITY OF HATTIESBURG

EXPENDITURE REPORT

ALL FUNDS

6 Months Ending 03/31/16

THIS MONTH ACTUAL	OBJ/SUB	ANNUAL BUDGET	OPEN PO & CONTRACTS	YTD ACTUAL	REMAINING BALANCE	PERCENT PLAN ACTUAL	PROJECTED.... OVER/UNDER	%
	OPERATING SUPPLIES							
	OTHER OPERATING MATL/S 5590							
-----		-----	-----	-----	-----	-----	-----	-----
	OPERATING SUPPLIES							
-----		-----	-----	-----	-----	-----	-----	-----
	SUPPLIES AND EXPENSES							
	OTHER SERVICES & CHARGE							
	SERVICES NOT SPECIFIED 6999							
-----		-----	-----	-----	-----	-----	-----	-----
	OTHER SERVICES & CHA							
-----		-----	-----	-----	-----	-----	-----	-----
	OTHER SERVICES & CHAR							
	IMPROVEMENT OTHER THAN							
	OTHER IMPROVEMENTS 7295							
	ADAMS PLACE 7295 04							
	QUARANTINE BLDG PROJE 7295 08	2241			2241	50.0	2,241-	100.0-
	TIGER/LION EXHIBIT 7295 14							
	ZEBRA EXHIBIT 7295 17							
	SMALL ANIMAL EXHIBITS 7295 23							
	AFRICAN EXHIBIT 7295 25							
	MISC.OTHER IMPROVEMEN 7295 99							
-----		-----	-----	-----	-----	-----	-----	-----
	OTHER IMPROVEMENTS	2241			2241	50.0	2,241-	100.0-
-----		-----	-----	-----	-----	-----	-----	-----
	IMPROVEMENT OTHER TH	2241			2241	50.0	2,241-	100.0-
	MACHINERY AND EQUIPMENT							
	OTHER EQUIPMENT 7399							
-----		-----	-----	-----	-----	-----	-----	-----
	MACHINERY AND EQUIPM							
	OTHER							
	ZOOLOGICAL ANIMALS 7505							
-----		-----	-----	-----	-----	-----	-----	-----
	OTHER							
-----		-----	-----	-----	-----	-----	-----	-----
	CAPITAL OUTLAY	2241			2241	50.0	2,241-	100.0-
-----		-----	-----	-----	-----	-----	-----	-----
	EXPENDITURES	2241			2241	50.0	2,241-	100.0-

CITY OF HATTIESBURG
EXPENDITURE REPORT
ALL FUNDS
6 Months Ending 03/31/16

....PROJECTED....
OVER/UNDER %

EXPENDITURES

099500 - '10 W&S GO BOND-TRANSFERS

CITY OF HATTIESBURG

EXPENDITURE REPORT

ALL FUNDS

6 Months Ending 03/31/16

THIS MONTH			ANNUAL	OPEN PO	YTD	REMAINING	PERCENT	PROJECTED....
ACTUAL	OBJ/SUB		BUDGET	& CONTRACTS	ACTUAL	BALANCE	PLAN ACTUAL	OVER/UNDER %
		TRANSFERS TO OTHER FUND						
		T/T W&S OPERATION & MA 9000 10						
-----			-----	-----	-----	-----	-----	-----
		TRANSFERS TO OTHER F						
-----			-----	-----	-----	-----	-----	-----
		TRANSFERS						
-----			-----	-----	-----	-----	-----	-----
		EXPENDITURES						

099602 - 2010 W & S GO BOND-ISSUE EXP.

CITY OF HATTIESBURG

EXPENDITURE REPORT

ALL FUNDS

6 Months Ending 03/31/16

THIS MONTH			ANNUAL	OPEN PO	YTD	REMAINING	PERCENT	PROJECTED....	
ACTUAL	OBJ/SUB		BUDGET	& CONTRACTS	ACTUAL	BALANCE	PLAN ACTUAL	OVER/UNDER	%
		PROFESSIONAL SERVICES							
		LEGAL 6025							
		OTHER PROFESSIONAL SER 6049							
-----			-----	-----	-----	-----	-----	-----	-----
		PROFESSIONAL SERVICE							
		PRINTING AND BINDING							
		PRINTING 6200							
-----			-----	-----	-----	-----	-----	-----	-----
		PRINTING AND BINDING							
		OTHER SERVICES & CHARGE							
		SERVICES NOT SPECIFIED 6999							
-----			-----	-----	-----	-----	-----	-----	-----
		OTHER SERVICES & CHA							
-----			-----	-----	-----	-----	-----	-----	-----
		OTHER SERVICES & CHAR							
-----			-----	-----	-----	-----	-----	-----	-----
		EXPENDITURES							

CITY OF HATTIESBURG
EXPENDITURE REPORT
ALL FUNDS
6 Months Ending 03/31/16

....PROJECTED....
OVER/UNDER %

EXPENDITURES

099606 - 2010 W & S GO BOND-DRAINAGE

CITY OF HATTIESBURG

EXPENDITURE REPORT

ALL FUNDS

6 Months Ending 03/31/16

THIS MONTH			ANNUAL	OPEN PO	YTD	REMAINING	PERCENT	PROJECTED....
ACTUAL	OBJ/SUB		BUDGET	& CONTRACTS	ACTUAL	BALANCE	PLAN ACTUAL	OVER/UNDER %
		IMPROVEMENT OTHER THAN						
		DRAINS						
		ASHFORD-EASTSIDE TO M	7215	03				
		E.HARDY/WILLIAMS	7215	05				
		EDWARD ST.@RAILROAD	7215	11				
-----			-----	-----	-----	-----	-----	-----
		DRAINS						
-----			-----	-----	-----	-----	-----	-----
		IMPROVEMENT OTHER TH						
-----			-----	-----	-----	-----	-----	-----
		CAPITAL OUTLAY						
-----			-----	-----	-----	-----	-----	-----
		EXPENDITURES						

099627 - 2010 W & S GO BOND-WATER

CITY OF HATTIESBURG

EXPENDITURE REPORT

ALL FUNDS

6 Months Ending 03/31/16

THIS MONTH ACTUAL	OBJ/SUB	ANNUAL BUDGET	OPEN PO & CONTRACTS	YTD ACTUAL	REMAINING BALANCE	PERCENT PLAN ACTUAL	PROJECTED.... OVER/UNDER %
	LAND						
	LAND	7000					
-----		-----	-----	-----	-----	-----	-----
	LAND						
	IMPROVEMENT OTHER THAN						
	WATER SYSTEMS	7245					
	IND.PARK WATER LINES	7245 01					
	IND.PARK ELEVATED TAN	7245 04					
	WATER WELL@ PLANT #1	7245 05					
	VETERANS BLVD - WATER	7245 08					
	WESLEY FILTRATION PLA	7245 09					
-----		-----	-----	-----	-----	-----	-----
	WATER SYSTEMS						
-----		-----	-----	-----	-----	-----	-----
	IMPROVEMENT OTHER TH						
-----		-----	-----	-----	-----	-----	-----
	CAPITAL OUTLAY						
-----		-----	-----	-----	-----	-----	-----
	EXPENDITURES						

THIS MONTH
ACTUAL

EXPENDITURE REPORT

6 Months Ending 03/31/16

ANNUAL	OPEN PO	YTD
BUDGET	& CONTRACTS	ACTUAL

REMAINING
BALANCE

	PERCENT	PLAN	ACTUAL
1. Total	100.00	100.00	100.00
2. General	100.00	100.00	100.00
3. Special	100.00	100.00	100.00
4. Other	100.00	100.00	100.00
5. Total	100.00	100.00	100.00
6. General	100.00	100.00	100.00
7. Special	100.00	100.00	100.00
8. Other	100.00	100.00	100.00
77. Total	100.00		

.....PROJECTED.....
L OVER/UNDER %

OBJ / SUB

IMPROVEMENT OTHER THAN SEWERS

7220

FRANKLIN STREET 7220 12

7220 22

COLUMBIA-PROV.TO RAWL 7220 23

7220 24

PROVIDENCE-COLUMBIA T 7220 25

7220 26

S.LAGOON DISINFECTION 7220 27

7220 28

SEWERS

IMPROVEMENT OTHER TH

CAPITAL OUTLAY

EXPENDITURES

105500 - '13 W&S BOND CONST-TRANSFERS

CITY OF HATTIESBURG

EXPENDITURE REPORT

ALL FUNDS

6 Months Ending 03/31/16

THIS MONTH ACTUAL	OBJ/SUB	ANNUAL BUDGET	OPEN PO & CONTRACTS	YTD ACTUAL	REMAINING BALANCE	PERCENT PLAN ACTUAL	PROJECTED.... OVER/UNDER %
	TRANSFERS TO OTHER FUND						
	T/T WATER & SEWER B&I 9000 10						
-----		-----	-----	-----	-----	-----	-----
	TRANSFERS TO OTHER F						
-----		-----	-----	-----	-----	-----	-----
	TRANSFERS						
-----		-----	-----	-----	-----	-----	-----
	EXPENDITURES						

105602 - 2013 W&S CONST-ISSUE EXP

CITY OF HATTIESBURG

EXPENDITURE REPORT

ALL FUNDS

6 Months Ending 03/31/16

THIS MONTH ACTUAL	OBJ/SUB	ANNUAL BUDGET	OPEN PO & CONTRACTS	YTD ACTUAL	REMAINING BALANCE	PERCENT PLAN ACTUAL	PROJECTED.... OVER/UNDER %
	PROFESSIONAL SERVICES						
	LEGAL 6025						
	OTHER PROFESSIONAL SER 6049						
-----		-----	-----	-----	-----	-----	-----
	PROFESSIONAL SERVICE						
	OTHER SERVICES & CHARGE						
	BOND DISCOUNT 6600						
	BOND INSURANCE 6605						
	SERVICES NOT SPECIFIED 6999						
-----		-----	-----	-----	-----	-----	-----
	OTHER SERVICES & CHA						
-----		-----	-----	-----	-----	-----	-----
	OTHER SERVICES & CHAR						
-----		-----	-----	-----	-----	-----	-----
	EXPENDITURES						

CITY OF HATTIESBURG
EXPENDITURE REPORT
ALL FUNDS

6 Months Ending 03/31/16

THIS MONTH ACTUAL		OBJ/SUB	ANNUAL BUDGET	OPEN PO & CONTRACTS	YTD ACTUAL	REMAINING BALANCE	PERCENT PLAN	ACTUAL	...PROJECTED... OVER/UNDER	%
	OPERATING SUPPLIES									
	ASPHALT & ASPHALT PROD 5400									
	OPERATING SUPPLIES									
	SUPPLIES AND EXPENSES									
	PROFESSIONAL SERVICES									
957774	ENGINEERING	6015	7500000	1,075,726	6289460	134814	50.0	83.8	5,078,919	67.7
	LEGAL	6025								
	OTHER PROFESSIONAL SER	6049								
957774	PROFESSIONAL SERVICE		7500000	1,075,726	6289460	134814	50.0	83.8	5,078,919	67.7
	REPR/MAINT-OUTSIDE LABO									
	STREETS & STRUCTURES R	6360								
	REPR/MAINT-OUTSIDE L									
	OTHER SERVICES & CHARGE									
	SERVICES NOT SPECIFIED	6999								
	OTHER SERVICES & CHA									
957774	OTHER SERVICES & CHAR		7500000	1,075,726	6289460	134814	50.0	83.8	5,078,919	67.7
	IMPROVEMENT OTHER THAN									
	SEWERS	7220								
65713	SEWER PHASE III	7220 01								
	18 INCH TRUNK LINES	7220 17	997099	65,713	865730	65657	50.0	86.8	734,360	73.6
	PROVIDENCE ST	7220 25								
	S1-N.LAGOON EXPANSION	7220 26								
	S2-W 592 SWR W OF RAI	7220 38								
	S3-E 592 SWR E OF RAI	7220 39								
	S4-W BOND SWR W OF RA	7220 40								
	S5-E BOND SWR E OF RA	7220 41								
	S6-ANNEXATION AREA SE	7220 42								
	S7-SEWER LIFT STA IMP	7220 43								
	SULLIVAN KIL TO J MIM	7220 44								
	HWY 49 N SEWER	7220 45								
	SEWER PHASE I	7220 49								
	SEWER PHASE II	7220 50								
	SEWER PHASE IV	7220 51								
	DRYING BED	7220 52								
270937	SEWER PHASE V	7220 54	39139		27915	11224	50.0	71.3	16,691	42.6
	SEWER PHASE VII	7220 55	1860378	351,083	1512408	3113-	50.0	81.2	1,164,438	62.5
	PROGRAMMED SEWER PROJ	7220 99								
336650	SEWERS		2896616	416,796	2406053	73768	50.0	83.0	1,915,489	66.1
	WATER SYSTEMS	7245								
	JAMES ST WTR WELL #3	7245 01								
	JAMES ST WTR PLT-MATC	7245 02								
	HWY 98 BOOSTER STATIO	7245 03								

85355	HWY 98 ELEVATED WTR T	7245 04							
	VETERANS MEM BLVD/S 2	7245 08	88869		88193	676	50.0 99.2	87,516	98.4
	WESLEY WELL #2	7245 09							
	WTP FILTER #6	7245 10	366057		360155	5902	50.0 98.3	354,252	96.7
150	OLD 98/RUNNELS RD WTR	7245 11	38700	825	36975	900	50.0 95.5	35,250	91.0
	W1-COUNTRY CLUB WATER	7245 18							
	W2-WESLEY PLANT TREAT	7245 26							
	W3-WATER WELL@ PLANT	7245 27							
	HWY 98 FIRE LINES	7245 28							
	WATER PHASE I	7245 50							
239035	WATER PHASE II	7245 51	1725	1,725			50.0	1,725-	100.0-
3300	WATER PHASE III	7245 52	950796	232,600	881796	163600-	50.0 92.7	812,796	85.4
	WATER PHASE IV	7245 53	35380	9,913	19978	5490	50.0 56.4	4,576	12.9
	PROGRAMMED WATER PROJ	7245 99							
327840	WATER SYSTEMS		1481527	245,063	1387096	150632-	50.0 93.6	1,292,665	87.2
	OTHER IMPROVEMENTS	7295							
	MISC.OTHER IMPROVEMEN	7295 99	3312071			3312071	50.0	3,312,071-	100.0-
	OTHER IMPROVEMENTS		3312071			3312071	50.0	3,312,071-	100.0-
664490	IMPROVEMENT OTHER TH		7690214	661,859	3793149	3235207	50.0 49.3	103,916-	1.3-
664490	CAPITAL OUTLAY		7690214	661,859	3793149	3235207	50.0 49.3	103,916-	1.3-
1622264	EXPENDITURES		15190214	1,737,585	10082609	3370021	50.0 66.3	4,975,003	32.7

107500 - SPEC.SALES TAX-TRANSFERS

CITY OF HATTIESBURG

EXPENDITURE REPORT

ALL FUNDS

6 Months Ending 03/31/16

THIS MONTH ACTUAL	OBJ/SUB	ANNUAL BUDGET	OPEN PO & CONTRACTS	YTD ACTUAL	REMAINING BALANCE	PERCENT PLAN ACTUAL	PROJECTED.... OVER/UNDER %
	TRANSFERS TO OTHER FUND						
	T/T GENERAL FUND 9000 01						
10427	T/T CITY B & I 9000 13			62562	62562-		125,124
-----		-----	-----	-----	-----	-----	-----
10427	TRANSFERS TO OTHER F			62562	62562-		125,124
-----		-----	-----	-----	-----	-----	-----
10427	TRANSFERS			62562	62562-		125,124
-----		-----	-----	-----	-----	-----	-----
10427	EXPENDITURES			62562	62562-		125,124

107706 - SPEC.SALES TAX-T&A EXPEND.

CITY OF HATTIESBURG

EXPENDITURE REPORT

ALL FUNDS

6 Months Ending 03/31/16

THIS MONTH ACTUAL	OBJ/SUB	ANNUAL BUDGET	OPEN PO & CONTRACTS	YTD ACTUAL	REMAINING BALANCE	PERCENT PLAN ACTUAL	PROJECTED.... OVER/UNDER %
	PROFESSIONAL SERVICES						
	OTHER PROFESSIONAL SER 6049						
40769	TOURISM COMMISSION 6049 01			290296	290296-		580,592
367915	CONVENTION COMMISSION 6049 02			2321299	2321299-		4,642,598
-----		-----	-----	-----	-----	-----	-----
408684	OTHER PROFESSIONAL			2611595	2611595-		5,223,189
-----		-----	-----	-----	-----	-----	-----
408684	PROFESSIONAL SERVICE			2611595	2611595-		5,223,189
-----		-----	-----	-----	-----	-----	-----
408684	OTHER SERVICES & CHAR			2611595	2611595-		5,223,189
-----		-----	-----	-----	-----	-----	-----
408684	EXPENDITURES			2611595	2611595-		5,223,189

109704 - GROUP INS.TRUST-T&A EXPEND.

CITY OF HATTIESBURG

EXPENDITURE REPORT

ALL FUNDS

6 Months Ending 03/31/16

THIS MONTH			ANNUAL	OPEN PO	YTD	REMAINING	PERCENT	PROJECTED....
ACTUAL	OBJ/SUB		BUDGET	& CONTRACTS	ACTUAL	BALANCE	PLAN ACTUAL	OVER/UNDER %
		OTHER SERVICES & CHARGE						
		BANK SERV/TRF FEE 6832						
75319		ADMIN PAID 6833			462509	462509-		925,017
261511		CLAIMS PAID 6834			1827850	1827850-		3,655,700
		SERVICES NOT SPECIFIED 6999						
		ACA TRANSITIONAL FEE 6999 01			37481	37481-		74,961
-----			-----	-----	-----	-----	-----	-----
		SERVICES NOT SPECIF			37481	37481-		74,961
-----			-----	-----	-----	-----	-----	-----
336830		OTHER SERVICES & CHA			2327841	2327841-		4,655,682
-----			-----	-----	-----	-----	-----	-----
336830		OTHER SERVICES & CHAR			2327841	2327841-		4,655,682
-----			-----	-----	-----	-----	-----	-----
336830		EXPENDITURES			2327841	2327841-		4,655,682



City of Hattiesburg, MS

200 Forrest St.
P.O. Box 1898
Hattiesburg, MS 39401

Master

File Number: 2016-2621

File ID: 2016-2621

Type: Regular Agenda Item

Status: Agenda Ready

Version: 1

Reference:

In Control: City Council

File Created: 04/12/2016

Brief Title: 2015 Expenditure Report for Mobile St Festival

Final Action:

Minute Book Number: MB2016-111

Title:

Acknowledge receipt of FY 2015 Expenditure Report from Rhythm Heritage Foundation for the Mobile Street Festival.

Notes:

Sponsors:

Enactment Date:

Attachments: Mobile Street Festival 2015 Expenditure Report.

Enactment Number:

Contact:

Meeting Date:

Drafter: Kermas Eaton

Effective Date:

History of Legislative File

Ver- sion:	Acting Body:	Date:	Action:	Sent To:	Due Date:	Return Date:	Result:
1	City Council	04/19/2016					

Text of Legislative File 2016-2621

Title

Acknowledge receipt of FY 2015 Expenditure Report from Rhythm Heritage Foundation for the Mobile Street Festival.

Summary

2015 Mobile Street Festival Expenditure Report.

Budget Information

Expenditure Type

Purchasing Item

Publication Information

Rhythm Heritage Foundation
2015 MOBILE ST. FESTIVAL
 January through December 2015

	Festival	TOTAL
Ordinary Income/Expense		
Income		
Contributed support		
Contributed Support-Aurora	8,627.76	8,627.76
Festival Supporters Contributions	26,800.00	26,800.00
Festival Supporters-BBQ Cookoff	4,700.00	4,700.00
Total Contributed support	40,127.76	40,127.76
Earned revenues		
Festival Income-BBQ	555.00	555.00
Festival Income-Booths	2,912.98	2,912.98
Total Earned revenues	3,467.98	3,467.98
Total Income	43,595.74	43,595.74
Gross Profit	43,595.74	43,595.74
Expense		
Festival Direct Costs		
Production & Occupancy	12,800.00	12,800.00
BBQ Cookoff Prizes	3,500.00	3,500.00
BBQ Supplies	350.00	350.00
Entertainment	7,150.00	7,150.00
General Labor & Admin	1,623.00	1,623.00
Festival Hospitality Costs	669.34	669.34
Equipment Rental	741.85	741.85
Advertising	775.00	775.00
Artwork	1,100.00	1,100.00
Postage, shipping, delivery	200.79	200.79
Printing	37.45	37.45
Prizes	187.50	187.50
Sound & Lights	4,460.60	4,460.60
T-Shirts	1,908.88	1,908.88
Travel	1,371.22	1,371.22
Total Festival Direct Costs	36,875.63	36,875.63
Misc expenses		
Advertising expenses		
Website Hosting Go Daddy	90.29	90.29
Webstie Development	600.00	600.00
Total Advertising expenses	690.29	690.29
Bank Service Charges	0.20	0.20
Total Misc expenses	690.49	690.49
Total Expense	37,566.12	37,566.12
Net Ordinary Income	6,029.62	6,029.62
Net Income	6,029.62	6,029.62



City of Hattiesburg, MS

200 Forrest St.
P.O. Box 1898
Hattiesburg, MS 39401

Master

File Number: 2016-2589

File ID: 2016-2589

Type: Regular Agenda Item

Status: Agenda Ready

Version: 1

Reference:

In Control: City Council

File Created: 04/04/2016

Brief Title: Approve plans and specs for Warehouse at Water Plant No. 2; authorize advertisement for bids.

Final Action:

Minute Book Number: MB2016-111

Title:

Approve plans and specifications for Warehouse at Water Plant #2; authorize the advertisement for bids for same.

Notes:

Sponsors:

Enactment Date:

Attachments: Advertisement for Bids, 1235-075_Plans (Final)_Signed 2016-03-24, 1235-075_specs_(Final) signed 2016-03-24, executed Advertisement for Bids

Enactment Number:

Contact:

Meeting Date: 04/19/2016

Drafter: Janet Beech

Effective Date:

History of Legislative File

Ver- sion:	Acting Body:	Date:	Action:	Sent To:	Due Date:	Return Date:	Result:
1	City Council	04/19/2016					

Text of Legislative File 2016-2589

Title

Approve plans and specifications for Warehouse at Water Plant #2; authorize the advertisement for bids for same.

Summary

Approve plans and specifications for Warehouse at Water Plant #2; authorize the advertisement for bids for same.

Budget Information

009673.7150.11

\$125,000

Expenditure Type

Purchasing Item

Publication Information

Hattiesburg American and Clarion Ledger, 2 consecutive weeks

ADVERTISEMENT FOR BIDS:

NOTICE is hereby given that the City Clerk of the City of Hattiesburg, Mississippi, will receive sealed bids until **10:00 a.m.** on **Thursday, June 2, 2016** in the City Clerk's Office in the City Hall of said City for furnishing the City's requirements for the following:

**WAREHOUSE AT WATER PLANT #2
HATTIESBURG, MISSISSIPPI**

Plans, Specifications and proposal forms may be obtained from Shows, Dearman & Waits, Inc., 301 Second Avenue, Hattiesburg, Mississippi, 39401, upon deposit of \$75.00, non-refundable. All bids must be accompanied by bid security equal to 5% of the amount of the bid, in the form of a certified check, cashier's check or a bid bond written by a company properly licensed in Mississippi.

Each BID must be received in a sealed envelope which is marked in the lower left-hand corner EXACTLY as follows:

BID:

**WAREHOUSE AT WATER PLANT #2
HATTIESBURG, MISSISSIPPI**

No bid may be withdrawn for a period of sixty (60) days. The lowest and best proposal received will be accepted, subject to the provisions of Section 31-7-13 of the Mississippi Code of 1972, Annotated and Amended, and other applicable State law; but the Council reserves the right to reject any or all proposals received and to waive informalities.

PUBLISHED by Order of the Council on the _____ day of _____ A.D., 2016.

CITY OF HATTIESBURG, MISSISSIPPI

BY: _____
Kermas Eaton, City Clerk

Publish on April 29, 2016 and May 6, 2016
City of Hattiesburg
Return PROOF to City Clerk's Office
PO Box 1898
Hattiesburg, MS 39403-1898

CABLE
COMCAST
2100 LINCOLN RD
HATTIESBURG, MS 39402
(601) 264-1188

POWER
MISSISSIPPI POWER, CO.
6356 U.S. HIGHWAY 49
HATTIESBURG, MS 39401
(601) 544-6511

TELEPHONE
AT&T
P.O. BOX 1191
HATTIESBURG, MS 39401
(601) 545-6424

TRAFFIC
CITY OF HATTIESBURG
TRAFFIC DEPT.
125 WALNUT ST
HATTIESBURG, MS 39401
(601) 545-4626

GAS
WILMUT GAS
P.O. BOX 1649
HATTIESBURG, MS 39403
(601) 544-6001

SEWER
CITY OF HATTIESBURG
WATER & SEWER DEPT.
900 JAMES ST
HATTIESBURG, MS 39403
(601) 545-4530

WATER
CITY OF HATTIESBURG
WATER & SEWER DEPT.
900 JAMES ST
HATTIESBURG, MS 39403
(601) 545-4530


FOR

CITY OF HATTIESBURG

APRIL 2016




Know what's **below**.
Call before you dig.

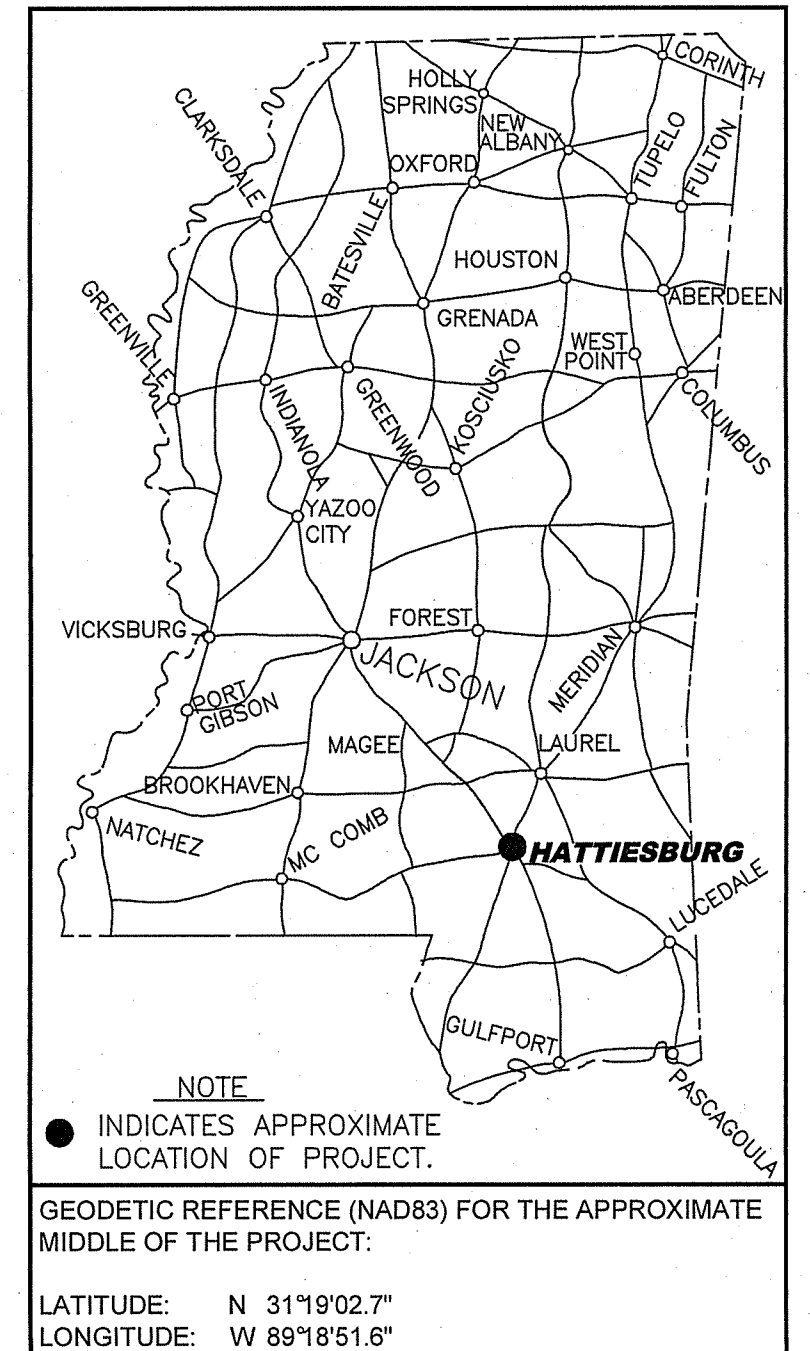

1. COVER SHEET
2. VICINITY MAP, GENERAL NOTES & LEGEND
3. SITE PLAN
4. BUILDING DETAILS
5. ELECTRIC POWER PLAN
6. LIGHTING PLAN
7. PLUMBING-MECHANICAL AND EXHAUST FAN DETAILS
8. TYPICAL TEMPORARY EROSION / SEDIMENT CONTROL APPLICATIONS
9. DETAILS OF SEDIMENT BARRIER APPLICATIONS
10. DETAILS OF SILT FENCE INSTALLATION
11. DITCH CHECK STRUCTURES, TYPICAL APPLICATIONS AND DETAILS
12. DETAILS OF EROSION CONTROL WATTLE DITCH CHECK

Johnny DuPree, Ph. D.

Kim Bradley, President
Carter Carroll
Deborah Denard Delgado
Mary Dryden
Henry E. Naylor

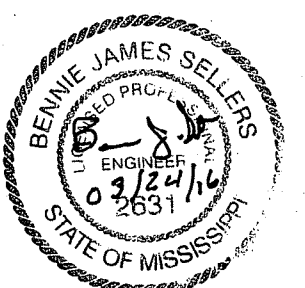

Lamar Rutland, PE


PREPARED BY:








Sheet No. 1
Drawing No.: 1235-075


GENERAL NOTES:


1. THE CONTRACTOR SHALL KEEP A SET OF BLUELINE PRINTS OF THE PROJECT ON THE JOB SITE SHOWING THE ELEVATIONS AND ELEVATIONS OF THE "AS-BUILT" SYSTEM. THIS DATA WILL BE COLLECTED AND PUT ON THE DRAWINGS DAILY.
2. ALL WORK SHALL BE PERFORMED IN ACCORDANCE WITH ALL LOCAL, STATE, AND FEDERAL CODES.
3. THE CONTRACTOR SHALL BE RESPONSIBLE FOR ALL CONSTRUCTION STAKING AND THE LOCATION OF THE PROJECT. CONTROL COORDINATE SYSTEM AND ELEVATION CONTROL ARE SHOWN ON THE PLAN SHEETS.
4. THE CONTRACTOR SHALL BE RESPONSIBLE FOR HIS OWN SUB-SURFACE SOIL INVESTIGATIONS.
5. THE CONTRACTOR SHALL BE RESPONSIBLE FOR THE LOCATION AND PROTECTION OF ALL UTILITIES WITHIN THE WORK AREA.
6. THE CONTRACTOR SHALL PROVIDE ACCESS TO ALL BUSINESSES AND RESIDENCES AT ALL TIMES DURING CONSTRUCTION.
7. EARTHWORK REQUIRED BENEATH PROPOSED STRUCTURES SHALL BE 95% OF MAXIMUM DENSITY.
8. ALL UNDERGROUND UTILITIES, FOR THE ENTIRE PROJECT, SHALL BE LOCATED BY THE CONTRACTOR AND UTILITY OWNERS PRIOR TO THE CONSTRUCTION OF THE PROJECT. ANY CONFLICTS SHALL BE COORDINATED BETWEEN CONTRACTOR, UTILITY OWNER AND ENGINEER.
9. PROPER MAINTENANCE OF STREETS, INCLUDING DUST CONTROL, SHALL BE STRICTLY ADHERED TO.
10. ALL DISTURBED AREAS SHALL BE FERTILIZED AND SEEDED ACCORDING TO THE VEGETATION SCHEDULE IN THE PLANS.
11. THE COST OF CLEARING AND GRUBBING/REMOVAL AND DISPOSAL OF CLEARING AND GRUBBING MATERIAL SHALL BE INCLUDED IN THE CONTRACT; UNLESS OTHERWISE NOTED. THE CONTRACTOR SHALL BE FAMILIAR WITH THE EXTENT OF CLEARING REQUIRED PRIOR TO BIDDING. OFFSITE DISPOSAL AREAS ARE TO BE FURNISHED BY THE CONTRACTOR.
12. THE SITE SHALL BE CLEARED OF ANY RUBBLE AND DEBRIS AS DIRECTED BY THE ENGINEER. STOCKPILE TOPSOIL FOR USE IN LANDSCAPE AREAS.
13. FILL, IF ANY, NEEDED TO BRING THE SUB-GRADE TO THE REQUIRED ELEVATION SHALL BE THE RESPONSIBILITY OF THE CONTRACTOR AND SHALL BE CLASS 9, GROUP C.
14. WORK FOR THIS PROJECT REQUIRES EXCAVATION IN THE IMMEDIATE VICINITY OF TRAFFIC AND ADJACENT PROPERTIES. THEREFORE, THE RISK OF A FAILURE OCCURRING DURING THE EXCAVATION REQUIRES THAT EXTREME CAUTION BE EXERCISED. THE CONTRACTOR SHALL BE RESPONSIBLE FOR PLACING WHAT BRACING, SHORING OR GROUND SUPPORT SYSTEM THAT IS DEEMED NECESSARY TO PREVENT A FAILURE AND PROTECT THE PERSONS WORKING NEAR THE EXCAVATION, THE PUBLIC THAT MAY BE ABOVE THE EXCAVATION, OR ANY STRUCTURE ADJACENT TO THE EXCAVATION. ALL COSTS FOR ANY PROTECTIVE MEASURES INCLUDING THE MATERIALS AND LABOR FOR DESIGNING, DRAWING AND CONSTRUCTING THE FACILITY SHALL BE INCLUDED IN THE BID PRICE FOR CONTRACT ITEMS.
15. THE CONTRACTOR SHALL TAKE CARE NOT TO DAMAGE ANY EXISTING STRUCTURES, PAVEMENTS OR ANY OTHER SITES COMPONENTS NOT DESIGNATED FOR DEMOLITION AND REMOVAL. ANY SUCH ITEMS WHICH ARE DAMAGED SHALL BE PREPARED SOLELY AT THE CONTRACTOR'S EXPENSE.
16. IT SHALL BE THE RESPONSIBILITY OF THE CONTRACTOR TO PROTECT EXISTING STRUCTURES SUCH AS PIPES, INLETS, APRONS, BRIDGES, ETC. FROM DAMAGE WHICH MIGHT OCCUR DURING CONSTRUCTION. EXTREME CARE SHALL BE EXERCISED IN UNDERCUT AREAS AND THE UNDERCUT DEPTH MAY BE ADJUSTED AT CROSS DRAINS, AS DIRECTED BY THE ENGINEER. THE CONTRACTOR SHALL REPLACE OR REPAIR, AS DIRECTED BY THE ENGINEER, ANY STRUCTURES DAMAGED DURING THE LIFE OF THE CONTRACT. NO PAYMENT WILL BE MADE FOR REPLACEMENT OR REPAIR OF DAMAGED ITEMS.
17. THE TYPICAL TEMPORARY EROSION CONTROL MEASURES AND TYPICAL DITCH TREATMENTS REFERENCED IN THESE PLANS ARE A MINIMUM REQUIREMENT. IT IS THE RESPONSIBILITY OF THE CONTRACTOR TO INSURE THAT SILT DOES NOT LEAVE THE CONSTRUCTION SITE OR CONTAMINATE WATERS OF THE U.S. DURING CONSTRUCTION. THE CONTRACTOR SHALL MAINTAIN THE PLAN DAILY DURING CONSTRUCTION. TEMPORARY EROSION CONTROL MEASURES SHALL BE INSTALLED IN LOCATIONS AS DIRECTED BY THE ENGINEER. TEMPORARY EROSION CONTROL MEASURES SHALL BE MAINTAINED UNTIL PERMANENT GRASS IS ESTABLISHED OR THE DISTURBED SURFACED IS PAVED.
18. ALL EXISTING AND PROPOSED DRAINAGE STRUCTURES INSIDE THE LIMITS OF CONSTRUCTION ARE TO BE CLEANED OF ALL FOREIGN MATTER, INCLUDING SILT, PRIOR TO COMPLETION OF THE PROJECT.
19. UTILITIES ON THE DRAWINGS ARE SHOWN IN THEIR ORIGINAL LOCATION BASED UPON THE BEST INFORMATION AVAILABLE TO THE ENGINEER. UTILITIES THAT WERE FOUND TO BE IN CONFLICT WITH CONSTRUCTION HAVE BEEN RELOCATED. PERMITS ARE ON FILE WITH THE DEPARTMENT SHOWING THE APPROXIMATE LOCATION OF UTILITIES RELOCATED WITHIN THE RIGHT-OF-WAY. THE ENGINEER CANNOT AND DOES NOT WARRANT THIS INFORMATION IS COMPLETE OR ACCURATE. THE CONTRACTOR MUST COORDINATE DIRECTLY WITH THE INVOLVED UTILITY OWNERS TO HAVE UNDERGROUND UTILITY LINES FIELD LOCATED IN ADVANCE OF CONSTRUCTION.
20. EXISTING UNDERGROUND UTILITY LINES ARE SHOWN ON THE DRAWINGS BASED UPON THE BEST INFORMATION AVAILABLE TO THE ENGINEER. THE ENGINEER CANNOT AND DOES NOT WARRANT THIS INFORMATION IS COMPLETE OR ACCURATE. THE CONTRACTOR MUST COORDINATE DIRECTLY WITH THE INVOLVED UTILITY OWNERS TO HAVE UNDERGROUND UTILITY LINES FIELD LOCATED IN ADVANCE OF CONSTRUCTION.
21. ALL SERVICE CONNECTIONS (FOR ALL UTILITY TYPES) WHICH ARE TEMPORARILY DISCONNECTED DUE TO CONSTRUCTION REQUIREMENTS, DAMAGED OR OTHERWISE DISCONNECT, SHALL BE REPAIRED IN KIND AT THE CONTRACTOR'S EXPENSE, UNLESS OTHERWISE DIRECTED. (NO SEPARATE PAY). SERVICE INTERRUPTIONS SHALL BE COORDINATED WITH THE UTILITY OWNER AND THE AFFECTED STRUCTURE OWNER. EXCEPTION 1: WATER SERVICE CONNECTIONS WHICH ARE DEGRADED BEYOND REPAIR, LEAKING, BROKEN, ETC. PRIOR TO CONSTRUCTION, SHALL BE DOCUMENTED, REPORTED TO THE ENGINEER, REPAIRED AND PAID AS OUTLINED IN THE BID PROPOSAL (SIZE TO MATCH EXISTING). EXCEPTION 2: ANY OTHER SERVICE CONNECTIONS, EXCEPT WATER & SEWER, WHICH ARE DEGRADED BEYOND REPAIR, LEAKING, BROKEN, ETC. PRIOR TO CONSTRUCTION, SHALL BE DOCUMENTED, REPORTED TO THE ENGINEER AND REPORTED TO THE UTILITY OWNER.
22. ALL UTILITIES SHALL BE RELOCATED BY THE UTILITY OWNERS, WHERE CONFLICT WITH CONSTRUCTION OCCURS. CONTRACTOR IS RESPONSIBLE FOR COORDINATION WITH THE UTILITY OWNER.
23. CONTRACTOR SHALL BE RESPONSIBLE FOR THE VERIFICATION OF ALL EXISTING TOPOGRAPHIC DATA, LOCATION AND PROTECTION OF ALL EXISTING UTILITIES WITHIN THE WORK AREA AND ALL OTHER SITE CONDITIONS PRIOR TO THE BEGINNING OF CONSTRUCTION.
24. MATERIAL NEEDED TO BRING THE SITE TO FINISH GRADE SHALL BE THE RESPONSIBILITY OF THE CONTRACTOR.
25. CONTRACTOR SHALL BE RESPONSIBLE FOR ALL MATERIAL TESTING BY AN INDEPENDENT LABORATORY APPROVED BY THE ENGINEER AND/OR OWNER.
26. MATERIAL SUBMITTALS SHALL BE MADE TO OWNER THROUGH THE ENGINEER PRIOR TO USE FOR APPROVAL.
27. THE CONTRACTOR SHALL HAVE A COMPETENT AND EXPERIENCED SUPERINTENDENT ON THE PROJECT SITE AT ALL TIMES. THE SUPERINTENDENT SHALL NOT OPERATE EQUIPMENT WHILE ON THE PROJECT SITE. WORK ON THE PROJECT SHALL STOP IF THE ASSIGNED PROJECT SUPERINTENDENT IS NOT ON SITE.
28. DEVIATIONS FROM THESE PLANS AND NOTES WITHOUT PRIOR CONSENT OF THE OWNER, HIS REPRESENTATIVE OR THE ENGINEER MAY CAUSE THE WORK TO BE UNACCEPTABLE.
29. CONTRACTORS SHALL COORDINATE REMOVAL AND RELOCATION OF OVERHEAD ELECTRICAL POWER SECONDARY AND SERVICE LINES AND INSTALLATION OF NEW OVERHEAD SERVICE WITH MISSISSIPPI POWER COMPANY. POC WITH MPC IS SAM LEE AT PHONE NUMBER 601-297-1593. CONTRACTOR SHALL BE RESPONSIBLE FOR ANY COSTS REQUIRED BY MPC TO AID THE CONSTRUCTION OF THE NEW POWER SYSTEM AND MUST INCLUDE THESE COSTS IN THE RESPECTIVE BID.
30. CONTRACTOR SHALL USE CAUTION DURING CONSTRUCTION WITH EXISTING SANITARY SEWER LINES AND WATER LINES AND UNDERGROUND COMPUTER DATA AND TELEPHONE LINES AND VERIFY EXACT LOCATION WITH WATER PLANT AUTHORITY.
31. CONTRACTOR SHALL ASSUME RESPONSIBILITY FOR ANY REPAIRS OF DAMAGED TO EXISTING UTILITIES DURING CONSTRUCTION.

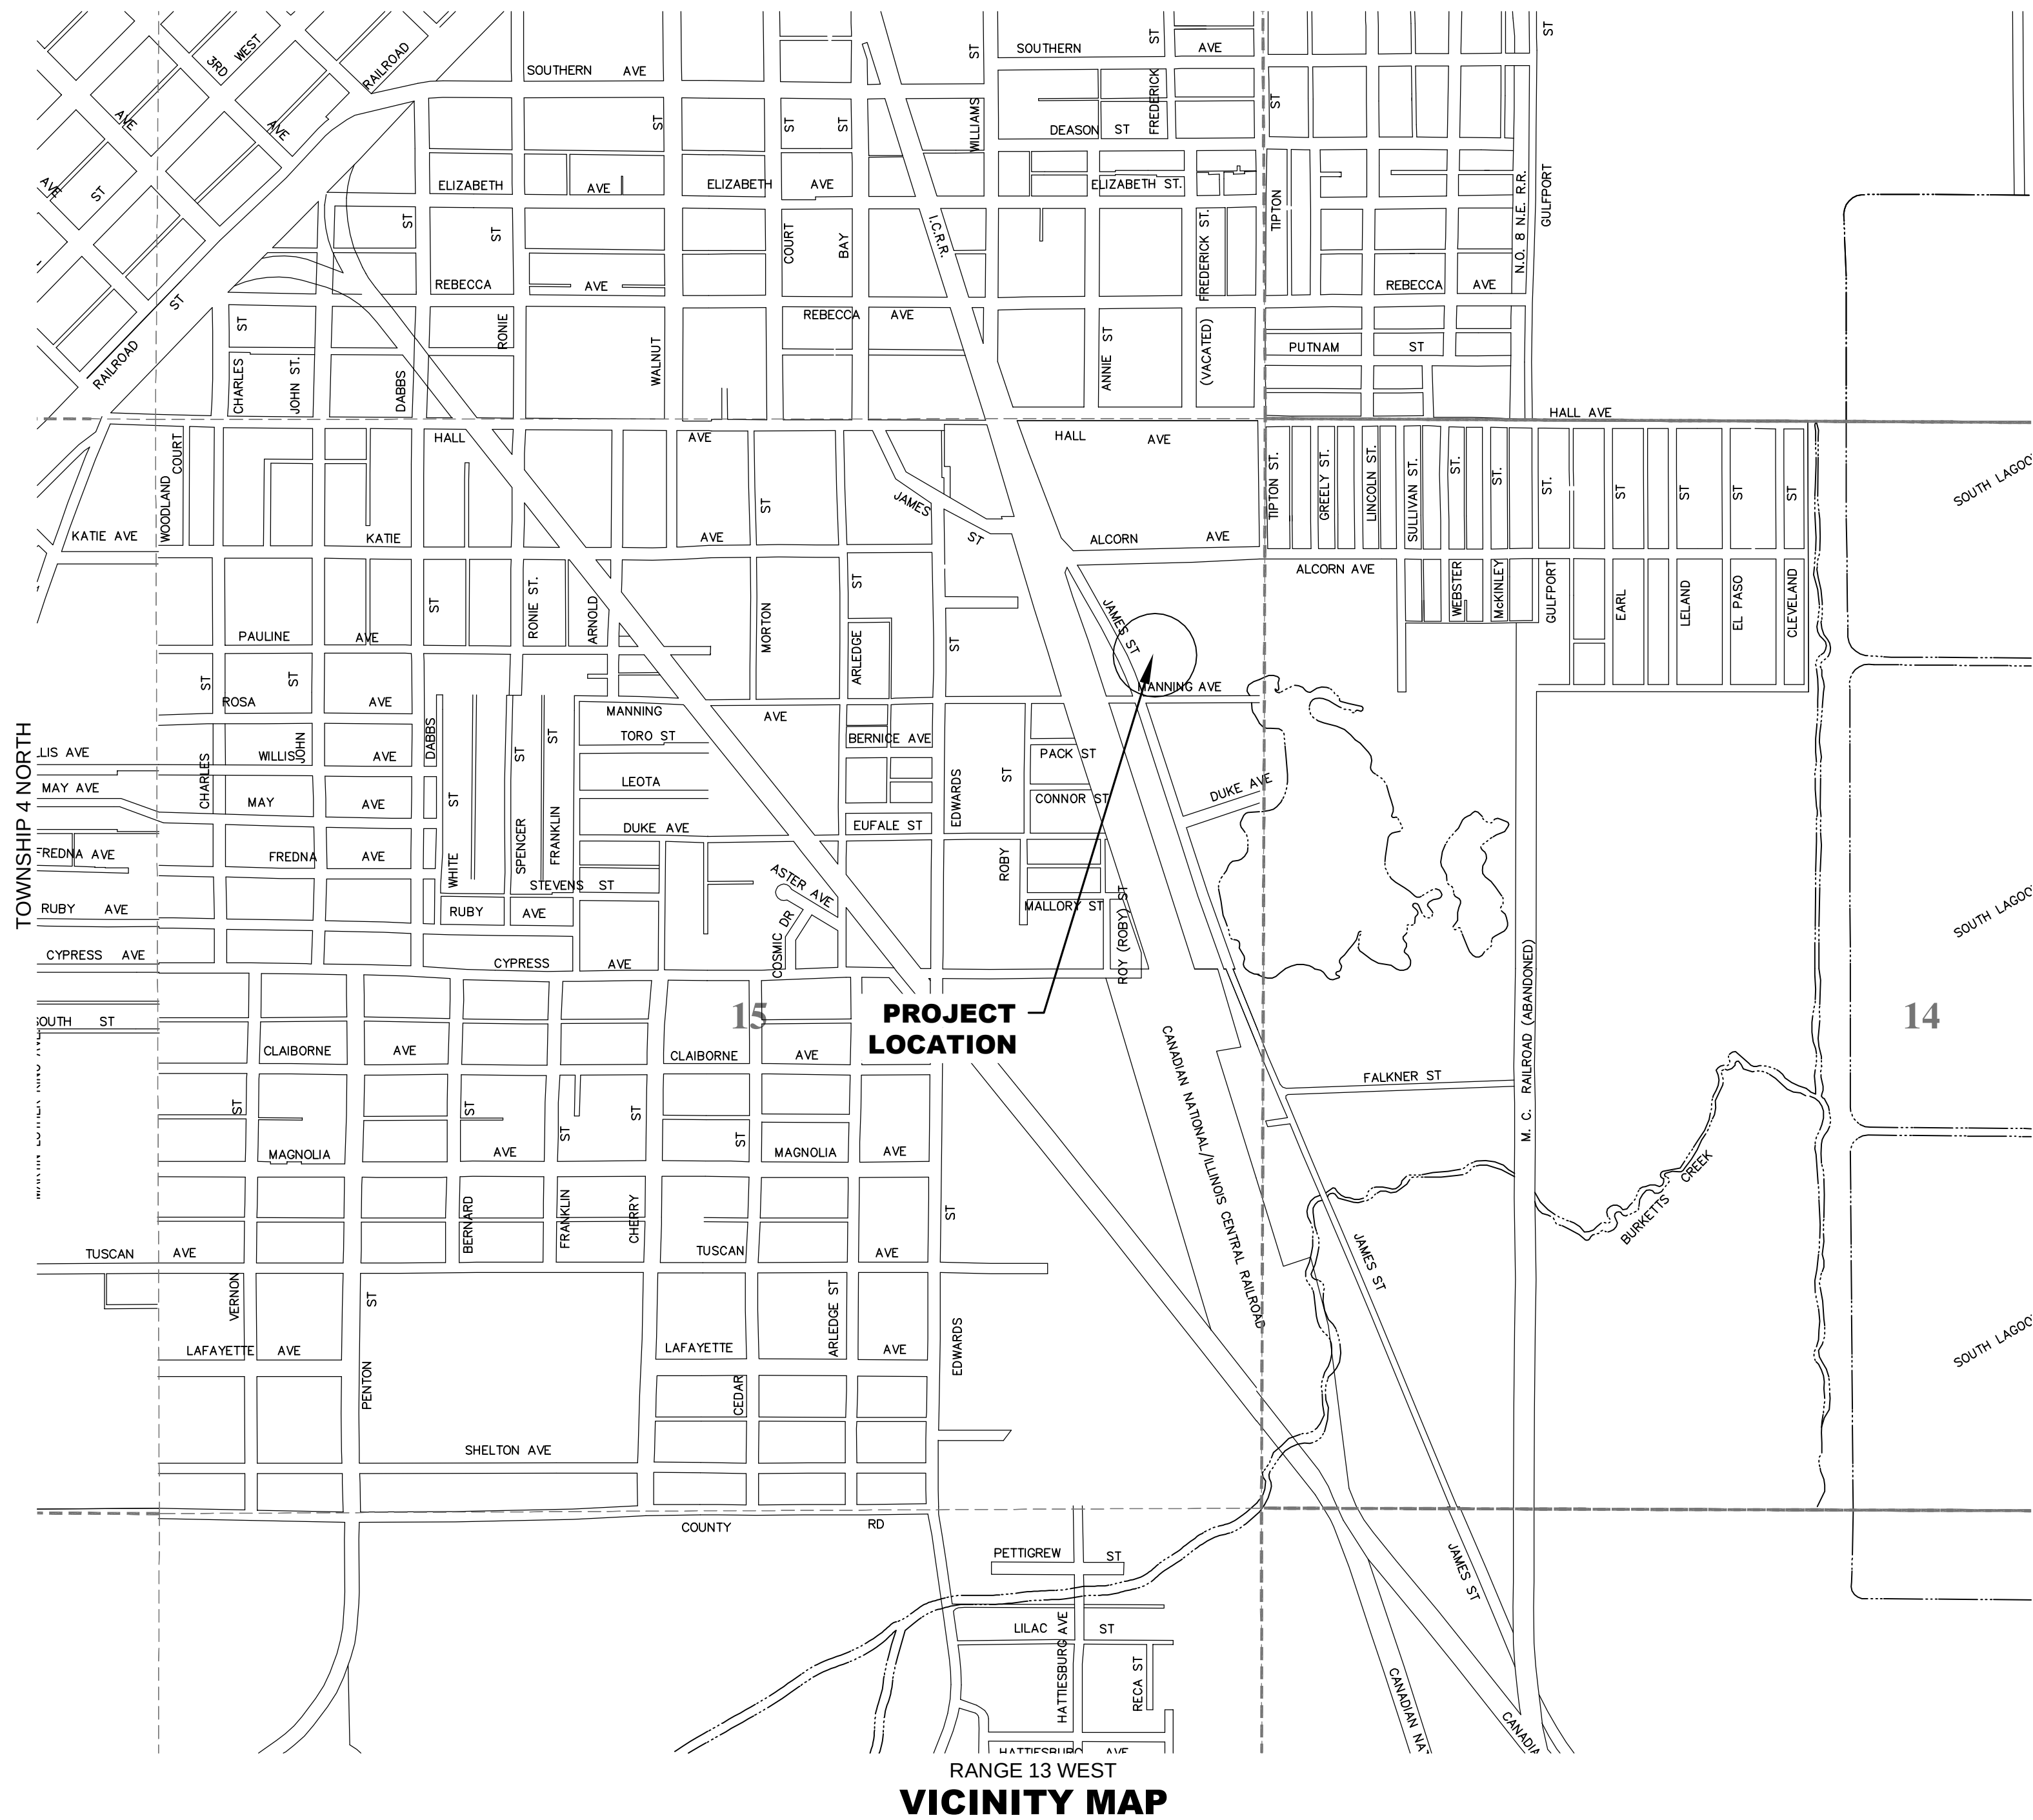


LEGEND:

     - | | | | |
|---|--------------------------------|---|-------------------------------------|
|  | AIR CONDITIONER (EXIST) |  | POWER LINE (OVERHEAD) (EXIST) |
| BH-# | BORE HOLE KEY |  | PROPERTY LINE |
| BGS | BELOW GROUND SURFACE |  | PULL BOX (EXIST) |
| CONC | CONCRETE | RCAP | REINFORCED CONCRETE ARCH PIPE |
| CMP | CORRUGATED METAL PIPE | RCP | REINFORCED CONCRETE PIPE |
| CPP | CORRUGATED PLASTIC PIPE | REQ'D | REQUIRED |
| DI | DUCTILE IRON | RT | RIGHT |
| DBL | DOUBLE | ROW | RIGHT OF WAY |
| DS | DOWN STREAM |  | SANITARY SEWER CLEAN-OUT (EXIST) |
| EXIST | EXISTING |  | SIGNAL POLE (EXIST) |
| FT | FEET | SY | SQUARE YARD(S) |
|  | FENCE LINE (EXIST) (ALL TYPES) | SDR | STANDARD DIMENSION RATIO |
| FFE | FINISHED FLOOR ELEVATION | STA | STATION |
|  | FIRE HYDRANT (EXIST) |  | ST LIGHT ON POLE (EXIST) |
| FL | FLOW LINE |  | TELEPHONE LINE (UNDERGROUND)(EXIST) |
| GALV | GALVANIZED |  | TELEPHONE MANHOLE (EXIST) |
|  | GAS LINE (EXIST) |  | TELEPHONE PEDESTAL (EXIST) |
|  | GAS VALVE (EXIST) |  | TRAFFIC SIGNAL |
| GND | GROUND | TP | TYPICAL |
|  | GROUND LIGHT (EXIST.) | US | UP STREAM |
|  | GUARD POST (EXIST) |  | UTILITY POLE (EXIST) |
|  | GUY WIRE (EXIST) |  | WATER LINE (EXIST) |
| HDPE | HIGH DENSITY POLYETHYLENE PIPE |  | WATER METER (EXIST) |
| INV | INVERT |  | WATER VALVE (EXIST) |
| LT | LEFT | W/ | WITH |
| LF | LINEAR FEET | | |
| MH | MANHOLE | | |
| PVC | POLYVINYL CHLORIDE PIPE | | |

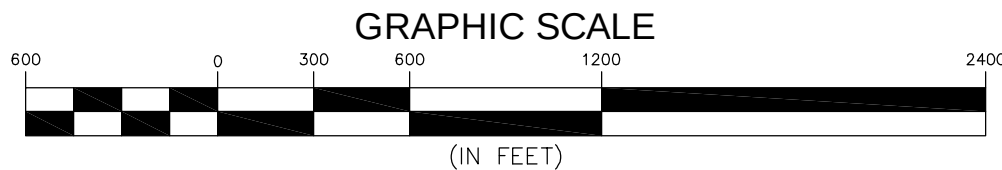


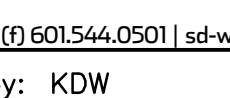No.	DATE	DESCRIPTION	BY
VICINITY MAP, GENERAL NOTES & LEGEND			
WAREHOUSE AT WATER PLANT #2 CITY OF HATTIESBURG FORREST COUNTY, MISSISSIPPI			
 sdw Engineering Progress 301 Second Ave., Hattiesburg, MS 39401 (p) 601.544.1821 (f) 601.544.0501 sd-w.com			
Drawn by: BT/RES		Checked by: KDW	
Date: 03/21/2016		Scale: AS NOTED	
Drawing No.: 1273S008		Sheet No. <u> 2 </u>	

G:\PROJECTS\Hattiesburg_City of 1235-075 - Topo and Expansion of Warehouse Water Plant #2\1235-075_CAD Files\1235-075_Designing_1_3012016 9:53:40 AM

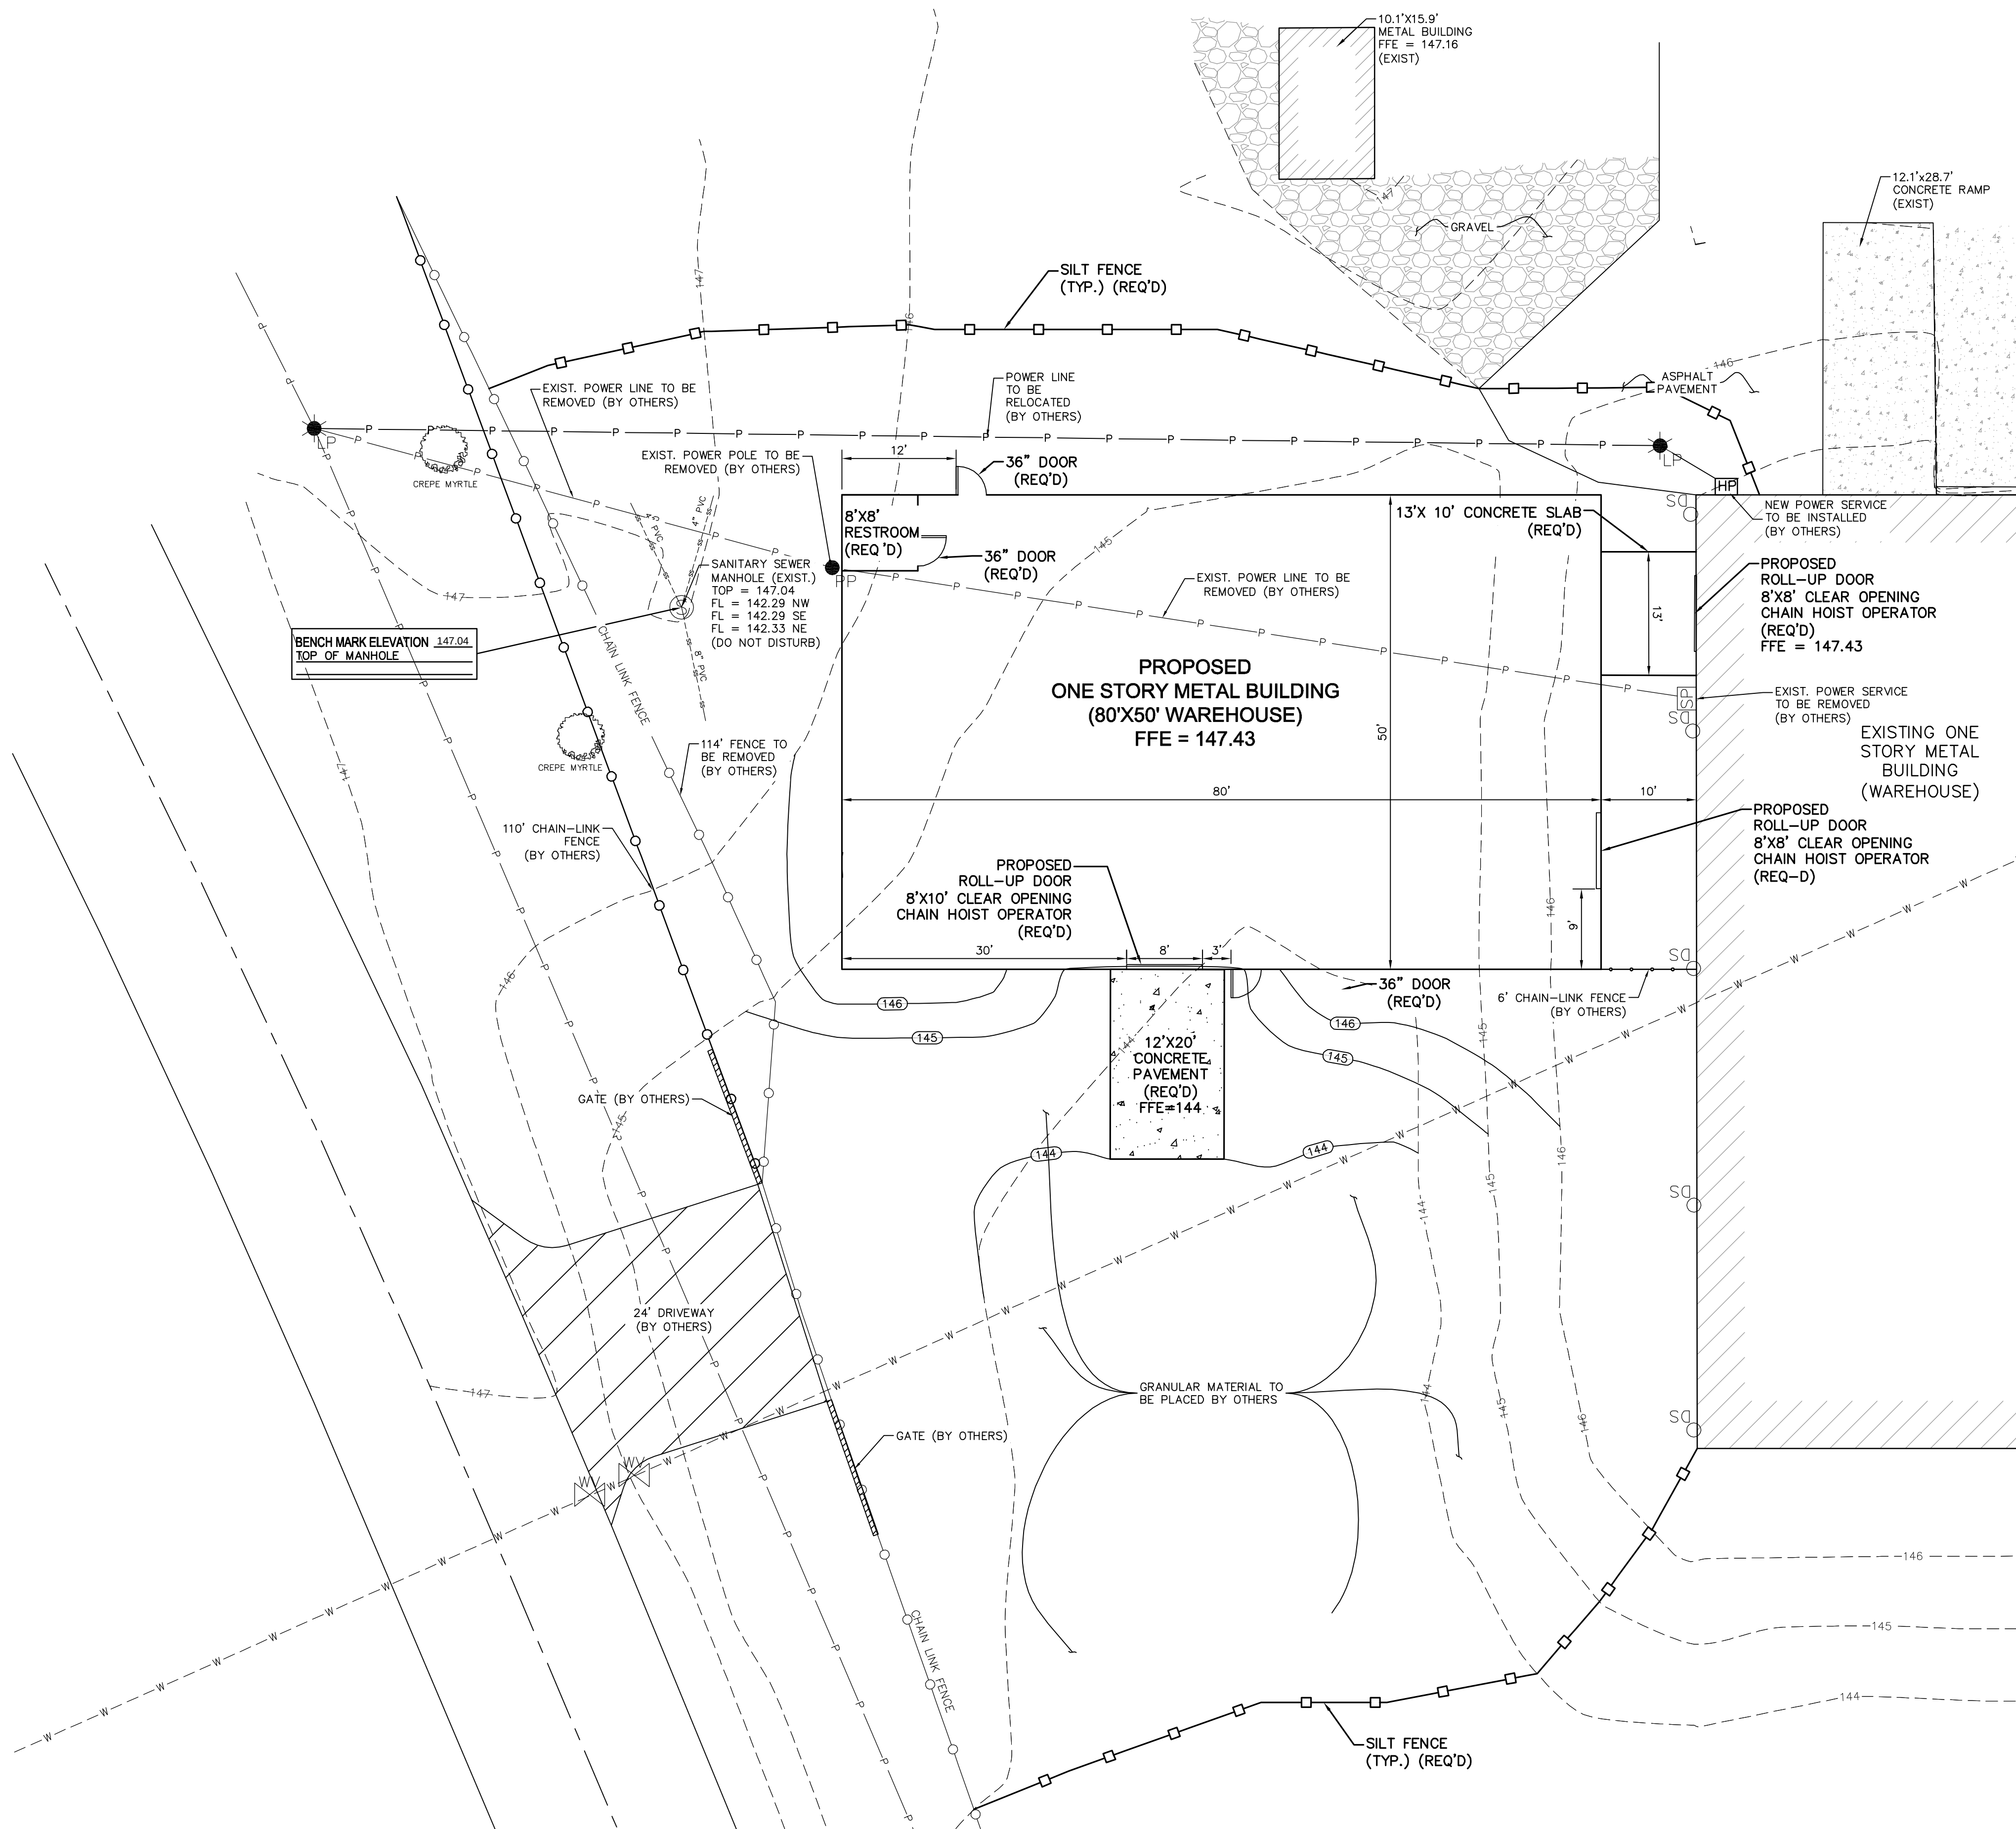


- LEGEND**
- - - - - AIR CONDITIONER
 - - - - - CENTER LINE
 - - - - - CONTOUR LINE (1' INTERVALS)
 - - - - - DOWN SPOUT
 - - - - - FINISHED FLOOR ELEVATION
 - - - - - FLOW LINE
 - - - - - LIGHT ON UTILITY POLE
 - - - - - POLYVINYL CHLORIDE PIPE
 - - - - - POWER LINE (OVERHEAD)
 - - - - - POWER LINE (UNDERGROUND)
 - - - - - POWER OUTLET
 - - - - - POWER SERVICE POINT
 - - - - - SANITARY SEWER LINE
 - - - - - SANITARY SEWER MANHOLE
 - - - - - UTILITY POLE
 - - - - - WATER LINE
 - - - - - WATER VALVE

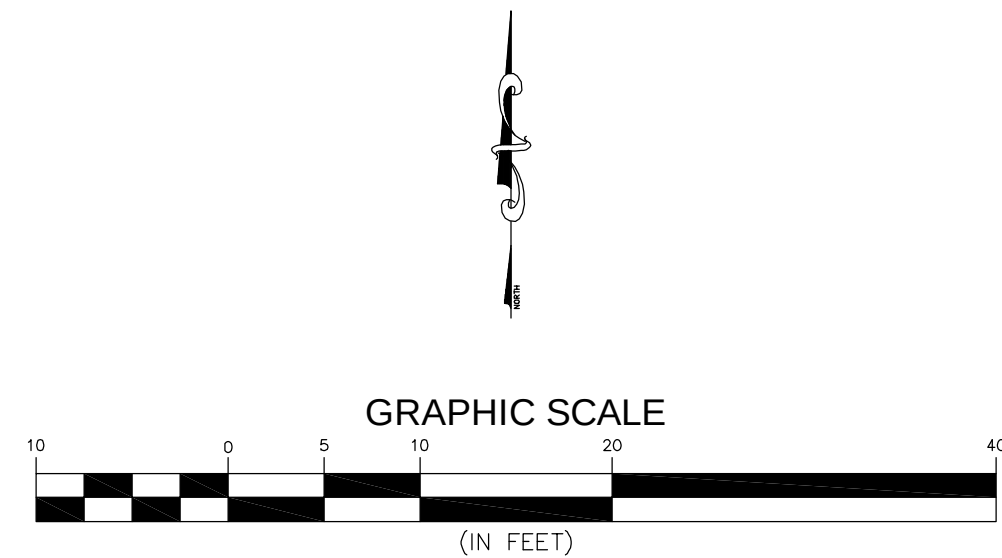


NO.	DATE	DESCRIPTION	BY
SITE PLAN			
WAREHOUSE AT WATER PLANT #2			
CITY OF HATTIESBURG			
FORREST COUNTY, MISSISSIPPI			
sdw Engineering Progress			
301 Second Ave. Hattiesburg, MS 39401 (p) 601.544.1821 (f) 601.544.0501 sdw.com			
Drawn by: ILR		Checked by: BJS	
Date: 03/21/2016		Scale: AS NOTED	
Drawing No.: 1235-075		Sheet No. 3	


C:\PROJECTS\Hattiesburg_City\1235-075 - Topo and Expansion of Warehouse Water Plant.dwg 12/25/07 5:23 AM

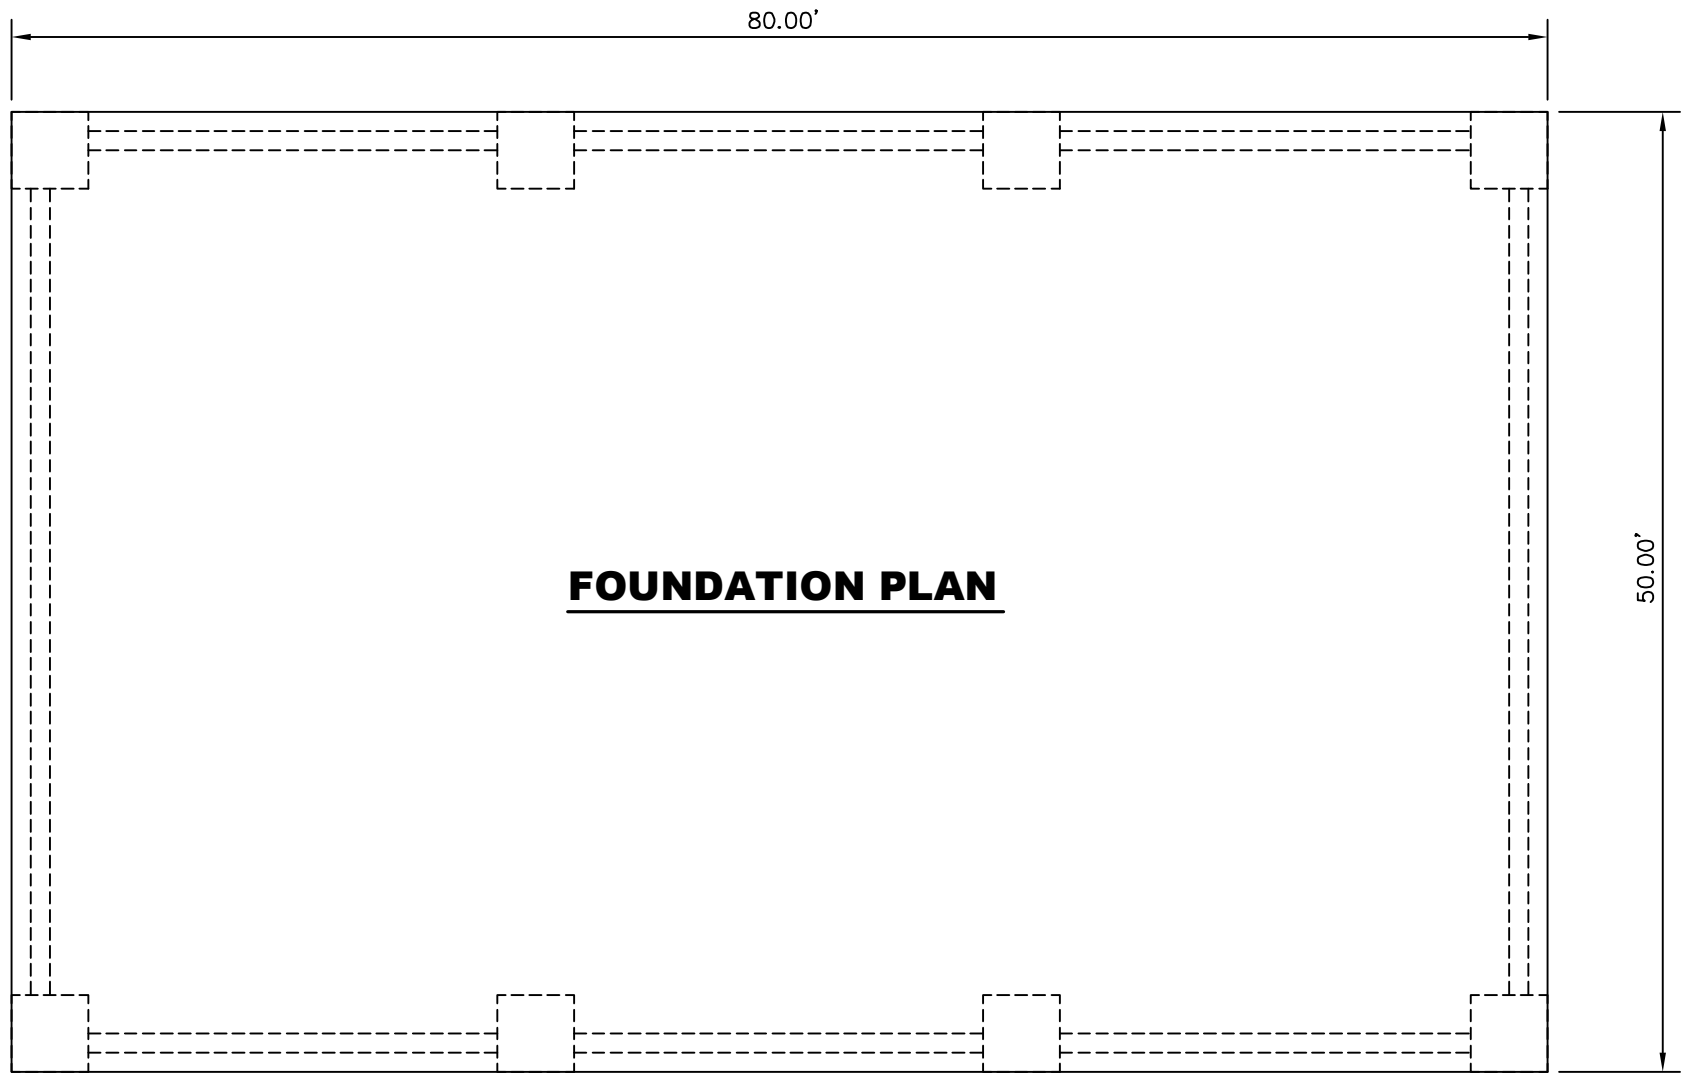


FOUNDATION PLAN

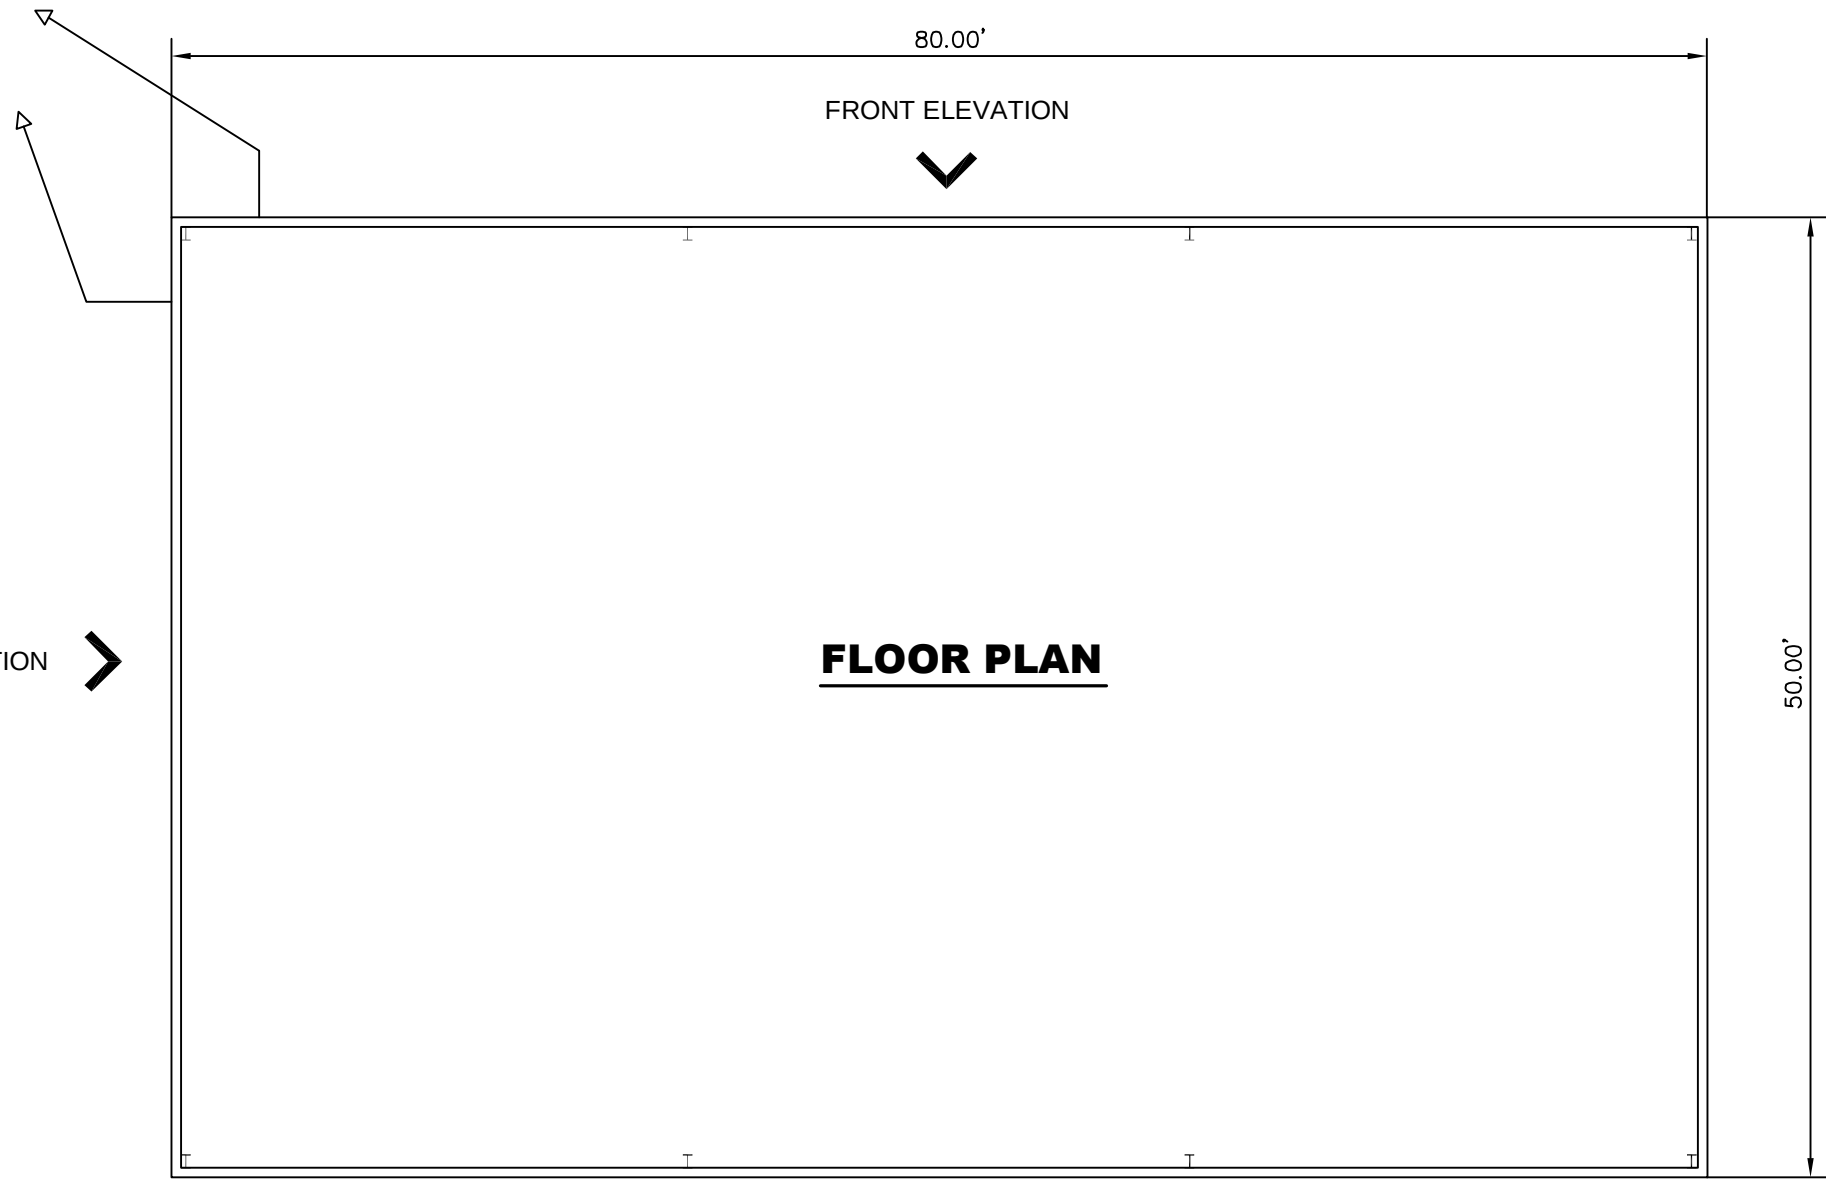


FLOOR PLAN

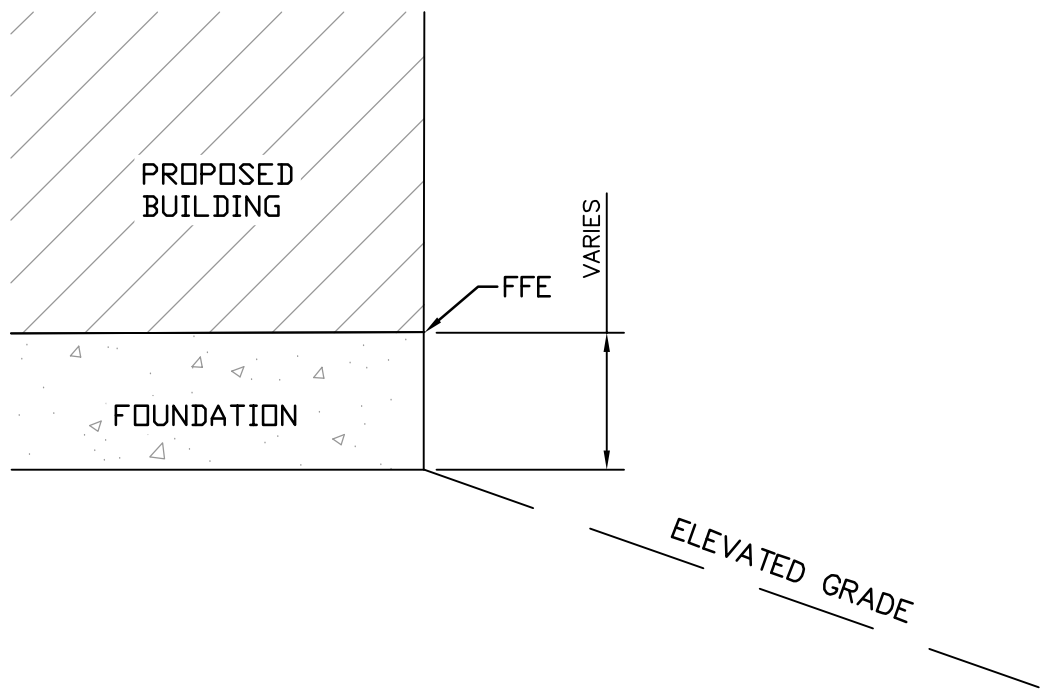


TYP. FOUNDATION TYPE

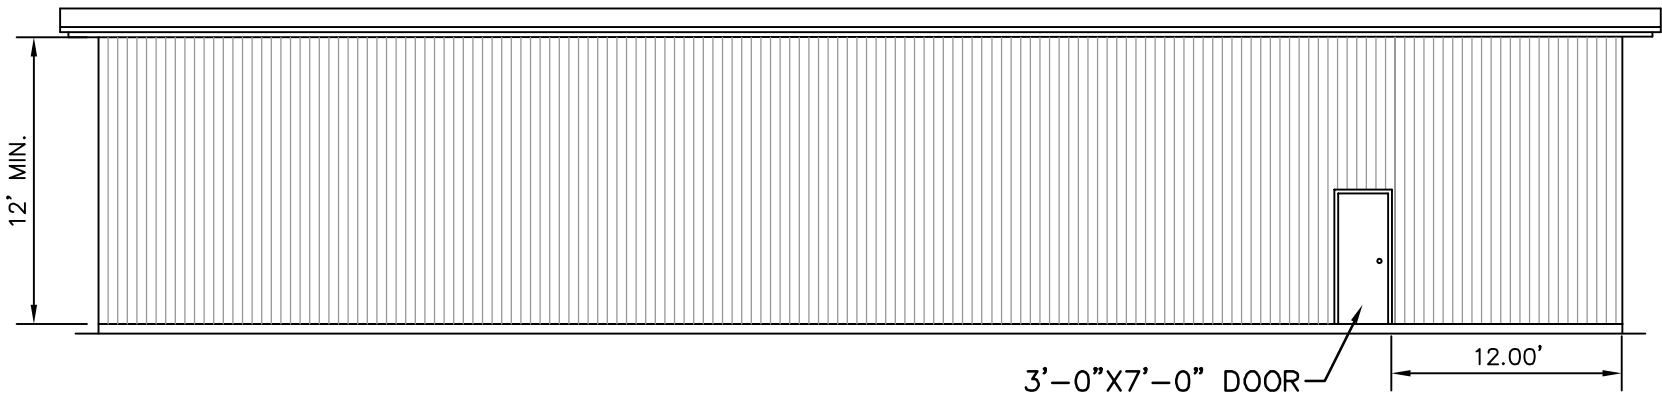


FRONT ELEVATION

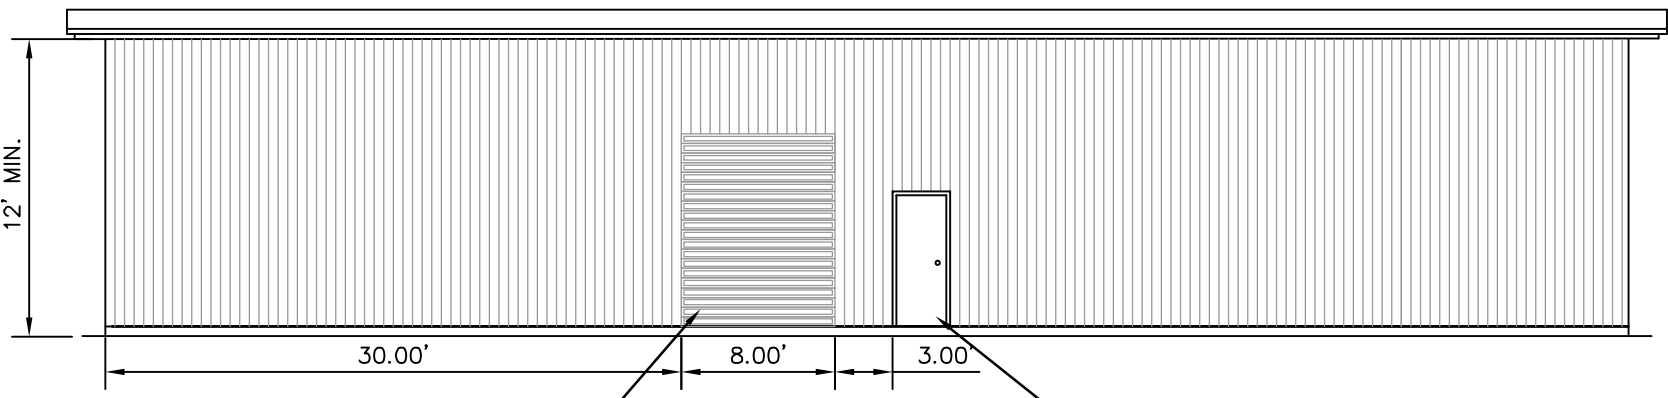

REAR ELEVATION

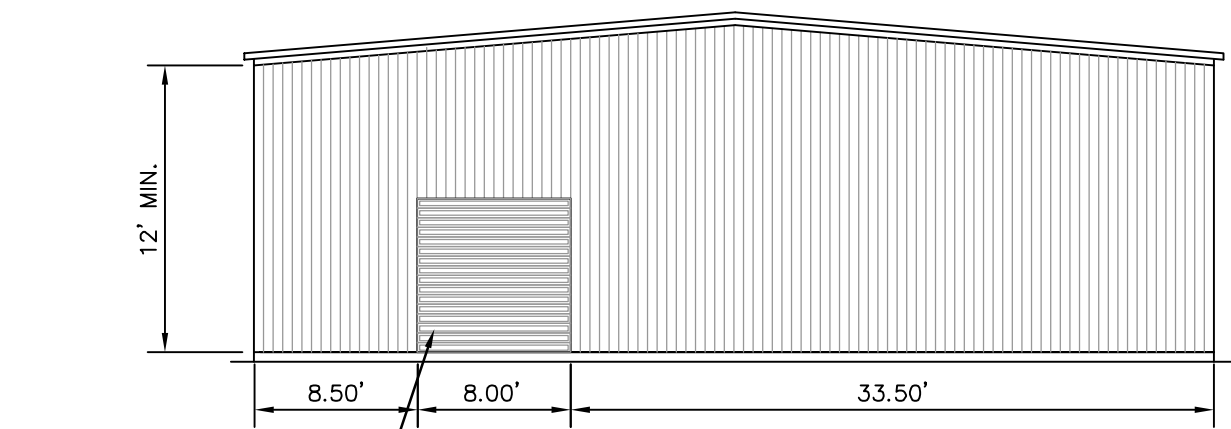

EAST SIDE ELEVATION

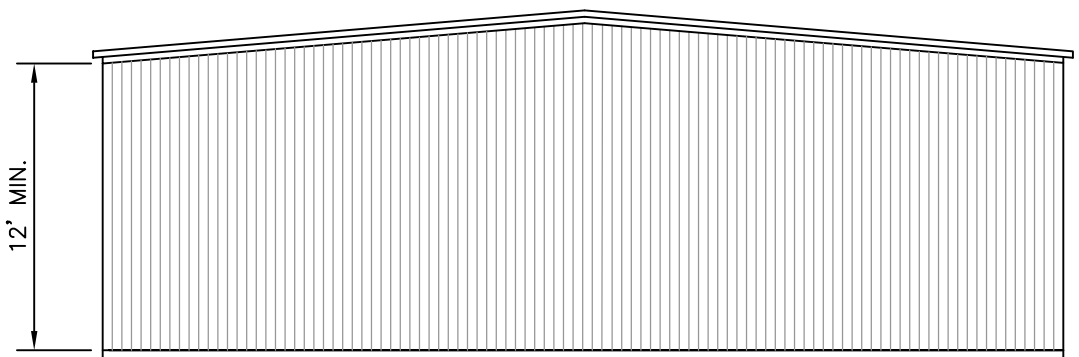


WEST SIDE ELEVATION

CONSTRUCTION NOTES:

1. EXTENSION OF WATER AND SEWER LINES TO BE INSTALLED BY THE CONTRACTOR, SEE PLUMBING DETAILS (SHEET NO. 07).
2. THE CONCRETE SLAB AND FOOTING WILL BE REQUIRED AS PER DETAIL BY THE ENGINEER.
3. FOUNDATION SHALL BE A POST-TENSIONED SLAB, THE SLAB SHALL BE COMPRISED OF 4000 PSI CONCRETE. THE ACTUAL DESIGN SHALL CONFORM TO NOTE #1 FOR FOUNDATION PLAN.
4. THE FOUNDATION SHALL BE DESIGNED BY THE CONTRACTOR
5. CERTIFIED BY A PROFESSIONAL STRUCTURAL ENGINEER REGISTERED IN THE STATE OF MISSISSIPPI, AND APPROVED BY THE OWNERS ENGINEER.
6. THE SIDE SLOPE SHOULD BE A MINIMUM 1:12 RATIO.
7. THE RIDGE LOCATION SHOULD BE APPROXIMATELY 14 FEET.

NO.	DATE	DESCRIPTION	BY
BUILDING DETAILS			
WAREHOUSE AT WATER PLANT #2			
CITY OF HATTIESBURG			
FORREST COUNTY, MISSISSIPPI			
sdw Engineering Progress			
301 Second Ave. Hattiesburg, MS 39401 (p) 601.544.1821 (f) 601.544.0501 sdw.com			
Drawn by: ILR		Checked by: BJS	
Date: 03/21/2016		Scale: NOT TO SCALE	
Drawing No.: 1235-075		Sheet No. 4	

C:\PROJECTS\Hattiesburg_City of 1235-075 - Topo and Expansion of Warehouse Water Plant #2\1235075-CAD Files\1235-075_Elec.dwg, 3/21/2018 9:48:46 AM

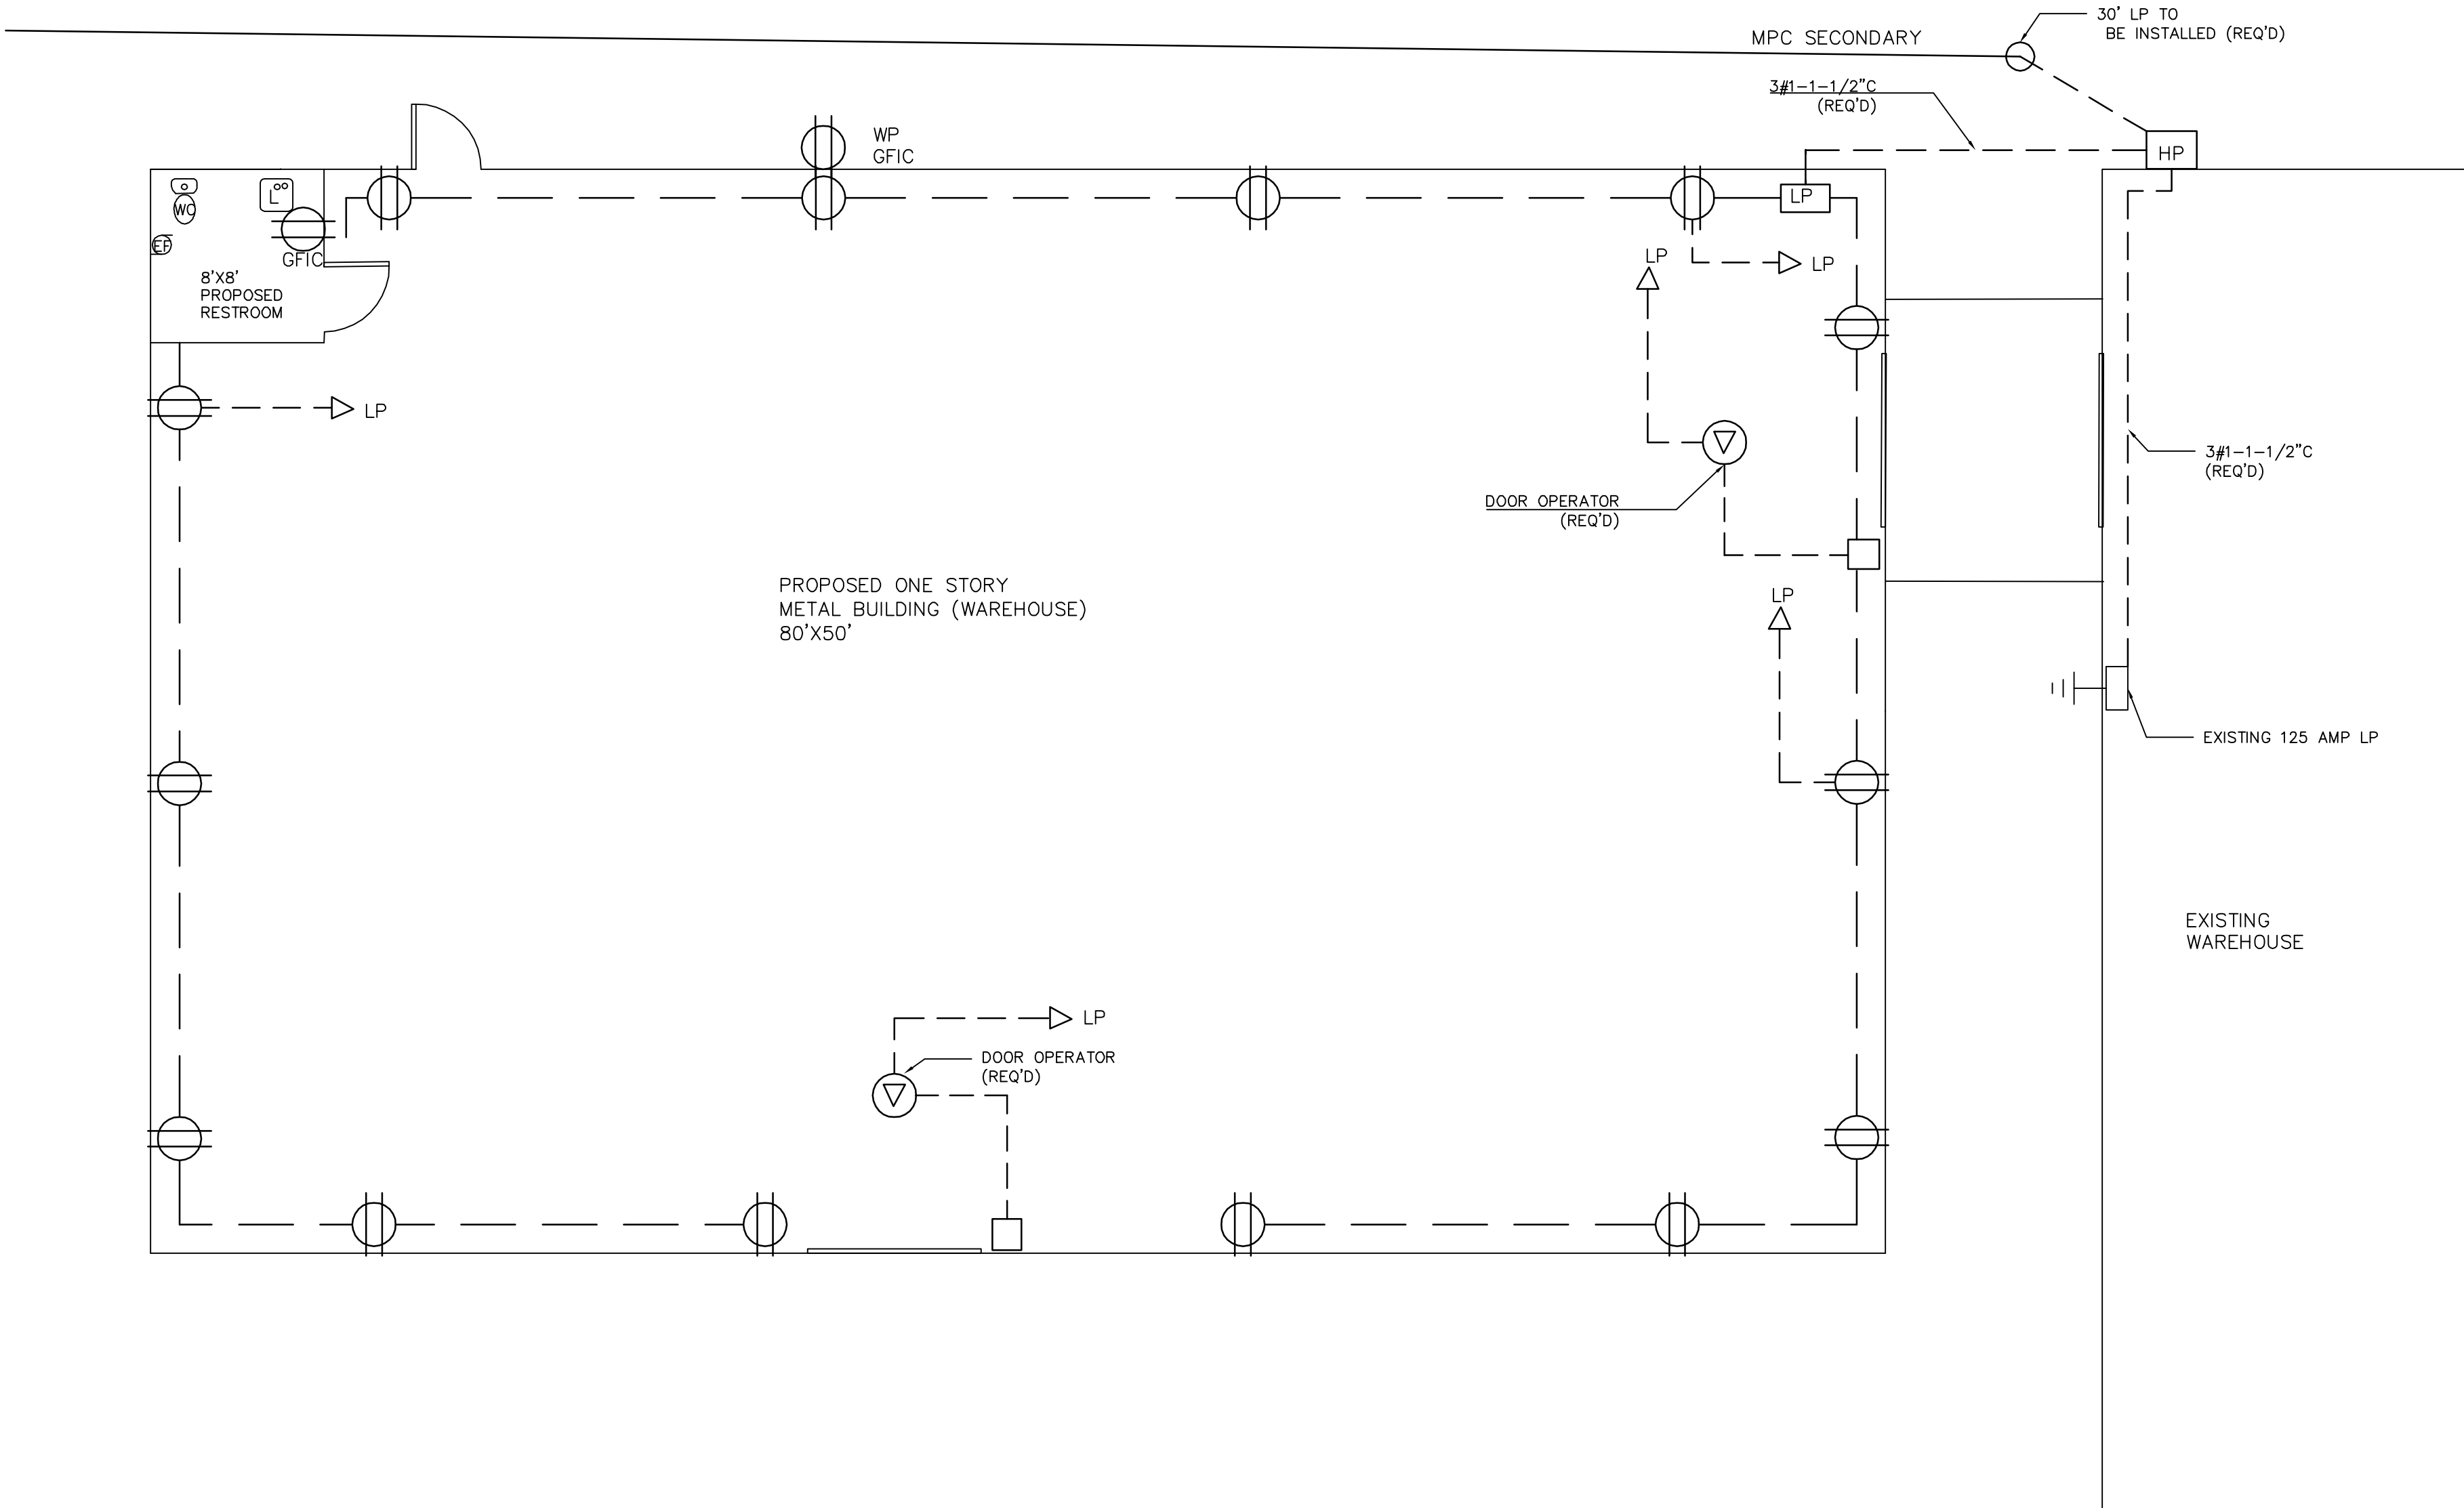


ELECTRICAL PANEL SCHEDULE				CITY OF HATTIESBURG NEW 80' X 50' WAREHOUSE BUILDING WATER PLANT #2 ON JAMES STREET			FED: 3#3/0 THWN CU IN 2" C FROM OHD SERV ENTR MOUNTING: SURFACE TO WALL		RATING: 200-AMPS, 120/240-V, 3-WIRE, 1-PHASE MB, EQUAL TO SQUARE-NQ, 30-POSITIONS AIC RATING: 22,000		
CIRCUIT NO.	BREAKER		CIRCUIT SIZE/CONDUIT	LOAD DESCRIPTION	LOAD WATTS	LOAD WATTS	LOAD DESCRIPTION	CIRCUIT SIZE/CONDUIT	BREAKER		CIRCUIT NO.
	AMPS	POLES							AMPS	POLES	
1	100-125	2	3#1-1/2" C	EXISTING WH 125-AMP PANEL LP	10000	7500	NEW WH BLDG PANEL LP	3#1-1/2" C	100-125	2	2
	VERIFY			30-AMP DISCONNECT AT MOTOR			30-AMP DISCONNECT AT MOTOR		VERIFY		
3,5				SPACE POSITIONS			SPACE POSITIONS				4,6

ELECTRIC POWER PLAN NOTES:


- CONTRACTOR SHALL COORDINATE DISCONNECTION AND REMOVAL OF THE OVERHEAD 120/140-VOLT, 1-PHASE TRIPLEX SERVICE AND METERING TO THE EXISTING AND ADJACENT 50'X100' WAREHOUSE BUILDING WITH MPC.
- CONTRACTOR SHALL DISCONNECT AND REMOVE ALL OVERHEAD 120/240-VOLT, 1-PHASE ELECTRICAL SERVICE ENTRANCE, METER SOCKET AND SERVICE FROM THE METER SOCKET TO THE EXISTING PANEL LP WHICH WILL REMAIN IN SERVICE AND RE-FED FROM NEW SERVICE POINT.
- CONTRACTOR SHALL COORDINATE AND SALVAGE OR DISPOSE OF ALL REMOVED ELECTRICAL SYSTEMS AND EQUIPMENT WITH WATER PLANT AUTHORITY.
- CONTRACTOR SHALL COORDINATE ANY WALL OPENINGS WITH METAL PLATE OR SECTION OF METAL WALL PANEL FROM NEW BUILDING.
- CONTRACTOR SHALL INSTALL A NEW SERVICE POINT WITH METER SOCKET FOR NEW OVERHEAD SERVICE TO BE PLACED ON THE FRONT (LEFT OF ROLL-UP DOOR) OF THE EXISTING 50'X100' WAREHOUSE BUILDING (OLD SERVICE POINT LOCATED ON THE SIDE OF THE BUILDING ADJACENT TO THE NEW WAREHOUSE LOCATION WILL BE ELIMINATED). NEW SERVICE POINT AND METER WILL SERVE BOTH WAREHOUSES.
- NEW SERVICE POINT WILL CONSIST OF A COMBINATION SERVICE ENTRANCE METER MAIN WITH 6-POSITION CIRCUITS AND EQUAL TO SQUARE-D 200-AMP, 120/240-VOLT, 1-PHASE HOUSE POWER PANEL WITH METER SOCKET AND EQUIPPED FOR OVERHEAD SERVICE ENTRANCE.
- CONTRACTOR SHALL PROVIDE A 100-125 AMP, 2-POLE BREAKER FOR SERVICE EXTENSION TO THE EXISTING WAREHOUSE BUILDING AND A SECOND 100-125-AMP, 2-POLE BREAKER FOR NEW SERVICE TO THE NEW WAREHOUSE BUILDING.
- CONTRACTOR SHALL PROVIDE AND INSTALL A NEW SERVICE RATED FOR 200-AMP, 120/240-VOLT, 1-PHASE SERVICE ENTRANCE CONSISTING OF 3#3/0 THWN COPPER IN 2-1/2" GRS CONDUIT WITH 2-1/2" WEATHER HEAD AND ANCHORED TO THE EXTERIOR OF THE EXISTING METAL BUILDING WALL AND AT LEAST 12" AFG. PROVIDE EYE BOLT FOR MPC SERVICE CONNECTION AND AT LEAST 36" OF WIRE FOR CONNECTION TO MPC TRIPLEX SERVICE. COORDINATE CONNECTIONS AND METERING WITH MPC. PROVIDE NEW #4 COPPER GROUND FROM NEW SERVICE POINT TO EXTENDABLE TYPE 5/8"X8" GROUND RODS AND USE MULTIPLE RODS AS REQUIRED TO ACQUIRE LESS THAN 25-OHMS GROUND RESISTANCE.
- CONTRACTOR SHALL PROVIDE NEW SERVICE ENTRANCE FROM NEW SERVICE POINT TO THE EXISTING 125-AMP PANEL LP IN THE EXISTING WAREHOUSE BUILDING. NEW SERVICE ENTRANCE SHALL BE 3#1+#6G THWN COPPER IN 1-1/2" GRS AND ROUTE AND STRAP ALONG INTERIOR WALL TO EXISTING PANEL. FLEXIBLE CONDUIT MAY BE USED AROUND EXISTING STEEL COLUMNS. VERIFY #6 GROUNDING TO THE EXISTING PANEL AND UPGRADE AS REQUIRED.
- CONTRACTOR SHALL INSTALL NEW 125-AMP, 120/240-VOLT, 1-PHASE PANEL LP ON INTERIOR WALL OF THE NEW WAREHOUSE BUILDING AS PER NEW PANEL LP SCHEDULE. PROVIDE NEW #6 COPPER GROUND FROM NEW PANEL LP SERVICE TO EXTENDABLE TYPE 5/8"X8" GROUND RODS AND USE MULTIPLE RODS AS REQUIRED TO ACQUIRE LESS THAN 25-OHMS GROUND RESISTANCE.
- CONTRACTOR SHALL PROVIDE NEW SERVICE ENTRANCE FROM NEW SERVICE POINT TO THE NEW PANEL LP IN THE NEW WAREHOUSE BUILDING. NEW SERVICE ENTRANCE SHALL BE 3#1+#6G THWN COPPER IN 1-1/2" GRSC AND ROUTE UNDERGROUND AND ALONG EXTERIOR WALL TO NEW PANEL. FLEXIBLE CONDUIT MAY BE USED AROUND EXISTING STEEL COLUMNS.
- CONTRACTOR SHALL PROVIDE AND INSTALL CIRCUITS AND DISCONNECT DEVICES FOR NEW POWER, LIGHTING AND ROLL-UP DOOR MOTOR OPERATORS IN NEW WAREHOUSE BUILDING AS IDENTIFIED IN THE NEW PANEL LP SCHEDULE. COORDINATE WIRING AND CONTROL REQUIREMENTS FOR ROLL-UP DOOR OPERATORS AS REQUIRED WITH DOOR SUPPLIER OR GC.
- CONTRACTOR SHALL PROVIDE SEPARATE DEDICATED CIRCUITS FOR ALL INTERIOR AND EXTERIOR LIGHTING AND FOR RECEPTACLES FOR THE NEW WAREHOUSE FACILITY. EXTERIOR LIGHTING CIRCUITS WILL BE CONTROLLED BY SEPARATE LIGHTING COMPACTORS WHICH IN RETURN WILL BE OPERATED BY AN ELECTRIC PHOTOCELL CONTROL.

ELECTRICAL PANEL SCHEDULE				CITY OF HATTIESBURG NEW 80' X 50' WAREHOUSE BUILDING WATER PLANT #2 ON JAMES STREET			FED: 3#1 THWN CU IN 1-1/2" C FROM PANEL HP MOUNTING: SURFACE TO WALL		RATING: 125-AMPS, 120/240-V, 3-WIRE, 1-PHASE MB, EQUAL TO SQUARE-NQ, 30-POSITIONS AIC RATING: 22,000		
PANEL MARK LP UNDERGROUND SERVICE FROM NEW PANEL HP				LOAD DESCRIPTION	LOAD WATTS	LOAD WATTS	LOAD DESCRIPTION	CIRCUIT SIZE/CONDUIT	BREAKER		CIRCUIT NO.
CIRCUIT NO.	AMPS	POLES	CIRCUIT SIZE/CONDUIT						AMPS	POLES	
1,3	30	2	3#10+#12G-3/4" C	8'X10' ROLL-UP DOOR OPERATOR	500	500	8'X10' ROLL-UP DOOR OPERATOR	3#10+#12G-3/4" C	30	2	2,4
	VERIFY			30-AMP DISCONNECT AT MOTOR			30-AMP DISCONNECT AT MOTOR		VERIFY		
5	20	1	2#10+#12G-3/4" C	INTERIOR LIGHTING LEFT SIDE	1000	1000	INTERIOR LIGHTING RIGHT SIDE	2#10+#12G-3/4" C	20	1	6
7	20	1	2#10+#12G-3/4" C	RECEPTACLES LEFT SIDE	1000	1000	EXTERIOR WAL-PAK LIGHTING	2#10+#12G-3/4" C	30	1	8
9	20	1	2#12+#12G-1/2" C	RECEPTACLES RIGHT SIDE	1000	1000	RECEPTACLES CENTER	2#10+#12G-3/4" C	20	1	10
11	20	1	2#12+#12G-1/2" C	EMERGENCY EXT LIGHTS	100						
13,15	20	1		SPARE BREAKERS			SPARE BREAKERS		20	1	12,14,16
17,19	30	1		SPARE BREAKERS			SPARE BREAKERS		30	1	18,20
21-29				SPACE POSITIONS			SPACE POSITIONS				22-30
							</				

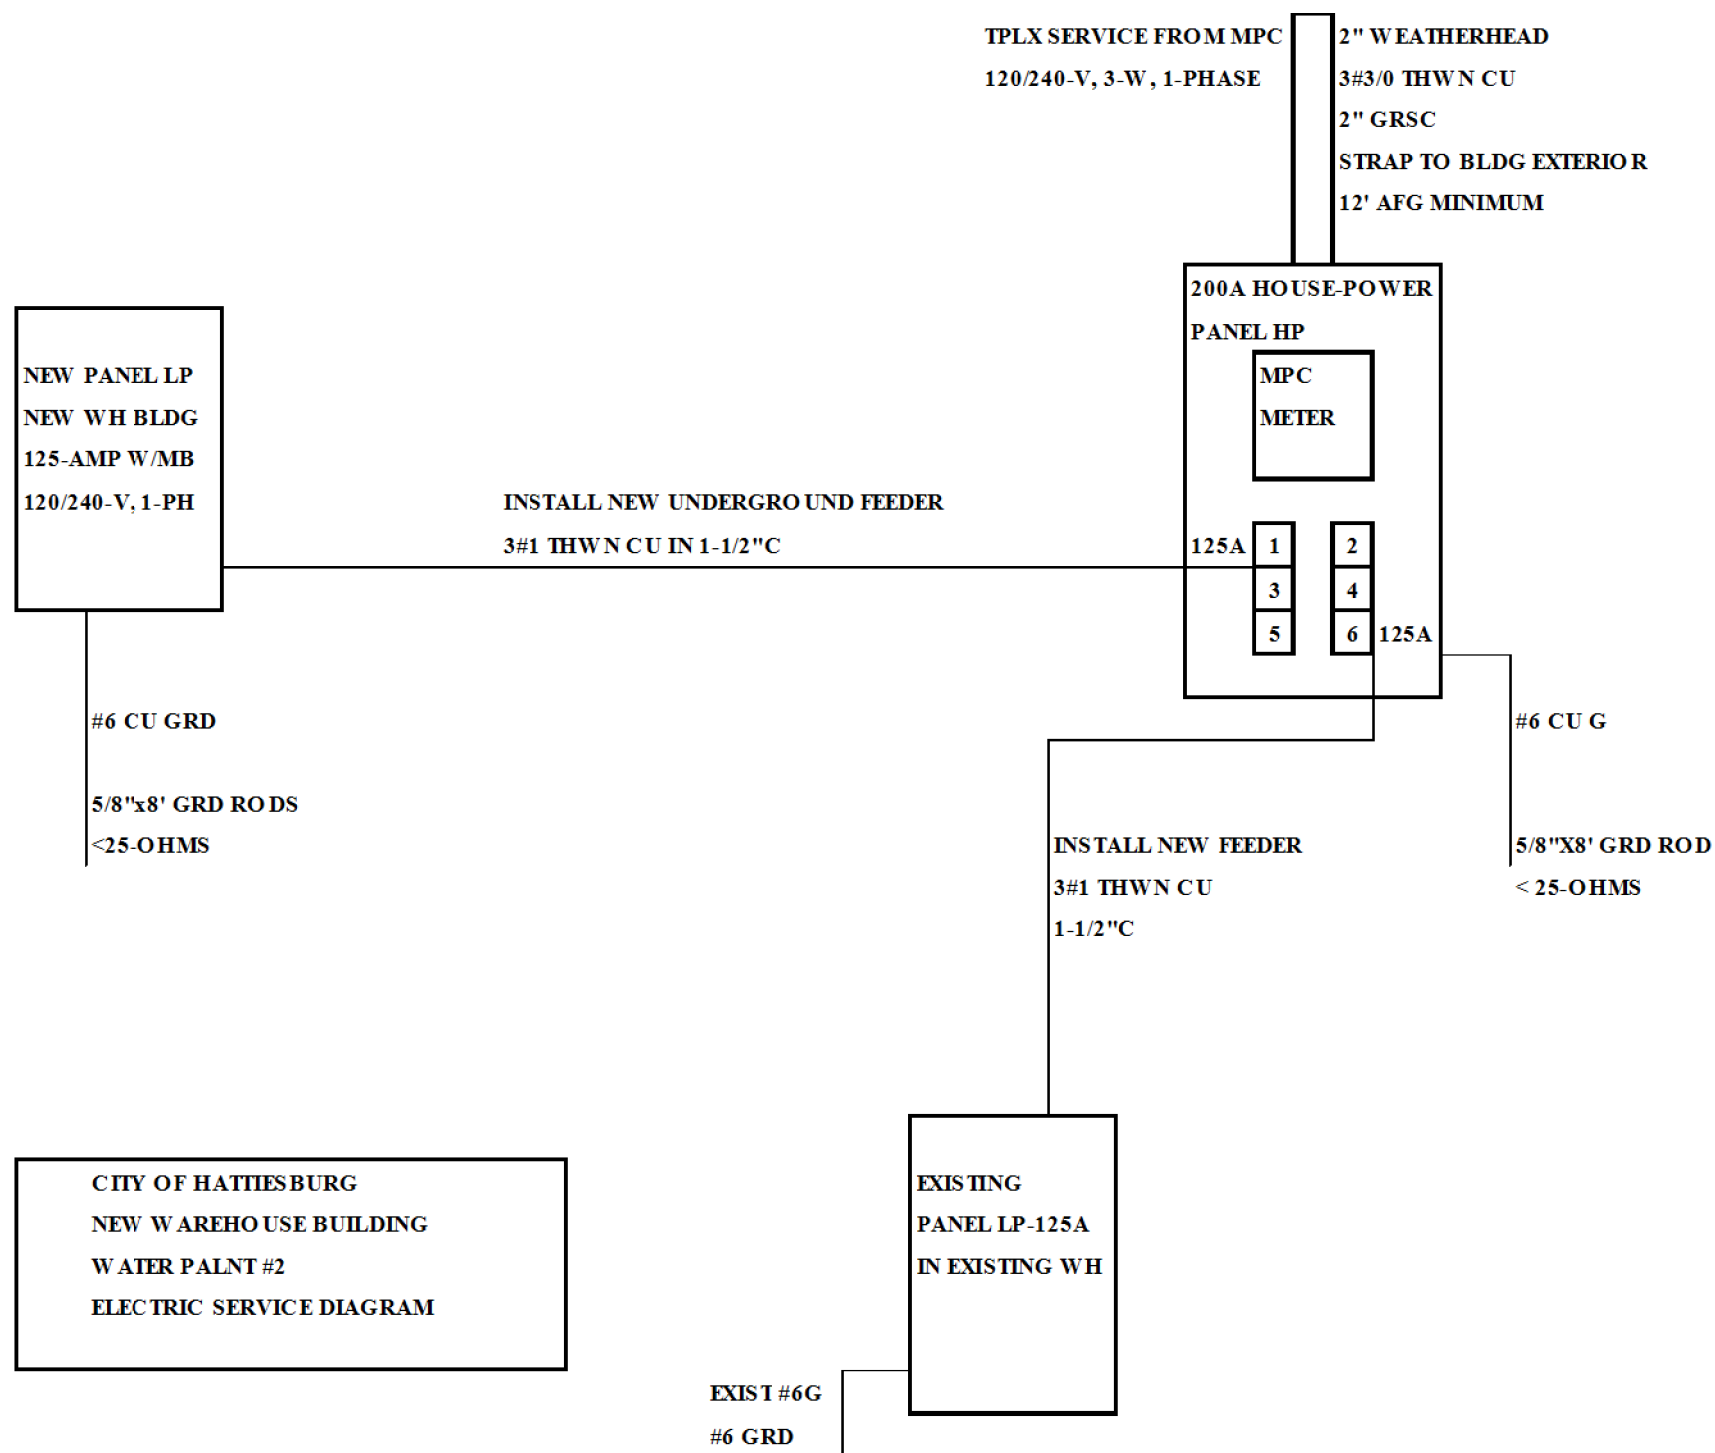

NO.	DATE	DESCRIPTION	BY
ELECTRIC POWER PLAN			
WAREHOUSE AT WATER PLANT #2 CITY OF HATTIESBURG FORREST COUNTY, MISSISSIPPI			
sdw Engineering Progress			
301 Second Ave. Hattiesburg, MS 39401 (p) 601.544.1821 (f) 601.544.0501 sdw.com			
Drawn by: ILR		Checked by: BJS	
Date: 03/21/2015		Scale: NOT TO SCALE	
Drawing No.: 1235-075		Sheet No. 5	

C:\PROJECTS\Hattiesburg_City\1235-075 - Topo and Expansion of Warehouse Water Plant #2\125075\CAD Files\125-075_Design_Lighting.dwg, 6/3/2016 9:43:26 AM

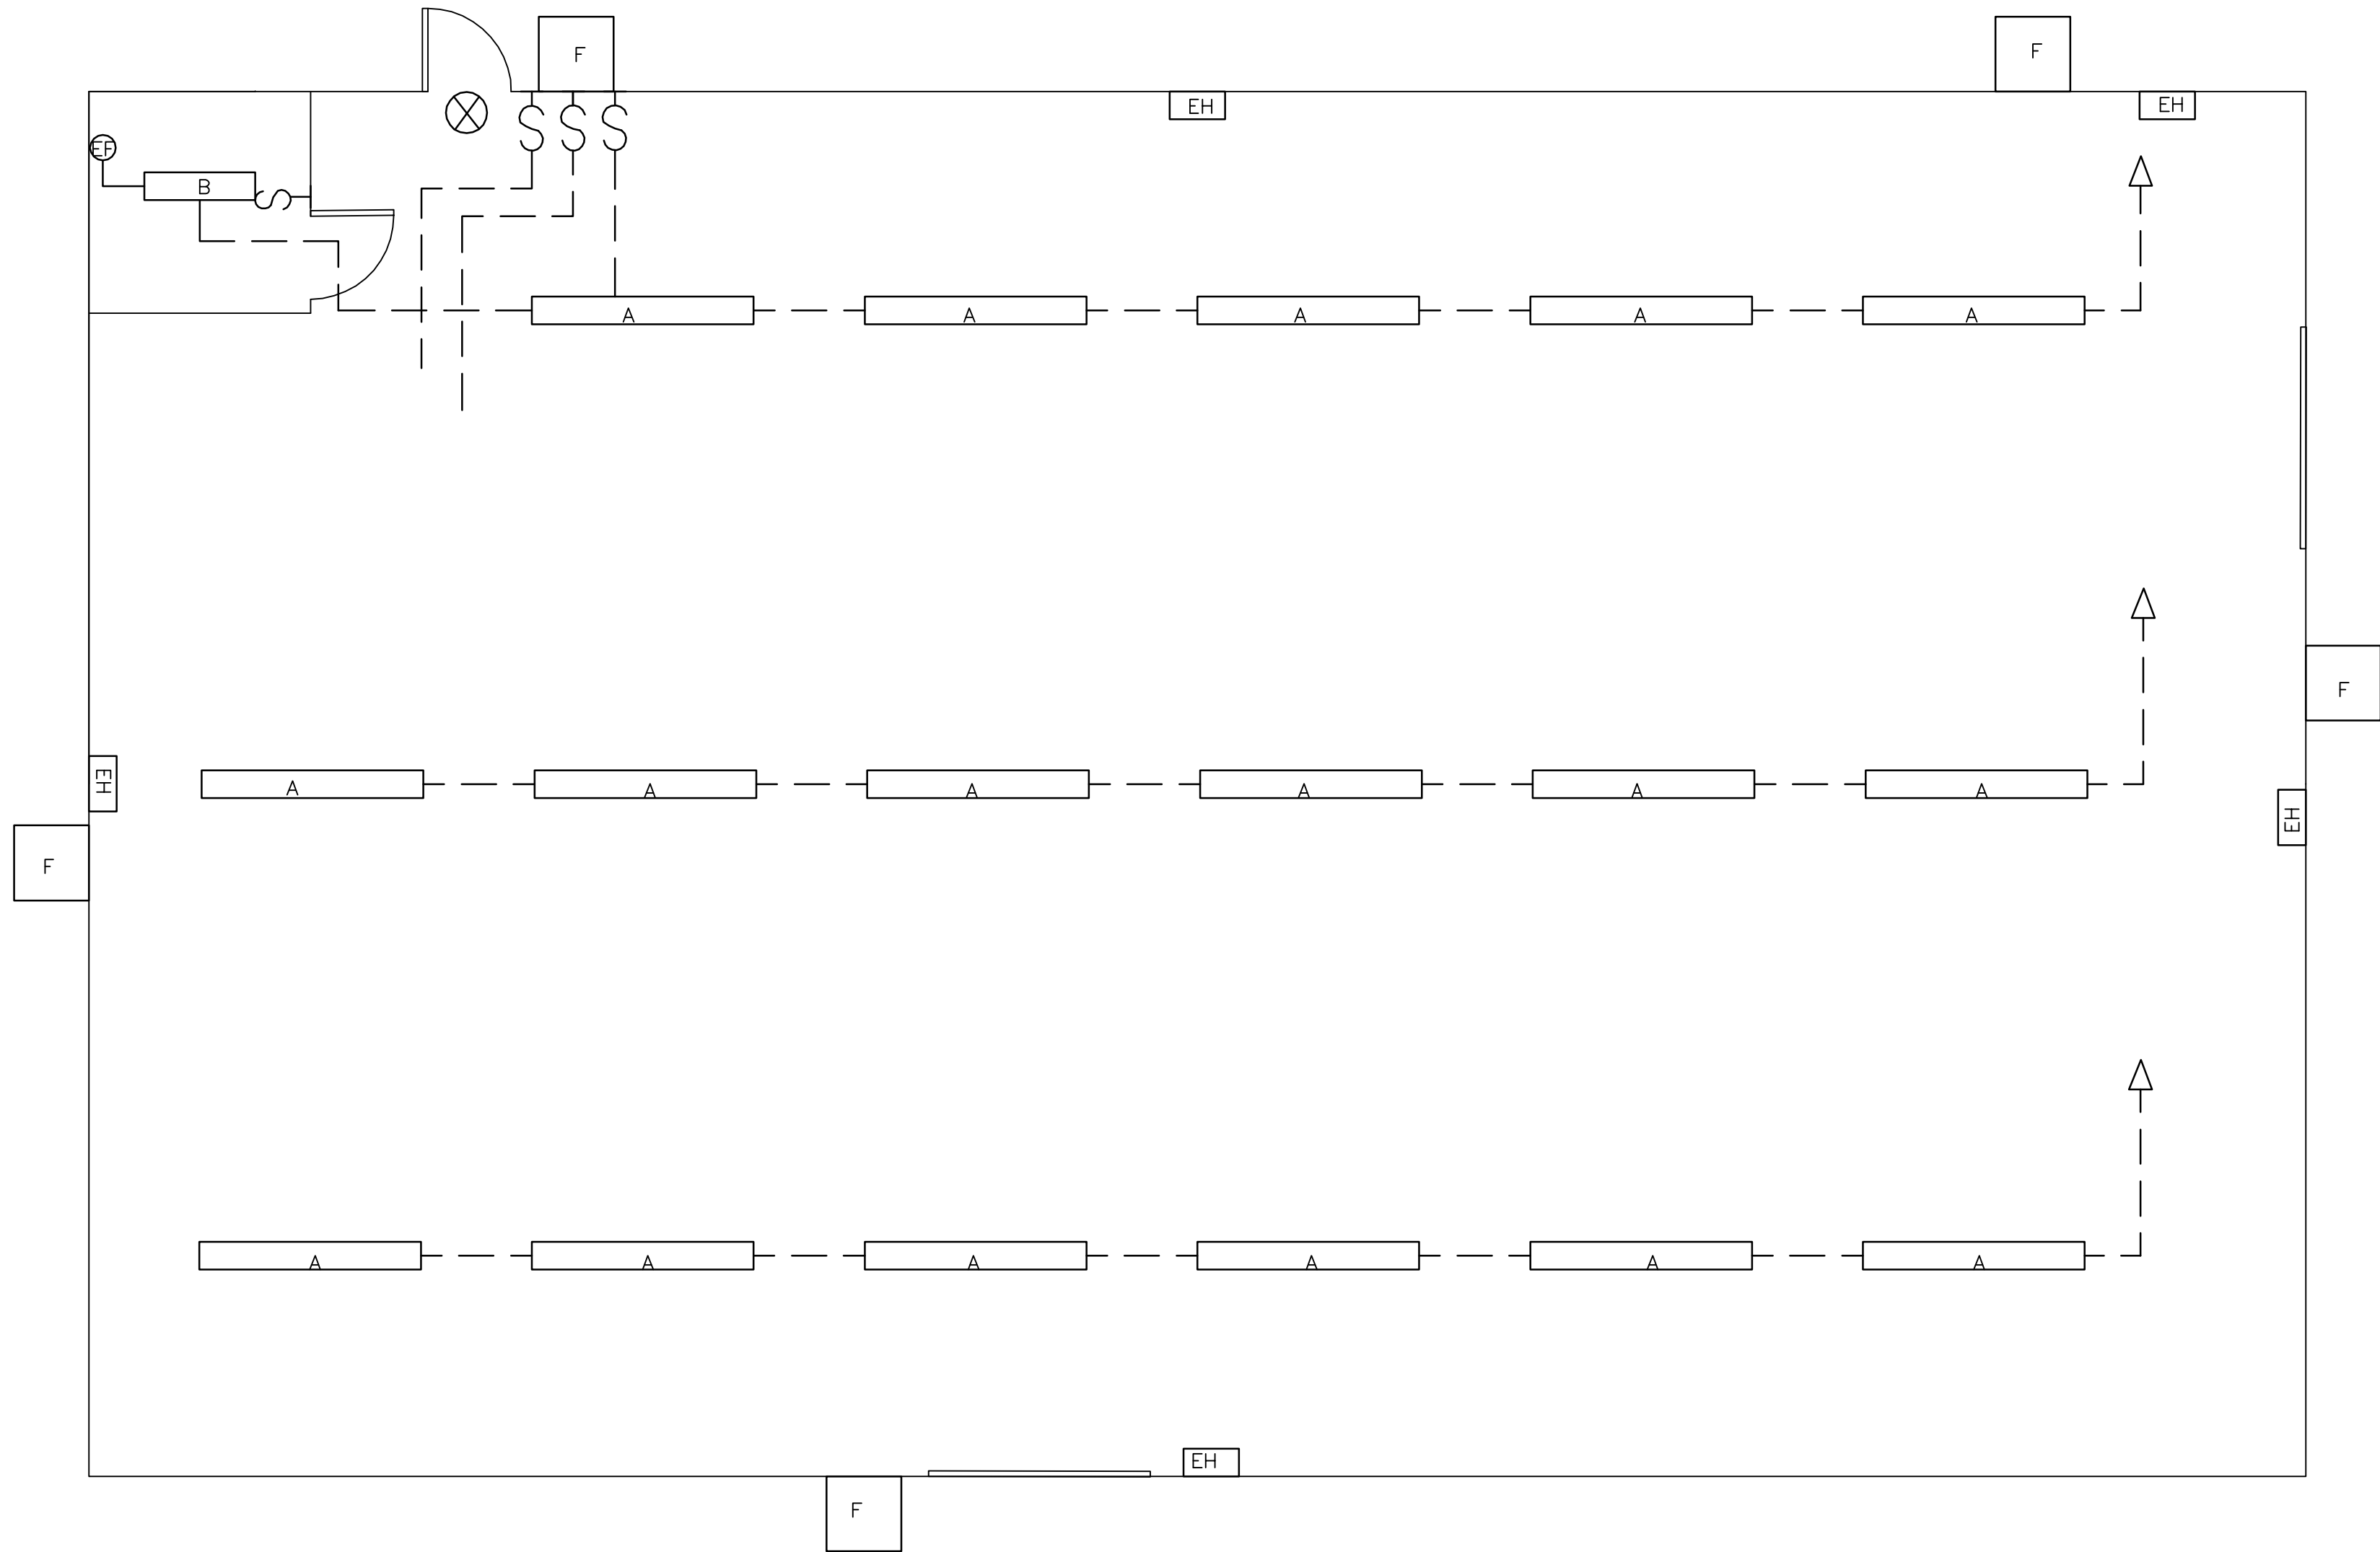

LIGHTING PLAN NOTES:

1. CONTRACTOR SHALL VERIFY EXACT LOCATIONS FOR THE LIGHTING FIXTURES CONTROL TOGGLE SWITCHES WITH OWNER.
2. CONTRACTOR HAS FLEXIBILITY IN EXACT LOCATION OF LIGHT FIXTURE ROWS FOR MOUNTING TO EXISTING PERLINS. USE EXTRA UNISTRUT FRAMING AS MAY BE REQUIRED.

CITY OF HATTIESBURG, MISSISSIPPI
NEW 50' X 80' WAREHOUSE BUILDING
WATER PLANT #2 ON JAMES STREET
LED LIGHTING FIXTURE SCHEDULE


MARK	LAMPS	VOLTAGE	MOUNTING	DESCRIPTION-MFG DATA	NOTES
A	105 WATT LED	120	SURFACE-CEILING	WILLIAMS 82-8-L128/840-DRV-BD-120	1,6,10
B	75 WATT LED	120	CEILING MOUNT	WILLIAMS AVX-4-LED-PH60/840-CPC-ED-PH-120	2,6,8
X	1.8 WATT LED EXIT	120	SURFACE ABOVE DOOR	WILLIAMS EXIT/EM/LED-SF-R-WHT-HL-120	3,9
EH	1.5 WALL LED EMERG	120	SURFACE TO WATT	WILLIAMS EMER/LED-WHT-HL-120	4,9
F	45 WATT LED	120	EXTERIOR WALL	WILLIAMS VVPH-LED32/740-T3-DBZ-EDDIN-120	6,7

NOTES: (ALL LIGHT FIXTURES WILL BE LED TYPE AS REQUIRED BY CITY OF HATTIESBURG)

1. SURFACE MOUNTED TO STEEL PERLINS AT 12' AFF USE 3/4" STEM AS REQUIRED
2. SURFACE MOUNTED TO RESTROOM GYPSUM BOARD OR PANEL CEILING
3. LED EXIT LIGHT WITH EMERGENCY HEADS MOUNTED ABOVE ENTRANCE DOOR
4. LED EMERGENCY HEADS MOUNTED ON INTERIOR WALL AT 10' AFF
5. LED EXTERIOR LIGHTS MOUNTED ON EXTERIOR WALLS AT 10-12' AFG
6. LIGHTING CIRCUITS FOR ALL INTERIOR AREAS CONTROLLED WITH A STANDARD 20-AMP TOGGLE SWITCH, VERIFY LOCATIONS
7. EXTERIOR FIXTURES CIRCUIT CONTROLLED WITH LIGHTING CONTACTOR AND EXTERIOR PHOTO-CELL
8. RESTROOM EXHAUST FANS CONNECTED TO LIGHTING CIRCUIT TO OPERATE WITH LIGHTS
9. PROVIDE DEDICATED CIRCUITS FOR EXTERIOR AND EMERGENCY LIGHTING
10. COORDINATE SWITCHING OF INTERIOR LIGHTING WITH OWNER

NO.	DATE	DESCRIPTION	BY
LIGHTING PLAN			
WAREHOUSE AT WATER PLANT #2 CITY OF HATTIESBURG FORREST COUNTY, MISSISSIPPI			
sdw Engineering Progress 301 Second Ave. Hattiesburg, MS 39401 (p) 601.544.1821 (f) 601.544.0501 sdw.com			
Drawn by: ILR		Checked by: BJS	
Date: 03/21/2016		Scale: NOT TO SCALE	
Drawing No.: 1235-075		Sheet No. 6	

C:\PROJECTS\Hattiesburg_City of 1235-075 - Topo and Expansion of Warehouse Water Plant #2\1235075\CAD Files\1235-075_standards.dwg, 7, 3/21/2016 9:59:42 AM

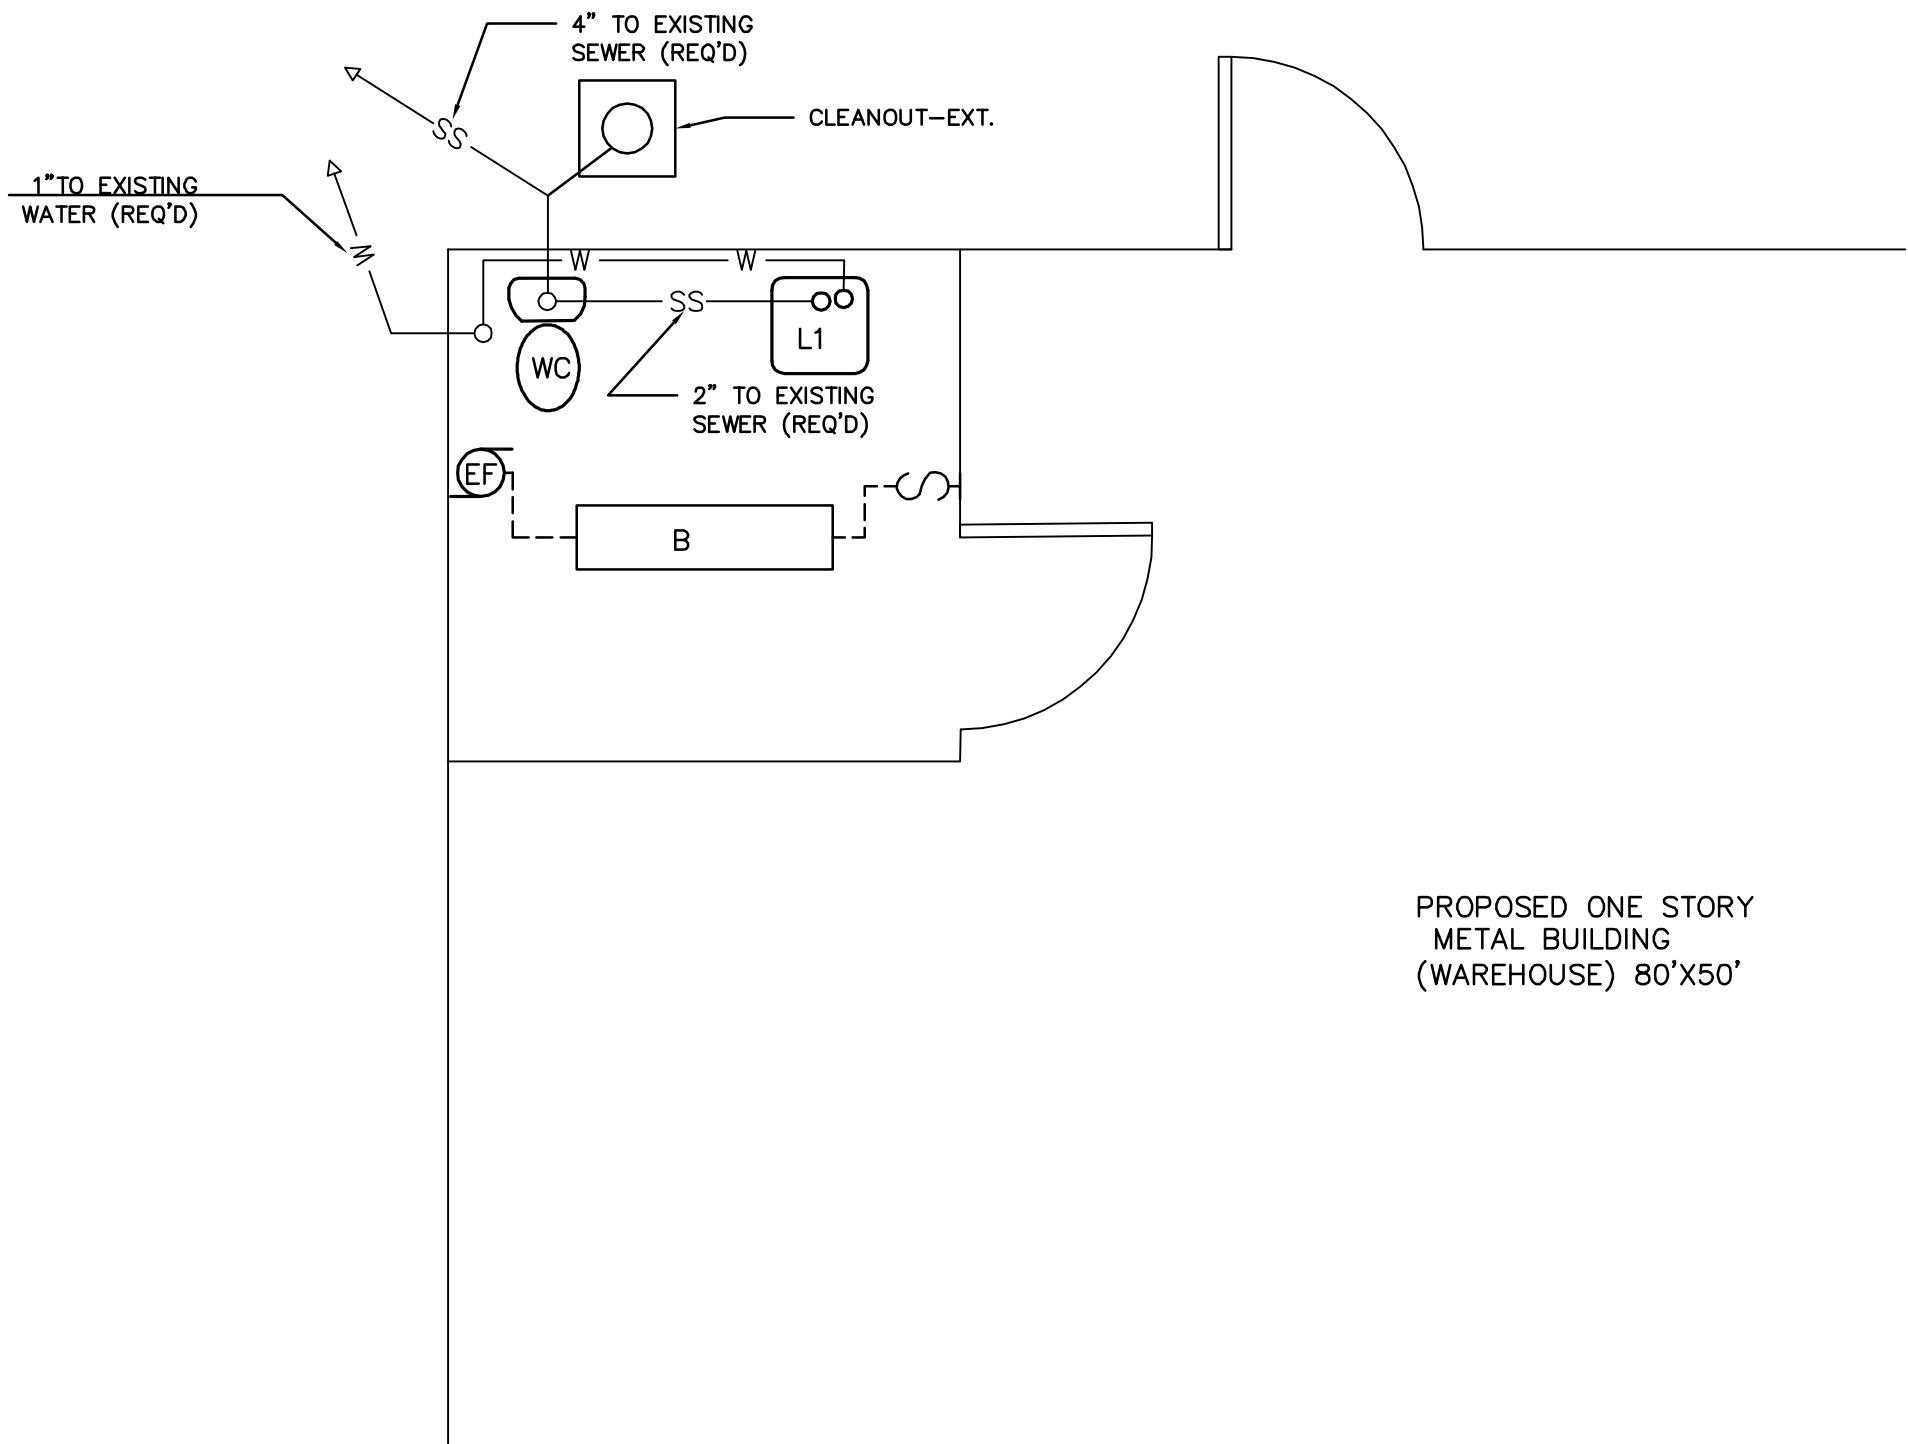


PLUMBING CONSTRUCTION NOTES:

1. CONTRACTOR SHALL INSTALL NEW HC-WC AND LAVATORY IN THE RESTROOM AREA OF THE NEW WAREHOUSE BUILDING. SEE PLUMBING FIXTURE SCHEDULE.
2. CONTRACTOR SHALL EXTEND DOMESTIC WATER AND SEWER SYSTEMS TO NEW RESTROOM AREA FROM THE EXISTING WATERPLANT UTILITIES, COORDINATE EXTENSION WITH WATER PLANT AUTHORITY.
3. INSTALL EXHAUST FAN IN NEW RESTROOM AREA. SEE MECHANICAL EQUIPMENT SCHEDULE.

EXISTING WAREHOUSE

CITY OF HATTIESBURG NEW 80' X 50' WAREHOUSE FACILITY WATER PLANT #2 ON JAMES STREET PLUMBING FIXTURE SCHEDULE						
MARK	DESCRIPTION	MANUFACTURER INFORMATION	CW	HW	WASTE	VENT
WC-2	ADA WATER CLOSET	KOHLER HIGHCLIFF MODEL K-4368	1"		4"	2" - 4"
L-1&2	LAVATORY-WALL MOUNT	KOHLER KINGSTON LAVATORY MODEL K-2006	1/2"	1/2"	2"	1-1/2"
FD	FLOOR DRAIN	SMITH MODEL 2010-A, DUCO COATED CI			3"	1-1/2"
CO	CLEANOUT-EXTERIOR	SMITH MODEL 4283 IN CONCRETE BASE			4"	
WH	WATER HAMMER	JAY R. SMITH P.D.I. SYMBOL A OR B				
HB	NON-FREEZE HOSE BIB	ZURN MODEL Z-1300 WITH "T" HANDEL KEY	3/4"			
NOTES:						
1. FLOOR MOUNTED, VITEROUS CHINA, SIPHON JET ELONGATED BOWL WITH MINIMUM 2" PASSAGE AND 1-1/2" TOP SPUD, 1.6 GALLON FLUSH. INSTALL OPERATING HANDEL						
2. WITH BENEKE MODEL 523 OPEN FRONT WHITE PLASTIC SEAT						
3. COMPLETE WITH ZURN MODEL Z-6000AV-WS1 OR SLOAN REGAL PRO 111 FLUSH VALVE						
4. FLOOR MOUNTED AT 18" FOR ADA COMPLIANCE, COORDINATE WITH GENERAL FOR GRAB BAR REQUIREMENTS						
5. VITREOUS CHINA, BLOWOUT DESIGN, 1-1/4" TOP SPUD, 2" OUTLET, 1.0 GALLON PER FLUSH						
6. REGULAR OR ADA WALL MOUNTED, SIZE 21"x18", VITEROUS CHINA WITH OVERFLOW, 5" BACKSPLASH, 8" FAUCET CENTERS, DRILLED FOR CONCEALED ARM FLOOR-MOUNTED CARRIER "ADA" COMPLIANT						
7. LAVATORY COMPLETE WITH ZURN MODEL Z-831R4-3M FAUCET, TWO EACH SUPPLIES WITH STOPS, OFFSET GRID DRAIN AND TAILPIECE, 1-1/4" CAST BRASS TRAP, ZURN ADJUSTABLE FLOOR-MOUNTED CARRIER WITH CONCEALED ARMS FOR ADA COMPLIANCE						
8. CAST IRON BODY WITH POLISHED BRONZE 6" DIAMETER STRINER, CLAMPING COLLAR						
9. CO WITH 16"x16"x4" CONCRETE PAD POURED AROUND CLEANOUT						
10. NO HOT WATER SYSTEM WILL BE REQUIRED FOR THIS FACILITY						

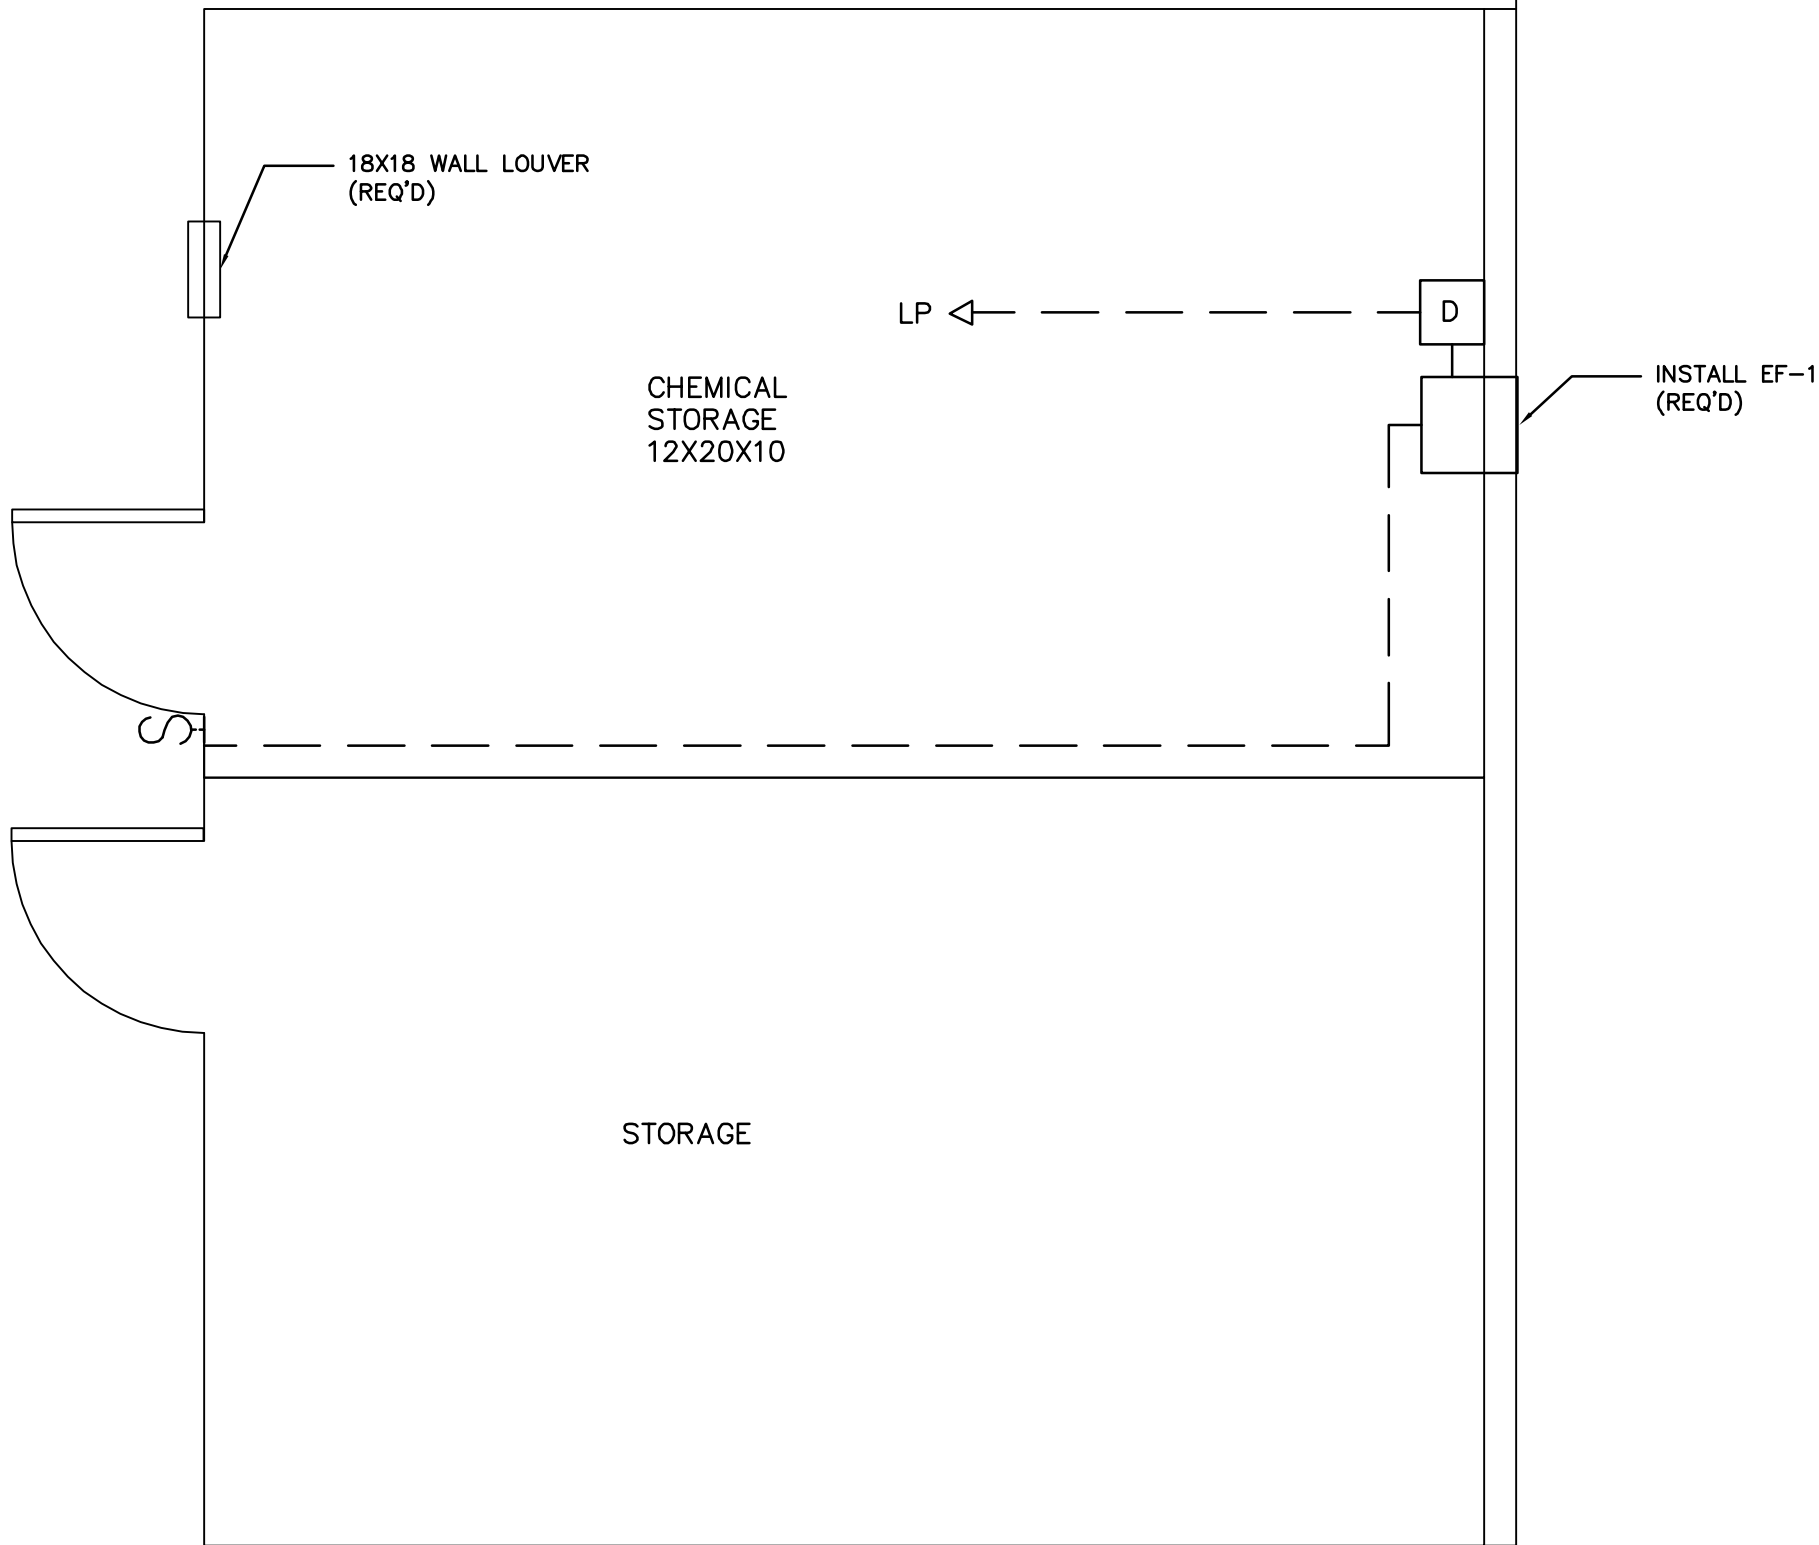

MECHANICAL NOTES:


1. IN THE CHEMICAL STORAGE AREA, CONTRACTOR SHALL INSTALL A 2#10+10G THWN COPPER CIRUIT FOR NEW EXHAUST FAN. NEW CIRCUIT WILL ORIGINATE A THE EXISTING PANEL LP (SQUARE-D HOMELINE, 125-AMP) WITH NEW 20-AMP, 1-POLE BREAKER AND INSTALL ALONG INTERIOR METAL FRAMING TO BACK CHEMICAL AREA AND NEW EXHAUST FAN.
2. CONTRACTOR SHALL INSTALL AND LABEL TOGGLE SWITCH FOR THE EXHAUST FAN ON THE EXTERIOR WALL OF THE CHEMICAL AREA NEAR THE DOOR ENTRANCE SO OPERATOR CAN TURN ON EXHAUST FAN PRIOR TO ENTERING CHEMICAL ROOM AREA.
3. IN THE EXISTING WAREHOUSE BACK CHEMICAL ROOM, INSTALL NEW WALL MOUNTED EXHAUST FAN WITH NO-OFF CONTROLS FOR VENTILATION OF THE CHEMICAL AREA. SEE MECHANICAL EQUIPMENT SCHEDULE.

CITY OF HATTIESBURG EXISTING WAREHOUSE CHEMICAL ROOM AT WATER PLANT #2 CHEMICAL AREA EXHAUST FAN MECHANICAL VENTILATION EQUIPMENT SCHEDULE EXHAUST FAN SCHEDULE						
MARK	DESCRIPTION	MANUFACTURER	CFM	MOUNTING	ELEC	NOTES
EF # 1	EXHAUST FAN (1) FOR CHEMICAL ROOM	GREENHECK SIDEWALL MODEL CWB-098 1725 RP1	1000+ @ 0.25" SP	SIDE WALL- METAL-WOOD	120-V 1/4-HP	WP ON-OFF TOGGLE SW AT DOOR BY LIGHT SW
NOTES:						
1. EXHAUST FAN TREATED WITH HERESITE COATING FOR APPLICATION IN CHLORINE CORROSIVE ENVIRONMENT						
2. POWER AND CONTROLS FOR EXHAUST FAN WITH DEDICATED CIRCUIT AND EXTERIOR TOGGLE SWITCH IN WP BOX LOCATED BY ENTRANCE DOOR TO CHEMICAL AREA						
3. COORDINATE FRESH AIR INTAKE LOUVER (18" X 18") EQUAL TO GREENHECK MODEL ESU NARROW PROFILE WITH GENERAL CONTRACTOR.						
4. EXHAUST FAN COMPLETE WITH WALL HOUSING, DAMPER, THERMOSTAT CONTROL, AND INSECT GUARD						
5. EXHAUST AIR PLENUM MAY NEED TO BE EXTENDED BETWEEN WOOD FRAME WALL AND EXTERIOR METAL WALL						

CITY OF HATTIESBURG NEW 80'X50' WAREHOUSE BUILDING AT WATER PLANT #2 RESTROOM AREA EXHAUST FAN MECHANICAL VENTILATION EQUIPMENT SCHEDULE						
MARK	DESCRIPTION	MANUFACTURER	CFM	MOUNTING	ELEC	NOTES
EF # 2	EXHAUST FAN (1) 8'X8' RESTROOM AREA	BROAN T9FB602515 CEILING MOUNT 4" DUCT	100 @ 0.25" SP	CEILING	120-V	CONNECT 120-V TO EXISTING LIGHT FIXTURE
NOTES:						
1. CONNECT 4" DUCT TO OUTSIDE WALL VENT WITH FLEXIBLE DUCT						
2. RESTROOM EXHAUST FAN WILL OPERATE WHEN RESTROOM LIGHTS OPERATE						
3. SIDEWALL LOUVER COMPLETE WITH WALL HOUSING, GUARD, DAMPER AND INSECT SCREEN						




NO.	DATE	DESCRIPTION	BY
PLUMBING-MECHANICAL & EXHAUST FAN			
WAREHOUSE AT WATER PLANT #2 CITY OF HATTIESBURG FORREST COUNTY, MISSISSIPPI			
sdw Engineering Progress 301 Second Ave. Hattiesburg, MS 39401 (p) 601.544.1821 (f) 601.544.0501 sdw.com			
Drawn by: ILR		Checked by: BJS	
Date: 03/21/2016		Scale: NOT TO SCALE	
Drawing No.: 1235-075		Sheet No. 7	

- NOTES:
1. "J-HOOK" CONFIGURATION SILT FENCE APPLICATIONS ARE TO BE USED IN CONJUNCTION WITH PERIMETER SILT FENCE WHEN STORMWATER RUNOFF IS IN TWO DIRECTIONS (DOWN A FILL SLOPE AND DOWN GRADIENT ALONG THE RIGHT-OF-WAY).
 2. "SMILE CONFIGURATION" APPLICATIONS ARE TO BE USED AS PERIMETER SILT FENCE WHEN THERE IS ONE-DIRECTIONAL FLOW DOWN A SLOPE.
 3. SAND BAGS CAN BE USED AS DIVERSION BERMS TO PREVENT SEDIMENT FROM BEING WASHED ONTO OR ACROSS HARD SURFACES, OR TO HELP SLOW SHEET FLOW VELOCITY WHEN DRAINING AWAY FROM HARD SURFACES.
 4. FOR SHORTER SLOPES AND/OR SLOPES THAT ARE LESS STEEP, DIVERSION BERMS CAN BE USED TO SAFELY CONVEY STORMWATER AWAY FROM OR AROUND A DENUDED AREA. THEY CAN BE CONSTRUCTED USING A MANUFACTURED SILT DIKE OR BY CONSTRUCTING A TEMPORARY EARTH BERM AND TRENCH WITH GEOTEXTILE OR POLYETHYLENE SHEETING PROTECTION.
 5. TEMPORARY DEWATERING STRUCTURES CAN BE USED DURING CULVERT CONSTRUCTION, STREAM DIVERSIONS, OR OTHER CONSTRUCTION ACTIVITIES WHERE TURBID WATERS NEED TO BE CLARIFIED BEFORE RELEASE.
 6. THE ABUTMENT SLOPE TOE BERM SHALL BE 3 FEET TALL. THE BERM MAY BE CONSTRUCTED WITH ROCK IN ACCORDANCE WITH REQUIREMENTS FOR ROCK DITCH CHECKS ON ECD-8 OR WITH SOIL IN ACCORDANCE WITH TEC-2 IF BERM IS USED, IT MUST BE GRASSED

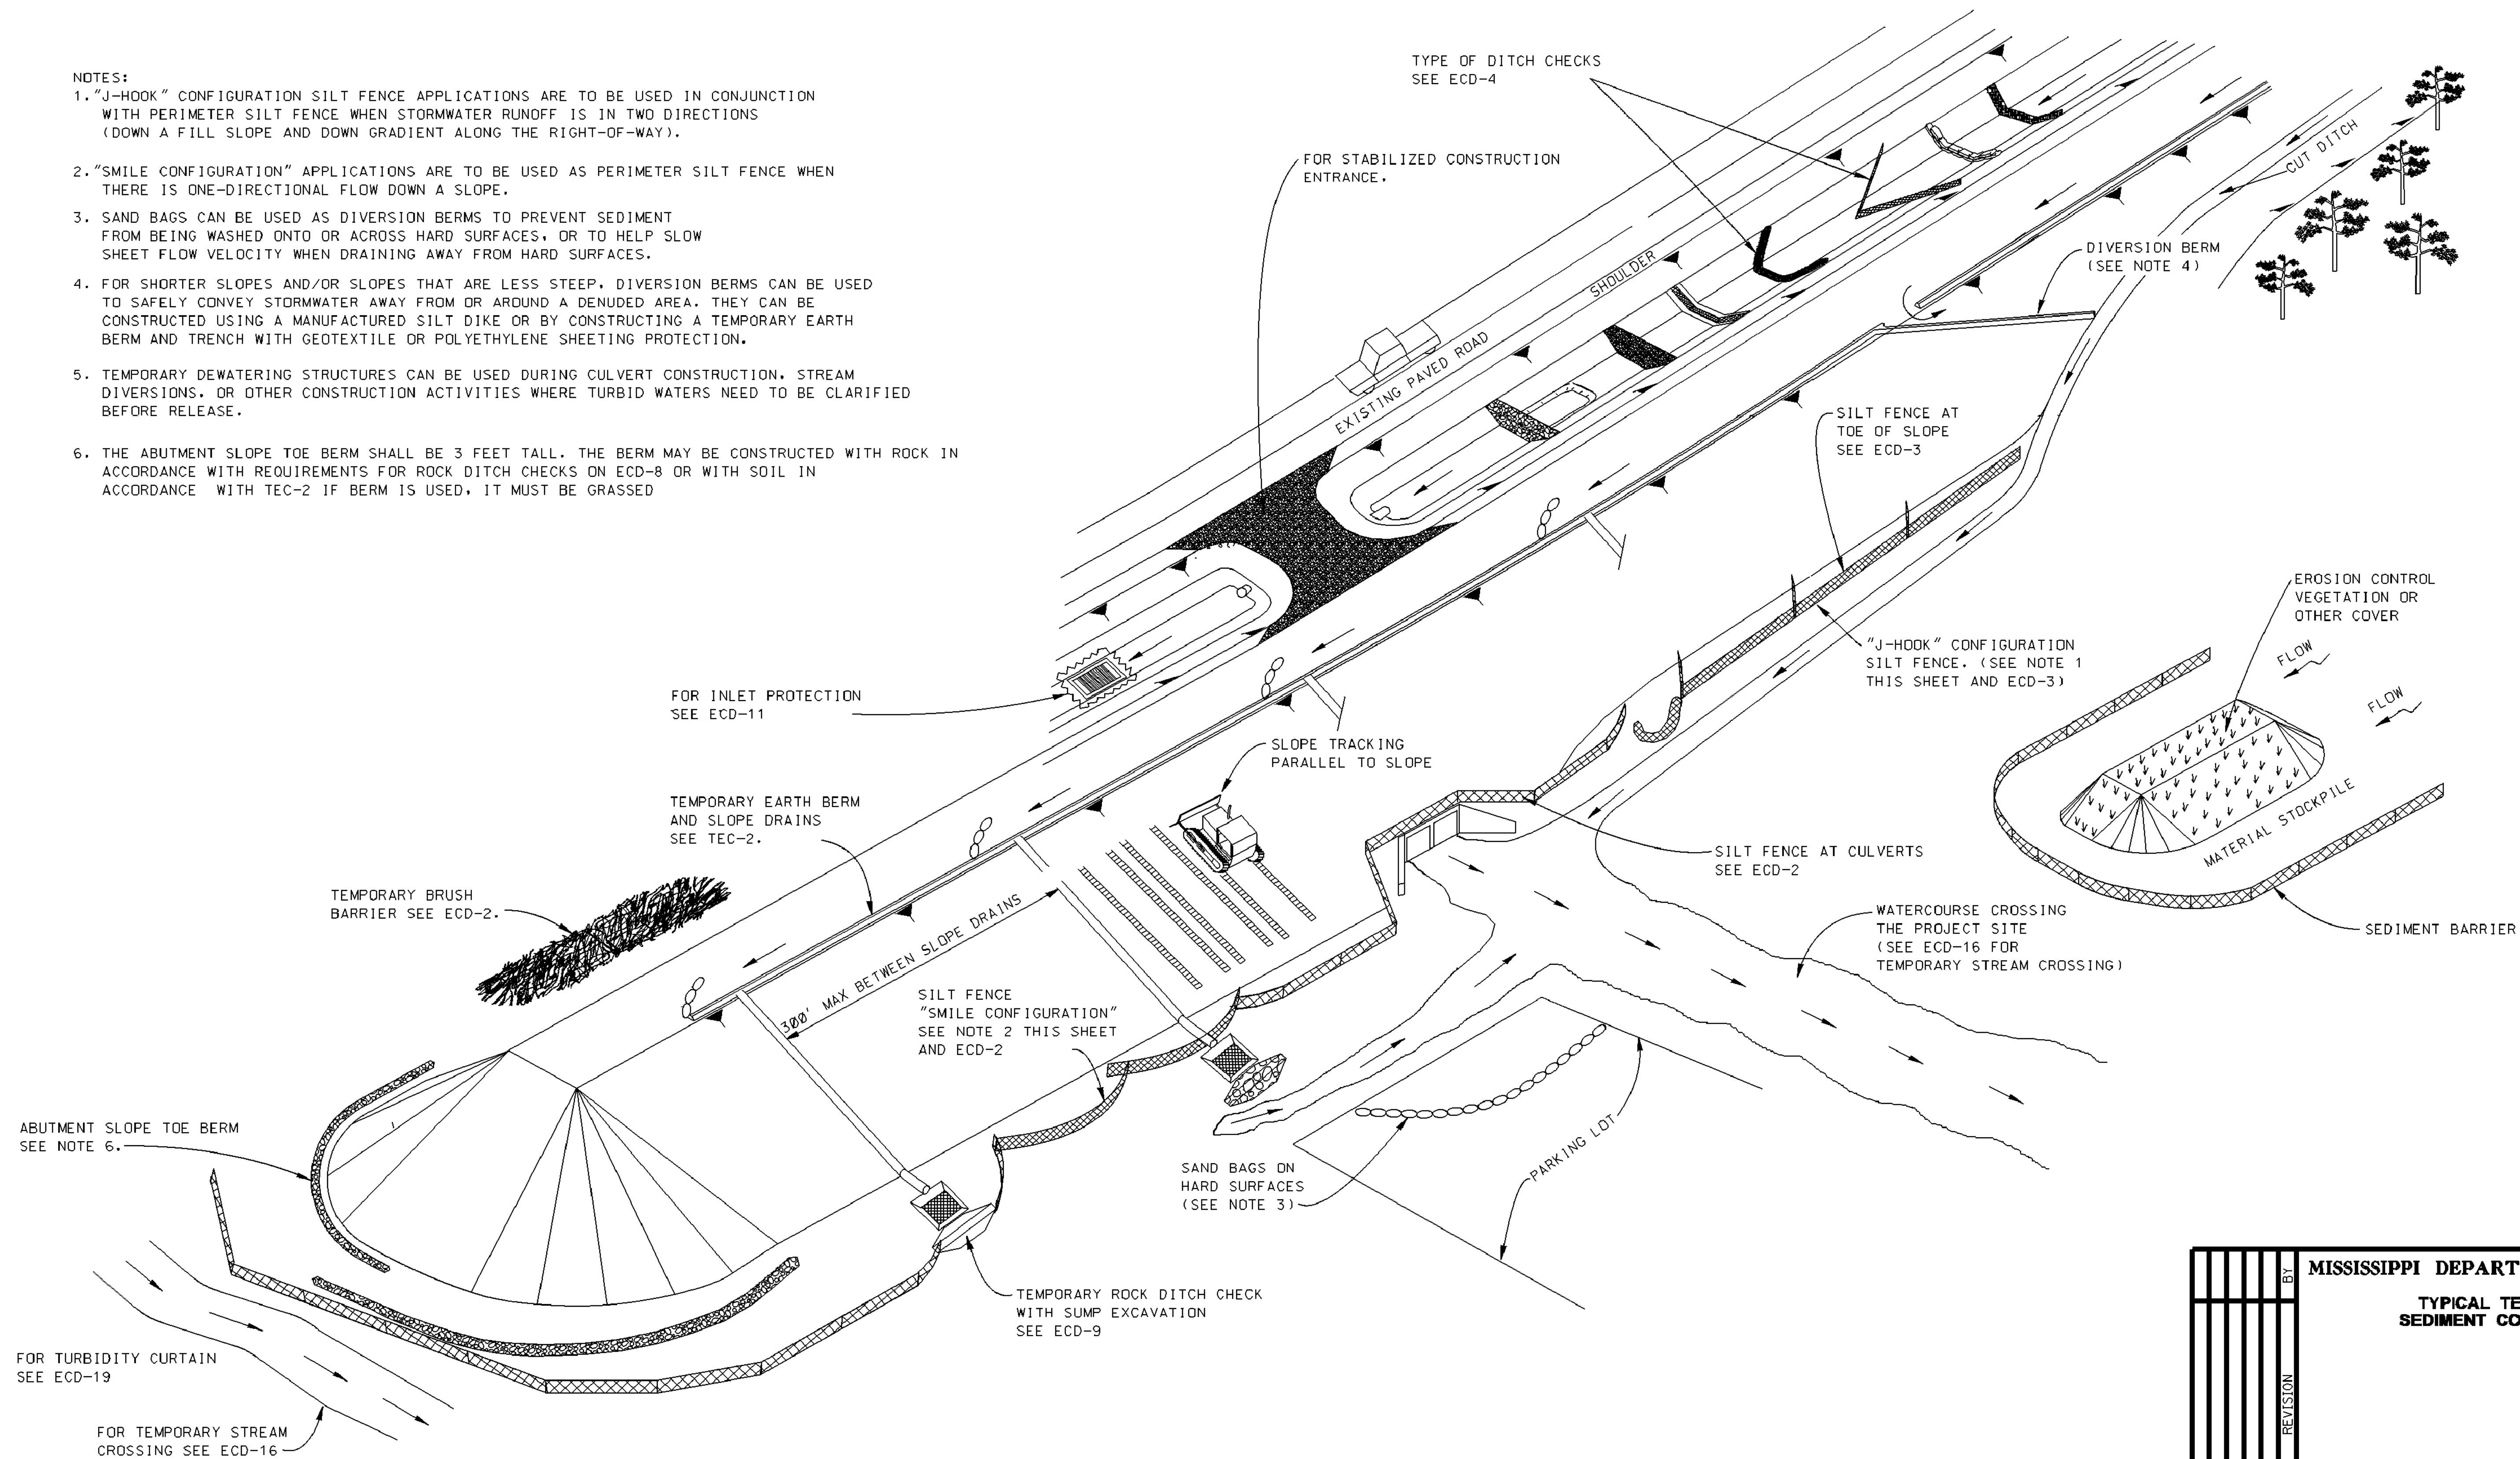




	</
--	--	----

STATE	PROJECT NO.
MISS.	

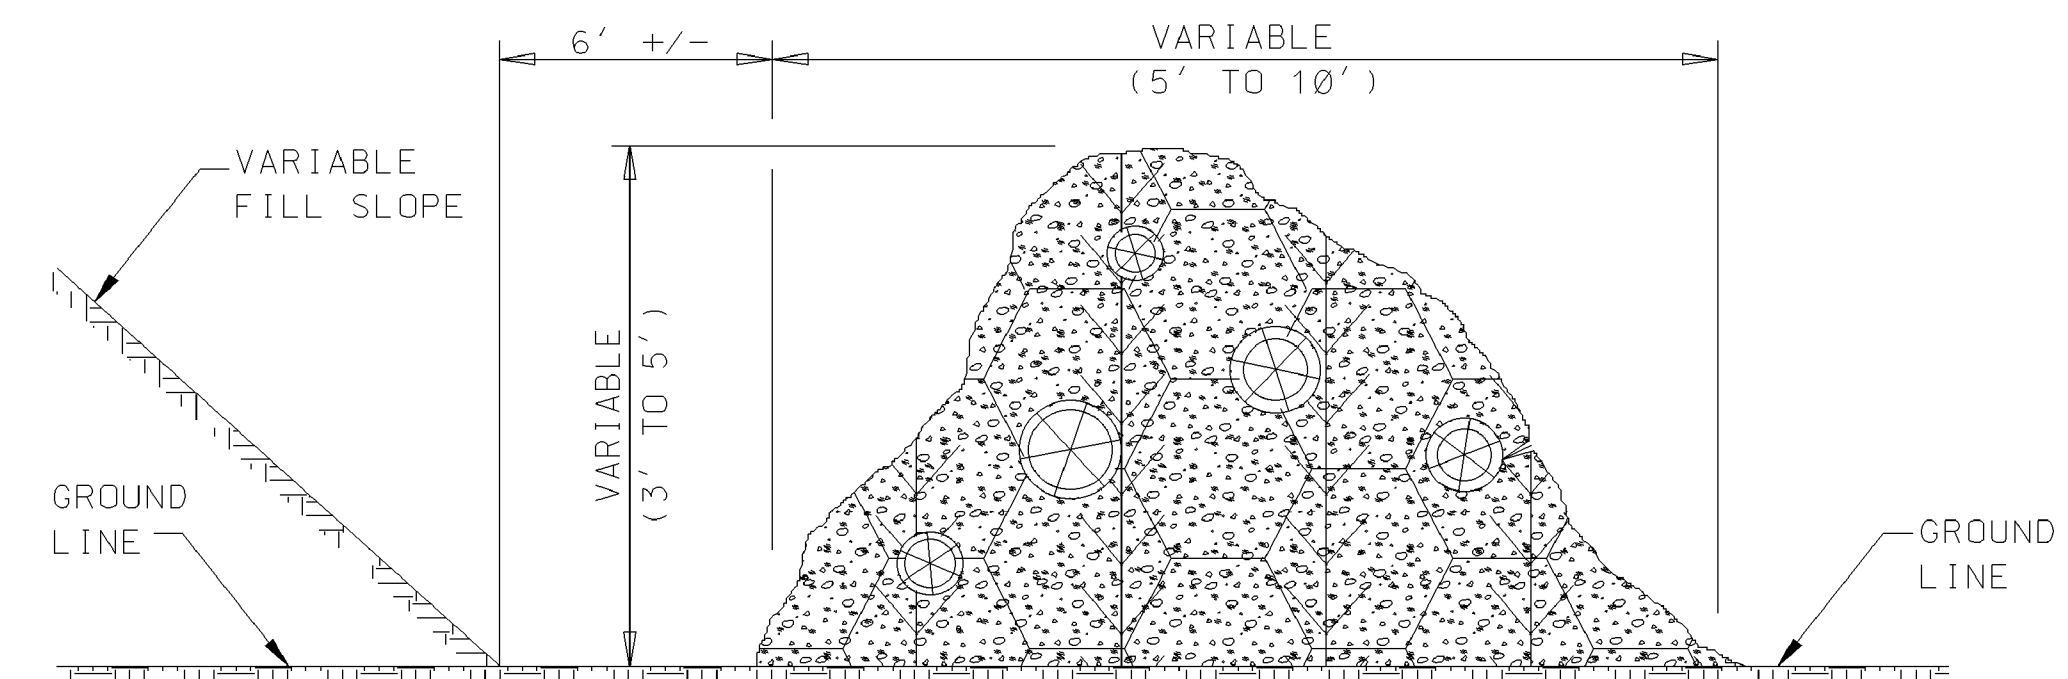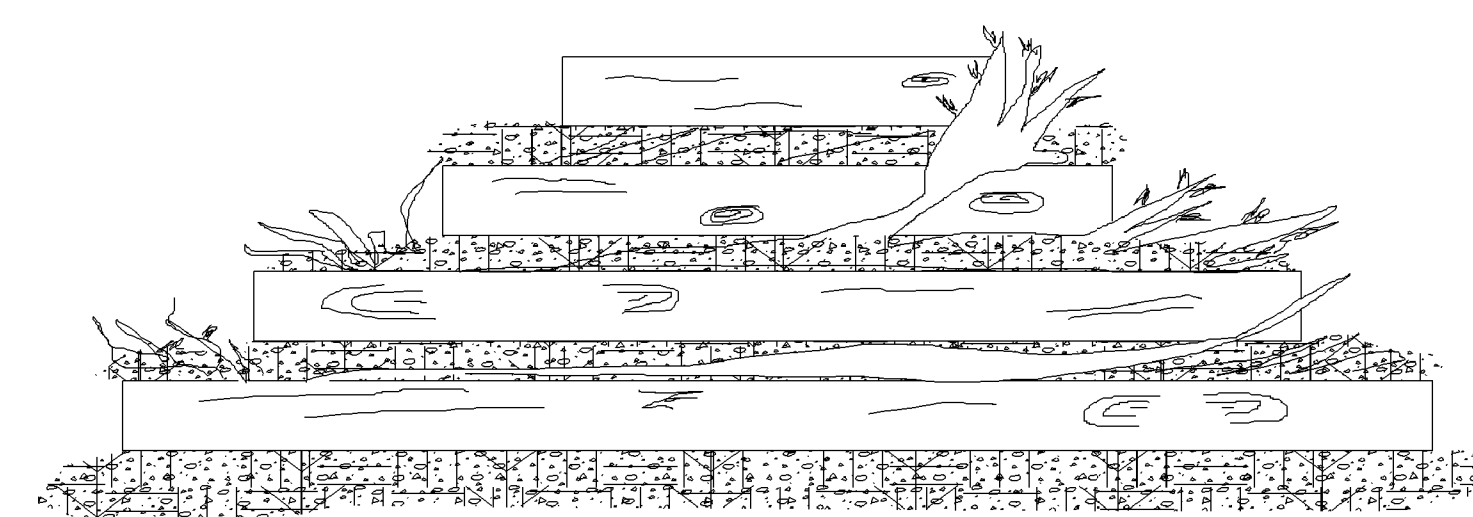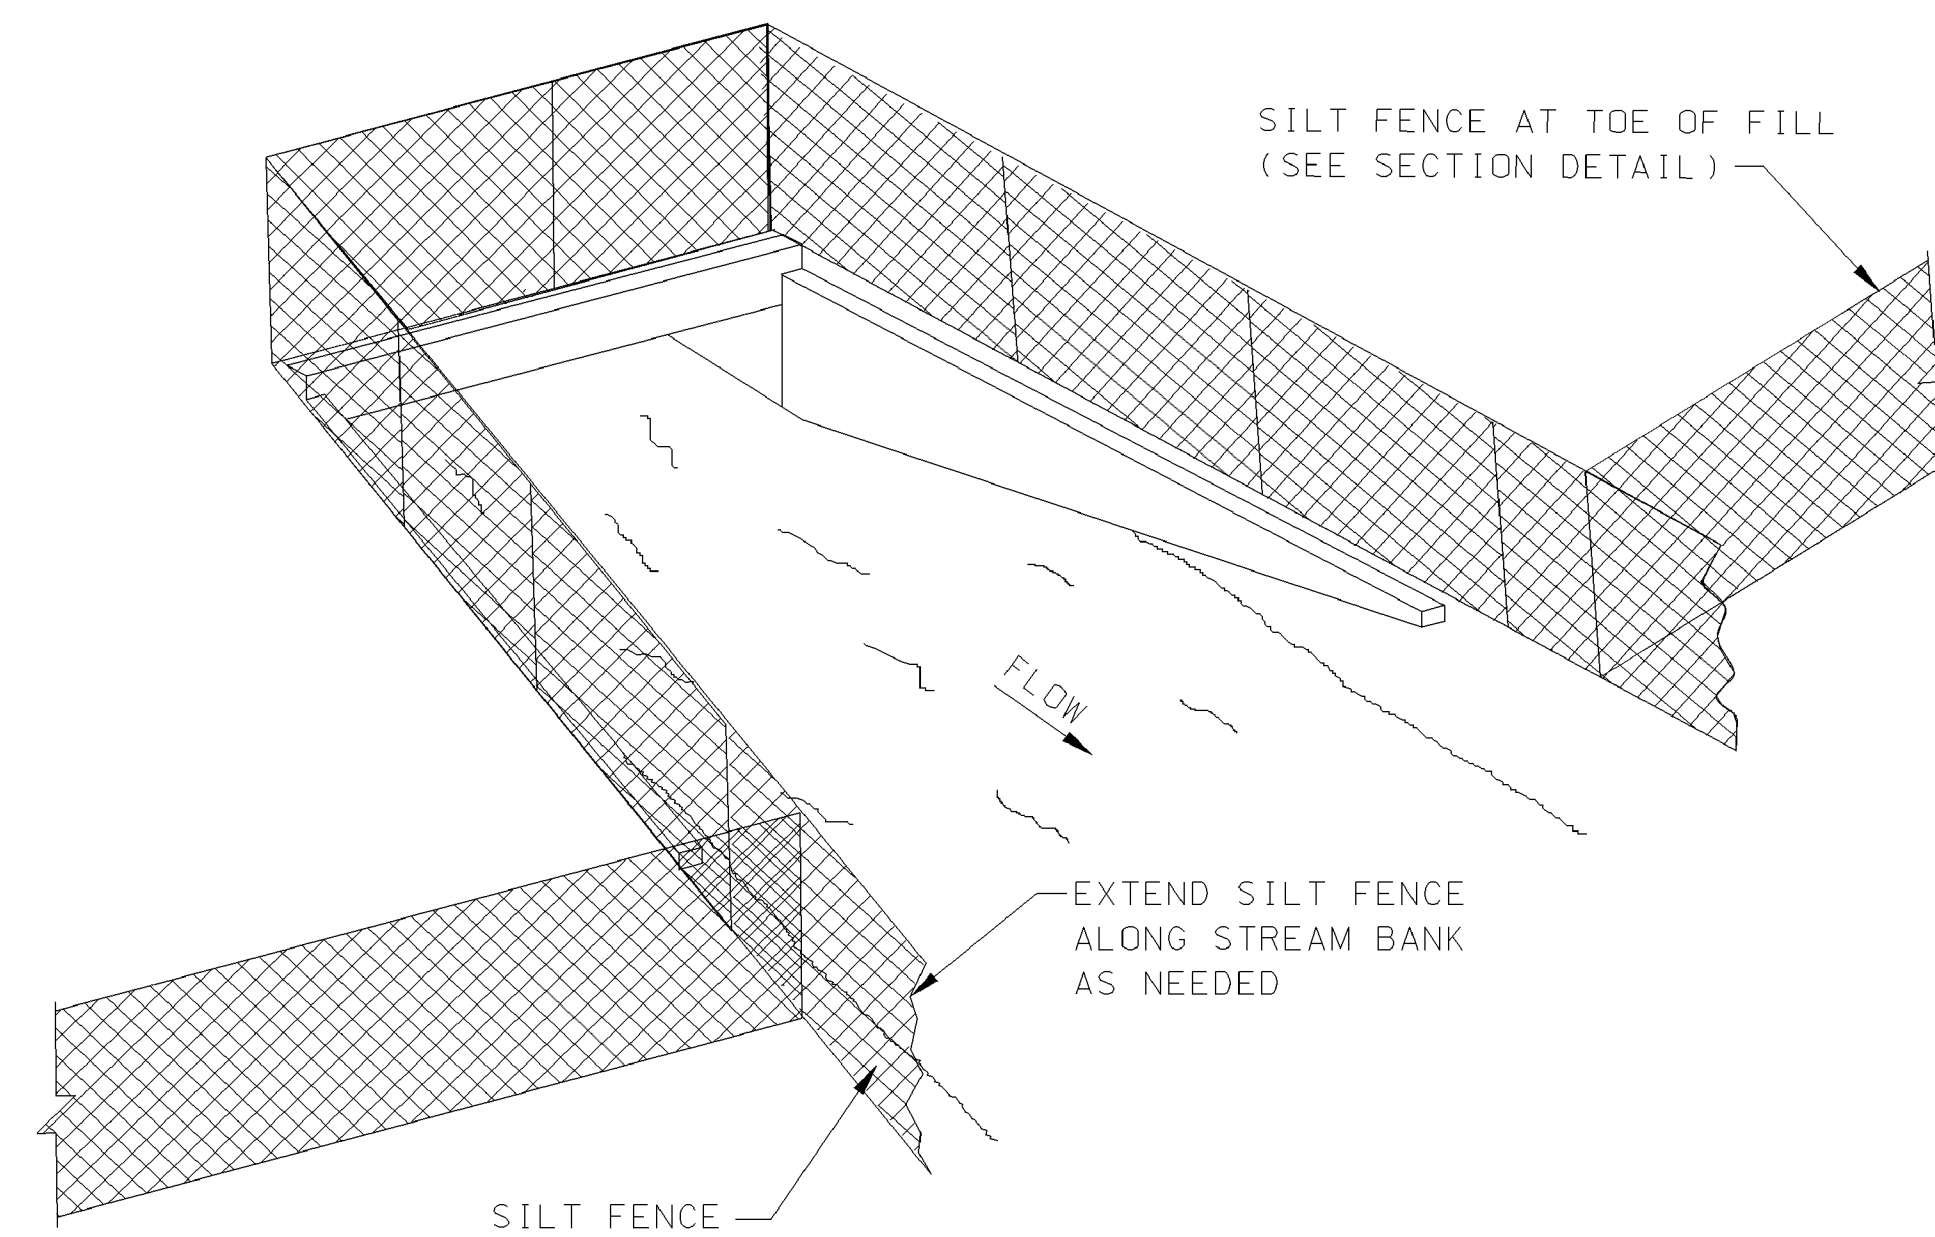

TEMPORARY BRUSH BARRIER


- NOTES:
1. BRUSH BARRIER MAY BE USED WHERE NATURAL GROUND IS LEVEL OR SLOPING AWAY FROM PROJECT.
 2. PLACE BRUSH, LOG AND TREE LAPS APPROXIMATELY PARALLEL TO TOE OF FILL SLOPE WITH SOME OF THE HEAVIER MATERIALS BEING PLACED ON TOP TO PROPERLY SECURE THE BARRIER AS DETAILED AT LOCATIONS SHOWN ON PLANS OR AS DIRECTED OR PERMITTED BY THE ENGINEER.
 3. TO ALLOW WATER TO SEEP THROUGH BRUSH BARRIER, INTERMINGLE THE BRUSH, LOG AND TREE LAPS SO AS NOT TO FORM A SOLID DAM.
 4. THE BRUSH BARRIER MAY BE CHOKED WITH FILTER FABRIC.
 5. TEMPORARY BRUSH BARRIER WILL NOT BE MEASURED FOR SEPERATE PAYMENT

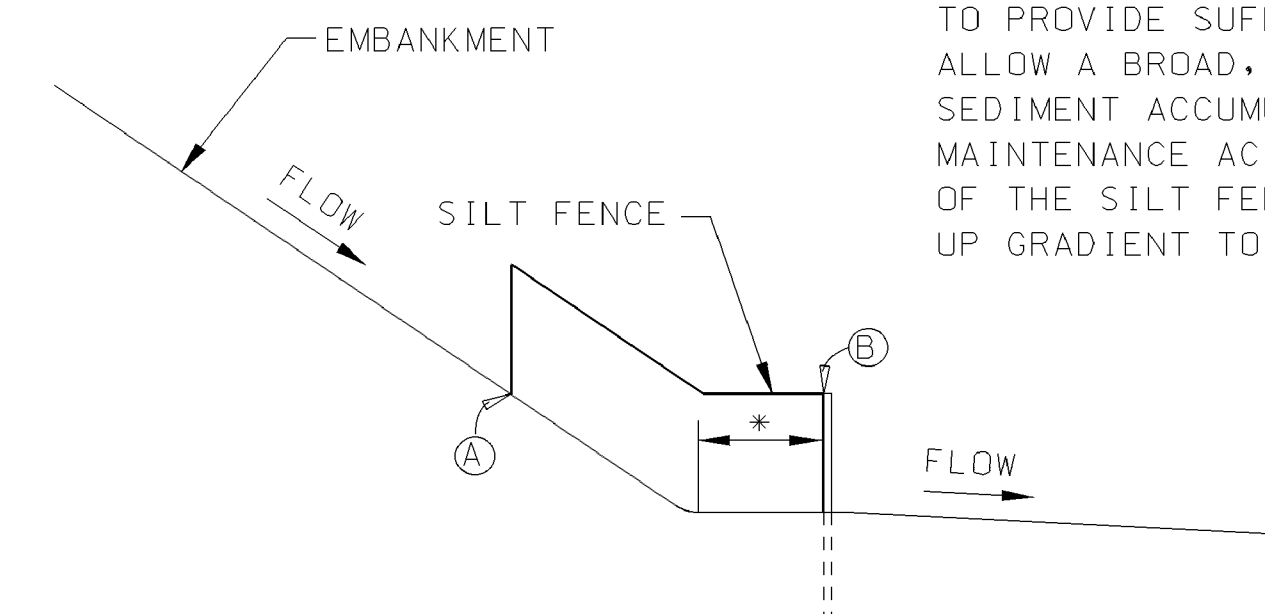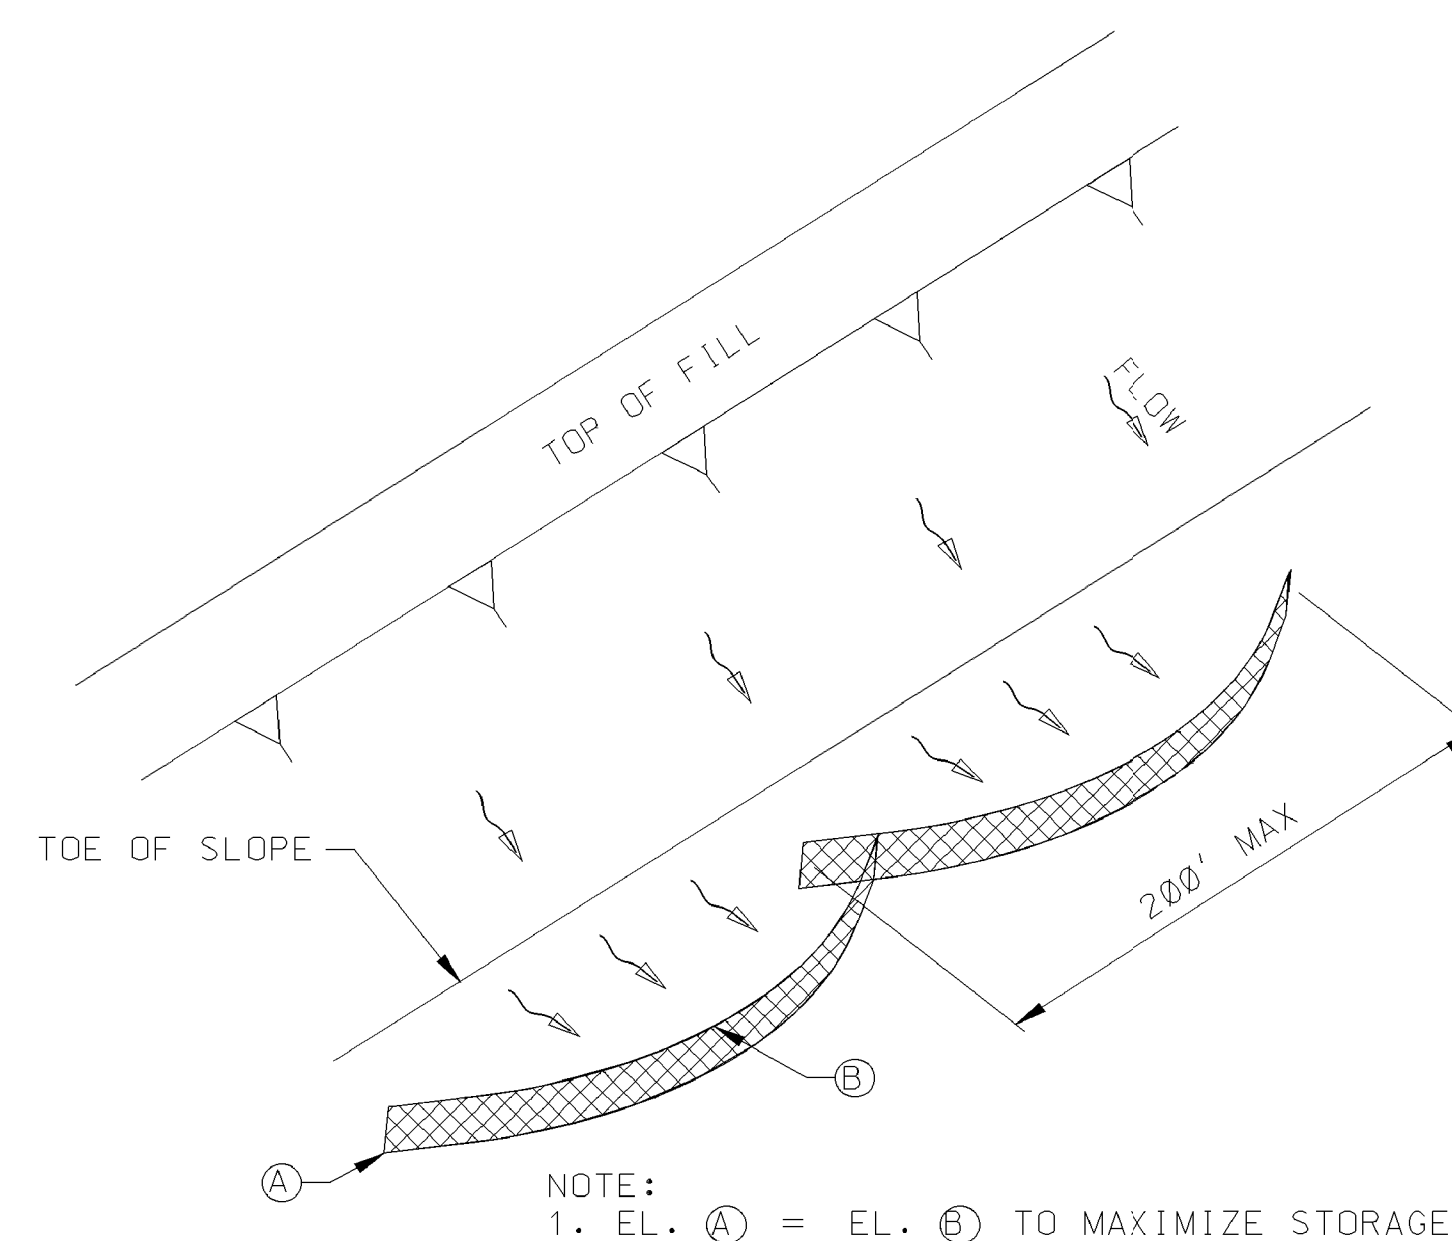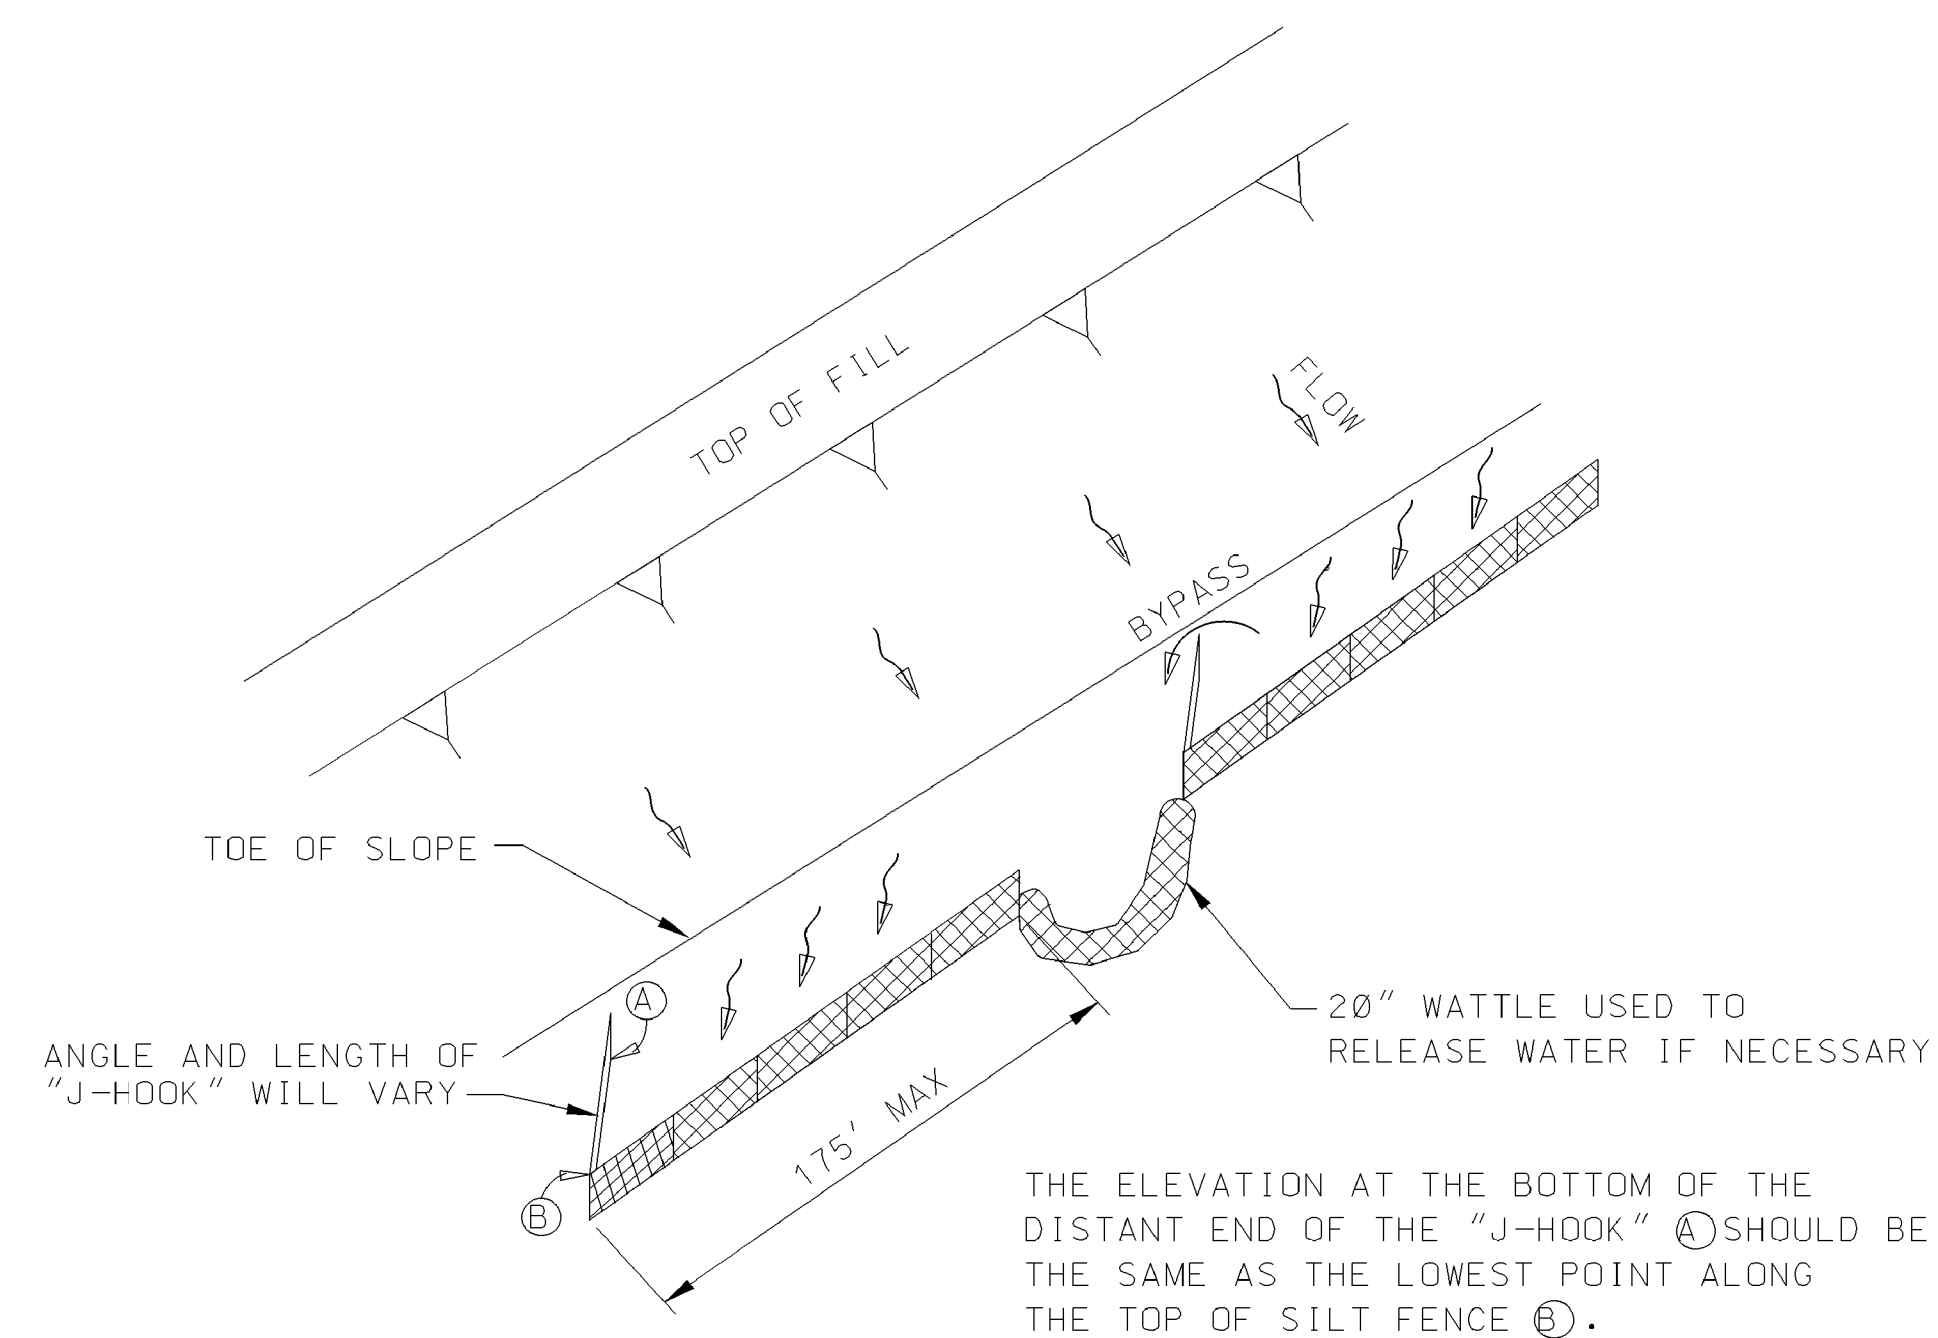


- NOTE:
1. ANCHOR AND INSTALL SILT FENCE PER DETAILS SHOWN ON ECD-3

- * SILT FENCE SHOULD BE LOCATED AWAY FROM THE TOE OF THE SLOPE TO PROVIDE SUFFICIENT SPACE TO ALLOW A BROAD, FLAT AREA FOR SEDIMENT ACCUMULATION AND MAINTENANCE ACTIVITIES. THE ENDS OF THE SILT FENCE SHOULD BE TURNED UP GRADIENT TO MAXIMIZE STORAGE.


				BY	MISSISSIPPI DEPARTMENT OF TRANSPORTATION	
				REVISION	DETAILS OF SEDIMENT BARRIER APPLICATIONS	
				DATE	FILENAME: <u>EROSION CONTROL\ECD-2.DGN</u>	WORKING NUMBER ECD-2
				DESIGN TEAM	CHECKED	DATE
						SHEET NUMBER 9

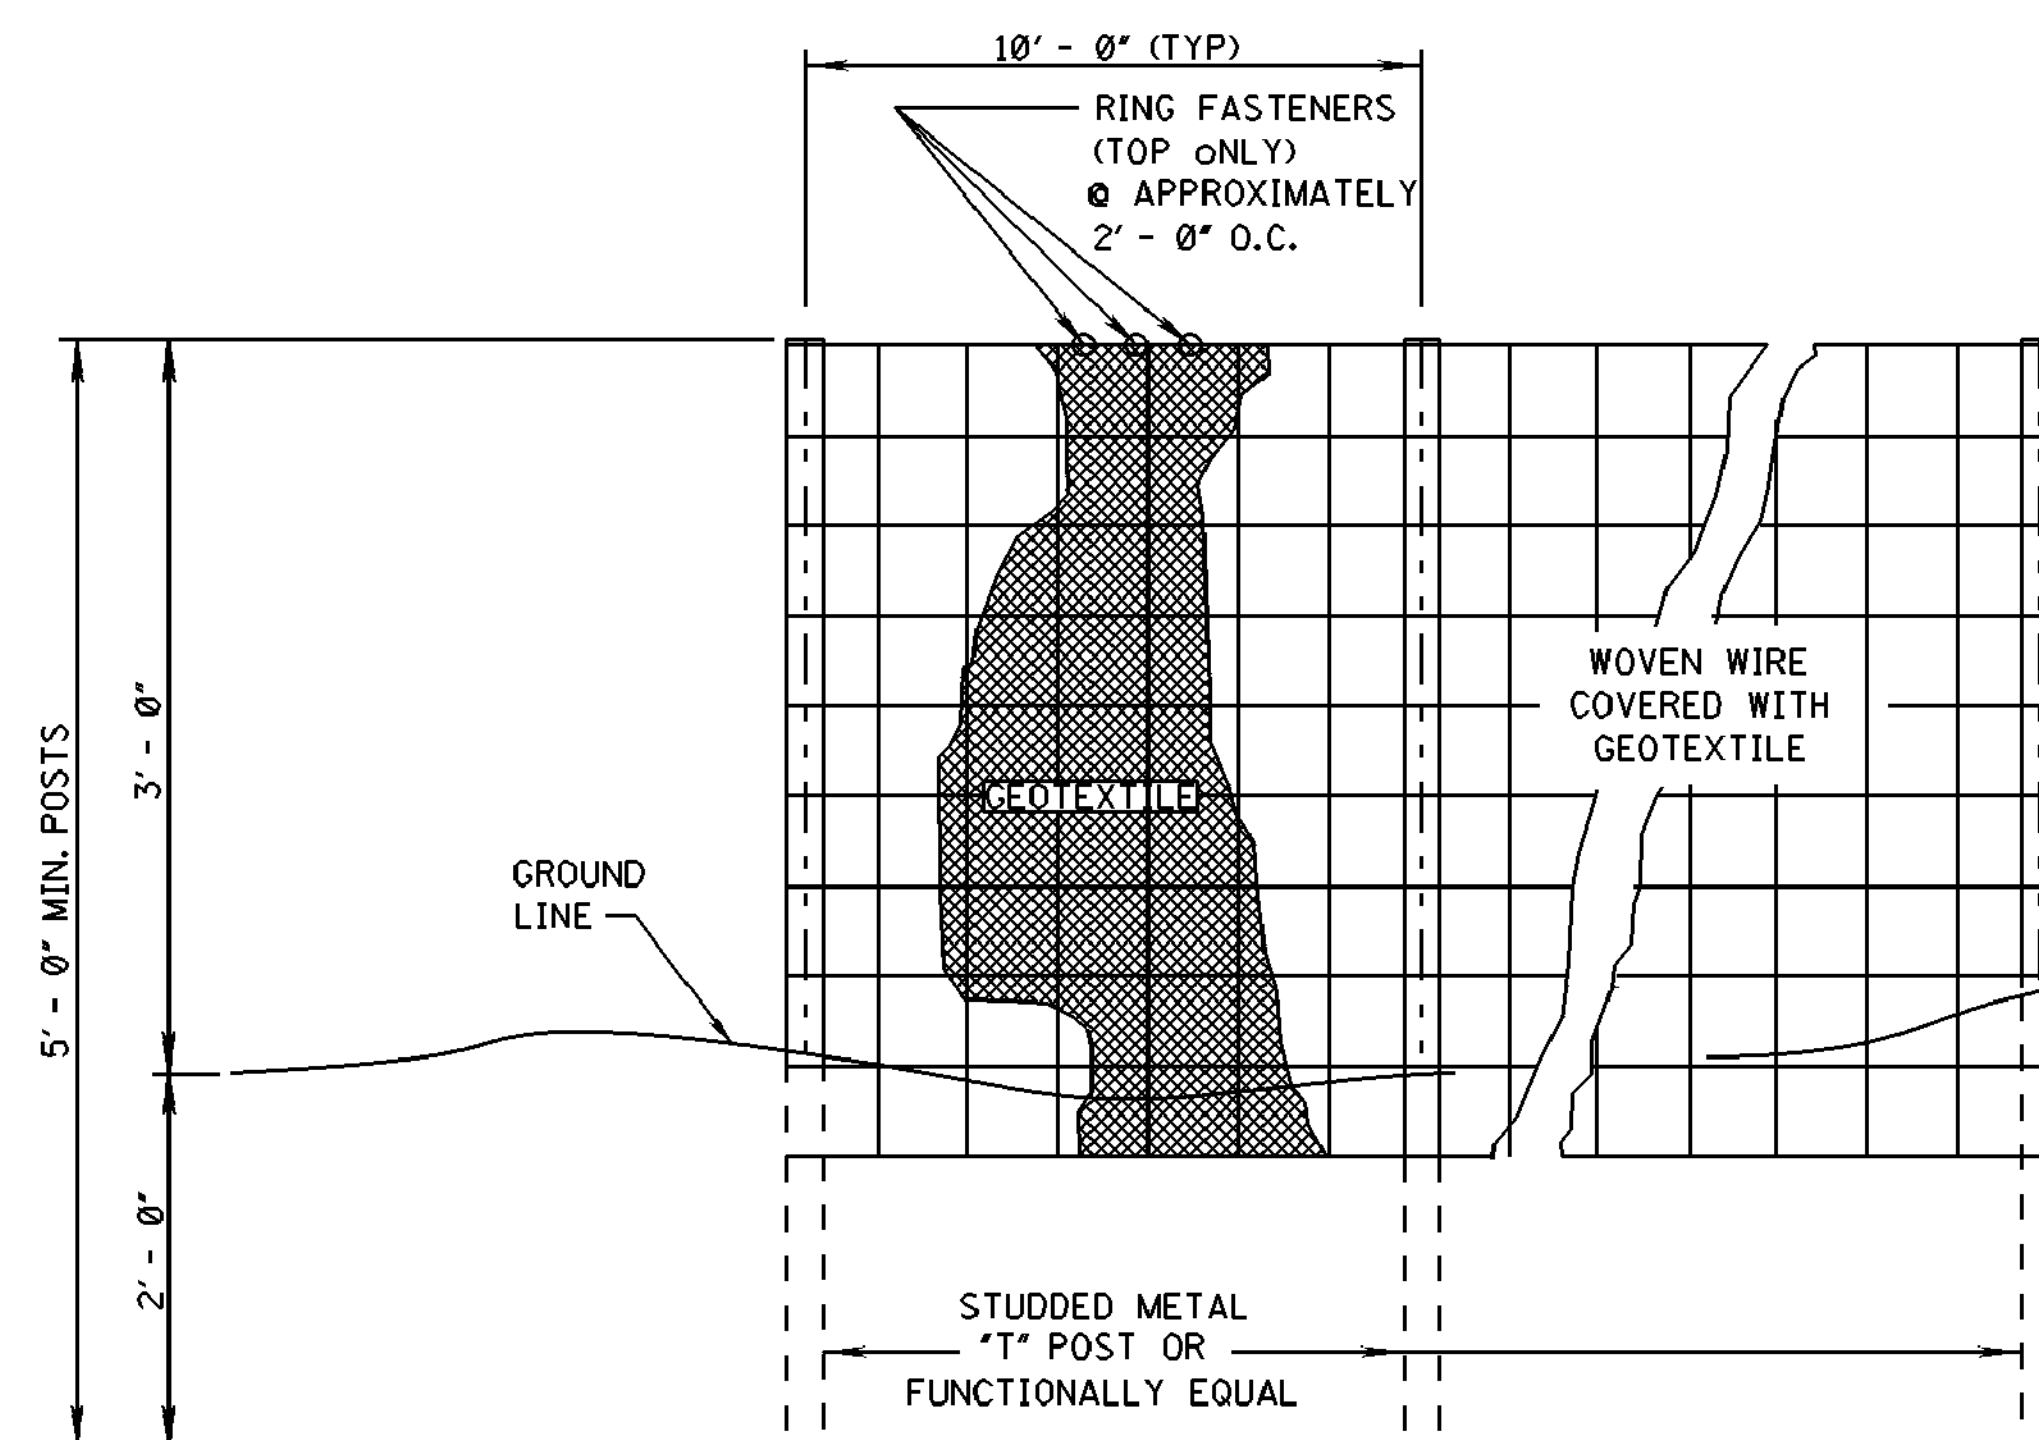

ELEVATION VIEW

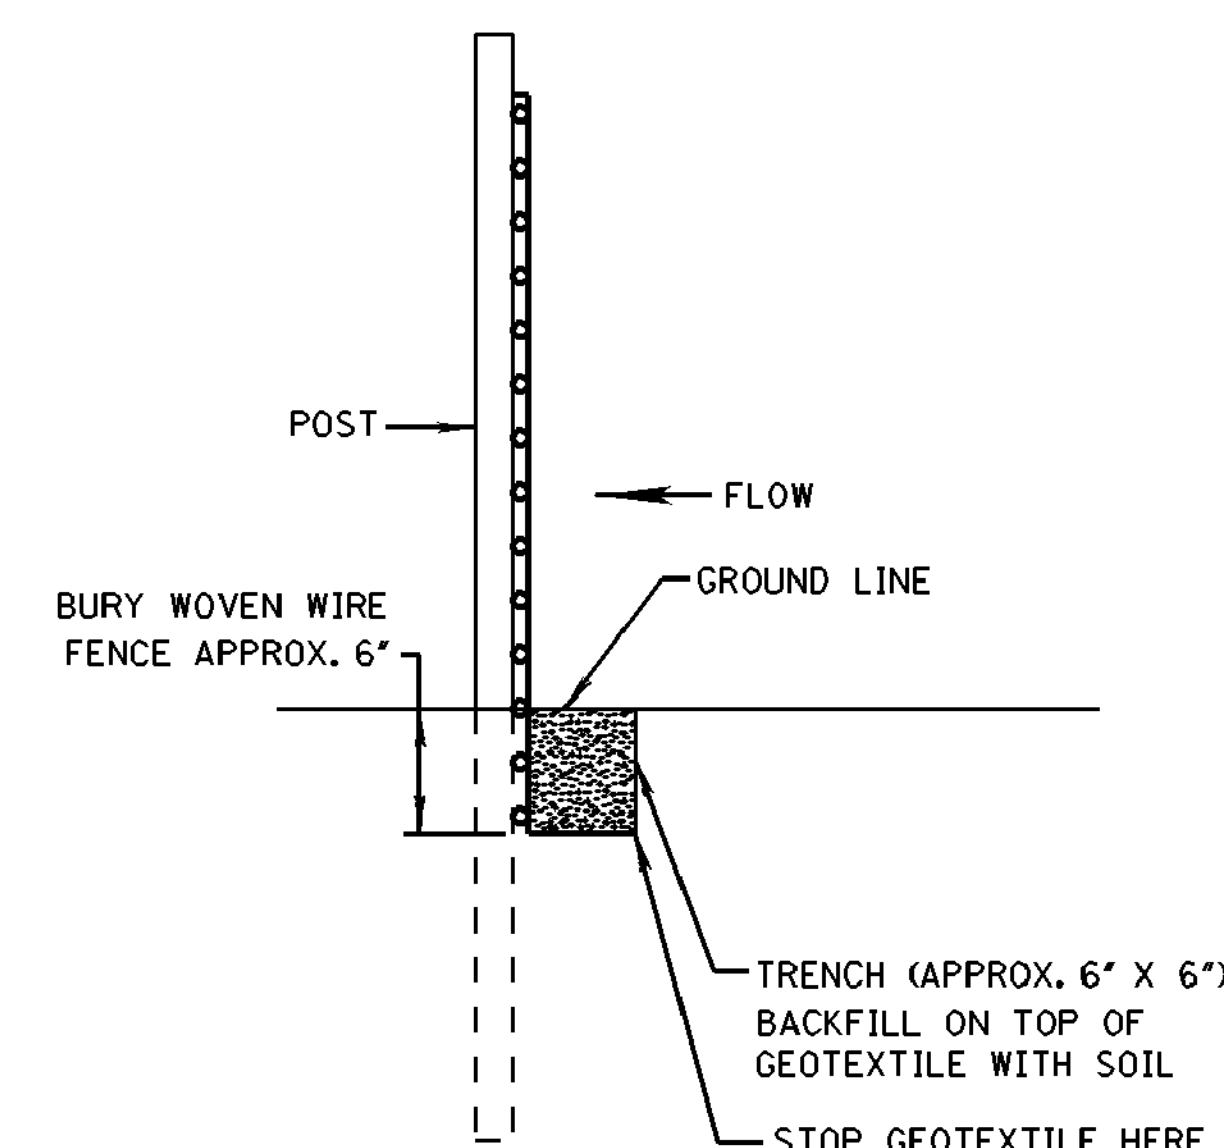

METHOD I

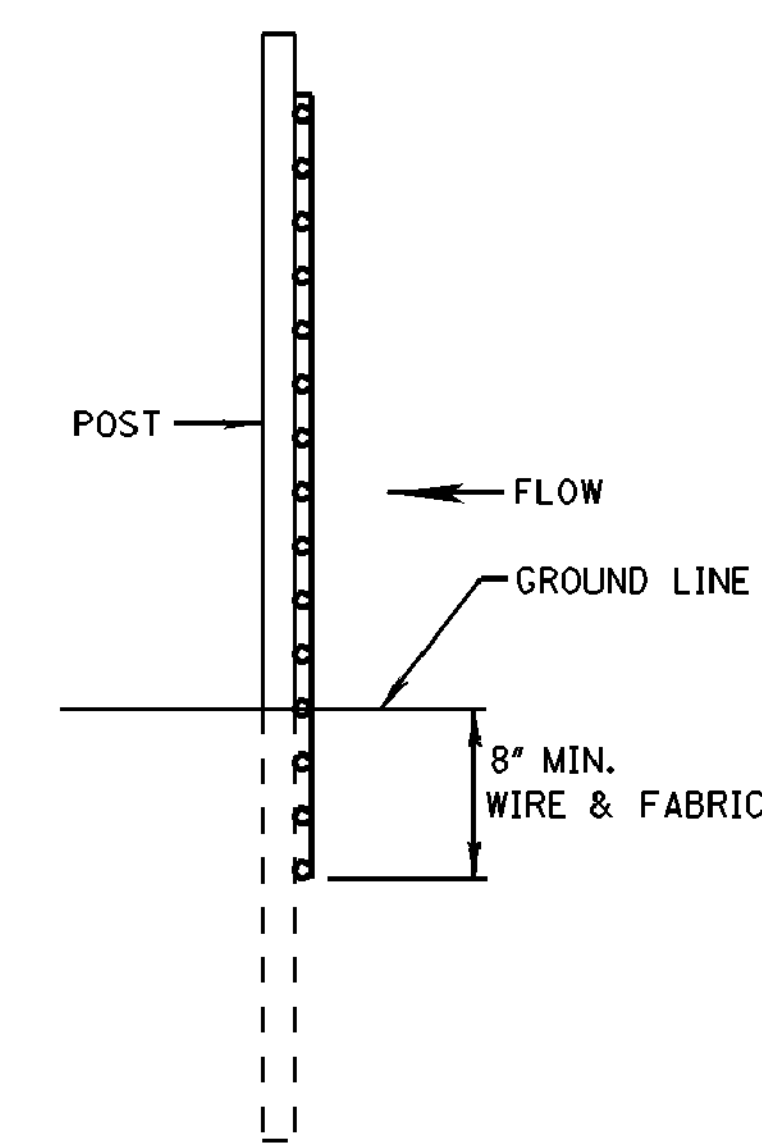


METHOD II

MECHANICAL INSTALLATION

SIDE VIEW


- NOTES:
1. SILT FENCES SHALL BE USED IN AREAS WHERE FLOW IS NOT SEVERE.
 2. SILT FENCES ARE TEMPORARY SEDIMENT CONTROL ITEMS THAT SHALL BE ERECTED OPPOSITE ERODIBLE AREAS SUCH AS NEWLY GRADED FILL SLOPES AND ADJACENT TO STREAMS AND CHANNELS.
 3. SILT FENCE SHOULD BE PLACED WELL INSIDE RIGHT-OF-WAY AND ALONG EDGE OF CLEARING LIMITS. THIS WILL ALLOW ROOM FOR A BACK-UP FENCE IF FIRST FENCE BECOMES FULL.
 4. WHEREVER POSSIBLE SILT FENCE SHALL BE CONSTRUCTED ACROSS A LEVEL AREA IN THE SHAPE OF A SMILE. THIS AIDS IN PONDING OF RUNOFF AND FACILITATES SEDIMENTATION.
 5. THE CONTRACTOR MAY ELECT TO USE EITHER METHOD I OR METHOD II. COST TO BE LINEAR FEET OF SILT FENCE.
 6. METHOD II INSTALLATION SHALL BE ACCOMPLISHED USING AN IMPLEMENT THAT IS MANUFACTURED FOR THE APPLICATION AND PROVIDES A CONFIGURATION MEETING THE REQUIREMENTS OF THE DETAIL.
 7. WIRE SHALL BE MINIMUM OF 32" IN WIDTH AND SHALL HAVE A MINIMUM OF 6 LINE WIRES WITH 12" STAY SPACING.
 8. GEOTEXTILE FABRIC MEETING THE TYPE II MATERIAL REQUIREMENTS AND INSTALLED ACCORDING TO SPECIFICATION MAY BE USED WITHOUT WIRE FENCE.

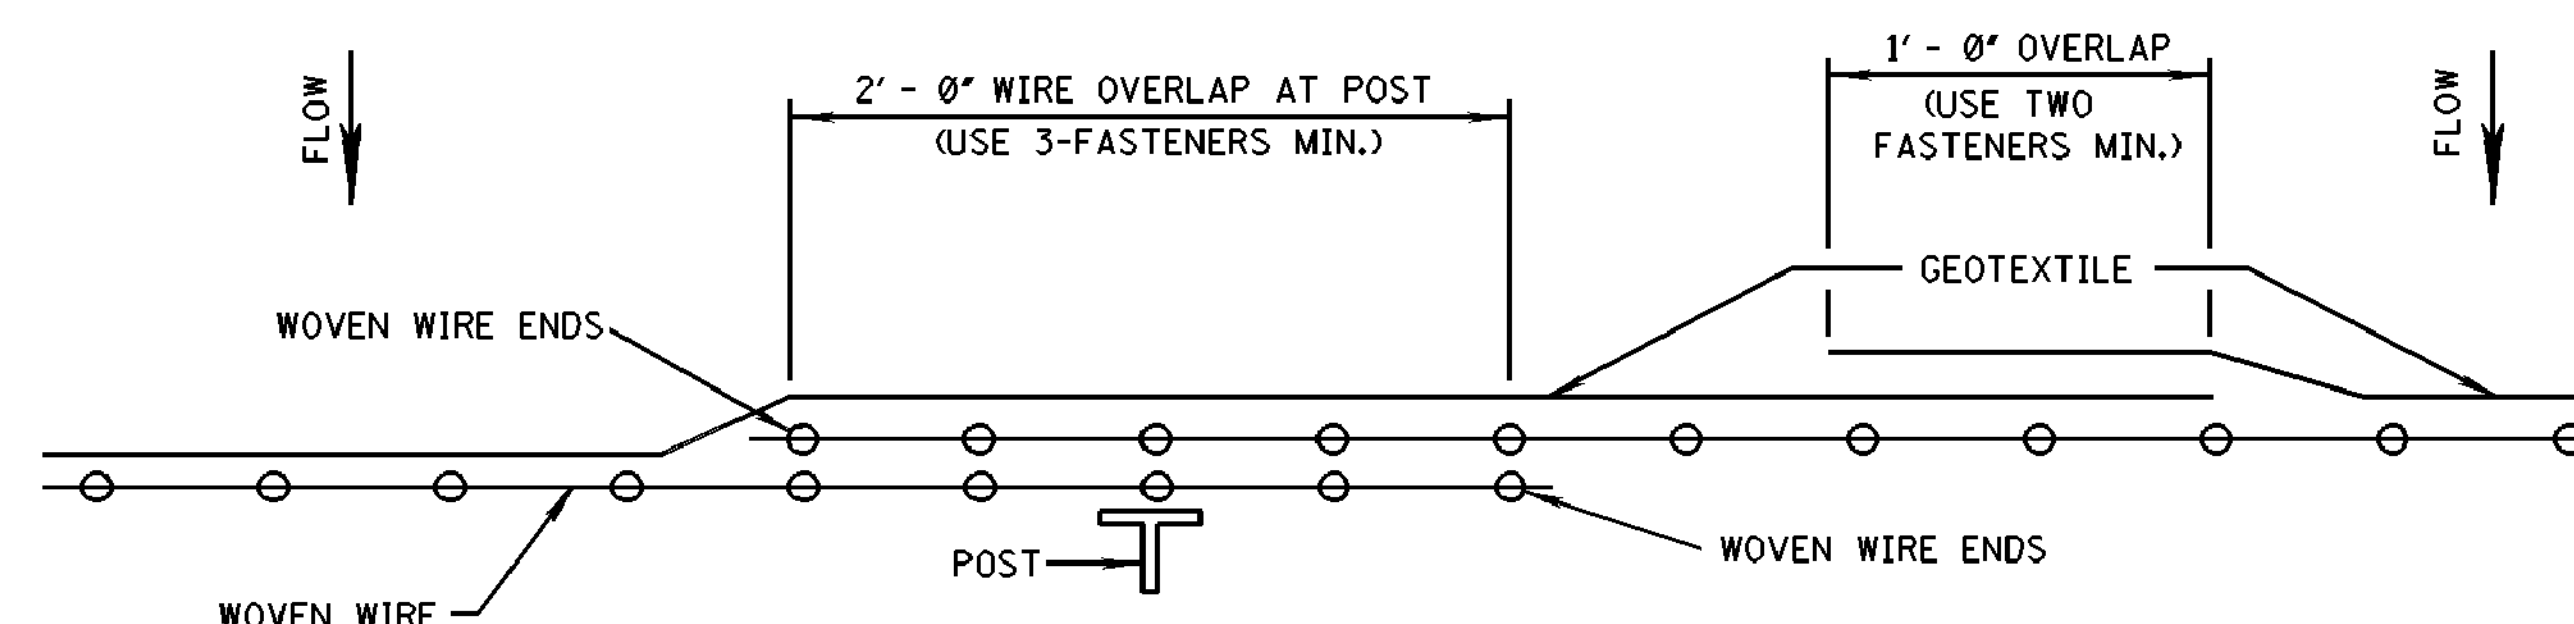

PLAN VIEW

REQUIRED LAPPING


				MISSISSIPPI DEPARTMENT OF TRANSPORTATION			
				DETAILS OF SILT FENCE INSTALLATION			
				BY REVISION			
				DATE FILENAME: <u>EROSION CONTROL\ECD-3.DGN</u> DESIGN TEAM CHECKED DATE			
				WORKING NUMBER ECD-3 SHEET NUMBER 10			

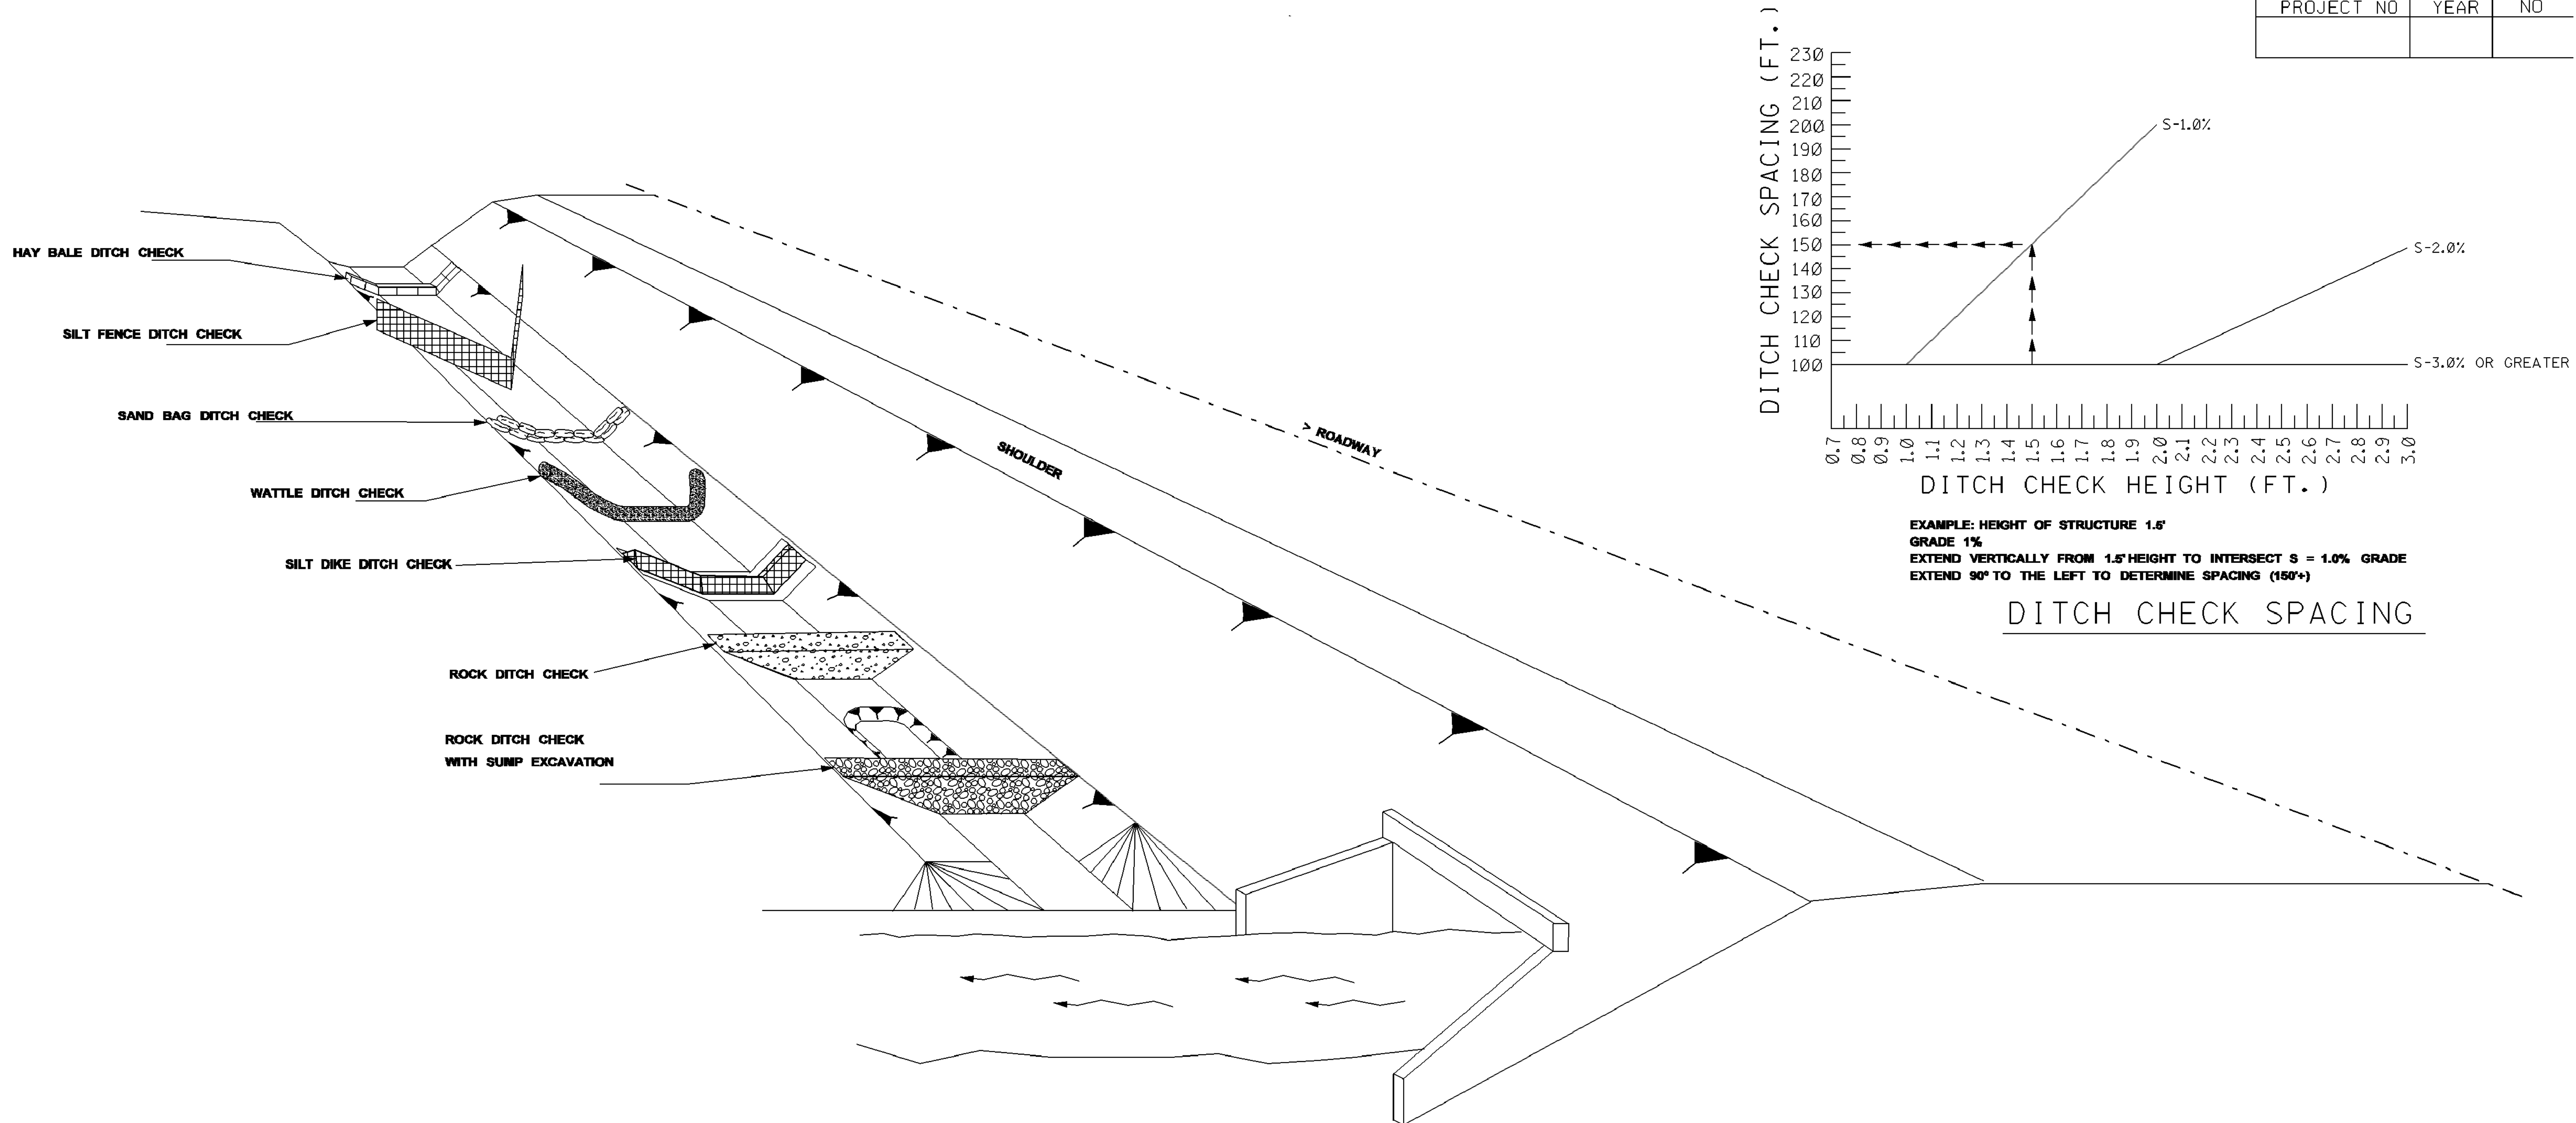


- NOTES:**
1. THE DITCH CHECK PERSPECTIVE ILLUSTRATES A TOOL BOX OF TEMPORARY PRACTICES THAT MAY BE USED. DITCH CHECKS ARE INSTALLED TO CONTROL RUNOFF VELOCITY AND THUS REDUCE EROSION AND PROVIDE FOR TRAPPING OF SEDIMENTS.
 2. SELECTION OF THE APPROPRIATE DITCH CHECK SHOULD BE A FUNCTION OF CONSTRUCTION PHASE, DRAINAGE AREA, DITCH GRADIENT, SOIL TYPE ECONOMY AND SAFETY.
 3. DITCH CHECKS CAN BE REMOVED FOR MAINTENANCE AND/OR REPLACEMENT BUT MUST REMAIN IN PLACE UNTIL UPSLOPE AREAS HAVE BEEN PERMANENTLY STABILIZED. MAINTENANCE INCLUDES REMOVAL OF SEDIMENT BEGINNING WHEN SEDIMENT ACCUMULATION REACHES 1/3 THE CAPACITY OR HEIGHT OF THE STRUCTURE AND NEVER ALLOWING FOR SEDIMENT TO ACCUMULATE MORE THAN 1/2 THE VOLUME OR HEIGHT OF THE DITCH CHECK STRUCTURE.
 4. HAY BALES ARE USED TO INTERCEPT LOW VOLUME FLOWS IN LOW TO MODERATE GRADIENT DITCHES.
 5. SILTS FENCE DITCH CHECKS ARE USED WHERE IT HAS BEEN DETERMINED THAT HAY BALE CHECKS ARE INADEQUATE. SILTS FENCE DITCH CHECKS ARE USED TO INTERCEPT LOW VOLUME FLOWS IN LOW TO MODERATE GRADIENT DITCHES.
 6. SAND BAG DITCH CHECKS ARE USED FOR VELOCITY REDUCTION AND MINIMAL SEDIMENT TRAPPING IN CONCRETE PAVED DITCHES OR IN DITCHES THAT HAVE ROCKY BOTTOMS.
 7. WATTLE DITCH CHECKS ARE APPROPRIATE FOR VELOCITY REDUCTION AND CONTROL OF SEDIMENT TRANSPORT UNDER LOW TO MEDIUM FLOW CONDITIONS.

8. SILTS DIKES CAN BE USED IN DITCHES WITH CONCENTRATED FLOWS WITHIN THE CLEAR ZONE WHERE RIPRAP CAN NOT BE USED. AS CONSTRUCTION PROGRESSES.
9. ROCK DITCH CHECK WITH SUMP EXCAVATION CAN BE PLACED IN DITCHES TO ASSURE ON-SITE SEDIMENT TRAPPING REQUIREMENTS ARE MET. DITCH CHECK WITH SUMP EXCAVATION IS USED WHEN DITCHES RECEIVE DRAINAGE FROM CUT OR FILL SLOPES OR OTHER CRITICAL AREAS WHERE SOIL EROSION IS EXPECTED. DRAINAGE AREA FOR A TEMPORARY SEDIMENT TRAP SHALL NOT EXCEED 3 ACRES. THEY CAN BE USED IN SERIES TO INCREASE ON-SITE SEDIMENT TRAPPING EFFICIENCY.
10. IN GENERAL, DITCH CHECKS SHOULD NOT BE PLACED IN LIVE STREAMS.
11. CONFIGURATION AND SPACING MAY BE ADJUSTED IF APPROVED BY THE ENGINEER TO ACCOMMODATE TRAVELWAY SAFETY, WATER FLOW, OR SOIL AND INSTALLATION CHALLENGES.


MISSISSIPPI DEPARTMENT OF TRANSPORTATION	
DITCH CHECK STRUCTURES, TYPICAL APPLICATIONS AND DETAILS	
WORKING NUMBER ECD-4	SHEET NUMBER 11
FILENAME: EROSION CONTROL/ECD-4.DGN	
DESIGN TEAM	CHECKED DATE

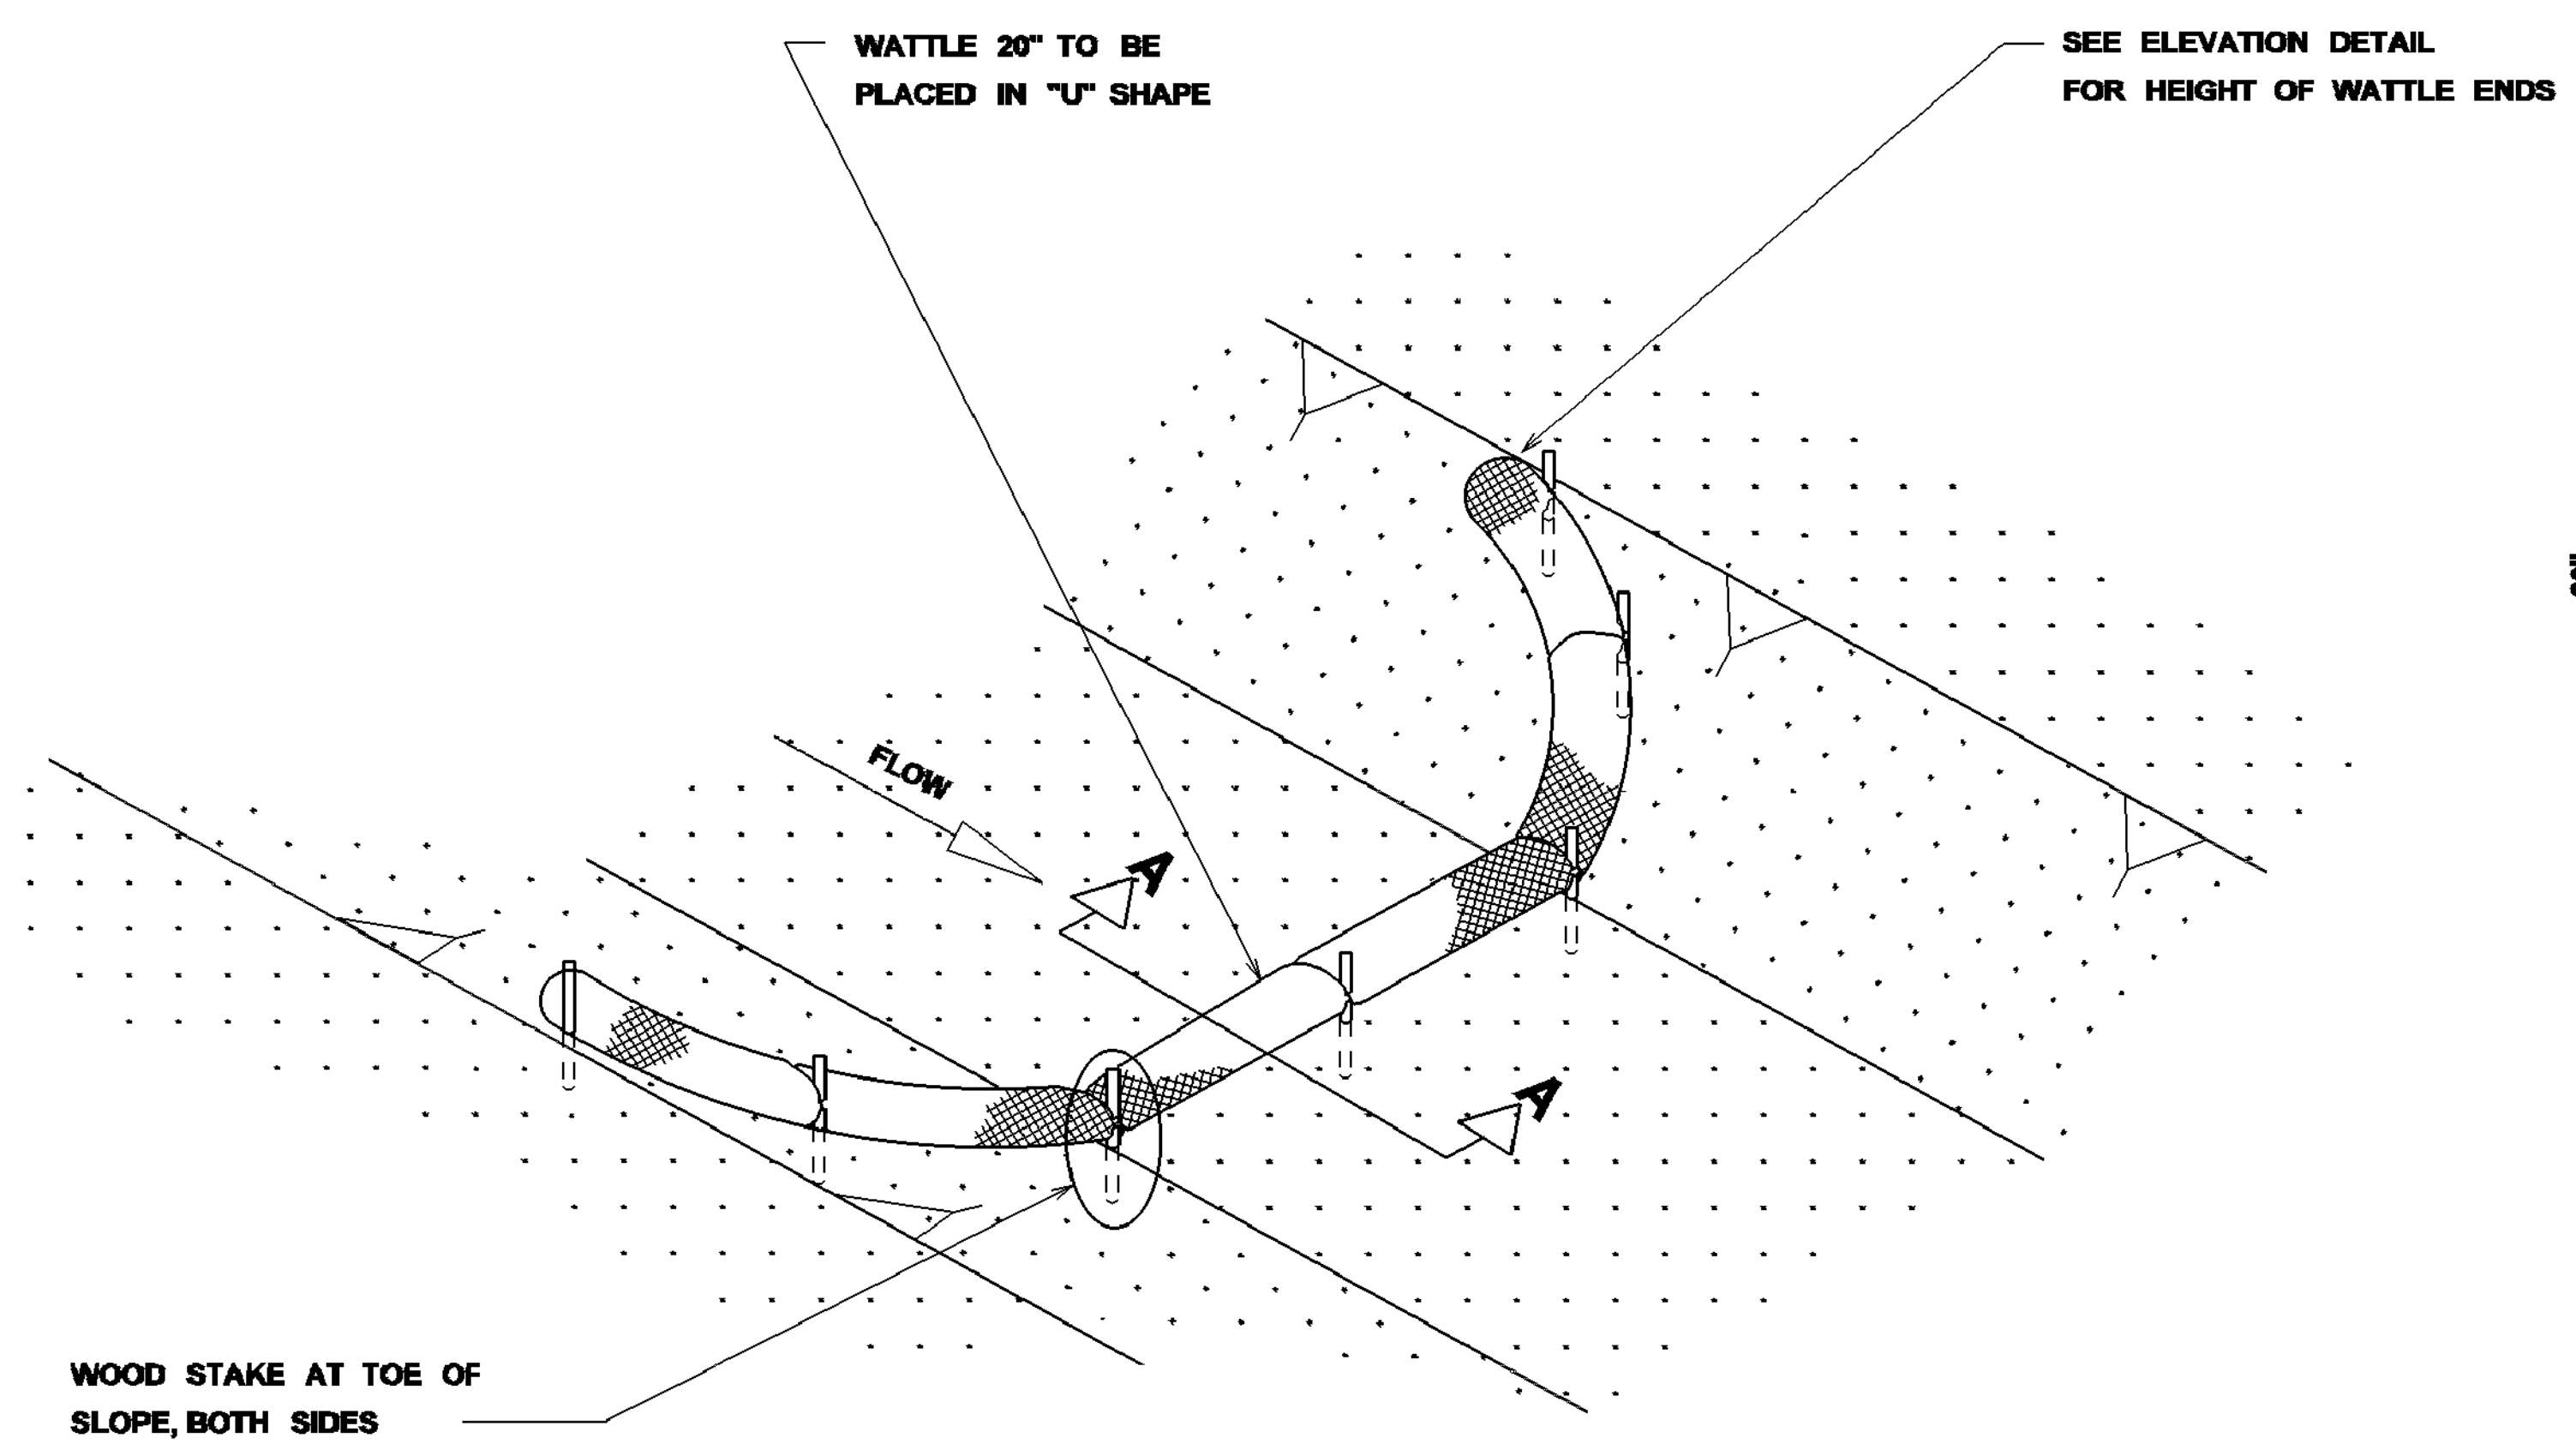

DETAIL (DITCH CHECK)

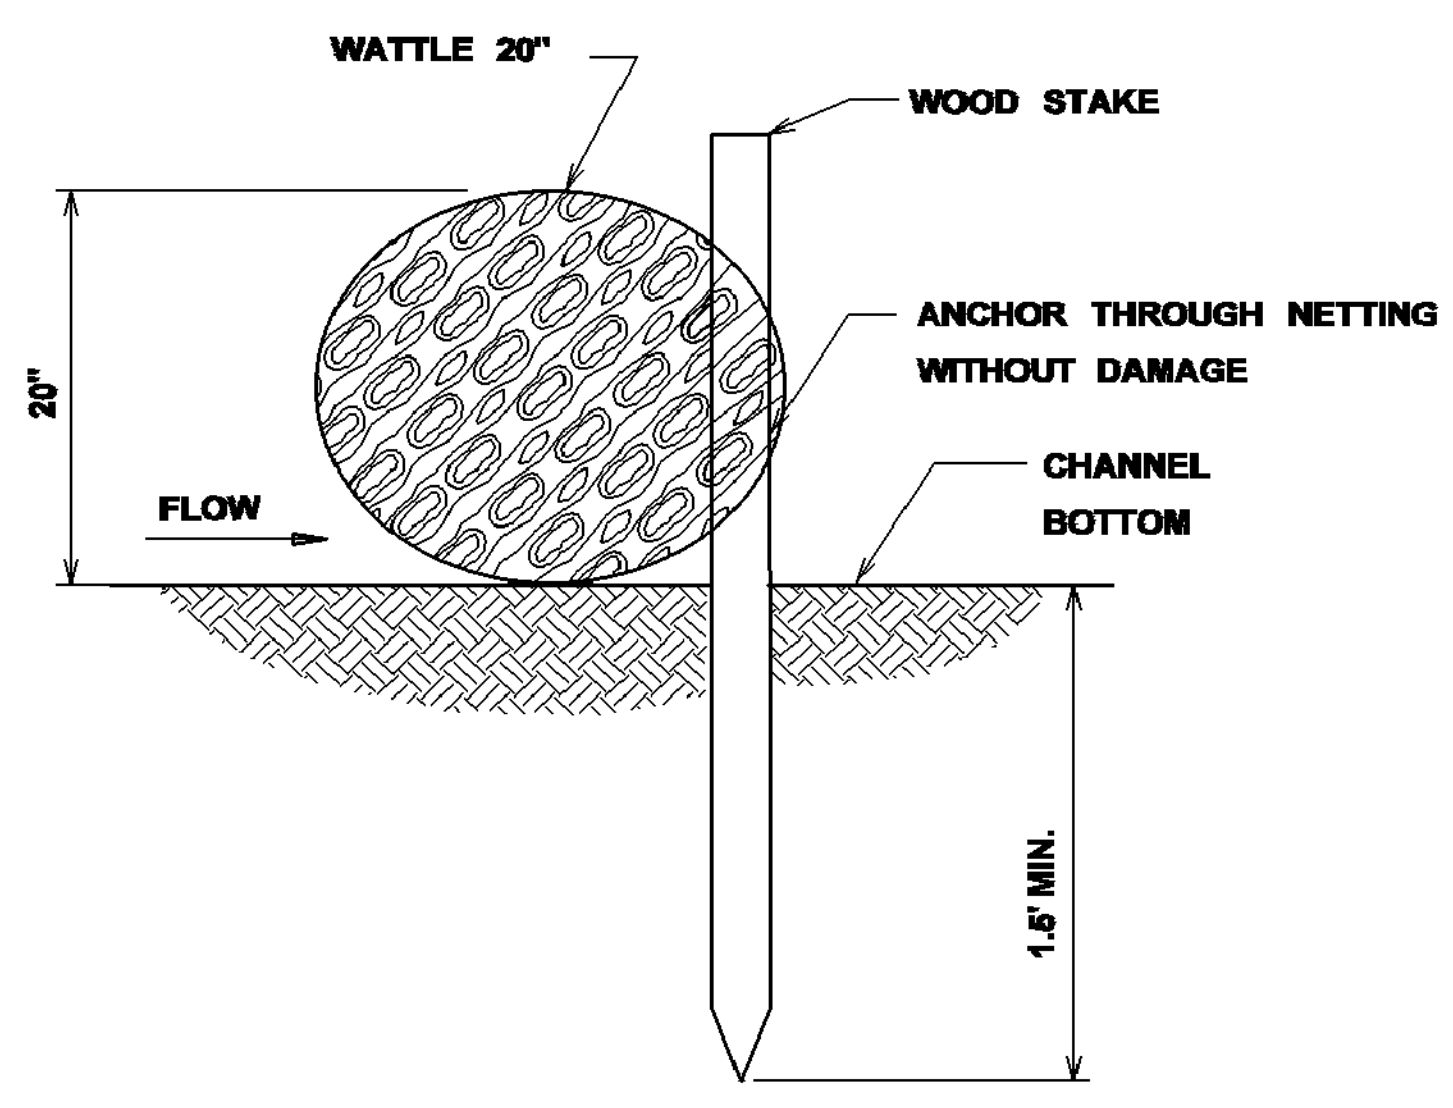

SECTION A-A

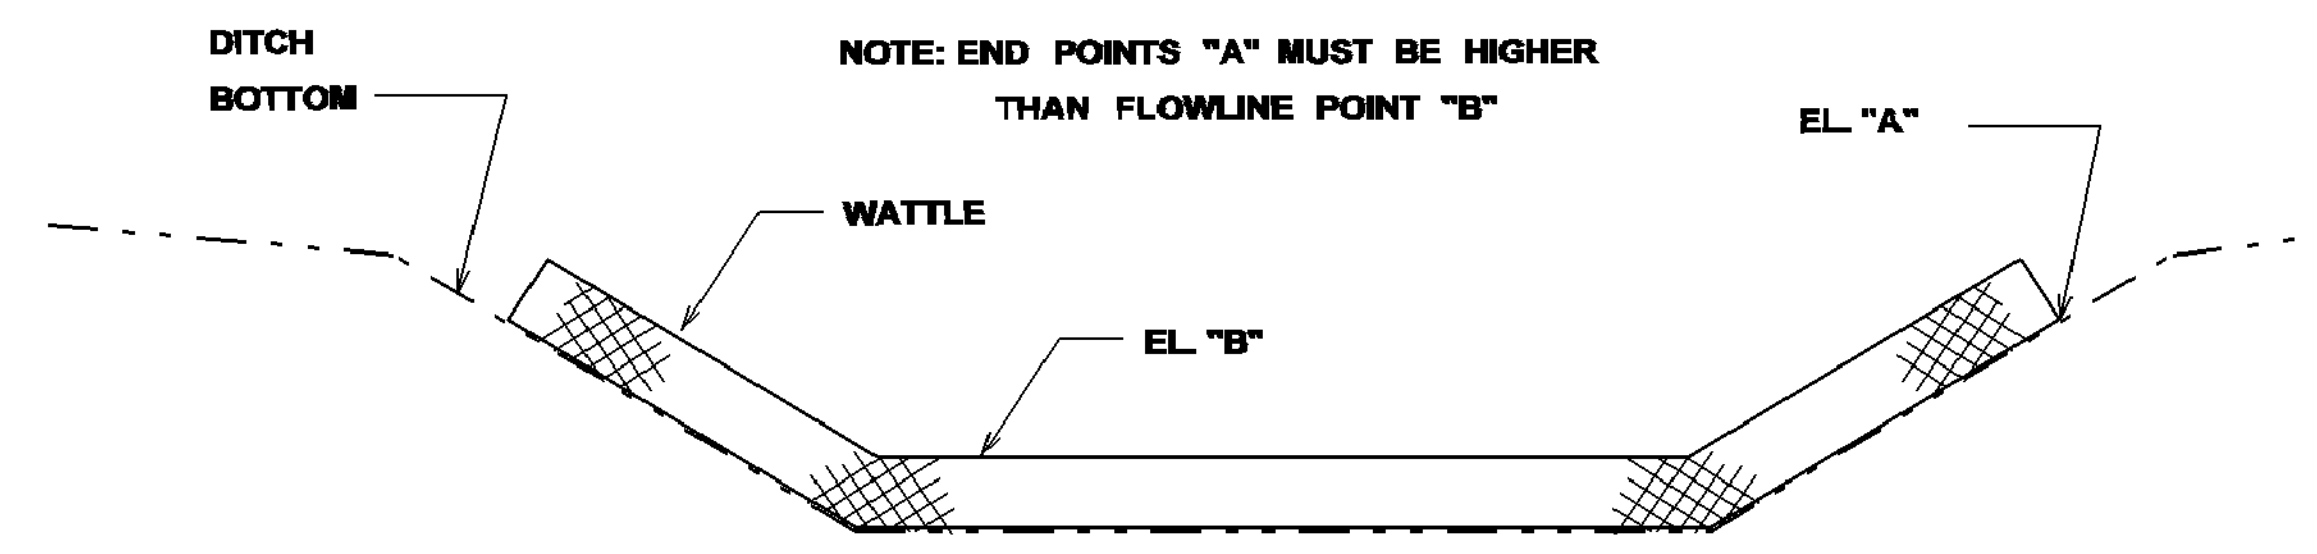

ELEVATION DETAIL

- NOTES:
1. MINIMUM RECOMMENDED PLACEMENT INTERVAL BETWEEN WATTLE DITCH CHECK IS 100' UNLESS SHOWN OTHERWISE ON THE PLANS OR EROSION CONTROL PLAN APPROVED BY THE ENGINEER. SEE SPACING GUIDANCE ON ECD-4
 2. ANCHORING WOOD STAKES SHALL BE SIZED, SPACED, DRIVEN, AND BE OF A MATERIAL THAT EFFECTIVELY SECURES THE CHECK. STAKE SPACING SHALL BE A MAXIMUM OF THREE FEET. ALL NON-DEGRADABLE MATERIALS SHALL BE REMOVED WHEN NO LONGER NEEDED.
 3. TRENCHING OF WATTLES MAY BE NECESSARY IF PIPING BECOMES EVIDENT.
 4. WATTLES SHOULD NOT BE USED IN HARD BOTTOM CHANNELS.

WATTLE DITCH CHECK SELECTION GUIDELINES

WATTLE DITCH CHECKS ARE APPROPRIATE FOR VELOCITY REDUCTION AND CONTROL OF SEDIMENT TRANSPORT UNDER LOW TO MEDIUM FLOW CONDITIONS.

MISSISSIPPI DEPARTMENT OF TRANSPORTATION	
DETAILS OF EROSION CONTROL	
WATTLE DITCH CHECK	
WORKING NUMBER	ECD-6
FILENAME:	EROSION CONTROL/ECD-6.DGN
DATE	CHECKED
DESIGN TEAM	DATE
SHEET NUMBER	12

SPECIFICATIONS AND CONTRACT DOCUMENTS

FOR

WAREHOUSE AT WATER PLANT #2

FOR THE

**CITY OF HATTIESBURG
FORREST COUNTY
MISSISSIPPI**

APRIL 2015



PREPARED BY:

**SHOWS, DEARMAN & WAITS, INC.
CONSULTING ENGINEERS
301 SECOND AVENUE
HATTIESBURG, MISSISSIPPI
(601) 544-1821**

SPECIFICATIONS AND CONTRACT DOCUMENTS

FOR

WAREHOUSE AT WATER PLANT #2

FOR THE

**CITY OF HATTIESBURG
FORREST COUNTY
MISSISSIPPI**

APRIL 2015



PREPARED BY:

**SHOWS, DEARMAN & WAITS, INC.
CONSULTING ENGINEERS
301 SECOND AVENUE
HATTIESBURG, MISSISSIPPI
(601) 544-1821**

INDEX

ADVERTISEMENTS FOR BIDS.....	1
INFORMATION FOR BIDDERS.....	2 - 4
PROPOSAL FORM.....	5
BID BOND.....	6-7
CONTRACT AGREEMENT.....	8- 10
PAYMENT & PERFORMANCE BOND.....	11 - 12
NOTICE OF AWARD.....	13
NOTICE TO PROCEED.....	14
GENERAL CONDITIONS.....	15 - 52
TECHNICAL SPECIFICATIONS:	
Site Work.....	53-54
Concrete Work.....	55-57
Metal Building.....	58-63
Coiling Overhead Door.....	64-66
Electrical.....	67-90
Mechanical.....	91-123



ADVERTISEMENT FOR BIDS:

NOTICE is hereby given that the City Clerk of the City of Hattiesburg, Mississippi, will receive sealed bids until **10:00 a.m.** on _____ in the City Clerk's Office in the City Hall of said City for furnishing the City's requirements for the following:

**WAREHOUSE AT WATER PLANT #2
HATTIESBURG, MISSISSIPPI**

Plans, Specifications and proposal forms may be obtained from Shows, Dearman & Waits, Inc., 301 Second Avenue, Hattiesburg, Mississippi, 39401, upon deposit of \$75.00, non-refundable. All bids must be accompanied by bid security equal to 5% of the amount of the bid, in the form of a certified check, cashier's check or a bid bond written by a company properly licensed in Mississippi.

Each BID must be received in a sealed envelope which is marked in the lower left-hand corner EXACTLY as follows:

BID:

**WAREHOUSE AT WATER PLANT #2
HATTIESBURG, MISSISSIPPI**

No bid may be withdrawn for a period of sixty (60) days. The lowest and best proposal received will be accepted, subject to the provisions of Section 31-7-13 of the Mississippi Code of 1972, Annotated and Amended, and other applicable State law; but the Council reserves the right to reject any or all proposals received and to waive informalities.

PUBLISHED by Order of the Council on the _____ day of _____ A.D., 2015.

CITY OF HATTIESBURG, MISSISSIPPI

BY: _____
Kermas Eaton, City Clerk

Publish on _____ and _____ 2015
City of Hattiesburg
Return PROOF to City Clerk's Office
PO Box 1898
Hattiesburg, MS 39403-1898

INFORMATION FOR BIDDERS

BIDS will be received by the CITY OF HATTIESBURG, MISSISSIPPI herein called the "OWNER", at City Hall until 10:00 a.m. on _____ 2015, and then at said office publicly opened and read aloud.

Each BID must be submitted in sealed envelope, addressed to City of Hattiesburg. Each sealed envelope containing a BID must be plainly marked on the outside as BID for WAREHOUSE AT WATER PLANT #2 and the envelope should bear on the outside the BIDDER'S name, address, and license number if applicable, and the name of the project for which the bid is submitted. If forwarded by mail, the sealed addressed to the Owner at P. O. Box 1898, Hattiesburg, MS 39403

All BIDS must be made on the required BID form. All blank spaces for BID prices must be filled in, in ink or typewritten, and the BID form must be completed and executed when submitted. Only one copy of the BID form is required.

The OWNER may waive any informalities or minor defects or reject any and all BIDS. Any BID may be withdrawn prior to the above scheduled time for the opening of BIDS or authorized postponement thereof. Any BID received after the time and date specified shall not be considered. No BIDDER may withdraw a BID within 60 days after the actual date of the opening thereof. Should there be reasons why the contract cannot be awarded within the specified period; the time may be extended by mutual agreement between the OWNER and the BIDDER.

BIDDERS must satisfy themselves of the accuracy of the estimated quantities in the BID Schedule by examination of the site and a review of the drawings and specifications including ADDENDA. After BIDS have been submitted, the BIDDER shall not assert that there was a misunderstanding concerning the quantities of WORK or of the nature of the WORK to be done.

The OWNER shall provide to BIDDERS prior to BIDDING, all information which is pertinent to, and delineates and describes, the land owned and rights-of-way acquired or to be acquired.

The CONTRACT DOCUMENTS contain the provisions required for the construction of the PROJECT. Information obtained from an officer, agent, or employee of the OWNER or any other person shall not affect the risks or obligations assumed by the CONTRACTOR or relieve him from fulfilling any of the conditions of the contract.

Each BID must be accompanied by a BID BOND payable to the OWNER for five percent (5%) of the total amount of the BID. As soon as the BID prices have been compared, the OWNER will return the BONDS of all except the three lowest responsive, responsible BIDDERS. When the Agreement is executed the BONDS of the two remaining

unsuccessful BIDDERS will be returned. The BID BOND of the successful BIDDER will be retained until the PAYMENT BOND and PERFORMANCE BOND have been executed and approved, after which it will be returned. A certified check may be used in lieu of a BID BOND.

A PERFORMANCE BOND and a PAYMENT BOND, each in the amount of 100 percent (100%) of the CONTRACT PRICE, with a corporate surety approved by the OWNER, will be required for the faithful performance of the contract.

Attorneys-in-fact who sign BID BONDS or PAYMENT BONDS and PERFORMANCE BONDS must file with each BOND a certified and effective dated copy of their Power of Attorney.

The party to whom the contract is awarded will be required to execute the Agreement and obtain the PERFORMANCE BOND and PAYMENT BOND within ten (10) calendar days from the date when NOTICE OF AWARD shall be accompanied by the necessary Agreement and BOND forms. In case of failure of the BIDDER to execute the Agreement, the OWNER may consider the BIDDER in default, in which case the BID BOND accompanying the proposal shall become the property of the OWNER.

The OWNER within ten (10) days of receipt of acceptable PERFORMANCE BOND, PAYMENT BOND and Agreement signed by the party to whom the Agreement was awarded, shall sign the Agreement and return to such party an executed duplicate of the Agreement. Should the OWNER not execute the Agreement within such period, the BIDDER may by WRITTEN NOTICE withdraw the signed Agreement. Such notice of withdrawal shall be effective upon receipt of the notice by the OWNER.

The NOTICE TO PROCEED shall be issued within ten (10) days of the execution of the Agreement by the OWNER. Should there be reasons why the NOTICE TO PROCEED cannot be issued within such period; the time may be extended by mutual agreement between the OWNER and CONTRACTOR. If the NOTICE TO PROCEED has not been issued within the ten (10) day period or within the period mutually agreed upon, the CONTRACTOR may terminate the Agreement without further liability on the part of either party.

The OWNER may make such investigations as deemed necessary to determine the ability of the BIDDER to perform the WORK, and the BIDDER shall furnish to the OWNER all such information and data for this purpose as the OWNER may request. The OWNER reserves the right to reject any BID if the evidence submitted by, or investigation of, such BIDDER fails to satisfy the OWNER that such BIDDER is properly qualified to carry out the obligations of the Agreement and to complete the WORK contemplated therein.

A conditional or qualified BID will not be accepted.

Award will be made to the lowest responsible BIDDER.

All applicable Laws, ordinances, and the rules and regulations of all authorities having jurisdiction over construction of the PROJECT shall apply to the contract throughout.

Each BIDDER is responsible for inspecting the site and for reading and being thoroughly familiar with the CONTRACT DOCUMENTS. The failure or omission of any BIDDER to do any of the foregoing shall in no way relieve any BIDDER from any obligation in respect to his BID.

FURTHER, the BIDDER agrees to abide by the requirements under Executive Order No. 11246, as amended, including specifically the provisions of the equal opportunity clause set forth in the SUPPLEMENTAL GENERAL CONDITIONS.

The low BIDDER shall supply the names and addresses of major material SUPPLIERS and SUBCONTRACTORS when required to do so by the OWNER.

The ENGINEER is SHOWS, DEARMAN & WAITS, INC. The address of the ENGINEER is 301 2nd Avenue, Hattiesburg, MS 39401.

PROPOSAL FORM

I (we) agree to begin work within (10) calendar days after the issuance of Work Order, and to complete the work within 150 calendar days thereafter.

The undersigned further agrees that the lump sum price quoted includes all items of work required or necessary for the accomplishment of the projected work.

BIDDERS agree to perform all the work described in the CONTRACT DOCUMENTS for the following lump sum:

_____ DOLLARS AND _____ CENTS
(Words) (Words)

(\$ _____).
(Figures)

The undersigned certifies that the bid price contained herein has been carefully checked and is submitted as correct and final.

If within sixty (60) days the scheduled closing time for receipt of bids, this Proposal is accepted, the undersigned will execute a formal contract within seven (7) days after official notification thereof, will deliver a surety bond for the faithful performance of this contract, and will complete the work within the time specified from the date of execution of the contract.

Respectfully Submitted,

Name of Firm or Bidder

By: _____

ADDRESS

BID BOND

KNOW ALL MEN BY THESE PRESENTS: that we, the under signed, _____ Principal, and _____ as Surety, are hereby held and firmly bound on _____ as Owner in the penal sum of _____ for payment of which, well and truly made, we hereby jointly and severally bind ourselves, successors and assigns.

Signed, this _____ day of _____, 20__.

The Condition of the above obligation is such that whereas the Principal has submitted to a center BID, attached hereto and hereby made a part hereof to enter into a contract in writing, for the

WAREHOUSE AT WATER PLANT #2

NOW, THEREFORE,

(a) If said BID shall be rejected, or

(b) If said BID shall be accepted and the Principal shall execute and deliver a contract in the Form of Contract attached hereto (properly completed in accordance with said BID) and shall furnish a BOND for his faithful performance of said contract, and for the payment of all persons performing labor or furnishing materials in connection therewith, and shall in all other respects perform the agreement created by the acceptance of said BID, then this obligation shall be void, otherwise the same shall remain in force and effect; it being expressly understood and agreed that the liability of the Surety for any and all claims hereunder shall, in no event, exceed the penal amount of this obligation as herein stated.

The Surety, for value received, hereby stipulates and agrees that the obligations of said Surety and its BOND shall be in no way impaired or affected by any extension of the time within which the OWNER may accept such BID; and said Surety does hereby waive notice of any such extension.

IN WITNESS WHEREOF, the Principal and the Surety have hereunto set their hands and seals, and such of them as are corporations have caused their corporate seals to be hereto affixed and these presents to be signed by their proper officers, the day and year set forth above.

_____(L.S.)
PRINCIPAL

SURETY

BY: _____

IMPORTANT: Surety companies executing BONDS must appear on the Treasure Department's most current line (Circular 570 as amended) and be authorized to transact business in the State where the project is located.

CONTRACT AGREEMENT

THIS AGREEMENT made and entered into this ____ day of _____, 20____ by and between _____ hereinafter called the CONTRACTOR, CITY OF HATTIESBURG hereinafter called the OWNER, Witnesseth that the Contractor and the OWNER, for the consideration hereafter named and agrees as follows.

ARTICLE 1: SCOPE OF WORK

The Contractor agrees to furnish all tools, labor, equipment, materials, and supplies required to be furnished, and perform all work required under and in accordance with the plans entitled

WAREHOUSE AT WATER PLANT #2

which are on file at the office of the OWNER, and the Specifications, Proposals, General and Special Conditions, attached hereto and made a part hereof as fully as though copied herein, under the direct supervision and to the entire satisfaction of the OWNER and in accordance with the Laws of the State of Mississippi.

ARTICLE 2: THE CONTRACT SUM

It is further agreed and understood by and between the parties hereunto that the OWNER agrees to pay and the Contractor agrees to accept full and final compensation for all work done under this agreement, the lump sum amount adjusted for variation of quantities at the unit prices named in the Proposal, which is hereto attached, such payment to be made in lawful money of the United States, at the time and in the manner hereinafter set forth.

ARTICLE 3: TIME OF COMPLETION

The Contractor agrees, for the consideration above expressed, to begin and complete the work within the time specified in the Proposal. If the Contractor fails to complete the work in the time specified, he shall pay the OWNER as **liquidated damages**, ascertained and agreed, and not in the nature of a penalty, the sum of **\$ 150.00** for each day delayed, which shall be deducted from the final amount to be paid under the contract; provided that the extension of time with the waiver of liquidation damages may be granted as provided for in the Specifications.

ARTICLE 4: PROGRESS PAYMENTS

The owner agrees to make progress payments during the construction as provided herein as follows:

The ENGINEER will on or before the tenth (10th) day of each month make an estimate of the value of the work done, based on contract prices.

The OWNER agrees to pay the CONTRACTOR 100% of the value of the work done each month, less ten percent (10%) retainage until final acceptance of the work has been made).

ARTICLE 5: ACCEPTANCE AND FINAL PAYMENT

Upon receipt of written notice that the work is ready for final acceptance and inspection, the Engineer shall promptly make such inspection, and when he finds the work acceptable under the contract, and the contract fully performed, he shall promptly issue a final certificate, over his own signature, stating that the work provided for in this Contract has been completed and is accepted by him under the terms and conditions thereof. Then, the entire balance shall be due the Contractor within thirty (30) days the date of said final acceptance.

Before issuance of final certificate, the Contractor shall submit evidence satisfactory to the ENGINEER that all payrolls, materials, bills, and other indebtedness connected with the work have been paid.

The making and acceptance of the final payment shall constitute a waiver of all claims by the OWNER, other than those arising from unsettled liens, from faulty work or materials appearing within one (1) year after payment, or claims previously made and still unsettled.

If, after the work has been substantially completed, full completion thereof is materially delayed through no fault of the Contractor, and the Engineer, so certifies, the OWNER shall, upon certificate of the Engineer and without terminating the Contract, make payment of the balance due for that portion of the work fully completed and accepted. Such payment shall be made under the terms and conditions governing final payment, except that it shall not constitute a waiver of claims.

ARTICLE 6: THE PERFORMANCE BOND

The Contractor agrees to furnish a bond, with an approved surety thereon guaranteeing the performance of this contract, in no less than one hundred percent (100%) of the amount of the Contract. Said Bond shall be conditioned on full and complete performance of the Contract, and for the payment of all labor and materials for a period of one (1) year after completion. The Surety on said Bond shall be a surety company of financial resources satisfactory to the OWNER and authorized to do business in the State of Mississippi.

ARTICLE 7: INSURANCE

The Contractor agrees to also carry Public Liability Insurance, Property Damage Insurance, and Workman's Compensation Insurance in amounts as required by the Specifications.

IN WITNESS WHEREOF, the parties hereto have executed this Agreement the day and year first written above.

OWNERS:

SEAL

City of Hattiesburg

BY _____

Title _____

ATTEST _____

CONTRACTOR:

SEAL

BY _____

Title _____

ATTEST _____

PAYMENT AND PERFORMANCE BOND

KNOW ALL MEN BY THESE PRESENTS: THAT WE, the Undersigned (hereinafter called the Principal), a corporation, partnership or individual duly unauthorized by law to do business as a construction contractor in the State of Mississippi, and _____ of (herein called the Surety), a corporation duly authorized to do a surety business under the laws of the State of Mississippi, are held and firmly bound unto _____, (hereinafter called the Obligee), a _____ Corporation existing under the laws of the State of Mississippi, in the penal sum of _____ Dollars (_____) lawful money of the United States, for the payment of which well and truly to be made, the said Principal and the said Surety do hereby bind ourselves, our heirs, executors, administrators and assigns, jointly and severally, by these presents, as follows:

The Condition of this obligation is such that; whereas Principal by an instrument In writing attached here-to and bearing date of _____ has agreed with said Obligee to do all work necessary and to furnish labor, materials, tools, supplies and services to construct **WAREHOUSE AT WATER PLANT #2** as shown on Plans and specified thereby in the Specifications, Proposal and other Contract Documents hereto attached.

NOW THEREFORE, if said Principal shall well and truly in good, sufficient and workmanlike manner, and to the satisfaction of Obligee perform and complete the work required, and shall defend, indemnify and save harmless said Obligee against all damages, claims, demands, expense and charge of every kind (including claims of patent infringement) arising out of injury or damage to persons or property by reason or arising from any act, omission or neglect of said Principal, his agent, servants or employees with relation to said work; and shall pay all cost, charges, rentals and expenses for labor, material, supplies and equipment and deliver the said improvement to Obligee completed and ready for occupancy or operation, and free from all liens, encumbrances or claims for labor, material or otherwise; and shall pay all other expenses lawfully chargeable to Obligee by reason of any default or neglect of the said Principal in the relation of said agreement and said work, then this obligation shall be void, otherwise to remain in full force and effect.

PROVIDED FURTHER, that the said surety for value received hereby stipulates and agrees that no charge, extension of time, alteration or addition to the terms of the Contract, or the work to be performed hereunder, or the Specifications accompanying the same, shall in any way affect its obligation on this bond and does hereby waive notice of any change, extension of time, alteration or addition to the terms of the Contract, or to the work, or to the Specifications.

PROVIDED FURTHER, that if Principal, his or its subcontractor or subcontractors fail to duly pay for any labor, materials, team hire, sustenance provisions or any other supplies or materials used or consumed by such Principal or his, their or its subcontractors in performance of the work contracted to be done, the Surety will pay the same in any amount not exceeding the sum specified in the bond, together with interest as provided by law.

IN WITNESS THEREOF: Said Principal and surety have hereunto set their hands and seals at _____ this _____ day of _____, 20__.

(SEAL)

WITNESSES:

PRINCIPAL

ADDRESS

Name of person executing for Principal

TITLE

SURETY

WITNESSES:

ADDRESS

Name of person executing for Surety

TITLE

NOTICE OF AWARD

TO: _____

Project: **WAREHOUSE AT WATER PLANT #2**

The OWNER has considered the BID submitted by you for the above described WORK in response to its Advertisement for Bids dated _____, 20____, and Information for Bidders.

You are hereby notified that your BID has been accepted for items in the amount of \$_____.

You are required by the Information for Bidders to execute the Agreement and furnish the required CONTRACTOR'S Performance BOND, Payment BOND, and certificates of insurance within ten (10) calendar days from the date of this Notice to you.

If you fail to execute said Agreement and to furnish said BONDS within (10) days from the date of this Notice, said OWNER will be entitled to consider all your rights arising out of the OWNER's acceptance of your BID as abandoned and as a forfeiture of your BID BOND. The OWNER will be entitled to such other rights as may be granted by law.

You are required to return an acknowledged copy of this NOTICE OF AWARD to the OWNER.

Dated this _____ day of _____, 20____.

CITY OF HATTIESBURG
OWNER

BY: _____

TITLE: Mayor

ACCEPTANCE OF NOTICE

Receipt of the above NOTICE OF AWARD is hereby acknowledged by This the _____ day of _____, 20____.

Title: _____

Name: _____

NOTICE TO PROCEED

TO: _____ DATE: _____

Project: **WAREHOUSE AT WATER PLANT #2**

You are hereby notified to commence WORK in accordance with the Agreement dated _____, 20__ on or before _____, 20__, and you are to complete the WORK within 150 consecutive calendar days thereafter. The date of completion of all WORK is therefore _____, 20__.

CITY OF HATTIESBURG
OWNER

BY: _____

TITLE: Mayor

ACCEPTANCE OF NOTICE

Receipt of the above NOTICE TO PROCEED is hereby acknowledged by

_____ This the ____ day of _____, 20__.

Title: _____

Name: _____

GENERAL CONDITIONS

ARTICLE 1 - DEFINITIONS

Wherever used in these General Conditions or in the other Contract Documents, the following terms shall have the meaning indicated which shall be applicable to both the singular and plural thereof.

ACCEPTANCE: By the OWNER of the Work as being fully complete in accordance with the Contract Documents.

AGREEMENT: The written agreement between the OWNER and the CONTRACTOR covering the Work to be performed: the Contract Documents are attached to and made a part of the Agreement. Also designated as the Contract.

ADDENDA: Written or graphic instruments issued prior to the execution of the Agreement which modify or interpret the Contract Documents, Drawings and Specifications, by addition, deletions, clarifications or corrections.

APPLICATION FOR PAYMENT: The form furnished by the ENGINEER which is to be used by the CONTRACTOR in requesting progress payments and an affidavit of the CONTRACTOR that progress payments theretofore received from the OWNER on account of the WORK have been applied by the CONTRACTOR to discharge in full all of the CONTRACTOR'S obligations stated in prior Applications for Payment.

APPROVAL: Accept as satisfactory.

BID: The offer or proposal of the Bidder submitted on the prescribed form setting forth the prices for the Work to be performed.

BIDDER: Any person, firm or corporation submitting a Bid for the Work.

BONDS: Bid, performance and payment bonds and other instruments of security furnished by the CONTRACTOR and his surety in accordance with the Contract Documents and in accordance with the law of the place of the project.

CHANGE ORDER: A written order to the CONTRACTOR signed by the OWNER authorizing an addition, deletion or revision in the Work, or an adjustment in the Contract Price or the Contract Time issued after execution of the Agreement.

CONTRACT DOCUMENTS: The Agreement, Addenda, Instruction's to Bidders, CONTRACTOR'S BID, the Bonds, the Notice of Award, these General Conditions, the Supplementary conditions, Special Conditions, Technical Conditions, the Specifications, Drawings and Modifications, and Notice to Proceed.

CONTRACT PRICE: The total moneys payable to the CONTRACTOR under the Contract Documents.

CONTRACT TIME: The number of calendar days stated in the Agreement for the completion of the Work.

CONTRACTING OFFICER: The owner (Grantee) - The individual who is authorized to sign the contract documents on behalf of the owner's governing body.

CONTRACTOR: The person, firm or corporation with whom the OWNER has executed the Agreement.

DAY: A calendar day of twenty-four hours measured from midnight to the next midnight.

DRAWINGS: The drawings which show the character and scope of the Work to be performed and which have been prepared or approved by the ENGINEER and are referred to in the Contract Documents.

ENGINEER: The person, firm or corporation named as such in the Contract Documents.

FIELD ORDER: A written order issued by the ENGINEER which clarifies or interprets the Contract Documents in accordance with Paragraph 9.3 or orders minor changes in the Work in accordance with paragraph 10.2.

MODIFICATION: (a) A written amendment of the Contract Documents signed by both parties, (b) a Change Order (c) a written clarification or interpretation issued by the ENGINEER in accordance with paragraph 9.3 or (d) a written order for a minor change or alteration in the Work issued by the ENGINEER pursuant to paragraph 10.2. A modification may only be issued after execution of the Agreement.

NOTICE OF AWARD: The written notice by OWNER to the apparent successful Bidder stating that upon compliance with the conditions precedent to be fulfilled by him within the time specified, OWNER will execute and deliver the Agreement to him.

NOTICE TO PROCEED: A written notice given by OWNER to CONTRACTOR (with a copy to ENGINEER) fixing the date on which the Contract Time will commence to run and on which CONTRACTOR shall start to perform his obligations under the Contract Documents.

OWNER: A public body or authority, corporation, association, partnership, or individual for whom the Work is to be performed.

PROJECT: The entire construction to be performed as provided in the Contract Documents.

CONSTRUCTION OBSERVER
RESIDENT INSPECTOR
CONSTRUCTION INSPECTOR

PROJECT REPRESENTATIVE: An authorized representative of the ENGINEER assigned to observe the Work performed and materials furnished by the CONTRACTOR or such other person as may be appointed by the OWNER as his representative. The CONTRACTOR shall be notified in writing of the identity of this representative.

SHOP DRAWINGS: All drawings, diagrams, illustrations, brochures, schedules and other data which are prepared by the CONTRACTOR, a Subcontractor, manufacturer, supplier or distributor and which illustrate the equipment, material or some portion of the Work and as required by the Contract Documents.

SAMPLES: Physical examples which illustrate materials, equipment or workmanship and establish standards by which the Work will be judged.

SPECIFICATIONS: Those portions of the Contract Documents consisting of written technical descriptions of materials, equipment, construction systems, standards and workmanship as applied to the Work.

SUBCONTRACTOR: An individual, firm or corporation having a direct contract with CONTRACTOR or with any other Subcontractor for the performance of a part of the Work at the site.

SUBSTANTIAL COMPLETION: The stage in construction when a project can be utilized for the purposes for which it was intended. At substantial completion, minor items and items that are seasonally restricted need not be completed, but the items that affect operational integrity and function of the facility must be capable of continuous use.

SUPPLEMENTARY GENERAL CONDITIONS: Federal Conditions in effect at time of submission of Bid.

SUPPLIER: Any person or organization who supplies materials or equipment for the Work, including that fabricated to a special design, but who does not perform labor at the site.

SPECIAL CONDITIONS: When included as a part of the Contract Documents, Special Conditions refer only to the Work under this Contract.

SURETY: The corporate body which is bound with the CONTRACTOR and which engages to be responsible for the CONTRACTOR and his acceptable performance of the Work.

WORK: Any and all obligations, duties and responsibilities necessary to the successful completion of the Project assigned to or undertaken by CONTRACTOR under the Contract Documents, including all labor, materials, equipment and other incidentals, and the furnishing thereof.

WRITTEN NOTICE: The term "Notice" as used herein shall mean and include all written notices, demands, instructions, claims, approvals, and disapprovals required to obtain compliance with Contract requirements. Written notice shall be deemed to have been duly served if delivered in person to the individual or to a member of the firm or to an officer of the corporation for whom it is intended, or to an authorized representative of such individual, firm or corporation, or if delivered at or sent by registered mail to the last business address known to him who gives the notice. Unless otherwise stated in writing, any notice to or demand upon the OWNER under this Contract shall be delivered to the OWNER through the ENGINEER.

ARTICLE 2 - PRELIMINARY MATTERS:

AWARD:

2.1 The award of the Contract, if it is awarded, will be to the lowest responsible, responsive Bidder. No Notice of Award will be given until the OWNER has concluded such investigations as he deems necessary to establish the responsibility, qualifications, and financial ability of the Bidders to do the Work in accordance with the Contract Documents to the satisfaction of the OWNER within the time prescribed. The OWNER reserves the right to reject the BID of any Bidder who does not pass such investigation to the OWNER'S satisfaction. In analyzing Bids, the OWNER may take into consideration alternates and unit prices, if requested by the Bid Form. If the Contract is awarded, the OWNER will issue the NOTICE of AWARD and give the successful Bidder a contract for execution within sixty (60) days after the opening of Bids.

EXECUTION OF AGREEMENT:

2.2 At least three counterparts of the Agreement and such other Contract Documents will be executed and delivered by CONTRACTOR to the OWNER within 10 working days or 15 calendar days of receipt from the OWNER.

FORFEITURE OF BID SECURITY:

2.3 Failure of the successful Bidder to execute and deliver the Agreement and deliver the required Bonds as stipulated in paragraph 2.2 shall be just cause for the OWNER to annul the Notice of Award and declare the Bid and any security therefore forfeited.

CONTRACTOR'S PRE-START REPRESENTATIONS:

2.4 CONTRACTOR represents that he has familiarized himself with, and assumes full responsibility for having familiarized himself with, the nature and extent of the Contract Documents, Work, Locality, and local conditions and will obey all federal, state, and local laws, ordinances, rules and regulations that may in any manner affect performance of the Work, and represents that he has correlated his study and observations with the requirements of the Contract Documents. CONTRACTOR also represents that he has studied all surveys and investigation reports of subsurface and latent physical conditions referred to in the Specifications and made such additional surveys and investigations as he deems necessary for the performance of the Work at the Contract Price in accordance with the requirements of the Contract Documents and that he has correlated the results of all such data with the requirements of the Contract Documents.

COMMENCEMENT OF CONTRACT TIME:

2.5 The Contract Time will commence to run no less than the 15 days after receipt by the CONTRACTOR of the Notice to Proceed.

STARTING THE PROJECT:

2.6 CONTRACTOR shall start to perform his obligations under the Contract Documents on the date when the Contract Time commences to run. No Work shall be done at the site prior to the date on which the Contract Time commences to run, except with the written consent of the OWNER.

BEFORE STARTING CONSTRUCTION:

2.7 Before undertaking each part of the Work, CONTRACTOR shall carefully study and compare the Contract Documents and check and verify pertinent figures shown thereon and all applicable field measurements. He shall at once report in writing to ENGINEER any conflict, error or discrepancy which he may discover; however, he shall be liable to OWNER or ENGINEER for his failure to discover any conflict, error or discrepancy in the Drawings or Specifications.

SCHEDULE OF COMPLETION:

2.8 Within ten (10) days after delivery of the Notice to Proceed by OWNER to CONTRACTOR, CONTRACTOR shall submit to ENGINEER an estimated progress schedule with earnings indicating the starting and completion dates of the various stages of the Work, and a preliminary schedule of Shop Drawing submissions. See paragraphs 6.22 through 6.26. The ENGINEER shall review and return this schedule or require revisions thereto within 14 days of its submittal. If there is more than one CONTRACTOR involved in a project, the responsibility for coordinating the Work of all CONTRACTORS shall be as provided in the Special Conditions.

2.9 Within twenty (20) days after delivery of the executed agreement by OWNER to CONTRACTOR, but before starting the Work at the site, a preconstruction conference will be held to review the above schedules, to establish procedures for handling shop drawings and other submissions and for processing Applications for Payment, and to establish a working understanding between the parties as to the project. Present at the conference will be the OWNER or his representative, ENGINEER, Resident Project Representatives, CONTRACTOR and his Superintendent.

QUALIFICATION OF SUBCONTRACTORS MATERIALMEN AND SUPPLIERS:

2.10 Within ten (10) working days after bid opening, the CONTRACTOR will (if required) submit to the OWNER and the ENGINEER for acceptance a list of the names of Subcontractors and such other persons and organizations (including those who are to furnish principal items of material or equipment) proposed for those portions of the Work as to which the identity of the Subcontractors and other person and organizations must be submitted as specified in the Contract Documents. Within thirty (30) working days after receiving the list, the ENGINEER will notify the CONTRACTOR in writing if either the OWNER or the ENGINEER, after due investigation, has reasonable objection to any Subcontractor, person or organization on such list. The failure of the OWNER or the ENGINEER to make objection to any Subcontractor, person or organization on the list within thirty days of receipt shall constitute an acceptance of such Subcontractor, person or organization. Acceptance of any such Subcontractor, person or organization shall not constitute a waiver of any right of the OWNER or the ENGINEER to reject defective Work, material or equipment, or Work, material or equipment not in conformance with the requirements of the Contract Documents.

ARTICLE 3 - CORRELATION, INTERPRETATION AND INTENT OF CONTRACT DOCUMENTS:

3.1 It is the intent of the Specifications and Drawings to describe a complete Project to be constructed in accordance with the Contract Documents. The Contract Documents comprise the entire Agreement between the OWNER and the CONTRACTOR. They may be altered only by a Modification.

3.2 The Contract Documents are complementary; what is called for by one is as binding as if called for by all. If CONTRACTOR finds a conflict, error or discrepancy in the Contract Documents, he shall call it to the ENGINEER'S attention in writing at once and before proceeding with the Work affected thereby; however, he shall not be liable to OWNER or ENGINEER for his failure to discover any conflict, error or discrepancy in the Specifications or Drawings. The various Contract Documents shall be given precedence, in case of conflict, error or discrepancy, as follows: Agreement Modifications, Addenda, Special Conditions, and Instruction's to Bidders, General Conditions, Technical Specifications and Drawings.

3.3 The words "furnish, "furnish and install", "install", and "provide" or words with similar meaning shall be interpreted, unless otherwise specifically stated, to mean

"furnish and install complete in place and ready for service.

3.4 Miscellaneous items and accessories which are not specifically mentioned, but which are essential to produce a complete and properly operating installation, or usable structure or plant providing the indicated function, shall be furnished and installed without change in the Contract Price. Such miscellaneous items and accessories shall be of the same quality standards including material, style, finish, strength, class, weight and other applicable characteristics, as specified for the major component of which the miscellaneous item or accessory is an essential part, and shall be approved by the ENGINEER before installation. The above requirement is not intended to include major components not covered by or inferable from the Drawings and Specifications.

3.5 The Work of all trades under this Contract shall be coordinated by the CONTRACTOR in such a manner as to obtain the best workmanship possible for the entire Project, and all components of Work shall be installed or erected in accordance with the best practices of the particular trade.

3.6 Manufacturer's literature, when referenced, shall be dated and numbered and is intended to establish the minimum requirements acceptable. Whenever reference is given to codes or standard specifications or other data published by regulating agencies or accepted organizations, including but not limited to National Electrical Code, applicable State Building Code, Federal Specifications, ASTM Specifications, various institute specifications, and the like, it shall be understood that such reference is to the latest edition including addenda in effect on the date of Bid.

3.7 Brand names where used in the Technical Specifications, are intended to denote the standard of quality required for the particular material or product. The use of a brand name item is to set a standard of quality and is not intended to restrict the Contractor from offering an equal item from other source(s) of supply. The term "equal" or "equivalent" when used in connection with brand names, shall be interpreted to mean a material or product that is similar and equal in type, quality, size, capacity, composition, finish, color and other applicable characteristics to the material or product specified by trade name, and that is for the same use and capable of performing the same function, in the opinion of the ENGINEER, as the material or product so specified. Proposed equivalent items must be approved by ENGINEER before they are purchased or incorporated in the Work.

ARTICLE 4 - AVAILABILITY OF LANDS; SUBSURFACE CONDITIONS; REFERENCE POINTS:

Availability of Lands

4.1 The OWNER will furnish, as indicated in Contract Documents the lands upon which the Work is to be done, rights-of-way for access thereto, and such other lands which are designated for use of the CONTRACTOR. Easements for permanent structures or permanent changes in existing facilities will be obtained and paid for by the OWNER,

unless otherwise specified in the Contract Documents. Other access to such lands or rights-of-way for the CONTRACTOR'S convenience shall be the responsibility of the CONTRACTOR. The CONTRACTOR will provide for all additional lands and access thereto that may be required for temporary construction facilities or storage of materials and equipment.

4.2 The OWNER will, upon request, furnish to the BIDDERS copies of all available boundary surveys.

Subsurface Conditions:

4.3 The CONTRACTOR acknowledges that he has investigated prior to bidding and satisfied himself as to the conditions affecting the Work, including but not restricted to those bearing upon transportation, disposal, handling and storage of materials, availability of labor, water, electric power, roads and uncertainties of weather, river stages, tides, water tables or similar physical conditions at the site, the conformation and conditions of the grounds, the character of equipment and facilities needed preliminary to and during prosecution of the Work. The CONTRACTOR further acknowledges that he has satisfied himself as to the character, quality and quantity of surface and subsurface materials or obstacles to be encountered insofar as this information is reasonably ascertainable from an inspection of the site, including all exploratory work done on behalf of the OWNER on the site or any contiguous site, as well as from information presented by the Drawings and Specifications made a part of this Contract, or any other information made available to him prior to receipt of Bids. Any failure by the CONTRACTOR to acquaint himself with the available information will not relieve him from responsibility for estimating properly the difficulty or cost of successfully performing the Work. The OWNER assumes no responsibility for any conclusions or interpretations made by the CONTRACTOR on the basis of the information made available by the OWNER.

Differing Site Conditions

4.4 (a) The CONTRACTOR shall promptly, and before such conditions are disturbed, notify the OWNER in writing of: (1) subsurface or latent physical conditions at the site differing materially from those indicated in this contract, or (2) unknown physical conditions at the site, of an unusual nature, differing materially from those ordinarily encountered and generally recognized as inherent in work of the character provided for in this contract. The OWNER shall promptly investigate the conditions, and if he finds that such conditions do materially so differ and cause an increase or decrease in the Contractor's cost of, or the time required for, performance of any part of the work under this contract, whether or not changed as a result of such conditions, an equitable adjustment shall be made and the contract modified in writing accordingly.

(b) No claim of the CONTRACTOR under this clause shall be allowed unless the CONTRACTOR has given the notice required in (a) above.

(c) No claim by the CONTRACTOR for an equitable adjustment hereunder shall be allowed if asserted after final payment under this contract.

ARTICLE 5 - BONDS AND INSURANCE:

Performance and Payment Bonds:

5.1 The contractor's attention is directed to the Information for Bidders.

Contractor's Liability Insurance:

5.2 The CONTRACTOR shall provide the OWNER with insurance certificates certifying that all required insurance is in force; and such insurance certificates shall include provisions that the insurance shall not be canceled, allowed to expire or be materially changed without giving the OWNER advance notice by registered mail.

5.3 The CONTRACTOR agrees that if any part of the Work under the contract is sublet, he will require the Subcontractor(s) to carry insurance as required, and that he will require the Subcontractor(s) to furnish to him insurance certificates similar to those required by the OWNER in 5.1 above.

5.4 The CONTRACTOR agrees to add ENGINEER to insurance policy as additional insured.

Owner's Liability Insurance

5.4 The OWNER will be responsible for purchasing and maintaining his own liability insurance and, at his option, may purchase and maintain such insurance as will protect him against claims which may arise from operations under the Contract Documents.

Fire and Extended Coverage Insurance (Builders' Risk):

5.5 The CONTRACTOR shall maintain, as applicable, in an Insurance Company or Insurance Companies acceptable to the OWNER, Fire, Extended Coverage and Vandalism & Malicious Mischief Insurance on buildings and structures, while in the course of construction, including foundations, additions, attachments and all permanent fixtures belonging to and constituting a part of said buildings or structures. The policy or policies shall also cover machinery, if the cost of machinery is included in the Contract. The amount of insurance should at all times be at least equal to the actual cash value of the insured property. The policy shall be in the name of the OWNER and the CONTRACTOR, as their interests may appear, and shall also cover the interests of all Subcontractors performing work.

5.6 The CONTRACTOR shall provide the OWNER with satisfactory evidence certifying that the foregoing insurance is in force; and such evidence shall include provisions that the insurance shall not be canceled, allowed to expire or be materially changed without

giving the OWNER advance notice by registered mail.

Cancellation and Re-Insurance:

5.7 If any insurance should be canceled or changed by the insurance company or should any insurance expire during the period of this Contract, the CONTRACTOR shall be responsible for securing other acceptable insurance to provide the coverage specified in this section to maintain continuous coverage during the life of this Contract.

ARTICLE 6 - CONTRACTOR'S RESPONSIBILITIES:

Supervision and Superintendence:

6.1 The CONTRACTOR will supervise and direct the Work. He will be solely responsible for the means, methods, techniques, sequences and procedures of construction. The CONTRACTOR will employ and maintain on the Work a qualified supervisor or superintendent who shall have been designated in writing by the CONTRACTOR as the CONTRACTOR'S representative at the site. The supervisor shall have full authority to act on behalf of the CONTRACTOR and all communications given to the supervisor shall be as binding as if given to the CONTRACTOR. The supervisor shall be present on the site at all times as required to perform adequate supervision and coordination of the Work. (Copies of written communications given to the Superintendent shall be mailed to the Contractor's home or office.)

Labor, Materials and Equipment:

6.2 The CONTRACTOR will provide competent, suitably qualified personnel to survey and lay out the Work and perform construction as required by the Contract Documents. He will at all times maintain good discipline and order at the site.

6.3 The CONTRACTOR will furnish all materials, equipment, labor, transportation, construction equipment and machinery, tools, appliances, fuel, power, light, heat, local telephone, water and sanitary facilities and all other facilities and incidentals necessary for the execution, testing, initial operation and completion of the Work.

6.4 All materials and equipment will be new, except as otherwise provided in the Contract Documents. When special makes or grades of material which are normally packaged by the supplier or manufacturer are specified or approved, such materials shall be delivered to the site in their original packages or container with seals unbroken and labels intact.

6.5 All materials and equipment shall be applied, installed, connected, erected, used, cleaned and conditioned in accordance with the instructions of the applicable manufacturer, fabricator or processors, except as otherwise provided in the Contract Documents.

Materials, Equipment, Products and Substitutions:

6.6 Materials, equipment and products incorporated in the Work must be approved for use before being purchased by the CONTRACTOR. The CONTRACTOR shall submit to the ENGINEER a list of proposed materials, equipment or products, together with such samples as may be necessary for him to determine their acceptability and obtain his approval, within ninety (90) calendar days after award of Contract. No request for payment for "or equal" equipment will be approved until this list has been received and approved by the ENGINEER.

6.6.1 Whenever a material, article or piece of equipment is identified on the drawings or Specifications by reference to brand names or catalogue number, it shall be understood that this is referenced for the purpose of defining the performance or other salient requirements and that other products of equal capacities, quality and function shall be considered. The CONTRACTOR may recommend the substitution of a material, article, or piece of equipment of equal substance and function for those referred to in the Contract Documents by reference to brand names or catalog number, and if, in the opinion of the ENGINEER, such material, article, or piece of equipment is of equal substance and function to that specified, the ENGINEER may approve its substitution and use by the CONTRACTOR. Incidental charges or extra component parts required to accommodate the substitute will be made by the CONTRACTOR without a change in the Contract Price, or Contract Time.

6.6.2 No substitute shall be ordered or installed without the written approval of the ENGINEER who shall be the judge of equality.

6.6.3 Delay caused by obtaining approvals for substitute materials will not be considered justifiable grounds for an extension of construction time.

6.6.4 Should any work or materials, equipment or products not conform to requirements of the Drawings and Specifications or become damaged during the process of the Work, such Work or materials shall be removed and replaced, together with any work disarranged by such alterations, at any time before completion and acceptance of the Project. All such work shall be done at the expense of the CONTRACTOR. (See paragraph 7.10)

6.6.5 No materials or supplies for the Work shall be purchased by the CONTRACTOR or by any Subcontractor subject to any chattel mortgage or under a conditional sale or other agreement by which an interest is retained by the Seller. The CONTRACTOR warrants that he has good title to all materials and supplies used by him in the Work.

Concerning Subcontractors:

6.7 The CONTRACTOR will not employ any Subcontractor, other person or organization of the types referred to in paragraph 2.10 (whether initially or as a

substitute) against whom the OWNER or the ENGINEER may have reasonable objection, not will the CONTRACTOR be required to employ any Subcontractor against whom he has reasonable objection. The CONTRACTOR will not make any substitution for any Subcontractor who has been accepted by the OWNER and the ENGINEER, unless the ENGINEER determines that there is good cause for doing so.

6.8 The CONTRACTOR shall be fully responsible for all acts and omissions of his Subcontractors and of persons and organizations directly or indirectly employed by them and of persons and organizations for whose acts any of them may be liable to the same extent that he is responsible for the acts and omissions of persons directly employed by him. Nothing in the Contract Documents shall create any contractual relationship between OWNER or ENGINEER and any Subcontractor or other person or organization having a direct contract with CONTRACTOR, nor shall it create any obligation on the part of OWNER or ENGINEER to pay or to see to the payment of any moneys due any Subcontractor or other person or organization, except as may otherwise be required by law. OWNER or ENGINEER may furnish to any Subcontractor or other person or organization, to the extent practicable, evidence of amounts paid to CONTRACTOR on account of specific Work done in accordance with the schedule of values.

6.9 The divisions and sections of the Specifications and the identifications of any drawings shall not control the CONTRACTOR in dividing the work among Subcontractors or delineating the Work to be performed by any specific trade.

6.10 The CONTRACTOR agrees to bind specifically every Subcontractor to the applicable terms and conditions of the Contract Documents for the benefit of the OWNER.

6.11 All Work performed for the CONTRACTOR by a Subcontractor shall be pursuant to an appropriate agreement between the CONTRACTOR and the Subcontractor.

6.12 The CONTRACTOR shall be responsible for the coordination of the trades, Subcontractors and material men engaged upon his Work.

6.12.1 The CONTRACTOR shall cause appropriate provisions to be inserted in all subcontracts relative to the Work to bind Subcontractors to the CONTRACTOR by the terms of these General Conditions and other Contract Documents insofar as applicable to the Work of Subcontractors, and to give the CONTRACTOR the same power as regards terminating any subcontract that the OWNER may exercise over the CONTRACTOR under any provisions of the Contract Documents.

6.12.2 The OWNER or ENGINEER will not undertake to settle any differences between the CONTRACTOR and his Subcontractors or between Subcontractors.

6.12.3 If in the opinion of the ENGINEER, any Subcontractor on the project proves to be incompetent or otherwise unsatisfactory, he shall be replaced if and when directed in writing.

Patent Fees and Royalties:

6.13 The CONTRACTOR will pay all license fees and royalties and assume all costs incident to the use of any invention, design, process or device which is the subject of patent rights or copyrights held by others. He will indemnify and hold harmless the OWNER and ENGINEER and anyone directly or indirectly employed by either of them from and against all claims, damages, losses, and expenses (including attorneys' fees) arising out of any infringement of such rights during or after completion of the Work, and shall defend all such claims in connection with any alleged infringement of such rights.

6.14 The CONTRACTOR shall be responsible for determining the application of patent rights and royalties on materials, appliances, articles or systems prior to bidding. However, he shall not be responsible for such determination on systems which do not involve purchase by him of materials, appliances, and articles.

Permits:

6.15 The CONTRACTOR will secure and pay for all construction permits and licenses and will pay all governmental charges and inspection fees necessary for the prosecution of the Work, which are applicable at the time of his Bid. When such charges are normally made by the OWNER, there will be no charges to the CONTRACTOR. The OWNER shall assist the CONTRACTOR, when necessary, in obtaining such permits and licenses. The CONTRACTOR will also pay all public utility charges.

Laws and Regulations:

6.16 The CONTRACTOR will give all notices and comply with all laws, ordinances, rules and regulations applicable to the Work. If the CONTRACTOR observes that the Specifications or Drawings are at variance therewith, he will give the ENGINEER prompt written notice thereof, and any necessary changes shall be adjusted by an appropriate Modification. If the CONTRACTOR performs any Work knowing it to be contrary to such laws, ordinances, rules and regulations, and without such notice to the ENGINEER, he will bear all costs arising wherefrom; however, it shall not be his primary responsibility to make certain that the Drawings and Specifications are in accordance with such laws, ordinances, rules and regulations.

Taxes:

6.17 Cost of all sales and other taxes for which the CONTRACTOR is liable under the Contract shall be included in the Contract Price stated by the CONTRACTOR.

Record Drawings:

6.18 The CONTRACTOR will keep one record copy of all Specifications, Drawings,

Addenda, Modifications, and Shop Drawings at the site in good order and annotated to show all changes made during the construction process. These shall be available to the Engineer and shall be delivered to him for the OWNER upon completion of the Project. It shall be used for this purpose only.

Safety and Protection:

6.19 The CONTRACTOR will be responsible for initiating, maintaining and supervising all safety precautions and programs in connection with the Work. He will take all necessary precautions for the safety of, and will provide the necessary protection to prevent damage, injury or loss to:

6.19.1 All employees on the work and other persons who may be affected thereby.

6.19.2 All the Work and all materials or equipment to be incorporated therein, whether in storage on or off the site.

6.19.3 Other property at the site or adjacent thereto, including trees, shrubs, lawns, walks, pavements, roadways, structures and utilities not designated for removal, relocation or replacement in the course of construction.

6.20 The CONTRACTOR will designate a responsible member of his organization at the site whose duty shall be the prevention of accidents. This person shall be the CONTRACTOR'S superintendent unless otherwise designated in writing by the CONTRACTOR to the OWNER.

Emergencies:

6.21 In emergencies affecting the safety of persons or the Work or property at the site or adjacent thereto, the CONTRACTOR, without special instruction or authorization from the ENGINEER or OWNER, is obligated to act, at his discretion, to prevent threatened damage, injury or loss. He will give the ENGINEER prompt written notice of any significant changes in the Work or deviations from the Contract Documents caused thereby, and a Change Order shall thereupon be issued covering the changes and deviations involved. If the CONTRACTOR believes that additional work done by him in an emergency which arose from causes beyond his control entitles him to an increase in the Contract Price or an extension of the Contract Time, he may make a claim therefore as provided in Articles 11 and 12.

Shop Drawing and Samples:

6.22 After checking and verifying all field measurements, the CONTRACTOR will submit to the ENGINEER for review, in accordance with the accepted schedule of Shop Drawing submissions (see paragraph 2.9) copies (or at the ENGINEER'S option, one reproducible copy) of all Shop Drawings, which shall have been checked by and stamped with the approval of the CONTRACTOR. The data shown on the Shop Drawings will be

complete with respect to dimensions, design criteria, materials of construction and the like to enable the ENGINEER to review the information as required.

6.23 The CONTRACTOR will also submit to the ENGINEER for review, with such promptness as to cause no delay in Work, all samples required by the Contract Documents. All samples will have been checked by and stamped with the approval of the CONTRACTOR, identified clearly as to material, manufacturer, any pertinent catalog numbers and the use for which intended.

6.24 At the time of each submission, the CONTRACTOR will in writing call the ENGINEER'S attention to any deviations that the Shop Drawings or sample may have from the requirements of the Contract Documents.

6.25 The ENGINEER will review with reasonable promptness Shop Drawings and samples, but his review shall be only for conformance with the design concept of the Project and for compliance with the information given in the Contract Documents. The review of a separate item as such will not indicate review of the assembly in which the item functions. The CONTRACTOR will make any corrections required by the ENGINEER and will return the required number of corrected copies of Shop Drawings and resubmit new samples until the review is satisfactory to the ENGINEER. The CONTRACTOR shall direct specific attention in writing or on resubmitted Shop Drawings to revisions other than the corrections called for by the ENGINEER on previous submissions. The CONTRACTOR'S stamp of approval on any Shop Drawings or sample shall constitute a representative to the OWNER and the ENGINEER that the CONTRACTOR has either determined and verified all quantities, dimensions, field construction criteria, materials, catalogue numbers and similar data or he assumes full responsibility for doing so, and that he has reviewed or coordinated each Shop Drawings or sample with the requirements of the Work and the Contract Documents.

6.26 No Work requiring a Shop Drawing or sample submission shall be commenced until the submission has been reviewed by the ENGINEER. A copy of each Shop Drawing and each approved sample shall be kept in good order by the CONTRACTOR at the site and shall be available to the ENGINEER.

6.27 The ENGINEER'S review of Shop Drawings or samples shall not relieve the CONTRACTOR from his responsibility for any deviations from the requirements of the Contract Documents unless the CONTRACTOR has in writing called the ENGINEER'S attention to such deviation at the time of submission and the ENGINEER has given written approval to the specific deviation, nor shall any review by the ENGINEER relieve the CONTRACTOR from responsibility for errors or omission in the Shop Drawings.

Cleaning Up:

6.28 Site. The CONTRACTOR shall clean up behind the Work as much as is reasonably possible as the Work progresses. Upon completion of the Work, and before acceptance of and final payment for the Project by the owner, the CONTRACTOR shall

remove all his surplus and discarded materials excavated material and rubbish from the roadways, sidewalks, parking areas, lawns and all adjacent property; shall clean his portion of Work involved in any building under this Contract, so that no further cleaning by the OWNER is necessary prior to his occupancy; shall restore all property, both public and private, which has been disturbed or damaged during the prosecution of the Work; and shall leave the whole in a neat and presentable condition.

6.29 Clean-up operations shall consistently be carried on by the CONTRACTOR at all times to keep the premises free from accumulation of waste materials and rubbish. Upon completion of the Work he shall remove all rubbish, tools, scaffolding, surplus materials, etc., and shall leave his work "broom clean", or its equivalent, unless more exactly specified elsewhere in the Contract. The General CONTRACTOR shall do the following special cleaning for all trades upon completion of the Work:

6.30 General. In case of dispute, the OWNER may remove the rubbish and charge the cost to the several contractors as the ENGINEER shall determine to be just.

Public Convenience and Safety:

6.31 The CONTRACTOR shall, at all times, conduct the Work in such a manner as to insure the least practicable obstruction to public travel. The convenience of the general public and of the residents along and adjacent to the area of the Work shall be provided for in a satisfactory manner, consistent with the operation and local conditions. "Street Closed" signs shall be placed immediately adjacent to the Work, in a conspicuous position at such locations as traffic demands. At any time that streets are required to be closed, the CONTRACTOR shall notify law enforcement agencies, fire departments, and parties operating emergency vehicles before the street is closed and again as soon as it is opened. Access to fire hydrants and other fire extinguishing equipment shall be provided and maintained at all times.

Sanitary Provisions:

6.32 The General CONTRACTOR shall furnish necessary toilet conveniences, secluded from public observation, for use of all personnel on the Work, whether or not in his employ. They shall be kept in a clean and sanitary condition and shall comply with the requirements and regulations of the Public Authorities having jurisdiction. He shall commit no public nuisance. Temporary sanitary facilities shall be removed upon completion of the Work and the premises shall be left clean.

Indemnification:

6.33 The CONTRACTOR will indemnify and hold harmless the OWNER and the ENGINEER and their agents and employees from and against all claims, damages, losses, and expenses including attorneys' fees arising out of or resulting from the performance of the Work, provided that any such claim, damage, loss, or expense (a) is attributable to bodily injury, sickness, disease or death, or to injury to or destruction of tangible

property (other than Work itself) including the loss of use resulting wherefrom and (b) is caused in whole or in part by any negligent act or omission of the CONTRACTOR, any Subcontractor, anyone directly or indirectly employed by any of them or anyone for whose acts any of them may be liable, regardless of whether or not it is caused in part by a party indemnified hereunder.

6.34 In any and all claims against the OWNER or the ENGINEER or any of their agents or employees, by any employee of the CONTRACTOR, any Subcontractor, anyone directly or indirectly employed by any of them or anyone for whose acts any of them may be liable, the indemnification obligation under paragraph 6.33 shall not be limited in any way by any limitation on the amount or type of damages, compensation or benefits payable by or for the CONTRACTOR or any Subcontractor under workmen's compensation acts, disability benefit acts or other employee benefit acts.

6.35 The obligations of the CONTRACTOR under paragraph 6.33 shall not extend to the liability of the Engineer's negligent acts, errors or omissions or those of his employees or agents.

Responsibility for Connecting to Existing Work:

6.36 It shall be the express responsibility of the CONTRACTOR to connect his Work to each part of the existing work or work previously installed as required by the Drawings and Specifications to provide a complete installation.

Work in Street, Highway and Other Rights-of-Way:

6.37 Excavation, grading, fill, storm drainage, paving and any other construction or installations in rights-of-way of streets, highways, public carrier lines, utility lines (either aerial, surface or subsurface), etc., shall be done in accordance with requirements of the special conditions. The OWNER will be responsible for obtaining all permits necessary for the work. Upon completion of the Work, CONTRACTOR shall present to ENGINEER certificates, in triplicate, from the proper authorities stating that the Work has been done in accordance with their requirements.

6.37.1 The OWNER will cooperate with the CONTRACTOR in obtaining action from any utilities or public authorities involved in the above requirements.

6.37.2 The ENGINEER shall be responsible for obtaining elevations of curbs and gutters, pavement, storm drainage structures, and other such items which must be established by governmental departments as soon as grading operations are begun on the site and, in any case, sufficiently early in the construction period to prevent any adverse effect on the Project.

Cooperation with Governmental Departments, Public Utilities, Etc:

6.38 The OWNER shall be responsible for making all necessary arrangements with governmental departments, public utilities, public carriers, service companies and

corporations owning or controlling roadways, railways, water, sewer, gas, electrical, telephone, and telegraph facilities such as pavements, tracks, piping, wires, cables, conduits, poles, guys, etc., including incidental structure connected therewith, that are encountered in the work in order that such items may be properly shored, supported and protected, or the CONTRACTOR may relocate them if he so desires. The CONTRACTOR shall give all proper notices, shall comply with requirements of such parties in the performance of his Work, shall permit entrance of such parties on the Project in order that they may perform their necessary work, and shall pay all charges and fees made by such parties for this work.

6.38.1 The CONTRACTOR'S attention is called to the fact that there may be delays on the Project due to work to be done by governmental departments, public utilities, and others in repairing or moving poles, conduits, etc. The CONTRACTOR shall cooperate with the above parties, in every way possible, so that the construction can be completed in the least possible time.

6.38.2 The CONTRACTOR shall have made himself familiar with all codes, laws, ordinances and regulations which in any manner affect those engaged or employed in the Work, or materials and equipment used in or upon the Work, or in any way affect the conduct of the Work, and no plea of misunderstanding will be considered on account of his ignorance thereof.

Use of Premises:

6.39 CONTRACTOR shall confine his apparatus, storage of materials, and operations of his workmen to limits indicated by law, ordinances, permits, and directions of ENGINEER and OWNER, and shall not unnecessarily encumber any part of site.

6.39.1 CONTRACTOR shall not overload or permit any part of any structure to be loaded with such weight as will endanger its safety, nor shall he subject any part of the Work to stresses or pressures that will endanger it.

6.39.2 CONTRACTOR shall enforce OWNER'S instructions in connection with signs, advertisements, fires and smoking.

6.39.3 CONTRACTOR shall arrange and cooperate with OWNER in routing and parking of automobiles of his employees, subcontractors and other personnel and in routing material delivery trucks and other vehicles to the Project Site.

Protection of Existing Property Improvements:

6.40 Any existing surface or subsurface improvements, such as pavements, curbs, sidewalks, pipes or utilities, footings or structures (including portions thereof), trees, and shrubbery not indicated on the Drawings or noted in the Specifications as being removed or altered shall be protected from damage during construction of the Project. Any such improvements damaged during construction of the Project shall be restored to a

condition equal to that existing at time of award of Contract.

Temporary Heat:

6.41 The General CONTRACTOR shall provide heat, fuel and services as necessary to protect all work and materials, within all habitable areas of permanent building construction, for all contracts against injury from dampness and cold until final acceptance of all work and materials for the Project, unless building is fully occupied by the OWNER prior to such acceptance, in which case the OWNER shall assume all expenses of heating from date of full occupancy. In areas outside those covered above, each prime contractor shall be responsible for providing such temporary heat, fuel and services as required to protect his work or shall make all necessary arrangements with the General CONTRACTOR for providing such temporary heat, fuel and services. Unless otherwise specifically permitted by Special Conditions, the permanent heating system shall not be used to provide temporary heat. CONTRACTOR'S proposed methods of heating shall be submitted for approval.

ARTICLE 7 - WORK BY OTHERS:

7.1 The OWNER may perform additional work related to the Project by himself, or he may let other direct contracts therefore which shall contain General Conditions similar to these. The CONTRACTOR will afford the other contractors who are parties to such direct contracts (or the OWNER, if he is performing the additional work himself), reasonable opportunity for the introduction and storage of materials and equipment and the execution of work, and shall properly connect and coordinate his Work with theirs.

7.2 If any part of the CONTRACTOR'S work depends for proper execution or results upon the work of any such other CONTRACTOR (or the OWNER), the CONTRACTOR will promptly report to the ENGINEER in writing any defects or deficiencies in such work that render it unsuitable for such proper execution and results.

7.3 The CONTRACTOR will do all cutting, fitting, and patching of his Work that may be required to make its several parts come together properly and fit it to receive or be received by such other work. The CONTRACTOR will not endanger any work of others by cutting, excavating or otherwise altering their work and will only cut or alter their work with the written consent of the ENGINEER and of the other contractors whose work will be affected.

7.4 If the performance of additional work by other contractors or the OWNER is not noted in the Contract Documents prior to the execution of the Contract, written notice thereof shall be given to the CONTRACTOR prior to starting any such additional work. If the CONTRACTOR believes that the performance of such additional work by the OWNER or others involves him in additional expense or entitles him to an extension of the Contract Time, he may make a claim therefore as provide in Articles 11 and 12.

7.5 Where practicable, the General CONTRACTOR shall build around the work of other

separate contractors or shall leave chases, slots and holes as required to receive and to conceal within the general construction work the work of such other separate contractors as directed by them. Where such chases, slots, etc., are impracticable, the work shall require specific approval of the ENGINEER.

7.6 Necessary chases, slots and holes not built or left by the General CONTRACTOR shall be cut by the separate contractor requiring such alterations after approval of the General CONTRACTOR. The General CONTRACTOR shall do all patching and finishing of his Work where cut by other contractors at the expense of such other contractors.

7.7 Cooperation is required in the use of site facilities and in the detailed execution of the Work. Each CONTRACTOR shall coordinate his operations with those of the other contractors for the best interest of the Work in order to prevent delay in the execution thereof.

7.8 Each CONTRACTOR shall keep himself informed of the progress of the work of other contractors. Should lack of progress or defective workmanship on the part of other contractors interfere with his operations, the CONTRACTOR shall notify the ENGINEER immediately. Lack of such notice to the ENGINEER will be construed as acceptance by the CONTRACTOR of the status of the work of other contractors as being satisfactory for proper coordination of his own work.

7.9 Each CONTRACTOR shall give notices of the progress of his work so as to allow other contractors adequate opportunity to properly direct and coordinate their work. The General Contractor shall give notices of the progress of his Work so that work of other contractors, when required to be concealed, may be placed before the general construction Work. All such notices shall be submitted to the ENGINEER with copies to other prime contractors on the Project sufficiently ahead of job progress to permit adequate time for the other prime contractors to coordinate their work.

7.10 The cost of extra work resulting from lack of notices, untimely notices, failure to respond to notices, defective work or lack of coordination shall be borne by the CONTRACTOR responsible for such lack of notices, etc.

ARTICLE 8 - OWNER'S RESPONSIBILITIES:

8.1 The OWNER will issue all communications to the CONTRACTOR through the ENGINEER.

8.2 In case of termination of the employment of the ENGINEER, the OWNER will appoint an engineer against whom the CONTRACTOR makes no reasonable objection, whose status under the Contract Documents shall be that of the former ENGINEER. Any dispute in connection with such appointment shall be subject to arbitration, if mutually agreeable.

8.3 The OWNER will furnish the data required of him under the Contract Documents

promptly and shall make payments to the CONTRACTOR promptly after they are due as provided in Article 14.

8.4 OWNER'S duties in respect of providing lands and easements and providing engineering surveys to establish reference points are set forth in paragraphs 4.1, 4.4 and the Special Conditions. Paragraphs 4.2 and 4.3 refer to OWNER'S identifying and making available to CONTRACTOR copies of surveys and investigation reports of subsurface and latent physical conditions at the site or otherwise affecting performance of the Work which have been relied upon by ENGINEER in preparing the Drawings and Specifications.

8.5 The OWNER'S responsibilities in respect of liability and property insurance are set forth in paragraph 5.4.

8.6 In addition to his rights to request changes in the Work in accordance with Article 10, the OWNER (especially in certain instances as provided in paragraph 10.4) will be obligated to execute Change Orders.

8.7 In connection with the OWNER'S right to stop Work or suspend Work; see paragraph 15.1. Paragraph 15.3 deals with the OWNER'S right to terminate services of the CONTRACTOR under certain circumstances.

8.8 The OWNER shall have the right to take possession of and use any completed or partially completed portions of the Work, notwithstanding the fact that the time for completing the entire Work or any portion thereof may not have expired; but such taking possession and use shall not be deemed an acceptance of any Work not completed in accordance with the Contract Documents. If such prior use increases the cost of or delays the Work, the CONTRACTOR shall be entitled to such extra compensation or extension of time or both, except by prior agreement, as the ENGINEER may determine. See paragraph 14.11.

ARTICLE 9 - ENGINEER'S STATUS DURING CONSTRUCTION:

Owner's Representative:

9.1 The ENGINEER shall be the OWNER'S representative during the construction period. The duties and responsibilities and the limitations of authority of the ENGINEER as the OWNER'S representative during construction are set forth in Articles 1 through 17 of these General Conditions and shall not be extended without written consent of the OWNER and the ENGINEER.

9.1.1 The ENGINEER'S decision, in matters relating to aesthetics shall be final, if within the terms of the Contract Documents.

9.1.2 Except as may be otherwise provided in this contract all claims, counter-claims, disputes and other matters in question between the OWNER and the CONTRACTOR

arising out of or relating to this agreement or the breach thereof will be decided by arbitration if the parties hereto mutually agree, or in a court of competent jurisdiction within the State in which the OWNER is located.

Visits to Site:

9.2 The ENGINEER will make periodic visits to the site to observe the progress and quality of the executed Work and to determine, in general, if the Work is proceeding in accordance with the Contract Documents. He will not be required to make continuous on-site observations to check the quality or quantity of the Work. His efforts will be directed toward ascertaining on behalf of the OWNER that the completed Project will conform to the requirements of the Contract Documents. On the basis of his on-site observations as an experienced and qualified design professional, he will keep the OWNER informed of the progress of the Work and will endeavor to guard the OWNER against defects and deficiencies in the Work of contractors.

Clarifications and Interpretations:

9.3 The ENGINEER will issue with reasonable promptness such written clarification or interpretations of the Contract Documents (in the form of Drawings or otherwise) as he may determine necessary, which shall be consistent with or reasonably inferable from the overall intent of the Contract Documents. If the Contractor believes that a written clarification and interpretation entitles him to an increase in the Contract Price or extension of Contract Time, he may make a claim therefore as provided in Articles 11 and 12.

Measurement of Quantities:

9.4 All Work completed under the Contract will be measured by the ENGINEER according to the United States Standard Measures. All linear surface measurements will be made horizontally or vertically as required by the item measured.

Rejecting Defective Work:

9.5 The ENGINEER will have authority to disapprove or reject Work which is "defective" (which term is hereinafter used to describe Work that is unsatisfactory, faulty or defective, or does not meet the requirements of any inspection, test or approval or has been damaged prior to final acceptance). He will also have authority to require special inspection or testing of the Work whether or not the Work is fabricated, installed or completed.

Shop Drawings, Change Orders and Payments:

9.6 In connection with the ENGINEER'S responsibility as to Shop Drawings and samples, see paragraphs 6.22 through 6.27, inclusive.

9.7 In connection with the ENGINEER'S responsibility for Change Orders; see Articles 10, 11, and 12.

9.8 In connection with the ENGINEER'S responsibilities in respect of Application for Payment, etc., see Article 14.

Resident Project Representative:

9.9 The OWNER or the ENGINEER will provide on-site representation sufficient to guarantee that construction is in general compliance with the construction drawings and the contract specifications.

Decisions on Disagreements:

9.10 The ENGINEER will be the initial interpreter of the terms and conditions of the Contract Documents and the judge of the performance hereunder. In his capacity as interpreter and judge, he will exercise his best efforts to insure faithful performance by both the OWNER and the CONTRACTOR. He will not show partiality to either and shall not be liable for the result of any interpretation or decision rendered in good faith. Claims, disputes and other matters relating to the execution and progress of the Work or the interpretation of or performance under the Contract Documents shall be referred initially to the ENGINEER for decision; which he shall render in writing within a reasonable time.

9.11 Either the OWNER or the CONTRACTOR, if the other agrees, may request legal action with respect to any such claim, dispute or other matter that has been referred to the ENGINEER, except any which have been waived by the making or acceptance of final payment as provided in paragraph 14.11, such legal action to be in accordance with Article 16. However, no request for legal action of any such claim, dispute or other matter shall be made until the earlier of (a) the date on which the ENGINEER has rendered his decision or (b) the tenth day after the parties have presented their evidence to the ENGINEER if he has not rendered his written decision before that date. No request for legal action shall be made later than thirty (30) days after the date on which the ENGINEER rendered his written decision in respect of the claim, dispute or other matter as to which legal action is sought; and the failure to request legal action within said thirty (30) days period shall result in the ENGINEER'S decision being final and binding upon the OWNER and the CONTRACTOR. If the ENGINEER renders a decision after legal proceedings have been initiated, such decision may be entered as evidence but shall not supersede the legal proceedings, except where the decision is acceptable to the parties concerned.

Limitations on Engineer's Responsibilities:

9.12 Neither the ENGINEER'S authority to act under this Article 9 nor any decision made by him in good faith either to exercise or not exercise such authority shall give rise to any duty or responsibility of the ENGINEER to the CONTRACTOR, any Subcontractor,

any of their agents or employees or any other person performing any of the Work.

9.13 The ENGINEER will not be responsible for the construction means, methods, techniques, sequences or procedures, or the safety precautions and programs incident thereto, and he will not be responsible for the CONTRACTOR's failure to perform the Work in accordance with the Contract Documents.

9.14 The ENGINEER will not be responsible for the acts or omissions of the CONTRACTOR, or any Subcontractors, or any of his or their agents or employees, or any other person performing any of the Work.

ARTICLE 10 - CHANGES IN THE WORK:

10.1 Without invalidating the Agreement, the OWNER may, at any time or from time to time, order additions, deletions or revisions in the Work; these will be authorized by Change Orders. Upon receipt of a Change Order, the CONTRACTOR will proceed with the Work involved. All such Work shall be executed under the applicable conditions of the Contract Documents. If any Change Order causes an increase or decrease in the Contract Price or an extension or shortening of the Contract Time, an equitable adjustment will be made as provided in Article 11 or Article 12. A Change Order signed by the CONTRACTOR indicates his agreement therewith.

10.2 The ENGINEER may authorize minor changes or alterations in the Work not involving extra cost and not inconsistent with the overall intent of the Contract Documents. These may be accomplished by a Field Order. If the CONTRACTOR believes that any minor change or alteration authorized by the ENGINEER entitles him to an increase in the Contract Price or extension of Contract Time, he may make a claim therefore as provided in Articles 11 and 12.

10.3 Additional Work performed by the CONTRACTOR without authorization of a Change Order will not entitle him to an increase in the Contract Price or an extension of the Contract Time, except in the case of an emergency as provided in paragraph 6.21 and except as provided in paragraph 10.2.

10.4 The OWNER will execute appropriate Change Orders prepared by the ENGINEER covering changes in the Work to be performed as provided in paragraph 4.4, and Work performed in an emergency as provided in paragraph 6.21 and any other claim of the CONTRACTOR for a change in the Contract Time or the Contract Price which is approved by the ENGINEER.

10.5 It is the CONTRACTOR'S responsibility to notify his surety of any changes affecting the general scope of the Work or change in the Contract Price and the amount of the applicable bonds shall be adjusted accordingly. The CONTRACTOR will furnish proof of such adjustment to the OWNER.

ARTICLE 11 - CHANGE OF CONTRACT PRICE:

11.1 The Contract Price constitutes the total compensation payable to the CONTRACTOR for performing the Work. All duties, responsibilities and obligations assigned to or undertaken by the CONTRACTOR shall be at his expense without changing the Contract Price.

11.2 (a) The OWNER may, at any time, without notice to the sureties, by written order designated or indicated to be a change order, make any change in the Work within the general scope of the contract, including but not limited to changes:

- (1) In the specifications (including drawings and designs);
- (2) In the method or manner of performance of the work;
- (3) In the Owner-furnished facilities, equipment, materials, services, or site; or
- (4) Directing acceleration in the performance of the work.

(b) Any other written order or an oral order (which terms as used in this paragraph (b) shall include direction, instruction, interpretation or determination) from the OWNER, which causes any such change, shall be treated as a change order under this clause, provided that the CONTRACTOR gives the OWNER written notice stating the date, circumstances, and source of the order and that the CONTRACTOR regards the order as a change order.

(c) Except as herein provided, no order, statement, or conduct of the OWNER shall be treated as a change under this clause or entitle the Contractor to an equitable adjustment hereunder.

(d) If any change under this clause causes an increase or decrease in the CONTRACTOR'S cost of, or the time required for, the performance of any part of the work under this contract, whether or not changed by any order, an equitable adjustment shall be made and the contract modified in writing accordingly: PROVIDED, HOWEVER, that except for claims based on defective specifications, no claim for any change under (b) above shall be allowed for any costs incurred more than 20 days before the CONTRACTOR gives written notice as therein required. And provided further, that in the case of defective specifications for which the OWNER is responsible, the equitable adjustment shall include any increased cost reasonably incurred by the CONTRACTOR in attempting to comply with such defective specifications.

(e) If the CONTRACTOR intends to assert a claim for an equitable adjustment under this clause, he must, within 30 days after receipt of a written change order under (a) above or the furnishing of a written notice under (b) above, submit to the OWNER a written statement setting forth the general nature and monetary extent of such claim, unless this period is extended by the OWNER. The statement of claim hereunder may be included in the notice under (b) above.

(f) No claim by the CONTRACTOR for an equitable adjustment hereunder shall be allowed if asserted after final payment under this contract.

11.3 The value of any Work covered by a Change Order or of any claim for an increase or decrease in the Contract Price shall be determined in one of the following ways:

11.3.1 Where the Work involved is covered by unit prices contained in the Contract

Documents by application of unit prices to the quantities of the items involved. Should the Work (by quantity) be increased or decreased by 15 per cent from that stipulated in the Contract Documents, the OWNER and the CONTRACTOR may request adjustment of the unit prices by negotiation. If negotiation fails to reach agreement, then either party may request arbitration for the volume in excess of the 15 per cent differential.

11.3.2 By negotiated lump sum.

11.3.3 The actual cost for labor, direct overhead, materials, supplies, equipment, and other services necessary to complete the work plus a fixed amount to be agreed upon to cover the cost of general overhead and profit to be negotiated.

11.4 The term Cost of the Work means the sum of all costs necessarily incurred and paid by the CONTRACTOR in the proper performance of the Work. Except as otherwise maybe agreed to in writing by OWNER, such costs shall be in amounts no higher than those prevailing in the locality of the Project, shall include only the following items and shall not include any of the costs itemized in paragraph 11.5:

11.4.1 Payroll costs for employees in the direct employ of CONTRACTOR in the performance of the Work under schedules of job classifications agreed upon by OWNER and CONTRACTOR. Payroll costs for employees not employed full time on the Work shall be apportioned on the basis of their time spent on the Work. Payroll costs shall include, but not be limited to salaries and wages plus the costs of fringe benefits which shall include social security contributions, unemployment, excise and payroll taxes, workmen's compensation, health and retirement benefits, bonuses, sick leave, vacation and holiday pay applicable thereto. Such employees shall include superintendents and foremen at the site. The expenses of performing work after regular working hours, on Sunday or legal holidays shall be included in the above to the extent authorized by OWNER.

11.4.2 Cost of all materials and equipment furnished and incorporated in the Work, including costs of transportation and storage thereof, and manufacturer's field services required in connection therewith. All cash discounts shall accrue to CONTRACTOR unless OWNER deposits funds with CONTRACTOR with which to make payments, in which case the cash discounts shall accrue to OWNER. All trade discounts, rebates and refunds, and all returns from sale of surplus materials and equipment shall accrue to OWNER, and CONTRACTOR shall make provisions so that they may be obtained.

11.4.3 Payments made by CONTRACTOR to the Subcontractors for Work performed by

Subcontractors. If required by OWNER, CONTRACTOR shall obtain competitive bids from Subcontractors acceptable to him and shall deliver such Bids to OWNER who will then determine with the advice of ENGINEER, which Bids will be accepted. If a subcontract provides that the Subcontractor is to be paid on the basis of Cost of Work plus a Fee, the cost of the Work shall be determined in accordance with paragraphs 11.4 and 11.5.

11.4.4 Costs of special consultants (including but not limited to, engineers, architects, testing laboratories, surveyors, lawyers and accountants) employed for services specifically related to the Work.

11.4.5 Supplemental costs including the following:

11.4.5.1 The proportion of necessary transportation, travelling and subsistence expenses of CONTRACTOR'S employees incurred in discharge of duties connected with the Work.

11.4.5.2 Cost, including transportation and maintenance, of all materials, supplies, equipment, machinery, appliances, office and temporary facilities at the site and hand tools not owned by the workmen, which are consumed in the performance of the Work, and cost less market value of such items used but not consumed which remain the property of CONTRACTOR.

11.4.5.3 Rentals of all construction equipment and machinery and the parts thereof whether rented from CONTRACTOR or other in accordance with rental agreements approved by OWNER with the advice of ENGINEER, and the cost of transportation, loading, unloading, installation, dismantling and removal thereof--all in accordance with terms of said rental agreements. The rental of any such equipment, machinery or parts shall end when the use thereof is no longer necessary for the Work.

11.4.5.4 Sales, use or similar taxes related to the Work, and for which CONTRACTOR is liable imposed by any governmental authority.

11.4.5.5 Deposits lost for causes other than CONTRACTOR'S negligence, royalty payments and fees for permits and licenses. Costs for permits and licenses must be shown as a separate item.

11.4.5.6 Losses, damages and expenses, not compensated by insurance or otherwise, sustained by CONTRACTOR in connection with the execution of, and to, the Work, provided they have resulted from causes other than the negligence of CONTRACTOR, any Subcontractors, or anyone directly or indirectly employed by any of them or for whose acts any of them may be liable. Such losses shall include settlements made with the written consent and approval of OWNER. No such losses, damages and expenses shall be included in the Cost of Work for the purpose of determining CONTRACTOR'S fee. If however, any such loss or damage requires reconstruction and CONTRACTOR is placed in charge thereof, he shall be paid for his services a fee proportionate to that

stated in paragraph 11.6.2.

11.4.5.7 The cost of utilities, fuel and sanitary facilities at the site.

11.4.5.8 Minor expenses such as telegrams, long distance telephone calls, telephone service at the site, expressage and similar petty cash items in connection with the Work.

11.4.5.9 Cost of premiums for additional Bonds and Insurance required because of changes in the Work.

11.5 The term cost of the Work shall not include any of the following:

11.5.1 Payroll costs and other compensation of CONTRACTOR'S officers, executives, principals, (of partnership and sole proprietorships), general managers, engineers, architects, estimators, lawyers, auditors, accountants, purchasing and contracting agents, expeditors, timekeepers, clerks and other personnel employed by CONTRACTOR whether at the site or in his principal or a branch office for general administration of the Work and not specifically included in the schedule referred to in subparagraph 11.4.1 -- all of which are to be considered administrative costs covered by the CONTRACTOR'S Fee.

11.5.2 Expenses of CONTRACTOR'S principal and branch offices other than his office at the site.

11.5.3 Any part of CONTRACTOR'S capital expenses, including interest on CONTRACTOR'S capital employed for the Work and charges against CONTRACTOR'S for delinquent payments.

11.5.4 Cost of premiums for all bonds and for all insurance policies whether or not CONTRACTOR is required by the Contract Documents to purchase and maintain the same (except as otherwise provide in subparagraph 11.4.5.9.)

11.5.5 Costs due to the negligence of CONTRACTOR, any Subcontractors, or anyone directly or indirectly employed by any of them or for whose acts any of them may be liable including but not limited to, the correction of defective work, disposal of materials or equipment wrongly supplied and making good any damage to property.

11.5.6 Other overhead or general expense costs of any kind and the costs of any item not specifically and expressly included in paragraph 11.4.

11.6 The CONTRACTOR'S Fee which shall be allowed to CONTRACTOR for his overhead and profit shall be determined as follows;

11.6.1 A mutually acceptable firm fixed price; or if none can be agreed upon,

11.6.2 A mutually acceptable fixed fee based on the estimate of the various portions of the Cost of the Work.

11.7 The amount of credit to be allowed by CONTRACTOR to OWNER for any such change which results in a net decrease in cost will be the amount of the actual net decrease. When both additions and credits are involved in any one change, the net shall be computed to include overhead and profit, identified separately, for both additions and credits.

11.8 Whenever the cost of any Work is to be determined pursuant to paragraphs 11.4 and 11.5, CONTRACTOR will submit in form prescribed by ENGINEER an itemized cost breakdown together with supporting data.

11.9 Allowances: It is understood that the CONTRACTOR has included in the Contract Price all allowances so named in the Contract Documents and shall cause the Work so covered to be done by such material men, suppliers, or Subcontractors and for such sums within the limit of the allowances as the ENGINEER may approve. Upon final payment, the Contract Price shall be adjusted as required and an appropriate Change Order issued. The CONTRACTOR agrees that the original Contract Price includes such sums as he deems proper for costs and profit on account of cash allowances. No demand for additional cost or profit in connection therewith will be allowed.

11.9.1 These allowances shall cover the cost to the CONTRACTOR less any applicable trade discount, of the materials and equipment required by the allowance delivered at the site, and all applicable taxes.

11.9.2 The CONTRACTOR'S costs for unloading and handling on site, labor, installation costs, overhead, profit and other expenses contemplated for the original allowance shall be included in the Contract Price and not in the allowance.

11.9.3 Whenever the cost, as described in 11.9.1 above, is more than or less than the allowance, the Contract Price shall be adjusted accordingly by Change Order. The amount of the Change Order will recognize changes, if any, in handling costs on the site, labor, installation costs, overhead, profit and other expenses, except that whenever unit price allowances are stipulated for brick, the Change Order will not include any cost as described in 11.5 above.

ARTICLE 12 - CHANGE OF THE CONTRACT TIME:

12.1 The Contract Time may only be changed by a Change Order. Any claim for an extension in the Contract Time shall be based on written notice delivered to OWNER and ENGINEER within ten days of the occurrence of the event giving rise to the claim. Notice of the extent of the claim with supporting data shall be delivered within forty-five days of such occurrence unless ENGINEER allows an additional period of time to

ascertain more accurate data. All claims for adjustment in the Contract Time shall be determined by ENGINEER if OWNER and CONTRACTOR cannot otherwise agree. Any change in the Contract Time resulting from any such claim shall be incorporated in a Change Order.

12.2 The Contract Time will be extended in an amount equal to time lost due to delays beyond the control of CONTRACTOR if he makes a claim therefore as provided in paragraph 12.1. Such delays shall include, but not be restricted to, acts or neglect by any separate contractor employed by OWNER, fires, floods, labor disputes, epidemics, abnormal weather conditions, or acts of God.

12.3 All time limits stated in the Contract Documents are of the essence of the Agreement. The provisions of the Article 12 shall not exclude recovery for damages (including compensation for additional professional services) for delay by either parties.

12.4 No claim for delay shall be allowed because of failure to furnish Drawings until two weeks after demand for such drawings and not then unless such claim be reasonable.

12.5 This article does not exclude the recovery of damages for delay by either party under other provisions in the Contract Documents.

ARTICLE 13 - GUARANTY:

13.1 The CONTRACTOR shall guarantee all materials and equipment furnished and Work performed for a period of one (1) year from the date of SUBSTANTIAL COMPLETION. The CONTRACTOR warrants and guarantees for a period of one (1) year from the date of SUBSTANTIAL COMPLETION of the system that the completed system is free from all defects due to faulty materials or workmanship and the CONTRACTOR shall promptly make such corrections as may be necessary by reason of such defects including the repairs of any damage to other parts of the system resulting from such defects. The OWNER will give notice of observed defects with reasonable promptness. In the event that the CONTRACTOR should fail to make such repairs or adjustments, in the Work that may be made necessary by such defects, the OWNER may do so and charge the CONTRACTOR the cost thereby incurred. The Performance Bond shall remain in full force and effect through the guarantee period.

ARTICLE 14 - PAYMENTS AND COMPLETION:

Payments to Contractors:

14.1 At least ten (10) days before each progress payment falls due (but not more often than once a month), the CONTRACTOR will submit to the ENGINEER a partial payment estimate filled out and signed by the CONTRACTOR covering the WORK performed during the period covered by the partial payment estimate and supported by such data as the ENGINEER may reasonably require. If payment is requested on the basis of materials and equipment not incorporated in the Work but delivered and suitably stored

at or near the site, the partial payment estimate shall also be accompanied by such supporting data, satisfactory to the OWNER. The ENGINEER will, within ten (10) days after receipt of each partial payment estimate, either indicate in writing his approval of payment and present the partial payment estimate to the OWNER, or return the partial payment estimate to the CONTRACTOR indicating in writing his reasons for refusing to approve payment. In the latter case, the CONTRACTOR may make the necessary corrections and resubmit the partial payment estimate. The OWNER will, within thirty (30) days of presentation to him of an approved partial payment estimate, pay the CONTRACTOR a progress payment on the basis of the approved partial payment estimate. The OWNER may retain a portion of the amount otherwise due the CONTRACTOR. Except as State law otherwise provides, the amount the OWNER retains shall be limited to the following:

14.1.1 Withholding of not more than 10 per cent of the payment claimed until work is 50 per cent complete;

14.1.2 When Work is 50 per cent complete, reduction of the withholding to 5 per cent of the dollar value of all Work satisfactorily completed to date, provided that the CONTRACTOR is making satisfactory progress and there is no specific cause for greater withholding;

14.1.3 When the Work is substantially complete (operational or beneficial occupancy), the withheld amount shall be further reduced below 5 per cent to only that amount necessary to assure completion.

14.1.4 The OWNER may reinstate up to 10 per cent withholding if the OWNER determines, at its discretion, that the CONTRACTOR is not making satisfactory progress or there is other specific cause for such withholding.

Contractor's Warranty of Title:

14.2 The CONTRACTOR warrants and guarantees that title to all work, materials and equipment covered by an Application for Payment, whether incorporated in the Project or not, will have passed to the OWNER prior to the making of the Application for payment, free and clear of all liens, claims, security interests and encumbrances (hereafter in these General Conditions referred to as "Liens") and that no work, materials or equipment covered by an Application for Payment will have been acquired by the CONTRACTOR or by any other person performing the Work at the Site or furnishing materials and equipment for the Project, subject to an agreement under which an interest therein or encumbrance thereon is retained by the seller or otherwise imposed by the CONTRACTOR or such other person.

Approval of Payments:

14.3 The ENGINEER'S approval of any payment requested in an Application for Payment shall constitute a representation by him to the OWNER, based on the ENGINEER'S on-site observations of the Work in progress as an experienced and

qualified design professional and on his review of the Application of Payment and the supporting data, that the Work has progressed to the point indicated; That, to the best of his knowledge, information and belief, the quality of the Work is in accordance with the Contract Documents (subject to an evaluation of the Work as a functioning Project upon Substantial Completion, to the results of any subsequent tests called for in the Contract Documents and any qualifications stated in his approval), and that the CONTRACTOR is entitled to payment of the amount approved. However, by approving any such payment, the ENGINEER shall not thereby be deemed to have represented that he made exhaustive or continuous on-site observations to check the quality or the quantity of the Work, or that he has reviewed the means, methods, techniques, sequences, and procedures of construction or that he has made any examination to ascertain how or for what purpose the CONTRACTOR has used the moneys paid or to be paid to him on account of the Contract Price, or that title to any Work, materials, or equipment has passed to the OWNER free and clear of any Liens.

14.4 The CONTRACTOR shall make the following certification on each request for payment:

"I hereby certify that the labor and materials listed on this request for payment has been used in the construction of this work or that all materials included in this request for payment and not yet incorporated into the construction are now on the site or stored at an approved location; and payment received from the last request for payment has been used to make payments to all first tier subcontractors and suppliers except as listed below."

14.5 The ENGINEER'S approval of final payment shall constitute an additional representation by him to the OWNER that the conditions precedent to the CONTRACTOR'S being entitled to final payment as set forth in paragraph 14.11 have been fulfilled.

14.6 The ENGINEER may refuse to approve the whole or any part of any payment if, in his opinion, he is unable to make such representations to the OWNER. He may also refuse to approve any such payment, because of subsequently discovered evidence or the results of subsequent inspections or tests nullify any such payment previously approved, to such extent as may be necessary in his opinion to protect the OWNER from loss because:

14.6.1 The Work is defective, or completed Work has been damaged requiring correction or replacement,

14.6.2 The Work for which payment is request cannot be verified,

14.6.3 Claims or Liens have been filed or there is reasonable evidence indicating the probable filing thereof,

14.6.4 The Contract Price has been reduced because of Modifications,

14.6.5 The OWNER has been required to correct defective Work or complete the Work in accordance with paragraph 13.1,

14.6.6. Of unsatisfactory prosecution of the Work, including failure to clean up as required by paragraphs 6.29 and 6.30,

14.6.7. Of persistent failure to cooperate with other contractors on the Project and persistent failure to carry out the Work in accordance with the Contract Documents,

14.6.8. Of liquidated damages payable by the CONTRACTOR or,

14.6.9. Of any other violation of, or failure to comply with, the provisions of the Contract Documents.

14.7 Prior to Substantial Completion, the OWNER, with the approval of the ENGINEER and with the concurrence of the CONTRACTOR, may use any completed or substantially completed portions of the Work. Such use shall not constitute and acceptance of such portions of the Work.

14.8 The OWNER shall have the right to enter the premises for the purpose of doing work not covered by the Contract Documents. This provision shall not be construed as relieving the CONTRACTOR of the sole responsibility for the care and protection of the Work, or restoration of any damaged Work, except such as may be caused by agents or employees of the OWNER.

14.9 Upon completion and acceptance of the Work, the ENGINEER shall issue a certificate attached to the final payment request that the Work has been accepted by him under the conditions of the Contract Documents. The entire balance found to be due the CONTRACTOR, including the retained percentages, but except such sums as may be lawfully retained by the OWNER, shall be paid to the CONTRACTOR within thirty (30) days of completion and acceptance of the Work.

14.10 The CONTRACTOR will indemnify and save the OWNER or the OWNER'S agents harmless from all claims growing out of the lawful demands of Subcontractors, laborers, workmen, mechanics, material men, and furnishers of machinery and parts thereof, equipment, tools, and all supplies, incurred in the furtherance of the performance of the Work. The CONTRACTOR shall, at the OWNER'S request, furnish satisfactory evidence that all obligations of nature designated above have been paid, discharged, or waived. If the CONTRACTOR fails to do so the OWNER may, after having notified the CONTRACTOR, either pay unpaid bills or withhold from the CONTRACTOR'S unpaid compensation a sum of money deemed reasonably sufficient to pay any and all such lawful claims until satisfactory evidence is furnished that all liabilities have been fully discharged whereupon payment to the CONTRACTOR shall be resumed, in accordance with the terms of the Contract Documents, but in no event shall the provisions of this sentence be construed to impose any obligations upon the OWNER to either the CONTRACTOR, any payment so made by the OWNER shall be considered as a payment

made under the Contract Documents by the OWNER to the CONTRACTOR and the OWNER shall not be liable to the CONTRACTOR for any such payments made in good faith.

Acceptance of Final Payment as Release:

14.11 The acceptance by the CONTRACTOR of final payment shall be and shall operate as a release to the OWNER of all claims and liability to the CONTRACTOR other than claims in stated amounts as may be specifically excepted by the CONTRACTOR for all things done or furnished in connection with this Work and for every act and neglect of the OWNER and others relating to or arising out of this Work. Any payment however, final or otherwise, shall not release the CONTRACTOR or his sureties from any obligations under the Contract Documents or the Performance Bond and Payment Bonds.

ARTICLE 15 - SUSPENSION OF WORK AND TERMINATION:

Owner May Suspend Work:

15.1 The OWNER may, at any time and without cause, suspend the Work or any portion thereof for a period of not more than ninety days by notice in writing to the CONTRACTOR and the ENGINEER which shall fix the date on which Work shall be resumed. The CONTRACTOR will be allowed an increase in the Contract Price or an extension of the Contract Time, or both, directly attributable to any suspension if he makes a claim therefore as provided in Articles 11 and 12.

Work During Inclement Weather:

15.2 No Work shall be done under these Specifications except by permission of the OWNER when the weather is unfit for good and careful work to be performed. Should the severity of the weather continue, the CONTRACTOR, upon the direction of the OWNER, shall suspend all work until instructed to resume operations by the OWNER and the Contract Time shall be extended to cover the duration of the order. Work damaged during periods of suspension due to inclement weather shall be repaired and/or replaced by the CONTRACTOR. Any compensation for repairs or replacements shall be subject to approval of the OWNER.

Owner May Terminate:

15.3 If the CONTRACTOR is adjudged bankrupt or insolvent, or if he makes a general assignment for the benefit of his creditors, or if a trustee or receiver is appointed for the CONTRACTOR or for any of his property; or if he files a petition to take advantage of any debtor's act, or to reorganize under the bankruptcy or similar laws, or if he repeatedly fails to supply sufficient skilled workmen or suitable materials or equipment, or if he repeatedly fails to make prompt payments to Subcontractors or for labor, materials or

equipment or he disregards laws, ordinances, rules regulations or orders of any public body having jurisdiction, or if he disregards the authority of the ENGINEER, or if he otherwise violates any provision of the Contract Documents, then the OWNER may without prejudice to any other right or remedy and after giving the CONTRACTOR and his surety seven days written notice, terminate the services of the CONTRACTOR and take possession of the Project and of all materials, equipment, tools, construction equipment and machinery thereon owned by the CONTRACTOR, and finish the Work by whatever method he may deem expedient. In such case the CONTRACTOR shall not be entitled to receive any further payment until the Work is finished. If the unpaid balance of the Contract Price exceeds the direct and indirect costs of completing the Project, including compensation for additional professional services, such excess shall be paid to the CONTRACTOR. If such costs exceed such unpaid balance, the CONTRACTOR or the Surety will pay the difference to the OWNER. Such costs incurred by the OWNER will be determined by the ENGINEER and incorporated in a Change Order.

15.4 Where the CONTRACTOR'S services have been so terminated by the OWNER, said terminations shall not affect any rights of the OWNER against the CONTRACTOR then existing or which may thereafter accrue. Any retention or payment of moneys by the OWNER due the CONTRACTOR will not release the CONTRACTOR from liability.

15.5 Upon seven days written notice to the CONTRACTOR and the ENGINEER, the OWNER may, without cause and without prejudice to any other right or remedy, elect to abandon the Project and terminate the Agreement. In such case, the CONTRACTOR shall be paid for all Work executed and any expense sustained plus a reasonable profit.

Removal of Equipment:

15.6 In the case of termination of this Contract before completion, for any cause whatever, the CONTRACTOR if notified to do so by the OWNER, shall promptly remove any part or all of his equipment and supplies from the property of the OWNER. Should the CONTRACTOR not remove such equipment and supplies, the OWNER shall have the right to remove them at the expense of the CONTRACTOR. Equipment and supplies shall not be construed to include such items for which the CONTRACTOR has been paid in whole or in part.

Contractor May Stop Work or Terminate:

15.7 If, through no act or fault of the CONTRACTOR, the Work is suspended for a period of more than ninety (90) days by the OWNER or under an order of court or other public authority, or the ENGINEER fails to act on any Application for Payment within thirty (30) days after it is submitted, or the OWNER fails to pay the CONTRACTOR any sum approved by the ENGINEER or awarded by court ruling within thirty (30) days of its approval and presentation, then the CONTRACTOR may, upon seven (7) days written notice to the OWNER and the ENGINEER, terminate the Agreement and recover from the OWNER payment for all Work executed and any expense sustained plus a reasonable profit. In addition and in lieu of terminating the Agreement, if the ENGINEER has failed

to act on an Application for Payment or the OWNER has failed to make any payment as aforesaid, the CONTRACTOR may upon seven (7) days notice to the OWNER and the ENGINEER stop the Work until he has been paid all amounts then due.

Owner Furnished Equipment:

15.8 In case the OWNER furnishes equipment to the CONTRACTOR to install, but fails to deliver it to the CONTRACTOR as required and in case such failure causes the CONTRACTOR additional expense or need for extension of time, the CONTRACTOR may make such claims upon the OWNER and obtain adjustments as provided herein.

Liquidated Damages:

15.9 If the CONTRACTOR shall fail to complete the work within the contract time, or extension of time granted by the OWNER, then the CONTRACTOR will pay to the OWNER the amount for liquidated damages as specified in the Contract Documents for each calendar day that the CONTRACTOR shall be in default after the time stipulated in the Contract Documents.

ARTICLE 16 - DISPUTE SETTLEMENT:

16.1 All claims, disputes and other matters in question arising out of, or relating to, this Agreement or the breach thereof except for claims which have been waived by the making or acceptance of final payment as provided by paragraph 14.11, shall be decided in a court of competent jurisdiction.

ARTICLE 17 - MISCELLANEOUS:

17.1 Whenever any provision of the Contract Documents requires the giving of written notice it shall be deemed to have been validly given if delivered in person to the individual or to a member of the firm or to an officer of the corporation for whom it is intended, or if delivered at or sent by registered or certified mail, postage prepaid, to the last business address known to him who gives the notice.

17.2 If the OWNER fails to make payment thirty (30) days after approval by the ENGINEER, in addition to other remedies available to the CONTRACTOR, there shall be added to each such progress payment, interest at 1% per month commencing on the first day after said payment is due and continuing until the payment is received by the CONTRACTOR.

17.3 All Specifications, Drawings and copies thereof furnished by the ENGINEER shall remain his property. They shall not be used on another Project, and, with the exception of those sets which have been signed in connection with the execution of the Agreement, shall be returned to him on request upon completion of the Project.

17.4 The duties and obligations imposed by these General Conditions, and the rights and remedies available hereunder, and, in particular but without limitation, the warranties, guarantees and obligations imposed upon CONTRACTOR by paragraphs 6.36 and 14.3 and the rights and remedies available to OWNER and ENGINEER there under, shall be in addition to, and shall not be construed in any way as a limitation of, any rights and remedies available by law, by special guarantee or by other provisions of the CONTRACT DOCUMENTS.

17.5 Should the OWNER or the CONTRACTOR suffer injury or damage to its person or property because of any error, omission or act of the other or of any of his employee or agents or others for whose acts he is legally liable, claim shall be made in writing to the other party within a reasonable time of the first observance of such injury or damage.

17.6 The CONTRACT DOCUMENTS shall be governed by the law of the place of the Project.

Progress Charts and Requirements for Overtime Work

17.7 The CONTRACTOR shall within 5 days or within such time as determined by the OWNER after date of commencement of work prepare and submit to the OWNER for approval a practicable schedule, showing the order in which the CONTRACTOR proposes to carry on the work, the date on which he will start the several salient features (including procurement of materials, plans and equipment) and the contemplated dates for completing the same. The schedule shall be in the form of a progress chart of suitable scale to indicate appropriately the percentage of work scheduled for completion at any time. The CONTRACTOR shall enter on the chart the actual progress at such intervals as directed by the OWNER and shall immediately deliver to the OWNER three (3) copies thereof. If the CONTRACTOR fails to submit a progress schedule within the time herein prescribed, the owner may withhold approval of progress payment estimates until such time as the CONTRACTOR submits the required progress schedule.

If, in the opinion of the OWNER, the CONTRACTOR falls behind the progress schedule, the CONTRACTOR shall take such steps as may be necessary to improve his progress and the OWNER may require him to increase the number of shifts, or overtime operations, days of work, or the amount of construction plant, or update the progress schedule to reflect increased production for meeting the completion date, or all of them, and to submit for approval such supplementary schedule or schedules in chart form as may be deemed necessary to demonstrate the manner in which the agreed rate of progress will be regained, all without additional cost to the OWNER.

Failure of the CONTRACTOR to comply with the requirements of the OWNER under this provision shall be grounds for determination by the OWNER that the CONTRACTOR is not prosecuting the work with such diligence as will insure completion within the time specified. Upon such determination the OWNER may terminate the CONTRACTOR'S right to proceed with the work or any separable part thereof in accordance with the clause of the contract entitled, "Termination for Default-Damages for Delay - Time

Extensions.

Should the Contractor fail to complete the work within the specified time, or within any extra time allowed under these specifications, a sum of money, determined by the following schedule, shall be deducted from any funds due the Contractor, the Owner shall have the right recover the said sum or sums from the Contractor or from the surety, or from both. The amounts of these deductions are to cover the liquidated damages to the Owner incurred by additional or other expenses due to the failure of the Contractor to complete the work or any part of the work within the time specified, and such deductions are not to be considered penalties.

The damages indicated above shall be considered as liquidated damages for the loss to the Owner on account of the expense due to the employment of Engineers and their assistants and to any others expenses incurred after the expiration of the Contract time as determined by the Engineer.

TECHNICAL SPECIFICATIONS

SITE WORK

GENERAL

1.1 The Contractor shall furnish all labor, materials, equipment and supervision required for all clearing, excavating, filling, grading, paving and other items of site work, called for on the drawings or in these specifications or as otherwise required for a complete job.

1.2 Provide and place any additional earth needed to bring existing grades to new grades indicated or specified.

1.3 Remove from the site and dispose of excavated material unsuitable for fill and all excess excavated material.

CLEARING

2.1 The site is clear, no trees exist on the site.

EXCAVATING

3.1 Excavate to dimensions and elevations indicated, plus sufficient space to permit erection of forms, shoring, waterproofing, masonry and the inspection of foundations.

3.2 Excavations for footings and trenches may be cut to accurate sizes and side forms omitted, if concrete is poured in clean-cut trenches without cave-ins.

3.3 If suitable bearing for foundations is not encountered at depths indicated on the drawings, the Contractor shall immediately notify the Engineer and shall not proceed further until instructions are given and necessary measurements made for the purpose of establishing additional volume of excavation.

3.4 Protect bottom of excavation from frost. Do not place foundations, footings or slabs on frozen ground. Shore and brace excavations. Protect all slopes and earth banks and provide sheet piling if necessary to prevent cave-ins. Remove shoring and piling before backfilling is completed, but not until permanent supports are in place.

3.5 Contractor shall control the grading so that the ground is pitched to prevent water from running into the excavated areas of foundations or damaging other structures. He shall furnish all pumping required to keep excavated spaces clear of water during construction. Water shall not be conducted onto adjacent property.

FILLING AND GRADING

4.1 Grades not otherwise indicated shall be uniform levels or slopes between points where elevations are given or between such points and existing finished grades. Abrupt changes in slopes shall be rounded. In all cases, grade away from the hangar building so surface water will drain from the hangar building.

4.2 Remove debris from excavations before backfilling; do not backfill against foundation walls until directed by the Engineer. Backfill shall be free from plaster, bats, and other debris. Do not damage waterproofing when placing backfill. Deposit fill and backfill in layers not exceeding 8 inches under slabs, pavements and other surfacing and 12 inches under other areas; compact each layer. All fill under slabs shall be silty-sand free of organic matter and clay, compacted to a minimum of 95% of Standard Proctor density as determined by ASTM D-698 at optimum moisture. Test fill as work progresses with at least 6 density tests on each day's work. Testing laboratory, approved by the Engineer, shall be selected and paid for by the Contractor, and reports of all tests results shall be furnished to the engineer.

4.3 Establishment of permanent grass is required prior to acceptance of the project. The contractor shall be fully responsible for the proper and complete establishment of grass.

END OF SECTION

CONCRETE WORK

GENERAL

1.1 General contractor shall furnish all labor, materials, and equipment required for all concrete work called for on the drawings, as herein specified or as otherwise required for a complete job.

MATERIALS

2.1 Cement - Portland Cement, ASTM C-150, Type I.

2.2 Aggregate- ASTM C-33 with maximum size of 1".

2.3 Forms - for exposed concrete surfaces shall be $\frac{3}{4}$ " exterior plywood, "Plyform," undamaged, supported on studs or joists.

2.4 Water - from utility lines.

2.5 Hardener - "Lapidolith" manufactured by Sonneborn, "Demicon" manufactured by Hausman, "Saniseal 50" manufactured by Master Builders, or approved equal.

2.6 Form Oil - "nox-crete" or approved equal

2.7 Engineer shall have free access to all materials used, and the required samples are to be furnished by the Contractor as required.

LABORATORY TESTS AND CONTROL

3.1 The Contractor shall obtain and pay for the services of a testing laboratory, approved by the Engineer, to furnish the following: Tests on cement and aggregate, design and control of mixes, casting and testing of concrete cylinders and furnishing reports of all tests.

3.2 The required tests on cement and aggregates are covered by ASTM C-150 and C-33 respectively.

3.3 Design mix to be established to provide concrete of 10% higher strength than the specified job strength, and the proposed mix is to be submitted to the Engineer for review and approval prior to use on the job. Laboratory cylinders are to be made according to ASTM C-192 and compression tests according to ASTM C-39, using representative materials. Control of mixes is to be maintained at the ready-mix plant and on the job. When the mix is approved by the laboratory, no change shall be made without the written consent of the Engineer.

3.4 Cylinders are to be cast on the job according to ASTM C-31 and laboratory compression tests will follow ASTM C-39. For each pour, two cylinders will be cured in the laboratory. One cylinder will be tested at 7 days and the other at 28 days. Results from the cylinders will determine compliance with specifications.

3.5 Copies of all test reports shall be furnished as directed by the Engineer.

CONSTRUCTION

4.1 Forms

- A. Forms shall be properly aligned, adequately braced and mortar tight to produce concrete shapes required by the drawings. Forms shall be aligned so that the actual surface does not vary from true surfaces by more than ". The surface shall be clear, undamaged, and free of offsets and irregularities at the joints. Bracing and framing shall be fully adequate to retain true shapes under vibration and placing strains without leaks, bowing or deflection.
- B. Forms shall be lightly oiled prior to placing reinforcing. Oil will not be permitted on reinforcing.

4.2 Proportioning And Mixing

- A. All concrete shall have 4,000 psi strength at 28 days.
- B. Mixes shall be controlled as follows:
 - 4,000 - At least 5.5 sacks of cement per cubic yard and not over 7 gallons of water per sack. Slump 3-5 inches.
- C. Ready-mixed concrete shall be used and shall be mixed and delivered according to requirements of ASTM C-94. Proportions shall be by weight and shall be uniformly and accurately controlled.

4.3 Placing Concrete

- A. Concrete shall be placed so as to avoid segregation of materials and to prevent cold joints by avoiding re-handling, by keeping pours generally level, and by adequate vibration.
- B. Placing is not to be started during rain or snow, and if placing is underway when such conditions occur, continue operation only long enough to provide a suitable construction joint.
- C. During hot weather or periods of low humidity combined with a definite breeze, rapid loss of moisture shall be discouraged by thorough wetting of forms and by using a fine fog spray when finishing. At these times particular attention shall be given to providing an adequate number of finishers to expedite this operation.
- D. During cold weather fresh concrete shall be protected from freezing.

4.4 Construction Joints: Construction joints in slabs on grade in the building shall be as shown on the plans and concrete shall be allowed to set for 24 hours before an adjoining pour is started. Slabs across the joint shall be level and the surface shall not be feathered.

4.5 Finishes: Exterior paving shall receive a light brush finish after troweling, as directed by the Engineer. Provide joints as shown on the drawings, or as directed by the Engineer.

4.6 Curing: All concrete is to be kept moist for three (3) days after placing by covering with 4 mil. Visquene, by leaving forms in place, or by covering with sand or burlap combined with

regular wettings.

4.7 Replacement of Faulty Work: Concrete finish will be emphasized, and levels and grades will be checked. Any concrete placed and/or finished that does not meet specifications insofar as strength, grade, slope or finish shall be replaced as directed by the Engineer.

END OF SECTION

METAL BUILDING

DESCRIPTION

1.1 The intent of these specifications is to cover the materials and the fabrication of a metal building, which shall be designed by the manufacturer and erected by the Contractor in accordance with these specifications.

1.2 The Contractor shall furnish all materials, labor and tools to construct pre-engineered a metal building which shall include the structural framing, roof panels, braces, fasteners, valley gutters, flashing, anchor bolts and all items imbedded in concrete. The manufacturer shall be regularly engaged in the fabrication of pre-engineered metal buildings.

1.3 The building shall be of a clear span H-Section frame design having the following dimensions:

BASE BID

- a. Roof profile: Double slope 1" to 12"
- b. Building width: 50'
- c. Building length: 80'
- d. Ridge location: Calculated from eave height and roof pitch (approx. 14')
- e. Actual eave height: 12' – 0" MIN

1.4 Shop Drawings shall be submitted by the low bidder to the Engineer prior to award of the contract. No steel shall be ordered until the erection diagrams have been approved by the Engineer.

ABBREVIATIONS

2.1 The abbreviations listed below shall mean:

AISC	American Institute of Steel Construction
AISI	American Iron and Steel Institute
ASTM	American Society for Testing and Materials
AWS	American Welding Society
BOCA	Building Officials & Code Administrators Intl., Inc.
MBMA	Metal Building Manufacturers Association
IBC	International Building Code

CODES AND STANDARDS

3.1 The following codes and standards shall apply to the extent indicated herein:

AISC	Steel Construction Manual (Eighth Edition)
AISI	Cold-Formed Steel Design Manual (1986 Ed.)
AWS D1.1	Structural Welding Code (1983)
FS TT-P	Federal Specification for Primer Coating. 664C
BOCA	Building Officials & Code Administrators Intl., Inc. (1984 or 1987 Edition)
MBMA	Metal Building Systems Code of Standard Practice (1986 Edition)
IBC	International Building Code (2006 Edition)
UBC	Uniform Building Code (1985 or 1988 Edition)

DESIGN REQUIREMENTS

4.1 Building Structures

4.1.2 Design of structural steel sections and welded plate members shall be based upon the applicable specifications of AISC Specifications for the Design, Fabrication, and Erection of Structural Steel for Buildings as determined by the manufacturer.

4.1.3 Light-gage, cold-formed structural members and exterior coverings shall be designed based upon the applicable sections of AISI Specifications for the Design of Cold-Formed Steel Structural Members as determined by the manufacturer.

4.1.4 The design of primary and secondary structural framing as well as wall covering shall be per manufacturer's standard and shall be based upon the provisions of the specified code.

The primary and secondary structural framing as well as wall covering shall be designed for all applicable loads and combinations of these loads as set forth in the 1986 Edition of the MBMA Recommended Design Practices Manual.

4.1.5 Vertical wall bracing shall be round rods or angle bracing as determined by the

building manufacturer. Bracing shall be located such that it does not interfere with window or door openings. In walls where cross bracing interferes with openings, portal braces or portal frames may be used.

4.1.6 Design Loads

- a. In accordance with IBC 2006 Edition
- b. Use Category: 1 (General Use)
- c. Wind Speed: 110 mph

4.1.7 Connections: Field connections, made with high strength bolts, shall be made in accordance with the AISC Specification for Structural Joints Using ASTM A325 or A490 bolts. Recommended method of installation: "Turn-of-Nut" method.

4.2 Metal Siding and Roofing

4.2.1 Metal siding shall be designed for loads in accordance with the specified code.

4.2.2 All metal siding shall be designed, fabricated and erected to withstand the loading conditions without loss of weather tightness, without permanent distortion and without damage to any part of the installation.

4.2.3 Roof panel finish shall be Galvalume-UL90 or approved equal.

4.2.4 A high ridge vent shall not be allowed on the project. A ridge cap shall be designed and installed with the project. No roof penetrations shall be allowed.

MATERIALS

5.1 Structural

5.1.1 Structural steel shall generally conform to ASTM A529, ASTM A572, and/or ASTM A36.

5.1.2 Cold-formed structural steel shall generally conform to ASTM A570 or A607 and shall have a minimum yield strength of 50 KSI.

5.1.3 Bolts: Bolts and nuts shall conform to ASTM A325 for high strength bolts, and ASTM A307 for common bolts.

5.1.4 Frames: Frames shall be a clear span H-section.

5.2. Metal Siding

5.2.1 Siding: Wall panels shall be 26 gauge dark blue Panel Rib configuration with not less than 1¼ in. deep ribs spaced not more than 12 inches on center. Panels shall be furnished up to 40 feet in length to minimize end laps. Material shall be 50 KSI minimum yield steel. Panels shall have a smooth finish.

5.2.2 Roof Panels: The roof shall have an Underwriters' Laboratories up-lift rating of not less than 75 psi on metal roof panels and concealed fasteners. Roof panels shall be standing seam type, using 24 gauge steel with minimum yield strength of 50 KSI. Panels shall provide a net coverage of 2'-0". Finish of roof panels shall be aligned.

5.2.3 Flashing and Trim: Exposed flashing and trim shall be minimum 26 gauge and shall be of the same finish as the walls. Trim colors shall be as selected from the manufacturer's standard colors.

5.2.4 Fasteners: Fasteners shall be self-drilling structural fasteners for panel to secondary connections. Panel to panel connections shall be self-tapping screws. Wall fasteners shall have colored heads to match the colors of the material fastened.

5.2.5 Sealants, Mastics and Closures:

- a. Tube sealant shall be a synthetic elastomeric based material which becomes tack-free in less than 2 hours at 75 deg. F. but remain flexible. Service range shall be -30°F to 160°F.
- b. Tape mastic shall be preformed butyl rubber based compound. Service range shall be -30°F to 160°F.
- c. Panel closures shall be Ethylene-Propylene-Diene-Monomer or equivalent closed cell strips formed to match panel configuration.

Sealants, mastics and closures shall be applied in strict accordance with the manufacturer's drawings.

5.3 Gutters and Downspouts: Eave gutters and downspouts shall be fabricated from 26 gauge galvanized steel and supported by gutter hanging brackets spaced 36" on center. Eave gutters shall be six inch box type and shall conceal the flutes of the roof panels. Downspouts shall be stubbed out 12" at each end of the gutter. Concrete splash pads are required at each downspout.

5.4 Insulation: Insulation shall be furnished and installed on the walls and roof. It shall be blanket type 0.0032 vinyl.

5.4.1 Insulation shall have a roof thickness of four (4) inches and a wall thickness of three (3) inches.

5.5 Finishes

5.5.1 Wall Panels: Wall panels shall be galvanized per ASTM A525, Class G90.

5.5.2 Panel Finish: Panel color shall be selected from manufacturer's standard colors and finish shall meet the following minimum standards:

- a. Panels shall have a high performance oven baked acrylic primer on both surfaces.
- b. Exposed panel surface shall have a 50% minimum fluorocarbon resin oven baked over the primer for a total dry film thickness of not less than 1 mil.
- c. Panels shall also have an oven baked silicon polyester backer coating for a total dry film thickness of not less than 0.5 mil. Color shall be approved by engineer.
- d. Finish shall be warranted for 20 years against chalking, fading, blistering, peeling, or cracking, when exposed to normal atmospheric conditions.

5.6 Anchor Bolts: The building anchor bolts shall be designed to resist the column reactions. The sizes and design shall be as specified by the building manufacturer.

5.7 Foundations: The building foundation shall be designed and certified by a professional engineer to support the building reactions. The responsibility for foundation design and preparation of the foundation plans shall be the contractor's. Foundation design and construction shall be a post-tensioned system.

5.7.1 Contractor shall be required to provide a structural engineered foundation stamped by a Mississippi Professional Engineer. The contractor shall be responsible for providing a full and complete foundation including concrete, steel, etc.

FABRICATION

6.1 Steel fabricators shall have been engaged in steel fabrication for the past 10 years, and shall have ICBO approval as a steel fabricator. Fabricators shall also have on staff a qualified Professional Engineer registered in the State of Mississippi in charge on engineering.

6.2 Fabrication shall be based on approved drawings in accordance with AISC Code of Standard Practice.

6.3 All steel members shall be prefabricated into subassemblies of the largest practical size suitable for transportation, handling and field erection. Field cutting, welding and drilling shall be kept to the minimum.

6.4 Light gage cold formed sections shall be manufactured by precision roll or brake forming.

6.5 Structural steel shall be detailed and fabricated in accordance with the MBMA Code of Standard Practice.

6.6 The detailing and fabrication of anchor bolt assemblies shall be in accordance with AISC.

6.7 All welders shall be AWS Certified in the positions and type of welding they will be performing during fabrication.

ASSEMBLY

7.1 General: Erection shall be done by a contractor who has a minimum of 5 years experience in the erection of pre-engineered buildings. The building shall be erected in accordance with the MBMA Code of Standard Practice and the manufacturer's erection drawings and instructions.

Field modifications will not be made to any primary structural member except as authorized and specified by the building manufacturer.

7.2 Touch-up Painting

7.2.1 Structural steel connections and all areas damaged subsequent to shop painting shall be repaired, cleaned, and touch-up painted, prior to roofing/siding installation.

7.2.2 Damaged or stained areas of roofing, siding, and accessories shall be touched up with the manufacturer's current published instructions.

END OF SECTION

COILING OVERHEAD DOOR

SUBMITTALS

- 1.1** Submit manufacturer's product data and installation instructions for each type of rolling door. Include both published data and any specific data prepared for this project.
- 1.2** Submit shop drawings for approval prior to fabrication. Include detailed plans, elevations, and details of framing members, required clearances, anchors, and accessories. Include relationship with adjacent materials.

MATERIALS

- 2.1** Provide rolling doors by Overhead Door Corporation, Pennsylvania Division; Telephone 800-929-2553 or 717-248-0131; Fax 800-929-1274 or equal.
- 2.2** 625 Series or equal – flat profile filled with insulation and weather-stripping
- 2.3** Curtain: Interlocking roll-formed slats as specified following. End locks shall be attached to each end of alternate slats to prevent lateral movement.
- 2.4** Flat profile type, fabricated of galvanized steel gauge as required for width. Minimum 22 gauge. The back slat shall be 24 gauge galvanized steel.
- 2.5** Weatherseals: Vinyl bottom seal and guide seals.
- 2.6** Slat cavity shall be filled with CFC-free foamed-in-placed, polyurethane insulation.
- 2.7** Weatherseals: Vinyl bottom seal, exterior guide and internal hood seals, interior guide seals and lintel seals.

COMPONENTS

- 3.1** Galvanized Steel: slats and hood shall be galvanized steel in accordance with ASTM A 653 and receive rust-inhibitive, roll coating process, including 0.2 mils thick baked-on prime paint, and 0.6 mils thick baked-on polyester (powder coated) top coat. Non-galvanized exposed ferrous surfaces shall receive one coat of rust inhibitive primer.
- 3.2** Color: Powder coating finish in color as selected by manufacturer's standard colors.
- 3.3** Wind load Design: 20 PSF.

3.4 Bottom Bar: Two prime painted steel angles with minimum thickness of 3/16". Guides shall be weather-stripped with a vinyl weather seal at each jamb, on the exterior curtain side and interior curtain side.

3.5 Brackets: Hot rolled steel galvanized steel to support counterbalance, curtain and hood.

3.6 Counterbalance: Helical torsion spring type designed for standard 20,000 cycle life design. Counterbalance shall be housed in a steel tube or pipe barrel, supporting the curtain with deflection limited to 0.03" per foot of span. Counterbalance shall be adjustable by means of an adjusting tension wheel.

3.7 Hood: Galvanized steel, 24 gauge hood with intermediate supports as required. Provide with internal hood baffle weatherseal.

MANUAL OPERATION

4.1 Manual Operation: Chain hoist crank operation.

4.2 Locking: Interior bottom bar slide bolt lock for manually operated doors. Chain keeper locks for chain hoist operation.

INSTALLATION

5.1 Take field dimensions and examine conditions of substrates, supports, and other conditions under which this work is to be performed. Do not proceed with work until unsatisfactory conditions are corrected.

5.2 Strictly comply with manufacturer's installation instructions and recommendations. Coordinate installation with adjacent work to ensure proper clearances and allow for maintenance.

5.3 Instruct Owner's personnel in proper operating procedures and maintenance schedule.

5.4 Test rolling doors for proper operation and adjust as necessary to provide proper operation without binding or distortion.

5.5 Touch-up damaged coatings and finishes and repair minor damage. Clean exposed surfaces using non-abrasive materials and methods recommended by manufacturer of material or product being cleaned.

**Gear Type Motor – Typical
Voltages (Contractor to Verify
with Manufacturer and coordinate
with electrical subcontractor)**

Model Type

Max sf for Model Type
610 620 625 630

Motor Size

½ HP – 115 volts/Single phase
½ HP – 230 volts/Single phase
½ HP – 208 volts/3 phase
½ HP – 230 volts/3 phase
½ HP – 460 volts/3 phase

½ HP
1 HP
2 HP

268 sf 169sf 268sf
399sf 252sf 399sf
723sf 457sf 580sf

1 HP – 115 volts/Single phase
1 HP – 230 volts/Single phase
1 HP – 208 volts/3 phase
1 HP – 230 volts/3 phase
1 HP – 460 volts/3 phase

2 HP – 208 volts/3 phase
2 HP – 230 volts/ 3 phase
2 HP – 460 volts/3 phase

ELECTRICAL-DIVISION 16

The Contractor must provide each item mentioned or indicated of quality or subject to qualification noted; perform according to conditions stated each operation prescribed; and provide therefore all necessary labor, equipment, and incidentals for articles, material separations or methods mentioned herein or indicated on the Drawings.

Requirements for the General Conditions, Supplementary Conditions, and Addenda, if issued, shall apply under this Division of Work.

Separation of these Specifications into Divisions and Sections is only for convenience and is not intended to establish limits of work.

Consult index to be certain that set of documents is complete.

INDEX TO DIVISION 16

SECTION 16000	General Provisions
SECTION 16100	Basic Materials and Methods
SECTION 16200	Raceways
SECTION 16250	Grounding
SECTION 16300	Conductors
SECTION 16400	Power Distribution Equipment
SECTION 16500	Lighting System
SECTION 16600	Electrical Service
SECTION 16800	Mechanical System Wiring
APPENDIX	Photographs, Schedules, Details

SECTION 16000 GENERAL PROVISIONS

1.01 SCOPE:

- A. This Section of the Specifications covers all labor, equipment, supplies and materials, and all operations, including cutting, trenching and backfilling, channeling and chasing necessary for the installation of any required electrical wiring in strict accordance with this Section of the Specifications, the applicable Drawings, and equipment manufacturer recommendations.**

1.02 SPECIAL CONDITIONS:

- A. The bidders for the work covered by the Division of the Specifications shall carefully examine the Plans and Specifications to familiarize themselves with the structure and extent of the various contracts and all applicable documents.**
- 1. Coordination of Work: The Contractor is responsible for coordinating the work as required. The Electrical Contractor is responsible for completion of all electrical items under their Division and cooperating with the Contractor.**
- 2. Work Included: The work involves electrical systems for the building as indicated on the Drawings. Generally the work includes, but is not limited to the following items:**
 - a. New overhead electrical service (120/240-V, 3-W, 1-Phase) (1 each 200-Amp for both Warehouses) and in cooperation with owner and supplier's existing electrical system**
 - b. New electrical panel boards (LP-125), equipment disconnects, and underground service entrance wiring, conduit and building framing for new Warehouse Building**
 - c. Modification to the existing (125-Amp) electrical service and system for the existing Warehouse Building**
 - d. Necessary wiring and conduits and junction-splice boxes**
 - e. Lighting systems (interior and exterior) complete with fixtures and lamps and controls**
 - f. Special Purpose electrical outlets and GFCI receptacles**
 - g. Connection of all equipment furnished by mechanical systems and others under this project or by the Owner**
 - i. Maintain clean work area**
 - j. Testing and adjusting electrical system**

1.03 SITE CONDITIONS:

- A. The Contractor must visit the site and familiarize himself with all existing conditions prior to submitting bid. No change orders will be allowed because of the Contractor's misunderstanding as to the amount of work involved or their lack of knowledge of any condition with the work.**

1.04 PERMITS AND INSPECTIONS:

- A. The Contractor shall secure and pay for all taxes, assessments, permits, and inspections required on work performed under this Section of the Specifications.**
- B. Additional costs to aid the construction of the local retail suppliers shall also be the responsibility of the contractor. Verify any extra costs for new overhead or underground service and coordinate with local retail suppliers.**

1.05 APPLICABLE STANDARDS AND CODES:

- A. All materials and workmanship shall comply with all applicable codes, specifications, local ordinances, industry standards and utility company regulations. The following current edition standards and codes form a part of these specifications:**
 - 1. International Building Code Standards**
 - 2. State, Municipal, Federal and Local Building Code**
 - 3. National Electrical Code (NEC)**
 - 4. National Fire Protection Association (NFPA)**
 - 5. Underwriters Laboratories**
 - 6. National Electrical Manufacturer's Association**
 - 7. National Electrical Safety Code (ANSI-C2)**

1.06 APPROVAL OF MATERIALS AND EQUIPMENT:

- A. Equipment is specified by manufacturer's name and catalog number and is intended to establish the minimum standards of quality acceptable. Substitute equipment, equivalent in all respects to that specified, is permitted with the written approval of the Owner. After contract has been awarded, catalog cuts on all materials and equipment shall be submitted to the Owner for final approval before purchase, whether substitutions are being made or not. Six (6) copies of Manufacturer's Brochures and Shop Drawings shall be submitted to the Owner. A complete electrical connection diagram for each electrically controlled component shall be submitted for approval.**

16000 - 2/3

- B. The approval of Manufacturer's Brochures and Shop Brochures shall not relieve**

the Contractor from any responsibility for deviation, quantities, physical dimensions, available space, etc., unless approved by the Owner.

1.07 DEVIATIONS:

- A. The Drawings indicate the general arrangement of the electrical work. Details of any major departures deemed necessary by the Contractor shall be submitted to the Owner for approval. No major departures shall be made without prior written approval.

1.08 FINAL SUBMITTAL:

- A. At the completion of the projects prior to final acceptance, each Contractor shall furnish to the Owner six (6) complete sets of approved Shop Drawings, together with all warranties, maintenance and operating instructions bound in a folder to the Owner. This folder shall also contain one copy of each of complete operating instructions. The folder shall contain panel boards with breakers, switchboards, disconnects, light fixtures, fire alarm protection system, communication and data devices, conductors and any other equipment and system furnished. Special requirements shall include manufacturer's installation instructions furnished with equipment, lubricating manuals and replacement parts manuals.
- B. This Contractor shall provide as-built drawings at the completion of the job showing all significant changes.

1.09 GUARANTEE:

- A. This Contractor shall guarantee to Owner, work performed under this Contract to be free from defects in workmanship and materials for a period of one year from date of final acceptance by the Owner. The Contractor will promptly correct any discrepancies identified during this period within a reasonable period without cost to Owner. Lamps and fuses burned out during normal operations after acceptance are exempt from guarantee. Furnish ten percent (10%) spare lamps (minimum of 2) of each type in project properly boxed for storage. Deliver to the Owner and furnish written verification properly signed by Owner.

END OF SECTION

16000-3/3

SECTION 16100 BASIC MATERIALS AND METHODS

1.01 GENERAL:

- A. MATERIALS:** All electrical materials shall be new and approved by the Underwriters' Laboratories, Inc., wherever standards have been established by that agency.
- B. STANDARD PRODUCTS:** The materials furnished under this Section of the Specifications shall be the standard products of manufacturers regularly engaged in the production of such equipment.
- C. CIRCUITS:** Circuit grouping, conduit or cable runs, and home runs are indicated diagrammatically. Contractor shall provide proper conductors and conduits or cables to produce an operative system and comply with the HVAC system manufacturer's requirements.
- D. HOME RUNS:** Home Runs are indicated on the Drawings but may be regrouped if Contractor desires. In any case, however, no two ungrounded conductors shall be connected to the same ungrounded lug of a breaker or switch.

1.02 WIRING METHODS:

- A.** Unless otherwise specified or indicated on the drawings, wiring shall consist of insulated conductors in rigid zinc-coated steel conduit (GRC) or electrical metallic tubing (EMT).

1.03 CONDUIT SYSTEM:

- A.** Minimum size of conduit and tubing shall be 1/2". Raceways shall be concealed within finished walls, ceilings, and floors, if possible. Raceways shall be supported with mechanical fastening devices (wire is not acceptable), at intervals not to exceed the requirements of the NEC. Conduits shall be fastened to sheet metal boxes and cabinets with two locknuts where required by the National Electrical Code, where insulating bushing are used and where bushing cannot be brought into firm contact with the box; otherwise a single locknut and bushing is acceptable. Bushings shall be of the insulating type where required by the National Electrical Code. Install heavy wall rigid galvanized steel conduit on all feeders exposed outdoors unless otherwise noted. Use "sealtite" where flexible conduit is needed in damp or wet locations and green field in dry locations. The maximum length of flexible metallic conduit to be used shall be 72".

1.04 BOXES AND FITTINGS:

- A. Each outlet in the wiring or raceway systems shall be provided with an outlet box to suit the conditions encountered. All outlet and junction boxes, conduit fittings, covers and supports shall be galvanized steel. Junction or pull boxes as required by field conditions shall be installed. Each outlet box shall have sufficient volume to accommodate the number of conductors. See Article #370 NEC. Note: All junction boxes shall have covers installed upon completion of the job.
- B. Close all unused knockout holes and install galvanized blank covers on boxes having no fixture or device.
- C. Plates and/or covers shall be provided on all switches, convenience outlets, receptacles, telephone outlets, computer outlets, and special purpose outlets. All surface outlets shall have jumbo type plates. Hospital rated receptacles shall have red colored plates for identification.

1.05 CONDUCTORS:

- A. GENERAL: All wiring shall be 98% conductivity and having 600-volt insulation level. Conductors shall be stranded copper with thermoplastic insulation unless otherwise noted. Solder less pressure connectors, properly taped and wire connectors of insulating material shall be used for all splices where practicable.
- B. SIZES: Shall not be less than indicated. Branch circuit conductors shall be not smaller than No. 12 AWG. Conductors for branch circuits of 120 volts more than 100' long from panel to load center shall be No. 10 AWG. Class 1 remote-control and signal-circuit conductors shall not be less than No. 14 AWG Class 2 low-energy remote-control and signal circuit conductors shall be not less than No. 16 AWG.
- C. INSULATION: Conductors No. 8 AWG or larger shall be Type RHW or THW. Conductors smaller than No. 8 AWG shall be Type TH, THW, or THHN except that No. 16 AWG conductors for Class 2 remote-control and signal circuits may be commercial fixture wire, Type RF-2 or TF. Conductors of all sizes for temperatures in excess of 75 degrees centigrade shall be Type RHH or SA.
- D. IDENTIFICATION: Identification of branch circuits shall be of color-coding. Control circuit conductor identification shall be made of color coded insulated conductors, plastic-coated self-sticking printed markers, permanently attached stamped metal foil markers, or equivalent means as approved by the Engineer. Conductor identification shall be provided within each enclosure where at tap, splice, or termination is made. Control circuit terminals of equipment shall be properly identified. Terminal and conductor identification shall match that shown

on approved shop drawings. Hand lettering or marking is not acceptable.

16100 - 2/6

D. IDENTIFICATION CONTINUED:

1. All branch circuit wiring shall be color-coded by insulation covering as follows:

120/240-Volts, 3-Wire, 1-Phase (Building Service and Main Feeders)
Phase A-Black
Phase B-Red
Neutral-White
Ground-Green

2. Switch legs - pink with traces of base phase color or other marking as approved by Engineer.
 3. Travelers for 3-way Switching - Solid violet or other color as approved by the Engineer.
 4. All Conductors - No. 6 and larger may have solid black insulation with use identified by banding with tape at all terminations and access points for not less than 2" along cable. Marking tape shall be colors as before described.
 5. The Phases A, B and C shall be established and marked at all switch boards, transfer switches, motor control centers, panel boards, etc., as follows: Front to rear; top to bottom; or left to right when facing the equipment wiring access area.
- E. GROUNDING: All equipment, raceways, service neutrals, etc., shall be grounded. Service conduits and conduits entering and leaving service switches shall be grounded with grounding type bushings complete with lugs. Bond each bushing by means of copper connections to neutral conductor and bar or lug. Ground rods shall be 5/8" X 8' - 10' copper clad sectional, extendable solid rods. They shall be installed with top 12" below finished grade. Resistance to ground shall not exceed 25 ohms. Multiple sections may be required to meet this resistance. Provide a separate equipment-grounding conductor in each branch circuit. Equipment grounding conductor shall have a green colored insulation and shall be sized in accordance with Table 250-95 of the NEC. The grounding electrode conductor shall be sized in accordance with Table 250-94 of the NEC.

16100 - 3/6

- F. **INSTALLATION:** An approved lubricant non-injurious to the conductor insulation shall be used where necessary for pulling conductors into raceways.

1.06 DEVICES:

- A. Furnish and install all wiring devices as indicated on the Drawings and as required for a complete electrical system.
- B. **WALL SWITCHES:** Switches shall be of specification grade, totally enclosed tumbler type with bodies constructed of phenolic compound. Wiring terminals shall be of screw or solder less pressure type having a suitable conductor-release arrangement. Switches shall be rated 20 amps, 125-277 volts, for use on alternating current only unless otherwise indicated.
- C. **RECEPTACLES:** All duplex receptacles shall be provided with third grounded pole and shall be of specification grade. Receptacles shall be capable of receiving a two-wire parallel-bladed cap or three-pole cap. The third pole shall be connected to the metal mounting yoke. Receptacles shall be rated 20 amperes, 125 volts. Special purpose and hospital grade receptacles shall be located as indicated on drawings. Each shall be of top specification grade, of proper NEMA configuration for equipment, served, and equipped with proper cap completely installed.
- E. **DEVICE PLATES:** Plates shall be provided for all outlets and fittings to suit the devices installed. Plates will be high-impact smooth nylon type, jumbo in size, ivory in color and red for hospital grade receptacles. Screws shall be of metal with counter-sunk heads. Plates shall be installed with all four edges in continuous contact with finished wall surfaces without the use of mats or similar devices. Plaster fillings will not be permitted. Plates shall be installed with an alignment tolerance of 1/16". The use of section type device plates will not be permitted. Plates installed in wet locations shall be gasket. Plates used on exterior boxes shall be cast metal having round or beveled edges.

1.07 DEVICE LOCATIONS:

- A. **OUTLET LOCATION:** The approximate location of all outlets is indicated on the Drawings as diagrammatic only. The Owner shall determine the exact location of all outlets and outlets may be moved before rough-in to a distance of 10 feet from the position indicated without extra charge by the Contractor. Unless otherwise shown or directed, the outlet boxes shall be located with centerlines at elevations above the finished floor line or below ceiling lines as follows:
1. General Lighting Switches - 48"
 2. Wall and Convenience Outlets - 18" from floor and 36-42" in desk areas
 3. Safety Switches (Max. to Handle) - 72"
 4. Panel boards (Max. to Top Breaker/Switch) - 72"

1.08 EQUIPMENT SUPPORTS:

- A. The Contractor shall furnish and install all necessary supports for properly mounting all electrical equipment and raceways. Such supports shall be fabricated and installed in a neat and workmanlike manner, and care shall be taken so that at no time shall any portion of the building structure be overloaded nor weakened in any manner. All structural steel furnished shall be standard shapes and sizes and shall be free from rust and/or scale and shall have one shop coat of lead and oil paint thereon when delivered to the job site. All interior steel shall be firmly and rigidly welded or bolted in place. The Contractor may use prefabricated structural systems manufactured by Kindrof Company, Unistrut Products Company, or Powerstrut, Inc., for the support of raceways and/or equipment. The Contractor shall be fully responsible for the proper sizing and assembling of such systems, if used to adequately and rigidly support raceways and/or equipment mounted thereon. It shall be the responsibility of the Contractor to select bolts of adequate strength for the service required. Lock washers shall be installed under all nuts, which bear on metal. Fastenings for securing conduit runs, boxes, light apparatus, etc., shall be bolts, beam clamps, or velocity driven studs on steel work; lag bolts with expansion shields, velocity driven studs, or inserts on concrete; toggle bolts on hollow tile or concrete block. Holes for lead expansion shields shall be drilled in solid brick or concrete and, where necessary, holes around it shall be neatly cemented after bolts are in place.

1.09 MOTOR CONNECTIONS:

- A. All motors shall be connected to the conduit system by means of a short section (18" minimum) of flexible conduit unless otherwise noted. For motor connections, the Contractor shall furnish and install the grounding conductor inside the flexible section. Terminate the ground conductor by means of a solder less lug and a bolt through a hole to be drilled in the sidewall of the conduit. Risers from feeders on ceiling to individual motors on/or close to floor shall be firmly fastened at lower end and controls or protective apparatus shall be as shown on Plans. If not shown on Plans, conductor shall be as recommended by the manufacturer of the apparatus or as required by the NEC.
1. Provide permanent engraved plastic nameplates, white letters on black field, permanently attached to equipment as follows:

1. Light Panels	Name of Panel
2. Power Panels	Name of Panels
Each Branch	Name of Load

- | | |
|----------------------------|---------------------------------|
| 3. Safety Switch | Name of Load |
| 4. Special Purpose Outlets | Position Breaker in Panel board |

- B. Provide a complete typewritten directory under transparent plastic cover inside of each panel door.
- C. Provide cover plate with resetting instructions on each thermal trip switch.
- D. Leave all electrical equipment, including fixtures, free of dust, plaster, paint spots, etc.

16100 - 5/6

1.11 INSPECTION AND TESTS:

- A. The complete job will be, during and/or after construction, subject to supervision of the Owner. The Owner or his designated representative as necessary to maintain compliance with the contract requirements shall conduct inspections.
- B. Prior to acceptance by the Owner, the Contractor shall conduct and record insulation tests of all feeder and motor branch circuits. The insulation testing shall be accomplished utilizing a meg-ohm meter and complying with minimum requirements of the NEC. The Owner or his designated representative shall witness verification of test results.

END OF SECTION
16100 - 6/6

SECTION 16200 RACEWAYS

PART 1 - GENERAL

1.01 DESCRIPTION:

- A. Raceways indicated on Drawings and specified herein shall be complete in all respects including all necessary and incidental fittings, hangers and appurtenances required for a complete installation.
- B. Minimum size of raceways shall be 1/2".

PART 2 - PRODUCTS

2.01 RIGID CONDUIT:

- A. Hot-dipped galvanized rigid steel conduit (GRC) in all sizes may be used throughout project without regard to location or application. Any portion of a raceway using galvanized rigid conduit shall not be joined with IMC, EMT, or PVC. Refer to Article 346 NEC for further restrictions.
- B. Conduit shall be galvanized on interior and where embedded in concrete or earth apply two coats asphaltum.

2.02 INTERMEDIATE METALLIC CONDUIT:

- A. Intermediate metallic conduit (IMC) in all sizes may be used throughout project without regard to location or application, except that IMC shall not be used below grade, and shall not be cast in concrete. Refer to Article 345 NEC for further restrictions.
- B. Electrical metallic tubing (EMT) may be used in all indoor applications in dry locations and shall not be embedded in concrete, earth or run exposed in wet locations.

2.03 RIGID NON-METALLIC CONDUIT

- 2. Rigid non-metallic conduit, Schedule 40 or 80 PVC, shall be permitted below grade as allowed by the NEC. Galvanized conduit (GRC) shall be used to penetrate finished grade or concrete slab. All exterior exposed conduits shall be GRC or Schedule 80 PVC.

16200 - 1/4

2.04 FLEXIBLE METALLIC CONDUIT:

- A. In damp or wet locations, flexible metallic conduit shall be of the "sealtite" type and shall be UL approved installed with proper connectors to fit the condition encountered.
- B. In dry locations, flexible galvanized conduit (greenfield) shall be installed. Do not use "BX" in any location.
- C. Flexible conduit lengths shall not exceed 60 inches for motor connections and/or recessed lighting unless otherwise specified.

PART 3 - EXECUTION

3.01 LAYOUT:

- A. Plans are diagrammatic and judgment shall be exercised to install electrical work in a practical manner to function properly and to fit building construction and finish. Items not shown or specified which are required to produce a complete, operative and finished system shall be provided.
- B. Cooperate with others in laying out work so that this phase of the work will properly fit the building and other Contractors requirements. Exact location of various outlets shall be determined from dimensions on general construction drawings or as may be determined on the job. Do not scale drawings for exact location of any outlet. Locations and characteristics of equipment furnished under other sections of the contract shall be determined from other Contractor's shop drawings or layouts prior to locating outlets.
- C. The contractor has the authority to change the location of any outlet to fit equipment or finish as well as to change the exact location of any outlet before initial installation. Unless otherwise shown or directed, the outlet boxes shall be located with centerlines at elevations above finish floor lines or below ceiling lines as scheduled.
- D. Raceways exposed to view will be run perpendicular or paralleled to the planes of the building structure. Where concealed in or below grade construction, raceways will take the most direct route between exit points. Where concealed above finished ceilings and in attic voids conduits may take the most direct route between points of connection. Raceways exposed on the building exterior shall be painted to match the exterior color.

16200 - 2/4

3.02 INSTALLATION:

- A. Where several conduits are run together, they shall be neatly paralleled with concentric and true radii. All bends shall be true and even without kinks or flats. Seal the exposed ends of conduits during construction to prevent the entry of foreign materials. Clean and dry all conduits before installing conductors.
- B. All empty conduits shall have a nylon pull cord (not nylon jet line) installed. This pull cord shall be free from knots and splices from box to box. Provide labeled tags on the pull cord to identify the location of each end.
- C. Raceway systems shall be concealed in new construction wherever practical, and in all instances in above ceiling.
- D. Conduits shall terminate with bushings of solid insulating plastic material utilizing two lock nuts where lock nuts are permitted. Where lock nuts are not permitted, conduit shall terminate with threaded hub connections equal to "Scru-tite". If it is not possible to install two lock nuts, then OZ Type B or equal insulated bushings shall be utilized with one lock nut.
- E. EMT crimp type connectors shall be installed with two opposing operations of the crimping tool to assure electrical continuity.
- F. Where conduits are stubbed up from the floor or slab and are not mechanically bonded to the terminal enclosure, then OZ type BL or equal insulated grounded bushings shall be utilized and grounded as specified hereinafter. Threads on steel conduit shall be protected with approved corrosion resistant conductive compound.
- G. At all connections to equipment, unions, or flanges shall be utilized to facilitate maintenance, repair, or replacement. Flexible connection shall be utilized as specified hereinafter.
- H. Where raceway systems join equipment of dissimilar metals, they shall be made with fittings specially approved for the application.
- I. Conduits installed in earth shall be buried a minimum of 24" to top below grade.

3.03 FLEXIBLE CONDUIT INSTALLATION:

- A. Flexible conduit shall be used for all equipment connections where the equipment is on a sliding or adjustable base or where mounted of vibration isolators.

16200 - 3/4

- B. When flexible connections are utilized separate grounding conductors shall be

installed within the raceway or a separate bonding conductor shall be external in accordance with Article 250 NEC - Grounding.

- C. Use not to exceed five (5) feet of flexible metal conduit for connections to motors and/or recessed light fixtures unless otherwise specified herein.
- D. Flexible connections subject to moisture under normal conditions or where specifically indicated or noted shall be liquid tight with proper liquid tight fittings.

END OF SECTION
16200 - 4/4

SECTION 16250 GROUNDING

PART 1 - GENERAL

1.1 GENERAL.

Ground equipment, systems, structures, etc., per the latest edition of the National Electrical Code (NEC).

PART 2 - PRODUCTS

- 2.1 Use mechanical bolted connections in dry locations that are accessible.**
- 2.2 Use exothermic welds in wet locations and locations that will be inaccessible at the end of construction.**
- 2.3 Ground rods shall be UL listed 5/8" x 8-10' copper-clad steel ground rods with a minimum copper cladding thickness of 10 mils.**

PART 3 - EXECUTION

- 3.1 Ground rods shall be installed with their tops no less than 6" below grade.**
- 3.2 Bond ground connections to metal raceways at each end of the conduit run. Provide grounding bushings where required by the NEC. Where cable trays are used, bond the ground conductor to each section and fitting of the tray.**
- 3.3 Provide all circuits with an equipment grounding conductor sized per the NEC, or as shown on the drawings. Circuitry shown on drawings does not include the required equipment grounding conductor. Where multiple circuits are run with a common neutral; only one equipment grounding conductor is needed. The equipment grounding conductor shall be furnished with green insulation for conductors #8 AWG and smaller; where larger than #8, the equipment grounding conductor shall be taped green for its entire exposed length.**
- 3.4 The grounding electrode conductor(s) shall be bare or shall be colored green for its entire exposed length.**
- 3.5 Individual ground conductors shall be installed in PVC conduit sized per the NEC.**
- 3.6 Provide receptacles, luminaries, and other devices with a green conductor that bonds the receptacle grounding screw or pigtail, the outlet box grounding screw, and the equipment grounding conductor together.**
- 3.7 Telephone, cable television, and other auxiliary systems shall be bonded to the**

electrical building service ground using a conductor no smaller than #6 AWG.

END OF SECTION
16250-1

SECTION 16300 CONDUCTORS

PART 1 - GENERAL

1.01 DESCRIPTION:

Electrical conductors, cables and related items required to complete the work shall be provided as indicated on the Drawings and as described in the Specifications.

1.02 SUBMITTALS:

- A. Submit all required data in accordance with the Submittals.**
- B. Submittals shall include, but not be limited to, the following:**
 - 1. Conductor types and insulation.**
 - 2. Manufacturer.**
 - 3. Spec-Data Sheets.**
- B. All branch circuit wiring shall be color-coded by insulation covering as follows:**
 - Service Voltage and Basic Circuits - 120/240-V, 3-W, 1-Phase**
 - Phase A - Black**
 - Phase B - Red**
 - Tree-way and four-way travelers - Yellow**
 - Neutral - White**
 - Equipment Ground - Green**

PART 2 - PRODUCTS

2.01 INSULATED CONDUCTORS (600 Volts):

- A. Sizes shall be not less than indicated. Branch circuit conductors shall be not smaller than No. 12 AWG. Conductors for branch circuits of 120 volts more than 100' long from panel to load center, shall be No. 10 AWG. Class 1 remote-control and signal-circuit conductors shall be not less than No. 14 AWG Class 2 low-energy remote-control and signal circuit conductors shall be not less than No. 16 AWG. All conductors to be stranded annealed copper rated 600 volts.**

- B. Insulation shall be type THW, THWN, THHN, or XHHN. Do not mix insulation types in the same raceway or on the same circuit. Insulation shall be of a solid color for color-coding as specified hereinafter on conductors # 10 and smaller. On #8 and larger, all conductor insulations shall be solid black, color identified with color banding at each outlet, junction and pull box.

2.02 CONNECTIONS (600 Volts):

- A. Pigtail splices will be permitted only on conductors #10 AWG and smaller and shall be made with a crimp cap, equal to Buchanan, applied with a crimping tool or "Scotlok" connectors or equal.
- B. Straight splices #8 and larger shall be made with pressure tool applied compression type splices.
- C. Lugs shall be crimp-type equal to "Burndy". A hydraulic crimping tool will be used for crimp connections and all sizes #4 AWG and larger.
- D. Split bolt connectors will not be permitted.
- E. All splices and taps shall be insulated with at least three layers of half-lapped Scotch #88 electrical tape or equal.

PART 3 - EXECUTION

3.01 INSTALLATION:

- A. Only approved commercially available wire pulling compounds shall be utilized for lubricants when installing conductors in raceways. Such lubricants are a requirement of these specifications when installing conductor's #2 and larger.
- B. Wire shall be pulled into raceways from pay-out reels or reels on which the wire was shipped. Wire furnished in coils in boxes shall be removed from the boxes and placed on reels. Wire shall not be fed from the interior of the coil through the holes cut in the side of the boxes.

END OF SECTION
16300 - 2/2

SECTION 16400 POWER DISTRIBUTION EQUIPMENT

Part I - GENERAL

1.01 PANELBOARDS:

BUILDING LIGHT AND POWER PANELBOARD LP (150-200-AMP): Panel boards are scheduled on the drawings. Panel boards shall be Square D Type NQ, ITE-Siemens Type CDP7, GE Load Center or prior approved equal. Panel boards shall be circuit breaker type for 120/240-V, 3-W, 1-Phase complete with main breaker and branch circuit breakers. Panel boards shall be dead front construction complete with bolt- on branch breakers, pressure terminals, copper busses of ratings scheduled, neutral bar, ground bus, code gauge steel NEMA 1 enclosure with door and keyed lock. Panel boards shall mount flush or surface as scheduled. Provide a typewritten schedule inside each panel door. Panel board shall have minimum interrupting rating of 22,000 amperes RMS symmetrical. Service voltage to the building will be 120/240-V, 3-W, 1-Phase.

1.02 COMBINATION METER MAIN_PANEL (HOUSE)

New service point will consist of a Combination Service Entrance Meter Main with 6-position circuits and equal to Square-D 200-Amp, 120/240-Volt, 1-Phase House Power Panel with meter socket and equipped for overhead service entrance. House Power Type Panel boards shall be dead front construction complete with bolt- on branch breakers, pressure terminals, copper busses of ratings scheduled, neutral bar, ground bus, code gauge steel NEMA 3R enclosure with door and keyed lock. Panel boards shall mount flush mounted to a galvanized steel rack for exterior applications as scheduled. Provide a typewritten schedule inside each panel door. Panel board shall have minimum interrupting rating of 22,000 amperes RMS symmetrical. Service voltage to the building will be 120/240-V, 3-W, 1-Phase.

1.03 SAFETY SWITCHES (120/240-V):

- A. Safety switches shall be furnished and installed in accordance with the following requirements:
 - 1. Type HD as defined by NEMA and shall be of voltage rating as required.
 - 2. Horsepower rated in accordance with "fusetron" fuses on motor circuits.
 - 3. Enclosures: NEMA-3R outdoors, NEMA-1 indoors.
 - 4. Safety Switches shall be Square D, ITE, General Electric or of the same manufacturer as major power distribution components.
 - 5. All fused switches shall be fused with Bussman Fusetron dual element type fuses as appropriate to the circuit voltage with size fuse appropriate for motor load.

Part 2 - PRODUCTS

2.01 STARTERS, CONTROLS AND DISCONNECTS:

- A. All disconnect switches shall be standard type HP rated, sized to the load and fused so as to provide running over current protection. All fuses shall be dual-element fusetron or equal. Use NEMA type 3R switches for all outside installations.
- B. Supply all motor controls and starters unless furnished with the equipment. Furnish additional interlocks for the starters as required to proper connect the starter as called for in the control wiring diagrams.
- C. Push buttons, limit switches, and other control devices generally will be furnished by installing trade unless specifically called for in this section of the specifications.
- D. Starters for all motors shall be furnished with three overload devices, one for each ungrounded leg.

Part 3 - EXECUTION

- A. Motors shall be furnished by the trade supplying the motor driven equipment. Review the requirements of other sections of these specifications to determine electrical requirements to be provided under this section. Generally, motors will be installed by supplying trade and the necessary electrical power supply connections will be a part of the requirements of this Division.
- B. Furnish and install all power wiring required for the entire project as a part of this Division. Control wiring is herein defined to embrace temperature control, interlock sequencing, and initiating controls and other controls as may be required. Refer to other sections of these specifications and the drawings to determine the extent of such other wiring as may be required. (See Division 15).

END OF SECTION
16400 - 2/2

SECTION 16500 LIGHTING SYSTEM

PART 1 - GENERAL

- 1.0 Contractor will furnish and install all lighting fixtures, complete with led systems and in accordance with the schedule on the Drawings. For purposes of identification, certain manufacturers and catalog numbers have been specified. Fixtures of other manufacturers of equal quality, general dimension, photometric characteristics, environmental application, and appearance will be acceptable upon approval by the Owner. Comply with Paragraph 16000-1.06 before bidding.**
- 2.0 Procure fixtures completely factory wired for proper operation in the application shown on the drawings shall be furnished with proper fittings and accessories for installation in the area encountered.**

PART 2 - LIGHTING SYSTEMS TYPE

- 1.0 All lighting systems for this project shall be LED type and lighting system performance and wattage and color rendering shall be as identified in the light fixture schedule.**
- 2.0 LED lighting systems shall conform to UL Standard 1598 and UL Standard 8750 and NSF/ANSI standard 2 for splash zone certification.**
- 3.0 The LED lighting system shall be certified for damp (restrooms, chase areas) or wet applications (exterior applications) according to the environment for specific areas involved.**

PART 3 - LENSES:

- 1.0. Lighting fixture lenses specified by catalog number and/or by descriptive reference shall be virgin acrylic plastic and shall equal or exceed IES-SPI-NEMA test for yellowing factor of not to exceed 3 after 2,000 hours exposure in a Fadeometer for the standard test conditions. The flat portions of all lenses shall be not less than 0.125 inches thick and shall weigh not less than 8 ounces per square foot.**

16500 - 1/2

PART 4 - INSTALLATION:

- 1.0. Recessed fixtures must be in accordance with Article 410 of the NEC. All recessed fixtures in accessible ceilings shall be connected with flexible conduit from accessible junction box with sufficient length to allow fixture to be relocated to**

any adjacent ceiling panel without disconnecting. All recessed fixtures in non-accessible ceilings, unless otherwise indicated, shall be pre-wired from the factory with junction box for terminating branch circuit.

- 2.0. Fixture mounting shall be rigid and independent of ceiling tile and shall be supported from the major structural elements of ceiling system. Recessed fluorescent fixtures requiring a ceiling opening in excess of nine (9) square feet shall be supported independent of the ceiling system. Fixtures mounted to concrete shall be anchored with lead inserts or other means of similar strength if approved by Owner.
- 3.0. Surface mounted fixtures shall be attached to ceiling or wall construction materials with appropriate connection devices in accordance with ceiling and wall materials manufacturers. All fixtures will require outlet boxes for adequate wiring and connections.
- 4.0. Surface fixtures mounted on combustible ceilings or low-density acoustical tile ceilings shall be UL approved for such mounting. Where surface fixtures are served by exposed raceway, fixture shall have surface conduit collar furnished by manufacturer.
- 5.0. Recessed fixtures shall be furnished to properly coordinate with the fire rating of the ceiling. Where fire rating requires covering over fixture housing, ballast of proper temperatures as recommended by manufacturer shall be furnished.

PART 5 – WARRANTY

- 1.0. LED light fixtures shall have a 5-year limited fixture warranty from date of project acceptance.

END OF SECTION
16500 - 2/2

SECTION 16600 ELECTRICAL SERVICE

1.01 GENERAL:

- A. A new electric service entrance and overhead or underground electrical service for this facility shall be supplied from an existing retail supplier's overhead secondary system.**
- B. The electrical contractor will be required to include in his bid the costs for any contribution to aid construction required by the local electric utility supplier or owner. Electrical contractor must also coordinate location of all underground or overhead wiring and connection of service to main distribution pane and overhead service to the new service entrance connections with the owner and the local retail supplier.**

1.02 VOLTAGE:

- A. The service voltages shall be 120/240-V, 3-W, 1-Phase.**

1.03 ELECTRIC METER AND METER SOCKET:

- A. The local electrical supplier will provide a meter for new Combination Meter and House-Power Panel for this facility.**
- B. Coordinate any modification to the secondary connections with the local retail supplier and the owner.**

1.04 GROUNDING:

- A. Ground the electrical service in accordance with Article 250 of the National Electrical Code. Ground each panel individually or provide ground wire with feeder from Main Panel.**

1.05 COORDINATION WITH OWNER/ENGINEER:

- A. Contractor shall provide to Owner and Engineer a calendar schedule of work to be performed. This schedule shall be drawn after investigation of scheduling and needs, equipment delivery dates and work of other trades.**

**END OF SECTION
16600 - 1/1**

SECTION 16800 MECHANICAL SYSTEM WIRING

1.01 GENERAL

- A. Unless otherwise mentioned herein, the Electrical Contractor shall be responsible for all power wiring of mechanical system. This Contractor is cautioned to familiarize himself with the Mechanical Specification regarding the Electrical Work. Motors shall be installed and mechanically connected by the Mechanical Contractor and electrically connected by the Electrical Contractor. Mechanical Contractor shall be responsible for furnishing to this Contractor all necessary name plate data, equipment power requirements, wiring diagrams, etc., pertaining to the electrical phases of the mechanical installation. Where fuses only are permitted, furnish fusible disconnect with fuse size required by manufacturer of equipment. Obtain written approval of Division 15 contractor of over current size before energizing equipment.

1.02 CONTROL WIRING:

- A. Control wiring is specified to be furnished under DIVISION 15 MECHANICALWORK: Motor Starter and Motor Contractors related to Mechanical Work, to be mounted in the equipment cabinet or individually shall be supplied to the electrical Contractor. All wiring internal of motor control centers, motor starter panel boards, etc., shall be the responsibility of the Electrical Contractor. All starters and contractors furnished this Contractor shall be installed by him. Provide 120-volt service to all mechanical system control panels for operation of control devices.

**END OF SECTION
16800 - 1/1**

MECHANICAL – DIVISION 15

The Contractor must provide each item mentioned or indicated of quality or subject to qualification noted; perform according to conditions to stated each operation prescribed; and provide therefore all necessary labor, equipment and incidentals for articles, material operations or methods mentioned herein or indicated on the drawings.

Requirements for the General Conditions, Supplementary Conditions, and Addenda, if issued, shall apply under this Division of work.

Consult index to be certain that set of documents is complete.

INDEX TO DIVISION 15

SECTION 15000	General Provisions
SECTION 15100	Basic Materials and Methods
SECTION 15200	INSULATION OF MECHANICAL SYSTEMS
SECTION 15400	Plumbing System
SECTION 15600	Heating and Ventilation Equipment
SECTION 15850	Air Distribution System
SECTION 15900	Controls and Instrumentation
APPENDIX	Mechanical and Plumbing Equipment Schedules and Photographs

SECTION 15000 MECHANICAL GENERAL REQUIREMENTS

Part 1 - GENERAL

- 1.01 SPECIAL CONDITIONS:** Incorporate herein all applicable provisions of the INSTRUCTION TO BIDDERS AND DIVISION 1. GENERAL REQUIREMENTS of the Project Specifications. The bidders for the work covered by this Division of the Specifications shall carefully examine the Plans and Specification covering all phases of the project to familiarize himself with the structure and the various Contracts and all applicable Documents.
- 1.02 SCOPE:** The work covered by this section of the Specifications consists of furnishing all plant, labor, equipment, appliances, and materials, and in performing all operations in connection with the mechanical work, including all items of special equipment specified herein, complete, in strict accordance with this Division of the Specifications and the applicable Drawings.

A. WORK INCLUDED: The work involves several complete mechanical systems. Generally the work includes, but is not limited to the following items.

1. Complete installation, including necessary electrical, controls and plumbing, of heating and ventilation systems indicated in the schedule of work on the drawings. Including exhaust air discharge duct systems and ventilation registers and grilles.
2. Installation of and wall ceiling mounted and exhausts and fresh air ventilation systems.
3. Installation of domestic water, and sanitary sewer lines, drains, cleanouts and corresponding connections to plumbing fixtures and exterior systems.
4. Installation of plumbing system to include water closet, lavatories, and related connections to water and drains.
5. Electrical wiring of mechanical equipment controls and interlocks.
6. Maintenance of clean work area.
7. Testing, adjusting, and balancing of the mechanical systems.
8. Training of owner's personnel in the operation and maintenance of new mechanical systems.

15000 - 1/9

B. RELATED WORK SPECIFIED ELSEWHERE: Generally the following work is specified under other Divisions of the project Specifications.

1. Electrical power wiring and power connection to equipment.
2. Painting of all mechanical equipment, supports, hangers, sheet metal, piping

enclosures, ductwork and piping systems including touch-up surfaces damaged during installation or shipment.

- 1.03 SITE CONDITIONS:** Before submitting a proposal for the work contemplated in these Specifications and accompanying Drawings, each bidder shall examine the site and familiarize himself with all the existing conditions and limitations. No extras will be allowed because of the Contractor's misunderstandings as to the amount of work involved or his lack of knowledge of any condition in connection with the work. When bid is submitted, it will be assumed that the Contractor is fully aware of all existing conditions and obstacles and has made allowances in his bid to include any additional offsets, transitions, fittings, etc. required to suit the job conditions, but not necessarily shown on drawings.
- 1.04 PERMITS AND INSPECTIONS:** This Contractor shall secure and pay all permits and inspections required on work performed under this section of the contract Specifications. He shall assume full responsibility for all assessments and taxes necessary for completion and acceptance of this work including any contribution to aid construction required by any local utilities.
- 1.05 APPLICABLE STANDARDS AND CODES:** All materials and workmanship shall comply with all applicable codes, Specifications, local ordinances, industry standards and utility company regulations. In case of difference between building codes, Specifications, Federal and State laws, Local Ordinances, Standards and Utility Company regulations and the Contract Documents, the most stringent requirement shall govern. The Contractor shall promptly notify the Engineer in writing of such difference.

Should the Contractor perform any work that does not comply with requirements of the applicable building codes, Federal and State Laws, Local Ordinances, industry standards, and Utility Company regulations, he shall bear all costs arising in correcting the deficiencies. Applicable Codes and Standards shall include all State laws, State Board of Health and State Rating Bureau, Local Ordinances, Utility Company regulations, and the applicable requirements of the following national accepted codes and standards.

15000 - 2/9

A. BUILDING CODES:

1. International Building Code and Family of Codes
2. Standard Mechanical Code
3. Standard Building Code
4. Standard Plumbing Code
5. National Electrical Code
6. Standard Gas Code

B. INDUSTRY STANDARDS, CODES and SPECIFICATIONS:

1. AIEE - American Institute of Electrical Engineers

2. AMCA - Air Moving & Conditioning Association
3. ANSI - American National Standards Institute
4. ASHRAE- American Society of Heating, Refrigeration and Air Conditioning Engineers
5. ASME- American Society of Mechanical Engineers
6. ASTM- American Society of Testing Materials
7. AWWA-American Water Works Association
8. NBS-National Bureau of Standards
9. NEMA-National Electrical Manufacturer's Association
10. NFPA-National Fire Protection Association
11. SMACNA-Sheet Metal & Air Conditioning Contractors National Association
12. UL-Underwriters Laboratories
13. USEPA-Clean Air Act

1.06 APPROVAL OF MATERIALS AND EQUIPMENT:

- A. QUALITY STANDARDS:** Whenever a material, article or piece of equipment is identified on the Drawings or in the Specifications by reference to manufacturer's or vendors' names, trade names, catalog numbers, or the like, it is so identified for the purpose of establishing a standards of quality and shall not be construed as limiting competition. Any material, article or piece of equipment of other manufacturers or vendors which will perform adequately the duties imposed by the design will be considered equally acceptable provided material, article, or piece of equipment so proposed is, in the opinion of the Engineer of equal substance, appearance and function. It shall not be purchased or installed by the Contractor without the Engineer's written approval. In order that all bidders, manufacturers, and vendors receive fair and equal consideration, the procedures described hereinafter shall be complied with.

15000 - 3/9

- B. APPROVAL OF SUBSTITUTIONS:** Prior written approval by the Engineer is required for substitutions for all materials, articles and equipment specified without qualifications or followed by "or approved equal". Request for prior approval shall be submitted to the Engineer at least ten (10) days before time of bid opening. Approved substitutions will be included in addendum to the Specification or in writing at the discretion of the Engineer. Request for approval for materials, articles, and equipment qualified with "equal to" or "or equal" shall be submitted within 30 days after award of contract but before purchase. In connection with the use of any alternate item approved by the Engineer it shall be the Contractor's responsibility to see that such items meet all requirements and that any alterations to connecting or associated items necessitated by use of the alternate items are properly made without additional costs to the Owner. Engineer's opinion shall be final on quality of substituted items.

- B. MANUFACTURER'S BROCHURES AND SHOP DRAWINGS:** As soon as as

practicable after award of the contract and before starting installation of any materials or equipment, the Contractor shall submit to the Engineer for approval six (6) copies of Manufacturer's brochures and shop Drawings giving rating, operating characteristics, wiring diagrams, power requirements, etc., of the material and equipment proposed for installation. A complete electrical connection diagram for each electrically controlled component shall be submitted for approval. The connection diagram shall identify each component and shall show all interconnected and interlocked components. Automatic temperature control diagrams shall be submitted. All data submitted shall be sufficiently complete to demonstrate conformance with the Specification requirements.

Drawings showing all ducts, piping and installation details shall be submitted for approval with Material and equipment submittal if equipment is different from that indicated on the drawings.

Where equipment presented has different characteristics than specified, or items which effect operating characteristics of the systems, computations shall be presented clearly showing how each piece is affected and solutions contractor proposes. Burden of proof of quality and capacity clearly rest with the Contractor. Checking and approval of brochures and shop Drawings by the Engineer shall not relieve the Contractor from the responsibility for deviations from the Drawings and Specifications unless he has in writing called the Engineer's attention To such deviations at time of submission and secured his written approval, nor shall it relieve him of responsibility for errors or omissions in the shop Drawings. Checking and approval by the Engineer is only for general conformance with design intent and contract requirements.

15000 - 4/9

It is the Contractor's responsibility to verify the accuracy of dimensions, obtaining field dimensions, by comparison and measurements in the field. Final shop Drawings shall indicate field verified dimensions.

1.07 DEVIATIONS:

- A. **DRAWINGS:** The Mechanical Drawings show the general arrangement of all piping, equipment, and appurtenances and shall be followed as closely as actual building construction and the work of other trades will permit. The mechanical work shall conform to the requirements shown on all of the Drawings. General and Structural Drawings shall take precedence over Mechanical Drawings. Because of the small scale of the Mechanical Drawings, it is not possible to indicate all offsets, fittings, and accessories which may be required. The Contractor shall investigate the structural and finish conditions affecting the work and shall arrange his work accordingly, providing such fittings, valves and accessories as may be required to meet such conditions. If major departures from the contract Drawings are deemed necessary by the Contractor, details of

such departures and the reasons therefore shall be submitted as soon as practicable for approval. No major departures shall be made without prior written approval.

B. SPACE CONDITIONS: Every attempt has been made to design the systems so as to cover the installation of all equipment and connections thereto without interference to the structural design of the building. Contractor shall note that space in some locations is critical, and shall, prior to installing his work coordinate the location with all other trades. If interference results from failure of the Contractor to exercise such caution, work shall be relocated as the Engineer ascertains would most facilitate job progress. Relocation shall be at the expense of the Contractor whose work is relocated, and the decision of the Engineer shall be final. If Contractor is unable to achieve desired cooperation with other trades and subcontractors, he is cautioned not to proceed but to inform the Engineer as to his difficulties. Contractor shall make offsets, transitions and changes in direction in pipe, ducts, etc., as required to maintain proper grades, or essential elevations.

C. COOPERATION: Cooperate and coordinate with others in laying out work so that this phase of work will properly fit the building and other contractor's requirements. Priority of locations shall be as follows:

Light Fixtures

Ceiling Mounted Air Control Devices

Fire Protection System

Ductwork

Plumbing Waste, Drain and Vent System

Mechanical Equipment

Electrical Feeders and Equipment

Mechanical Piping and Refrigerant Lines

15000 - 5/9

1.08 MISCELLANEOUS REQUIREMENTS

A. SEQUENCE OF WORK: "DIVISION 1, GENERAL REQUIREMENTS" of these Specifications describes the sequence of the construction work. The building will be in operation during the work. Arrange work schedule and sequence for no interruption of mechanical services. Provide all temporary rerouting of services as required at no additional cost to the Owner. Coordinate all outages with the Owner.

B. OPERATING AND MAINTENANCE INSTRUCTIONS:

- 1. Bound Instructions:** Six (6) complete sets of instructions containing the manufacturer's operating and maintenance instructions for each piece of equipment shall be furnished to the Owner. Each set shall be permanently bound and shall have a hard cover. One complete set shall be furnished at the time the test procedure is submitted, and the remaining sets shall be

furnished before the Contract is completed. Flysheet shall be placed before instructions covering each subject. The instruction sheets shall be approximately 8 " by 11" with large sheets of Drawings folded in. The instructions shall include, but shall not be limited to the following:

System layout showing piping, valves and controls.
Approved wiring and control diagrams, with date to explain the detailed operation, and control of each component,
A control sequence describing startup, operation and shutdown.
Operating and maintenance instructions for each piece of equipment, including lubrication instructions.
Manufacturer's bulletins, cuts and descriptive data.
Parts lists and recommended spare parts.

2. Field Instructions: Upon completion of the work and at a time designated, the services of one project engineer shall be provided by the Contractor for a period of not less than two (2) hours to instruct the representative of the Owner in the operation and maintenance of the mechanical system.

C. AS-BUILT DRAWINGS: This Contractor shall provide as-built Drawings at completion of job. Drawings to show all significant changes in piping, shall equipment, wiring, etc. The actual location of all piping drains clean-out's, apparatus and equipment shall be indicated. These Drawings are to be turned over to the Engineer at completion. All cleanouts and concealed equipment (below grade) to be dimensioned from building lines, etc.

15000 - 6/9

D. COST BREAKDOWN: This Contractor shall furnish a detailed cost breakdown. This cost breakdown shall be as approved by the Engineer and the Contractor shall include a sum for each item on the form. This cost breakdown is for payment determination purposes. Payment will not be made until satisfactory cost breakdowns are in the hands of the Engineer.

E. ELECTRICAL: The Project Area is provided with 120/240 volt, 1-phase, 60 cycle service. All motors under this contract to be compatible with the local voltages. Verify exact conditions and voltages with the electrical contractor. For each and every motor installed under this section of the contract, furnish to the Electrical Contractor for installation the proper motor starter, where not specified to be furnished by the electrical contractor and where required, pushbuttons or hand-off automatic controls, or other required relays or control devices. All motors provided with equipment shall be premium energy efficient rated as manufactured by MagneTek, General Electric, Reliance Electric, or Siemens. All motors which start and stop automatically or as specified, shall be furnished with magnetic starters, pushbuttons and relays as required. The Electrical Contractor will wire from service to starter to motor. Any additional secondary control circuits, such as remote control stations, and temperature control wiring shall be the responsibility of the Mechanical Contractor.

Each and every wire in each and every junction box, starter, pull box and where else terminating or connecting or visible shall be color coded and numbered using Brady Stick-On numbers or equivalent. Upon completion of all wiring, including control and secondary wiring, Contractor shall furnish finished shop Drawing showing each wire number and connecting points for each and every unit. Contractor shall meg every circuit to determine leaks or shorts and correct same before calling for inspection by the Engineer.

All wiring installed under the responsibility of this Contractor shall be in conduit and in strict accordance with the National Electrical Code and DIVISION 16, ELECTRICAL WORK of the project Specifications.

- F. **WORKMANSHIP:** All work shall be executed in a neat and substantial manners by skilled workmen well qualified and regularly engaged in the type of work required. Substandard work shall be removed and replaced by the Contractor at no cost to the Owner.
- G. **CUTTING AND PATCHING:** This Contractor shall provide all cutting, digging, etc., incident to his work and shall make all required repairs thereafter to the satisfaction of the Engineer, but in no case shall the Contractor cut into any major structural element beam or column without written approval of the Engineer.

15000 - 7/9

1. Pavements, sidewalks, roads, curbs, walls, ceilings, floors and roofs shall be cut, patched, repaired and/or replaced as required to permit the installation of the work and such cutting, patching, repairing, and replacing shall be the responsibility of and paid for by the Contractor under this section of the Specifications.
 2. The Contractor shall bear the expense of all cutting, painting, patching, repairing or replacing of the work of other trades required because of his fault, error or tardiness or because of any damage done by him.
- H. **CLEANING AND PAINTING:** The respective Contractors or Sub-Contractors for the various phases of the work shall clear away all debris, surplus materials, etc., resulting from their work or operations, leaving the job and equipment furnished under any or all Contracts in a clean first class condition.

Plumbing Fixtures: All plumbing fixtures shall be thoroughly cleaned of all plaster, stickers, rust stains and other foreign matter or discoloration, leaving every part in an acceptable condition and ready to use. The surfaces of all pumps, motors, floor drains, cleanouts and other equipment shall be cleaned and each item shall be left in a first class condition. Painting of materials and equipment furnished under the mechanical portion of the Contract is specified under the General Construction Contract as described in other Sections. The Mechanical Contractor shall, however, refinish and restore to the original conditions and appearance, all mechanical equipment which has sustained

damage to the manufacturer's prime and finish coats or enamel or paint. Materials and workmanship shall be equal to the requirements described for other painting.

I. EXISTING UTILITIES, STRUCTURES AND OTHER PROPERTY:

1. Contractor shall visit the building to determine the existing conditions and review the items of work required to establish the planned and specified construction work.
2. The Contractor shall contact the various local utility department or other responsible agencies and obtain location drawings, or other assistance in the locations of existing underground work. The Contractor shall repair or pay for all damage caused by his operations to all existing property, public or private, whether it is below or above ground, and shall settle in total cost all damage suits which may arise as a result of his operations.
3. The Contractor shall be responsible for any contribution or payment required by the local utilities to aid their construction.
4. Contractor shall haul all debris equipment and fixtures from the site before any significant accumulation appear. Removal shall be done without undue noise, dust, and shall be accomplished without interfering with normal operations.

15000 - 8/9

- 1.09 GUARANTEE:** This Contractor shall guarantee to the Owner all work performed under this Contract to be free from defects in workmanship and materials for a period of one year from date of final acceptance by the Engineer and the Owner. Any defects arising during this period will be promptly remedied by the Contractor without any cost to the Owner. All new HVAC equipment compressors shall have a five (5) year minimum warranty on parts only (excluding only refrigerant and labor).

END OF SECTION

15000 - 9/9

SECTION 15100 BASIC MATERIALS AND METHODS

- 1.01 MECHANICAL EQUIPMENT:** Major items of mechanical equipment shall be of the best quality used for the purpose in commercial practice, shall be the products of a reputable manufacturer, and shall be new. Equipment shall be installed in accordance with the recommendations of the manufacturer and the best standard practice for this type of work.
- 1.02 PROTECTION OF FIXTURES, MATERIALS AND EQUIPMENT:** Pipe openings shall be closed with caps or plugs during installation. Fixtures and equipment shall be tightly covered and protected against dirt, water and chemical injury. At the completion of the work the fixtures, materials and equipment shall be thoroughly cleaned, adjusted, tested, and operated. Materials and equipment shall be stored in a suitable weather protected area. Damaged equipment or materials as a result of weather damage shall not be installed and shall be replaced with new materials at no additional cost to the Owner. Protect equipment and materials against theft or damage from all cases.
- 1.03 INSTALLATION OF PIPING:**
- A. GENERAL:** All piping in conjunction with mechanical systems shall be complete as indicated on the drawings or as required for proper operation of the system. Pipes shall have burrs removed by reaming. Changes in direction shall be made with fittings. Final connections to appliances shall be made with malleable-iron unions or flanges. Piping shall run parallel with the lines of the building unless otherwise shown or noted on the Drawings.
- B. PIPE SUPPORTS:** Horizontal pipes shall be supported by adjustable expansion pipe hangers having bolted hinged loops and turnbuckles or an approved equal. Hangers on horizontal threaded and copper pipe shall be spaced not more than 8 feet on centers. Hangers on bell-and-spigot pipe shall be spaced 5 feet on centers. Hangers and collars shall be of size proportionate to the weight of the pipe supported. Perforated strap of any description will not be permitted for use as piping support.
- | Pipe | Maximum Hanger Spacing | Rod Size |
|----------------|------------------------|----------|
| 1" and under | 7-1/2 feet | 3/8" |
| 1-1/4" thru 2" | 10 feet | 3/8" |
| 2-1/2" and 3" | 10 feet | 1/2" |
| 3-1/2" thru 5" | 15 feet | 5/8" |
- C. FLOOR, WALL AND CEILING PLATES:** Exposed pipes, where passing through floors, finished wall, or finished ceilings shall be fitted with chromium-plated cast brass plates, enameled cast iron or steel plates, solid or split ring type escutcheons.

C. **PIPE SLEEVES:** Pipes passing through concrete or masonry walls or concrete floors shall be provided with pipe sleeves fitted into place at the time of construction. Sleeves shall not be required for supply and waste piping through the wall supporting the fixture or for cast iron soil pipe passing through concrete slab on grade except where penetrating a membrane waterproof floor. Sleeves shall not be installed in structural members except where indicated or approved. Each sleeve shall extend through its respective wall, floor, or roof, and shall be cut flush, except clamping flanges, with each surface. Unless otherwise indicated, sleeves shall be of such size as to provide a minimum of 1/4" all around clearance between bare pipe and sleeves or between jacket over insulation and sleeves. Sleeves in bearing walls, water-proofing membrane floors, and wet areas shall be steel pipe or cast iron pipe. Sleeves in non-bearing walls, floors, or ceilings may be steel pipe, galvanized sheet metal with lock-type longitudinal seam, or sleeve shall be sealed by caulking to make water tight. Metal jackets shall be provided over insulation passing through exterior walls, fire walls, fire partitions, floors, or roofs, as herein stated, and shall not be less than 0.016" thick aluminum and shall be secured with aluminum or stainless steel bands not less than 3/8" wide and not more than 8" apart. Thermal Expansion of Pipe: Swing joints, turns, expansion loops, long offsets, expansion joints or flexible connections, shall be provided wherever shown on the drawings and wherever else necessary to allow for piping movement. Broken pipe, fittings and equipment due to rigid connections must be removed and replaced at the Contractor's expense.

E. **FLASHINGS:** Pipes passing through waterproof membrane shall be installed through a 4-pound lead flashing with an integral skirt or flange. Flashing shall be suitably formed and the skirt or flange shall extend not less than 8" from pipe.

1.04 **OPERATING INSTRUCTIONS:** The Contractor shall furnish operating instructions for every piece of equipment supplied by him together with three copies of the spare parts list. Spare parts list to be neatly bound in folder, indexed and labeled for each piece of equipment Contractor shall provide typewritten instructions, easily read, explaining exactly the procedure to be followed in starting up, and in shutting down the systems for each of the various control cycles.

1.05 **SHOP DRAWINGS:** Drawings showing all ducts, piping and installation details shall be submitted for approval with Material and Equipment Schedule if equipment or duct layout is different from that indicated on the Drawings.

1.06 **TESTING, ADJUSTING, AND BALANCING:**

A. **GENERAL REQUIREMENTS:** All equipment and apparatus necessary for balancing and testing shall be furnished by the Contractor. All defects disclosed

by the tests shall be rectified without additional cost to the Owner. Field tests shall be made under the direction and subject to the approval of the Engineer.

- B. PIPING SYSTEMS: Shall be tested after insulation and before any insulation is applied. All controls and other apparatus that may be damaged by the test pressure shall be removed before the tests are made. Leaking screw and

15100 – 2/6

solder joints shall be remade. Welded joint leaks shall be repaired by cutting the section out of the system and re-welded. Each system shall be hydrostatically tested, but in no case shall the pressure be less than 50 psig unless specifically noted. Test pressure shall be maintained for no less than 2 hours. No tar, grease, paint, or any other compound shall be used to repair leaks.

Defective Work: If inspection or test shows defects, such defective work or materials shall be replaced and inspection and tests repeated. Repairs to piping shall be made with new materials. Caulking of screwed joints or holes will not be acceptable.

- C. OPERATIONAL TEST: After the above testing all mechanical systems shall be started and operated to prove proper functioning of each type of equipment. Start-up and adjustment of the chillers and boilers shall be accomplished by the manufacturer's start-up Engineer. All operating tests shall be to the satisfaction of the Architect. Should any element not perform properly, the Contractor shall make all required corrections.
- D. The Contractor shall procure the services of an independent balance and testing firm, approved by the Architect which specializes in the balancing and testing of heating, ventilating and air conditioning systems; to balance, adjust, and test the mechanical systems performance in accordance with the contract plans and specifications. The testing firm shall be a member of Associated Air Balance Council. All work by this firm shall be done under direct supervision of a qualified engineer employed by them. All instruments used by this firm shall be accurately calibrated and maintained in good working order. If requested, the tests shall be conducted in the presence of the Architect. Balance and testing shall not begin until system has been completed and is in full working order.
- E. Field Assembled Refrigerant Piping System: Test with dry carbon dioxide or nitrogen. Test procedures shall be in accordance with ANSI/ASHRAE 15-1992, Safety Code for Mechanical Refrigeration, EPA Regulations and the Clean Air Act. Leaks in pipe joints shall be corrected by remaking the joints.

Caulking will not be permitted. The vacuum equipment with refrigerant shall follow the vacuum test as closely as is practicable to minimize the possibility of air or moisture being returned to the system. After charging and prior to capacity tests, joints in refrigerant piping and apparatus shall be checked with a halide torch or other equally sensitive leak detector. If leaks are found, the system shall be pumped down and the leaks corrected.

NOTICE: IN ACCORDANCE WITH EPA REGULATIONS AND THE CLEAN AIR ACT, REFRIGERANT SHALL NOT BE VENTED INTO THE ATMOSPHERE DURING THE MAINTENANCE, SERVICING, INSTALLATION, OR DISPOSAL OF REFRIGERATION AND AIR CONDITIONING EQUIPMENT. EXISTING REFRIGERANT IN UNITS SHALL BE RECLAIMED. ALL CONTAMINATED REFRIGERANT SHALL BE CONTAINERIZED AND SHIPPED TO A REFRIGERANT PROCESSING CENTER FOR DISPOSAL AND/OR

15100 - 3/6

CLEANING. ANY REFRIGERANT SATISFACTORY FOR REUSE SHALL BE CLEANED AND FILTERED OF NONCONDENSABLES PRIOR TO USE IN NEW EQUIPMENT.

- F. Safety Controls: Test equipment safety controls such as high temperature limit, high pressure limit, pilot safety, flame failure, and other such safety controls for proper operation to acceptance. Furnish certificate of such tests prior to request for final payment.
- H. Thermometers, Gages, Etc.: Contractor shall remove, recalibrate and/or replace any instrument installed in the system, as directed by the Architect, when accuracy is questionable, mercury columns are separated or other such conditions exist. The Contractor shall put all heating, ventilating, and air conditioning systems and equipment into full operation and shall continue the operation of same during each working day of testing and balancing. The contractor shall submit six (6) copies of submittal data for the testing and balancing of the air conditioning, heating and ventilating systems. The air balance firm shall provide proof of having successfully completed at least five projects of similar size and scope. Balance firm shall include an extended warranty of 90 days, after completion of work, during which time the Architect, at his discretion, may request a re-check of resetting of any outlet, supply air fan, or exhaust fan as listed in test report. The balance and testing firm shall test, balance, adjust and record the following for all systems as applicable.
- 01 Test and adjust all blower RPM to design requirements.
 - 02 Test and record all motor full load amperes
 - 03 Test and record system static pressure, suction and discharge
 - 04 Test and adjust system for design re-circulated air, CFM
 - 05 Test and adjust system for design CFM outside air
 - 06 Test and record entering air temperatures
 - 07 Test and record leaving air temperatures
 - 08 Test and adjust each diffuser, grilles and register to within ten percent of design requirements. Each grille, diffuser and register shall be identified as to location and area. Size, type, and manufacturer of diffusers, grilles, registers, and all test equipment shall be identified and listed. Manufacturer's ratings on all equipment shall be used to make required calculation.

- 09 In cooperation with the control manufacturer's representative, setting adjustment of automatically operated dampers to operate as specified, indicated and/or noted. Testing agency shall check all controls for proper calibrations and list all controls requiring adjustment by controls installers.
 - 10 Adjust and measure all water flows in the air conditioning system
 - 11 Check all water entering and leaving temperatures of coils
 - 12 Check and adjust water flow and temperature of cooling tower
- I. **PERFORMANCE TEST:** After completion of testing, balancing and adjusting the balance and testing firm shall make performance test of all mechanical

15100 - 4/6

system to determine compliance with the specification requirements. Any equipment that fails to equal or to exceed the specified performance shall be modified or replaced at no additional cost to the Owner.

- J. **TEST DATA:** The Contractor shall furnish to the Architect four (4) copies of the schedules of readings taken during the balance and testing operation indicating the required or specified reading and the final balanced reading of all items.

1.07 IDENTIFICATION, LABELING, & MARKING:

- A. **GENERAL:** Piping, valve controls and equipment shall be labeled or marked. Manufactured name plates and labels such as Brady or Seton will be acceptable and Contractor is invited to submit samples or material he proposes to use for examination and test.
- B. **PIPING:** On all piping stencil name of liquid or gas being handled, and direction of flow in contrasting colors as directed. In general, stencils shall be on piping at 20 foot intervals and near all operating valves and equipment. Lines less than 3/4" total diameter to be identified with brass tags, line 1" to 2" to have 3/4" high stencils, 2-1/2" to 7" to have 1-1/2" stencils and all larger to have 2-1/4" stencils. Sizes given are after insulation has been applied.
- C. **EQUIPMENT:** All apparatus, equipment, machines, controlling devices and controlled devices, starters, and switches are to be identified by name and number. No piece shall be labeled on a cover or shield which is removable or interchangeable with other pieces. On all major equipment it shall be painted in prominent spots as selected. Number all boilers, fans, pumps, etc., as well as label these items. **Valve Tags:** All valves shall be provided with a nickel-plated tag not less than 1-1/2" in diameter with stamped numbers. Tag shall be secured to valves with approved type S hooks. Also, provide and mount under glass in the equipment room, a typewritten valve list, listing functions of each valve, its location and service.

1.08 EXCAVATION AND BACKFILLING

- A. **EXCAVATING AND TRENCHING:** Trenches for all underground pipe lines shall be excavated to the required depths. The bottom of trenches shall be tamped hard and graded to secure the required fall. Bell holes shall be excavated so that pipe will set on solid ground for its entire length. Rock, where encountered, shall be excavated to a depth of six (6) inches below the bottom of the pipe, before pipe is laid the space between bottom of the pipe and rock surface shall be filled with gravel. Pipe shall have a cover not less than 24 inches below the finished grade unless otherwise noted on drawings and/or approved by the Engineer. Sewer and water pipes shall be laid in separate trenches except where otherwise noted on the Drawings.
- B. **BACKFILLING:** After pipe lines have been tested, inspected and approved by the Engineer and prior to backfilling all forms shall be removed and the

15100 - 5/6

excavation shall be cleaned of all trash and debris. Material for backfilling shall consist of excavation, or borrow of sand, gravel, or other materials approved by the Engineer and shall be free of trash, rocks, large clods, roots, or other debris, except that material for backfilling of pipe lines the building 8" in diameter and above shall be clay gravel. Backfill shall be placed in horizontal layers, not exceeding 9" in thickness and properly moistened to approximate optimum requirements. Each layer shall be compacted by hand or machine tampers or by other suitable equipment to a density equivalent to surrounding soil. Backfill shall be brought to a suitable elevation above grade to provide for anticipated settlement and shrinkage thereof.

- 1.09 **THERMAL INSULATION:** Furnish and install thermal insulation for the entire mechanical system. Where manufacturer's recommendations are suggested, they are minimum requirements and local practices and these Specifications when considered superior shall be followed.
 - A. **DOMESTIC COLD WATER PIPING:** 1"-thick sectional fiberglass pipe covering with vapor barrier jacket having self-sealing laps. Insulation for fittings, valves, etc., shall be insulating cement, finished with vapor barrier jacket or pre-cut flexible fiberglass insulation of same thickness as pipe insulation, finished with Zeston one-piece, pre-molded PVC fitting covers.
 - B. **DOMESTIC HOT WATER PIPING:** Insulation to be the same type as specified for the domestic cold water piping, except thickness to be 1 inch.
 - C. **REFRIGERANT PIPING:** The refrigerant suction lines and valves between the cooling coils and the compressors and condensate drain lines shall be insulated with preformed pipe coverings to positively prevent sweating. The pipe covering shall be of the type impervious to moisture. Covering shall be equal to 3/4"-thick Armstrong "Armaflex" and sealed with 520 adhesive.

- D. DUCT INSULATION: All round air supply ducts shall be wrapped with 2-inch thick 3/4 pound-per-cubic-foot-density mineral wool with a fire-proof vapor barrier. Staple all joints and seal with tape.
- E. DUCT LINER: Duct liner is specified under Paragraph 1.01 Section 15800.
- F. CONDENSATE DRAIN PIPING: Condensate drain lines shall be insulated with preformed pipe coverings to positively prevent sweating. The pipe covering shall be of the type impervious to moisture. Covering shall be equal to 7/8"-thick Armstrong "Armaflex" and sealed with 520 adhesive.
- G. DIFFUSER/RETURN AIR GRILLE TOPS: Install 1" thick flexible, foil-faced fiberglass insulation on top of all diffuser/return air grille tops.

END OF SECTION

15100 - 6/6

SECTION 15200

INSULATION OF MECHANICAL SYSTEMS

PART 1 - GENERAL

1.01 RELATED DOCUMENTS:

- A. Section 15000 - Mechanical General Requirements, with modifications and additions specified herein, apply to the work specified in this Section.

1.02 SECTION INCLUDES:

- A. Piping Insulation, Jackets, and Accessories.
- B. Ductwork Insulation, Jackets and Lining.
- C. Equipment Insulation and Covering.

1.03 QUALITY ASSURANCE:

- A. Applicator: A company specializing in insulation application with three years minimum experience.

1.04 SUBMITTALS:

- A. Submit data including product description, list of materials and thickness for each service, equipment, and location.
- B. Submit manufacturer's installation instructions.

1.05 FLAME SPREAD AND SMOKE DEVELOPED RATINGS:

- A. In accordance with NFPA 255, ASTM E 84, or UL 723, the materials shall have a flame - spread rating of not more than 25 and a smoke - developed rating of not more than 50. UL label or certified test report.
- B. Materials Exempt from Fire-Resistant Rating: Nylon anchors and PVC fitting covers.

PART 2 - PRODUCTS

2.01 PIPING SYSTEMS INSULATION:

- A. Piping systems requiring insulation, types of insulation required, and insulation thickness shall be as listed in Tables I and II herein. Insulate all fittings, flanges, and valves with factory pre-molded, pre-cut, or field-fabricated insulation of the same thickness and conductivity as used on adjacent piping.

B. Pipe Insulation:

1. Glass Fiber Insulation: ASTM C 547; 'K' value of .24 at 75°F.
2. Flexible Unicellular Insulation: ASTM C 534; Armaflex or equal.

15200 – 1/6

C. Pipe Insulation Finishes:

1. All-Purpose Jacket: Provide a factory applied all-purpose jacket with or without integral vapor barrier as required by the service.
2. Vapor Barrier Materials: Kraft reinforced foil vapor barrier with self-sealing adhesive joints.

2.02 DUCTS AND PLENUMS (HVAC) INSULATION:

- A. Duct Insulation in Concealed Spaces: Insulation shall be blanket type flexible mineral fiber conforming to ASTM C 553, Type I, Class B-3, 1.0 pounds per cubic foot nominal, 2.0 inches thick.
- B. Duct Insulation Exposed in Mechanical Rooms: Insulation shall be mineral fiber board per ASTM C 612, Class 2, 6 pounds per cubic foot average density, one-inch thick.
- C. Acoustically Lined Ducts: Ductwork indicated or specified in Section 15800, Air Distribution, to be acoustically lined shall not be insulated.
- D. Duct Insulation Finishes:
 1. All-Purpose Jacket: Provide a factory applied all purpose jacket with integral vapor barrier as required by the services. Provide jackets in exposed locations and in equipment rooms with a white surface suitable for field painting without sizing.
 2. Vapor Barrier Material: Scrim foil facing. Materials shall be resistant to flame, moisture penetration, and shall not support mold growth. Provide vapor barrier on all HVAC duct insulation.

2.03 ADHESIVE, SEALANTS, AND COATING COMPOUND:

- A. Adhesive for Securing Insulation to Metal Surfaces and Vapor Barrier Lap Adhesive: ASTM C 916, Type I, (and adhesive in which the vehicle is nonflammable in the liquid state and which will pass the burning test).
- B. Mineral Fiber Insulation Cement: ASTM C 195, thermal conductivity 0.85 maximum at 200 degrees F. mean when tested per ASTM C 177.

- C. Vapor Barrier Coatings: Manufacturer's recommendation for indoor on surface temperature of 60 degrees and above, color white.
- D. Flexible Unicellular Insulation Adhesive: Compatible with the Insulation.
- E. Finishing Cement: ASTM C 449.

2.04 ACCESSORIES:

- A. Insulation Bands: 3/4-inch wide: 0.20-inch aluminum.
- B. Glass Cloth and Tape: Tape shall be 4-inch wide rolls, shall be 405 ounces per square yard. Open weave glass membrane may be used in lieu of glass cloth.
- C. Wire: Soft annealed stainless steel, 0.047-inch nominal diameter.

15200 – 2/6

PART 3 - EXECUTION

3.01 PIPING INSULATION:

- A. General: Insulation shall be continuous through sleeves, wall and ceiling openings. Extend all surface finishes to protect all surfaces, ends, and raw edges of insulation. Bevel and seal the edges of exposed insulation.
- B. Glass Fiber Pipe Insulation: Place sections of glass fiber pipe insulation around the pipe and joints tightly butted into place. Secure jacket with fire resistant adhesive or factory applied self sealing lap. Cover circumferential joints with butt strips. Overlap longitudinal laps of jacket material. On the ends of section of insulation that butt against flanges, unions, valves, and fittings, use a vapor-barrier coating. Provide two metal bands on each section of insulation.
- C. Flexible Unicellular Insulation: Bond cuts, butt joints, ends, and longitudinal joints with adhesive. Miter 90-degree turns and elbows, tees, and valve insulation. Where pipes penetrate fire walls, provide mineral-fiber insulation inserts and sheet-metal sleeves. Insulate flanges, unions, valves, and fittings in accordance with manufacturer's published instructions. Apply two coats of vinyl lacquer finish to flexible unicellular insulation in outside locations.
- D. Hangers and Anchors: Pipe insulation shall be continuous through pipe hangers. Where pipe is supported by the insulation, provide MSS SP-58, Type 40 galvanized steel shields or MSS SP-58, Type 39 protection saddles conforming to MSS SP-69. Where shields are used on pipes 2 inches and larger, provide insulation inserts at points of hangers and supports.
- F. Sleeves: Where penetrating walls, extend a metal jacket 2 inches out on either side of the wall and secure on each end with a band. Where penetrating floors, extend a metal jacket from a point below the back-up material to a point 10 inches above the floor with

one band at the floor and one not more than one inch from end of metal jacket.

- F. **Flanges, Unions, Valves and Fittings Insulation for Hot Piping:** Factory fabricated removable and reusable insulation covers may be used. For domestic hot water, exposed hot water piping and drains in handicap areas, place factory pre-molded, precut or field-fabricated segmented insulation of the same thickness and conductivity as the adjoining pipe insulation around the flange, union, valve, and fitting is abutting the adjoining pipe insulation. Elbows insulated using segments shall have not less than three segments per elbow. Upon completion of installation of insulation, apply two coats of lagging adhesive with glass tape embedded between coats. Unions are not to be insulated, taper the insulation to the union at a 45 degree angle.
- G. **Flanges, Unions, Valves, Anchors, Fittings for Cold Piping:** Factory-fabricated removable and reusable insulation covers may be used. For piping insulation, domestic cold water, refrigerant suction, and horizontal roof drain leaders, place insulation of the same thickness and conductivity as the adjoining pipe insulation (either pre-molded or segmented) around the item, butting the adjoining pipe insulation. Elbows insulated using segments shall not have less than 3 segments per elbow. Apply two coats of vapor barrier coating with glass tape embedded between coats. Extend the coating out onto the adjoining pipe insulation 2 inches. Seal the insulation and jacket with two coats of vapor barrier coating with glass tape embedded between coats.

15200 – 3/6

3.02 DUCTS AND PLENUMS (HVAC) INSULATION:

- A. **General:** Insulate return ducts, outside air intakes, supply ducts to the room outlets, exhaust ducts, flexible runouts, plenums, casings, mixing boxes, filter boxes, coils, and the portion of air terminals not in the conditioned spaces. Insulation shall be continuous through sleeves, wall and ceiling openings. Extend all surface finishes to protect all surfaces, ends, and raw edges of insulation. Provide moisture and vapor seal where insulation terminates against metal hangers, anchors and other projections through the insulation. Bevel and seal the edges of exposed insulation.
- B. **Rigid Insulation:** Secure rigid insulation by impaling over pins or anchors located not more than 3 inches from joint edges of boards, spaced not more than 12 inches on centers and secure with washers and clips. Spot weld anchor pins or attach with a waterproof adhesive especially designed for use on metal surfaces. Neatly bevel insulation around name plates and access plates and doors. Cut off protruding ends of pins, after clips are sealed with coating compound.
- C. **Flexible Blanket Insulation:** Secure insulation to ductwork with adhesive in 6-inch wide strips on 12 inch centers. Staple laps of jacket with outward clinching staples and seal with foil scrim craft (FSK) tape. For ductwork over 24-inches on horizontal duct runs, provide pins, washers and clips. Use pins on sides of vertical ductwork being insulated. Space pins and clips on 18 inch centers and not more than 18 inches from duct corners. Carry insulation over standing seams and trapeze-type hangers. Install speed washers

with pins and pin trimmed to washer. Sagging of flexible duct insulation will not be permitted. Cut off protruding ends of pins after clips are secured and sealed with coating compound. Vapor seal all joints and staple.

- D. **Insulation Finishes and Joint Sealing:** Fill all breaks, punctures, and voids with vapor barrier coating compound. Vapor seal all joints by embedding a single layer of 3-inch wide open weave glass membrane, 20 by 20 mesh maximum size between two 1/16-inch wet film thickness coats of vapor barrier coating compound. Draw glass fabric smooth and tight with a 1-1/2 inch overlap. At jacket penetrations such as hangers, thermometers, and damper operating rods, fill voids in the insulation with vapor barrier coating. Brush a coat of vapor barrier coating on HVAC ducts. Provide vapor barrier jacket continuous across seams, reinforcing, and projections. Where height of projections is greater than insulation thickness, carry insulation and jacket over the projection.
- E. **Access Plates and Doors:** On acoustically lined ducts, plenums, and casings, provide insulation on access plates and doors. On externally insulated ducts, plenums, and casings, provide insulation-filled hollow steel panels and doors for access openings. Bevel insulation around access plates and doors.

15200 – 4/6

TABLE I

INSULATION MATERIAL FOR PIPING

<u>SERVICE BARRIER</u>	<u>MATERIAL</u>	<u>SPECIFICATION</u>	<u>TYPE</u>	<u>CLASSVAPOR</u>	
<u>REQUIRED</u>					
Refrigerant Suction	Flexible Unicellular	ASTM C 547	I or II	1	No
Domestic Hot Water	Mineral Fiber	ASTM C 547		1	No
Domestic Cold Water	Mineral Fiber	ASTM C 547		1	Yes
A/C Condensate Drain	Flexible Unicellular	ASTM C 534	I or II		No
Drinking Fountain Drain	Flexible Unicellular	ASTM C 534	I or II		No
Horizontal Roof	Mineral Fiber	ASTM C 547	I B-3		Yes

Drain Leader
(Including Underside of Roof Drain)

Exposed Domestic Hot Water Piping & Drains to Areas For Handicapped Personnel	Flexible Unicellular	ASTM C 534	I or II	No
---	----------------------	------------	---------	----

15200 – 5/6

TABLE II

PIPING INSULATION WALL THICKNESS

<u>SERVICE</u>	<u>MATERIAL</u>	<u>1/4" - 1-1/4"</u>	<u>1-1/2"-3"4" - UP</u>	
Refrigerant Suction	Flexible Unicellular	3/4"	3/4"	3/4"
Domestic Hot Water	Mineral Fiber	1"	1"	1-1/2"
Domestic Cold Water	Mineral Fiber	1/2"	1/2"	1/2"
A/C Condensate Drain	Flexible Unicellular	1/2"	1/2"	1/2"
Drinking Fountain	Flexible Unicellular	1/2"	1/2"	1/2"
Horizontal Roof (Including Underside of Roof Drain)	Mineral Fiber	1/2"	1/2"	1/2"
Exposed Domestic Hot Water Piping & Drains for Areas for Handicapped Personnel	Flexible Unicellular	1/2"	1/2"	1/2"

END OF SECTION
15200 – 6/6

SECTION 15400

PLUMBING

PART 1 - GENERAL

1.01 RELATED DOCUMENTS:

- A. Section 15000 - Mechanical General Requirements and Section 15100 - Basic Materials and Methods, with modifications and additions specified herein, apply to the work specified in this Section.**

1.02 SECTION INCLUDES:

- A. Sanitary Sewer System.**
- B. Soil, Waste, Drain, and Vent Systems.**
- C. Water Mains.**
- D. Water Service.**
- E. Domestic Water Piping System.**
- F. Plumbing Fixtures, Specialties, and Equipment.**

1.03 SUBMITTALS:

- A. Submit product data and shop drawings under provisions of Section 15000.**
- B. Include component sizes, rough-in requirements, service sizes, trim, and finishes.**
- C. Include certificate of compliance of pipe, fittings, and valves.**

1.04 QUALITY ASSURANCE:

- A. For each product, provide components by same manufacturer throughout.**

PART 2 - PRODUCTS

2.01 SANITARY SEWER SYSTEM - BURIED BEYOND BUILDING:

- A. Piping Materials: Coated, service weight, cast-iron hub and spigot pipe and fittings conforming to ASTM A 74 with ASTM C 563 or CISPI HSN 85 rubber gasket joints or caulked and leaded joints.**

- B. Exterior Cleanouts: Josam Series 56040, Zurn Z1420-27 or approved equal. Set in 15" x 15" x 6" concrete pad.

15400 – 1/5

2.02 SOIL, WASTE, DRAIN, AND VENT PIPING:

- A. Underground Soil, Waste, Drain and Vent Piping: Coated, service weight, cast-iron hub and spigot pipe and fittings conforming to ASTM A 74 with ASTM C 563 rubber gasket joints or caulked joints except that the last joint in each rise to above grade or to a fixture shall be a caulked joint.
- B. Aboveground Soil, Waste, Drain, and Vent Piping: Service weight, cast-iron hubless pipe and fittings conforming to CISPI 301 with neoprene gaskets and stainless steel clamps.
- C. Cleanouts and Test Tees: Floor cleanouts shall be Josam Series 56000, Zurn Z1425-3 or approved equal. Wall cleanouts shall be Josam Series 58710, Zurn Z1440-1 or approved equal. Exterior cleanouts shall be Josam Series 56040, Zurn Z1420-27 or approved equal, set in 15" x 15" x 6" concrete pad.

2.03 WATER MAIN:

- A. Piping Materials: Use ductile-iron, Class 150, conforming to AWWA C 151, with fittings conforming to AWWA C110, pipe and fittings shall have cement-mortar lining conforming to AWWA C104/A21.4, joints shall be mechanical for service under and thru concrete floor to five (5'-0") outside building. Use polyvinyl chloride (PVC) plastic water main pipe beyond building, conforming to AWWA C900 with plain or gasket bell end, pressure class 150 (SDR 18) with cast-iron-pipe-equivalent OD. Fittings shall be cast-iron or ductile-iron conforming to AWWA C110, shall have cement-mortar lining conforming to AWWA C104/A21.4, and shall have push-on type joints conforming to ASTM D 3139 or compression-type joints/mechanical-joints conforming to ASTM D 3139 and AWWA C111/A21.11. Each length of pipe shall be stamped with approval of National Sanitation Foundation and Underwriters Laboratories, Inc. for transportation portable water.
- B. Gate Valves: Gate valves shall conform to the requirements of UL 262, shall be inside-screw type with operating nut, shall have split wedge or double disc type gate and shall be designed for a hydraulic working pressure of 175 psi. Stuffing boxes shall have O-ring seals and shall be bolted and constructed so as to permit easy removal of parts for repair. Valve ends shall match the piping in which they are to be installed. The valves shall have an indicator post flange where a post indicator as required.
- D. Valve Boxes: Each gate valve shall be provided with an adjustable, two-piece, cast-iron valve box of a size suitable for the valve. The head shall be round and the lid shall have the word "WATER" cast on it. The least diameter of the shaft of the box

shall be 5-inches. Each box shall be given a heavy coat of bituminous paint and set in an 18"x 18" x 6" concrete pad.

- D. FH-1, Fire Hydrant: Hydrant shall be dry-barrel type and shall conform to AWWA C 502 or UL 246. Hydrants shall have 6-inch inlet, 5 1/4-inch valve opening, one 4 1/2-inch pumper connection, and two 2 1/2-inch hose connections. Interior working parts shall be solid bronze or bronze mounted, the hydrant shall be so designed that all interior parts can be removed without removing the stand from its set position. The hydrant shall have a drip valve that will positively drain the stand pipe when the valve is shut off. Each hydrant shall be factory painted below the grade line with black asphalt paint and above the grade line with red paint. Inlet shall be flanged end, and shall conform to the applicable requirements as specified for the joint. Size and shape of the operating nut and threads on the pumper and hose connections shall match those on the existing hydrants.
- E. Pipe Anchorage: Provide concrete thrust blocks for pipe anchorages. Thrust blocks shall be in accordance with the requirements of AWWA C600 for thrust restraint. Use concrete

15400 – 2/5

conforming to ASTM C 94 having a minimum compressive strength of 2000 psi at 28 days; or use concrete of mix not leaner than one part cement, 2 1/2 parts sand, and 5 parts gravel, having the same minimum compressive strength.

2.04 WATER SERVICE (Domestic):

- A. Piping Materials: Copper tubing, soft-drawn, Type "K", Conforming to ASTM B 88 with cast-brass or wrought-copper solder joint fittings using ASTM B 32 tin-antimony or Grade Sn96 tin-silver solder, and flux containing not more than 0.2 percent lead; or with ANSI B16.26 flare joint fittings.
- B. Gate Valves: See Section 15100 Basic Materials and Methods of these Specifications. Valve ends shall match the piping in which they are to be installed.
- C. Valve Boxes: Each gate valve shall be provided with an adjustable, two-piece, cast-iron valve box of a size suitable for the valve. The head shall be round and the lid shall have the word "WATER" cast on it. The least diameter of the shaft of the box shall be 5-inches. Each box shall be given a heavy coat of bituminous paint and set in a 18"x 18" x 6" concrete pad.

2.05 INTERIOR DOMESTIC WATER PIPING:

- A. Materials: Copper tubing, hard-drawn, Type "L", conforming to ASTM B 88 with cast-brass or wrought-copper sweat joint fittings using ASTM B 32, tin-antimony or Grade Sn96 tin-silver solder, and flux containing not more than 0.2 percent lead; or with ANSI B16.26 flare joint fittings. Piping under concrete slabs shall be copper tubing, soft-drawn, Type "K", conforming to ASTM B 88, without joints.

- B. Water Hammer Arresters: 12-inch air chamber or PDI WH201, conforming to ANSI A112.26M.1, or ASSE 1010.

2.06.1 PLUMBING FIXTURES SCHEDULE: Fixtures shall be Acorn, Kohler, Crane, Eljer or American Standard equal to manufacture's numbers specified herein for identification of type.

See Plumbing Fixture Schedule for recommended equipment

2.07 PLUMBING SPECIALTIES: Furnish and install the following plumbing specialties:

- A. HB-1 , Non-Freeze Hose Bibb: Woodford Model B65 or equal, cast brass, vacuum breaker, heavy duty, wall hydrant with polished brass face, brass working parts, renewable nylon seat, 3/4" NPT hose outlet and T-handle.
- B. FD-1, Floor Drain: Equal to Josam #30003-E1, Smith or Zurn.
- C. FGCO, Field Grade Cleanout: equal to Smith or Zurn and complete with concrete pad at field grade.

PART 3 - EXECUTION

3.01 INSTALLATION:

- A. General: Installation of plumbing systems including fixtures, equipment, materials, and workmanship shall be in accordance with the (IPC) International Plumbing Code. When fixtures require both hot water and cold water supplies, provide the hot water supply to the left of the cold water supply. Plastic piping shall not penetrate fire walls or fire floors and shall be used on one side of fire walls and fire floors not closer than 6 inches to the penetration.

15400 – 3/5

3.02 PREPARATION:

- A. Review millwork shop drawings. Confirm location and size of fixtures and openings before rough-in and installation.
- B. Verify adjacent construction is ready to receive rough-in work of this Section.

3.03 INSTALLATION:

- A. Install bell and spigot pipe with bell end upstream. Slope pipe in accordance with the requirements of IPC International Plumbing Code.

- B. Install specialties in accordance with manufacturer's instructions.
- C. Extend cleanouts to finished floor or wall surface. Lubricate threaded cleanout plugs with mixture of graphite and linseed oil. Ensure clearance at cleanout for rodding of drainage system.
- D. Install water hammer arresters complete with accessible isolation valve.
- E. Install each fixture with chrome plated rigid or flexible supplies with stops, reducers, and escutcheons.
- F. Adjust stops or valves for intended water flow rate to fixture without splashing, noise, or overflow.
- G. Install water heaters in accordance with manufacturer's instructions and to UL requirements. Coordinate with plumbing piping and related electrical work to achieve a satisfactory operating system.
- H. There should be a minimum of 30 inches of cover for water mains.
- I. While under construction, unattended exposed pipelines must have the ends capped. All materials to be used in construction shall be stored above the ground in a manner that will minimize the possibility of contamination.
- J. Water mains shall be laid at least 10 feet horizontally from any sanitary sewer or manhole.
- K. Water mains shall be located on opposite sides of the street from sewer where possible.

3.04 FIELD TESTS:

- A. **Waste and Drainage Piping:** The entire drainage and venting system shall have all necessary openings plugged to permit the entire system to be filled with water to the level of the highest vent stack above the roof. The system shall hold this water for 30 minutes without showing a drop greater than 4". Where a portion of the system is to be tested, the test shall be conducted in the same manner as described for the entire system, except that a vertical stack 10 feet above the highest horizontal line to be tested may be installed and filled with water to maintain sufficient pressure or a pump may be used to supply the required pressure. The pressure shall be maintained for thirty minutes. Contact the A/E representative for test verification.

15400 – 4/5

- B. **Domestic Water Piping:** Upon completion of the roughing-in and before setting fixtures, the entire hot and cold water piping system shall be tested at a hydrostatic pressure of not less than 100 pounds per square inch gauge, and proved tight at that pressure. Where a portion of the water piping system is to be concealed before

completion, this portion shall be tested separately in the same manner as specified for the entire system. Contact the A/E representative for test verification.

3.05 DISINFECTION OF DOMESTIC WATER PIPING SYSTEM:

- A. After completion of the construction and pressure testing of water distribution lines, they shall be flushed and disinfected using at least a 50 mg/l free chlorine solution for 24 hours or as described in the latest revision of AWWA C651. Large volume disposal of this water may require a permit from the Department of Environmental Quality/Office of Pollution Control.**
- B. After completion of the construction and disinfection of water distribution lines, the contractor shall arrange for at least one microbiological water sample to be collected by a representative of the Mississippi State Department of Health or the Registered Professional Engineer in charge of the project, or the Certified Operator for the system from every dead end line and every major looped line. Water being collected for testing shall not have chlorine residual higher than is normally maintained in other parts of the distribution system. No chlorine shall be present which is a result of line disinfection. No coli form bacteria and no confluent growth indication shall constitute a satisfactory sample when analyzed by the Mississippi State Department of Health or a laboratory certified by the State.**

3.06 SERVICE CONNECTIONS:

- A. Provide new sanitary sewer service. Before commencing work check invert and ensure that these can be properly connected with slope for drainage and cover to avoid freezing.**
- B. Provide new water service.**

**END OF SECTION
15400 – 5/5**

SECTION 15600

HEATING AND VENTILATING EQUIPMENT

PART 1 - GENERAL

1.01 RELATED DOCUMENTS:

- A. Section 15000 - Mechanical General Requirements, with modifications and additions specified herein, apply to the work specified in this Section.

1.02 SECTION INCLUDES:

- A. Ceiling Mounted Electric Heating Units
- B. Exhaust Fans and Accessories

1.03 QUALITY ASSURANCE:

- A. Fan Performance Ratings: Conform to AMCA 210 and bear the AMCA Certified Rating Seal.
- B. Fan Sound Ratings: AMCA 301; tested to AMCA 300 and bear AMCA Certified Sound Rating Seal.
- C. Fan Fabrication: Conform to AMCA 99 and/or ARI 430.

1.04 SUBMITTALS:

- A. Submit product data and shop drawings under provisions of Section 15000.
- B. Submit manufacturer's installation instruction.
- C. Provide one (1) extra set of filters.

PART 2 - PRODUCTS

2.01 EXHAUST FANS AND ACCESSORIES:

- A. General: This Contractor shall furnish and install all exhaust fans. Fans shall be of the sizes and types shown on the Drawings and shall be complete with all accessories and specials scheduled. Fans shall be rated in accordance with AMCA Standards and shall be AMCA labeled. All fractional horsepower motors shall be provided with internal overload protections.

15600 - 1/2

- B. Ceiling Mounted Fans: Fans shall be of the centrifugal direct drive type. Each fan

shall have a removable front grille and gravity discharge damper. Interior of fan housing shall be lined with sound deadening insulation. Provide appropriate roof jack or wall discharge grille and connecting ductwork. Fans shall be Greenheck Model SP or approved equals.

PART 3 - EXECUTION

3.01 INSTALLATION:

- A. Install equipment in accordance with manufacturer's installation instruction.**
- B. Coordinate installation with architectural, structural, mechanical, and electrical work.**
- C. Pipe drains to floor drain.**
- D. Clean and flush system before placing in operation.**
- E. Verify that the proper utilities are connected and ready for use before operation of equipment.**

END OF SECTION
15600 – 2/2

SECTION 15850

AIR DISTRIBUTION SYSTEM

PART 1 - GENERAL

1.01 DUCT WORK:

- A. **GENERAL:** Ducts shown on the Drawings, specified, or required for the air conditioning system shall be constructed and erected in a first-class, workmanlike manner. Ducts shall conform accurately to the dimension indicated on the Drawings, and shall be straight and smooth on the inside, with joints neatly finished. Ducts shall be securely anchored to the building in an approved manner, and shall be installed so as to be completely free from vibration under all conditions of operation. Curved elbows shall have a centerline radius not less than 1-1/2 times the width of the duct. The internal ends of all slip joints shall be installed in the direction of flow. Sheet metal shall be installed with gauge markings on the outside. The weights of the sheet metal ducts and stiffeners shall be as recommended in SMACNA Duct Construction Standards. Sizes indicated on the Drawings for rectangular ductwork are metal to metal sizes; an allowance has been made for the liner.
- B. **RECTANGULAR METAL DUCTS:** Ductwork shall be fabricated of zinc-coated iron or steel sheets. Air turns shall consist of double thickness curved metal blades or vanes, arranged so as to permit the air to make the abrupt turns without appreciable turbulence; shall be the manufacturer's standard products, and shall be quiet and free from vibration when the system is in operation. Sheet metal ducts shall be properly braced and reinforced with galvanized steel angles or other structural member. Sizes indicated on the Drawings are metal to metal sizes; an allowance has been made for the liner. All rectangle air distribution ducts shall be lined on the inside with 1-1/2 pound-per-cubic-foot density inorganic mineral fiber insulation one (1)-inch thick unless otherwise indicated. The insulating material shall be moisture-resistant, mold-proof, vermin-proof, termite-proof, and non-corrosive. Insulating material shall be coated or faced on the air side to reduce surface friction and erosion of fiber by air velocity. Insulation shall be adhered to all interior surface of the duct with fasteners on not greater than 16-inch on centers. The ends of the insulating materials shall be buttered with adhesive and fitted snug and straight with no laps, cracks or voids. Insulation with facing damaged shall not be installed. Insulation shall be equal to Manville's "Linacoustic" or Owens-Corning's "Aeroflex".
- 15850-1/3**
- C. **ROUND METAL DUCT:** Shall be galvanized steel longitudinal seam type suitable for 2" W.G. static pressure. Fittings shall be the appropriate diameter for mating with sections of straight duct, equipment and air terminals to which they

connect. Fittings to connect round duct to rectangular duct shall be spin in type. Elbows may be stamped, segmented or pleated. Ducts shall be supported in accordance with SMACNA Duct Construction Standards. All round air supply ducts shall be wrapped with 2" thick 3/4 pound-per-cubic-foot-density mineral wool with a fireproof vapor barrier. Staple all joints and seal with tape.

- D. FLEXIBLE DUCT: Shall not be permitted on this project.
- E. FLEXIBLE CONNECTIONS: Flexible connections shall be provided between air conditioning units or fan housings and the ducts with which they are connected. The material used shall be wired reinforced glass of suitable weave and weight, and shall be rendered practically airtight in an approved manner. The necessary angles, bolts, clips or other fastenings for securing the flexible material to the equipment and ducts shall be furnished.
- F. DUCT SLEEVES: Duct sleeves shall be provided for all ducts passing through floors, walls, ceilings, or roof and shall be installed by this Contractor during construction of the building.
- G. DUCT CLOSURE COLLAR: A collar constructed of galvanized sheet metal not less than 4-inches wide shall be provided on each side of floors, walls, and under ceilings at each duct sleeve except where grilles, registers, or diffusers are installed. Collar shall be installed and secured tight against the surfaces. Collars at fire dampers 1-1/2 inch by 1-1/2 inch by 10-gauge steel angles as indicated in SMACNA-DCS.
- H. DUCT SUPPORTS: Duct shall be supported by not less than two (2)-1 inch by 1/16-inch thick galvanized strap iron hangers spiced one on each side of duct, spaced not over 6 feet on centers for round ducts and not over 8 feet on centers for square or rectangular ducts up to 24 inch span and not over 4 feet on centers for ducts over 24 inch span.
- K. CONTROL DAMPERS: Multi-louvered, butterfly, and splitter dampers shall be installed where indicated on the Drawings, and shall be constructed of zinc-coated iron or steel sheets weighing not less than 1.6561 pounds per square feet (20 gauge), or of other suitable materials approved by the Engineer. Dampers shall be designed to offer a minimum of resistance to the flow of air.

15850-2/3

1.02 AIR CONTROL DEVICES:

- A. DOOR GRILLES: Provide door grilles where indicated. Door grilles shall be of the no-vision type with 1-1/8 inch inverted steel V shaped louvers spaced on 4"-inch centers. Grilles shall be provided with frame on both sides of door and shall be equal in appearance, construction, and performance to Metal Aire Model

DGDF.

- B. **SURFACE MOUNT CEILING DIFFUSERS:** Ceiling-type air-diffusing supply outlets designed to operate without draft or noise shall be installed where indicated on the Drawings. Each outlet shall uniformly distribute the specified volume of air over the horizontal cross-sectional area served, and at the same time shall induce the circulation of a volume of air from the room, and thoroughly mix it with the conditioned supply air. Volume dampers with opposed blades shall be provided in the necks of outlets. Diffusers shall be equal in appearance, construction, and performance to Metal Aire model LS3D or Reliable C2LM.
- C. **CEILING AND SIDEWALL RETURN AIR GRILLES:** Shall be constructed of aluminum with 45° curved deflecting vanes on .666 inch centers. Must have mechanical latch at one side to allow the core to rotate on hinged side to expose one inch filter compartment. Grille must accommodate any type of air filter being 1 inch thick. Grille must be of the surface mount type. Shall be equal in appearance, construction, and performance to Metal Aire model RHF or Reliable RAFG and sized as shown.
- D. **SIDEWALL SUPPLY REGISTERS:** Shall be constructed of aluminum. Outer frame shall be extruded and borders shall be at least 1 inch wide. Deflecting bars shall be mounted on 2/3 inch centers and shall be pre-tensioned to insure ability to maintain desired position for angle of deflection. Deflecting bars shall be horizontal behind the vertical bars in the front. Grilles shall also be equipped with opposed blade dampers. Grille shall be sized as shown and be silent in operation with no vibration noise from grille components. Shall be equal to Metal Aire model V4004D or Reliable G2HO.
- E. **HEAVY DUTY CEILING RETURN:** Constructed of aluminum with strength and thickness equal to at least 14 Gauge steel. Deflecting vanes should be at 45° angles and spaced no closer than 1.25 inch centers. Grille shall be constructed to insure construction integrity under severe conditions and should be specially designed for areas such as correctional institutions. Grille shall be equal to Metal Aire model HDRH or approved equal and sized as shown.

**END OF SECTION
15850-3/3**

ADVERTISEMENT FOR BIDS:

NOTICE is hereby given that the City Clerk of the City of Hattiesburg, Mississippi, will receive sealed bids until **10:00 a.m.** on **Thursday, June 2, 2016** in the City Clerk's Office in the City Hall of said City for furnishing the City's requirements for the following:

**WAREHOUSE AT WATER PLANT #2
HATTIESBURG, MISSISSIPPI**

Plans, Specifications and proposal forms may be obtained from Shows, Dearman & Waits, Inc., 301 Second Avenue, Hattiesburg, Mississippi, 39401, upon deposit of \$75.00, non-refundable. All bids must be accompanied by bid security equal to 5% of the amount of the bid, in the form of a certified check, cashier's check or a bid bond written by a company properly licensed in Mississippi.

Each BID must be received in a sealed envelope which is marked in the lower left-hand corner EXACTLY as follows:


BID:

**WAREHOUSE AT WATER PLANT #2
HATTIESBURG, MISSISSIPPI**

No bid may be withdrawn for a period of sixty (60) days. The lowest and best proposal received will be accepted, subject to the provisions of Section 31-7-13 of the Mississippi Code of 1972, Annotated and Amended, and other applicable State law; but the Council reserves the right to reject any or all proposals received and to waive informalities.

PUBLISHED by Order of the Council on the 19th day of April A.D., 2016.

CITY OF HATTIESBURG, MISSISSIPPI

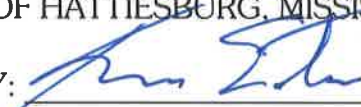BY: 

Kermas Eaton, City Clerk

Publish on April 29, 2016 and May 6, 2016

City of Hattiesburg

Return PROOF to City Clerk's Office

PO Box 1898

Hattiesburg, MS 39403-1898



City of Hattiesburg, MS

200 Forrest St.
P.O. Box 1898
Hattiesburg, MS 39401

Master

File Number: 2016-2618

File ID: 2016-2618

Type: Regular Agenda Item

Status: Agenda Ready

Version: 1

Reference:

In Control: City Council

File Created: 04/12/2016

Brief Title: Sale of grave spaces

Final Action:

Minute Book Number: MB2016-111

Title:

Approve the sale of grave spaces, per attached memo.

Notes:

Sponsors:

Enactment Date:

Attachments: Cemetery Deeds Receipts (April 12), Cemetery Deeds (April 12), executed Cemetery Deeds (4-19-16)

Enactment Number:

Contact:

Meeting Date:

Drafter: Kermas Eaton

Effective Date:

History of Legislative File

Ver- sion:	Acting Body:	Date:	Action:	Sent To:	Due Date:	Return Date:	Result:
1	City Council	04/19/2016					

Text of Legislative File 2016-2618

Title

Approve the sale of grave spaces, per attached memo.

Summary

Sale of grave spaces.

Budget Information

Expenditure Type

Purchasing Item

Publication Information

Mail to:
734 Wilson Rd
Hattiesburg, ms. 39402

CITY OF HATTIESBURG
PURCHASE OF CEMETERY GRAVE SPACES

Hattiesburg, Miss., 04-08- 20 16

SOLD TO:

Mr. Mrs. Miss Russell Miller

ADDRESS 805 Hardy St. Hattiesburg, ms. 39401

desires to purchase the grave space described below, subject to Cemetery regulations.

Entire lot $\frac{1}{2}$ Lot No. 25 Section No. 36 in Highland Cemetery

Number of grave spaces 8 Price per grave space \$ 175.00

Price Received \$ 1,400.00

ck # 9051

CITY OF HATTIESBURG, MISSISSIPPI

By Deborah Bourne
Supt. of City Cemeteries

CITY OF HATTIESBURG
PURCHASE OF CEMETERY GRAVE SPACES

Hattiesburg, Miss., 04-07- 20 16

SOLD TO:

Mr. Mrs. Miss James Waldell Beverly

ADDRESS 309 E. Florence St. Hattiesburg, ms. 39401

desires to purchase the grave space described below, subject to Cemetery regulations.

N $\frac{1}{2}$ SW Lot No. 61 Section No. 35 in Highland Cemetery

Number of grave spaces 1 Price per grave space \$ 175.00

Price Received \$ 175.00

cash

CITY OF HATTIESBURG, MISSISSIPPI

By Deborah Bourne
Supt. of City Cemeteries

CITY OF HATTIESBURG
PURCHASE OF CEMETERY GRAVE SPACES

Hattiesburg, Miss., 04-08- 20 16

SOLD TO:

Mr. Mrs. Miss Lynn Earl

ADDRESS 85 Mill Pond DR. Hattiesburg, ms. 39401

desires to purchase the grave space described below, subject to Cemetery regulations.

S $\frac{1}{2}$ SE Lot No. 34 Section No. 28 in Highland Cemetery

Number of grave spaces 1 Price per grave space \$ 175.00

Price Received \$ 175.00

cash

CITY OF HATTIESBURG, MISSISSIPPI

By Deborah Bourne

Mail to:
Joyce Tillman
114 Wellington Circle
Hattiesburg, ms. 39402

CITY OF HATTIESBURG
PURCHASE OF CEMETERY GRAVE SPACES

Hattiesburg, Miss., 04-11- 20 16

SOLD TO:

Mr.. Mrs. Miss Gracie Barkum

ADDRESS 3408 W. 7th St Hattiesburg, ms 39401

desires to purchase the grave space described below, subject to Cemetery regulations.

S $\frac{1}{2}$ SW $\frac{1}{4}$ Lot No. 53 Section No. 35 in Highland Cemetery

Number of grave spaces 1 Price per grave space \$ 175.00

Price Received \$ 175.00

CITY OF HATTIESBURG, MISSISSIPPI

By Deborah Bourne
Supt. of City Cemeteries

ck# 15039
(Baylous Funeral Home)

CITY OF HATTIESBURG
PURCHASE OF CEMETERY GRAVE SPACES

Hattiesburg, Miss., 04-08- 20 16

SOLD TO:

Mr.. Mrs. Miss Ethel Young

ADDRESS 511 Hall Ave, Hattiesburg, ms 39401

desires to purchase the grave space described below, subject to Cemetery regulations.

S $\frac{1}{2}$ NE $\frac{1}{4}$ Lot No. 1 Section No. 33 in Highland Cemetery

Number of grave spaces 1 Price per grave space \$ 175.00

Price Received \$ 175.00

CITY OF HATTIESBURG, MISSISSIPPI

By Deborah Bourne
Supt. of City Cemeteries

Pd by: Elizabeth Wilson

ck# 128

CITY OF HATTIESBURG
PURCHASE OF CEMETERY GRAVE SPACES

Hattiesburg, Miss., 04-11- 20 16

SOLD TO:

Mr.. Mrs. Miss Rev. Shirley Dailey Saucier

ADDRESS 622 New Orleans St. Hattiesburg, ms 39401

desires to purchase the grave space described below, subject to Cemetery regulations.

S $\frac{1}{2}$ SE $\frac{1}{4}$ Lot No. 48 Section No. 34 in Highland Cemetery

Number of grave spaces 1 Price per grave space \$ 175.00

Price Received \$ 175.00

CITY OF HATTIESBURG, MISSISSIPPI

By Deborah Bourne

14 11A70

Mail to:
Carlos Howard
5364 Fairway St.
Jackson, MS. 39211

CITY OF HATTIESBURG
PURCHASE OF CEMETERY GRAVE SPACES

Hattiesburg, Miss., 04-04- 20 16

SOLD TO:

Mr.. Mrs. Miss Sandra Faye Howard White

ADDRESS 714 W. Pine St. Apt #211, Hattiesburg, MS. 39401

desires to purchase the grave space described below, subject to Cemetery regulations.

N 1/2 NE 1/4 Lot No. 73 Section No. 36 in Highland Cemetery

Number of grave spaces 1 Price per grave space \$ 175.00

Price Received \$ 175.00

ck # 4267

CITY OF HATTIESBURG, MISSISSIPPI

By Deborah Bourne
Supt. of City Cemeteries

mail to:
Lora M. Anderson
700 Beverly Hill Rd
Apt 518
Hattiesburg, MS. 39401

CITY OF HATTIESBURG
PURCHASE OF CEMETERY GRAVE SPACES

Hattiesburg, Miss., 03-31- 20 16

SOLD TO:

Mr.. Mrs. Miss Charlie Williams

ADDRESS 622 New Orleans St. Hattiesburg, MS. 39401

desires to purchase the grave space described below, subject to Cemetery regulations.

S 1/2 SE 1/4 Lot No. 55 Section No. 34 in Highland Cemetery

Number of grave spaces 1 Price per grave space \$ 175.00

Price Received \$ 175.00

#108

CITY OF HATTIESBURG, MISSISSIPPI

By Deborah Bourne
Supt. of City Cemeteries

CITY OF HATTIESBURG
PURCHASE OF CEMETERY GRAVE SPACES

Hattiesburg, Miss., 03-28- 20 16

SOLD TO:

Mr.. Mrs. Miss Donald Burkett

ADDRESS 128 Saucier DR, Hattiesburg, MS. 39401

desires to purchase the grave space described below, subject to Cemetery regulations.

S 1/2 SW 1/4 Lot No. 68 Section No. 34 in Highland Cemetery

Number of grave spaces 1 Price per grave space \$ 175.00

Price Received \$ 175.00

ck # 6257

CITY OF HATTIESBURG, MISSISSIPPI

By Deborah Bourne
Supt. of City Cemeteries

Mar. 7 to
2322 Old Richtm Rd
Petal, MS 39465

CITY OF HATTIESBURG

PURCHASE OF CEMETERY GRAVE SPACES

Hattiesburg, Miss., 03-28-2016

SOLD TO:

Mr. Mrs. Miss Bobbie J. King

ADDRESS 805 Hardy St Hattiesburg, MS 39401

desires to purchase the grave space described below, subject to Cemetery regulations.

S $\frac{1}{2}$ NE $\frac{1}{4}$ Lot No. 67 Section No. 37 in Highland Cemetery

Number of grave spaces 1 Price per grave space \$ 175.00

Price Received \$ 175.00

ck #

CITY OF HATTIESBURG, MISSISSIPPI

By Debrah Boone
Supt. of City Cemeteries

STATE OF MISSISSIPPI
COUNTY OF FORREST/LAMAR
CITY OF HATTIESBURG
HATTIESBURG, MS

**DEED TO CEMETERY LOT
HIGHLAND CEMETERY**

For and in consideration of the sum of ONE THOUSAND FOUR HUNDRED AND NO/100 Dollars (\$1,400.00), cash in hand paid to the City of Hattiesburg, Mississippi, the City of Hattiesburg, Mississippi acting by and through its duly authorized Mayor and City Clerk does hereby bargain, sell and convey unto Russell Miller, subject to the reservations and restrictions hereinafter set out and subject to rules and regulations now or hereafter adopted, the following described grave spaces:.

Entire Lot Number: 25 Section Number: 36

according to the Cemetery Survey of the City of Hattiesburg, Mississippi known as Highland Cemetery, and containing

eight (8) Grave space (s).

SAID Lot shall be used for burial purposes only and all graves therein must be checked and laid out by the Cemetery sexton before the same is dug and must be at least 4 feet deep and shall be, when completed, level with the ground. No shrubbery, vines or trees shall be planted in the Cemetery Lot and there shall be nothing left above the ground except markers which may be erected to meet all City regulations and requirements. All burials in the grave space(s) herein conveyed shall comply with applicable State and Federal laws governing human burial and with City rules and regulations pertaining thereto. If boxes or vaults are used they shall be at least 10 inches below the ground level.

GRANTEE herein shall not sell or convey this lot without a written permit from the Mayor and Council of the City of Hattiesburg, Mississippi.

WITNESS the signature and seal of the City of Hattiesburg, Mississippi, a Municipal Corporation, acting, by and through its duly authorized Mayor and City Clerk, on this, the 19th day of April, 2016.

ATTEST:

CITY OF HATTIESBURG, MISSISSIPPI

CITY CLERK

MAYOR

(S E A L)

STATE OF MISSISSIPPI
COUNTY OF FORREST/LAMAR

Personally appeared before me, the undersigned authority in and for said County and State, Johnny L. DuPree and Kermas Eaton, Mayor and City Clerk, respectively, of the City of Hattiesburg, Mississippi, a municipal corporation, each of whom acknowledged before me that they signed, executed and delivered the above and foregoing Cemetery Deed on the day and year therein mentioned as the act and deed of the City of Hattiesburg after having first been authorized so to do.

Given under my hand and official seal of office on this, the 19th day of April, 2016.

My Commission Expires: _____

Notary Public: _____

STATE OF MISSISSIPPI
COUNTY OF FORREST/LAMAR
CITY OF HATTIESBURG
HATTIESBURG, MS

**DEED TO CEMETERY LOT
HIGHLAND CEMETERY**

For and in consideration of the sum of ONE HUNDRED SEVENTY FIVE AND NO/100 Dollars (\$175.00), cash in hand paid to the City of Hattiesburg, Mississippi, the City of Hattiesburg, Mississippi acting by and through its duly authorized Mayor and City Clerk does hereby bargain, sell and convey unto James Waldell Beverly subject to the reservations and restrictions hereinafter set out and subject to rules and regulations now or hereafter adopted, the following described grave spaces:

North Half (N 1/2) of the Southwest Quarter (SW 1/4)

Lot 61 Section 35

according to the Cemetery Survey of the City of Hattiesburg, Mississippi known as Highland Cemetery, and containing

One (1) Grave space (s).

SAID Lot shall be used for burial purposes only and all graves therein must be checked and laid out by the Cemetery sexton before the same is dug and must be at least 4 feet deep and shall be, when completed, level with the ground. No shrubbery, vines or trees shall be planted in the Cemetery Lot and there shall be nothing left above the ground except markers which may be erected to meet all City regulations and requirements. All burials in the grave space(s) herein conveyed shall comply with applicable State and Federal laws governing human burial and with City rules and regulations pertaining thereto. If boxes or vaults are used they shall be at least 10 inches below the ground level.

GRANTEE herein shall not sell or convey this lot without a written permit from the Mayor and Council of the City of Hattiesburg, Mississippi.

WITNESS the signature and seal of the City of Hattiesburg, Mississippi, a Municipal Corporation, acting, by and through its duly authorized Mayor and City Clerk, on this, the 19th day of April, 2016.

ATTEST:

CITY OF HATTIESBURG, MISSISSIPPI

CITY CLERK

MAYOR

(S E A L)

STATE OF MISSISSIPPI
COUNTY OF FORREST/LAMAR

Personally appeared before me, the undersigned authority in and for said County and State, Johnny L. DuPree and Kermas Eaton, Mayor and City Clerk, respectively, of the City of Hattiesburg, Mississippi, a municipal corporation, each of whom acknowledged before me that they signed, executed and delivered the above and foregoing Cemetery Deed on the day and year therein mentioned as the act and deed of the City of Hattiesburg after having first been authorized so to do.

Given under my hand and official seal of office on this, the 19th day of April, 2016.

My Commission Expires:

NOTARY PUBLIC

STATE OF MISSISSIPPI
COUNTY OF FORREST/LAMAR
CITY OF HATTIESBURG
HATTIESBURG, MS

**DEED TO CEMETERY LOT
HIGHLAND CEMETERY**

For and in consideration of the sum of ONE HUNDRED SEVENTY FIVE AND NO/100 Dollars (\$175.00), cash in hand paid to the City of Hattiesburg, Mississippi, the City of Hattiesburg, Mississippi acting by and through its duly authorized Mayor and City Clerk does hereby bargain, sell and convey unto Lynn Earl subject to the reservations and restrictions hereinafter set out and subject to rules and regulations now or hereafter adopted, the following described grave spaces:

South Half (S ½) of the Southeast Quarter (SE ¼)

Lot 34 Section 28

according to the Cemetery Survey of the City of Hattiesburg, Mississippi known as Highland Cemetery, and containing

One (1) Grave space (s).

SAID Lot shall be used for burial purposes only and all graves therein must be checked and laid out by the Cemetery sexton before the same is dug and must be at least 4 feet deep and shall be, when completed, level with the ground. No shrubbery, vines or trees shall be planted in the Cemetery Lot and there shall be nothing left above the ground except markers which may be erected to meet all City regulations and requirements. All burials in the grave space(s) herein conveyed shall comply with applicable State and Federal laws governing human burial and with City rules and regulations pertaining thereto. If boxes or vaults are used they shall be at least 10 inches below the ground level.

GRANTEE herein shall not sell or convey this lot without a written permit from the Mayor and Council of the City of Hattiesburg, Mississippi.

WITNESS the signature and seal of the City of Hattiesburg, Mississippi, a Municipal Corporation, acting, by and through its duly authorized Mayor and City Clerk, on this, the 19th day of April, 2016.

ATTEST:

CITY OF HATTIESBURG, MISSISSIPPI

CITY CLERK

MAYOR

(S E A L)

STATE OF MISSISSIPPI
COUNTY OF FORREST/LAMAR

Personally appeared before me, the undersigned authority in and for said County and State, Johnny L. DuPree and Kermas Eaton, Mayor and City Clerk, respectively, of the City of Hattiesburg, Mississippi, a municipal corporation, each of whom acknowledged before me that they signed, executed and delivered the above and foregoing Cemetery Deed on the day and year therein mentioned as the act and deed of the City of Hattiesburg after having first been authorized so to do.

Given under my hand and official seal of office on this, the 19th day of April, 2016.

My Commission Expires:

NOTARY PUBLIC

STATE OF MISSISSIPPI
COUNTY OF FORREST/LAMAR
CITY OF HATTIESBURG
HATTIESBURG, MS

**DEED TO CEMETERY LOT
HIGHLAND CEMETERY**

For and in consideration of the sum of ONE HUNDRED SEVENTY FIVE AND NO/100 Dollars (\$175.00), cash in hand paid to the City of Hattiesburg, Mississippi, the City of Hattiesburg, Mississippi acting by and through its duly authorized Mayor and City Clerk does hereby bargain, sell and convey unto Gracie Barkum subject to the reservations and restrictions hereinafter set out and subject to rules and regulations now or hereafter adopted, the following described grave spaces:

South Half (S ½) of the Southwest Quarter (SW ¼)

Lot 53 Section 35

according to the Cemetery Survey of the City of Hattiesburg, Mississippi known as Highland Cemetery, and containing

One (1) Grave space (s).

SAID Lot shall be used for burial purposes only and all graves therein must be checked and laid out by the Cemetery sexton before the same is dug and must be at least 4 feet deep and shall be, when completed, level with the ground. No shrubbery, vines or trees shall be planted in the Cemetery Lot and there shall be nothing left above the ground except markers which may be erected to meet all City regulations and requirements. All burials in the grave space(s) herein conveyed shall comply with applicable State and Federal laws governing human burial and with City rules and regulations pertaining thereto. If boxes or vaults are used they shall be at least 10 inches below the ground level.

GRANTEE herein shall not sell or convey this lot without a written permit from the Mayor and Council of the City of Hattiesburg, Mississippi.

WITNESS the signature and seal of the City of Hattiesburg, Mississippi, a Municipal Corporation, acting, by and through its duly authorized Mayor and City Clerk, on this, the 19th day of April, 2016.

ATTEST:

CITY OF HATTIESBURG, MISSISSIPPI

CITY CLERK

MAYOR

(S E A L)

STATE OF MISSISSIPPI
COUNTY OF FORREST/LAMAR

Personally appeared before me, the undersigned authority in and for said County and State, Johnny L. DuPree and Kernas Eaton, Mayor and City Clerk, respectively, of the City of Hattiesburg, Mississippi, a municipal corporation, each of whom acknowledged before me that they signed, executed and delivered the above and foregoing Cemetery Deed on the day and year therein mentioned as the act and deed of the City of Hattiesburg after having first been authorized so to do.

Given under my hand and official seal of office on this, the 19th day of April, 2016.

My Commission Expires:

NOTARY PUBLIC

STATE OF MISSISSIPPI
COUNTY OF FORREST/LAMAR
CITY OF HATTIESBURG
HATTIESBURG, MS

**DEED TO CEMETERY LOT
HIGHLAND CEMETERY**

For and in consideration of the sum of ONE HUNDRED SEVENTY FIVE AND NO/100 Dollars (\$175.00), cash in hand paid to the City of Hattiesburg, Mississippi, the City of Hattiesburg, Mississippi acting by and through its duly authorized Mayor and City Clerk does hereby bargain, sell and convey unto Ethel Young subject to the reservations and restrictions hereinafter set out and subject to rules and regulations now or hereafter adopted, the following described grave spaces:

South Half (S ½) of the Northeast Quarter (NE ¼)

Lot 1 Section 33

according to the Cemetery Survey of the City of Hattiesburg, Mississippi known as Highland Cemetery, and containing

One (1) Grave space (s).

SAID Lot shall be used for burial purposes only and all graves therein must be checked and laid out by the Cemetery sexton before the same is dug and must be at least 4 feet deep and shall be, when completed, level with the ground. No shrubbery, vines or trees shall be planted in the Cemetery Lot and there shall be nothing left above the ground except markers which may be erected to meet all City regulations and requirements. All burials in the grave space(s) herein conveyed shall comply with applicable State and Federal laws governing human burial and with City rules and regulations pertaining thereto. If boxes or vaults are used they shall be at least 10 inches below the ground level.

GRANTEE herein shall not sell or convey this lot without a written permit from the Mayor and Council of the City of Hattiesburg, Mississippi.

WITNESS the signature and seal of the City of Hattiesburg, Mississippi, a Municipal Corporation, acting, by and through its duly authorized Mayor and City Clerk, on this, the 19th day of April, 2016.

ATTEST:

CITY OF HATTIESBURG, MISSISSIPPI

CITY CLERK

MAYOR

(S E A L)

STATE OF MISSISSIPPI
COUNTY OF FORREST/LAMAR

Personally appeared before me, the undersigned authority in and for said County and State, Johnny L. DuPree and Kermas Eaton , Mayor and City Clerk, respectively, of the City of Hattiesburg, Mississippi, a municipal corporation, each of whom acknowledged before me that they signed, executed and delivered the above and foregoing Cemetery Deed on the day and year therein mentioned as the act and deed of the City of Hattiesburg after having first been authorized so to do.

Given under my hand and official seal of office on this, the 19th day of April, 2016.

My Commission Expires:

NOTARY PUBLIC

STATE OF MISSISSIPPI
COUNTY OF FORREST/LAMAR
CITY OF HATTIESBURG
HATTIESBURG, MS

**DEED TO CEMETERY LOT
HIGHLAND CEMETERY**

For and in consideration of the sum of ONE HUNDRED SEVENTY FIVE AND NO/100 Dollars (\$175.00), cash in hand paid to the City of Hattiesburg, Mississippi, the City of Hattiesburg, Mississippi acting by and through its duly authorized Mayor and City Clerk does hereby bargain, sell and convey unto Rev. Shirley Dailey Saucier subject to the reservations and restrictions hereinafter set out and subject to rules and regulations now or hereafter adopted, the following described grave spaces:

South Half (S ½) of the Southeast Quarter (SE ¼)

Lot 48 Section 34

according to the Cemetery Survey of the City of Hattiesburg, Mississippi known as Highland Cemetery, and containing

One (1) Grave space (s).

SAID Lot shall be used for burial purposes only and all graves therein must be checked and laid out by the Cemetery sexton before the same is dug and must be at least 4 feet deep and shall be, when completed, level with the ground. No shrubbery, vines or trees shall be planted in the Cemetery Lot and there shall be nothing left above the ground except markers which may be erected to meet all City regulations and requirements. All burials in the grave space(s) herein conveyed shall comply with applicable State and Federal laws governing human burial and with City rules and regulations pertaining thereto. If boxes or vaults are used they shall be at least 10 inches below the ground level.

GRANTEE herein shall not sell or convey this lot without a written permit from the Mayor and Council of the City of Hattiesburg, Mississippi.

WITNESS the signature and seal of the City of Hattiesburg, Mississippi, a Municipal Corporation, acting, by and through its duly authorized Mayor and City Clerk, on this, the 19th day of April, 2016.

ATTEST:

CITY OF HATTIESBURG, MISSISSIPPI

CITY CLERK

MAYOR

(S E A L)

STATE OF MISSISSIPPI
COUNTY OF FORREST/LAMAR

Personally appeared before me, the undersigned authority in and for said County and State, Johnny L. DuPree and Kermas Eaton , Mayor and City Clerk, respectively, of the City of Hattiesburg, Mississippi, a municipal corporation, each of whom acknowledged before me that they signed, executed and delivered the above and foregoing Cemetery Deed on the day and year therein mentioned as the act and deed of the City of Hattiesburg after having first been authorized so to do.

Given under my hand and official seal of office on this, the 19th day of April, 2016.

My Commission Expires:

NOTARY PUBLIC

STATE OF MISSISSIPPI
COUNTY OF FORREST/LAMAR
CITY OF HATTIESBURG
HATTIESBURG, MS

**DEED TO CEMETERY LOT
HIGHLAND CEMETERY**

For and in consideration of the sum of ONE HUNDRED SEVENTY FIVE AND NO/100 Dollars (\$175.00), cash in hand paid to the City of Hattiesburg, Mississippi, the City of Hattiesburg, Mississippi acting by and through its duly authorized Mayor and City Clerk does hereby bargain, sell and convey unto Sandra Faye Howard White subject to the reservations and restrictions hereinafter set out and subject to rules and regulations now or hereafter adopted, the following described grave spaces:

North Half (N ½) of the Northeast Quarter (NE ¼)

Lot 73

Section 36

according to the Cemetery Survey of the City of Hattiesburg, Mississippi known as Highland Cemetery, and containing

One (1) Grave space (s).

SAID Lot shall be used for burial purposes only and all graves therein must be checked and laid out by the Cemetery sexton before the same is dug and must be at least 4 feet deep and shall be, when completed, level with the ground. No shrubbery, vines or trees shall be planted in the Cemetery Lot and there shall be nothing left above the ground except markers which may be erected to meet all City regulations and requirements. All burials in the grave space(s) herein conveyed shall comply with applicable State and Federal laws governing human burial and with City rules and regulations pertaining thereto. If boxes or vaults are used they shall be at least 10 inches below the ground level.

GRANTEE herein shall not sell or convey this lot without a written permit from the Mayor and Council of the City of Hattiesburg, Mississippi.

WITNESS the signature and seal of the City of Hattiesburg, Mississippi, a Municipal Corporation, acting, by and through its duly authorized Mayor and City Clerk, on this, the 19th day of April, 2016.

ATTEST:

CITY OF HATTIESBURG, MISSISSIPPI

CITY CLERK

MAYOR

(S E A L)

STATE OF MISSISSIPPI
COUNTY OF FORREST/LAMAR

Personally appeared before me, the undersigned authority in and for said County and State, Johnny L. DuPree and Kermas Eaton, Mayor and City Clerk, respectively, of the City of Hattiesburg, Mississippi, a municipal corporation, each of whom acknowledged before me that they signed, executed and delivered the above and foregoing Cemetery Deed on the day and year therein mentioned as the act and deed of the City of Hattiesburg after having first been authorized so to do.

Given under my hand and official seal of office on this, the 19th day of April, 2016.

My Commission Expires:

NOTARY PUBLIC

STATE OF MISSISSIPPI
COUNTY OF FORREST/LAMAR
CITY OF HATTIESBURG
HATTIESBURG, MS

**DEED TO CEMETERY LOT
HIGHLAND CEMETERY**

For and in consideration of the sum of ONE HUNDRED SEVENTY FIVE AND NO/100 Dollars (\$175.00), cash in hand paid to the City of Hattiesburg, Mississippi, the City of Hattiesburg, Mississippi acting by and through its duly authorized Mayor and City Clerk does hereby bargain, sell and convey unto Charlie Williams subject to the reservations and restrictions hereinafter set out and subject to rules and regulations now or hereafter adopted, the following described grave spaces:

South Half (S ½) of the Southeast Quarter (SE ¼)

Lot 55

Section 34

according to the Cemetery Survey of the City of Hattiesburg, Mississippi known as Highland Cemetery, and containing

One (1) Grave space (s).

SAID Lot shall be used for burial purposes only and all graves therein must be checked and laid out by the Cemetery sexton before the same is dug and must be at least 4 feet deep and shall be, when completed, level with the ground. No shrubbery, vines or trees shall be planted in the Cemetery Lot and there shall be nothing left above the ground except markers which may be erected to meet all City regulations and requirements. All burials in the grave space(s) herein conveyed shall comply with applicable State and Federal laws governing human burial and with City rules and regulations pertaining thereto. If boxes or vaults are used they shall be at least 10 inches below the ground level.

GRANTEE herein shall not sell or convey this lot without a written permit from the Mayor and Council of the City of Hattiesburg, Mississippi.

WITNESS the signature and seal of the City of Hattiesburg, Mississippi, a Municipal Corporation, acting, by and through its duly authorized Mayor and City Clerk, on this, the 19th day of April, 2016.

ATTEST:

CITY OF HATTIESBURG, MISSISSIPPI

CITY CLERK

MAYOR

(S E A L)

STATE OF MISSISSIPPI
COUNTY OF FORREST/LAMAR

Personally appeared before me, the undersigned authority in and for said County and State, Johnny L. DuFree and Kernas Eaton, Mayor and City Clerk, respectively, of the City of Hattiesburg, Mississippi, a municipal corporation, each of whom acknowledged before me that they signed, executed and delivered the above and foregoing Cemetery Deed on the day and year therein mentioned as the act and deed of the City of Hattiesburg after having first been authorized so to do.

Given under my hand and official seal of office on this, the 19th day of April, 2016.

My Commission Expires:

NOTARY PUBLIC

STATE OF MISSISSIPPI
COUNTY OF FORREST/LAMAR
CITY OF HATTIESBURG
HATTIESBURG, MS

**DEED TO CEMETERY LOT
HIGHLAND CEMETERY**

For and in consideration of the sum of ONE HUNDRED SEVENTY FIVE AND NO/100 Dollars (\$175.00), cash in hand paid to the City of Hattiesburg, Mississippi, the City of Hattiesburg, Mississippi acting by and through its duly authorized Mayor and City Clerk does hereby bargain, sell and convey unto Donald Burkett subject to the reservations and restrictions hereinafter set out and subject to rules and regulations now or hereafter adopted, the following described grave spaces:

South Half (S 1/2) of the Southwest Quarter (SW 1/4)

Lot 68

Section 34

according to the Cemetery Survey of the City of Hattiesburg, Mississippi known as Highland Cemetery, and containing

One (1) Grave space (s).

SAID Lot shall be used for burial purposes only and all graves therein must be checked and laid out by the Cemetery sexton before the same is dug and must be at least 4 feet deep and shall be, when completed, level with the ground. No shrubbery, vines or trees shall be planted in the Cemetery Lot and there shall be nothing left above the ground except markers which may be erected to meet all City regulations and requirements. All burials in the grave space(s) herein conveyed shall comply with applicable State and Federal laws governing human burial and with City rules and regulations pertaining thereto. If boxes or vaults are used they shall be at least 10 inches below the ground level.

GRANTEE herein shall not sell or convey this lot without a written permit from the Mayor and Council of the City of Hattiesburg, Mississippi.

WITNESS the signature and seal of the City of Hattiesburg, Mississippi, a Municipal Corporation, acting, by and through its duly authorized Mayor and City Clerk, on this, the 19th day of April, 2016.

ATTEST:

CITY OF HATTIESBURG, MISSISSIPPI

CITY CLERK

MAYOR

(S E A L)

STATE OF MISSISSIPPI
COUNTY OF FORREST/LAMAR

Personally appeared before me, the undersigned authority in and for said County and State, Johnny L. DuFree and Kermas Eaton, Mayor and City Clerk, respectively, of the City of Hattiesburg, Mississippi, a municipal corporation, each of whom acknowledged before me that they signed, executed and delivered the above and foregoing Cemetery Deed on the day and year therein mentioned as the act and deed of the City of Hattiesburg after having first been authorized so to do.

Given under my hand and official seal of office on this, the 19th day of April, 2016.

My Commission Expires:

NOTARY PUBLIC

STATE OF MISSISSIPPI
COUNTY OF FORREST/LAMAR
CITY OF HATTIESBURG
HATTIESBURG, MS

**DEED TO CEMETERY LOT
HIGHLAND CEMETERY**

For and in consideration of the sum of ONE HUNDRED SEVENTY FIVE AND NO/100 Dollars (\$175.00), cash in hand paid to the City of Hattiesburg, Mississippi, the City of Hattiesburg, Mississippi acting by and through its duly authorized Mayor and City Clerk does hereby bargain, sell and convey unto Bobbie J. King subject to the reservations and restrictions hereinafter set out and subject to rules and regulations now or hereafter adopted, the following described grave spaces:

South Half (S ½) of the Northeast Quarter (NE ¼)

Lot 67

Section 37

according to the Cemetery Survey of the City of Hattiesburg, Mississippi known as Highland Cemetery, and containing

One (1) Grave space (s).

SAID Lot shall be used for burial purposes only and all graves therein must be checked and laid out by the Cemetery sexton before the same is dug and must be at least 4 feet deep and shall be, when completed, level with the ground. No shrubbery, vines or trees shall be planted in the Cemetery Lot and there shall be nothing left above the ground except markers which may be erected to meet all City regulations and requirements. All burials in the grave space(s) herein conveyed shall comply with applicable State and Federal laws governing human burial and with City rules and regulations pertaining thereto. If boxes or vaults are used they shall be at least 10 inches below the ground level.

GRANTEE herein shall not sell or convey this lot without a written permit from the Mayor and Council of the City of Hattiesburg, Mississippi.

WITNESS the signature and seal of the City of Hattiesburg, Mississippi, a Municipal Corporation, acting, by and through its duly authorized Mayor and City Clerk, on this, the 19th day of April, 2016.

ATTEST:

CITY OF HATTIESBURG, MISSISSIPPI

CITY CLERK

MAYOR

(S E A L)

STATE OF MISSISSIPPI
COUNTY OF FORREST/LAMAR

Personally appeared before me, the undersigned authority in and for said County and State, Johnny L. DuPree and Kermas Eaton, Mayor and City Clerk, respectively, of the City of Hattiesburg, Mississippi, a municipal corporation, each of whom acknowledged before me that they signed, executed and delivered the above and foregoing Cemetery Deed on the day and year therein mentioned as the act and deed of the City of Hattiesburg after having first been authorized so to do.

Given under my hand and official seal of office on this, the 19th day of April, 2016.

My Commission Expires:

NOTARY PUBLIC

STATE OF MISSISSIPPI
COUNTY OF FORREST/LAMAR
CITY OF HATTIESBURG
HATTIESBURG, MS

**DEED TO CEMETERY LOT
HIGHLAND CEMETERY**

For and in consideration of the sum of ONE THOUSAND FOUR HUNDRED AND NO/100 Dollars (\$1,400.00), cash in hand paid to the City of Hattiesburg, Mississippi, the City of Hattiesburg, Mississippi acting by and through its duly authorized Mayor and City Clerk does hereby bargain, sell and convey unto Russell Miller, subject to the reservations and restrictions hereinafter set out and subject to rules and regulations now or hereafter adopted, the following described grave spaces:.

Entire Lot Number: 25

Section Number: 36

according to the Cemetery Survey of the City of Hattiesburg, Mississippi known as Highland Cemetery, and containing

eight (8) Grave space (s).


SAID Lot shall be used for burial purposes only and all graves therein must be checked and laid out by the Cemetery sexton before the same is dug and must be at least 4 feet deep and shall be, when completed, level with the ground. No shrubbery, vines or trees shall be planted in the Cemetery Lot and there shall be nothing left above the ground except markers which may be erected to meet all City regulations and requirements. All burials in the grave space(s) herein conveyed shall comply with applicable State and Federal laws governing human burial and with City rules and regulations pertaining thereto. If boxes or vaults are used they shall be at least 10 inches below the ground level.

GRANTEE herein shall not sell or convey this lot without a written permit from the Mayor and Council of the City of Hattiesburg, Mississippi.

WITNESS the signature and seal of the City of Hattiesburg, Mississippi, a Municipal Corporation, acting, by and through its duly authorized Mayor and City Clerk, on this, the 19th day of April, 2016.

ATTEST:


CITY CLERK

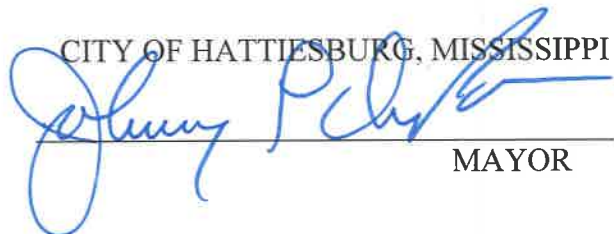
CITY OF HATTIESBURG, MISSISSIPPI

MAYOR

(S E A L)

STATE OF MISSISSIPPI
COUNTY OF FORREST/LAMAR

Personally appeared before me, the undersigned authority in and for said County and State, Johnny L. DuPree and Kermas Eaton, Mayor and City Clerk, respectively, of the City of Hattiesburg, Mississippi, a municipal corporation, each of whom acknowledged before me that they signed, executed and delivered the above and foregoing Cemetery Deed on the day and year therein mentioned as the act and deed of the City of Hattiesburg after having first been authorized so to do.

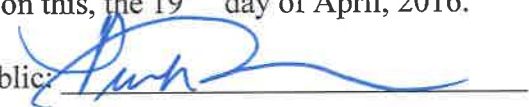Given under my hand and official seal of office on this, the 19th day of April, 2016.

My Commission Expires: 11-6-16 Notary Public: 



STATE OF MISSISSIPPI
COUNTY OF FORREST/LAMAR
CITY OF HATTIESBURG
HATTIESBURG, MS

**DEED TO CEMETERY LOT
HIGHLAND CEMETERY**

For and in consideration of the sum of ONE HUNDRED SEVENTY FIVE AND NO/100 Dollars (\$175.00), cash in hand paid to the City of Hattiesburg, Mississippi, the City of Hattiesburg, Mississippi acting by and through its duly authorized Mayor and City Clerk does hereby bargain, sell and convey unto James Waldell Beverly subject to the reservations and restrictions hereinafter set out and subject to rules and regulations now or hereafter adopted, the following described grave spaces:

North Half (N ½) of the Southwest Quarter (SW ¼)

Lot 61

Section 35

according to the Cemetery Survey of the City of Hattiesburg, Mississippi known as Highland Cemetery, and containing

One (1) Grave space (s).

SAID Lot shall be used for burial purposes only and all graves therein must be checked and laid out by the Cemetery sexton before the same is dug and must be at least 4 feet deep and shall be, when completed, level with the ground. No shrubbery, vines or trees shall be planted in the Cemetery Lot and there shall be nothing left above the ground except markers which may be erected to meet all City regulations and requirements. All burials in the grave space(s) herein conveyed shall comply with applicable State and Federal laws governing human burial and with City rules and regulations pertaining thereto. If boxes or vaults are used they shall be at least 10 inches below the ground level.

GRANTEE herein shall not sell or convey this lot without a written permit from the Mayor and Council of the City of Hattiesburg, Mississippi.


WITNESS the signature and seal of the City of Hattiesburg, Mississippi, a Municipal Corporation, acting, by and through its duly authorized Mayor and City Clerk, on this, the 19th day of April, 2016.

ATTEST:



CITY CLERK

CITY OF HATTIESBURG, MISSISSIPPI

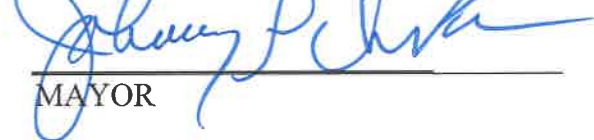

MAYOR

(S E A L)

STATE OF MISSISSIPPI
COUNTY OF FORREST/LAMAR


Personally appeared before me, the undersigned authority in and for said County and State, Johnny L. DuPree and Kermas Eaton, Mayor and City Clerk, respectively, of the City of Hattiesburg, Mississippi, a municipal corporation, each of whom acknowledged before me that they signed, executed and delivered the above and foregoing Cemetery Deed on the day and year therein mentioned as the act and deed of the City of Hattiesburg after having first been authorized so to do.

Given under my hand and official seal of office on this, the 19th day of April, 2016.

My Commission Expires:

11-6-16

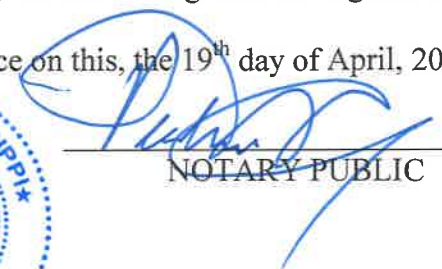


NOTARY PUBLIC

STATE OF MISSISSIPPI
COUNTY OF FORREST/LAMAR
CITY OF HATTIESBURG
HATTIESBURG, MS

**DEED TO CEMETERY LOT
HIGHLAND CEMETERY**

For and in consideration of the sum of ONE HUNDRED SEVENTY FIVE AND NO/100 Dollars (\$175.00), cash in hand paid to the City of Hattiesburg, Mississippi, the City of Hattiesburg, Mississippi acting by and through its duly authorized Mayor and City Clerk does hereby bargain, sell and convey unto Lynn Earl subject to the reservations and restrictions hereinafter set out and subject to rules and regulations now or hereafter adopted, the following described grave spaces:

South Half (S ½) of the Southeast Quarter (SE ¼)

Lot 34 Section 28

according to the Cemetery Survey of the City of Hattiesburg, Mississippi known as Highland Cemetery, and containing

One (1) Grave space (s).

SAID Lot shall be used for burial purposes only and all graves therein must be checked and laid out by the Cemetery sexton before the same is dug and must be at least 4 feet deep and shall be, when completed, level with the ground. No shrubbery, vines or trees shall be planted in the Cemetery Lot and there shall be nothing left above the ground except markers which may be erected to meet all City regulations and requirements. All burials in the grave space(s) herein conveyed shall comply with applicable State and Federal laws governing human burial and with City rules and regulations pertaining thereto. If boxes or vaults are used they shall be at least 10 inches below the ground level.

GRANTEE herein shall not sell or convey this lot without a written permit from the Mayor and Council of the City of Hattiesburg, Mississippi.

WITNESS the signature and seal of the City of Hattiesburg, Mississippi, a Municipal Corporation, acting, by and through its duly authorized Mayor and City Clerk, on this, the 19th day of April, 2016.

ATTEST:


CITY CLERK

CITY OF HATTIESBURG, MISSISSIPPI

MAYOR

(S E A L)

STATE OF MISSISSIPPI
COUNTY OF FORREST/LAMAR


Personally appeared before me, the undersigned authority in and for said County and State, Johnny L. DuPree and Kermas Eaton, Mayor and City Clerk, respectively, of the City of Hattiesburg, Mississippi, a municipal corporation, each of whom acknowledged before me that they signed, executed and delivered the above and foregoing Cemetery Deed on the day and year therein mentioned as the act and deed of the City of Hattiesburg after having first been authorized so to do.

Given under my hand and official seal of office on this, the 19th day of April, 2016.

My Commission Expires:

11-6-16

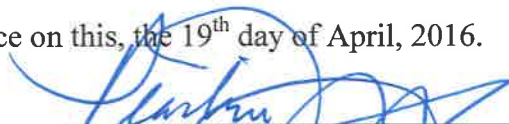


NOTARY PUBLIC

STATE OF MISSISSIPPI
COUNTY OF FORREST/LAMAR
CITY OF HATTIESBURG
HATTIESBURG, MS

DEED TO CEMETERY LOT
HIGHLAND CEMETERY

For and in consideration of the sum of ONE HUNDRED SEVENTY FIVE AND NO/100 Dollars (\$175.00), cash in hand paid to the City of Hattiesburg, Mississippi, the City of Hattiesburg, Mississippi acting by and through its duly authorized Mayor and City Clerk does hereby bargain, sell and convey unto Gracie Barkum subject to the reservations and restrictions hereinafter set out and subject to rules and regulations now or hereafter adopted, the following described grave spaces:

South Half (S ½) of the Southwest Quarter (SW ¼)

Lot 53 Section 35

according to the Cemetery Survey of the City of Hattiesburg, Mississippi known as Highland Cemetery, and containing

One (1) Grave space (s).

SAID Lot shall be used for burial purposes only and all graves therein must be checked and laid out by the Cemetery sexton before the same is dug and must be at least 4 feet deep and shall be, when completed, level with the ground. No shrubbery, vines or trees shall be planted in the Cemetery Lot and there shall be nothing left above the ground except markers which may be erected to meet all City regulations and requirements. All burials in the grave space(s) herein conveyed shall comply with applicable State and Federal laws governing human burial and with City rules and regulations pertaining thereto. If boxes or vaults are used they shall be at least 10 inches below the ground level.

GRANTEE herein shall not sell or convey this lot without a written permit from the Mayor and Council of the City of Hattiesburg, Mississippi.

WITNESS the signature and seal of the City of Hattiesburg, Mississippi, a Municipal Corporation, acting, by and through its duly authorized Mayor and City Clerk, on this, the 19th day of April, 2016.

ATTEST:


CITY CLERK

CITY OF HATTIESBURG, MISSISSIPPI

MAYOR

(S E A L)

STATE OF MISSISSIPPI
COUNTY OF FORREST/LAMAR


Personally appeared before me, the undersigned authority in and for said County and State, Johnny L. DuPree and Kermas Eaton, Mayor and City Clerk, respectively, of the City of Hattiesburg, Mississippi, a municipal corporation, each of whom acknowledged before me that they signed, executed and delivered the above and foregoing Cemetery Deed on the day and year therein mentioned as the act and deed of the City of Hattiesburg after having first been authorized so to do.

Given under my hand and official seal of office on this, the 19th day of April, 2016.

My Commission Expires:

11-6-16

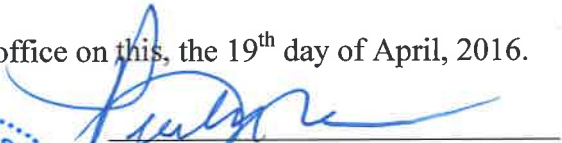


NOTARY PUBLIC

STATE OF MISSISSIPPI
COUNTY OF FORREST/LAMAR
CITY OF HATTIESBURG
HATTIESBURG, MS

DEED TO CEMETERY LOT
HIGHLAND CEMETERY

For and in consideration of the sum of ONE HUNDRED SEVENTY FIVE AND NO/100 Dollars (\$175.00), cash in hand paid to the City of Hattiesburg, Mississippi, the City of Hattiesburg, Mississippi acting by and through its duly authorized Mayor and City Clerk does hereby bargain, sell and convey unto Ethel Young subject to the reservations and restrictions hereinafter set out and subject to rules and regulations now or hereafter adopted, the following described grave spaces:

South Half (S ½) of the Northeast Quarter (NE ¼)

Lot 1 Section 33

according to the Cemetery Survey of the City of Hattiesburg, Mississippi known as Highland Cemetery, and containing

One (1) Grave space (s).

SAID Lot shall be used for burial purposes only and all graves therein must be checked and laid out by the Cemetery sexton before the same is dug and must be at least 4 feet deep and shall be, when completed, level with the ground. No shrubbery, vines or trees shall be planted in the Cemetery Lot and there shall be nothing left above the ground except markers which may be erected to meet all City regulations and requirements. All burials in the grave space(s) herein conveyed shall comply with applicable State and Federal laws governing human burial and with City rules and regulations pertaining thereto. If boxes or vaults are used they shall be at least 10 inches below the ground level.

GRANTEE herein shall not sell or convey this lot without a written permit from the Mayor and Council of the City of Hattiesburg, Mississippi.

WITNESS the signature and seal of the City of Hattiesburg, Mississippi, a Municipal Corporation, acting, by and through its duly authorized Mayor and City Clerk, on this, the 19th day of April, 2016.

ATTEST:


CITY CLERK

CITY OF HATTIESBURG, MISSISSIPPI

MAYOR

(S E A L)

STATE OF MISSISSIPPI
COUNTY OF FORREST/LAMAR


Personally appeared before me, the undersigned authority in and for said County and State, Johnny L. DuPree and Kermas Eaton, Mayor and City Clerk, respectively, of the City of Hattiesburg, Mississippi, a municipal corporation, each of whom acknowledged before me that they signed, executed and delivered the above and foregoing Cemetery Deed on the day and year therein mentioned as the act and deed of the City of Hattiesburg after having first been authorized so to do.

Given under my hand and official seal of office on this, the 19th day of April, 2016.

My Commission Expires:

11-6-16

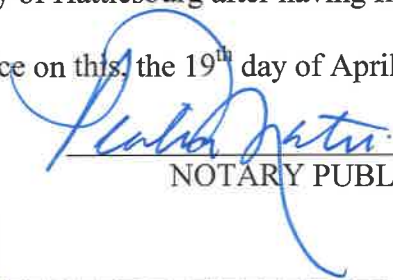


NOTARY PUBLIC

STATE OF MISSISSIPPI
COUNTY OF FORREST/LAMAR
CITY OF HATTIESBURG
HATTIESBURG, MS

**DEED TO CEMETERY LOT
HIGHLAND CEMETERY**

For and in consideration of the sum of ONE HUNDRED SEVENTY FIVE AND NO/100 Dollars (\$175.00), cash in hand paid to the City of Hattiesburg, Mississippi, the City of Hattiesburg, Mississippi acting by and through its duly authorized Mayor and City Clerk does hereby bargain, sell and convey unto Rev. Shirley Dailey Saucier subject to the reservations and restrictions hereinafter set out and subject to rules and regulations now or hereafter adopted, the following described grave spaces:

South Half (S ½) of the Southeast Quarter (SE ¼)

Lot 48 Section 34

according to the Cemetery Survey of the City of Hattiesburg, Mississippi known as Highland Cemetery, and containing

One (1) Grave space (s).

SAID Lot shall be used for burial purposes only and all graves therein must be checked and laid out by the Cemetery sexton before the same is dug and must be at least 4 feet deep and shall be, when completed, level with the ground. No shrubbery, vines or trees shall be planted in the Cemetery Lot and there shall be nothing left above the ground except markers which may be erected to meet all City regulations and requirements. All burials in the grave space(s) herein conveyed shall comply with applicable State and Federal laws governing human burial and with City rules and regulations pertaining thereto. If boxes or vaults are used they shall be at least 10 inches below the ground level.

GRANTEE herein shall not sell or convey this lot without a written permit from the Mayor and Council of the City of Hattiesburg, Mississippi.

WITNESS the signature and seal of the City of Hattiesburg, Mississippi, a Municipal Corporation, acting, by and through its duly authorized Mayor and City Clerk, on this, the 19th day of April, 2016.

ATTEST:


CITY CLERK

CITY OF HATTIESBURG, MISSISSIPPI


MAYOR

(S E A L)

STATE OF MISSISSIPPI
COUNTY OF FORREST/LAMAR


Personally appeared before me, the undersigned authority in and for said County and State, Johnny L. DuPree and Kermas Eaton, Mayor and City Clerk, respectively, of the City of Hattiesburg, Mississippi, a municipal corporation, each of whom acknowledged before me that they signed, executed and delivered the above and foregoing Cemetery Deed on the day and year therein mentioned as the act and deed of the City of Hattiesburg after having first been authorized so to do.

Given under my hand and official seal of office on this, the 19th day of April, 2016.

My Commission Expires:

1-6-16

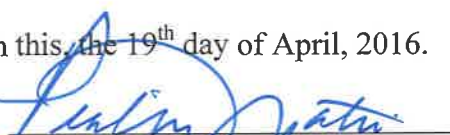


NOTARY PUBLIC

STATE OF MISSISSIPPI
COUNTY OF FORREST/LAMAR
CITY OF HATTIESBURG
HATTIESBURG, MS

**DEED TO CEMETERY LOT
HIGHLAND CEMETERY**

For and in consideration of the sum of ONE HUNDRED SEVENTY FIVE AND NO/100 Dollars (\$175.00), cash in hand paid to the City of Hattiesburg, Mississippi, the City of Hattiesburg, Mississippi acting by and through its duly authorized Mayor and City Clerk does hereby bargain, sell and convey unto Sandra Faye Howard White subject to the reservations and restrictions hereinafter set out and subject to rules and regulations now or hereafter adopted, the following described grave spaces:

North Half (N ½) of the Northeast Quarter (NE ¼)

Lot 73

Section 36

according to the Cemetery Survey of the City of Hattiesburg, Mississippi known as Highland Cemetery, and containing

One (1) Grave space (s).

SAID Lot shall be used for burial purposes only and all graves therein must be checked and laid out by the Cemetery sexton before the same is dug and must be at least 4 feet deep and shall be, when completed, level with the ground. No shrubbery, vines or trees shall be planted in the Cemetery Lot and there shall be nothing left above the ground except markers which may be erected to meet all City regulations and requirements. All burials in the grave space(s) herein conveyed shall comply with applicable State and Federal laws governing human burial and with City rules and regulations pertaining thereto. If boxes or vaults are used they shall be at least 10 inches below the ground level.

GRANTEE herein shall not sell or convey this lot without a written permit from the Mayor and Council of the City of Hattiesburg, Mississippi.


WITNESS the signature and seal of the City of Hattiesburg, Mississippi, a Municipal Corporation, acting, by and through its duly authorized Mayor and City Clerk, on this, the 19th day of April, 2016.

ATTEST:



CITY CLERK

CITY OF HATTIESBURG, MISSISSIPPI

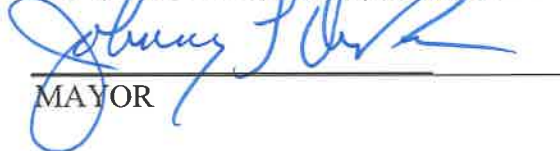

MAYOR

(S E A L)


STATE OF MISSISSIPPI
COUNTY OF FORREST/LAMAR

Personally appeared before me, the undersigned authority in and for said County and State, Johnny L. DuPree and Kermas Eaton, Mayor and City Clerk, respectively, of the City of Hattiesburg, Mississippi, a municipal corporation, each of whom acknowledged before me that they signed, executed and delivered the above and foregoing Cemetery Deed on the day and year therein mentioned as the act and deed of the City of Hattiesburg after having first been authorized so to do.

Given under my hand and official seal of office on this, the 19th day of April, 2016.

My Commission Expires:

11-6-16

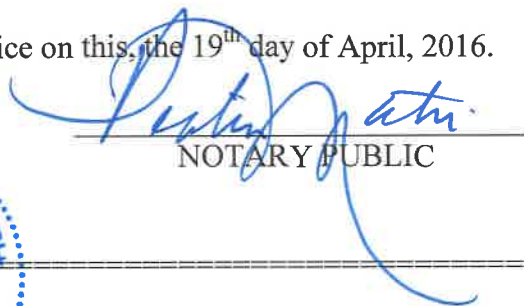

NOTARY PUBLIC

STATE OF MISSISSIPPI
COUNTY OF FORREST/LAMAR
CITY OF HATTIESBURG
HATTIESBURG, MS

**DEED TO CEMETERY LOT
HIGHLAND CEMETERY**

For and in consideration of the sum of ONE HUNDRED SEVENTY FIVE AND NO/100 Dollars (\$175.00), cash in hand paid to the City of Hattiesburg, Mississippi, the City of Hattiesburg, Mississippi acting by and through its duly authorized Mayor and City Clerk does hereby bargain, sell and convey unto Charlie Williams subject to the reservations and restrictions hereinafter set out and subject to rules and regulations now or hereafter adopted, the following described grave spaces:

South Half (S ½) of the Southeast Quarter (SE ¼)

Lot 55

Section 34

according to the Cemetery Survey of the City of Hattiesburg, Mississippi known as Highland Cemetery, and containing

One (1) Grave space (s).

SAID Lot shall be used for burial purposes only and all graves therein must be checked and laid out by the Cemetery sexton before the same is dug and must be at least 4 feet deep and shall be, when completed, level with the ground. No shrubbery, vines or trees shall be planted in the Cemetery Lot and there shall be nothing left above the ground except markers which may be erected to meet all City regulations and requirements. All burials in the grave space(s) herein conveyed shall comply with applicable State and Federal laws governing human burial and with City rules and regulations pertaining thereto. If boxes or vaults are used they shall be at least 10 inches below the ground level.

GRANTEE herein shall not sell or convey this lot without a written permit from the Mayor and Council of the City of Hattiesburg, Mississippi.

WITNESS the signature and seal of the City of Hattiesburg, Mississippi, a Municipal Corporation, acting, by and through its duly authorized Mayor and City Clerk, on this, the 19th day of April, 2016.

ATTEST:


CITY CLERK

CITY OF HATTIESBURG, MISSISSIPPI

MAYOR

(S E A L)

STATE OF MISSISSIPPI
COUNTY OF FORREST/LAMAR


Personally appeared before me, the undersigned authority in and for said County and State, Johnny L. DuPree and Kermas Eaton, Mayor and City Clerk, respectively, of the City of Hattiesburg, Mississippi, a municipal corporation, each of whom acknowledged before me that they signed, executed and delivered the above and foregoing Cemetery Deed on the day and year therein mentioned as the act and deed of the City of Hattiesburg after having first been authorized so to do.

Given under my hand and official seal of office on this, the 19th day of April, 2016.

My Commission Expires:

11-6-14

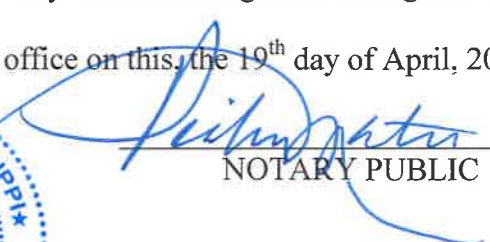


NOTARY PUBLIC

STATE OF MISSISSIPPI
COUNTY OF FORREST/LAMAR
CITY OF HATTIESBURG
HATTIESBURG, MS

**DEED TO CEMETERY LOT
HIGHLAND CEMETERY**

For and in consideration of the sum of ONE HUNDRED SEVENTY FIVE AND NO/100 Dollars (\$175.00), cash in hand paid to the City of Hattiesburg, Mississippi, the City of Hattiesburg, Mississippi acting by and through its duly authorized Mayor and City Clerk does hereby bargain, sell and convey unto Donald Burkett subject to the reservations and restrictions hereinafter set out and subject to rules and regulations now or hereafter adopted, the following described grave spaces:

South Half (S ½) of the Southwest Quarter (SW ¼)

Lot 68

Section 34

according to the Cemetery Survey of the City of Hattiesburg, Mississippi known as Highland Cemetery, and containing

One (1) Grave space (s).

SAID Lot shall be used for burial purposes only and all graves therein must be checked and laid out by the Cemetery sexton before the same is dug and must be at least 4 feet deep and shall be, when completed, level with the ground. No shrubbery, vines or trees shall be planted in the Cemetery Lot and there shall be nothing left above the ground except markers which may be erected to meet all City regulations and requirements. All burials in the grave space(s) herein conveyed shall comply with applicable State and Federal laws governing human burial and with City rules and regulations pertaining thereto. If boxes or vaults are used they shall be at least 10 inches below the ground level.

GRANTEE herein shall not sell or convey this lot without a written permit from the Mayor and Council of the City of Hattiesburg, Mississippi.

WITNESS the signature and seal of the City of Hattiesburg, Mississippi, a Municipal Corporation, acting, by and through its duly authorized Mayor and City Clerk, on this, the 19th day of April, 2016.

ATTEST:



CITY CLERK

CITY OF HATTIESBURG, MISSISSIPPI



MAYOR

(S E A L)


STATE OF MISSISSIPPI
COUNTY OF FORREST/LAMAR

Personally appeared before me, the undersigned authority in and for said County and State, Johnny L. DuPree and Kermas Eaton, Mayor and City Clerk, respectively, of the City of Hattiesburg, Mississippi, a municipal corporation, each of whom acknowledged before me that they signed, executed and delivered the above and foregoing Cemetery Deed on the day and year therein mentioned as the act and deed of the City of Hattiesburg after having first been authorized so to do.

Given under my hand and official seal of office on this, the 19th day of April, 2016.

My Commission Expires:

11-6-16

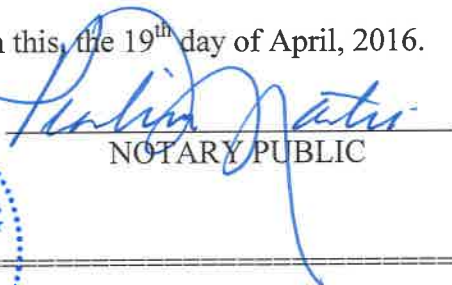

NOTARY PUBLIC

STATE OF MISSISSIPPI
COUNTY OF FORREST/LAMAR
CITY OF HATTIESBURG
HATTIESBURG, MS

DEED TO CEMETERY LOT
HIGHLAND CEMETERY

For and in consideration of the sum of ONE HUNDRED SEVENTY FIVE AND NO/100 Dollars (\$175.00), cash in hand paid to the City of Hattiesburg, Mississippi, the City of Hattiesburg, Mississippi acting by and through its duly authorized Mayor and City Clerk does hereby bargain, sell and convey unto Bobbie J. King subject to the reservations and restrictions hereinafter set out and subject to rules and regulations now or hereafter adopted, the following described grave spaces:

South Half (S ½) of the Northeast Quarter (NE ¼)

Lot 67

Section 37

according to the Cemetery Survey of the City of Hattiesburg, Mississippi known as Highland Cemetery, and containing

One (1) Grave space (s).


SAID Lot shall be used for burial purposes only and all graves therein must be checked and laid out by the Cemetery sexton before the same is dug and must be at least 4 feet deep and shall be, when completed, level with the ground. No shrubbery, vines or trees shall be planted in the Cemetery Lot and there shall be nothing left above the ground except markers which may be erected to meet all City regulations and requirements. All burials in the grave space(s) herein conveyed shall comply with applicable State and Federal laws governing human burial and with City rules and regulations pertaining thereto. If boxes or vaults are used they shall be at least 10 inches below the ground level.

GRANTEE herein shall not sell or convey this lot without a written permit from the Mayor and Council of the City of Hattiesburg, Mississippi.

WITNESS the signature and seal of the City of Hattiesburg, Mississippi, a Municipal Corporation, acting, by and through its duly authorized Mayor and City Clerk, on this, the 19th day of April, 2016.

ATTEST:


CITY CLERK

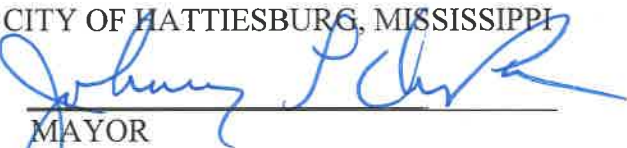CITY OF HATTIESBURG, MISSISSIPPI

MAYOR

(S E A L)

STATE OF MISSISSIPPI
COUNTY OF FORREST/LAMAR


Personally appeared before me, the undersigned authority in and for said County and State, Johnny L. DuPree and Kermas Eaton, Mayor and City Clerk, respectively, of the City of Hattiesburg, Mississippi, a municipal corporation, each of whom acknowledged before me that they signed, executed and delivered the above and foregoing Cemetery Deed on the day and year therein mentioned as the act and deed of the City of Hattiesburg after having first been authorized so to do.

Given under my hand and official seal of office on this, the 19th day of April, 2016.

My Commission Expires:

11-6-16

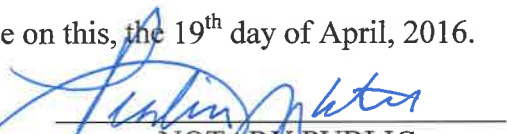


NOTARY PUBLIC



City of Hattiesburg, MS

200 Forrest St.
P.O. Box 1898
Hattiesburg, MS 39401

Master

File Number: 2016-2612

File ID: 2016-2612

Type: Regular Agenda Item

Status: Agenda Ready

Version: 2

Reference:

In Control: City Council

File Created: 04/11/2016

Brief Title: HOME Program Payments

Final Action:

Minute Book Number: MB2016-111

Title:

Approve and authorize issuance of manual check for HOME Program Claims per attached memorandum. {Entitlement HOME}

Notes:

Sponsors:

Enactment Date:

Attachments: Memorandum for HOME Payment April 19, 2016

Enactment Number:

Contact:

Meeting Date: 04/19/2016

Drafter: Clarence Williams

Effective Date:

History of Legislative File

Ver- sion:	Acting Body:	Date:	Action:	Sent To:	Due Date:	Return Date:	Result:
2	City Council	04/19/2016					

Text of Legislative File 2016-2612

Title

Approve and authorize issuance of manual check for HOME Program Claims per attached memorandum. {Entitlement HOME}

Summary

HOME Program Payment

Budget Information

Expenditure Type

Purchasing Item

Publication Information

MEMORANDUM

TO: City of Hattiesburg Council Members

FROM: La'Keylah White
Department of Federal & State Programs

SUBJECT: Authorize issuance of manual checks for HOME Program Claims

DATE: April 19, 2016

Recipient:	Havard Pest Control
Activity:	Termite Treatment
Program:	HOME
Project Site:	310 Bowling Street
Amount Requested:	\$595.00
Purpose of Request:	Payment Request
Work Provided by:	Havard Pest Control

Havard Pest Control
PO Box 15007
Hattiesburg, MS 39404
800-898-0264

INVOICE

Bill To [142903]
CITY OF HATTIESBURG
P O BOX 1898
HATTIESBURG, MS 39403

Service Address [142903]
CITY OF HATTIESBURG
KATHERINE SPINKS
310 BOWLING STREET
HATTIESBURG, MS 39401

Invoice # 926493

Technician LEVI MORRIS

Invoice Date 11/24/2015

License #

Service Date 11/24/2015

Target Pest TERMITES

Time In 02:19 PM

Terms NET 30

Time Out 04:40 PM

**Purchase
Order**

Service	Description	Price
TT	Termite Treatment	\$595.00
Subtotal		\$595.00
Tax		\$41.65
Total		\$636.65
Amount Paid		\$41.65
Balance		\$595.00

Thank you for your business! If you have any questions, please call us.

Material	EPA #	Area	Active Ingredient	Method	Target Pest	Amount Used
TERMIDOR HE	7969-329		FIPRONIL		TERMITES	0 GA

**Order/Service
Instructions**

R.J.



City of Hattiesburg, MS

200 Forrest St.
P.O. Box 1898
Hattiesburg, MS 39401

Master

File Number: 2016-2619

File ID: 2016-2619

Type: Regular Agenda Item

Status: Agenda Ready

Version: 1

Reference:

In Control: City Council

File Created: 04/12/2016

Brief Title: Claims Docket.

Final Action:

Minute Book Number: MB2016-111

Title:

Approve claims docket for the period ending April 15, 2016.

Notes:

Sponsors:

Enactment Date:

Attachments: DOCKET 16.04-15, Addendum to the 4-19-16
Claims Docket

Enactment Number:

Contact:

Meeting Date:

Drafter: Kermas Eaton

Effective Date:

History of Legislative File

Ver- sion:	Acting Body:	Date:	Action:	Sent To:	Due Date:	Return Date:	Result:
1	City Council	04/19/2016					

Text of Legislative File 2016-2619

Title

Approve claims docket for the period ending April 15, 2016.

Summary

Claims Docket.

Budget Information

Expenditure Type

Purchasing Item

Publication Information

00001 AMERICAN CONCRETE PRODUC 64453	00159210 15003760 MORTAR MIX CITY WIDE USE	04/15/16	250336	368.55-

AMERICAN CONCRETE PRODUC				368.55-
Sum				
00001 ARNOLD LINE WATER ASSN I 2145 3/21/16 00020167 15003714 SERV 2/18-3/18/16 #8 FIRE STA		04/15/16	250341	32.00-

ARNOLD LINE WATER ASSN I				32.00-
Sum				
00001 AT&T	601M23905500 00020167 15003781 MAINT 3/28-4/27 POLICE DEPT	04/15/16	250343	202.00-

AT&T				202.00-
Sum				
00001 AT&T CAPITAL SERVICES	2982617 00160281 15003940 INTERACT SOFTWARE POLICE DEPT	04/15/16	250344	12,556.56-

AT&T CAPITAL SERVICES				12,556.56-
Sum				
00001 AUTO ARMATURE SERVICE IN 01993	00157066 15003740 BATTERY U16769 STARTER U16768	04/15/16	250346	251.90-
00001 AUTO ARMATURE SERVICE IN 02061	00157130 15003741 BATTERY U#19100 POLICE	04/15/16	250346	157.95-
00001 AUTO ARMATURE SERVICE IN 02268	00157381 15003742 BATTERY U#17578 POLICE	04/15/16	250346	163.95-
00001 AUTO ARMATURE SERVICE IN 02539	00157767 15003743 BATTERIES U#17744/16754	04/15/16	250346	305.90-
00001 AUTO ARMATURE SERVICE IN 02617	00157834 15003744 BATTERY U#17355 POLICE	04/15/16	250346	163.95-
00001 AUTO ARMATURE SERVICE IN 02807	00158049 15003745 BATTERY U#17836 ALT U#17578	04/15/16	250346	343.90-
00001 AUTO ARMATURE SERVICE IN 02945	00158387 15003746 BATTERY U#17894 POLICE	04/15/16	250346	163.95-
00001 AUTO ARMATURE SERVICE IN 03960	00159988 15003761 BATTERY U#16103 STREET	04/15/16	250346	48.95-
00001 AUTO ARMATURE SERVICE IN 05470	00159940 15003827 BATTERY U#13175 HEALTH	04/15/16	250346	142.95-
00001 AUTO ARMATURE SERVICE IN 05471	00159940 15003828 BATTERY U#17874 HEALTH	04/15/16	250346	123.95-
00001 AUTO ARMATURE SERVICE IN 05472	00159940 15003829 BATTERY U#17875 HEALTH	04/15/16	250346	123.95-
00001 AUTO ARMATURE SERVICE IN 05473	00159940 15003830 BATTERY U#17876 HEALTH	04/15/16	250346	123.95-
00001 AUTO ARMATURE SERVICE IN 04015	00160065 15003860 STARTER U#11946 CONSTR	04/15/16	250346	99.95-
00001 AUTO ARMATURE SERVICE IN 04053	00160146 15003861 STARTER U#18891 HEALTH	04/15/16	250346	129.95-

AUTO ARMATURE SERVICE IN				2,345.15-
Sum				
00001 AUTO ZONE	0139633150 00158540 15004002 REPR PTS U#16966 STREET	04/15/16	250347	75.99-

AUTO ZONE				75.99-
Sum				
00001 AUTOMOTIVE GLASS SPECIAL I205488	00159625 15003749 WINDSHIELD U#19348 POLICE	04/15/16	250348	295.00-

AUTOMOTIVE GLASS SPECIAL				295.00-
Sum				
00001 BARDING GENERATOR & STAR 159096	00160032 15003845 ALTERNATOR U#13933 FIRE DEPT	04/15/16	250352	610.00-

BARDING GENERATOR & STAR				610.00-
Sum				
00001 BCP TANKLINES	2403 00160216 15003928 USED OIL RECYCLING PUB WORKS	04/15/16	250356	240.50-

BCP TANKLINES				240.50-
Sum				

00001 BERNARDO, DEBRA	TRAVEL REIMB 00160187 15003885 EXPNS MMCCA CONF TUPELO	04/15/16	250357	622.65-

BERNARDO, DEBRA				
Sum				622.65-
00001 BERNTSEN INTERNATIONAL I 175253	00159887 15003976 MAGNETIC LOCATORS ENGR DEPT	04/15/16	250358	717.85-

BERNTSEN INTERNATIONAL I				
Sum				717.85-
00001 BEST BUY BUSINESS ADVANT 2250674	00159852 15003974 TV/MONITOR ENGR DIRECTOR	04/15/16	250359	843.98-
00001 BEST BUY BUSINESS ADVANT 2250685	00159869 15003975 MONITOR WALL MOUNT ENGR CONF	04/15/16	250359	103.99-

BEST BUY BUSINESS ADVANT				
Sum				947.97-
00001 BIG DADDY'S PARTY JUMPS #50 5/07/16	00160121 15003796 MPO TRAIN DAY 2016 FUN JUMPS	04/15/16	250362	454.75-

BIG DADDY'S PARTY JUMPS				
Sum				454.75-
00001 BODY TECH INC 1195	00159937 15003750 TOWING U#17574 POLICE	04/15/16	250364	60.00-

BODY TECH INC				
Sum				60.00-
00001 BRACKMAN SERVICE CO 9632	00159784 15003831 REPR PTS U#19293 HEALTH	04/15/16	250368	91.60-

BRACKMAN SERVICE CO				
Sum				91.60-
00001 BRIDGE & WATSON INC	VOTING RIGHT 00160253 15003941 SERV 12/4/15 AND 1/7/16	04/15/16	250371	434.25-

BRIDGE & WATSON INC				
Sum				434.25-
00001 BRUNINI 212097	00160255 15003942 SERVS GENERAL-SSO 2/16	04/15/16	250373	13,516.84-
00001 BRUNINI 211022 ADDL	00160255 15003943 SRV 12/8-31/15 PO#159127	04/15/16	250373	397.00-
00001 BRUNINI 210344 ADDL	00160255 15003944 SRV 1/23/15 PO#157901 MISSED	04/15/16	250373	187.76-

BRUNINI				
Sum				14,101.60-
00001 C D W GOVERNMENT CPX1464	00159969 15003959 PROTECTION SUITE ENTRPRZ EDTN	04/15/16	250376	4,197.50-

C D W GOVERNMENT				
Sum				4,197.50-
00001 C SPIRE (MEGAGATE) 205876-00 3/	00160247 15003911 INET/NETWORK INFO TECH	04/15/16	250377	14,357.40-

C SPIRE (MEGAGATE)				
Sum				14,357.40-
00001 CAMPER CITY OF HATTIESBU 34448	00160079 15003932 TIRE U#13562 CEM DUMP TRUCK	04/15/16	250378	99.00-

CAMPER CITY OF HATTIESBU				
Sum				99.00-
00001 CANON SOLUTIONS AMERICA 4018748802	00160245 15003907 COPIER 4/16 PURCH/ACCTG	04/15/16	250379	23.24-

CANON SOLUTIONS AMERICA				
Sum				23.24-

00001	CARQUEST	AUTO	PARTS	STOR	14758-67237	00159781	15003809	REPR	PTS	U#18547	STREET	04/15/16	250381	46.03-	
00001	CARQUEST	AUTO	PARTS	STOR	14758-67238	00159781	15003810	REPR	PTS	U#18547	STREET	04/15/16	250381	11.36-	
00001	CARQUEST	AUTO	PARTS	STOR	14758-67235	00159781	15003811	REPR	PTS	SHOP	STOCK	04/15/16	250381	17.98-	
00001	CARQUEST	AUTO	PARTS	STOR	14758-67239	00159781	15003812	REPR	PTS	U#18547	STREET	04/15/16	250381	48.32-	
00001	CARQUEST	AUTO	PARTS	STOR	14758-67236	00159781	15003813	DEF	FLUID	SHOP	STOCK	04/15/16	250381	319.72-	
00001	CARQUEST	AUTO	PARTS	STOR	14758-67241	00159781	15003814	REPR	PTS	U#15892	SANIT	04/15/16	250381	28.37-	
00001	CARQUEST	AUTO	PARTS	STOR	14758-67212	00159791	15003815	SHOP	SUPP	STREET	DEPT	04/15/16	250381	6.38-	
00001	CARQUEST	AUTO	PARTS	STOR	14758-67210	00159791	15003816	REPR	PTS	U#11945	CONSTR	04/15/16	250381	168.52-	
00001	CARQUEST	AUTO	PARTS	STOR	14758-67211	00159791	15003817	REPR	PTS	U#11945	CONSTR	04/15/16	250381	63.00-	
00001	CARQUEST	AUTO	PARTS	STOR	14758-67503	00159893	15003838	SILICONE	POLICE	STOCK		04/15/16	250381	28.48-	
00001	CARQUEST	AUTO	PARTS	STOR	14758-67566	00160029	15003839	REPR	PTS	POLICE	STOCK	04/15/16	250381	212.03-	
00001	CARQUEST	AUTO	PARTS	STOR	14758-65022	00158905	15004030	REPR	PTS	U#15212	STOCK	04/15/16	250381	676.69-	
00001	CARQUEST	AUTO	PARTS	STOR	14758-65050	00158905	15004031	REPR	PTS	U#15398	POLICE	04/15/16	250381	96.94-	
00001	CARQUEST	AUTO	PARTS	STOR	14758-65601	00159228	15004032	REPR	PTS	POLICE	STOCK	04/15/16	250381	12.78-	
00001	CARQUEST	AUTO	PARTS	STOR	14758-65604	00159228	15004033	REPR	PTS	POLICE	STOCK	04/15/16	250381	95.88-	
00001	CARQUEST	AUTO	PARTS	STOR	14758-65600	00159228	15004034	REPR	PTS	POLICE	STOCK	04/15/16	250381	22.05-	
00001	CARQUEST	AUTO	PARTS	STOR	14758-65611	00159228	15004035	REPR	PTS	POLICE	STOCK	04/15/16	250381	32.70-	
00001	CARQUEST	AUTO	PARTS	STOR	14758-65612	00159228	15004036	REPR	PTS	U#9038	POLICE	04/15/16	250381	21.82-	
00001	CARQUEST	AUTO	PARTS	STOR	14758-65613	00159228	15004037	REPR	PTS	U#13063	POLICE	04/15/16	250381	25.44-	
00001	CARQUEST	AUTO	PARTS	STOR	14758-65614	00159228	15004038	REPR	PTS	U#19703	POLICE	04/15/16	250381	138.79-	
00001	CARQUEST	AUTO	PARTS	STOR	14758-65615	00159228	15004039	REPR	PTS	U#16422	POLICE	04/15/16	250381	141.01-	

CARQUEST AUTO PARTS STOR															
Sum														2,214.29-	
00001	CARROT	TOP	INDUSTRIES	IN	29486300	00159360	15003858	AMERICAN	FLAGS	PUBLIC	WORKS	04/15/16	250382	166.72-	

CARROT TOP INDUSTRIES IN															
Sum														166.72-	
00001	CITY OF	HATTIESBURG	FUND	TRF	2ND 4/16	02016420	15003933	TRF	2ND	4/16	PAYROLL	04/12/16	110776	1,072,887.10-	

CITY OF HATTIESBURG FUND															
Sum														1,072,887.10-	
00001	CLARION	LEDGER	(ADVERTIS	C19347	54108	00160060	15003771	CITY	WIDE	ADS/NOTICES		04/15/16	250387	92.52-	

CLARION LEDGER (ADVERTIS															
Sum														92.52-	
00001	CLEMTS	HARDWARE			114753	00159993	15003751	SCREWS	P/F	ACADEMY		04/15/16	250389	44.97-	
00001	CLEMTS	HARDWARE			114721	00159810	15003807	HAND	TOOLS	STREET	DEPT	04/15/16	250389	539.60-	
00001	CLEMTS	HARDWARE			114777	00160068	15003855	ELEC	SUPP	SHOP		04/15/16	250389	39.41-	
00001	CLEMTS	HARDWARE			114525	00159291	15003977	SOAP	STONE/SQUARE	SHOP	STOCK	04/15/16	250389	30.06-	

CLEMTS HARDWARE															
Sum														654.04-	
00001	COBURN'S	SUPPLY	CO	INC	608776763	00159427	15003859	30"	BLACK	PIPE	UNETTA	ST	04/15/16	250393	520.00-
00001	COBURN'S	SUPPLY	CO	INC	CM608701879	00159427	15003863	CREDIT					04/15/16	250393	207.51

COBURN'S SUPPLY CO INC															
Sum														312.49-	

00001	COMCAST CABLEVISION OF H	095777456110	00160046	15003724	CONVERTER BOX 3/28-4/27 ADM	04/15/16	250394	17.83-
00001	COMCAST CABLEVISION OF H	095776394130	00160342	15004025	SERV 4/16 TRAFFIC	04/15/16	250394	4.46-
00001	COMCAST CABLEVISION OF H	095777456150	00160333	15004026	SERV 3/28-4/27 SANIT	04/15/16	250394	36.61-
00001	COMCAST CABLEVISION OF H	095774561301	00160333	15004027	SERV 3/28-4/27 PUBLIC WORKS	04/15/16	250394	18.74-

COMCAST CABLEVISION OF H								
Sum								
00001	COMCAST SPOTLIGHT	JA524603	00160137	15003835	MOST LIVABLE CITY AD	04/15/16	250395	77.64-

COMCAST SPOTLIGHT								
Sum								
00001	COMMERCIAL STATIONERY CO	383711-0	00158300	15004049	OFFICE SUPP P/F ACADEMY	04/15/16	250396	340.00-
00001	COMMERCIAL STATIONERY CO	383711-1	00158300	15004050	OFFICE SUPP P/F ACADEMY	04/15/16	250396	1,033.40-
00001	COMMERCIAL STATIONERY CO	384018-1	00158300	15004054	OFFICE SUPP P/F ACADEMY	04/15/16	250396	228.13-
00001	COMMERCIAL STATIONERY CO	C 383711-0	00158300	15004055	CREDIT	04/15/16	250396	82.76-

COMMERCIAL STATIONERY CO								
Sum								
00001	COURT PROGRAMS INC	INV #18	00159973	15003695	ANKLE MONITORS 2/15	04/15/16	250400	391.08-

COURT PROGRAMS INC								
Sum								
00001	D L T SOLUTIONS INC	SI318787	00159853	15003779	AUTODESK 6/16-6/17 ENGR	04/15/16	250402	6,995.00-

D L T SOLUTIONS INC								
Sum								
00001	D P S CRIME LAB	90045128	00160206	15003893	ANALYTICAL FEES POLICE	04/15/16	250404	2,092.74-

D P S CRIME LAB								
Sum								
00001	DEWS, C L & SONS FOUNDRY	160537	00159804	15003978	SQ TUBING 28TH AVE	04/15/16	250407	550.00-

DEWS, C L & SONS FOUNDRY								
Sum								
00001	DILLARD, ROBERT	TRAVEL RIMB	00160233	15003920	EXPNS VEHICLE RESCUE CLASSES	04/15/16	250409	204.00-

DILLARD, ROBERT								
Sum								
00001	DOCUMENT STORAGE SOLUTIO	20133	00160083	15003774	MICROFICHE MACH 4/16-3/17	04/15/16	250412	104.49-

DOCUMENT STORAGE SOLUTIO								
Sum								
00001	DUPREE, JOHNNY MAYOR	TRAVEL REIMB	00160246	15003905	EXPNS EPA SSO MEET ATLANTA,GA	04/15/16	250415	1,000.00-

DUPREE, JOHNNY MAYOR								
Sum								
00001	ECONOMY SUPPLY CO	249175	00160185	15003929	BLDG MATLS POSTER FRAMES	04/15/16	250416	57.45-
00001	ECONOMY SUPPLY CO	248702	00159942	15003970	CLEAR PLASTIC STREET DEPT	04/15/16	250416	116.85-

ECONOMY SUPPLY CO								
Sum								
								796.85-

00001 EMERGENCY EQUIPMENT PROF 419009	00159915 15003757 CAMERA REPR U#18089 FIRE	04/15/16	250418	433.00-

EMERGENCY EQUIPMENT PROF				
Sum				433.00-
00001 EMPIRE TRUCK SALES (H'BU CE006107741: 00159792 15003850 REPR PTS STREET STOCK		04/15/16	250419	55.58-
00001 EMPIRE TRUCK SALES (H'BU CE006107567: 00159471 15003971 REPR PTS U#20067 STREET		04/15/16	250419	80.59-
00001 EMPIRE TRUCK SALES (H'BU CE006108300: 00159964 15003972 REPR PTS U#19887 STREET		04/15/16	250419	70.22-
00001 EMPIRE TRUCK SALES (H'BU CE006107460: 00159349 15003980 REPR PTS SANIT STOCK		04/15/16	250419	107.00-

EMPIRE TRUCK SALES (H'BU				
Sum				313.39-
00001 EVS MID-SOUTH 121676 00157634 15003756 SCBA REPAIR FIRE DEPT		04/15/16	250421	3,536.47-
00001 EVS MID-SOUTH 121708 00159918 15003758 REPR BREATHING AIR COMPRESSOR		04/15/16	250421	472.00-
00001 EVS MID-SOUTH 121856 00160157 15003894 REPAIR SCBA UNITS		04/15/16	250421	469.10-

EVS MID-SOUTH				
Sum				4,477.57-
00001 FAIRLEY, BILLY RAY 431851 00159943 15003763 SIDEWALKS E 8TH & E 9TH STS		04/15/16	250423	4,940.00-
00001 FAIRLEY, BILLY RAY 431854 00160139 15003896 SIDEWALK AROUND TRAIN DEPOT		04/15/16	250423	4,524.00-

FAIRLEY, BILLY RAY				
Sum				9,464.00-
00001 FASTENAL COMPANY MSHAT188779 00159444 15003842 HARD HATS FIRE PREVENTION		04/15/16	250424	49.44-
00001 FASTENAL COMPANY MSHAT188851 00159444 15003843 HARD HATS FIRE PREVENTION		04/15/16	250424	32.96-
00001 FASTENAL COMPANY MSHAT189083 00159627 15003969 EYE WASH BOTTLES PUBLIC WORKS		04/15/16	250424	60.90-
00001 FASTENAL COMPANY MSHAT189293 00159878 15004007 PENETRATING BLASTER HUBFEST		04/15/16	250424	81.31-

FASTENAL COMPANY				
Sum				224.61-
00001 FEDERAL EXPRESS 5-307-71547 00160045 15003726 SERV 1/29/16 POLICE		04/15/16	250425	33.04-
00001 FEDERAL EXPRESS 5-367-71849 00160321 15003956 SERVS 3/22/16 ENGR DEPT		04/15/16	250425	32.79-

FEDERAL EXPRESS				
Sum				65.83-
00001 FERRARA FIRE APPARATUS I INV124319 00159049 15003965 RPLCMNT FIRE HOSE		04/15/16	250427	4,590.00-
00001 FERRARA FIRE APPARATUS I INV124385 00159049 15003966 RPLCMNT FIRE HOSE		04/15/16	250427	5,405.00-

FERRARA FIRE APPARATUS I				
Sum				9,995.00-
00001 FIRE STORE(WITMER ASSOC 1684352 00159445 15003755 REFLECTIVE TAPE FIRE PREVENTN		04/15/16	250428	50.52-

FIRE STORE(WITMER ASSOC				
Sum				50.52-
00001 FORREST CTY SOIL & WATER FEES 3/22/16 00159927 15003712 1ST INSTLMNT 2016 BUDGET		04/15/16	250429	22,500.00-

FORREST CTY SOIL & WATER				
Sum				22,500.00-

00001 FORREST GENERAL HOSPITAL EAP CHAGE 4/ 00159983 15003721 EAP CHARGE 4/16		04/15/16	250430	1,785.00-

FORREST GENERAL HOSPITAL				
Sum				1,785.00-

00001	FREDERICK ENVIRONMENTAL, INVOICE #001	00159925	15003925	ASBESTOS RMVL 211 UNETTA ST	04/15/16	250431	4,734.00-

FREDERICK ENVIRONMENTAL, Sum							4,734.00-
00001	FUELMAN OF MS	BG127044	NP4	00159952 15003696 FUEL CHG 3/18 K EATON M/ADM	04/15/16	250433	28.42-
00001	FUELMAN OF MS	BG127044	NP4	00159998 15003722 FUEL CHG 3/25/16 MOONEY FIRE	04/15/16	250433	38.38-
00001	FUELMAN OF MS	BG127044	NP4	00160159 15003840 FUEL CHGS 3/14-20/16 POLICE	04/15/16	250433	96.90-
00001	FUELMAN OF MS	BG127044	NP4	00160159 15003841 FUEL CHGS 3/7-13/16 POLICE	04/15/16	250433	37.56-
00001	FUELMAN OF MS	BG127044	NP4	00160317 15003953 FUEL CHGS 3/28-4/3/16 POLICE	04/15/16	250433	181.25-

FUELMAN OF MS Sum							382.51-
00001	G & K SERVICES	1035702961		00159958 15003703 UNIFORMS 3/14 GEORGE T DEPOT	04/15/16	250439	4.17-
00001	G & K SERVICES	1035705208		00159958 15003704 UNIFORMS 3/21 GEORGE T DEPOT	04/15/16	250439	4.55-
00001	G & K SERVICES	1035707485		00159958 15003705 UNIFORMS 3/28 GEORGE T DEPOT	04/15/16	250439	4.55-
00001	G & K SERVICES	1035707437		00160111 15003782 MATS 3/28 TRAFFIC	04/15/16	250439	6.40-
00001	G & K SERVICES	1035707440		00160111 15003783 MATS 3/28 CITY BARN	04/15/16	250439	24.80-
00001	G & K SERVICES	1035707439		00160111 15003784 MATS 3/28 PUBLIC WORKS	04/15/16	250439	16.65-
00001	G & K SERVICES	1035707443		00160111 15003785 MATS 3/28 AIRPORT	04/15/16	250439	4.70-
00001	G & K SERVICES	1035707480		00160112 15003786 UNIFORMS 3/28 STREET	04/15/16	250439	64.52-
00001	G & K SERVICES	1035707479		00160112 15003787 UNIFORMS 3/28 PUBLIC WORKS	04/15/16	250439	68.43-
00001	G & K SERVICES	1035707473		00160112 15003788 UNIFORMS 3/28 PUBLIC WORKS	04/15/16	250439	27.30-
00001	G & K SERVICES	1035707478		00160112 15003789 UNIFORMS 3/28 SHOP	04/15/16	250439	51.24-
00001	G & K SERVICES	1035707475		00160112 15003790 UNIFORMS 3/28 TRAFFIC	04/15/16	250439	99.40-
00001	G & K SERVICES	1035707476		00160112 15003791 UNIFORMS 3/28 CONSTR	04/15/16	250439	51.94-
00001	G & K SERVICES	1035707477		00160112 15003792 UNIFORMS 3/28 SANIT	04/15/16	250439	210.03-
00001	G & K SERVICES	1035707481		00160112 15003793 UNIFORMS 3/28 HEALTH	04/15/16	250439	65.60-
00001	G & K SERVICES	1035709687		00160200 15003867 MATS 4/04 TRAFFIC	04/15/16	250439	6.40-
00001	G & K SERVICES	1035709690		00160200 15003868 MOP/MAT 4/04 CITY BARN	04/15/16	250439	24.80-
00001	G & K SERVICES	1035709689		00160200 15003869 MOP/MAT 4/04 PUBLIC WORKS	04/15/16	250439	16.65-
00001	G & K SERVICES	1035709693		00160200 15003870 MATS 4/04 AIRPORT	04/15/16	250439	4.70-
00001	G & K SERVICES	1035709722		00160198 15003871 UNIFORMS 4/04 PUBLIC WORKS	04/15/16	250439	34.38-
00001	G & K SERVICES	1035709729		00160198 15003872 UNIFORMS 4/04 STREET	04/15/16	250439	121.30-
00001	G & K SERVICES	1035709728		00160198 15003873 UNIFORMS 4/04 PUBLIC WORKS	04/15/16	250439	68.43-
00001	G & K SERVICES	1035709727		00160198 15003874 UNIFORMS 4/04 SHOP	04/15/16	250439	61.42-
00001	G & K SERVICES	1035709725		00160198 15003875 UNIFORMS 4/04 CONSTR	04/15/16	250439	51.94-
00001	G & K SERVICES	1035709724		00160198 15003876 UNIFORMS 4/04 TRAFFIC	04/15/16	250439	23.40-
00001	G & K SERVICES	1035709726		00160198 15003877 UNIFORMS 4/04 SANIT	04/15/16	250439	162.03-
00001	G & K SERVICES	1035709730		00160198 15003878 UNIFORMS 4/04 HEALTH	04/15/16	250439	75.08-
00001	G & K SERVICES	1035711943		00160334 15004013 MATS 4/11 TRAFFIC	04/15/16	250439	6.40-
00001	G & K SERVICES	1035711979		00160334 15004014 UNIFORMS 4/11 PUBLIC WORKS	04/15/16	250439	34.38-
00001	G & K SERVICES	1035711985		00160334 15004015 UNIFORMS 4/11 PUBLIC WORKS	04/15/16	250439	68.43-
00001	G & K SERVICES	1035711986		00160334 15004016 UNIFORMS 4/11 STREET	04/15/16	250439	90.40-
00001	G & K SERVICES	1035711983		00160334 15004017 UNIFORMS 4/11 SHOP	04/15/16	250439	75.42-
00001	G & K SERVICES	1035711946		00160334 15004018 MOP/MAT 4/11 CITY BARN	04/15/16	250439	24.80-
00001	G & K SERVICES	1035711981		00160334 15004019 UNIFORMS 4/11 TRAFFIC	04/15/16	250439	23.40-
00001	G & K SERVICES	1035711982		00160334 15004020 UNIFORMS 4/11 CONSTR	04/15/16	250439	51.94-
00001	G & K SERVICES	1035711984		00160334 15004021 UNIFORMS 4/11 SANIT	04/15/16	250439	204.03-
00001	G & K SERVICES	1035711945		00160334 15004022 MOP/MAT 4/11 PUBLIC WORKS	04/15/16	250439	16.65-
00001	G & K SERVICES	1035711987		00160334 15004023 UNIFORMS 4/11 HEALTH	04/15/16	250439	68.08-
00001	G & K SERVICES	1035711949		00160334 15004024 MATS 4/11 AIRPORT	04/15/16	250439	4.70-

G & K SERVICES

Sum							2,023.44-
00001	G & O SUPPLY, INC	G031619	00159422	15003979	BLACK PIPE CITY WIDE USE	04/15/16	250440
							3,992.00-

G & O SUPPLY, INC

Sum							3,992.00-
00001	GALL'S LLC	005027005	00159426	15003992	UNIFORM SHOES COOK POLICE	04/15/16	250441
							74.42-
00001	GALL'S LLC	005061516	00159426	15003993	UNIFORM SHOES FLEMING POLICE	04/15/16	250441
							74.43-
00001	GALL'S LLC	004883021	00158789	15004047	UNIFORM SHOES COOK POLICE	04/15/16	250441
							84.01-
00001	GALL'S LLC	004914476	00158789	15004048	UNIFORM SHOES MYERS POLICE	04/15/16	250441
							75.36-

GALL'S LLC

Sum							308.22-
00001	GILKEY ELECTRIC SUPPLY C	275712	00159897	15004005	ELEC CORD BREAKER ENDS HUBFST	04/15/16	250443
							59.05-

GILKEY ELECTRIC SUPPLY C

Sum							59.05-
00001	GILLILANDS ELECTRONICS S	61353	00159950	15003706	ALARM SERV 3/16-3/17 DEPOT	04/15/16	250445
							660.00-
00001	GILLILANDS ELECTRONICS S	61122	00157826	15003909	TWO CAT 5 DROPS TAX DIVISION	04/15/16	250445
							300.00-
00001	GILLILANDS ELECTRONICS S	61253	00158320	15003910	CHECK FIRE ALARM POLICE DEPT	04/15/16	250445
							134.96-
00001	GILLILANDS ELECTRONICS S	61265	00158444	15003912	SECURITY CAMERAS CITY HALL	04/15/16	250445
							1,975.00-

GILLILANDS ELECTRONICS S

Sum							3,069.96-
00001	GMC DISTRIBUTORS (FORMER	031981	00160082	15003773	DRINKING WATER POLICE DEPT	04/15/16	250447
							261.75-
00001	GMC DISTRIBUTORS (FORMER	032043	00160310	15003954	DRINKING WATER POLICE DEPT	04/15/16	250447
							238.85-

GMC DISTRIBUTORS (FORMER

Sum							500.60-
00001	GRAVES, ROBERT M	951900	00159261	15003895	CLEAR LOTS 214/216 N 21ST AVE	04/15/16	250449
							500.00-

GRAVES, ROBERT M

Sum							500.00-
00001	GRIFFIN, FRANCES	TRAV ADVANCE	00160241	15003913	TRAV ADV CPM EXEC SMNAR JKSN	04/15/16	250450
							393.00-
00001	GRIFFIN, FRANCES	TRAV ADVANCE	00160241	15003914	TRAV ADV CPM LEVEL VI JKSN	04/15/16	250450
							921.00-

GRIFFIN, FRANCES

Sum							1,314.00-
00001	GULF COAST OFFICE PRODUC	25440-0	00160001	15003762	OFFICE SUPP ENGR DEPT	04/15/16	250454
							46.11-
00001	GULF COAST OFFICE PRODUC	25421-0	00159939	15003806	TRASH BAGS PUBLIC WORKS	04/15/16	250454
							509.20-
00001	GULF COAST OFFICE PRODUC	25195-0	00159103	15003846	JANIT SUPP STREET DEPT	04/15/16	250454
							310.25-
00001	GULF COAST OFFICE PRODUC	25195-1	00159103	15003847	JANIT SUPP STREET	04/15/16	250454
							341.96-
00001	GULF COAST OFFICE PRODUC	25195-2	00159103	15003848	JANIT SUPP STREET	04/15/16	250454
							14.31-
00001	GULF COAST OFFICE PRODUC	25147-0	00158895	15003856	OFFICE SUPP GO&FS	04/15/16	250454
							198.26-
00001	GULF COAST OFFICE PRODUC	25147-1	00158895	15003857	OFFICE SUPP GO&FS	04/15/16	250454
							57.90-
00001	GULF COAST OFFICE PRODUC	25452-0	00160057	15004004	DRINKING CUPS ENGR DEPT	04/15/16	250454
							52.79-
00001	GULF COAST OFFICE PRODUC	25336-0	00159634	15004029	OFFICE SUPP PLANNING	04/15/16	250454
							97.25-
00001	GULF COAST OFFICE PRODUC	25272-0	00159260	15004044	OFFICE SUPP PLANNING	04/15/16	250454
							91.16-
00001	GULF COAST OFFICE PRODUC	25272-1	00159260	15004045	OFFICE SUPP PLANNING	04/15/16	250454
							7.44-
00001	GULF COAST OFFICE PRODUC	25272-2	00159260	15004046	OFFICE SUPP PLANNING	04/15/16	250454
							11.05-
00001	GULF COAST OFFICE PRODUC	24967-0	00158109	15004052	JANIT SUPP PUBLIC WORKS	04/15/16	250454
							567.70-
00001	GULF COAST OFFICE PRODUC	24967-1	00158109	15004053	JANIT SUPP PUBLIC WORKS	04/15/16	250454
							34.39-

GULF COAST OFFICE PRODUC								-----		
Sum								2,339.77-		
00001	H'BURG AMERICAN	ACCT #1	H12998	53351	00159976	15003697	PROOFS PUBLICATIONS	04/15/16	250456	1,739.09-
00001	H'BURG AMERICAN	ACCT #1	H12998	54117	00160061	15003772	CITY WIDE ADS/NOTICES	04/15/16	250456	2,668.64-
H'BURG AMERICAN ACCT #1								-----		
Sum								4,407.73-		
00001	H'BURG HYDRAULICS INC		63747		00159780	15003777	REPRS U#16083 STREET	04/15/16	250457	458.15-
00001	H'BURG HYDRAULICS INC		63749		00159780	15003778	REPRS U#19755 SANIT	04/15/16	250457	245.03-
00001	H'BURG HYDRAULICS INC		63813		00159933	15003825	REPR PTS U#14406 SANIT	04/15/16	250457	138.65-
00001	H'BURG HYDRAULICS INC		63835		00160037	15003832	PTS/REPRS VARI CEMETERY UNITS	04/15/16	250457	403.00-
H'BURG HYDRAULICS INC								-----		
Sum								1,244.83-		
00001	HICKMAN, HARRY (REFUND)		CEMETERY SPA	02016401	15003768		BUY BACK CEMETERY SPACE	04/06/16	110770	350.00-
HICKMAN, HARRY (REFUND)								-----		
Sum								350.00-		
00001	INDOFF INC		2778455		00159187	15003735	WALL CALENDAR GRANT COORD	04/15/16	250470	15.99-
00001	INDOFF INC		2777766		00159713	15003754	OFFICE SUPP FIRE DEPT	04/15/16	250470	186.95-
00001	INDOFF INC		2779875		00159830	15003804	JANIT SUPP FIRE DEPT	04/15/16	250470	1,010.92-
00001	INDOFF INC		2772505		00159507	15004040	OFFICE SUPP FIRE DEPT	04/15/16	250470	89.96-
INDOFF INC								-----		
Sum								1,303.82-		
00001	INGRAM EQUIPMENT CO LLC		0026599-IN		00159794	15003973	REPR PTS U#13982 STREET	04/15/16	250471	1,263.51-
INGRAM EQUIPMENT CO LLC								-----		
Sum								1,263.51-		
00001	INNOVATIVE SERVICE SOLUT		20160059		00159785	15003968	DEFIBRILLATOR MAINT 11 UNITS	04/15/16	250473	1,045.00-
INNOVATIVE SERVICE SOLUT								-----		
Sum								1,045.00-		
00001	LAMAR AUTO SALVAGE INC		542180		00159399	15004008	REPR PTS U#7873 ST CLEAN	04/15/16	250493	2,500.00-
LAMAR AUTO SALVAGE INC								-----		
Sum								2,500.00-		
00001	LANCASTER'S MACHINE & WE		22595		00159962	15003818	REPRS U#15514 STREET	04/15/16	250497	135.00-
LANCASTER'S MACHINE & WE								-----		
Sum								135.00-		
00001	LANE, DENISE		CATERING 4/2		00160123	15003794	DINNER VOLUNTEER TAX PARTNERS	04/15/16	250498	500.00-
LANE, DENISE								-----		
Sum								500.00-		
00001	LAWRENCE PRINTING CO INC		95339		00159306	15003906	MANUAL CHECK FORM PRINTING	04/15/16	250500	270.00-
LAWRENCE PRINTING CO INC								-----		
Sum								270.00-		

00001 LINEBARGER GOGGAN BLAIR	2/15/2016	02016392 15003715	POLICE FINES COLL.FEE	04/15/16	250502	549.96-

LINEBARGER GOGGAN BLAIR						
Sum						549.96-
00001 LOWE'S HOME IMPROVEMENT	924790	00159452 15003764	ALUM LADDER CONSTR DEPT	04/15/16	250506	75.05-

LOWE'S HOME IMPROVEMENT						
Sum						75.05-
00001 LOWE'S OF HATTIESBURG IN	924091	00159805 15003752	SHELVING P/F ACDMY STORAGE	04/15/16	250505	908.22-

LOWE'S OF HATTIESBURG IN						
Sum						908.22-
00001 LYNN PEAVEY COMPANY	316450	00160034 15003892	EVIDENCE TUBES/TAPE	04/15/16	250507	430.25-

LYNN PEAVEY COMPANY						
Sum						430.25-
00001 MAC PAPERS	373984	00159834 15003748	PAPER CRIME VICTIM INFO PACKT	04/15/16	250508	7.26-

MAC PAPERS						
Sum						7.26-
00001 MARTIN, PEARLINE	PETTY CASH 2	00160155 15003833	PETTY CASH VARI DEPTS	04/15/16	250511	482.39-

MARTIN, PEARLINE						
Sum						482.39-
00001 MCCi LLC	00008535	00160210 15003886	SCAN/IINDEX POL/COURT RECORDS	04/15/16	250513	6,409.56-

MCCi LLC						
Sum						6,409.56-
00001 MCCAIN UNIFORMS	332505-1	00157275 15003999	FIRE DEPT T-SHIRTS	04/15/16	250514	1,891.75-
00001 MCCAIN UNIFORMS	336158-1	00157275 15004000	FIRE DEPT BALL CAPS	04/15/16	250514	180.00-

MCCAIN UNIFORMS						
Sum						2,071.75-
00001 MCCOMBS, THERESA	TRAV ADVANCE	00160238 15003915	TRAV ADV EXCEL SMMAR MOBILE	04/15/16	250515	82.00-

MCCOMBS, THERESA						
Sum						82.00-
00001 MCELHANEY PLUMBING INC	243782	00160105 15003837	PLUMB SUPP POLICE DEPT	04/15/16	250517	99.95-
00001 MCELHANEY PLUMBING INC	243599	00160177 15004006	PLUMBING HAND TOOLS CONSTR	04/15/16	250517	54.90-

MCELHANEY PLUMBING INC						
Sum						154.85-
00001 MCMULLAN EQUIPMENT CO	164394P	00159226 15003799	REPR PTS U#18314 POLICE	04/15/16	250518	159.00-
00001 MCMULLAN EQUIPMENT CO	164613P	00159612 15003800	REPR PTS U#17572 POLICE	04/15/16	250518	210.00-
00001 MCMULLAN EQUIPMENT CO	3669741C	00159026 15003918	REPLACE KEY U#19100 POLICE	04/15/16	250518	157.75-
00001 MCMULLAN EQUIPMENT CO	366967-A1C	00159501 15003919	REPRS U#18205 POLICE	04/15/16	250518	851.60-
00001 MCMULLAN EQUIPMENT CO	164846P	00159891 15003967	REPR PTS U#19835 FIRE DEPT	04/15/16	250518	60.26-

MCMULLAN EQUIPMENT CO						
Sum						1,438.61-

00001 METRO CRIMESTOPPERS INC CITY COURT C 02016398 15003719 CITY COURT COST 3/16	04/04/16	110767	3,792.53-

METRO CRIMESTOPPERS INC			
Sum			3,792.53-
00001 MID SOUTH UNIFORM & SUPP 544854 00155525 15003960 UNIFORM PANTS PATTERSON POL	04/15/16	250520	225.00-

MID SOUTH UNIFORM & SUPP			
Sum			225.00-
00001 MISSISSIPPI AG COMPANY, P90334 00159851 15003931 RADIATOR FAN U#13082 CEMETERY	04/15/16	250522	340.93-

MISSISSIPPI AG COMPANY,			
Sum			340.93-
00001 MITCHELL TOOL SALES & SE 95168 00160064 15003849 HAND TOOLS STREET DEPT	04/15/16	250523	429.00-

MITCHELL TOOL SALES & SE			
Sum			429.00-
00001 MITCHELL, ALICE RHEA (RE CEMETERY SPA 02016400 15003769 BUY BACK CEMETERY SPACE	04/06/16	110771	300.00-

MITCHELL, ALICE RHEA (RE			
Sum			300.00-
00001 MOLLY MAID SERVS 4/16 C 00160025 15003731 SERVS 4/16 HILND CEMETERY	04/15/16	250524	245.00-

MOLLY MAID			
Sum			245.00-
00001 MOORE'S BICYCLE SHOP INC PO#159842 3/ 00159842 15003747 TIRES/LIGHT LT TAPP BIKE	04/15/16	250526	74.97-

MOORE'S BICYCLE SHOP INC			
Sum			74.97-
00001 MOORE'S LOCK AND KEY LLC 19694 00159158 15003834 LOCK REPAIR CITY HALL	04/15/16	250527	90.00-

MOORE'S LOCK AND KEY LLC			
Sum			90.00-
00001 MOTOROLA CUSTOMER CONNEC 41219011 00158081 15003765 INSTALL RADIOS NEW TRUCKS	04/15/16	250532	681.00-
00001 MOTOROLA CUSTOMER CONNEC 41219011 00158081 15003765	04/15/16	250532	8,787.00-

MOTOROLA CUSTOMER CONNEC			
Sum			9,468.00-
00001 MS ASSN OF CHIEFS OF POL REG PARKER 6 00159929 15003710 REG PARKER CONF BILOXI	04/15/16	250533	325.00-

MS ASSN OF CHIEFS OF POL			
Sum			325.00-
00001 MS DEPT OF INFORMATION T IN 601 COH19 02016402 15003770 LONG DIST 3/16 VARI DEPTS	04/15/16	250534	13,549.87-
00001 MS DEPT OF INFORMATION T 90033648 02016406 15003864 NCIC MAINT 10/15 POLICE	04/15/16	250534	224.00-
00001 MS DEPT OF INFORMATION T 90035811 02016407 15003865 NCIC MAINT 11/15 POLICE	04/15/16	250534	224.00-
00001 MS DEPT OF INFORMATION T 90039811 02016408 15003866 NCIC MAINT 1/16 POLICE	04/15/16	250534	224.00-
00001 MS DEPT OF INFORMATION T 90044087 02016415 15003904 NCIC MAINT 3/16 POLICE	04/15/16	250534	224.00-

MS DEPT OF INFORMATION T			
Sum			14,445.87-

00001 MS ENGINEERING SOCIETY	300188011 RU 00159977 15003713 MBRSHR RUTLAND THRU 4/2017	04/15/16	250535	324.00-

MS ENGINEERING SOCIETY				
Sum				324.00-
00001 MS POWER COMPANY	4/16 GENERAL 00201613 15003899 MNTHLY ELEC-GENERAL	04/15/16	250537	3,911.63-

MS POWER COMPANY				
Sum				3,911.63-
00001 MS STATE/SECRETARY OF ST NOTARY APPL-	00160266 15003951 NOTARY APPL LONDON PURCHASING	04/15/16	250538	25.00-

MS STATE/SECRETARY OF ST				
Sum				25.00-
00001 MS STATE/TREASURER/FINAN FINE COLLECT	02016397 15003716	04/04/16	110764	205,234.81-

MS STATE/TREASURER/FINAN				
Sum				205,234.81-
00001 MULTITECH OFFICE MACHINE	16040147 00160081 15003888 PRINTER SUPP INFO TECH	04/15/16	250539	199.90-

MULTITECH OFFICE MACHINE				
Sum				199.90-
00001 MUSSIETT, RICARDO	4/24/16 00160108 15003767 PURCHASE LAND 318 HARDY STREET	04/06/16	110769	54,000.00-

MUSSIETT, RICARDO				
Sum				54,000.00-
00001 NAPA AUTO PARTS	543351 00159965 15003823 REPR PTS SHOP	04/15/16	250541	138.51-
00001 NAPA AUTO PARTS	543537 00160038 15003844 REPR PTS U#19835 FIRE DEPT	04/15/16	250541	47.29-
00001 NAPA AUTO PARTS	541868 00159309 15003924 REPR PTS U#14701 FIRE DEPT	04/15/16	250541	48.33-

NAPA AUTO PARTS				
Sum				234.13-
00001 NATL ORG OF BLACK LAW EN	12648 SIMS 2 00159957 15003709 2016 MBRSHR DUES HARDY SIMS	04/15/16	250542	175.00-

NATL ORG OF BLACK LAW EN				
Sum				175.00-
00001 NATL SEMINARS GROUP	REG MCCOMBS 00160287 15003952 REG MCCOMBS EXCEL SMNR MOBILE	04/15/16	250543	139.00-

NATL SEMINARS GROUP				
Sum				139.00-
00001 NEEL-SCHAFFER INC	1034617 00160019 15003727 SRV MS4 PROGRAM MGMT 2015	04/15/16	250544	4,092.96-

NEEL-SCHAFFER INC				
Sum				4,092.96-
00001 NEWELL PAPER COMPANY	867547 00159951 15003738 JANIT SUPP POLICE DEPT	04/15/16	250546	251.41-

NEWELL PAPER COMPANY				
Sum				251.41-
00001 NORFOLK SOUTHERN CORP	90224580 00160303 15003957 5/16 LEASE RR ST PK LOT	04/15/16	250547	1,900.00-

NORFOLK SOUTHERN CORP				
Sum				1,900.00-
00001 NORTHERN SAFETY & INDUST	901863526 00159817 15003996 STORAGE BINS P/F ACADEMY	04/15/16	250548	127.34-

00001 NORTHERN SAFETY & INDUST	901871002	00159817	15003997	STORAGE BINS P/F ACADEMY	04/15/16	250548	250.84-
00001 NORTHERN SAFETY & INDUST	901871002 FR	00160351	15004011	FRT CHGS PO#159817	04/15/16	250548	73.22-

NORTHERN SAFETY & INDUST							
Sum							451.40-
00001 OFFICE DEPOT INC	831118362.00	00157904	15003732	OFFICE CHAIR PURCHASING	04/15/16	250549	99.99-
00001 OFFICE DEPOT INC	1919532309	00159828	15003737	OFFICE SUPP POLICE DEPT	04/15/16	250549	181.53-
00001 OFFICE DEPOT INC	1917624640	00159828	15003766	CREDIT	04/15/16	250549	206.90

OFFICE DEPOT INC							
Sum							74.62-
00001 OFFSHORE SUPPLIERS, INC	71712	00159046	15003998	SWIFT WATER RESCUE BOAT	04/15/16	250550	4,385.00-
00001 OFFSHORE SUPPLIERS, INC	71712 FRT	00160352	15004012	FRT CHGS PO#159046	04/15/16	250550	200.00-

OFFSHORE SUPPLIERS, INC							
Sum							4,585.00-
00001 ORION PLANNING GROUP	2007	00160135	15003795	CONSULTING 3/16 LAND CODE	04/15/16	250551	700.00-

ORION PLANNING GROUP							
Sum							700.00-
00001 OWENS BUSINESS MACHINES	302349	00160302	15003936	COPIER 2/16 M/ADM	04/15/16	250552	187.00-
00001 OWENS BUSINESS MACHINES	305942	00160302	15003937	COPIER 3/16 M/ADM	04/15/16	250552	187.00-
00001 OWENS BUSINESS MACHINES	305941	00160302	15003938	COPIER 4/15 M/ADM	04/15/16	250552	187.00-

OWENS BUSINESS MACHINES							
Sum							561.00-
00001 PARKER, ANTHONY	TRAV ADVANCE	00159931	15003708	TRAV ADV MACP CONF BILOXI	04/15/16	250554	543.00-

PARKER, ANTHONY							
Sum							543.00-
00001 PEARL RIVER VALLEY EPA (	4/16 GENERAL	00201613	15003900	MNTHLY 4/16 PUBLIC SERVICES	04/15/16	250557	4,779.32-

PEARL RIVER VALLEY EPA (							
Sum							4,779.32-
00001 PEARSON VUE	V21239 M JOH	00160085	15003805	P1-EXAM M JOHNSON	04/15/16	250558	199.00-

PEARSON VUE							
Sum							199.00-
00001 PENNEY, J C COMMERCIAL	P911900EY00Y	00159646	15003916	CLOTH ALLOW RUPLE POLICE	04/15/16	250559	115.45-
00001 PENNEY, J C COMMERCIAL	P911900EY00Y	00159652	15003917	CLOTH ALLOW BICE POLICE	04/15/16	250559	467.76-

PENNEY, J C COMMERCIAL							
Sum							583.21-
00001 PINE BELT OIL COMPANY IN	EMER MGT 3/1	00160178	15003882	REMOTE SITE FUEL CHGS 3/16	04/15/16	250563	598.62-
00001 PINE BELT OIL COMPANY IN	POLICE 3/1-3	00160178	15003883	REMOTE SITE FUEL CHGS 3/16	04/15/16	250563	755.37-
00001 PINE BELT OIL COMPANY IN	FIRE 3/1-3/3	00160178	15003884	REMOTE SITE FUEL CHGS 3/16	04/15/16	250563	840.94-
00001 PINE BELT OIL COMPANY IN	10312921	00159185	15004056	GAS/DIESEL FOR FUEL STATION	04/15/16	250563	10,627.54-
00001 PINE BELT OIL COMPANY IN	1027566	00159720	15004057	GAS/DIESEL FOR FUEL STATION	04/15/16	250563	12,726.59-
00001 PINE BELT OIL COMPANY IN	1031572	00159843	15004058	GAS/DIESEL FOR FUEL STATION	04/15/16	250563	11,465.71-
00001 PINE BELT OIL COMPANY IN	1031578	00160230	15004059	GAS/DIESEL FOR FUEL STATION	04/15/16	250563	12,402.61-
00001 PINE BELT OIL COMPANY IN	1025123	00159525	15004060	DIESEL FOR FUEL STATION	04/15/16	250563	4,766.53-

00001 PINE BELT OIL COMPANY IN 1025122	00159525 15004061 GAS FOR FUEL STATION	04/15/16	250563	10,196.50-

PINE BELT OIL COMPANY IN				
Sum				64,380.41-
00001 PINE BELT READY MIX CONC 475728	00157013 15003983 CONCRETE STREET DEPT	04/15/16	250564	51.75-
00001 PINE BELT READY MIX CONC 475728	00159406 15003984 CONCRETE CITY WIDE USE	04/15/16	250564	88.25-
00001 PINE BELT READY MIX CONC 475728	00159653 15003985 CONCRETE CITY WIDE USE	04/15/16	250564	260.50-
00001 PINE BELT READY MIX CONC 476105	00159653 15003986 CONCRETE CITY WIDE USE	04/15/16	250564	1,332.50-
00001 PINE BELT READY MIX CONC 476095	00159653 15003987 CONCRETE CITY WIDE USE	04/15/16	250564	1,640.00-
00001 PINE BELT READY MIX CONC 475896	00159653 15003988 CONCRETE CITY WIDE USE	04/15/16	250564	2,767.50-
00001 PINE BELT READY MIX CONC 475728	00158718 15003989 BAG GROUT MIX FOR ZOO	04/15/16	250564	112.00-
00001 PINE BELT READY MIX CONC 476406	00158718 15003990 BAG GROUT MIX FOR ZOO	04/15/16	250564	1,640.00-

PINE BELT READY MIX CONC				
Sum				7,892.50-
00001 PINE BELT REGIONAL SOLID 100006 3/16	00160331 15004028 REFUSE DISPOSAL 3/16 SANIT	04/15/16	250565	42,569.00-

PINE BELT REGIONAL SOLID				
Sum				42,569.00-
00001 PITNEY BOWES INC-METER R 09889150MR16	00159967 15003707 4/16-6/16 LEASE MAIL MACHINE	04/15/16	250568	1,206.87-

PITNEY BOWES INC-METER R				
Sum				1,206.87-
00001 PRO WARE LLC 010647	00159948 15003698 ASSET KEEPER SOFTWARE RNWL	04/15/16	250574	309.00-

PRO WARE LLC				
Sum				309.00-
00001 PUBLIC ENGINES, INC (CR 23075	00160205 15003889 SUBSCRIPT RNWL POLICE DEPT	04/15/16	250575	4,059.60-

PUBLIC ENGINES, INC (CR				
Sum				4,059.60-
00001 PUCKETT RENTS 538879-0001	00159738 15003982 REPR PTS U#20368 ST CLEAN	04/15/16	250576	2,581.30-

PUCKETT RENTS				
Sum				2,581.30-
00001 QUALIFICATION TARGETS IN 21601269	00160154 15003964 TRAINING TARGETS P/F ACADEMY	04/15/16	250577	384.76-

QUALIFICATION TARGETS IN				
Sum				384.76-
00001 RAM TOOL & SUPPLY 92910394	00158844 15003853 FIRE EXTINGUISHERS ENGR DEPT	04/15/16	250578	353.00-
00001 RAM TOOL & SUPPLY 92915044	00158844 15003854 FIRE EXTINGUISHER ENGR DEPT	04/15/16	250578	25.00-

RAM TOOL & SUPPLY				
Sum				378.00-
00001 RAYNER, JACK PO#160242 4/	00160242 15003994 POLYGRAPH ZACK ROBINSON LATRL	04/15/16	250580	150.00-
00001 RAYNER, JACK PO#159981 3/	00159981 15004001 3 POLYGRAPH EXAMS FIRE DEPT	04/15/16	250580	450.00-

RAYNER, JACK				
Sum				600.00-
00001 RESCUE TECHNOLOGY 10523	00159472 15003995 DUTY MANIKIN FOR TRAINING	04/15/16	250581	994.25-

RESCUE TECHNOLOGY				

Sum								994.25-
00001 RICOH CORP	5041197693	G	00160209	15003887	PRODUCTION PRINTER CHARGES	04/15/16	250582	607.40-

RICOH CORP								
Sum								607.40-
00001 RJ YOUNG COMPANY	INV1229510		00159938	15003699	COPIER 1/6-2/5 PLANNING	04/15/16	250584	682.12-
00001 RJ YOUNG COMPANY	INV1266929		00159938	15003700	COPIER 2/6-3/5 PLANNING	04/15/16	250584	369.00-
00001 RJ YOUNG COMPANY	1295993		00160319	15003935	COPIER 2/25-3/24 MUN COURT	04/15/16	250584	977.60-
00001 RJ YOUNG COMPANY	INV1310065		00160322	15003939	COPIER 3/6-4/5 PLANNING	04/15/16	250584	369.00-
00001 RJ YOUNG COMPANY	INV1292983		00160357	15004051	COPIER 2/28-3/27 P/F ACADEMY	04/15/16	250584	236.00-

RJ YOUNG COMPANY								
Sum								2,633.72-
00001 ROBERTS, J L & ASSOCIATE	28181		00159223	15003780	REPR GATE PINE ST GARAGE	04/15/16	250586	960.14-

ROBERTS, J L & ASSOCIATE								
Sum								960.14-
00001 ROGERS, KEVIN & ASSOCIAT	TITLE OPINIO		00159679	15003926	7 TITLE OPINIONS 1 RENEW	04/15/16	250588	1,900.00-
00001 ROGERS, KEVIN & ASSOCIAT	TITLE OPINIO		00160239	15003927	6 TITLE OPINIONS	04/15/16	250588	1,500.00-

ROGERS, KEVIN & ASSOCIAT								
Sum								3,400.00-
00001 SERVICE ELECTRICAL SALES	1017		00159906	15003890	BACK UP BATTERIES HPD IT DEPT	04/15/16	250595	2,215.20-
00001 SERVICE ELECTRICAL SALES	1017 FRT		00160170	15003891	FREIGHT CHGS PO#159906	04/15/16	250595	68.45-

SERVICE ELECTRICAL SALES								
Sum								2,283.65-
00001 SHOWS DEARMAN & WAITS IN	19015		00160014	15003728	SRV DRINKING WTR IMPROV PLAN	04/15/16	250602	1,552.50-
00001 SHOWS DEARMAN & WAITS IN	19014		00160015	15003729	SRV TOPO EXPAN WTR PLT #2	04/15/16	250602	372.50-
00001 SHOWS DEARMAN & WAITS IN	19011		00160017	15003730	SRV 2/21-3/26 SWR HOLDING	04/15/16	250602	2,550.00-
00001 SHOWS DEARMAN & WAITS IN	19043(A)		00160092	15003824		04/15/16	250602	2,375.00-

SHOWS DEARMAN & WAITS IN								
Sum								6,850.00-
00001 SOLAR SUPPLY INC	3477396		00159841	15003733	A/C REPR SUPP INFO TECH DEPT	04/15/16	250605	164.03-
00001 SOLAR SUPPLY INC	3477394		00159847	15003734	THERMOSTAT MAYOR'S OFFICE	04/15/16	250605	42.22-
00001 SOLAR SUPPLY INC	3477592		00160050	15003801	A/C FREON POLICE DEPT	04/15/16	250605	525.00-

SOLAR SUPPLY INC								
Sum								731.25-
00001 SOUTHERN FINANCIAL SYSTE	CMCHAT 3/19-	02016410	15003879		POLICE FINES COLL.FEE	04/15/16	250608	19.60-
00001 SOUTHERN FINANCIAL SYSTE	CMCHAT3 3/19	02016411	15003880		POLICE FINES COLL.FEE	04/15/16	250608	3,135.50-
00001 SOUTHERN FINANCIAL SYSTE	CMCHAT2 3/19	02016412	15003881		POLICE FINES COLL.FEE	04/15/16	250608	2,062.84-

SOUTHERN FINANCIAL SYSTE								
Sum								5,217.94-
00001 SOUTHERN PINE ELECTRIC P	4/16 GENERAL	00201613	15003901		MNTHLY 4/16 PUBLIC SERVICES	04/15/16	250609	1,281.06-

SOUTHERN PINE ELECTRIC P								
Sum								1,281.06-
00001 SOUTHERN PINES ANIMAL SH	5/16		00160208	15003898	HANDLING,HOUSING 5/16	04/15/16	250610	9,716.00-

SOUTHERN PINES ANIMAL SH								-----
Sum								9,716.00-
00001	SOUTHERN TIRE MART LLC	9008215	00159992	15003753	TIRE/RIM U#10877 TRAILER	04/15/16	250614	36.00-
00001	SOUTHERN TIRE MART LLC	9008484	00159945	15003819	TIRE TUBES/STEMS STREET STOCK	04/15/16	250614	280.50-

SOUTHERN TIRE MART LLC								
Sum								316.50-
00001	SOUTHGROUP (HATTIESBURG	91158	00160028	15003720	D BERNARDO NOTARY BOND 2016/20	04/04/16	110768	100.00-
00001	SOUTHGROUP (HATTIESBURG	HATTIES-02 9	00160131	15003797	NOTARY BOND K EATON 2016-2020	04/15/16	250615	100.00-

SOUTHGROUP (HATTIESBURG								
Sum								200.00-
00001	STANDARD OFFICE SUPPLY C	0060919.001	00159826	15003736	COPY PAPER POLICE DEPT	04/15/16	250616	335.92-
00001	STANDARD OFFICE SUPPLY C	0061085-001	00160003	15003798	OFFICE SUPP POLICE DEPT	04/15/16	250616	99.86-
00001	STANDARD OFFICE SUPPLY C	0061139-001	00160096	15003836	MESSAGE BOOKS POLICE DEPT	04/15/16	250616	29.95-
00001	STANDARD OFFICE SUPPLY C	0061152-001	00159864	15003908	PAYROLL ACTION NOTICES	04/15/16	250616	365.00-
00001	STANDARD OFFICE SUPPLY C	0061210-001	00160181	15003991	OFFICE SUPP POLICE DEPT	04/15/16	250616	109.89-

STANDARD OFFICE SUPPLY C								
Sum								940.62-
00001	STATE FIRE ACADEMY	24132 HATTEN	00160305	15003955	REG HATTEN HAZ MAT CLASS	04/15/16	250617	136.00-
00001	STATE FIRE ACADEMY	24062	00159497	15003963	FIRE OFFICER BOOKS FOR CLASS	04/15/16	250617	1,258.00-

STATE FIRE ACADEMY								
Sum								1,394.00-
00001	SUITES FOR PROFESSIONAL	PO#159870 3/	00159870	15003739	CLOTH ALLOW CHIEF PARKER	04/15/16	250620	796.00-

SUITES FOR PROFESSIONAL								
Sum								796.00-
00001	THYSSENKRUPP ELEVATOR CO	3002452565	00160149	15003862	MAINT 4/16 PINE ST GARAGE	04/15/16	250622	452.68-

THYSSENKRUPP ELEVATOR CO								
Sum								452.68-
00001	TRANSUNION RISK AND ALTE	362606 4/01/	00160047	15003725	ONLINE INVESTIGATIONS 3/16	04/15/16	250623	111.75-

TRANSUNION RISK AND ALTE								
Sum								111.75-
00001	TRUCKPRO INC	164-0005980	00159348	15003820	REPR PTS STREET STOCK	04/15/16	250624	180.90-

TRUCKPRO INC								
Sum								180.90-
00001	UNIVERSITY TIRE & SERVIC	487282	00159984	15003821	TIRES U#15237 STREET	04/15/16	250626	641.40-
00001	UNIVERSITY TIRE & SERVIC	487300	00159984	15003822	TIRES U#14677 SANIT	04/15/16	250626	528.96-
00001	UNIVERSITY TIRE & SERVIC	487238	00160118	15003851	TIRES U#13047 HEALTH	04/15/16	250626	452.36-
00001	UNIVERSITY TIRE & SERVIC	487241	00160118	15003852	TIRES U#17018 STREET	04/15/16	250626	547.68-

UNIVERSITY TIRE & SERVIC								
Sum								2,170.40-

00001 V F W OF THE US	PARKING SPAC	00159982	15003723	PARKING SPACES 4/16	04/15/16	250627	75.00-

V F W OF THE US							75.00-
Sum							1,700.00-
00001 VERBAL JUDO INSTITUTE IN 1777		00159968	15003711	HOST INSTR LVL CERTIF COURSE	04/15/16	250629	1,700.00-

VERBAL JUDO INSTITUTE IN							1,700.00-
Sum							74,671.41-
00001 WARREN PAVING INC	811870	00152326	15004010	PAVING FOR CRESTWOOD DR	04/15/16	250634	74,671.41-

WARREN PAVING INC							74,671.41-
Sum							5,791.94-
00001 WASTE MANAGEMENT OF SOUT	0008835-2526	00160107	15003826	REFUSE DISPOSAL SANIT DEPT	04/15/16	250635	5,791.94-
00001 WASTE MANAGEMENT OF SOUT	0008804-2526	00160197	15003897	REFUSE DISPOSAL SANIT DEPT	04/15/16	250635	8,036.38-

WASTE MANAGEMENT OF SOUT							13,828.32-
Sum							398.14-
00001 WATERS INTERNATIONAL TRU	08P811270	00160140	15003981	REPR PTS U#14408 SANIT	04/15/16	250636	398.14-
00001 WATERS INTERNATIONAL TRU	08P808045	00158773	15004003	REPR PTS STREET STOCK	04/15/16	250636	78.52-

WATERS INTERNATIONAL TRU							476.66-
Sum							3,266.51-
00001 WATTS BROTHERS TRACTOR C	01-11592	00156876	15004009	REPR PTS U#16723 HEALTH	04/15/16	250637	3,266.51-

WATTS BROTHERS TRACTOR C							3,266.51-
Sum							152.73-
00001 WHEELLOCK, MICHAEL	TRAVEL REIMB	00160095	15003803	EXPNS FIREFIGHTER COURSE JKSN	04/15/16	250641	152.73-
00001 WHEELLOCK, MICHAEL	TRAVEL REIMB	00160234	15003921	EXPNS BASIC FIREFIGHTER CRSE	04/15/16	250641	121.90-
00001 WHEELLOCK, MICHAEL	TRAVEL REIMB	00160234	15003922	EXPNS BASIC FIREFIGHTER CRSE	04/15/16	250641	176.11-
00001 WHEELLOCK, MICHAEL	TRAVEL REIMB	00160234	15003923	EXPNS BASIC FIREFIGHTER CRSE	04/15/16	250641	121.90-

WHEELLOCK, MICHAEL							572.64-
Sum							973.66-
00001 WILLMUT GAS & OIL COMPAN	4/16 GENERAL	00201613	15003902	MNTHLY GAS-GENERAL	04/15/16	250647	973.66-
00001 WILLMUT GAS & OIL COMPAN	4/16 GENERAL	00201613	15003958	MNTHLY GAS-GENERAL	04/15/16	250647	488.38-

WILLMUT GAS & OIL COMPAN							1,462.04-
Sum							50.00-
00001 WRIGHT, IZAAIAH (REFUND)	MUNICIPAL CO	02016416	15003903	MUNICIPAL COURT REFUND	04/15/16	250648	50.00-

WRIGHT, IZAAIAH (REFUND)							50.00-
Sum							82.15-
00001 1ST SOURCE SERVALL	JF8401933	00156401	15003930	A/C SUPP CONSTR DEPT	04/15/16	250650	82.15-

1ST SOURCE SERVALL							82.15-
Sum							1,823,525.65-
Sum							

00002 BROWN, BRAXTON	SPORTS SERV	02016418	15000918	SPORTS SUPPORT SERVICES	04/15/16	250372	80.00-

BROWN, BRAXTON							
Sum							
00002 BURKETT RADIATOR SHOP	64302	00159919	15000858	RADIATOR U#8667 TRUCK	04/15/16	250374	80.00-
00002 BURKETT RADIATOR SHOP	64315	00160099	15000882	REPRS U#13130 TRUCK	04/15/16	250374	361.00-
							505.50-

BURKETT RADIATOR SHOP							
Sum							
00002 CARQUEST AUTO PARTS STOR	14758-67788	00160143	15000936	REPR PTS U#9213 TRUCK	04/15/16	250381	866.50-
							195.28-

CARQUEST AUTO PARTS STOR							
Sum							
00002 CITY OF HATTIESBURG FUND TRF 2ND 4/16	02016420	15000930	TRF 2ND 4/16 PAYROLL	04/12/16	310912		195.28-
							68,483.42-

CITY OF HATTIESBURG FUND							
Sum							
00002 CLEMTS HARDWARE	114705	00159876	15000862	BATTING CAGE CABLE TATUM BB	04/15/16	250389	68,483.42-
00002 CLEMTS HARDWARE	114711	00159742	15000934	GAS JUGS GRNDS EQUIP	04/15/16	250389	150.45-
							87.96-

CLEMTS HARDWARE							
Sum							
00002 COMMERCIAL STATIONERY CO	386358-0	00160035	15000885	OFFICE SUPP MCNAIR CENTER	04/15/16	250396	238.41-
							72.87-

COMMERCIAL STATIONERY CO							
Sum							
00002 DOLEAC ELECTRIC CO INC	H17859	00160348	15000940	ADDL AMT DUE PO#159070/159809	04/15/16	250413	72.87-
							500.00-

DOLEAC ELECTRIC CO INC							
Sum							
00002 ECONOMY SUPPLY CO	247977	00159678	15000899	BLDG MATLS FLOOD REPR 9TH ST	04/15/16	250416	500.00-
00002 ECONOMY SUPPLY CO	249202	00159909	15000935	MATLS PEOPLES PARK DUGOUT	04/15/16	250416	1,234.04-
							1,073.25-

ECONOMY SUPPLY CO							
Sum							
00002 ELKINS WHOLESALE INC	274443-00	00160101	15000874	JANIT SUPP GRNDS MAINT	04/15/16	250417	2,307.29-
							552.06-

ELKINS WHOLESALE INC							
Sum							
00002 FAGAN TREE AND SPRAYING	2135	00152853	15000869	WEED SPRAYING 2/25/16 C HALL	04/15/16	250422	552.06-
00002 FAGAN TREE AND SPRAYING	2137	00159075	15000873	SPRING SPRAYING TOWN SQ PARK	04/15/16	250422	125.00-
							225.00-

FAGAN TREE AND SPRAYING							
Sum							
00002 FERGUSON ENTERPRISES INC	4920243	00159428	15000942	VALVE REPR SUPP S ANTONIO FLD	04/15/16	250426	350.00-
00002 FERGUSON ENTERPRISES INC	4984770	00160055	15000944	WATER COOLER PEOPLES PARK	04/15/16	250426	31.88-
							422.00-

FERGUSON ENTERPRISES INC							
Sum							
00002 G & K SERVICES	1035702913	00160196	15000887	MATS 3/14 GRNDS MAINT	04/15/16	250439	453.88-
00002 G & K SERVICES	1035705161	00160196	15000888	MATS 3/21 GRNDS MAINT	04/15/16	250439	3.40-
							3.40-

00002 G & K SERVICES	1035707438	00160196	15000889	MATS 3/28 GRNDS MAINT	04/15/16	250439	3.40-
00002 G & K SERVICES	1035709688	00160196	15000890	MATS 4/04 GRNDS MAINT	04/15/16	250439	3.40-
00002 G & K SERVICES	1035702950	00160196	15000891	UNIFORMS 3/14 GRNDS MAINT	04/15/16	250439	101.57-
00002 G & K SERVICES	1035705197	00160196	15000892	UNIFORMS 3/21 GRNDS MAINT	04/15/16	250439	108.57-
00002 G & K SERVICES	1035707474	00160196	15000893	UNIFORMS 3/28 GRNDS MAINT	04/15/16	250439	101.57-
00002 G & K SERVICES	1035709723	00160196	15000894	UNIFORMS 4/04 GRNDS MAINT	04/15/16	250439	101.57-

G & K SERVICES							
Sum							426.88-
00002 GARNER LUMLEY ELECTRIC S	523295	00159570	15000943	ELEC SUPP TATUM BATHROOMS	04/15/16	250442	340.08-

GARNER LUMLEY ELECTRIC S							
Sum							340.08-
00002 GRAVES, GARY L		OFFICIAL 3/1	02016419	15000911 OFFICIAL-ADULT BASKETBALL	04/15/16	250448	225.00-

GRAVES, GARY L							
Sum							225.00-
00002 GRIFFIN, GABRIEL		OFFICIAL 3/1	02016419	15000912 OFFICIAL-ADULT BASKETBALL	04/15/16	250451	125.00-

GRIFFIN, GABRIEL							
Sum							125.00-
00002 HALL, MICHAEL		OFFICIAL 3/1	02016419	15000913 OFFICIAL-ADULT BASKETBALL	04/15/16	250459	350.00-

HALL, MICHAEL							
Sum							350.00-
00002 HARTFIELD, TARYN		SPORTS SERVS	02016418	15000919 SPORTS SUPPORT SERVICES	04/15/16	250462	40.00-

HARTFIELD, TARYN							
Sum							40.00-
00002 HINES, ERIC		OFFICIAL 3/1	02016419	15000914 OFFICIAL-ADULT BASKETBALL	04/15/16	250466	175.00-

HINES, ERIC							
Sum							175.00-
00002 IRBY, STUART C CO	S009510190.0	00159858	15000857	ELEC SUPP GRNDS MAINT	04/15/16	250475	68.32-
00002 IRBY, STUART C CO	S009482853.0	00159578	15000871	ELEC SUPP UNETTA ST GYM	04/15/16	250475	23.86-
00002 IRBY, STUART C CO	S009482853.0	00159578	15000872	ELEC SUPP UNETTA ST GYM	04/15/16	250475	305.00-
00002 IRBY, STUART C CO	S009456227.0	00159133	15000886	ELEC SUPP TATUM SOCCER LIGHTS	04/15/16	250475	815.00-
00002 IRBY, STUART C CO	S009457307.0	00159138	15000900	ELEC SUPP TATUM SOCCER	04/15/16	250475	155.40-
00002 IRBY, STUART C CO	S009463603.0	00159267	15000931	ELEC SUPP TATUM SB/BB LIGHTS	04/15/16	250475	335.86-
00002 IRBY, STUART C CO	S009463603.0	00159267	15000932	ELEC SUPP TATUM SB/BB LIGHTS	04/15/16	250475	263.89-

IRBY, STUART C CO							
Sum							1,967.33-
00002 JACKSON, ROOSEVELT III	877508	00160041	15000937	PRESSURE WASH 9TH ST PK FLOOD	04/15/16	250478	1,485.00-

JACKSON, ROOSEVELT III							
Sum							1,485.00-
00002 JONES, ANN		PETTY CASH 2	00160163	15000877 PETTY CASH GRNDS MAINT	04/15/16	250485	277.94-

JONES, ANN							
Sum							277.94-
00002 KETTLEY, ANNETTE		SPORTS SERVS	02016418	15000920 SPORTS SUPPORT SERVICES	04/15/16	250487	264.00-

KETTLEY, ANNETTE								
Sum								264.00-
00002 KETTLEY, VERONICA	SPORTS SERVS	02016418	15000921	SPORTS SUPPORT SERVICES	04/15/16	250488	56.00-	

KETTLEY, VERONICA								
Sum								56.00-
00002 KEYS, MECHEKA	SPORTS SERVS	02016418	15000922	SPORTS SUPPORT SERVICES	04/15/16	250490	112.00-	

KEYS, MECHEKA								
Sum								112.00-
00002 LANCASTER'S MACHINE & WE	22614	00159999	15000883	TRAILER GATE REPR U#2989	04/15/16	250497	75.00-	
00002 LANCASTER'S MACHINE & WE	22625	00160151	15000905	WELD REPR U#7724 TRAILER	04/15/16	250497	350.00-	

LANCASTER'S MACHINE & WE								
Sum								425.00-
00002 LITTLE CAESARS PIZZA (HB	30259	PO#159	00159885	15000879	FOOD 2016 HUBFEST VOLUNTEERS	04/15/16	250503	

LITTLE CAESARS PIZZA (HB								
Sum								125.00-
00002 MASON, ALEXANDER	SPORTS SERVS	02016418	15000923	SPORTS SUPPORT SERVICES	04/15/16	250512	40.00-	

MASON, ALEXANDER								
Sum								40.00-
00002 MITCHELL TOOL SALES & SE	95165	00160106	15000898	PRESSURE WASHER REPR PTS	04/15/16	250523	316.96-	

MITCHELL TOOL SALES & SE								
Sum								316.96-
00002 MORGAN, ANDRE	OFFICIAL 3/1	02016419	15000915	OFFICIAL-ADULT BASKETBALL	04/15/16	250529	50.00-	

MORGAN, ANDRE								
Sum								50.00-
00002 MS MUNICIPAL LEAGUE	REG TERRELL	00159975	15000855	REG TERRELL CONF BILOXI	04/15/16	250536	235.00-	

MS MUNICIPAL LEAGUE								
Sum								235.00-
00002 MS POWER COMPANY	4/16	PKS/REC	00201613	15000908	MNTHLY ELEC-PARKS & REC	04/15/16	250537	

MS POWER COMPANY								
Sum								1,100.16-
00002 PHILLIPS BARK PROCESSING	113847	00159610	15000895	PLAYGRND MULCH CHAIN PARK	04/15/16	250560	1,870.00-	

PHILLIPS BARK PROCESSING								
Sum								1,870.00-
00002 PIERCE PLUMBING INC	498019	00159956	15000938	WTR LINE REPR TATUM BASEBALL	04/15/16	250561	90.00-	

PIERCE PLUMBING INC								
Sum								90.00-

00002 PINE BELT TROPHY	PO#158871 2/	00158871 15000941	2016 YTH BASKETBALL TROPHIES	04/15/16	250566	473.00-

PINE BELT TROPHY						
Sum						473.00-
00002 PIONEER MANUFACTURING CO	INV590404	00159953 15000902	BALLFIELD MARKING PAINT	04/15/16	250567	3,412.00-
00002 PIONEER MANUFACTURING CO	INV589342	00159773 15000906	SHUTOFF UPGRADE KITS	04/15/16	250567	799.00-

PIONEER MANUFACTURING CO						
Sum						4,211.00-
00002 PORTER, JAMAL		SPORTS SERVS 02016418 15000924	SPORTS SUPPORT SERVICES	04/15/16	250570	272.00-

PORTER, JAMAL						
Sum						272.00-
00002 PORTER, ROMESHA		SPORTS SERVS 02016418 15000925	SPORTS SUPPORT SERVICES	04/15/16	250571	80.00-

PORTER, ROMESHA						
Sum						80.00-
00002 POWELL, RANDY		SPORTS SERVS 02016418 15000926	SPORTS SUPPORT SERVICES	04/15/16	250572	304.00-

POWELL, RANDY						
Sum						304.00-
00002 PRISM PRODUCTS	104331	00158707 15000897	PICNIC TABLES CAMERON FIELD	04/15/16	250573	1,116.00-

PRISM PRODUCTS						
Sum						1,116.00-
00002 SERVICEMASTER INC/HBURG	13462	00159905 15000939	SPRAY MOLD 9TH ST CONCESSIONS	04/15/16	250596	500.00-

SERVICEMASTER INC/HBURG						
Sum						500.00-
00002 SOLAR SUPPLY INC	3477635	00159592 15000901	A/C PLUMB SUPP MCNAIR CENTER	04/15/16	250605	237.37-

SOLAR SUPPLY INC						
Sum						237.37-
00002 SOUTH, CASSIUS		SPORTS SERVS 02016418 15000927	SPORTS SUPPORT SERVICES	04/15/16	250607	80.00-

SOUTH, CASSIUS						
Sum						80.00-
00002 SOUTHERN TIRE MART #9 (M	9008718	00160128 15000884	TIRE U#17997 MOWER	04/15/16	250613	71.13-
00002 SOUTHERN TIRE MART #9 (M	9008762	00160167 15000903	TIRE/WHEEL U#7382 TRUCK	04/15/16	250613	107.69-

00002 SOUTHERN TIRE MART #9 (M	9008772	00160173 15000907	TUBE REPR U#20233 MOWER	04/15/16	250613	5.24-

SOUTHERN TIRE MART #9 (M						
Sum						184.06-
00002 STONEWORKS STUDIO	PO#158976 3/	00158976 15000865	ENGRAVE BRICKS SMOKE STACK PK	04/15/16	250618	500.00-

STONEWORKS STUDIO						
Sum						500.00-
00002 TERRELL, WINSTON		OFFICIAL 3/1 02016419 15000916	OFFICIAL-ADULT BASKETBALL	04/15/16	250621	350.00-

TERRELL, WINSTON						
Sum						350.00-

00002 VARNADO, UNDEA	SPORTS SERVS 02016418 15000928	SPORTS SUPPORT SERVICES	04/15/16	250628	152.00-

VARNADO, UNDEA					152.00-
Sum					175.00-
00002 VIP PRODUCTIONS	998	00159143 15000864	RIGHT WAY/THROW AWAY COMMERCL	04/15/16	250632

VIP PRODUCTIONS					175.00-
Sum					264.00-
00002 WHEELER, CURTIS	SPORTS SERVS 02016418 15000929	SPORTS SUPPORT SERVICES	04/15/16	250640	264.00-

WHEELER, CURTIS					264.00-
Sum					12.55-
00002 WILLMUT GAS & OIL COMPAN 4/16	PKS/REC 00201613 15000909	MNTHLY GAS-PARKS & REC	04/15/16	250647	219.89-
00002 WILLMUT GAS & OIL COMPAN 4/16	PKS/REC 00201613 15000933	MNTHLY GAS-PARKS & REC	04/15/16	250647	-----
WILLMUT GAS & OIL COMPAN					232.44-
Sum					-----
Sum					102,362.34-

CITY OF HATTIESBURG

DOCKET OF CLAIMS

Date

- 04/14/16

PERIOD ENDING APRIL 15, 2016

Vendor

Invoice
NumberPurchase
OrderClaims
NumberItem
DescriptionCheck
DateCheck
No.Check
Amount

HATT.MUNICIPAL FIRE PROTECTION

00005 TRUSTMARK NATIONAL BANK/ 284011707 NO 02016414 15000029 FIRE TRUCK LEASE NOTE #33523

04/12/16

21934

14,340.60-

TRUSTMARK NATIONAL BANK/

Sum

14,340.60-

Sum

14,340.60-

CITY OF HATTIESBURG

DOCKET OF CLAIMS

Date

- 04/14/16

PERIOD ENDING APRIL 15, 2016

Vendor

Invoice
NumberPurchase
OrderClaims
NumberItem
DescriptionCheck
DateCheck
No.Check
Amount

PAYROLL FUND

00006 PROVIDENT LIFE AND ACCID 03/16

00201698 15000343 EMP CONTRIB 3/16

04/01/16

110760

6,830.38-

PROVIDENT LIFE AND ACCID

Sum

6,830.38-

Sum

6,830.38-

Date - 04/14/16

Vendor	Invoice Number	Purchase Order	Claims Number	Item Description	Check Date	Check No.	Check Amount
WATER & SEWER OPERATION/MAINT.							
00009 ADVANCED JANITORIAL SERV	100793	WTR B	00159966	15000895	SERVS 3/16	WTR BILLING OFFICE	04/15/16 250327 495.00-
ADVANCED JANITORIAL SERV							
Sum							495.00-
00009 BODY TECH INC	4750	PO#1598	00159880	15000904	REPRS U#18587	TRANS DEPT	04/15/16 250364 970.20-
00009 BODY TECH INC	4101	PO#1596	00159685	15000925	REPRS U#20057	TRANS	04/15/16 250364 1,092.70-
BODY TECH INC							
Sum							2,062.90-
00009 BONNER ANALYTICAL TESTIN	60490		00160179	15000917	ASBESTOS IN WATER	VARI LOC	04/15/16 250365 1,593.06-
BONNER ANALYTICAL TESTIN							
Sum							1,593.06-
00009 CARQUEST AUTO PARTS STOR	14758-66966		00159814	15000909	REPR PTS U#14712	TRANS	04/15/16 250381 60.34-
00009 CARQUEST AUTO PARTS STOR	14758-67348		00159934	15000910	REPR PTS U#13680	LAGOON	04/15/16 250381 82.97-
CARQUEST AUTO PARTS STOR							
Sum							143.31-
00009 CENTRAL PIPE SUPPLY INC	S100052307.0		00159786	15000941	PLUMB SUPP	TRANS DEPT	04/15/16 250383 2,500.00-
CENTRAL PIPE SUPPLY INC							
Sum							2,500.00-
00009 CERTIFIED LABORATORIES	2272148		00160009	15000918	CHEMICALS	SEWER DEPT	04/15/16 250384 24,753.20-
CERTIFIED LABORATORIES							
Sum							24,753.20-
00009 CITY OF HATTIESBURG FUND	TRF 2ND 4/16		02016420	15000923	TRF 2ND 4/16	PAYROLL	04/12/16 21935 110,304.13-
CITY OF HATTIESBURG FUND							
Sum							110,304.13-
00009 COAST CHLORINATOR & PUMP	64245		00159718	15000938	CHLORINATOR	REPR WTR PLT	04/15/16 250392 585.00-
COAST CHLORINATOR & PUMP							
Sum							585.00-
00009 COBURN'S SUPPLY CO INC	608833835		00159922	15000944	PLUMB SUPP	SEWER DEPT	04/15/16 250393 32.40-
COBURN'S SUPPLY CO INC							
Sum							32.40-
00009 D P C ENTERPRISES LP	212000663-16		00159875	15000929	CHEMICALS	SOUTH LAGOON	04/15/16 250403 1,524.00-
00009 D P C ENTERPRISES LP	212000664-16		00159875	15000930	CHEMICALS	NORTH LAGOON	04/15/16 250403 1,524.00-
D P C ENTERPRISES LP							
Sum							3,048.00-

00009 DIXIE COMMUNITY UTILITY	SEWER BILLIN	00160316	15000931	SEWER BILLING REPORT 3/16	04/15/16	250411	390.00-

DIXIE COMMUNITY UTILITY							
Sum							390.00-
00009 ECONOMY SUPPLY CO	248620	00159825	15000927	QUIKRETE SEWER DEPT	04/15/16	250416	762.60-
00009 ECONOMY SUPPLY CO	249353	00160265	15000943	BLDG MATLS SEWER DEPT	04/15/16	250416	100.15-

ECONOMY SUPPLY CO							
Sum							862.75-
00009 FASTENAL COMPANY	MSHAT189373	00159836	15000940	OPER MATLS SEWER STOCK	04/15/16	250424	765.00-

FASTENAL COMPANY							
Sum							765.00-
00009 FERGUSON ENTERPRISES INC	4955350	00159731	15000947	PLUMB SUPP PLANT	04/15/16	250426	91.45-

FERGUSON ENTERPRISES INC							
Sum							91.45-
00009 FRIERSON, CHADWICK	TRAVEL REIMB	00160286	15000933	EXPNS EPA MEETING ATLANTA	04/15/16	250432	834.92-

FRIERSON, CHADWICK							
Sum							834.92-
00009 G & K SERVICES	1035698465	00159990	15000898	UNIFORMS 2/29 WTR SERVICE MEN	04/15/16	250439	23.40-
00009 G & K SERVICES	1035700698	00159990	15000899	UNIFORMS 3/07 WTR SERVICE MEN	04/15/16	250439	23.40-
00009 G & K SERVICES	1035702942	00159990	15000900	UNIFORMS 3/14 WTR SERVICE MEN	04/15/16	250439	23.40-
00009 G & K SERVICES	1035705189	00159990	15000901	UNIFORMS 3/21 WTR SERVICE MEN	04/15/16	250439	23.40-

G & K SERVICES							
Sum							93.60-
00009 GARNER LUMLEY ELECTRIC S	523436	00160049	15000937	ELEC SUPP WTR PLANT	04/15/16	250442	202.77-
00009 GARNER LUMLEY ELECTRIC S	523557	00160119	15000945	ELEC SUPP RAWLS SPRING LP STA	04/15/16	250442	140.00-

GARNER LUMLEY ELECTRIC S							
Sum							342.77-
00009 GILLILANDS ELECTRONICS S	61548	00159971	15000896	ALARM MONITORING 4-7/16	04/15/16	250445	90.00-

GILLILANDS ELECTRONICS S							
Sum							90.00-
00009 GULF SUPPLY COMPANY	2943	00159036	15000942	HAND TOOLS SEWER DEPT	04/15/16	250455	129.13-

GULF SUPPLY COMPANY							
Sum							129.13-
00009 HD SUPPLY INC (WATERWORK	P022226	00160213	15000924	PLUMB SUPP PO#156500 TRANS	04/15/16	250464	2,186.40-

HD SUPPLY INC (WATERWORK							
Sum							2,186.40-
00009 JEFCOAT FENCE OF HATTIES	PO#159719 3/	00159719	15000939	FENCE REPR TIPTON ST	04/15/16	250480	1,033.05-

JEFCOAT FENCE OF HATTIES							
Sum							1,033.05-

00009 L & A CONTRACTING CO	483-053	00160274 15000935 AERATOR MNT 3/28-4/8 LAGOONS	04/15/16	250492	26,000.00-

L & A CONTRACTING CO					
Sum					26,000.00-
00009 LAMAR COUNTY SCHOOL DIST	0000868 4/06	00160290 15000932 OAK GROVE WTR TOWER LEASE	04/15/16	250494	5,490.00-

LAMAR COUNTY SCHOOL DIST					
Sum					5,490.00-
00009 LANCASTER'S MACHINE & WE	PO#159932 4/	00159932 15000926 ROOF CAMERA BRACKET PLT #2	04/15/16	250497	100.00-

LANCASTER'S MACHINE & WE					
Sum					100.00-
00009 LOWE'S OF HATTIESBURG IN	936890	00159729 15000905 AA BATTERIES WTR PLANTS	04/15/16	250505	36.96-
00009 LOWE'S OF HATTIESBURG IN	967524	00159119 15000907 PLUMB SUPP SEWER DEPT	04/15/16	250505	104.58-

LOWE'S OF HATTIESBURG IN					
Sum					141.54-
00009 MCELHANEY PLUMBING INC	243554	00159898 15000906 PLUMB SUPP PLT #1	04/15/16	250517	65.40-
00009 MCELHANEY PLUMBING INC	243202	00159675 15000908 PLUMB SUPP LAGOONS	04/15/16	250517	85.90-

MCELHANEY PLUMBING INC					
Sum					151.30-
00009 MS POWER COMPANY	4/16 W&SO&M	00201613 15000919 MNTHLY ELEC-W&SO&M	04/15/16	250537	35,451.43-

MS POWER COMPANY					
Sum					35,451.43-
00009 NEWELL PAPER COMPANY	867442	00159801 15000946 OFFICE SUPP WTR PLANTS	04/15/16	250546	1,236.53-

NEWELL PAPER COMPANY					
Sum					1,236.53-
00009 OFFICE DEPOT INC	1919943570	00159860 15000916 PRINTER SUPP WTR PLANTS	04/15/16	250549	474.48-

OFFICE DEPOT INC					
Sum					474.48-
00009 PEANUTS TOWING SERVICE	71711	00156996 15000913 EMER TOW U#13080 LAGOONS	04/15/16	250556	75.00-

PEANUTS TOWING SERVICE					
Sum					75.00-
00009 PEARL RIVER VALLEY EPA (	4/16 W&SO&M	00201613 15000920 MNTHLY 4/16 PUBLIC SERVICES	04/15/16	250557	1,239.98-

PEARL RIVER VALLEY EPA (					
Sum					1,239.98-
00009 RICOH CORP	5041197693 W	00160209 15000915 PRODUCT PRINT CHGS WTR BILLNG	04/15/16	250582	50.22-

RICOH CORP					
Sum					50.22-
00009 RJM MCQUEEN CONTRACTING	1012	00160013 15000903 MAIN TAP 124 J ED TURNER FRCE	04/15/16	250585	2,631.25-
00009 RJM MCQUEEN CONTRACTING	1026	00160226 15000928 MARCH 2016 PUMPING	04/15/16	250585	17,857.15-

RJM MCQUEEN CONTRACTING					
Sum					20,488.40-

00009 RUTLAND, LAMAR	TRAVEL REIMB 00160282 15000934 EXPNS EPA MEETING ATLANTA	04/15/16	250591	826.76-

RUTLAND, LAMAR				
Sum				826.76-
00009 SOUTHERN PINE ELECTRIC P 4/16 W&SO&M	00201613 15000921 MNTHLY 4/16 PUBLIC SERVICES	04/15/16	250609	1,220.99-

SOUTHERN PINE ELECTRIC P				
Sum				1,220.99-
00009 SOUTHERN PIPE & SUPPLY C 2434996	00158061 15000912 PLUMB SUPP SEWER DEPT	04/15/16	250612	1,377.60-

SOUTHERN PIPE & SUPPLY C				
Sum				1,377.60-
00009 U S POSTMASTER-POSTAGE (PERMIT #213	00159970 15000897 POSTAGE PERMIT WTR BILLING	04/15/16	250625	10,000.00-

U S POSTMASTER-POSTAGE (				
Sum				10,000.00-
00009 WARREN PAVING INC	23124MB 00158648 15000911 HOT ASPHALT MIX SEWER DEPT	04/15/16	250634	1,056.38-
00009 WARREN PAVING INC	23200MB 00158648 15000914 HOT ASPHALT MIX SEWER DEPT	04/15/16	250634	282.62-

WARREN PAVING INC				
Sum				1,339.00-
00009 WILLMUT GAS & OIL COMPAN 4/16 W&SO&M	00201613 15000922 MNTHLY GAS-W&SO&M	04/15/16	250647	12.75-
00009 WILLMUT GAS & OIL COMPAN 4/16 W&SO&M	00201613 15000936 MNTHLY GAS-W&SO&M	04/15/16	250647	620.95-

WILLMUT GAS & OIL COMPAN				
Sum				633.70-

Sum				258,633.00-

00011 BLESSE, NANCY T	METER DEP RF 02016413 15000450 METER DEP RFD	04/15/16	250363	30.00-

BLESSE, NANCY T				30.00-
Sum				40.00-
00011 BRELAND, BRENDA S	METER DEP RF 02016413 15000453 METER DEP RFD	04/15/16	250370	40.00-

BRELAND, BRENDA S				40.00-
Sum				25.84-
00011 CHITAIA, KOBA	METER DEP RF 02016413 15000470 METER DEP RFD	04/15/16	250385	25.84-

CHITAIA, KOBA				25.84-
Sum				311,316.35-
00011 CITY OF HATTIESBURG FUND 3/16 WATER D 02016393 15000398 3/16 WATER DIST 4/16		04/04/16	310910	311,316.35-

CITY OF HATTIESBURG FUND				311,316.35-
Sum				75.00-
00011 CLARK, BILLY	METER DEP RF 02016405 15000416 METER DEP RFD	04/15/16	250388	75.00-

CLARK, BILLY				75.00-
Sum				75.00-
00011 CLIBURN, PHILLIP	METER DEP RF 02016413 15000463 METER DEP RFD	04/15/16	250390	75.00-

CLIBURN, PHILLIP				75.00-
Sum				31.32-
00011 CLINE, ALBERT W	METER DEP RF 02016405 15000414 METER DEP RFD	04/15/16	250391	31.32-

CLINE, ALBERT W				31.32-
Sum				75.00-
00011 COOK-KELLEY, DARRYN	METER DEP RF 02016405 15000420 METER DEP RFD	04/15/16	250398	75.00-

COOK-KELLEY, DARRYN				75.00-
Sum				25.84-
00011 COURSEY, JOEL A	METER DEP RF 02016413 15000473 METER DEP RFD	04/15/16	250399	25.84-

COURSEY, JOEL A				25.84-
Sum				25.84-
00011 CUEVAS MADELINE	METER DEP RF 02016405 15000421 METER DEP RFD	04/15/16	250401	25.84-

CUEVAS MADELINE				25.84-
Sum				31.32-
00011 DAVIS, WILLIAM B	METER DEP RF 02016413 15000460 METER DEP RFD	04/15/16	250405	31.32-

DAVIS, WILLIAM B				31.32-
Sum				20.00-
00011 DENNIS, CHARLES	METER DEP RF 02016405 15000407 METER DEP RFD	04/15/16	250406	20.00-

DENNIS, CHARLES				
Sum				20.00-

00011 DIAZ, DAVIE	METER DEP RF 02016413 15000466 METER DEP RFD	04/15/16	250408	31.32-

DIAZ, DAVIE				
Sum				31.32-
00011 DIRAIMO, ANNA	METER DEP RF 02016413 15000464 METER DEP RFD	04/15/16	250410	22.39-

DIRAIMO, ANNA				
Sum				22.39-
00011 GILL, JEFFREY A	METER DEP RF 02016405 15000418 METER DEP RFD	04/15/16	250444	25.84-

GILL, JEFFREY A				
Sum				25.84-
00011 GINGRICH, SHEENA C	METER DEP RF 02016413 15000459 METER DEP RFD	04/15/16	250446	75.00-

GINGRICH, SHEENA C				
Sum				75.00-
00011 HAGGARD KELSEY	METER DEP RF 02016405 15000423 METER DEP RFD	04/15/16	250458	31.32-

HAGGARD KELSEY				
Sum				31.32-
00011 HALLMAN PROPERTY MANAGEM	METER DEP RF 02016405 15000442 METER DEP RFD	04/15/16	250460	31.32-

HALLMAN PROPERTY MANAGEM				
Sum				31.32-
00011 HANCOCK BANK CORP TRUST	23048 02016389 15000391 MDB 2012 MDBHATT312	04/01/16	310896	2,500.00-

HANCOCK BANK CORP TRUST				
Sum				2,500.00-
00011 HART, CHERIE M	METER DEP RF 02016405 15000427 METER DEP RFD	04/15/16	250461	31.32-

HART, CHERIE M				
Sum				31.32-
00011 HARVEY, JENNIFER L	METER DEP RF 02016413 15000462 METER DEP RFD	04/15/16	250463	75.00-

HARVEY, JENNIFER L				
Sum				75.00-
00011 HEAD, ANDREW M	WTR OVRPMT R 02016417 15000401 WTR OVRPMT RFD	04/15/16	250465	31.32-

HEAD, ANDREW M				
Sum				31.32-
00011 HOLLIDAY, JAMIE R	WTR OVRPMT R 02016404 15000400 WTR OVRPMT RFD	04/15/16	250467	21.56-
00011 HOLLIDAY, JAMIE R	METER DEP RF 02016405 15000438 METER DEP RFD	04/15/16	250467	75.00-

HOLLIDAY, JAMIE R				
Sum				96.56-
00011 HUGHES, JAMES 103	METER DEP RF 02016413 15000478 METER DEP RFD	04/15/16	250469	75.00-

HUGHES, JAMES 103				
Sum				75.00-
00011 INNOVATIVE DESIGN AND EN	METER DEP RF 02016405 15000426 METER DEP RFD	04/15/16	250472	19.78-

INNOVATIVE DESIGN AND EN				

Sum						19.78-
00011 JACKSON, DIKISA	WTR OVRPMT R 02016417 15000405 WTR OVRPMT RFD	04/15/16	250476			31.32-
JACKSON, DIKISA						-----
Sum						31.32-
00011 JACKSON, LAUREN	METER DEP RF 02016405 15000432 METER DEP RFD	04/15/16	250477			31.32-
JACKSON, LAUREN						-----
Sum						31.32-
00011 JAMES III, FRANK	WTR OVRPMT R 02016417 15000404 WTR OVRPMT RFD	04/15/16	250479			31.32-
JAMES III, FRANK						-----
Sum						31.32-
00011 JOHNSON, JULIUS	METER DEP RF 02016405 15000411 METER DEP RFD	04/15/16	250483			75.00-
JOHNSON, JULIUS						-----
Sum						75.00-
00011 JOHNSON, MICHEAL	METER DEP RF 02016405 15000430 METER DEP RFD	04/15/16	250484			9.76-
JOHNSON, MICHEAL						-----
Sum						9.76-
00011 KEYS, MARKEITH L	METER DEP RF 02016413 15000469 METER DEP RFD	04/15/16	250489			75.00-
KEYS, MARKEITH L						-----
Sum						75.00-
00011 KILLEN, MORGAN	METER DEP RF 02016405 15000422 METER DEP RFD	04/15/16	250491			31.32-
KILLEN, MORGAN						-----
Sum						31.32-
00011 LAMBERT, DARLENE1164	METER DEP RF 02016405 15000444 METER DEP RFD	04/15/16	250495			31.32-
LAMBERT, DARLENE1164						-----
Sum						31.32-
00011 LAMBERT, DARLENE2601	METER DEP RF 02016405 15000448 METER DEP RFD	04/15/16	250496			31.32-
LAMBERT, DARLENE2601						-----
Sum						31.32-
00011 LAPENE, JASON	METER DEP RF 02016405 15000417 METER DEP RFD	04/15/16	250499			9.76-
LAPENE, JASON						-----
Sum						9.76-
00011 LONDON AND STETELMAN 123	METER DEP RF 02016413 15000476 METER DEP RFD	04/15/16	250504			47.39-
LONDON AND STETELMAN 123						-----
Sum						47.39-
00011 MARANGER, ANNALEA	METER DEP RF 02016413 15000465 METER DEP RFD	04/15/16	250510			31.32-
MARANGER, ANNALEA						-----
Sum						31.32-

00011 MCCRORY, PATRICIA D	WTR OVRPMT R 02016417 15000403 WTR OVRPMT RFD	04/15/16	250516	31.32-

MCCRORY, PATRICIA D				31.32-
Sum				75.00-
00011 MOORE, DABRINA	METER DEP RF 02016405 15000446 METER DEP RFD	04/15/16	250525	75.00-

MOORE, DABRINA				75.00-
Sum				31.32-
00011 MOREY, BRANDON	METER DEP RF 02016405 15000431 METER DEP RFD	04/15/16	250528	31.32-

MOREY, BRANDON				31.32-
Sum				28.32-
00011 MORIN, H RENEE	METER DEP RF 02016413 15000461 METER DEP RFD	04/15/16	250530	28.32-

MORIN, H RENEE				28.32-
Sum				31.32-
00011 MORSE, CHRISTOPHER	METER DEP RF 02016413 15000472 METER DEP RFD	04/15/16	250531	31.32-

MORSE, CHRISTOPHER				31.32-
Sum				43.68-
00011 MUTONE SAMANTHA	WTR OVRPMT R 02016417 15000406 WTR OVRPMT RFD	04/15/16	250540	43.68-

MUTONE SAMANTHA				43.68-
Sum				881.74-
00011 NETWORK SERVICES (NSI)	10201490000 02016409 15000399 WATER COLLECTIONS FEES	04/15/16	250545	881.74-

NETWORK SERVICES (NSI)				881.74-
Sum				31.32-
00011 PARTIN, CHRISTOPHER J	METER DEP RF 02016405 15000419 METER DEP RFD	04/15/16	250555	31.32-

PARTIN, CHRISTOPHER J				31.32-
Sum				31.32-
00011 PILMER, EDWIN209	METER DEP RF 02016405 15000434 METER DEP RFD	04/15/16	250562	31.32-

PILMER, EDWIN209				31.32-
Sum				31.32-
00011 PITTS, PATRICIA	METER DEP RF 02016205 15000413 METER DEP RFD	04/15/16	250569	31.32-

PITTS, PATRICIA				31.32-
Sum				31.32-
00011 RASMUSSEN, LINDA	METER DEP RF 02016405 15000415 METER DEP RFD	04/15/16	250579	31.32-

RASMUSSEN, LINDA				31.32-
Sum				75.00-
00011 RIDDELL, MICHAEL	METER DEP RF 02016413 15000458 METER DEP RFD	04/15/16	250583	75.00-

RIDDELL, MICHAEL				75.00-
Sum				50.00-
00011 ROOK COURT	METER DEP RF 02016413 15000451 METER DEP RFD	04/15/16	250589	50.00-

ROOK COURT				50.00-
Sum				50.00-

00011 ROSE,VICTORIA	METER DEP RF 02016405 15000440 METER DEP RFD	04/15/16	250590	25.84-

ROSE,VICTORIA				25.84-
Sum				75.00-
00011 SANDERS, JERI	METER DEP RF 02016405 15000424 METER DEP RFD	04/15/16	250592	75.00-

SANDERS, JERI				75.00-
Sum				17.80-
00011 SEILER, JENNIFER	METER DEP RF 02016405 15000443 METER DEP RFD	04/15/16	250593	17.80-

SEILER, JENNIFER				17.80-
Sum				75.00-
00011 SELF, CHERI R	METER DEP RF 02016413 15000457 METER DEP RFD	04/15/16	250594	75.00-

SELF, CHERI R				75.00-
Sum				31.32-
00011 SHOEMAKER PROPERITY400	METER DEP RF 02016405 15000439 METER DEP RFD	04/15/16	250597	31.32-

SHOEMAKER PROPERITY400				31.32-
Sum				75.00-
00011 SHOEMAKER PROPERTIES	METER DEP RF 02016405 15000445 METER DEP RFD	04/15/16	250598	75.00-

SHOEMAKER PROPERTIES				75.00-
Sum				75.00-
00011 SHOEMAKER PROPERTY300N	METER DEP RF 02016405 15000447 METER DEP RFD	04/15/16	250599	75.00-

SHOEMAKER PROPERTY300N				75.00-
Sum				31.32-
00011 SHOEMAKER1511	METER DEP RF 02016413 15000477 METER DEP RFD	04/15/16	250600	31.32-

SHOEMAKER1511				31.32-
Sum				75.00-
00011 SMITH. DELOIS L	METER DEP RF 02016405 15000436 METER DEP RFD	04/15/16	250603	75.00-

SMITH. DELOIS L				75.00-
Sum				31.32-
00011 SMITH, AMY SPROLES	METER DEP RF 02016413 15000475 METER DEP RFD	04/15/16	250604	31.32-

SMITH, AMY SPROLES				31.32-
Sum				28.32-
00011 SORRELL, REGENIA LYNN	METER DEP RF 02016405 15000410 METER DEP RFD	04/15/16	250606	28.32-

SORRELL, REGENIA LYNN				28.32-
Sum				75.00-
00011 SOUTHERN PINES ANIMAL SH	METER DEP RF 02016413 15000455 METER DEP RFD	04/15/16	250611	75.00-

SOUTHERN PINES ANIMAL SH				75.00-
Sum				31.32-
00011 STRONG,MATTHEW1	METER DEP RF 02016413 15000479 METER DEP RFD	04/15/16	250619	31.32-

STRONG,MATTHEW1				31.32-
Sum				

00011 VINES, ED LEE	METER DEP RF 02016413 15000474 METER DEP RFD	04/15/16	250630	75.00-
VINES, ED LEE				-----
Sum				75.00-
00011 VINES,KYLE	METER DEP RF 02016405 15000435 METER DEP RFD	04/15/16	250631	75.00-
VINES,KYLE				-----
Sum				75.00-
00011 WALLEY, MORGAN	METER DEP RF 02016413 15000471 METER DEP RFD	04/15/16	250633	25.84-
WALLEY, MORGAN				-----
Sum				25.84-
00011 WB PROPERTIES801	METER DEP RF 02016405 15000429 METER DEP RFD	04/15/16	250638	31.32-
WB PROPERTIES801				-----
Sum				31.32-
00011 WELLS, EILA U	METER DEP RF 02016405 15000408 METER DEP RFD	04/15/16	250639	40.00-
WELLS, EILA U				-----
Sum				40.00-
00011 WHITE, DEMISHA	WTR OVRPMT R 02016417 15000402 WTR OVRPMT RFD	04/15/16	250644	31.32-
WHITE, DEMISHA				-----
Sum				31.32-
00011 YOUNG, CANDACE M	METER DEP RF 02016413 15000456 METER DEP RFD	04/15/16	250649	31.32-
YOUNG, CANDACE M				-----
Sum				31.32-
Sum				-----
				317,933.67-

CITY OF HATTIESBURG

DOCKET OF CLAIMS

Date

- 04/14/16

PERIOD ENDING APRIL 15, 2016

Vendor

Invoice
NumberPurchase
OrderClaims
NumberItem
DescriptionCheck
DateCheck
No.Check
Amount

POLICE FORFEITURES FUND

00019 INTL ASSN OF CHIEFS OF P 1609328 1001 00160104 15000028 2016 DUES MISENHELTER

04/15/16

250474

150.00-

INTL ASSN OF CHIEFS OF P

Sum

150.00-

Sum

150.00-

CITY OF HATTIESBURG

DOCKET OF CLAIMS

Date

- 04/14/16

PERIOD ENDING APRIL 15, 2016

Vendor

Invoice
NumberPurchase
OrderClaims
NumberItem
DescriptionCheck
DateCheck
No.Check
Amount

TAX COLLECTOR'S FUND

00027 LIBRARY, THE

3/16 MILLAGE 02016393 15000061 3/16 MILLAGE DIST 4/16

04/04/16

310904

177,068.74-

LIBRARY, THE

Sum

177,068.74-

Sum

177,068.74-

PERIOD ENDING APRIL 15, 2016

Date _____

- 04/14/16

Vendor

Invoice
Number

Purchase Order

Claims
Number

Item	Description
------	-------------

Check
Date

Check
No.

Check
Amount

AIRPORT IMPROVEMENT FUND

00039 ARE CONSULTANTS INC

160405A

00160093

15000023

SRV AIRPT 2016 RUNWAY 13-31

04/15/16

250340

2,611.06-

00039 ARE CONSULTANTS INC

160405B

00160289

15000024

SRV RUNWAY 13-31 LAND

04/15/16

250340

2,193.30-

ARE CONSULTANTS INC

Sum

4,804.36-

Sum

4,804.36-

CITY OF HATTIESBURG

DOCKET OF CLAIMS

Date - 04/14/16

PERIOD ENDING APRIL 15, 2016

Vendor	Invoice Number	Purchase Order	Claims Number	Item Description	Check Date	Check No.	Check Amount

WATER&SEWER CONSTRUCTION FUND							
00075 SHOWS DEARMAN & WAITS IN 19018		00160024	15000040	SRVS WATER MAP UPDATES	04/15/16	250602	525.00-
00075 SHOWS DEARMAN & WAITS IN 19042		00160086	15000041	SRV HATTIE AVE WTR MAIN RPLC	04/15/16	250602	382.50-
00075 SHOWS DEARMAN & WAITS IN 19050		00160088	15000042	SRV EPA RESPONSE	04/15/16	250602	4,025.00-
00075 SHOWS DEARMAN & WAITS IN 19044		00160089	15000043	SRVS GIS MAPPING	04/15/16	250602	23,925.00-
00075 SHOWS DEARMAN & WAITS IN 19045		00160091	15000044	SRV SEWER MANAGEMENT PHASE I	04/15/16	250602	13,330.50-

SHOWS DEARMAN & WAITS IN							
Sum							42,188.00-

Sum							42,188.00-

CITY OF HATTIESBURG

DOCKET OF CLAIMS

Date - 04/14/16

PERIOD ENDING APRIL 15, 2016

Vendor	Invoice Number	Purchase Order	Claims Number	Item Description	Check Date	Check No.	Check Amount
COMMUNITY CENTERS' FUND							
00077 ALPHA PHI ALPHA -MU XI (CE ROY CENTE	02016379	15000258	DAMAGE DEPOSIT REFUND	04/15/16	250335	100.00-	
ALPHA PHI ALPHA -MU XI (							
Sum						100.00-	
00077 BURNSIDE, STACHIA (REFUN MCNAIR CENTE	02016379	15000262	DAMAGE DEPOSIT REFUND	04/15/16	250375	100.00-	
BURNSIDE, STACHIA (REFUN							
Sum						100.00-	
00077 CITY OF HATTIESBURG FUND TRF 2ND 4/16	02016420	15000271	TRF 2ND 4/16 PAYROLL	04/12/16	310912	23,516.61-	
CITY OF HATTIESBURG FUND							
Sum						23,516.61-	
00077 CONNER, GREGORY (REFUND) CE ROY CENTE	02016379	15000265	DAMAGE DEPOSIT REFUND	04/15/16	250397	100.00-	
CONNER, GREGORY (REFUND)							
Sum						100.00-	
00077 ENDOM TRAILERS	R51303	00159254	15000267	STORAGE CONTAINER SHERRILL	04/15/16	250420	125.00-
ENDOM TRAILERS							
Sum						125.00-	
00077 FAGAN TREE AND SPRAYING	2136	00152852	15000255	SPRAY WEEDS 2/25/16 SHERRILL	04/15/16	250422	115.00-
FAGAN TREE AND SPRAYING							
Sum						115.00-	
00077 G & K SERVICES	1035700700	00160063	15000251	UNIFORMS 3/07 COMM CNTRS	04/15/16	250439	43.46-
00077 G & K SERVICES	1035702944	00160063	15000252	UNIFORMS 3/14 COMM CNTRS	04/15/16	250439	43.46-
00077 G & K SERVICES	1035705191	00160063	15000253	UNIFORMS 3/21 COMM CNTRS	04/15/16	250439	43.46-
00077 G & K SERVICES	1035707458	00160063	15000254	UNIFORMS 3/28 COMM CNTRS	04/15/16	250439	106.46-
G & K SERVICES							
Sum						236.84-	
00077 INDOFF INC	2780616	00159895	15000272	OFFICE SUPP COMM CENTERS	04/15/16	250470	181.93-
INDOFF INC							
Sum						181.93-	
00077 INNOVATIVE SERVICE SOLUT	20160056	00159802	15000268	SEMI-ANNUAL AED CERTIFICATION	04/15/16	250473	735.00-
INNOVATIVE SERVICE SOLUT							
Sum						735.00-	
00077 LIFE LINE SCREENING OF A CULTURAL CEN	02016379	15000261	DAMAGE DEPOSIT REFUND	04/15/16	250501	250.00-	
LIFE LINE SCREENING OF A							
Sum						250.00-	

00077 MALONE, SHANNON (REFUND) CULTURAL CEN 02016379 15000260 DAMAGE DEPOSIT REFUND	04/15/16	250509	300.00-

MALONE, SHANNON (REFUND)			
Sum			300.00-
00077 MARTIN, PEARLINE PETTY CASH 2 00160155 15000257 PETTY CASH COMM CNTRS	04/15/16	250511	12.00-

MARTIN, PEARLINE			
Sum			12.00-
00077 MID SOUTH GLASS INC 0042542 00160148 15000273 FRONT DOOR REPR MCNAIR CENTER	04/15/16	250519	85.00-

MID SOUTH GLASS INC			
Sum			85.00-
00077 MINOR, DEIDRA (REFUND) SIGLER CENTE 02016379 15000263 DAMAGE DEPOSIT REFUND	04/15/16	250521	100.00-
00077 MINOR, DEIDRA (REFUND) SIGLER CENTE 02016379 15000264 DAMAGE DEPOSIT REFUND	04/15/16	250521	100.00-

MINOR, DEIDRA (REFUND)			
Sum			200.00-
00077 MS POWER COMPANY 4/16 COMM CN 00201613 15000269 MNTHLY ELEC-COMM CNTRS	04/15/16	250537	2,334.55-

MS POWER COMPANY			
Sum			2,334.55-
00077 PAIGE, TAMIKA (REFUND) CE ROY CENTE 02016379 15000259 DAMAGE DEPOSIT REFUND	04/15/16	250553	100.00-

PAIGE, TAMIKA (REFUND)			
Sum			100.00-
00077 PINE BELT TROPHY PO#160010 4/ 00160010 15000256 BRACKETS MAYOR'S PHOTOS	04/15/16	250566	51.00-

PINE BELT TROPHY			
Sum			51.00-
00077 ROBINSON ELECTRIC SUPPLY 2177533-00 00159682 15000274 ELEC SUPP MCNAIR POOL RESTRMS	04/15/16	250587	516.50-

ROBINSON ELECTRIC SUPPLY			
Sum			516.50-
00077 WILLIAMS, BRITTANY (REFU SHERRILL CEN 02016379 15000266 DAMAGE DEPOSIT REFUND	04/15/16	250645	250.00-

WILLIAMS, BRITTANY (REFU			
Sum			250.00-
00077 WILLMUT GAS & OIL COMPAN 4/16 COMM CN 00201613 15000270 MNTHLY GAS-COMM CNTRS	04/15/16	250647	312.85-

WILLMUT GAS & OIL COMPAN			
Sum			312.85-

Sum			29,622.28-

PERIOD ENDING APRIL 15, 2016

Date _____

- 04/14/16

Vendor	Invoice Number	Purchase Order	Claims Number	Item Description	Check Date	Check No.	Check Amount

COMMUNITY DEVELOP. BLOCK GRANT							
00082 CITY OF HATTIESBURG FUND	TRF 2ND 4/16	02016420	15000106	TRF 2ND 4/16 PAYROLL	04/12/16	310913	9,024.06-

CITY OF HATTIESBURG FUND							
Sum							9,024.06-
00082 HOUSING EDUCATION & ECON	REG K JORDAN	00160142	15000104	REG K JORDAN HOUSING CNF JKSN	04/15/16	250468	150.00-

HOUSING EDUCATION & ECON							
Sum							150.00-
00082 INDOFF INC	2779329	00159839	15000107	OFFICE SUPP CDBG/HOME PROGRAM	04/15/16	250470	484.58-

INDOFF INC							
Sum							484.58-
00082 J & J CONSTRUCTION	04/05/16	00160158	15000105	502 BROAD ST, DRAW #3 FINAL	04/11/16	310911	14,375.00-

J & J CONSTRUCTION							
Sum							14,375.00-
00082 JORDAN, KEVIN	TRAV ADVANCE	00160084	15000102	TRAV ADV HOUSING CONF JKSN	04/15/16	250486	196.00-

JORDAN, KEVIN							
Sum							196.00-
00082 MARTIN, PEARLINE	PETTY CASH 2	00160155	15000103	PETTY CASH CDBG	04/15/16	250511	27.06-

MARTIN, PEARLINE							
Sum							27.06-
00082 WHITE LENOIR, LA'KEYLAH	TRAV ADVANCE	00159995	15000099	TRAV ADV CHDO(HUD) JACKSON	04/15/16	250642	216.00-
00082 WHITE LENOIR, LA'KEYLAH	TRAVEL REIMB	00160252	15000108	EXPNS HOUSING CONF BILOXI	04/15/16	250643	80.08-

WHITE LENOIR, LA'KEYLAH							
Sum							296.08-
00082 WILLIAMS, CLARENCE	TRAV ADVANCE	00159996	15000100	TRAV ADV CHDO(HUD) JACKSON	04/15/16	250646	216.00-

WILLIAMS, CLARENCE							
Sum							216.00-

Sum							24,768.78-

Grand Total Level							
Sum							3,010,692.23-

ADDENDUM CLAIMS DOCKET
PERIOD ENDING APRIL 15, 2016

FUND	VENDOR	INVOICE NUMBER	PURCHASE ORDER	CLAIMS NUMBER	ITEM DESCRIPTION	CHECK DATE	CHECK NUMBER	CHECK AMOUNT
01	PAUL E PARKER/PROMOTIONAL MARKETIN	778107	155566	15004118	SHIRTS, HBURG CONCERT BAND, ADV PROMOTION	04/19/16	1-010826	1,334.00

TOTAL 1,334.00



City of Hattiesburg, MS

200 Forrest St.
P.O. Box 1898
Hattiesburg, MS 39401

Master

File Number: 2016-2628

File ID: 2016-2628

Type: Regular Agenda Item

Status: Agenda Ready

Version: 1

Reference:

In Control: City Council

File Created: 04/18/2016

Brief Title: Set Appeal Hearing - 1413 Main Street

Final Action:

Minute Book Number: MB2016-111

Title: Acknowledge receipt of request filed by Mary Morris Sakalairo to appeal the Hattiesburg Historic Conservation Commission's recommendation for the petition filed by Mary Elizabeth Morris Sakalairo, Owner, to demolish the structures at 1413 Main Street (Parcel 042F-26-153.00, PPIN 12334, Ward 5); (Hattiesburg Historic Conservation Commission recommended to DENY on March 9, 2016); Reschedule a public hearing before City Council to May 16, 2016 at 4:00 p.m. to allow for proper notification; and authorize publication of Public Notice setting an Appeal Public Hearing.

Notes: Rescheduled public hearing to allow for proper notification.

Sponsors:

Enactment Date:

Attachments: Request to Appeal HHCC Decision_Sakalairo, Feb 2016 minutes_HHCC, 1413 Main St - Applicant Documentation and Application, Data sheet_1413 N Main St, Opposition letters, MDAH letter_1413 Main St Demo, 1413 Main St - Interior photos, Sakalairo Appeal_Public Notice - Second Posting

Enactment Number:

Contact:

Meeting Date: 04/19/2016

Drafter: Ginger Maddox

Effective Date:

History of Legislative File

Ver- sion:	Acting Body:	Date:	Action:	Sent To:	Due Date:	Return Date:	Result:
1	City Council - Amendments to the Agenda	04/18/2016					
1	City Council	04/19/2016					

Text of Legislative File 2016-2628

Title

Acknowledge receipt of request filed by Mary Morris Sakalairo to appeal the Hattiesburg Historic Conservation Commission's recommendation for the petition filed by Mary Elizabeth Morris

Sakalairos, Owner, to demolish the structures at 1413 Main Street (Parcel 042F-26-153.00, PPIN 12334, Ward 5); (Hattiesburg Historic Conservation Commission recommended to DENY on March 9, 2016); Reschedule a public hearing before City Council to May 16, 2016 at 4:00 p.m. to allow for proper notification; and authorize publication of Public Notice setting an Appeal Public Hearing.

Summary

Set Appeal Hearing - 1413 Main Street

Publication Information

Public Notice to set hearing to publish in Hattiesburg American on April 29, 2016 (17 days prior to May 16, 2016 hearing).



Send to:
Ginger Maddox, Planning Manager
Dept. of Urban Development
P.O. Box 1898
Hattiesburg, MS 39403
601.554.1031 or fax 601.545.1962

**REQUEST TO APPEAL HISTORIC CONSERVATION COMMISSION
DECISION**


Today's Date:	3-15-2016
Historic Conservation Commission Meeting Date:	3-9-16
<i>(Appeals must be made within 10 consecutive days of the decision)</i>	
Name of Property Owner/Petitioner:	MARY MORRIS SALGADO
Name of Person Requesting Appeal Hearing:	MARY MORRIS SALGADO
Mailing Address of Person Requesting Appeal Hearing:	49 TIDEWATER RD HATTIESBURG, MS 39402
Address of Petitioned Property:	1413 NORTHMAN STREET
Petitioner's Request of the Historic Commission:	Demolition of Property
Historic Commission's Decision:	Approve ☐ or Deny ☒

I/We hereby APPEAL the Historic Conservation Commission Decision for the above referenced petition and request to hold a Public Hearing before the Hattiesburg City Council.

FILED
MAR 16 2016
CITY CLERK
DEPUTY CLERK


Petitioner (signature)

Petitioner (signature)

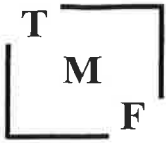

The Law Office of
Timothy M. Farris, P.L.L.C.

6645 Highway 98 West Suite 3
Hattiesburg, Mississippi 39402

601-296-1082
601-296-1085 (fax)

March 15, 2016


Office of the City Clerk
200 Forrest St
Hattiesburg, MS 39401

RE: Letter of Intent by Mary Morris Sakalairos to appeal the denial by Historic Conservation Commission of demolition of the home located at 1413 North Main St

Dear Clerk,

Please let this letter act as my client Mary Morris Sakalairos Letter of Intent to appeal the decision of the Hattiesburg Historic Conservation Commission denying her application for demolition of the home located at 1413 North Main St. I have enclosed her executed request for appeal. If you need any additional documents or information in order to perfect her appeal please contact me immediately.

Sincerely,

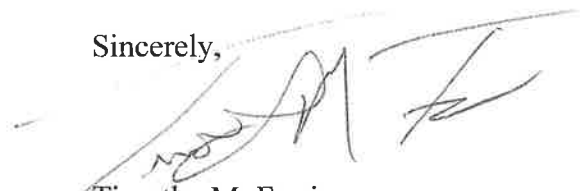

Timothy M. Farris



Mary Morris Sakalairos

FILED

MAR 16 2016

CITY CLERK

DEPUTY CLERK



**MINUTES OF THE MEETING OF THE
HATTIESBURG HISTORIC CONSERVATION COMMISSION**

Wednesday, March 9, 2016

The Hattiesburg Historic Conservation Commission met March 9, 2016, at 12:00 p.m. in the Dining Room of the Jackie Dole Sherrill Community Center, 220 W. Front St., Hattiesburg, Mississippi, Sarah Newton presided as Chairman.

Commissioners present: Sarah Newton, Chairman
Newton Fawcett, Vice-Chairman
Michelle Heidelberg
Glenn Nees
Margaret Dwight Shelton
Mary Halliwell

Commissioners absent: Michael Anderson

Staff present: Russell Archer, Historic Preservation Planner
Ginger Maddox, Planning Manager
Andy Parker, Arborist

AGENDA

There came the matter of the agenda for the meeting of March 9, 2016. A motion was made by Commissioner Fawcett and seconded by Commissioner Shelton that the agenda be approved. The motion carried.

MINUTES

There came the matter of the minutes for the February 2016, meeting. A motion was made by Commissioner Shelton and seconded by Commissioner Fawcett that the minutes be approved as submitted. The motioned carried.

Public Hearing

There came the matter of the application for a Certificate of Appropriateness filed by Mary Elizabeth Morris Sakalairos, Owner, for demolition of the structures at 1413 N. Main St.

	<u>Name</u>	<u>Title</u>
Presented by:	Marvin Morris	Owner’s Representative
Others to speak:	Anthony Sakalairos	Spouse of Owner
	Michael Rozier	Pinebelt, Inc.
	Johniece Dupree	N. Main St. resident
	James Bacchus	N. Main St. resident
	Otis Griffin, Jr.	N. Main St. resident
	Andrea Saffle	Hattiesburg Historic Downtown Association
	Steve Floyd	Real Estate Agent
	Lloyd Munn	Hattiesburg Historic Neighborhood
	Chip Lombardo	Parkhaven resident

Discussion and Vote Mr. Morris asked that the commissioners take note of the commercial properties that neighbor the subject property. He also asked that the Commissioners not take into consideration the threat of the North Main Street National Register District being delisted by the National Park Service. Mr. Morris indicated that the

maintenance of the house has posed a financial hardship on the family due to a depletion of funds. He also expressed concern that the source of the moisture infiltration in and around the basement area would continue (under current circumstances). He indicated that the applicant's position is that it is infeasible for someone to purchase and rehabilitate the existing structures and that demolition is the best way forward.

Commissioner Newton mentioned that the environmental report submitted by the applicant states that mold is in the circa 1960s addition only. She also stated that she had observed no evidence of vandalism, vagrants, or other suspicious activity around the home. Commissioner Newton stated that the importance or contribution of the resource in a historic district should be taken into consideration per the conservation ordinance.

Mr. Morris stated that the family can bear the expense of removing the addition and waterproofing the basement and put the property on the market in hopes of getting a reasonable offer. However, he did not believe that to be a realistic proposition.

Commissioner Newton asked Mr. Morris if he felt that the lot would be worth more if the house was demolished.

Mr. Morris replied in the affirmative.

Mr. Sakalaios stated that if one were to remove the addition, it may cause structural problems to the house. He went on to say that a source of the moisture infiltration was the south basement wall.

Mr. Sakalaios reiterated that the economic impact on the family should be considered as well as family medical needs. He stated that the sump pump had been in place for many years and the moisture problem is still not remedied.

Mr. Rozier stated that the mold was concentrated in the basement but there is an extra expense in cleaning the house due to the likelihood of mold spores in the HVAC ductwork.

Mrs. Dupree stated that her position regarding the request to demolish the house and build a Dollar General (previously stated at the December, 2015, meeting of the HHCC) had not changed. She stated that she was hopeful that the Commission would consider the residents of the neighborhood in making their ruling.

Mr. Bacchus stated that he had prior experience in commercial and residential construction and he was not against the demolition of the house; his concern was with the new development being an impediment to the surrounding community.

Mr. Griffin stated that he had read the mold report and agrees with Commissioner Newton's assessment thereof. He stated that his

concern was with keeping the integrity of the neighborhood. He stated that the (proposed) store would diminish efforts to improve property values. Mr. Griffin asked if this type of request would be allowed in the Oaks Historic District.

Mrs. Saffle stated that she was representing both the Hattiesburg Historic Neighborhood Association and the Hattiesburg Historic Downtown Association. She stated that the Commission is the voice and the protectors of the historic neighborhoods, as a whole and the value of preserving homes is bigger than the individual owners.

Mr. Floyd stated that he had extensive experience in real estate in the Hattiesburg area and that, in his assessment, preserving the home in question would not create value. He stated that he would not put in money or recommend that anyone else put money into the house. He stated that the existing Family Dollar (on North Main St.) had burglar bars and is an eyesore; however, the proposed Dollar General could be a good anchor for the North Main District.

Mr. Munn stated that the house in question seemed similar to many others in the historic district that have been successfully rehabilitated. He stated that a house (being) in poor maintenance is not a valid reason for demolition. He expressed concern about other properties not being maintained in the historic district and also about commercial encroachment into the historic neighborhoods.

Mr. Lombardo stated that he was representing the Parkhaven Historic Neighborhood Association (PHNA). He stated that three houses in Parkhaven had been requested for demolition in the recent past. He stated that the PHNA wants to protect the fabric of the neighborhood and, even with the Smith House (demolished in 2015), there was a concerted effort to bring in a buyer to purchase and rehabilitate the home.

Mr. Rozier stated that the sale of the subject property for the price of \$200,000 would increase values in the neighborhood. He stated that he would be the owner of the proposed Dollar General and that he is required by Dollar General to properly maintain the property.

Motion:

Deny the application on the basis of the unnecessary loss of a contributing property in the National Register Historic District.

Motion made by:

Newton Fawcett

Motion seconded by:

Mary Halliwell

Commissioners voting aye:

Newton Fawcett, Mary Halliwell, Margaret Dwight Shelton, Michelle Heidelberg

Commissioners voting nay:

Glenn Nees

Commissioners abstaining:

None



Public Hearing

There came the matter of the application for a Certificate of Appropriateness filed by Pinebelt, Inc., Applicant, and Mary Morris Sakalairo, Owner, requesting to construct a new commercial building at 1413 N. Main St.

	<u>Name</u>	<u>Title</u>
Presented by:	Michael Rozier	Applicant
Others to speak:	Andrea Saffle	Hattiesburg Historic Downtown Association
	Otis Griffin, Jr.	North Main St. resident

Discussion and Vote

Commissioner Nees stated that he was in favor of the architectural design of the proposed new construction but he recommends pulling the building closer to the curb and moving parking to the rear of the building. He also recommended to leave ample room for landscaping and trees.

Mrs. Saffle stated that there is a need for a general store in downtown and recommended that Mr. Rozier look at alternative downtown locations.

Commissioner Heidelberg asked if Mr. Rozier had considered purchasing the car wash property to the north of the subject property.

Mr. Rozier replied in the affirmative but stated that the asking price was exorbitant for that property. Mr. Rozier inquired about other design recommendations.

Commissioner Newton recommended setting up a design review meeting for the purpose of providing additional feedback regarding the proposed design.

<u>Motion:</u>	Deny the application on the basis of inappropriate commercial development in a historic residential district.
<u>Motion made by:</u>	Newton Fawcett
<u>Motion seconded by:</u>	Mary Halliwell
<u>Commissioners voting aye:</u>	All present and voting
<u>Commissioners voting nay:</u>	None
<u>Commissioners abstaining:</u>	None

Public Hearing

There came the matter of the application for a Certificate of Appropriateness filed by EraShonda Crosby, Owner, requesting approval to enlarge the front porch at 120 Montague St.

	<u>Name</u>	<u>Title</u>
Presented by:	EraShonda Crosby	Owner/Applicant
Others to speak:	Otis Griffin, Jr.	North Main St. resident

Discussion and Vote

Commissioners Newton and Nees recommended against concrete porch decking, in favor of wood. Commissioner Newton recommended that square wood posts be utilized as supports rather than the existing metal pipe columns.
Mr. Griffin stated that he was in favor of the application.

Motion: Approve the application as submitted.

Motion made by: Michelle Heidelberg

Motion seconded by: Glenn Nees

Commissioners voting aye: All present and voting

Commissioners voting nay: None

Commissioners abstaining: None

Public Hearing

There came the matter of the application for a Certificate of Appropriateness filed by Web & Michelle Heidelberg, Owners, requesting to rehabilitate a garage outbuilding by modifying door, window, and siding types and locations at 905 Adeline St.

(Michelle Heidelberg recuses herself and exits the meeting room)

	<u>Name</u>	<u>Title</u>
Presented by:	Scott Pipkins	Applicant’s Representative
Others to speak:		

Discussion and Vote

Motion: Approve the application as submitted.

Motion made by: Newton Fawcett

Motion seconded by: Glenn Nees

Commissioners voting aye: All present and voting

Commissioners voting nay: None

Commissioners abstaining: None

(Michelle Heidelberg rejoins the meeting)

Public Hearing

There came the matter of the application for a Certificate of Appropriateness filed by Scott Pipkins, Applicant, and Chris Wilkes, Owner, requesting to modify an existing driveway and walkway and add new walkway at 1110 Adeline St.

	<u>Name</u>	<u>Title</u>
Presented by:	Scott Pipkins	Applicant
Others to speak:		

Discussion and Vote

Commissioner Newton inquired if the proposed new connector walkway, between the driveway and existing front walkway, could be straight versus curved.

Mr. Pipkins replied in the affirmative.

- Motion:** Approve the application as submitted, with the stipulation that the proposed new connector walkway be straight rather than curved.
- Motion made by:** Newton Fawcett
- Motion seconded by:** Michelle Heidelberg
- Commissioners voting aye:** All present and voting
- Commissioners voting nay:** None
- Commissioners abstaining:** None

Public Hearing

There came the matter of the application for a Certificate of Appropriateness filed by Tom Eaves, Applicant, and William Waller & Charles Dawe, Owners, requesting the removal of five trees from the property at 404 6th Ave.

	<u>Name</u>	<u>Title</u>
Presented by:	Tom Eaves	Applicant
Others to speak:		

Discussion and Vote

- Motion:** Approve the application as submitted.
- Motion made by:** Glenn Nees
- Motion seconded by:** Newton Fawcett
- Commissioners voting aye:** All present and voting
- Commissioners voting nay:** None
- Commissioners abstaining:** None

Other Business

There came the matter of the City Arborist’s report. No report was submitted.

There came the matter of the Code Official’s report. A report was submitted. .

There came the matter of the Coordinator’s report. A report was submitted.

Commissioner Newton proposed that future HHCC work sessions be held at 11:00 A.M. on the days of the regularly scheduled monthly meetings for a period of six (6) months, with the possibility of continuing longer if necessary.

Commissioner Nees moved to adopt the practice of holding monthly work sessions as described above by Commissioner Newton.

Commissioner Fawcett seconded the motion.

The motion carried unanimously.



Commissioner Newton recommended that a checklist be developed by staff for the purpose of providing bases for approval or denial of applications. Pattie Brantley recommended using as a template a similar document utilized by the Planning Commission.

Commissioner Nees recommended that the Commission and staff consider placing the review of window-related applications under staff review (resulting in a Letter of Compliance) only in cases where the subject property is notated as a "Non-Contributing" resource within a conservation district.

Commissioner Shelton recommended that anyone applying for a COA be required to state on the Application for a Certificate of Appropriateness, the reason why the house contributes or does not contribute to the conservation district. She stated also that all Applications for COA should be thorough and complete before they are accepted by staff.

There being no further business, upon motion duly made by Commissioner Fawcett and seconded by Commissioner Halliwell and unanimously approved, the meeting was adjourned at 2:25 p.m.

Respectfully submitted,

Sarah Newton, Chairman

Russell Archer, Recording Secretary/ Historic Preservation Planner

Application for a Certificate of Appropriateness

to Hattiesburg Historic Conservation Commission

for a proposed exterior change to a property within designated historic districts

Office Use Only

Received _____

Complete _____

HHCC review _____

Action _____

Historic District NORTH MAIN HISTORIC DISTRICT

Property address: 1413 N. MAIN STREET, HATTIESBURG, MS

Present zoning: B-1

Applicant: Pinebelt, Inc.

Address: 10 Lamar Blvd.

HATTIESBURG, MS 39402

Phone: 601-296-0802

Signature and permission of Applicant / date:

[Signature] 1/26/16

I hereby authorize City of Hattiesburg staff access to the property for taking pictures and documentation.

Owner: Mary Morris Sakalinos

Address: 49 TIDEWATER ROAD

HATTIESBURG, MS 39402

Phone: 601-270-9310

If the applicant is not the owner, include a letter from the owner authorizing the change.

Proposed starting date: 4-4-16

Briefly describe the proposed project / Proposed Alterations

(attach additional sheets as needed):

We propose to construct a new Dollar General Store at this location if the Seller and the Historical Committee agree to tear the house down. The colored rendering are based on the Historical Committee guidelines and we are open to committee recommendations.

NOTE: Appropriate support materials for each proposed change as required must be submitted to complete this application.

Incomplete applications will not be reviewed by the commission.

DEADLINE: Applications and support materials must be submitted by 5 p.m. Wednesday, 14 days prior to the regular HHCC meeting, normally the second Wednesday of each month.

- ☒ New Buildings and New Additions
- ☐ Major Restoration, Rehabilitation or Remodeling
- ☒ Site Changes – tree removal, fences, walks, driveways, parking and signs
- ☐ Demolition and Relocation

Required support materials must be attached. Please see Checklist for Required Support Materials on the next page.

APPLICATIONS FOR CERTIFICATES OF APPROPRIATENESS

Checklist for Required Support Materials

A complete application requires support materials: Please check the list below for which materials may be necessary for design review of a particular project.

New Buildings and New Additions

- ☒ Architectural elevation (to scale)
- ☒ Site plan (to scale)
- ☒ Floor plan (to scale)
- ☒ Description of materials and types and styles of architectural features such as windows and doors
- ☒ Photographs of proposed site and adjoining properties

Major Restoration, Rehabilitation or Remodeling

- ☐ Architectural elevations or sketches (to scale)
- ☐ Description of proposed changes
- ☐ Description of materials
- ☐ Photographs of existing building
- ☐ Documentation of earlier historic appearance (restorations only)
- ☐ Site plan showing placement (to scale)

Site Changes - trees, walks, drives, parking and signs

- ☐ Site plan or sketch of site
- ☐ Architectural elevations or sketches (to scale)
- ☐ Description of materials
- ☐ Photographs of site

Demolition and Relocation

- ☐ Condition reports
- ☐ Photographs of existing building
- ☐ Documentation of economic factors
- ☐ Site plans (for relocation)
- ☐ Documentation of justification



NOTE: Only complete applications will be placed on the agenda for review.

DESCRIPTION OF PARCEL:

A Parcel of Land being part of the NE 1/4 of the SE 1/4 of Section 4, Township 4 North, Range 13 West, and part of Lot 2, in Block 112, of the Crittenden Survey of Hattiesburg, having bearings based upon Geodetic North, and being more particularly described as follows:

Commencing at a set cotton spindle at the intersection of the centerline of W Eighth Street and N Main Street; thence North 25 degrees 51 minutes West, along the centerline N Main Street for 262 feet; thence North 27 degrees 57 minutes West, along the centerline of said N Main Street for 134 feet; thence North 57 degrees 28 minutes East, for 25.5 feet to the north right of way line of said N Main Street; thence North 27 degrees 57 minutes West, along said north right of way line for 137 feet, to a found metal pipe and the POINT OF BEGINNING; thence North 33 degrees 06 minutes 21 seconds West, along said north right of way line for 191.00 feet, to a set 1/2" rebar; thence North 53 degrees 07 minutes 11 seconds East, for 475.70 feet, to a set 1/2" rebar on the southerly right of way line of Illinois Central Railroad (formerly Gulf and Ship Island Railroad Company); thence South 43 degrees 46 minutes 07 seconds East, along said southerly right of way line for 231.24 feet, to a found metal pipe; thence South 57 degrees 26 minutes 27 seconds West, for 517.48 feet, back to the POINT OF BEGINNING. Said parcel containing 2.39 acres, more or less.

VICINITY MAP
NOT TO SCALE

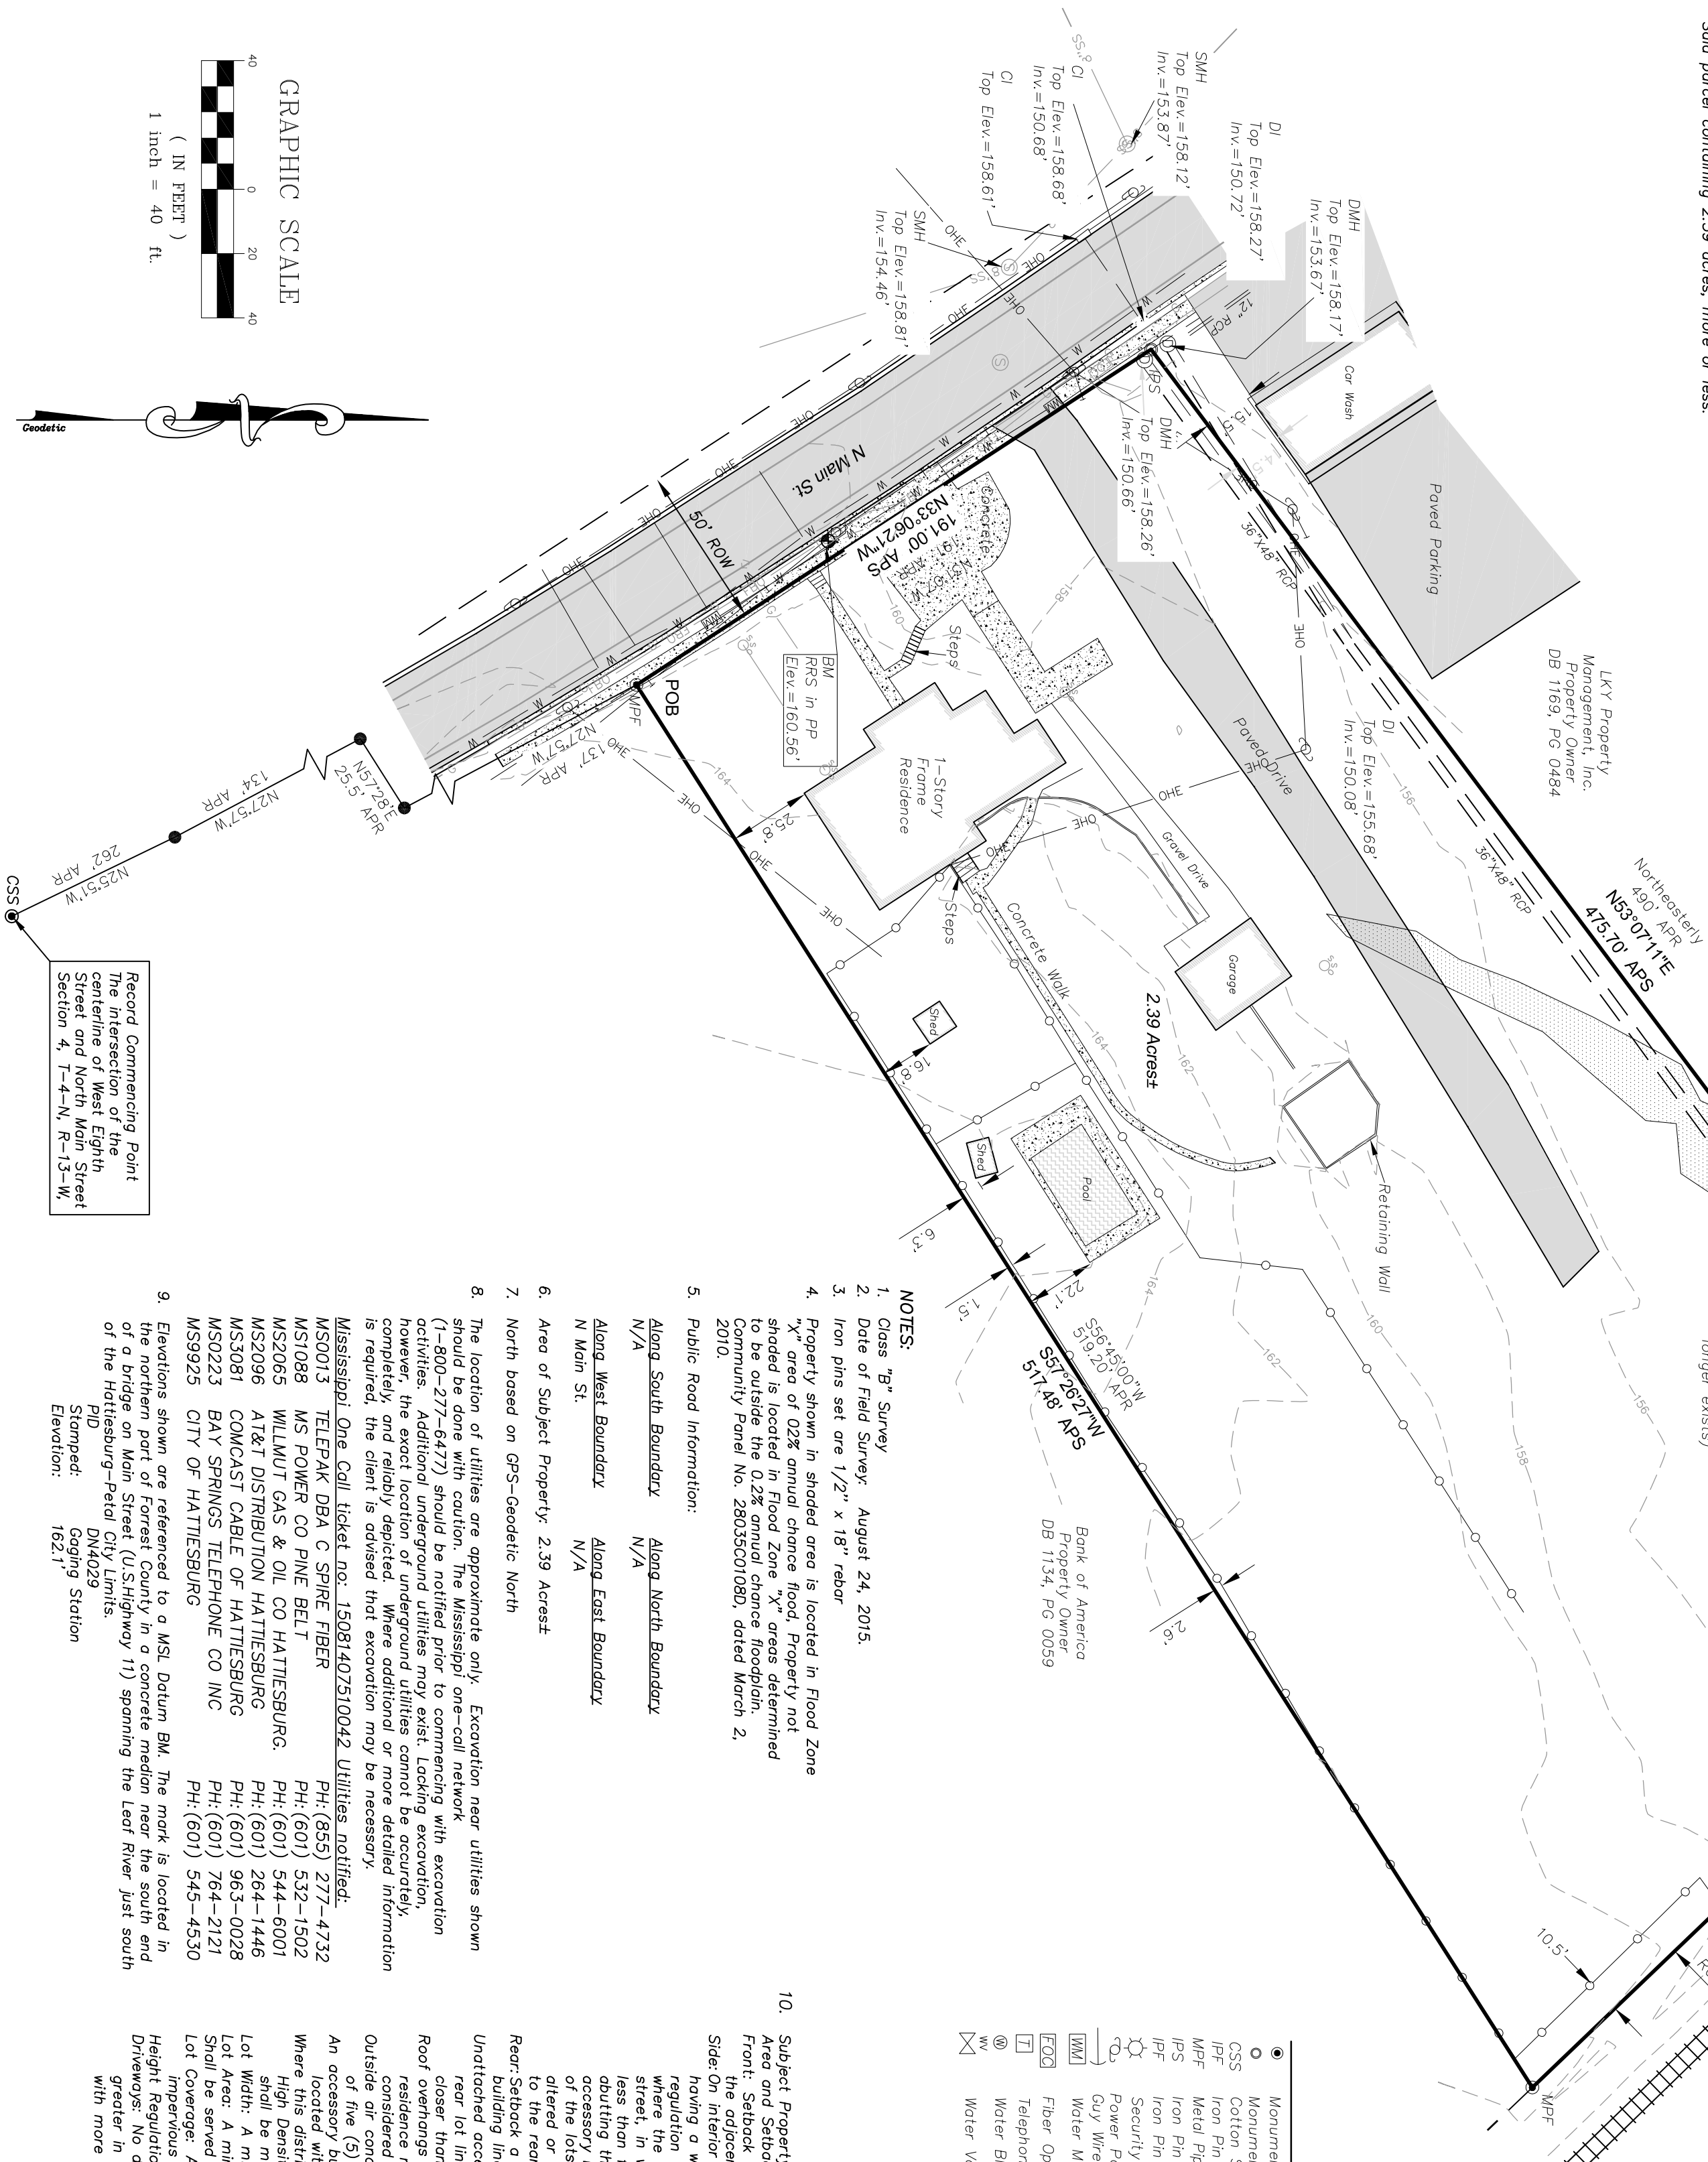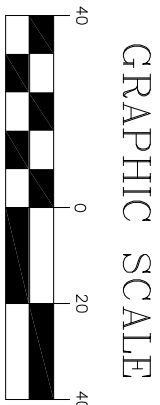

- NOTES:**
1. Class "B" Survey
 2. Date of Field Survey, August 24, 2015.
 3. Iron pins set are 1/2" x 18" rebar
 4. Property shown in shaded area is located in Flood Zone "X", area of 0.2% annual chance flood. Property not to be outside the 0.2% annual chance floodplain. Community Panel No. 28035001080, dated March 2, 2010.
 5. Public Road Information:

- Along South Boundary N/A
 - Along West Boundary N/A
 - Along East Boundary N/A
 - Along Subject Property, 2.39 Acres
 - North based on GPS-Geodetic North
 - The location of utilities are approximate only. Excavation near utilities shown should be done with caution. The Mississippi one-call network (1-800-277-6477) should be notified prior to commencing with excavation activities. Additional underground utilities may exist. Locking excavation, however, the exact location of underground utilities cannot be accurately, completely, and reliably depicted. Where additional or more detailed information is required, the client is advised that excavation may be necessary.
- Mississippi One Call ticket no. 15081407510042 Utilities notified:
- | | |
|---|--------------------|
| MS0013 TELEPAK DBA C SPIRE FIBER | PH: (855) 277-4732 |
| MS1088 MS POWER CO PINE BELT | PH: (601) 532-1502 |
| MS2065 WILLMUT GAS & OIL CO HATTIESBURG | PH: (601) 544-6001 |
| MS2096 AT&T DISTRIBUTION HATTIESBURG | PH: (601) 264-1446 |
| MS3081 COMCAST CABLE OF HATTIESBURG | PH: (601) 963-0028 |
| MS0223 BAY SPRINGS TELEPHONE CO INC | PH: (601) 764-2121 |
| MS9925 CITY OF HATTIESBURG | PH: (601) 545-4530 |
9. Elevations shown are referenced to a MSL Datum BM. The mark is located in the northern part of Forrest County in a concrete median near the south end of a bridge on Main Street (U.S. Highway 11) spanning the Leaf River just south of the Hattiesburg-Petal City Limits.
- PID: DN4029
- Stamped: Gauging Station
- Elevation: 162.1'

- REFERENCE MATERIAL:**
- 1) Deed Book 135, at Page 27
 - 2) Deed Book 1134, at Page 0059
 - 3) Deed Book 1169, at Page 0484
 - 4) Crittenden Survey in the City of Hattiesburg (Forrest County Chancery Clerk's office could not provide this document).

John C. Anglin, PLS #02865

Date of Plat or Map: September 04, 2015

To Pine Belt, Inc.:

This is to certify that this map or plat and the survey on which it is based were made in accordance with the 2011 Uniform Standard Detail Requirements for ALTA/ACSM Land Title Surveys. Jointly established and adopted by ALTA and NSPS, and include Sections 13.5, 6a, 6b, 11a, and 11b of Table A the way the field work was completed on August 24, 2015.

LEGEND

●	Monument Found	PVC	Polyvinyl Chloride Pipe
○	Monument Set	RCP	Reinforced Concrete Pipe
CSS	Cotton Spindle Set	OHE	Overhead Powerline
IPF	Iron Pin Found	FBO	Buried Fiber Optic Cable
WPF	Water Pin Found	—	Chain Link Fence
IPS	Iron Pin Set	—	Underground Waterline
IPF	Iron Pin Found	—	Existing Ground Contours
SL	Security Light	—	Spot Elevation
PP	Power Pole	—	Drain Manhole
WM	Water Meter	—	Sewer Manhole
FOG	Fiber Optic Manhole	—	Water Line
T	Telephone Pedestal	—	Road Sign
WB	Water Blowoff		
WV	Water Valve		

10. Subject Property is located in Zoning B-1, Professional Business District. Area and Setback Regulations:
Front: Setback a minimum of twenty-five (25) feet or equal to an average of the adjacent lot setbacks.
Side: On interior lots there shall be a side yard on each side of a building having a width of not less than ten (10) feet. On corner lots the side yard regulation shall be ten (10) feet except in the case of reversed frontage where the corner lot rear on the side of a lot facing the other intersecting street, in which case there shall be a side yard on the corner lot of not less than fifty (50) percent of the front yard required on the lot abutting the rear of the corner lot or lot separated only by an alley. No accessory building on said corner lot shall project beyond the front yard line of the lots in the rear, nor shall any building be erected, reconstructed, altered or enlarged, closer than five (5) feet to the line of the abutting lot to the rear.
Rear: Setback a minimum of twenty-five (25) feet measured from the rear main building line.
Unattached accessory structures may not be located within five (5) feet of a rear lot line, to five (5) feet of a side lot line, and shall not be located closer than sixty (60) feet to the front lot line.
Roof overhangs or appurtenances not of grade may project from outside walls of residence no more than three (3) feet in the required setback, and are not considered as part of the setback.
Outside air conditioning units or similar installations shall be setback a minimum of five (5) feet from any property line.
An accessory building or structure that is not part of the main structure shall be located within the building area of the lot.
Where this district abuts an agricultural district, residential district, except R-4, High Density Residential District, or B-1 district, the landscape requirements shall be met.
Lot Width: A minimum of fifty (50) feet.
Lot Area: A minimum of four thousand (4,000) square feet.
Shall be served by public sanitary sewer.
Lot Coverage: A maximum of sixty (60) percent of the lot may be covered by impervious surfaces.
Height Regulations: No building shall exceed thirty-five (35) feet in height. Driveways: No driveway or automobile access laid out in the B-1 District shall be greater in width than twenty (20) feet, and no property shall be provided with more than two (2) street access.

ALTA / ACSM
LAND TITLE SURVEY

N Main Street
Hattiesburg, Mississippi

Prepared For:
Pine Belt Inc.

Clearpoint
CONSULTING ENGINEERS, P.A.

6652 US Highway 98 | Hattiesburg, MS 39402
t 601.261.2609 | f 601.261.5573 | clearpointengineers.com

DRAFT

CAD FILE: 90362165 boundary.dwg
CCE PROJ.: 90362165
SCALE: 1" = 40'
SURVEYED: 08/24/2015 RA
CHECKED: JCA
DRAWN BY: CH

SHEET NO.
S1

November 25, 2015

Hattiesburg Historic Conservation Commission

RE: Future Dollar General Store
1413 North Main Street
Hattiesburg, MS 39402

Mike Rozier Construction Co., Inc. proposes to build a new 10,640sf Dollar General Store on this site. I have listed below a list of exterior building materials as requested by the application.

Description of Materials

- Exterior walls to be brick or cmu masonry on all four (4) walls
- The front and left side of the building will have hardiplank siding starting at ten (10') feet above finish floor to the eaves of the building as per the elevations and rendering
- The front door will be an automatic sliding door
- The canopy at the front door will be metal with decorative angle braces attached to the hardiplank as per the elevations and rendering
- The paving will be all concrete
- The site will have extensive landscaping

Greenwood

Physical Address: 10464 Highway 82 East, Greenwood, MS 38930
Mailing Address: Post Office Box 230, Carrollton, MS 38917
Phone: (662) 453-8161 • Fax: (662) 455-9795

Hattiesburg


Physical Address: 10 Lamar Boulevard, Hattiesburg, MS 39402
Phone: (601) 296-0802 • Fax: (601) 296-0882

DOCUMENTATION OF ECONOMIC FACTOR

As discussed above the house creates a serious hardship on the owner in upkeep and repairs. The house has been vacant for 7 years and will continue to be vacant.

By allowing the commercial development of this piece of property into a Dollar General it will serve the community and the City of Hattiesburg as a whole. Dollar Generals produce substantial gross revenue and the City of Hattiesburg will receive a substantial income from the sales tax revenue as well as property taxes. In addition the area will be enhanced by the improvements proposed for the development.

Sincerely,

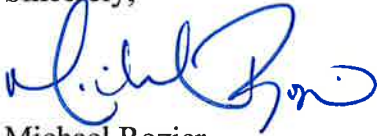

Michael Rozier
Vice President

Greenwood

Physical Address: 10464 Highway 82 East, Greenwood, MS 38930
Mailing Address: Post Office Box 230, Carrollton, MS 38917
Phone: (662) 453-8161 • Fax: (662) 455-9795

Hattiesburg

Physical Address: 10 Lamar Boulevard, Hattiesburg, MS 39402
Phone: (601) 296-0802 • Fax: (601) 296-0882

DOCUMENTATION OF ECONOMIC FACTOR

As discussed above the house creates a serious hardship on the owner in upkeep and repairs. The house has been vacant for 7 years and will continue to be vacant.

By allowing the commercial development of this piece of property into a Dollar General it will serve the community and the City of Hattiesburg as a whole. Dollar Generals produce substantial gross revenue and the City of Hattiesburg will receive a substantial income from the sales tax revenue as well as property taxes. In addition the area will be enhanced by the improvements proposed for the development.

Sincerely,



Mary Morris Sakalairos

DOCUMENTATION OF JUSTIFICATION

The house has been vacant since 2008 and is continuing to deteriorate. The present location of the home is not conducive to spending tens of thousands of dollars to repair the home. The present owner is in an assisted living facility and her children do not anticipate her returning to the home. The property will continue to deteriorate with no one living in it.

The house is not a candidate to be moved off of the property. It would have to be cut into several sections and moved. Due to the age and the condition of the house moving it is not a viable option.

Sincerely,



Michael Rozier
Vice President

Greenwood

Physical Address: 10464 Highway 82 East, Greenwood, MS 38930
Mailing Address: Post Office Box 230, Carrollton, MS 38917
Phone: (662) 453-8161 • Fax: (662) 455-9795

Hattiesburg

Physical Address: 10 Lamar Boulevard, Hattiesburg, MS 39402
Phone: (601) 296-0802 • Fax: (601) 296-0882

DOCUMENTATION OF JUSTIFICATION

The house has been vacant since 2008 and is continuing to deteriorate. The present location of the home is not conducive to spending tens of thousands of dollars to repair the home. The present owner is in an assisted living facility and her children do not anticipate her returning to the home. The property will continue to deteriorate with no one living in it.

The house is not a candidate to be moved off of the property. It would have to be cut into several sections and moved. Due to the age and the condition of the house moving it is not a viable option.

Sincerely,



Mary Morris Sakalaios

December 21, 2015

Mrs. Mary Sakalaios
49 Tidewater Road
Hattiesburg, MS 39402

RE: 1413 North Main Street

Mrs. Sakalaios,

I went and inspected the residence at 1413 North Main Street here in Hattiesburg per your request. I have found that his home is in terrible disrepair based on my findings. My understanding is that this home has not been lived in since 2008 yet you have maintained the yard maintenance.

While inspecting this home I have found that the power has been turned off to the home due to interior electrical wires overheating. Upon my entering the home I found it to have a very damp and musty smell to it. I started my inspection in the basement portion of the home and have found that there is a terrible moisture issue in this area. Upon further investigation I found mold in this area which you mentioned you were having it tested. I did inspect the electrical and found that it is very dated and appears that all wiring should be replaced. To replace the wiring and electrical panels we will need to remove all interior wall finishes and then replace and repaint all the walls. While doing this I would also recommend replacing all flooring as these will likely be damaged due to the wall demolition. I would also recommend replacing or cleaning the HVAC system since mold does exist in the home.

As far as stopping the moisture issue in the basement I would have to recommend excavating along the exterior portion of the basement wall, cleaning and sealing it with a waterproof sealer. Please note that this does not guarantee to stop the moisture issue. I would also recommend installing a French drain around the perimeter of the house to divert the water around it and keep it out of the basement.

Lastly, we do not recommend performing any of this work without first knowing what type of mold this is and having it removed professionally. I believe you mentioned that this was being performed and we would need a copy of it prior to pricing any work. Sadly, in my professional opinion the amount of work this home needs versus what the resale value would be is not a viable option in this case.

Sincerely,



Patrick Ward
President

ENVIROSAV, L.L.C.

Phase I & Phase II Environmental Audits

November 23, 2015

Mr. Chris Logan
Rozier Construction Company
P. O. Box 230
Carrollton, MS 38917

RE: Historical Findings at the proposed Dollar General Site to located at 1413 North Main St. in Hattiesburg, Forrest County, Mississippi

Dear Sir:

ENVIROSAV, LLC was recently engaged to perform an Environmental Phase 1 Assessment at the proposed Dollar General Site to be located on Main St. in Hattiesburg, Forrest County, Mississippi.

While there, we performed an asbestos assessment on the structures within the property bounds. The only asbestos found on the main house as window glazing which contained 2% chrysotile asbestos.

The small house/garage located behind the main house contained large amounts of asbestos ranging from 2% to 25% chrysotile asbestos. The asbestos was found in the flooring covering containing floor tile and linoleum along with glue and mastic.


The interior of the house itself was quite degraded from an extended period when no one lived in the house. We did not find any nice antique furniture in the house. The house was clutter with papers, old books, magazines, and other assorted debris. The exterior of the house was also run down from years of neglect.

During our site investigation no environmental problems were found at this site. We will file necessary paperwork with the Mississippi Department of Environmental Quality's Asbestos Division when our client is ready for demolition.

A Federal and State of Mississippi records check of surrounding properties indicated no additional problems.

If you have any questions, please contact us.

Sincerely,

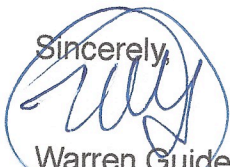

Warren Guider

ENVIROSAV, LLC

cc: File

Warren Guider
105 Montaign Drive
Vicksburg, MS 39180

envirosav@bellsouth.net

(601) 638-7575
Mobile (601) 529-2464
Fax (601) 638-6763

ENVIROSAV, L.L.C.

Phase I & Phase II Environmental Audits

January 21, 2016

Ms. Mary M. Sakalarios
49 Tidewater Road
Hattiesburg, MS 39402

RE: Mold Sample report and analyses at the proposed Dollar General property located on N. Main St. in Hattiesburg, Forrest County, Mississippi

Dear Ms. Sakalarios:

Please find attached the report and sample results for the samples collected for mold analyses at the house located on N. Main St. in Hattiesburg, Forrest County, Mississippi.

A total of three samples were collected. Three different types of mold spores were identified from the collected samples. The worst of the three was identified as *Stachybotrys* and it had a high concentration. *Aspergillus/Penicillium* was also identified as being high. The *Myxomycetes* is a rare type not readily seen.

We hope this is the information that you have requested.

Any questions, please contact us.

Sincerely,



Warren Guider
ENVIROSAV, LLC

cc: File

Warren Guider
105 Montaign Drive
Vicksburg, MS 39180

envirosav@bellsouth.net

(601) 638-7575
Mobile (601) 529-2464
Fax (601) 638-6763

SUMMARY REPORT OF FINDINGS

**Mold Testing
December 17, 2015**

**FOR
ENVIROSAV
105 Montaigne Drive
Vicksburg, MS 39180**

**Inspected Building Address
Main Street Hattiesburg MS 39401**

PREPARED BY

**JOE VENUS, JR
ENVIRONMENTAL SERVICES, LLC
253 DELK ROAD
HATTIESBURG, MS 39401
OFFICE 601.582.2277 FAX 601.582.2276**

TABLE OF CONTENTS

MOLD REPORT

1.0 Introduction	1
1.1 Onsite Diagnostic Testing	
1.2 Offsite Diagnostic Testing	
2.0 Sampling Conclusions	2
2.1 Swab sample	
2.2 Moisture reading	
2.3 Visible Observations	
3.0 Limitations	3
4.0 Concerns and Observations	4
4.1 Findings	
4.2 Control of Moisture	
5.0 Discussion	5
5.1 Microbial Sampling Testing Observations	
5.2 Offsite Analysis	
6.0 Common Mold Characteristics	6
6.1 Types of Mold	
7.0 Mold Characteristics from the survey results	7
Spore Names and Description	

APPENDICES

APPENDIX A:	Detailed Laboratory Mold Sample Results
--------------------	---

ENVIRONMENTAL SERVICES, LLC

253 Delk Road Hattiesburg, MS 39401

Phone (601) 582-2277 Fax (601) 582-2276

1.0 INTRODUCTION

On July 20, 2015, Warren Guilder, of EnviroSav, 105 Montaigne Drive Vicksburg, MS 39180, retained Environmental Services, LLC to conduct a limited Mold Inspection, in the bottom floor office, of the house on Main Street, located in Hattiesburg MS 39401. The following investigation focuses on swab samples, non-invasive inspection for evidence of molds, mold contamination, and microbial growth as well as suspected instances of water intrusion. This report is supported by analytical data, which in the judgment of the inspector may warrant further evaluation and/or referral to an appropriate specialist. Three swab samples were taken and delivered to an independent laboratory for analysis. The independent lab results are located in **Appendix A** of this report. The survey was completed on December 17, 2015. Environmental Services, LLC conducted the following tasks:

1.1 Onsite Diagnostic Testing

The following investigation was performed on the building.

Visual Inspection; Environmental services LLC conducted a visual inspection of the area for signs of mold, staining, or water intrusion.

Microbial Sampling;

Swab samples are used to collect exposed microbial amplification areas.

Moisture, Temperature, and Relative Humidity reading

Samples for moisture, temperature and relative humidity were taken from the building.

1.2 Offsite Evaluation and Analysis

Microbial analysis: Performed an analysis of the microbial sampling and an evaluation of possible remediation items that are incorporated in the reported documents.

2.0 SAMPLING CONCLUSIONS

These conclusions are based upon the results of Environmental Services, LLC onsite testing.

2.1 Swab Sampling: Sample reading are considered high when the spore counts are greater than 1,000 cfu/m³.

Main Street House Bottom Floor office, Hattiesburg MS

Two of the three swab samples were found to have High levels of the mold spore *Stachybotrys*. The *Stachybotrys* (Black Mold) spore was found in the first room ceiling material. The third sample was from the back area and had a low reading of mold spores. The detailed laboratory report is found in **Appendix A**, in the back of this report.

2.3 Moisture, Temperature, and Humidity Reading

Outside readings

The temperature reading outside was 87 degrees Fahrenheit with Relative Humidity reading averaging 60%.

Interior readings

The temperature reading averaged 78 degrees Fahrenheit, with a Relative Humidity reading averaging 45%.

Moisture reading

The mid section of the ceilings where mold amplification was observed, had moisture content reading of 18-22 percent moisture.

The non affected areas of wall materials had moisture reading of 12-18 percent.

2.4 Visual Observations

General Observations

The bottom office area had suspect water intrusion from the flat roof. It was a clear day during the inspection.

3.0 LIMITATIONS

This report is based upon information available to Environmental Services, LLC at the time of its writing. The limited mold inspection date was December 17, 2015. Any changes occurring after this date can alter the data in this inspection report. Should additional information be presented or discovered, Environmental Services, LLC reserves the right to review and, if necessary revise this report and our conclusions. The person or persons in charge of the facility should exercise care not to disturb the material in question, because of the potential of airborne mold exposure. If a problem is found, a professional with experience in the related field should be called to take care of the situation.

The liability of Environmental Services, LLC is limited to the amount paid by the client for this report. The client assumes all responsibility for the further distribution of this report and its contents. By making such distribution the client agrees to hold Environmental Services, LLC harmless against all claims of persons so informed of the contents hereof.

No medical opinions are provided or should be construed from the finding presented in this report.

4.0 CONCERNS and OBSERVATIONS

Based upon Environmental Services, LLC onsite testing and analysis the following findings are made.

4.1 Findings and Collusions

Main Street House, Hattiesburg, MS:

The area of concern is the ceiling of the bottom floor office area. The ceiling had suspect signs of water stains and visible signs of mold accumulation. The possible leak was coming from the flat roof covering the office area.

Treatment and cleaning of the lower office rooms, would include, but not limited to, containing the area, removing the sheetrock ceilings, removing of any porous materials, (cloth, carpet, paper products, etc.) and treating all materials that are not removed, cleaning of all areas in the room and wipe down of all surfaces with a product that kills and has a mold deterrent (one of these products is Fosters 40-80) is recommended for cleaning and removal of mold spores. All this work will be done with a decontamination unit and air scrubbers running during removal. The final cleaning will consist of misting/fogging the area after the removal is complete. The final cleaning would include the cleaning of the HVAC unit and ducts. A final air clearance would be run after the cleaning.

To keep down on Allergens and dusts some control can be accomplished by having all rooms regularly cleaned with a wiped down of all surfaces in the rooms including books, shelves, fans or other items. Removal of any stained or wet materials at the time of water intrusion, in rooms including any other porous materials, carpets, curtains, etc. helps in the fight to control the dust and allergen problems. These control solutions and any additional cleaning solutions are the first step to help with the dust and allergy problems encountered in school building. These control solutions or any other cleaning solutions are not intended to be the only way to prevent or remove dust and dirt, but they will help in the control of allergens. A specialized company in Mold Remediation should be contacted if mold growth is encountered and needs to be removed.

4.2 Control of Moisture

Identify any water intrusions and address it. This must include collecting of the water, and drying out all affected areas within a 24-hour period.

None of the information contained herein should be constructed as a medical advice or a call to action for an evacuation or remediation. A qualified physician should make any decision, relative to medical significance.

5.0 DISCUSSION

5.1 Microbial Sample Testing

Swab Samples:

Swab samples were taken on suspect areas of mold growth. Refer to their report for detailed explanation of testing results.

5.2 Offsite Analysis

Microbial Sampling Analysis

There are currently no *enforceable* regulatory standards pertaining to air, surface, or bulk concentrations of fungi and/or bacteria. In the absence of a regulatory standard, health, and safety practitioners find guidance from the American Conference of Governmental Industrial Hygienists (ACGIH) publication of the Bioaerosols Committee entitled "Guidelines for the Assessment of Bioaerosols in the indoor Environment". The ACGIH guidelines recommend medical assessment of symptoms, evaluation of building performance and use of professional judgment as primary means for investigating indoor air quality issues. According to the ACGIH, there are no scientific supportable numerical limits to which microbial air samples may be compared.

Air samples are best used as a means to determine if there is an amplification of microorganisms within the building as compared to the naturally occurring microorganisms outdoors. Air sampling may also be used to document the contribution of identified microorganisms and their sources to a particular air quality problem of complaint. The Environmental Protection Agency (EPA) has established guidelines for the remediation of mold in schools. The EPA recommends that remediation be based upon the size of the "mold growth area". The EPA designates three size areas.

Small Areas	Less than 10 square feet of affected area.
Medium Areas	For areas of 10 to 100 square feet affected
Large Areas	For areas of greater than 100 square feet of affected area

6.0 COMMON MOLD CHARACTERISTICS

Molds (at times interchangeable with "mildew") are found virtually everywhere in our environment and are a subgroup of the fungi family. Molds are simple microscopic organisms containing enzymes (responsible for digesting and decomposing) and spores (in charge of reproduction). Their mission is to digest the organic world around them.

Molds have been a part of our environment for thousands of years and normally do not have adverse effects unless they are growing in a concentrated form in a confined space that is being occupied by humans or are of a toxic species type. A 1994 Harvard University School of Public Health study of 10,000 homes in the United States and Canada found half had conditions of water damage and mold associated with a 50 to 100% increase in respiratory symptoms. Concentrated and toxic molds are showing up in homes as a result of changes in construction practices over the past thirty years. The practice of eliminating infiltration/exfiltration, of air leads to higher humidity levels in the home.

For mold to grow it needs:

Moisture or any type of water intrusion (*standing water, dampness, condensation, high humidity*)

Home materials containing cellulose (*wood, insulation, carpets, etc.*)

Limited ventilation or sunlight

Suitable temperatures (*mold grows at temperatures above 0 degrees Fahrenheit [-18 degrees C]*)

Given optimal conditions, mold spores will germinate within 24 hours. Optimal conditions for spore germination includes saturated home materials, humidity above 40%, temperatures between 68 degrees to 90 degrees Fahrenheit (20 degrees to 32 degrees C) and little or lack of light or air circulation. One square foot of moldy drywall can harbor more than 300 million mold spores. Mold growths can be detected by a musty smell and be seen in a form of discoloration ranging from white to orange and from green to black.

6.1 Types of Mold

Allergenic Molds

Are common molds that we normally find in the air that we breathe? They become a problem when the concentration of mold spores in an area becomes significantly greater than the mold spores we would normally find outdoors. When individuals affected by allergies are exposed to indoor air that has high levels of allergenic mold spores, they can become ill and start exhibiting symptoms such as fatigue, nasal and sinus congestion, eye irritation, and headaches.

Toxic Molds

Black mold *Stachybotrys* produce toxins called mycotoxins used to inhibit or prevent the growth of other organisms. Toxic gas from these molds can cause many of the same health issues as allergenic molds but, in addition, the exposure to toxic molds cause neurological damage and affects the central nervous system causing constant headaches, memory loss problems and mood changes.

A trained professional can only positively identify Stachybotrys through a laboratory analysis. None of the information contained herein should be construed as a medical advice or a call to action for the evacuation or remediation. A qualified physician should make any decision, relative to medical significance.

7.0 MOLD CHARACTERISTICS FROM SURVEY RESULTS

The following are some fungal descriptions that are pertinent to the samples collected. General characterization of mold is made with respect to their most common impact to human health. Many genus of mold have species with varying characteristics.

Spore Name-Description

Aspergillus/Penicillium-This species is considered common to indoor environments; it is widespread in the soil and on plants and is also considered a common contaminant of food. It has a musty odor and is reported to be an allergenic. It is commonly being implicated in pulmonary disease and reported to cause skin infections biological weapon.

Myxomycete- Natural habitat is decaying logs, decaying leavers, dung, etc.

Stachybotrys - Natural habitat decaying plant materials and dirt. Can be found in water damaged home materials such as ceiling tiles, gypsum board, etc. *Allergenic potential*- Type I (hay fever, asthma). *Stachybotrys* may play a role in the development of sick home syndrome. The presence of this fungus can be significant due to its ability to produce mycotoxins. The exposure to toxic molds cause neurological damage and affects the central nervous system causing constant headaches, memory loss problems and mood changes. Exposure to the toxins can occur through inhalation, ingestion, or skin exposure.

Appendix A

Detailed Laboratory Report

From: Joe Venus [mailto:jvenus@envirosav.com]
Subject: mold insp
Date: January 21, 2016 at 9:18 AM
To: Warren Guider [mailto:warreng@envirosav.com]

Joe Venus
Environmental Services LLC.
253 Delk Road
Hattiesburg MS, 39401
Inspector@ncidoor.com
601-408-1005 CellPhone



Envirosav Main st House
Hburg.pdf

Order ID: 25180411



Microbiology Chain of Custody EMSL Order Number (Lab Use Only)

8484

EMSL Analytical, Inc.
253 Delk Road
Hattiesburg, MS 39401
Phone: 601-221-1000
Fax: 601-221-1001

Company: Environmental Services		EMSL-Bill to: ☐ Same ☐ Different If the bill is Different note instructions in Comments			
Street: 253 Delk Road		Third Party Billing requires written authorization from third party			
City: Hattiesburg	State/Province: MS	Zip/Postal Code: 39401	Country: USA		
Report To (Name): Joe Venus		Telephone #: 601-408-1005			
Email Address: Inspector@ncidoor.com		Fax #:			
Project Name/Number: Warren Guider		Purchase Order:			
U.S. State Samples Taken: MS		Please Provide Results: ☐ Fax ☒ Email ☐ Fax			
Connecticut Samples: ☐ Commercial ☐ Residential					
Turnaround Time (TAT) Options* - Please Check					
☐ 3 Hour ☐ 6 Hour ☐ 24 Hour ☒ 48 Hour ☐ 72 Hour ☐ 98 Hour ☐ 1 Week ☐ 2 Week					
*Analysis completed in accordance with EMSL's Terms and Conditions located in the Analytical Price Guide. TATs are subject to methodology requirements					
Non Culturable Air Samples (Spore Traps) - Test Codes					
- M001 Air-O-Cell - M049 BioSIS - M030 Micro S	- M173 Allegro M2 - M003 Burkard - M174 MoldSnap	- M004 Allergenco - M043 Cyclax - M176 Rella Smart	- M032 Allergenco-ID - M002 Cyclax-d - M130 Via-Cell		
Other Microbiology Test Codes					
- M041 Fungal Direct Examination - M005 Viable Fungi ID and Count - M006 Viable Fungi ID and Count (Speciation) - M007 Culturable Fungi - M008 Culturable Fungi (Speciation) - M009 Gram Stain Culturable Bacteria - M010 Bacterial Count and ID - 3 Most Prominent - M011 Bacterial Count and ID - 5 Most Prominent - M013 Sewage Contamination in Buildings	- M014 Endotoxin Analysis - M015 Heterotrophic Plate Count - M180 Real Time Q-PCR ERMI 36 Panel - M018 Total Coliform (Membrane Filtration) - M020 Fecal Streptococcus (Membrane Filtration) - M210-216 Legionella Detection - M026 Recreational Water Screen - M027 Mycotoxin Analysis	- M029 Enterobacter - M019 Fecal Coliform - M133 MRSA Analysis - M028 Cryptosporidium parvum Detection - M120 Histoplasma capsulatum Detection - M033-39 Allergen Testing - M044 Group Allergen (Cat, Dog, Cockroach, Dustmites) - Other See Analytical Price Guide			
Preservation Method (Water):					
Name of Sampler: Joe Venus		Signature of Sampler:			
Sample #	Sample Location	Sample Type	Test Code	Volume/Area	Date/Time Collected
Example: A1	Kitchen	Air	M001	75L	1/1/12 4:00 PM
	Bedroom	Air	M001	75L	1/1/12 4:00 PM
	Bathroom	Air	M001	75L	1/1/12 4:00 PM
	Living Room	Air	M001	75L	1/1/12 4:00 PM
	Hallway	Air	M001	75L	1/1/12 4:00 PM
	Garage	Air	M001	75L	1/1/12 4:00 PM
	Driveway	Air	M001	75L	1/1/12 4:00 PM
	Front Yard	Air	M001	75L	1/1/12 4:00 PM
	Back Yard	Air	M001	75L	1/1/12 4:00 PM
	Pool Area	Air	M001	75L	1/1/12 4:00 PM
	Deck	Air	M001	75L	1/1/12 4:00 PM
	Patio	Air	M001	75L	1/1/12 4:00 PM
	Staircase	Air	M001	75L	1/1/12 4:00 PM
	Basement	Air	M001	75L	1/1/12 4:00 PM
	Attic	Air	M001	75L	1/1/12 4:00 PM
	Roof	Air	M001	75L	1/1/12 4:00 PM
	Under Siding	Air	M001	75L	1/1/12 4:00 PM
	Foundation	Air	M001	75L	1/1/12 4:00 PM
	Basement	Air	M001	75L	1/1/12 4:00 PM
	Attic	Air	M001	75L	1/1/12 4:00 PM
	Roof	Air	M001	75L</	

Client Sample # (s):		Total # of Samples: 3	
Relinquished (Client): Joe Venus		Date: 12/17/15	Time: 4PM
Received (Client): <i>L. Berba</i>		Date: 12/21/15	Time: 3:00pm
Comments:			

(R) 8097 2631 0506
1 of 1

Page 1 of 1 pages
Page: 1 Of 1



EMSL Analytical, Inc.

11931 Industriplex, Suite 100 Baton Rouge, LA 70809
Phone/Fax: (225) 755-1920 / (225) 755-1939
Web: www.EMSL.com / info@emsl.com

Order ID: 251508484
Customer ID: ENV563
Customer PO: AC 041620
Project ID:

Attn: Joe Venus
Environmental Services
253 Oak Road
Hattiesburg, MS 39401

Phone: 601-582-2277
Fax: 601-582-2278
Collected: 12/17/2015
Received: 12/21/2015
Analyzed: 12/22/2015

Proj: Warren Guider

Test Report: Microscopic Examination of Fungal Spores, Fungal Structures, Hyphae, and Other Particulates from Tape Samples (EMSL Method: M041)

Lab Sample Number	Client Sample ID	Sample Location	Category	Category	Category		
251508484-0001	1	Basement Ceiling	High	High			
251508484-0002	2	Basement Ceiling	High	High			
251508484-0003	3	Basement Ceiling					
Spore Types	Category	Category	Category				
Aspergillus/Trichothium							
Alternaria							
Ascospores							
Aspergillus/Penicillium	High	High					
Basidiomycetes							
Bipolaris							
Chaetomium							
Cladophium							
Coccidioides							
Curculionidae							
Eurotium							
Fusarium							
Gaeumannomyces							
Mycetophila							
Pezizomycetes							
Rust							
Sordariomycetes							
Stizybotrya	High	High					
Torula							
Uromyces							
Unidentified Spores							
Zygomycetes							
Fungal Particulate							
Hyphae Fragment							
Insect Fragment							
Pollen							

Category: Sample was analyzed
Date: 10/12/2016 Time: 11:00 AM Method: GC/MS Sample: 1016
GC/MS: 1016 Sample: 1016 Method: GC/MS Sample: 1016
GC/MS: 1016 Sample: 1016 Method: GC/MS Sample: 1016

No discernible band blank was recorded with this group of samples

[Signature]

Bret H. Ziemann, Laboratory Manager
or Other Approved Signatory

December 21, 2015

Mrs. Mary Sakalaios
49 Tidewater Road
Hattiesburg, MS 39402

RE: 1413 North Main Street

Mrs. Sakalaios,

I went and inspected the residence at 1413 North Main Street here in Hattiesburg per your request. I have found that his home is in terrible disrepair based on my findings. My understanding is that this home has not been lived in since 2008 yet you have maintained the yard maintenance.

While inspecting this home I have found that the power has been turned off to the home due to interior electrical wires overheating. Upon my entering the home I found it to have a very damp and musty smell to it. I started my inspection in the basement portion of the home and have found that there is a terrible moisture issue in this area. Upon further investigation I found mold in this area which you mentioned you were having it tested. I did inspect the electrical and found that it is very dated and appears that all wiring should be replaced. To replace the wiring and electrical panels we will need to remove all interior wall finishes and then replace and repaint all the walls. While doing this I would also recommend replacing all flooring as these will likely be damaged due to the wall demolition. I would also recommend replacing or cleaning the HVAC system since mold does exist in the home.

As far as stopping the moisture issue in the basement I would have to recommend excavating along the exterior portion of the basement wall, cleaning and sealing it with a waterproof sealer. Please note that this does not guarantee to stop the moisture issue. I would also recommend installing a French drain around the perimeter of the house to divert the water around it and keep it out of the basement.

Lastly, we do not recommend performing any of this work without first knowing what type of mold this is and having it removed professionally. I believe you mentioned that this was being performed and we would need a copy of it prior to pricing any work. Sadly, in my professional opinion the amount of work this home needs versus what the resale value would be is not a viable option in this case.

Sincerely,



Patrick Ward
President

ENVIROSAV, L.L.C.
Phase I & Phase II Environmental Audits

January 21, 2016

Ms. Mary M. Sakalarios
49 Tidewater Road
Hattiesburg, MS 39402

RE: Mold Sample report and analyses at the proposed Dollar General property located on N. Main St. in Hattiesburg, Forrest County, Mississippi

Dear Ms. Sakalarios:

Please find attached the report and sample results for the samples collected for mold analyses at the house located on N. Main St. in Hattiesburg, Forrest County, Mississippi.

A total of three samples were collected. Three different types of mold spores were identified from the collected samples. The worst of the three was identified as *Stachybotrys* and it had a high concentration. *Aspergillus/Penicillium* was also identified as being high. The *Myxomycetes* is a rare type not readily seen.

We hope this is the information that you have requested.

Any questions, please contact us.

Sincerely,



Warren Guider
ENVIROSAV, LLC

cc: File

Warren Guider
105 Montaign Drive
Vicksburg, MS 39180

envirosav@bellsouth.net

(601) 638-7575
Mobile (601) 529-2464
Fax (601) 638-6763

SUMMARY REPORT OF FINDINGS

**Mold Testing
December 17, 2015**

FOR

**ENVIROSAV
105 Montaigne Drive
Vicksburg, MS 39180**

**Inspected Building Address
Main Street Hattiesburg MS 39401**

PREPARED BY

**JOE VENUS, JR
ENVIRONMENTAL SERVICES, LLC
253 DELK ROAD
HATTIESBURG, MS 39401
OFFICE 601.582.2277 FAX 601.582.2276**

TABLE OF CONTENTS

MOLD REPORT

1.0 Introduction	1
1.1 Onsite Diagnostic Testing	
1.2 Offsite Diagnostic Testing	
2.0 Sampling Conclusions	2
2.1 Swab sample	
2.2 Moisture reading	
2.3 Visible Observations	
3.0 Limitations	3
4.0 Concerns and Observations	4
4.1 Findings	
4.2 Control of Moisture	
5.0 Discussion	5
5.1 Microbial Sampling Testing Observations	
5.2 Offsite Analysis	
6.0 Common Mold Characteristics	6
6.1 Types of Mold	
7.0 Mold Characteristics from the survey results	7
Spore Names and Description	

APPENDICES

APPENDIX A:	Detailed Laboratory Mold Sample Results
--------------------	---

ENVIRONMENTAL SERVICES, LLC

253 Delk Road Hattiesburg, MS 39401

Phone (601) 582-2277 Fax (601) 582-2276

1.0 INTRODUCTION

On July 20, 2015, Warren Guilder, of EnviroSav, 105 Montaigne Drive Vicksburg, MS 39180, retained Environmental Services, LLC to conduct a limited Mold Inspection, in the bottom floor office, of the house on Main Street, located in Hattiesburg MS 39401. The following investigation focuses on swab samples, non-invasive inspection for evidence of molds, mold contamination, and microbial growth as well as suspected instances of water intrusion. This report is supported by analytical data, which in the judgment of the inspector may warrant further evaluation and/or referral to an appropriate specialist. Three swab samples were taken and delivered to an independent laboratory for analysis. The independent lab results are located in **Appendix A** of this report. The survey was completed on December 17, 2015. Environmental Services, LLC conducted the following tasks:

1.1 Onsite Diagnostic Testing

The following investigation was preformed on the building.

Visual Inspection; Environmental services LLC conducted a visual inspection of the area for signs of mold, staining, or water intrusion.

Microbial Sampling;

Swab samples are used to collect exposed microbial amplification areas.

Moisture, Temperature, and Relative Humidity reading

Samples for moisture, temperature and relative humidity were taken from the building.

1.2 Offsite Evaluation and Analysis

Microbial analysis: Performed an analysis of the microbial sampling and an evaluation of possible remediation items that are incorporated in the reported documents.

2.0 SAMPLING CONCLUSIONS

These conclusions are based upon the results of Environmental Services, LLC onsite testing.

2.1 Swab Sampling: Sample reading are considered high when the spore counts are greater than 1,000 cfu/m³.

Main Street House Bottom Floor office, Hattiesburg MS

Two of the three swab samples were found to have High levels of the mold spore *Stachybotrys*. The *Stachybotrys* (Black Mold) spore was found in the first room ceiling material. The third sample was from the back area and had a low reading of mold spores. The detailed laboratory report is found in **Appendix A**, in the back of this report.

2.3 Moisture, Temperature, and Humidity Reading

Outside readings

The temperature reading outside was 87 degrees Fahrenheit with Relative Humidity reading averaging 60%.

Interior readings

The temperature reading averaged 78 degrees Fahrenheit, with a Relative Humidity reading averaging 45%.

Moisture reading

The mid section of the ceilings where mold amplification was observed, had moisture content reading of 18-22 percent moisture.

The non affected areas of wall materials had moisture reading of 12-18 percent.

2.4 Visual Observations

General Observations

The bottom office area had suspect water intrusion form the flat roof. It was a clear day during the inspection.

3.0 LIMITATIONS

This report is based upon information available to Environmental Services, LLC at the time of its writing. The limited mold inspection date was December 17, 2015. Any changes occurring after this date can alter the data in this inspection report. Should additional information be presented or discovered, Environmental Services, LLC reserves the right to review and, if necessary revise this report and our conclusions. The person or persons in charge of the facility should exercise care not to disturb the material in question, because of the potential of airborne mold exposure. If a problem is found, a professional with experience in the related field should be called to take care of the situation.

The liability of Environmental Services, LLC is limited to the amount paid by the client for this report. The client assumes all responsibility for the further distribution of this report and its contents. By making such distribution the client agrees to hold Environmental Services, LLC harmless against all claims of persons so informed of the contents hereof.

No medical opinions are provided or should be construed from the finding presented in this report.

4.0 CONCERNS and OBSERVATIONS

Based upon Environmental Services, LLC onsite testing and analysis the following findings are made.

4.1 Findings and Collusions

Main Street House, Hattiesburg, MS:

The area of concern is the ceiling of the bottom floor office area. The ceiling had suspect signs of water stains and visible signs of mold accumulation. The possible leak was coming from the flat roof covering the office area.

Treatment and cleaning of the lower office rooms, would include, but not limited to, containing the area, removing the sheetrock ceilings, removing of any porous materials, (cloth, carpet, paper products, etc.) and treating all materials that are not removed, cleaning of all areas in the room and wipe down of all surfaces with a product that kills and has a mold deterrent (one of these products is Fosters 40-80) is recommended for cleaning and removal of mold spores. All this work will be done with a decontamination unit and air scrubbers running during removal. The final cleaning will consist of misting/fogging the area after the removal is complete. The final cleaning would include the cleaning of the HVAC unit and ducts. A final air clearance would be run after the cleaning.

To keep down on Allergens and dusts some control can be accomplished by having all rooms regularly cleaned with a wiped down of all surfaces in the rooms including books, shelves, fans or other items. Removal of any stained or wet materials at the time of water intrusion, in rooms including any other porous materials, carpets, curtains, etc. helps in the fight to control the dust and allergen problems. These control solutions and any additional cleaning solutions are the first step to help with the dust and allergy problems encountered in school building. These control solutions or any other cleaning solutions are not intended to be the only way to prevent or remove dust and dirt, but they will help in the control of allergens. A specialized company in Mold Remediation should be contacted if mold growth is encountered and needs to be removed.

4.2 Control of Moisture

Identify any water intrusions and address it. This must include collecting of the water, and drying out all affected areas within a 24-hour period.

None of the information contained herein should be constructed as a medical advice or a call to action for an evacuation or remediation. A qualified physician should make any decision, relative to medical significance.

5.0 DISCUSSION

5.1 Microbial Sample Testing

Swab Samples:

Swab samples were taken on suspect areas of mold growth. Refer to their report for detailed explanation of testing results.

5.2 Offsite Analysis

Microbial Sampling Analysis

There are currently no *enforceable* regulatory standards pertaining to air, surface, or bulk concentrations of fungi and/or bacteria. In the absence of a regulatory standard, health, and safety practitioners find guidance from the American Conference of Governmental Industrial Hygienists (ACGIH) publication of the Bioaerosols Committee entitled "Guidelines for the Assessment of Bioaerosols in the indoor Environment". The ACGIH guidelines recommend medical assessment of symptoms, evaluation of building performance and use of professional judgment as primary means for investigating indoor air quality issues. According to the ACGIH, there are no scientific supportable numerical limits to which microbial air samples may be compared.

Air samples are best used as a means to determine if there is an amplification of microorganisms within the building as compared to the naturally occurring microorganisms outdoors. Air sampling may also be used to document the contribution of identified microorganisms and their sources to a particular air quality problem of complaint. The Environmental Protection Agency (EPA) has established guidelines for the remediation of mold in schools. The EPA recommends that remediation be based upon the size of the "mold growth area". The EPA designates three size areas.

Small Areas	Less than 10 square feet of affected area.
Medium Areas	For areas of 10 to 100 square feet affected
Large Areas	For areas of greater than 100 square feet of affected area

6.0 COMMON MOLD CHARACTERISTICS

Molds (at times interchangeable with “mildew”) are found virtually everywhere in our environment and are a subgroup of the fungi family. Molds are simple microscopic organisms containing enzymes (responsible for digesting and decomposing) and spores (in charge of reproduction). Their mission is to digest the organic world around them.

Molds have been a part of our environment for thousands of years and normally do not have adverse effects unless they are growing in a concentrated form in a confined space that is being occupied by humans or are of a toxic species type. A 1994 Harvard University School of Public Health study of 10,000 homes in the United States and Canada found half had conditions of water damage and mold associated with a 50 to 100% increase in respiratory symptoms. Concentrated and toxic molds are showing up in homes as a result of changes in construction practices over the past thirty years. The practice of eliminating infiltration/exfiltration, of air leads to higher humidity levels in the home.

For mold to grow it needs:

Moisture or any type of water intrusion (*standing water, dampness, condensation, high humidity*)

Home materials containing cellulose (*wood, insulation, carpets, etc.*)

Limited ventilation or sunlight

Suitable temperatures (*mold grows at temperatures above 0 degrees Fahrenheit [-18 degrees C]*)

Given optimal conditions, mold spores will germinate within 24 hours. Optimal conditions for spore germination includes saturated home materials, humidity above 40%, temperatures between 68 degrees to 90 degrees Fahrenheit (20 degrees to 32 degrees C) and little or lack of light or air circulation. One square foot of moldy drywall can harbor more than 300 million mold spores. Mold growths can be detected by a musty smell and be seen in a form of discoloration ranging from white to orange and from green to black.

6.1 Types of Mold

Allergenic Molds

Are common molds that we normally find in the air that we breathe? They become a problem when the concentration of mold spores in an area becomes significantly greater than the mold spores we would normally find outdoors. When individuals affected by allergies are exposed to indoor air that has high levels of allergenic mold spores, they can become ill and start exhibiting symptoms such as fatigue, nasal and sinus congestion, eye irritation, and headaches.

Toxic Molds

Black mold *Stachybotrys* produce toxins called mycotoxins used to inhibit or prevent the growth of other organisms. Toxic gas from these molds can cause many of the same health issues as allergenic molds but, in addition, the exposure to toxic molds cause neurological damage and affects the central nervous system causing constant headaches, memory loss problems and mood changes.

A trained professional can only positively identify Stachybotrys through a laboratory analysis. None of the information contained herein should be constructed as a medical advice or a call to action for the evacuation or remediation. A qualified physician should make any decision, relative to medical significance.

7.0 MOLD CHARACTERISTICS FROM SURVEY RESULTS

The following are some fungal descriptions that are pertinent to the samples collected. General characterization of mold is made with respect to their most common impact to human health. Many genus of mold have species with varying characteristics.

Spore Name-Description

Aspergillus/Penicillium-This species is considered common to indoor environments; it is widespread in the soil and on plants and is also considered a common contaminant of food. It has a musty odor and is reported to be an allergenic. It is commonly being implicated in pulmonary disease and reported to cause skin infections biological weapon.

Myxomycete- Natural habitat is decaying logs, decaying leavers, dung, etc.

Stachybotrys - Natural habitat decaying plant materials and dirt. Can be found in water damaged home materials such as ceiling tiles, gypsum board, etc. *Allergenic potential*- Type I (hay fever, asthma). *Stachybotrys* may play a role in the development of sick home syndrome. The presence of this fungus can be significant due to its ability to produce mycotoxins. The exposure to toxic molds cause neurological damage and affects the central nervous system causing constant headaches, memory loss problems and mood changes. Exposure to the toxins can occur through inhalation, ingestion, or skin exposure.

Appendix A

Detailed Laboratory Report

Joe Venus
Environmental Services LLC.
253 Delk Road
Hattiesburg MS, 39401
Nspector@netdoor.com
601-408-1005 CellPhone



EMSL ANALYTICAL INC.
 10000 W. 15th Ave., Suite 100
 Broomfield, CO 80020
 (303) 440-7700
 FAX (303) 440-7701
 E-MAIL: info@emsl.com

EMSL Analytical Inc.
200 Route 130 North
Cinnaminson, NJ 08047
Phone (800) 220-3675
Fax (856) 796-0362

Company: Environmental Services		MSL-Bill to: ☐ Same ☐ Different If Bill to is Different note instructions in Comments**			
Street: 253 Delk Road		Third Party Billing requires written authorization from third party			
City: Hattiesburg	State/Province: MS	Zip/Postal Code: 39401	Country: USA		
Report To (Name): Joe Venus		Telephone #: 601 408 1005			
Email Address: nspector@netdoor.com		Fax #:			
Project Name/Number: Warren Guider		Purchase Order:			
U.S. State Samples Taken: MS		Please Provide Results: ☐ Fax ☒ Email ☐ Fax			
		Connecticut Samples: ☐ Commercial ☐ Residential			
Turnaround Time (TAT) Options* - Please Check					
☐ 3 Hour ☐ 6 Hour ☐ 24 Hour ☒ 48 Hour ☐ 72 Hour ☐ 96 Hour ☐ 1 Week ☐ 2 Week					
*Analysis completed in accordance with EMSL's Terms and Conditions located in the Analytical Price Guide. TATs are subject to methodology requirements.					
Non Culturable Air Samples (Spore Traps) - Test Codes					
• M001 Air-O-Cell • M049 BioSIS • M030 Micro 5	• M173 Allegro M2 • M003 Burkard • M174 MoldSnap	• M004 Allergenco • M043 Cyclex • M176 Relle Smart	• M032 Allergenco-D • M002 Cyclex-d • M130 Via-Cell • M172 Versa Trap		
Other Microbiology Test Codes					
• M041 Fungal Direct Examination • M005 Viable Fungi: ID and Count • M006 Viable Fungi: ID and Count (Speciation) • M007 Culturable Fungi • M008 Culturable Fungi (Speciation) • M009 Gram Stain Culturable Bacteria • M010 Bacterial Count and ID - 3 Most Prominent • M011 Bacterial Count and ID - 5 Most Prominent • M013 Sewage Contamination in Buildings	• M014 Endotoxin Analysis • M015 Heterotrophic Plate Count • M180 Real Time Q-PCR-ERM1 36 Panel • M018 Total Coliform (Membrane Filtration) • M020 Fecal Streptococcus (Membrane Filtration) • M210-215 Legionella Detection • M026 Recreational Water Screen • M027 Mycotoxin Analysis	• M029 Enterococci • M019 Fecal Coliform • M133 MRSA Analysis • M028 Cryptococcus neoformans Detection • M120 Histoplasma capsulatum Detection • M033-39 Allergen Testing • M044 Group Allergen (Cat, Dog, Cockroach, Dustmites) • Other See Analytical Price Guide			
Preservation Method (Water):					
Name of Sampler: Joe Venus		Signature of Sampler:			
Sample #	Sample Location	Sample Type	Test Code	Volume/Area	Date/Time Collected
Example: A1	Kitchen	Air	M001	75L	1/1/12 4:00 PM
#1	Basement ceiling	Air	M001	75L	12/17/15
#2	Basement ceiling	Air	M001	75L	
#3	Back room wall	Air	M001	75L	

Client Sample # (s):		Total # of Samples: 3	
Relinquished (Client): Joe Venus		Date: 12/17/15	Time: 4PM
Received (Client): <i>L. Broda</i>		Date: 12/21/15	Time: 3:00pm
Comments:			

Page 1 of 1 pages
Page 1 Of 1

(R) 8097 2631 0306
1 of 1



EMSL Analytical, Inc.

11931 Industriplex, Suite 100 Baton Rouge, LA 70809
Phone/Fax: (225) 755-1920 / (225) 755-1989
<http://www.EMSL.com> / batonrouge@emsl.com

Order ID: 251508484
Customer ID: ENV563
Customer PO: AC: 04162C
Project ID:

Attn: Joe Venus
Environmental Services
253 Oak Road
Hattiesburg, MS 39401

Phone: (601) 582-2277
Fax: (601) 582-2276
Collected: 12/17/2015
Received: 12/21/2015
Analyzed: 12/22/2015

Proj: Warren Guider

Test Report: Microscopic Examination of Fungal Spores, Fungal Structures, Hyphae, and Other Particulates from Tape Samples (EMSL Method: M041)

Lab Sample Number:	251508484-0001	251508484-0002	251508484-0003		
Client Sample ID:	1	2	3		
Sample Location:	Basement Ceiling	Basement Ceiling	Back Room Wall		
Spore Types	Category	Category	Category		
Agaricoid/Capitatus					
Alternaria					
Ascospores					
Aspergillus/Penicillium	"High"	"High"			
Basidiomycetes					
Bipolaris++					
Chaetomium					
Cladobotryum					
Curvularia					
Epicoccum					
Fusarium					
Ganoderma					
Myxomycetes++			Rate		
Paeclomyces					
Rust					
Scopulariopsis					
Stachybotrys	"High"	"High"			
Toninia					
Ulocladium					
Unidentifiable Spores					
Zygomycetes					
Fibrous Particulate			Rate		
Hyphal Fragment					
Insect Fragment					
Pollen					

Category: Countable area analyzed
Range: 1 to 10 Low: 11 to 100 Medium: 101 to 1000 High: >1000
Bipolaris + + Bipolaris Ophiostoma Eutima + Mycelium + + Mycelium + + Penicillium + +
+ = Sample contains living structures and/or hyphae associated with the species

No discernible field blank was submitted with this group of samples

Brett Hertzmann

Brett Hertzmann, Laboratory Manager
or Other Approved Signatory


Hattiesburg Historic Conservation Commission

Application Data Sheet—Item 9


Historic District: North Main

Address: 1413 N. Main St.

Significance: Contributing

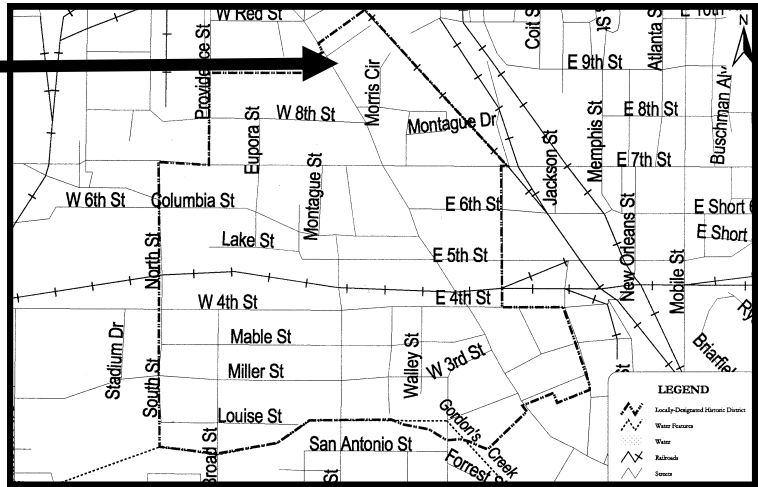

1413 N. Main St.

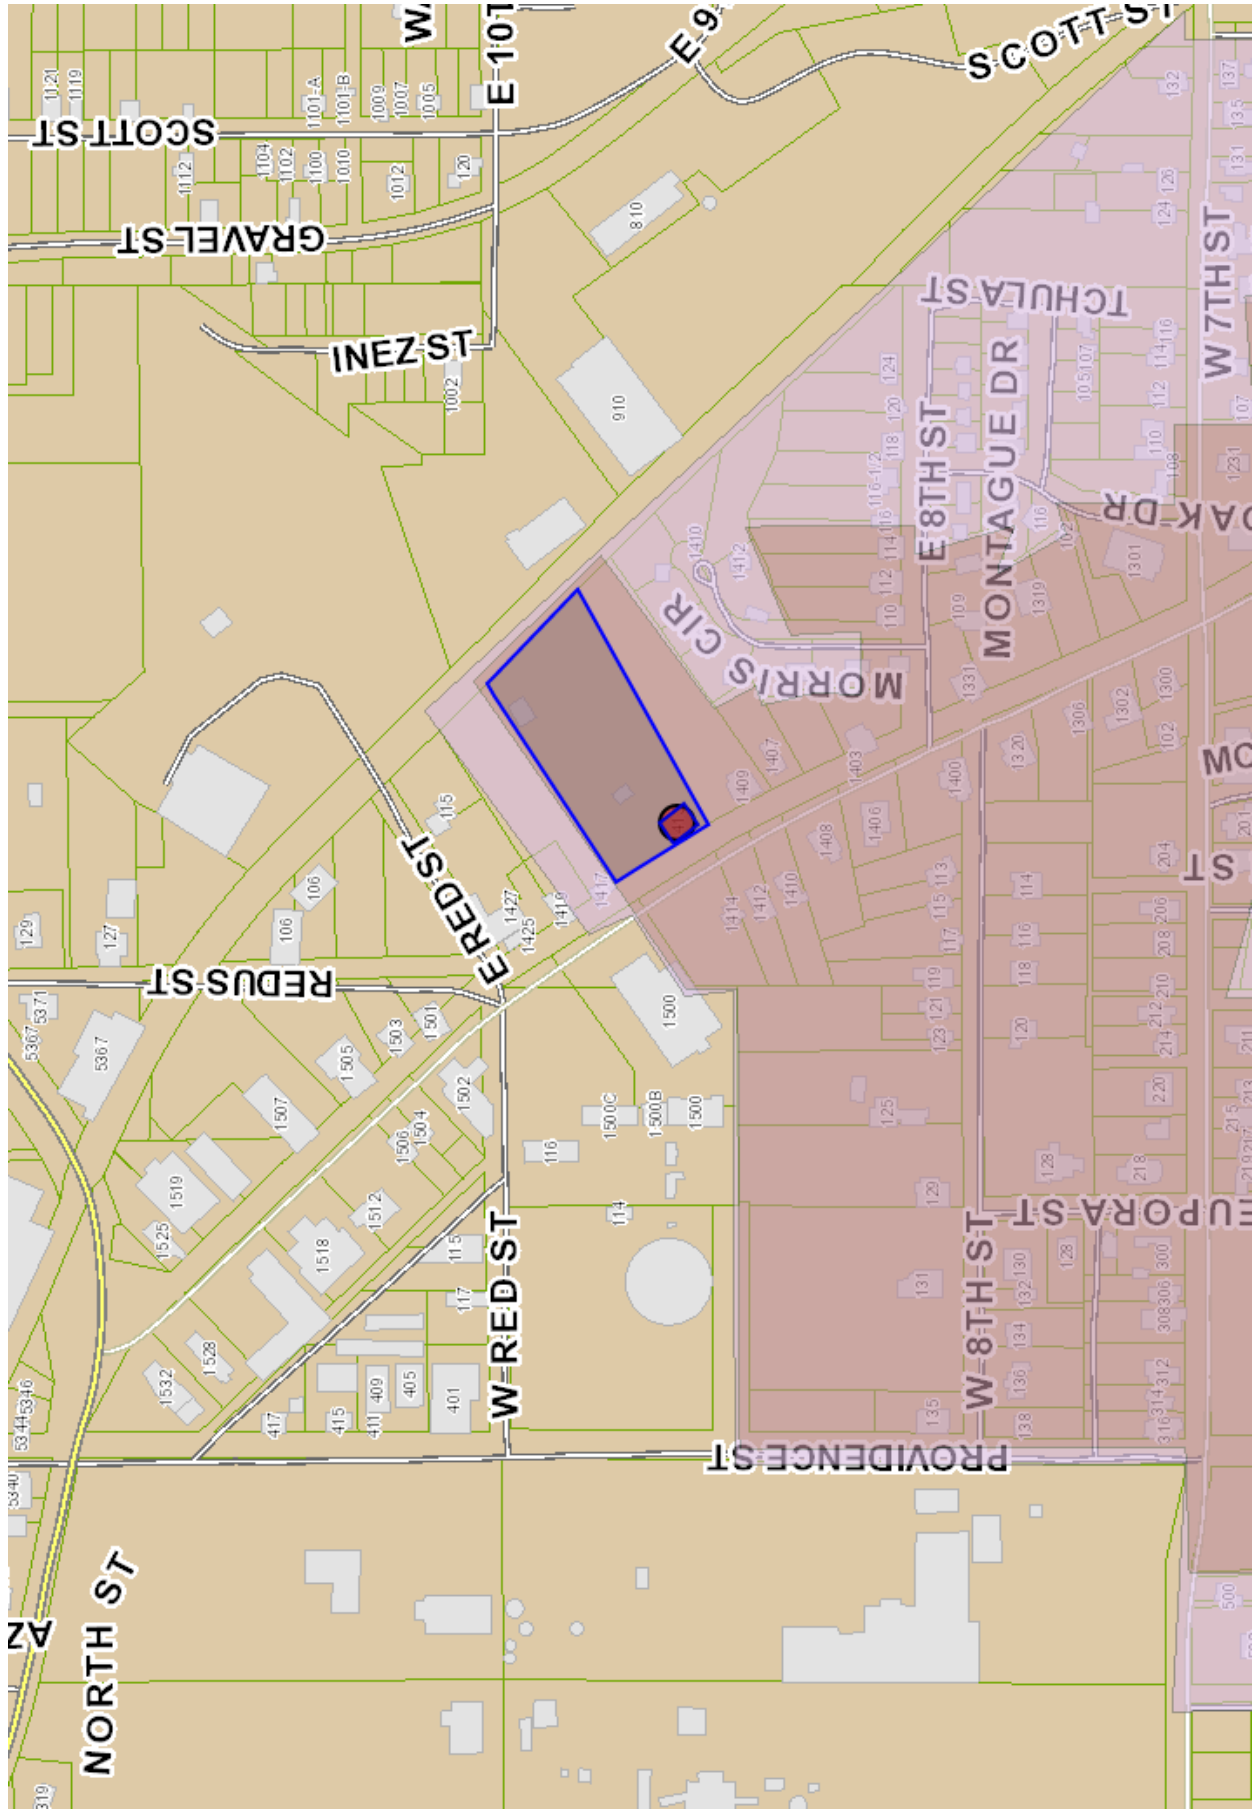

Adjacent Properties





State of Mississippi
Department of Archives and History
P.O. Box 571
Jackson, MS 39205

HISTORIC RESOURCES INVENTORY

NORTH MAIN DISTRICT

1. a. Property name, historic

b. Property name, common
House

2. Property address / descriptive location

1413 Main
Hattiesburg, MS 39401

3. Legal description (and acreage, if required) (see instructions) Com. SW/Cor SE $\frac{1}{4}$ NE
 $\frac{1}{4}$ SE Alg NE Margin N Main St. 309.3' for POB E 490'
Mol to Row GS & RR SEly 265.53' SWly 519.2' Nly 206'
Mol to POB Blk. 172 Crittenden

4. Former / historic use(s)
Residence

5. Present use
Residence

6. Significant persons, events or themes
associated with property

7. Date(s) of association with significant
persons, events or themes

8. Date of construction
☒ estimated 1936
☐ documented

9. Date(s) of historic changes, if any
☐ moved
☐ enlarged / altered

10. Architect

☐ documented ☐ attributed

11. Builder / contractor

☐ documented ☐ attributed

12. Brief description

One-story wood frame residence with gable roof, boxed eaves, one chimney. The undercut entrance porch has pairs of boxed columns. The typical window is 6/6 double-hung and the entrance has a fanlight transom, 4-lites over 1-panel sidelites, and a wood door.

13. Outbuildings or secondary elements (if significant use separate form)

1 Carport, 2 Residences, 2 Outbuildings



14. MDAH Inventory Code

15. County FORREST

16. City or town HATTIESBURG
☐ vicinity of

17. Was interior surveyed?
No

18. Survey seq. no.
127

19. Ownership
☐ city
☐ federal ☐ quasi-public agency
☐ state ☐ non-profit organization
☐ county ☒ private

20. USGS quadrangle map

21. UTM reference (if required) (see instructions)

22. Condition
☐ excellent ☐ ruins
☒ good ☐ no visible remains
☐ fair ☐ incorporated into later
☐ deteriorated structure

23. Post-historic changes and dates

24. Principal materials
Walls: Wood/Siding
Roof: Shingle/Asb.

25. Architectural character or style

Colonial Revival

THIS SECTION FOR MDAH USE ONLY

26. Category

27. Functional type

28. Registration status and dates

☐ NHL
☐ listed NR
☐ in NR district
☐ federal DOE
☐ state landmark
☐ local landmark
☐ in local district
☐ HABS / HAER

29. If located in historic district
a. Name of district

b. Rating
☐ pivotal ☐ marginal
☐ contributing ☐ noncontributing
☐ intrusion

c. District element number

30. Architectural or historical importance, if any

Built about 1936 for Frank S. Glenn, this Colonial Revival bungalow contributes to the architectural legacy of the neighborhood.

31. Historical or thematic context(s), if applicable

35. Owner's name and address (see instructions)

Mary Frances Morris
1413 N. Main St.
Hattiesburg, MS 39401

32. Additional remarks or continuation of other sections

36. Photographer or photo source

Robert J. Cangelosi, Jr.

37. Photo roll and frame number(s)

2286-7

38. Photo date

25 May 1990

33. Sources of information

Forrest County Assessors Records
Sanborn Insurance Maps 1910,15,25,31,61
City Directories 1905,10,18,21,27,29,35,37,39,41

39. Inventory form completed by
(name and organization)

Robert J. Cangelosi, Jr.
Koch and Wilson Architects


40. Survey project name

1990 Hattiesburg Survey

41. Date form completed

June 29, 1990

34. Sketch of site plan. (Include north arrow. Show outline of building shape and locations of outbuildings.)

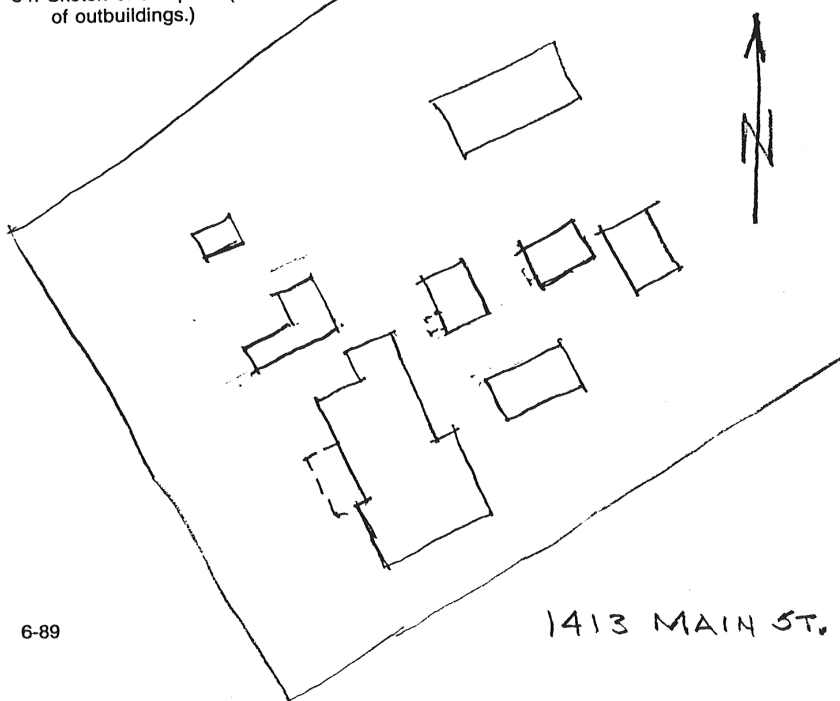

THIS SECTION FOR MDAH USE ONLY

42. Other information in HPD files

43. Evaluation

- a. ☐ already listed in NR
☐ appears individually eligible
☐ potentially eligible if restored
☐ would contribute to district
☐ does not appear eligible
☐ insufficient information
☐ not applicable / not extant

b. Area(s) of significance

c. Evaluated by

d. Date of evaluation

Additional views



North elevation



Rear (east) elevation

Outbuilding—garage/apartment



Rendering of proposed building



John Reynolds
927 North Main Street
Hattiesburg, MS 39401
601-818-8617



December 9, 2015

Hattiesburg Historic Conservation Commission
City of Hattiesburg

RE: Proposed demolition of the contributing structure at 1413 North Main Street

Dear Commissioners:


Due to a conflict with my work schedule, it is unlikely that I will be able to attend today's meeting of the Conservation Commission, but I would like to express my objection to this application for certificate of appropriateness. I am not opposed to the location of a Dollar General in our neighborhood, but there are many vacant properties, as well as vacant commercial structures that would be better suited to this type of endeavor.

Our neighborhood has already lost many of the contributing structures that collectively made it worthy of a listing on the National Register of Historic Places, and this was made worse by the destructive tornado that ripped through the neighborhood on February 10, 2013, destroying many more structures and causing severe damage to many others, such as my own home. I have worked very hard to restore my home and to maintain its historic integrity, and am hopeful that our neighborhood's designation as a conservation district will ensure that other buildings in the neighborhood also maintain their historic appeal and continue to contribute to the overall historic feel and legacy of the North Main.

I urge the commission to deny this request and I hope that the applicants will find another more suitable location within the neighborhood in which to build and become a contributing part of the North Main Historic Neighborhood.

Thanks for your attention to this matter. Please feel free to contact me if further information is required.

Sincerely,

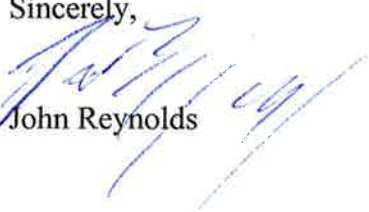
John Reynolds

Archer, Russell

From: Tom Boldo <tomithey@gmail.com>
Sent: Wednesday, February 03, 2016 11:21 AM
To: Archer, Russell
Cc: john.reynolds@usm.edu
Subject: Dollar General

Hi Russell,

I would love to be in town for the meeting next Wednesday regarding the house getting demolished for a Dollar General, however I will be out of town for a meeting. I've tried to rearrange my schedule to be here but it is just not possible, since I didn't know about this far enough in advance.

I was hoping if I pass my objections on to you they might be taken into consideration.

I am completely opposed to the demolition of the house at 1413 Main St. The property appears to be in good condition and should be preserved for its historic nature. The chances that someone will purchase the lot and put a new home on it are unlikely considering how many other vacant lots there are in the area. Demolishing the home will only lead to it being replaced by a commercial building.

It seems to me that the plan is to get approval to demolish the home, only so that later when a plan is presented to build a Dollar General on the lot it will not be as resisted by the public because the house will already be gone. We do not need any more businesses on Main street and should be working to preserve the neighborhood as just that, as neighborhood, not a business district.

We do not need a Dollar General on our street. We already have a Family Dollar one block from that location. Aside from the redundancy of putting another dollar store within a block from an existing one, there are plenty of more appropriate lots on the street where they could put a Dollar General that would not require demolition of a historic home. There is a vacant lot right next door to the Family Dollar, at 1315 Main St. There are also vacant lots at 1027, 1020, and 1024 Main St. The ones at 1020 and 1024 are currently advertised for sale. The lot at 1015 Main St has a shell of a building that could be demolished and the lot could be combined with the vacant lot at 1019 to make plenty of room for a Dollar General.

I am also opposed to putting another business on the 8th and 9th block of Main Street due to traffic. Currently Main street at the intersections of 7th and 4th are very busy with foot and vehicle traffic due to the number of businesses. Putting another business on my block would cause a great disturbance to everyone on those blocks due to increased foot and vehicle traffic in a residential area.

Right now, the majority of business at the Family Dollar is via foot traffic from the neighboring homes. Being that there are not nearly as many homes near the proposed location of the Dollar General I cannot see that people would walk the extra block or two to get to it instead of going to the Family Dollar. This could lead to a historic home being demolished just to put in a business that might fail shortly after.

I love my neighborhood and I would like to see it continue as a peaceful neighborhood with less businesses, especially redundant ones.

Thank you!
Tom Ramirez-Boldo

1406 N Main St
512-619-4520

To: Historic Preservation Committee,

This is Shirley H. Throssen,
I live at 1410 N. Main St.
I live across from the
~~proposed~~ site for a
Dallas General Store.
I have spent over \$100,000
dollars redoing my
house, redone from top
to bottom. None taken
an eye out in the city
and have made a beautiful
home and yard for myself
on a beautiful site for
the city. This would take
away all I have done.
It would greatly depreciate
the value of my home.
Also it would not be a safe
home any longer w/ all the
foot traffic and theft
that will go on there.
I do not want this

Police will constantly
There for problems. This
is not what I want my
Grand & great grand
to see or be a part of.

This will be a trouble
site for all this neighbor,
we have enough bad
things happening from
the other one. I am
totally against this

I want you
Shirley Johnson
1410 N. Main St.
City
601-402-4332

SS



HISTORIC PRESERVATION

Jim Woodrick, director

PO Box 571, Jackson, MS 39205-0571

601-576-6940 • Fax 601-576-6955

mdah.state.ms.us

2/8/16

Mr. Russell Archer
Historic Preservation Planner
City of Hattiesburg
P.O. Box 1898
Hattiesburg, MS 39403

Dear Mr. Archer:

I hope this letter finds you well. I am writing in response to your notification to MDAH regarding a demolition request submitted to the Hattiesburg Historic Conservation Commission for 1413 North Main Street. As you know, the property under review for demolition is a contributing resource to the North Main Street Local and National Register Historic Districts and its loss would certainly diminish the architectural and historical integrity of the neighborhood.

Through the Certified Local Government partnership with the National Park Service and MDAH, the City of Hattiesburg made a commitment to promoting best historic preservation policies. With this considered, I support the Conservation Commission and the City's continued effort to work with the applicants to find an alternative solution to the demolition of the 1413 North Main Street property and preserve the historic continuity of the neighborhood.

As the Conservation Commission and City work with the applicants to move forward with this case, please feel free to contact MDAH if you require any assistance.

Sincerely,

Barry White
Local Government Assistance Coordinator
bwhite@mdah.state.ms.us
601-576-6953













PUBLIC HEARING

NOTICE is hereby given that a petition has been filed by Mary Elizabeth Morris Sakalairos, Owner, with the Mayor and Council of the City of Hattiesburg, Mississippi, for property located at 1413 N. Main Street.

After hearing the Hattiesburg Historic Conservation Commission vote that the petition be DENIED, Tim Farris, Attorney, on behalf of Mary Elizabeth Morris Sakalairos, Owner, being aggrieved with the vote, filed a request for hearing before the Mayor and City Council of the City of Hattiesburg, as provided by law.

NOW, THEREFORE, NOTICE IS GIVEN that a public hearing in relation to the petition as hereinabove set forth will be held Monday, May 16, 2016, at 4 P.M. in the City Hall Building, 2nd Floor, City Council Room, 200 Forrest Street, Hattiesburg, Mississippi, at which time and at which said hearing all parties of interest and citizens shall have an opportunity to be heard.

WITNESS my signature and the official seal of said City on this, the 19th day of April, A.D., 2016.

CITY OF HATTIESBURG, MISSISSIPPI

BY: Kermas Eaton/s/
CITY CLERK

(SEAL)

Publish (1) Friday, April 29, 2016
City of Hattiesburg
Return PROOF to City Clerk's Office
P.O. Box 1898
Hattiesburg, MS. 39403-1898

City of Hattiesburg, MS

*200 Forrest St.
P.O. Box 1898
Hattiesburg, MS 39401*



Meeting Agenda - Final

Tuesday, April 19, 2016

5:00 PM

Council Chambers

City Council - Amendments to the Agenda

Remove Policy Agenda Item V. - 24 at the request of the Council.

Add Policy Agenda Item V. - 30 at the request of the Administration as follows:

- V. - 30 [2016-2630](#) Adopt resolution authorizing for submission of USDOT TIGER 2016 (Transportation Investment Generating Economic Recovery) for design, engineering and construction of the Twin Forks Parkway: Phase I in the amount of \$13,500,000 (\$10,800,000 federal / \$2,700,000 local match)

Attachments: [USDOT TIGER 2016 - Application Resolution](#)

and,

Add Policy Agenda Item V. - 31 at the request of the Council as follows:

- V. - 31 [2016-2631](#) Acknowledge receipt of invoice from Promotional Marketing for golf shirts for the Hattiesburg Concert Band and approve payment as an expenditure that advertises the city's resources and advances its best interests by promoting the arts, as authorized by Mississippi Code Ann. 17-3-3 (1972).

Attachments: [THE CITY OF HATTIESBURG CONCERT BAND](#)
[Promotional Marketing, Quote, Hattiesburg Concert Band Shirts](#)
[Promotional Marketing, Invoice, Hattiesburg Concert Band Shirts](#)



City of Hattiesburg, MS

200 Forrest St.
P.O. Box 1898
Hattiesburg, MS 39401

Master

File Number: 2016-2630

File ID: 2016-2630

Type: Resolution

Status: Tabled

Version: 1

Reference:

In Control: City Council

File Created: 04/18/2016

Brief Title: TIGER 2016 resolution

Final Action:

Minute Book Number: MB2016-109-110 (TAI

Title:

Adopt resolution authorizing for submission of USDOT TIGER 2016 (Transportation Investment Generating Economic Recovery) for design, engineering and construction of the Twin Forks Parkway: Phase I in the amount of \$13,500,000 (\$10,800,000 federal / \$2,700,000 local match)

Notes:

Sponsors:

Enactment Date:

Attachments: USDOT TIGER 2016 - Application Resolution

Enactment Number:

Contact:

Meeting Date: 04/19/2016

Drafter: Brett Benson

Effective Date:

History of Legislative File

Ver- sion:	Acting Body:	Date:	Action:	Sent To:	Due Date:	Return Date:	Result:
1	City Council - Amendments to the Agenda	04/19/2016					
1	City Council	04/19/2016	Table				Pass
Action Text: A MOTION was made by Council Member Carroll and seconded by Council Member Naylor to TABLE to Authorize Resolution for submission of USDOT TIGER 2016 (Transportation Investment Generating Economic Recovery) for design, engineering and construction of the Twin Forks Parkway: Phase I in the amount of \$13,500,000 (\$12,800,000 federal / \$2,800,000 local match)							
Council member Carroll asked Brett Benson, State and Federal Programs Grants Coordinator, if this grant application is time sensitive; Mr. Benson responded that the application must be submitted by April 29, 2016. Council member Carroll stated that he needs additional time and information before voting on this item; Council members Dryden and Naylor agreed that a full presentation was needed.							
Following discussion, the Motion received the affirmative vote of the Council as follows:							
Yeas: 4 - Bradley, Carroll, Dryden and Naylor							
Nays: 0							
Absent: 1 - Delgado							

Yea: 4 Council Member Bradley
Council Member Carroll
Council Member Dryden
Council Member Naylor

TEL-No Vote: 0

Text of Legislative File 2016-2630

Title

Adopt resolution authorizing for submission of USDOT TIGER 2016 (Transportation Investment Generating Economic Recovery) for design, engineering and construction of the Twin Forks Parkway: Phase I in the amount of \$13,500,000 (\$10,800,000 federal / \$2,700,000 local match)

Summary

TIGER 2016 submission resolution

Budget Information

Expenditure Type

Grant project

Purchasing Item

Publication Information

RESOLUTION NO. _____

**RESOLUTION AUTHORIZING SUBMITTAL OF A FY2016 TRANSPORTATION INVESTMENT
GENERATING ECONOMIC RECOVERY (TIGER) DISCRETIONARY GRANT PROGRAM
APPLICATION TO THE US DEPARTMENT OF TRANSPORTATION AND COMMITTING REQUIRED
MATCH FOR DESIGN, ENGINEERING OF THE TWIN FORKS PARKWAY AND CONSTRUCTION OF
PHASE 1**

WHEREAS, the U.S. Department of Transportation's National Infrastructure Investments under the Consolidated Appropriations Act, 2016, appropriated **\$500** million to be awarded on a competitive basis through the Transportation Investment Generating Economic Recovery (Tiger) Discretionary Grant Program for capital investments in surface transportation infrastructure projects that catalyze investment and growth, fill a critical void in the transportation system or provide a substantial benefit to the nation, region or metropolitan area in which the project is located; and

WHEREAS, TIGER Discretionary Grants may be used for up to 80 percent of the costs of an eligible surface transportation project, which must be matched with at least 20 percent in nonfederal funds that are not already expended or otherwise encumbered; and

WHEREAS, the East Hardy Street to 4th Street and North Main Street Corridor has been studied on several occasions and is identified as a regional surface transportation need by the City of Hattiesburg, City of Petal, Forrest County and Lamar County and area Metropolitan Planning Organization (MPO) and Mississippi Department of; and

WHEREAS, the City of Hattiesburg and its partner has determined that it is in the best interest of the City and southern Mississippi, its residents and its economy, to apply for a FY2016 TIGER Discretionary Program Grant in the amount of **\$10,800,000** (80%) to fund Design,

Engineering and Construction of Phase 1 of the TWIN FORKS PARKWAY Project as identified in Exhibit A attached hereto; and

WHEREAS, in order to be considered eligible to apply for said grant, the City of Hattiesburg must include in its application documentation of a minimum match commitment of at least **\$2,700,000**, which is 20 percent of project costs for Design, Engineering and Construction of Phase 1 of the TWIN FORKS PARKWAY Project ; and

WHEREAS, to provide the required match, the City of Hattiesburg will explore all possible nonfederal funding sources and mechanisms, including Mississippi Legislative budget appropriations; Mississippi Development Authority and Mississippi Department of Transportation grant programs; RESTORE and other resources; and

NOW, THEREFORE, BE IT RESOLVED BY THE COUNCIL OF THE CITY OF HATTIESBURG, MISSISSIPPI, THAT:

SECTION 1: The statements, findings, determinations, and conclusions contained in the preamble of this resolution are hereby adopted, ratified and incorporated herein.

SECTION 2: The Mayor, Municipal Clerk and such other representatives as may be necessary hereby are authorized to prepare and submit a FY2016 TIGER Discretionary Program Grant application to the US Department of Transportation to fund Design, Engineering and Construction of Phase 1 of the TWIN FORKS PARKWAY Project, and to provide any additional information required by the US Department of Transportation in order to complete its review of said application.

The above and foregoing resolution, after having been first reduced to writing, was introduced by Council Member _____, seconded by Council Member _____, and was adopted by the following roll call vote, to wit:

YEAS:

NAYS:

The President thereby declared the motion carried and the resolution adopted, this the **19th** day of **April**, 2016.

(SEAL)

ATTEST:

ADOPTED:

CLERK OF COUNCIL

PRESIDENT

The above and foregoing Resolution having been submitted to and approved by the Mayor, this the **19th** day of **April**, 2016.

CITY CLERK

MAYOR



City of Hattiesburg, MS

200 Forrest St.
P.O. Box 1898
Hattiesburg, MS 39401

Master

File Number: 2016-2631

File ID: 2016-2631

Type: Regular Agenda Item

Status: Approved

Version: 1

Reference:

In Control: City Council

File Created: 04/19/2016

Brief Title: Acknowledge receipt of invoice and approve payment for Hattiesburg Concert Band golf shirts

Final Action: 04/19/2016

Minute Book Number: MB2016-110

Title:

Acknowledge receipt of invoice from Promotional Marketing for golf shirts for the Hattiesburg Concert Band and approve payment as an expenditure that advertises the city's resources and advances its best interests by promoting the arts, as authorized by Mississippi Code Ann. 17-3-3 (1972).

Notes:

Sponsors:

Enactment Date:

Attachments: THE CITY OF HATTIESBURG CONCERT BAND, Promotional Marketing, Quote, Hattiesburg Concert Band Shirts, Promotional Marketing, Invoice, Hattiesburg Concert Band Shirts

Enactment Number:

Contact:

Meeting Date: 04/19/2016

Drafter: Debbie Bernardo

Effective Date:

History of Legislative File

Ver- sion:	Acting Body:	Date:	Action:	Sent To:	Due Date:	Return Date:	Result:
1	City Council - Amendments to the Agenda	04/19/2016					
1	City Council	04/19/2016	Acknowledge				Pass
	Action Text: A MOTION was made by Council Member Carroll and seconded by Council Member Dryden to Acknowledge receipt of invoice from Promotional Marketing for golf shirts for the Hattiesburg Concert Band and approve payment as an expenditure that advertises the city's resources and advances its best interests by promoting the arts, as authorized by Mississippi Code Ann. 17-3-3 (1972).						
	There being no discussion, the Motion received the affirmative vote of the Council as follows:						
	Yeas: 4 - Bradley, Carroll, Dryden and Naylor						
	Nays: 0						
	Absent: 1 - Delgado						

Yea: 4 Council Member Bradley
Council Member Carroll
Council Member Dryden
Council Member Naylor

TEL-No Vote: 0

Text of Legislative File 2016-2631

Title

Acknowledge receipt of invoice from Promotional Marketing for golf shirts for the Hattiesburg Concert Band and approve payment as an expenditure that advertises the city's resources and advances its best interests by promoting the arts, as authorized by Mississippi Code Ann. 17-3-3 (1972).

Summary

Acknowledge receipt of invoice and approve payment for Hattiesburg Concert Band golf shirts.

Budget Information

Expenditure Type

Purchasing Item

Publication Information

THE CITY OF HATTIESBURG CONCERT BAND

Community bands have long been a part of American history, especially in the 19th century.

Under the leadership of retired Director of Bands at USM, Dr. Joe Barry Mullins, and with the encouragement of then Mayor Bobby Chain, the band was established in 1982 and gave its inaugural concert in the spring of 1983.

The city gave financial support and use of the Saenger Theater for about 10 years. The city continues to let the band use the Saenger, at no cost, to continue giving free concerts for the Pine Belt audiences, but does not provide monetary support

Band membership consists of volunteer musicians from the geographical region: Gulf Coast, Mobile, the Pine Belt, and the Jackson areas. All are men and woman who give freely of their talents, time, and travel for the enjoyment of making music for our audiences.

The players are primarily non-professional, but some are frequently hired to play in regional symphony orchestras or shows, and dances. Both audiences and the members enjoy the variety of music presented: from classic concert and march literature, to orchestral transcription, popular musicals, patriotic, and even big band music.

One year, at the request of Mayor Dupree, a City of Hattiesburg Swing Band presented entertainment at the Neshoba County Fair.

The band rehearses only twice before each concert, thus placing a huge responsibility on each member to learn new music quickly. Music is not mailed to members because of having no budget. Even so, the band currently performs five free concerts each year, one of those being a joint patriotic concert with the Meistersingers (Hattiesburg's Civic Choir).

Since its beginnings, the band has had only four volunteer conductors: Dr. Joe Barry Mullins (retired Director of Bands at USM), Raymond G. Young (retired Director of Bands and Chairman of Music at Louisiana Tech University), David Young (retired Director from Jones County Junior College), and currently Dr. Sherman Hong (retired Emeritus Professor of Music at USM).

These men women receive no compensation except for the love of performing music for the public and its members. An announcer for the concerts reads a script that educates the public about the composers, music, guest soloists and conductors for every concert.

At the beginning of the 34th consecutive concert season, it is hoped that the City will consider awarding City of Hattiesburg Concert Band shirts to each member as a show of "thanks" for their civic endeavors.

August 12, 2015

Bernardo, Debbie

From: Bernardo, Debbie
Sent: Tuesday, April 19, 2016 11:52 AM
To: Eaton, Kermas
Subject: FW: Requested quote for Hattiesburg City Band embroidered golf shirts.

Tracking:	Recipient	Delivery	Read
	Eaton, Kermas	Delivered: 4/19/2016 11:52 AM	Read: 4/19/2016 11:54 AM

From: Paul Parker [mailto:promomkt95@gmail.com]
Sent: Sunday, September 20, 2015 6:28 PM
To: Bernardo, Debbie <dbernardo@hattiesburgms.com>
Subject: Requested quote for Hattiesburg City Band embroidered golf shirts.



September 21, 2015

Hattiesburg City Council
Hattiesburg, MS

Thanks for the opportunity to quote on the embroidered

S
T650 embroidered golf shirts for the Hattiesburg City Band.

Color to be Iron Grey.

**This is a good quality shirt that helps to
wick away moisture.**

The Pride wears the t-shirt version of this shirt under their uniforms

Instead of a 100% cotton or a 50/50 blend.

**I understand that you want pricing on 60
of this style
shirt**

in a range of sizes

. These shirts are to be embroidered.

**When you are embroidering shirts, several colors of the design do not
add to the cost.**

**Unlike screen printing which has a screen charge for every color, the
embroidered shirt
is priced by the number of stitches in the design, not the number of
colors.**

**The pricing below will not be higher than the quoted prices,
but if I am awarded the quote, I would like to reserve the right to
lower the pricing.**

The band has been a special group to me for years.

**To think that these accomplished musicians in the Pine Belt
donate their time to provide a cultural experience(that some of the
audience**

would not be able to afford) is indeed a plus for our community.

**Shirt prices vary from week to week , so that is why I commented that
the shirts**

could be a lower price but would NOT be higher.

Shirts that are xs -xl adult would be \$21.95 each

xxl would be \$22.95 each

xxxl would be \$24.95 each

xxxxl would be \$25.95 each

xxxxxl would be \$27.95 each

xxxxxxL would be \$28.95 each

These sizes below were mentioned as a gauge to help with pricing

46 @ 21.95 each
(s-xl)

10 @ 22.95 each
(xxl)

1 @24.95 each
(xxxl)

1@25.95
each (xxxxl)

1@ 27.95
each (xxxxxl)

1 @ 28.95
each (xxxxxxl)

There would be no set-up charge, no shipping charge. The only other charge would be sales tax, but only if it is required.

And yes, they do have xxxxxxl (in 17 different colors) and yes they do have purple,

but I guess they figured that the iron grey shirt would be better , since they allow band directors from many surrounding schools to play in this band.

Thanks for listening.

Paul

Paul Parker

Owner of Promotional Marketing
Here in Hattiesburg for 20 years

and I am also a

Promotional Consultant,

for

Geiger

, the national company that publishes the Farmers' Almanac

pparker@geiger.com

Website pparker.geiger.com

2010 Oak Grove Road
Bldg. 3, Ste. 2
Hattiesburg, MS 39402

Ph. [601.268.1657](tel:601.268.1657) • Fax [601.268.1175](tel:601.268.1175)

601-268-1657

PROMOTIONAL MARKETING
P.O. Box 15901
Hattiesburg, MS 39404

778107
~~285292~~

Invoice

SOLD TO City of Hattiesburg		SHIP TO Hattiesburg Concert Band	
ADDRESS		ADDRESS Sherman Hong	
CITY, STATE, ZIP Hattiesburg, MS		CITY, STATE, ZIP Director	
CUSTOMER ORDER NO. 155566	SOLD BY Paul Parker	TERMS net	F.O.B. DATE 3/22/16

ORDERED	SHIPPED	DESCRIPTION	PRICE	UNIT	AMOUNT
	48	Embroidered Moisture Wicking Golf Shirts Left Chest embroidery with City Logo and Hattiesburg Concert Band	21.95	1053	60
	10	XXL " " "	22.95	229	50
	1	XXXL " " "	24.95	24	95
	1	XXXXL " " "	25.95	25	95
					1334.00
P.O. NO. 15					Tax Exempt 0.00
Thanks, Paul					1334.00