

City of Hattiesburg, MS

*200 Forrest St.
P.O. Box 1898
Hattiesburg, MS 39401*



Meeting Agenda

Tuesday, June 19, 2012

4:30 PM

Council Chambers

City Council

I. Call to Order**II. Call to Prayer and Pledge of Allegiance****III. Agenda Order****V. PRESENTATION AGENDA****VI. POLICY AGENDA**

- VI.-1** 2012-0878 Adopt a Resolution changing the time of the July 3, 2012, City Council meeting to 11 a.m.

Attachments: RES-time change, 7-3-12 meeting
executed RES 2012-50 RES-time change, 7-3-12 meeting

- VI.-2** 2012-0875 Adopt a Resolution removing Destiny Jackson as petty cash fund custodian for the Police Department and Municipal Court and appointing Faye Hicks as petty cash custodian, effective June 19, 2012; authorize issuance of manual check.

Attachments: Petty Cash Resolution
executed Petty Cash Resolution 2012-51

- VI.-3** 2012-0871 Adopt the June 19, 2012 Amendments to the Budget for the City of Hattiesburg for the fiscal year ending September 30, 2012.

Attachments: Proposed Amendments June 19, 2012

- VI.-4** 2012-0861 Approve or Deny the petition filed and represented by Warren Lott of Munn Enterprises on behalf of Angela Davis Morris, Owner, to vary from the Comprehensive Zoning Ordinance No. 2330, as amended, of the City of Hattiesburg, Mississippi, Article 5, Section 95.09 (2)E, which states that the front setback for a free standing sign shall be a minimum of ten (10) feet, and instead allow the sign to be placed at a location which is five (5) feet from the front property line, for a certain property located at 804 West Pine Street (Parcel 29-448-1-12, PPIN 019264, Ward 5); Hattiesburg Planning Commission recommended to approve on June 6, 2012.

Attachments: 804 West Pine Street (Minutes and Packet)

VI.-5 2012-0867

Approve Professional Services Agreement with Shows, Dearman, & Waits for CCTV inspection services for approximately 10,500 linear feet of gravity sanitary sewer along 4th Street between 25th Avenue and Main Street; Authorize Mayor to sign duplicate copies of same.

Attachments: SD&W Contract
 SD&W Drawings of project area
 executed agreement

VI.-6 2012-0860

Declare and approve the purchase of National Night Out Against Crime supplies in an amount not to exceed \$7000, from NATW as a sole source purchase as provided for in Section 31-7-13 (viii), of the Mississippi Code of 1972, based on information as per attached letter and memorandums.

Attachments: MaxineColeman400
 NNO Calendar of Events
 2012 National Night Out Budget

VI.-7 2012-0874

Approve and authorize execution of professional services agreement between the City and Chain Electric Company for maintenance on generators at City owned facilities, per terms outlined in the agreement.

Attachments: Generator maintenance agreement
 Executed agreement

VI.-8 2012-0864

Approve and authorize Mayor to execute in triplicate a Contractor and Owner Agreement and a Housing Repair Grant Award to Claudie Magee of 1201 Dabbs Street in an amount not to exceed \$10,000 according to the Housing Rehabilitation and Housing Programs Manual Section VIII (E). {Entitlement}

Attachments: COHCD Contractor & C. Magee Agreement 06.11.12
 executed COHCD Contractor & C. Magee Agreement 06.11.12
 Grant Agreement - C. Magee (\$10K-) 06.11.12
 executed Grant Agreement - C. Magee (\$10K-) 06.11.12

VI.-9 2012-0865

Rescind order found at MB 2012-1/101-102 - Contractor and Owner Agreement and a Housing Rehabilitation Grant Award to Linda Wahnetah of 609 Katie Avenue in an amount not to exceed \$50,000 according to the Housing Rehabilitation and Housing Programs Manual Section VIII (E). {Entitlement}

VI.-10 2012-0877

Take from the table to acknowledge receipt of statements of qualifications received on August 4, 2011 for Energy and Utilities Performance Contracting Services, and reject all proposals, at the request of the administration.

VII. ROUTINE AGENDA**VII.-1** 2012-0854

Acknowledge award and acceptance of MDEQ Solid Waste 2012 grant in the amount of \$75,000.

Attachments: MDEQ Solid Waste 2012 grant award pkt

VII.-2 2012-0866

Acknowledge receipt of bids received on June 7, 2012 for Sports Shirts for the Hattiesburg Police Department and Accept the bids per recommendation in the attached memorandum.

Attachments: 06-19-Accept HPD Sports Shirts.pdf

VII.-3 2012-0876

Approve plans and specifications for the widening and overlay of Hardy Street from 21st Avenue to Highway 49, and authorize the advertisement for bids for same. MDOT Project No. HPP-6098-00(007) LPA 105194-801000.

Attachments: 2 Advertisement for Bids
 executed 2 Advertisement for Bids
 2 Advertisement Deadlines
 105194-801000 1227 plans-2012-05-09[1]
 105194-801000 1227 Specs[1]

VII.-4 2012-0859

Approve the issuance of taxi permit/badge E-092, to Johnnie C. Williams, permit/badge E-099, to Clearnes Edward Harris, and permit/badge F-002, to Tammy Berry, to drive for D.J. Shuttle Company.

Attachments: Taxi permits
executed taxi permits

VII.-5 2012-0857

Acknowledge receipt of Privilege License Report for the month of May 31, 2012.

Attachments: PL for May 2012

VII.-6 2012-0862

Acknowledge receipt of forfeiture of one (1) 2001 BMW 325i and authorize vehicle to be placed on the Hattiesburg Police Department inventory.

Attachments: Scan_Doc0011

VII.-7 2012-0863

Acknowledge issuance of corrected cemetery deed to Mrs. Warren K Dunn, due to incorrect description(as recorded in Minute Book 2006-1/405).

Attachments: Corrected Deed- Dunn
executed Corrected Deed- Dunn

VII.-8 2012-0858

Approve sale of grave spaces per attached memo.

Attachments: Grave sales 6.19.12
executed Grave sales 6.19.12

VII.-9 2012-0855

Acknowledge proofs of publication for month of May, 2012.

Attachments: May Publication

VII.-10 2012-0870

Approve and authorize issuance of manual checks for HOME Program
Claims per attached memorandum. {Entitlement}

Attachments: MEMORANDUM-Manual Checks-HOME
 HOME Supporting Docs

VII.-11 2012-0869

Approve and authorize issuance of manual checks for CDBG Program
Claims per attached memorandum. {Entitlement}

Attachments: MEMORANDUM-Manual Checks-CDBG
 CDBG Supporting Docs

VII.-12 2012-0868

Approve Claims Docket for the period ending June 15, 2012.

Attachments: Claims Docket period ending 6-15-2012
 ADDENDUM 6.18.12



City of Hattiesburg, MS

200 Forrest St.
P.O. Box 1898
Hattiesburg, MS 39401

Master

File Number: 2012-0878

File ID: 2012-0878

Type: Resolution

Status: Passed

Version: 1

Reference:

In Control: City Council

File Created: 06/14/2012

Brief Title: Time Change, 7-3-12 Council meeting

Final Action: 06/19/2012

Minute Book Number: MB 2012-1/199

Title: Adopt a Resolution changing the time of the July 3, 2012, City Council meeting to 11 a.m.

Notes:

Sponsors:

Enactment Date:

Attachments: RES-time change, 7-3-12 meeting, executed RES
2012-50 RES-time change, 7-3-12 meeting

Enactment Number:

Contact:

Meeting Date:

Drafter: Debbie Bernardo

Effective Date:

History of Legislative File

Ver- sion:	Acting Body:	Date:	Action:	Sent To:	Due Date:	Return Date:	Result:
1	City Council	06/19/2012	Adopt				Pass
Action Text: A MOTION was made by Council Member Carroll and seconded by Council Member Naylor to Adopt a Resolution changing the time of the July 3, 2012, City Council meeting to 11 a.m.							
There being no discussion, the Motion received the affirmative vote of the Council as follows:							
Yeas: 5 - Bradley, Delgado, Carroll, Ware and Naylor							
Nays: 0							
Yea: 5 President Bradley Council Member Delgado Council Member Carroll Vice President Ware Council Member Naylor							
TEL-No Vote: 0							

Text of Legislative File 2012-0878

Title

Adopt a Resolution changing the time of the July 3, 2012, City Council meeting to 11 a.m.

Summary

Adopt a Resolution changing the time of the July 3, 2012, City Council meeting to 11 a.m.

RESOLUTION

WHEREAS, the City of Hattiesburg and the State of Mississippi will observe Independence Day Wednesday, July 4, 2012, pursuant to Mississippi Code 3-3-7 (1); and,

WHEREAS, the City Council desires to change the time of the July 3, 2012, meeting to allow additional time for citizens and Council members who may be traveling during the holiday;

NOW, THEREFORE, BE IT RESOLVED that the City Council hereby changes the time of its July 3, 2012, meeting to 11 a.m.

The above and foregoing resolution, after having been first reduced to writing, was introduced by Council member _____ and seconded by Council member _____ and was adopted by the following vote, to wit:

YEAS:

NAYS:

The President thereby declared the motion carried and the resolution adopted, this the 19th day of June, 2012.

(SEAL)

ATTEST:

ADOPTED:

The above and foregoing resolution having been submitted to and approved by the Mayor, this the 19th day of June, 2012.

ATTEST:

ADOPTED:

RESOLUTION

WHEREAS, the City of Hattiesburg and the State of Mississippi will observe Independence Day Wednesday, July 4, 2012, pursuant to Mississippi Code 3-3-7 (1); and,

WHEREAS, the City Council desires to change the time of the July 3, 2012, meeting to allow additional time for citizens and Council members who may be traveling during the holiday;

NOW, THEREFORE, BE IT RESOLVED that the City Council hereby changes the time of its July 3, 2012, meeting to 11 a.m.

The above and foregoing resolution, after having been first reduced to writing, was introduced by Council member Carroll and seconded by Council member Naylor and was adopted by the following vote, to wit:

YEAS: Bradley
Delgado
Carroll
Ware
Naylor

NAYS: None

The President thereby declared the motion carried and the resolution adopted, this the 19th day of June, 2012.

(SEAL)

ATTEST:

Julia K. Bernardo
Clerk of Council

ADOPTED:

[Signature]
President

The above and foregoing resolution having been submitted to and approved by the Mayor, this the 19th day of June, 2012.

ATTEST:

[Signature]
City Clerk

ADOPTED:

Mayor



City of Hattiesburg, MS

200 Forrest St.
P.O. Box 1898
Hattiesburg, MS 39401

Master

File Number: 2012-0875

File ID: 2012-0875

Type: Resolution

Status: Passed

Version: 1

Reference:

In Control: City Council

File Created: 06/14/2012

Brief Title: Petty Cash Resolution

Final Action: 06/19/2012

Minute Book Number: MB 2012-1/199-200

Title:

Adopt a Resolution removing Destiny Jackson as petty cash fund custodian for the Police Department and Municipal Court and appointing Faye Hicks as petty cash custodian, effective June 19, 2012; authorize issuance of manual check.

Notes:

Sponsors:

Enactment Date:

Attachments: Petty Cash Resolution, executed Petty Cash Resolution 2012-51

Enactment Number:

Contact:

Meeting Date: 06/19/2012

Drafter:

Effective Date:

History of Legislative File

Ver- sion:	Acting Body:	Date:	Action:	Sent To:	Due Date:	Return Date:	Result:
1	City Council	06/19/2012	Adopt				Pass
Action Text: A MOTION was made by Council Member Delgado and seconded by Vice President Ware to Adopt a Resolution removing Destiny Jackson as petty cash fund custodian for the Police Department and Municipal Court and appointing Faye Hicks as petty cash custodian, effective June 19, 2012; authorize issuance of manual check.							
There being no discussion, the Motion received the affirmative vote of the Council as follows:							
Yeas: 5 - Bradley, Delgado, Carroll, Ware and Naylor							
Nays: 0							
Yea: 5 President Bradley Council Member Delgado Council Member Carroll Vice President Ware Council Member Naylor							
TEL-No Vote: 0							

Text of Legislative File 2012-0875

Title

Adopt a Resolution removing Destiny Jackson as petty cash fund custodian for the Police Department and Municipal Court and appointing Faye Hicks as petty cash custodian, effective June 19, 2012; authorize issuance of manual check.

Summary

Petty Cash Resolution

Budget Information

Expenditure Type

Purchasing Item

Publication Information

RESOLUTION

WHEREAS, the governing authorities of the City of Hattiesburg, Mississippi recognizes the need to comply with the State Department of Audit regulations, by granting approval for the petty cash funds of the City; and

WHEREAS, the governing authorities desire the administration of the City to continue to operate its routine functions.

NOW, THEREFORE, BE IT RESOLVED BY THE MAYOR AND COUNCIL OF THE CITY OF HATTIESBURG, MISSISSIPPI:

Section 1. That Destiny Jackson be removed as Petty Cash Fund Custodian and Faye Hicks be approved as Petty Cash Fund Custodian for the Police Department and Municipal Court effective June 19, 2012; and

Section 2. That public interest and necessity requiring same, this Resolution shall become effective immediately from and after passage.

The above and foregoing Resolution, after having been first reduced to writing, was introduced by Councilman _____, seconded by Councilman _____, and was adopted by the following vote, to-wit:

YEAS:

NAYS:

The President thereby declared the motion carried and the Resolution adopted, this the 19th day of June, 2012.

(SEAL)

ATTEST:

ADOPTED:

CLERK OF COUNCIL

PRESIDENT

The above and foregoing Resolution having been submitted to and approved by the Mayor, this the 19th day of June, 2012.

Resolution

WHEREAS, the governing authorities of the City of Hattiesburg, Mississippi recognizes the need to comply with the State Department of Audit regulations, by granting approval for the petty cash funds of the City; and

WHEREAS, the governing authorities desire the administration of the City to continue to operate its routine functions.

NOW, THEREFORE, BE IT RESOLVED BY THE MAYOR AND COUNCIL OF THE CITY OF HATTIESBURG, MISSISSIPPI:

Section 1. Destiny Jackson, be removed as Petty Cash Fund Custodian and Faye Hicks be approved as Petty Cash Fund Custodian for the Police Department and Municipal Court effective June 19, 2012.

Section 2. That public interest and necessity requiring same, this Resolution shall become effective immediately from and after passage.

The above and foregoing Resolution, after having been first reduced to writing, was introduced by Council person Delgado, seconded by Council person Ware, vote, to-wit:

YEAS: Bradley
Delgado
Carroll
Ware
Naylor

NAYS: None

The President thereby declared the motion carried and the Resolution adopted, this the 19th of June, 2012.

(SEAL)

ATTEST:

Debra H. Bernardo
CLERK OF COUNCIL

ADOPTED:

W. Delgado
PRESIDENT

The above and foregoing Resolution having been submitted to and approved by the Mayor, this 19th day of June, 2012.

ATTEST:

Edith A. Mayo
CITY CLERK

APPROVED:

W. Delgado
MAYOR



City of Hattiesburg, MS

200 Forrest St.
P.O. Box 1898
Hattiesburg, MS 39401

Master

File Number: 2012-0871

File ID: 2012-0871

Type: Regular Agenda Item

Status: Passed

Version: 1

Reference:

In Control: City Council

File Created: 06/13/2012

Brief Title: June 19, 2012 Budget Amendments

Final Action: 06/19/2012

Minute Book Number: MB2012-1/200

Title:

Adopt the June 19, 2012 Amendments to the Budget for the City of Hattiesburg for the fiscal year ending September 30, 2012.

Notes:

Sponsors:

Enactment Date:

Attachments: Proposed Amendments June 19, 2012

Enactment Number:

Contact: Connie Everett

Meeting Date: 06/19/2012

Drafter: Connie Everett

Effective Date:

History of Legislative File

Ver- sion:	Acting Body:	Date:	Action:	Sent To:	Due Date:	Return Date:	Result:
1	City Council	06/19/2012	Adopt				Pass
Action Text: A MOTION was made by Council Member Carroll and seconded by Council Member Delgado to Adopt the June 19, 2012 Amendments to the Budget for the City of Hattiesburg for the fiscal year ending September 30, 2012.							
There being no discussion, the Motion received the affirmative vote of the Council as follows:							
Yeas: 5 - Bradley, Delgado, Carroll, Ware and Naylor							
Nays: 0							
Yea: 5 President Bradley Council Member Delgado Council Member Carroll Vice President Ware Council Member Naylor							
TEL-No Vote: 0							

Text of Legislative File 2012-0871

Title

Adopt the June 19, 2012 Amendments to the Budget for the City of Hattiesburg for the fiscal

year ending September 30, 2012.

Summary

Budget Information

Expenditure Type

Purchasing Item

Publication Information

MEMORANDUM

TO : ***Mayor DuPree; Members of City Council***
FROM : ***Connie Everett, CFO*** 
DATE : ***June 19, 2012***
SUBJECT : ***Proposed Amendments***

The attached documents provide for an amendment to the General Fund in the amount of \$60,000 to cover the cost of generator maintenance as proposed by Chain Electric. The proposal submitted is for \$55,956, and I have included an amount to cover any additional repairs which may not be covered by their proposal.

CITY OF HATTIESBURG, MS. - GENERAL FUND
Analysis of Revenue and Expenditure Budgets
Fiscal Year Ending September 30, 2012

	Original FY 2012 Budgets	November Amend'ts	Amended Budgets	January Amend'ts	Amended Budgets	February/ March Amend'ts	Amended Budgets	Proposed May Amend'ts	Amended Budgets	Proposed June Amend'ts	Proposed Amended Budgets
<u>Revenues & Beg. Cash Balance:</u>											
Taxes -Other	\$24,000		\$24,000		\$24,000		\$24,000		\$24,000		\$24,000
Licenses & Permits	4,441,600		4,441,600		\$4,441,600		\$4,441,600		\$4,441,600		\$4,441,600
Intergovernmental Revenues:							\$0		\$0		\$0
Federal	1,062,623		1,062,623	57,006	\$1,119,629	\$2,139,840	\$3,259,469	7,285	\$3,266,754		\$3,266,754
State	821,383		821,383	-98,976	\$722,407	\$86,869	\$809,276		\$809,276		\$809,276
State-Shared	20,355,953	50,000	20,405,953		\$20,405,953		\$20,405,953		\$20,405,953		\$20,405,953
County/City Shared	120,000		120,000	17,000	\$137,000	\$10,000	\$147,000		\$147,000		\$147,000
Charges for Services:					\$0		\$0		\$0		\$0
Public Safety	165,000		165,000		\$165,000	\$25,000	\$190,000		\$190,000		\$190,000
Streets	11,130		11,130		\$11,130		\$11,130		\$11,130		\$11,130
Sanitation	2,220,000		2,220,000		\$2,220,000		\$2,220,000		\$2,220,000		\$2,220,000
Misc.	0		0		\$0		\$0		\$0		\$0
Fines & Forf.	1,602,000		1,602,000		\$1,602,000		\$1,602,000		\$1,602,000		\$1,602,000
Misc. Revenues	236,500		236,500		\$236,500	\$30,000	\$266,500		\$266,500		\$266,500
Transfers-In	665,840		665,840		\$665,840		\$665,840		\$665,840		\$665,840
Non-Revenue Receipts	2,326,000		2,326,000		\$2,326,000		\$2,326,000		\$2,326,000		\$2,326,000
TOTAL REVENUES EXCLUSIVE OF											
PROPERTY TAXES	\$34,052,029	\$50,000	\$34,102,029	-\$24,970	\$34,077,059	\$2,291,709	\$36,368,768	\$7,285	\$36,376,053	\$0	\$36,376,053
Beg. Fund Balance	2,550,000	449,600	2,999,600	207,742	\$3,207,342	\$356,007	3,563,349	523,266	4,086,615	60,000	4,146,615
Property Tax Levy	11,800,000	0	11,800,000		\$11,800,000		11,800,000		11,800,000		11,800,000
TOTAL AVAIL. REVENUES	\$48,402,029	\$499,600	\$48,901,629	\$182,772	\$49,084,401	\$2,647,716	\$51,732,117	\$530,551	\$52,262,668	\$60,000	\$52,322,668

THE GENERAL FUND EXPENDITURE BUDGETS:

City Council											
Personnel	\$187,045		\$187,045		\$187,045		187,045		187,045		187,045
Supplies & Expenses	3,400		3,400		\$3,400		3,400		3,400		3,400
Other Services & Charges	121,115	7,234	128,349		\$128,349	\$874	129,223		129,223		129,223
Capital Outlays	0	69,341	69,341		\$69,341		69,341		69,341		69,341
Total - City Council	\$311,560	\$76,575	\$388,135	\$0	\$388,135	\$874	\$389,009	0	\$389,009	0	\$389,009
City Court											
Personnel	\$934,851		\$934,851		\$934,851	-\$7,104	927,747		927,747		927,747
Supplies & Expenses	11,915		11,915		\$11,915		11,915		11,915		11,915
Other Services & Charges	131,326		131,326		\$131,326	\$189,174	320,500	2,000	322,500		322,500
Capital Outlays	0		0		\$0		0		0		0
Total - City Court	\$1,078,092	\$0	\$1,078,092	\$0	\$1,078,092	\$182,070	\$1,260,162	2,000	\$1,262,162	0	\$1,262,162
Mayor/Admin.											
Personnel	\$523,398		\$523,398		\$523,398		523,398		523,398		523,398
Supplies & Expenses	12,000		12,000		\$12,000	\$900	12,900		12,900		12,900
Other Services & Charges	105,600	1,355	106,955		\$106,955		106,955		106,955		106,955
Capital Outlays	0		0		\$0		0		0		0
Total - Mayor/Admin.	\$640,998	\$1,355	\$642,353	\$0	\$642,353	\$900	\$643,253	0	\$643,253	0	\$643,253
Elections											
Personnel	\$0		\$0		\$0		\$0		\$0		\$0
Supplies & Expenses	0		0		\$0		0		0		0
Other Services & Charges	0		0		\$0		0		0		0
Capital Outlays	0		0		\$0		0		0		0
Total - Elections	\$0	\$0	\$0	\$0	\$0	\$0	\$0	0	\$0	0	\$0
Muni. Clerk											
Personnel	\$143,049		\$143,049		\$143,049		\$143,049		\$143,049		\$143,049
Supplies & Expenses	3,800		3,800		\$3,800		3,800		3,800		3,800
Other Services & Charges	34,695		34,695		\$34,695		34,695	3,000	37,695		37,695
Capital Outlays	0		0		\$0		0		0		0
Total - Muni Clerk	\$181,544	\$0	\$181,544	\$0	\$181,544	\$0	\$181,544	3,000	\$184,544	0	\$184,544
Accounting											
Personnel	\$261,744		\$261,744		\$261,744		\$261,744		\$261,744		\$261,744
Supplies & Expenses	6,855		6,855		\$6,855		6,855		6,855		6,855
Other Services & Charges	2,075		2,075		\$2,075		2,075		2,075		2,075
Capital Outlays	0		0		\$0		0		0		0
Total - Accounting	\$270,674	\$0	\$270,674	\$0	\$270,674	\$0	\$270,674	0	\$270,674	0	\$270,674
Purchasing											
Personnel	\$128,577		\$128,577		\$128,577		\$128,577		\$128,577		\$128,577
Supplies & Expenses	6,628		6,628		\$6,628		6,628		6,628		6,628
Other Services & Charges	900		900		\$900		900		900		900
Capital Outlays	0		0		\$0		0		0		0
Total - Purchasing	\$136,105	\$0	\$136,105	\$0	\$136,105	\$0	\$136,105	0	\$136,105	0	\$136,105
City Attorney											
Personnel	\$92,097		\$92,097		\$92,097		\$92,097		\$92,097		\$92,097
Supplies & Expenses	0		0		\$0		0		0		0
Other Services & Charges	18,500		18,500		\$18,500		18,500		18,500		18,500
Capital Outlays	0		0		\$0		0		0		0
Total - City Attorney	\$110,597	\$0	\$110,597	\$0	\$110,597	\$0	\$110,597	0	\$110,597	0	\$110,597
Human Resources											
Personnel	\$189,524		\$189,524		\$189,524		\$189,524		\$189,524		\$189,524
Supplies & Expenses	8,920		8,920		\$8,920		8,920		8,920		8,920
Other Services & Charges	3,820		3,820		\$3,820		3,820		3,820		3,820

CITY OF HATTIESBURG, MS. - GENERAL FUND
Analysis of Revenue and Expenditure Budgets
Fiscal Year Ending September 30, 2012

	Original FY 2012 Budgets	November Amend'ts	Amended Budgets	January Amend'ts	Amended Budgets	February/ March Amend'ts	Amended Budgets	Proposed May Amend'ts	Amended Budgets	Proposed June Amend'ts	Proposed Amended Budgets
Capital Outlays	0		0		\$0		0		0		0
Total - Human Resources	\$202,264	\$0	\$202,264	\$0	\$202,264	\$0	\$202,264	0	\$202,264	0	\$202,264
Loss Control											
Personnel	\$101,112		\$101,112		\$101,112		\$101,112		\$101,112		\$101,112
Supplies & Expenses	5,505	263	5,768		\$5,768		5,768		5,768		5,768
Other Services & Charges	4,845		4,845		\$4,845		4,845		4,845		4,845
Capital Outlays	0		0		\$0		0		0		0
Total - Loss Control	\$111,462	\$263	\$111,725	\$0	\$111,725	\$0	\$111,725	0	\$111,725	0	\$111,725
Urban Development											
Personnel	\$461,055		\$461,055	\$7,706	\$468,761		\$468,761		\$468,761		\$468,761
Supplies & Expenses	27,635	95	27,730	1,500	\$29,230		29,230		29,230		29,230
Other Services & Charges	296,205		296,205	148,500	\$444,705		444,705	1,740	446,445		446,445
Capital Outlays	21,000		21,000		\$21,000		21,000		21,000		21,000
Total - Urban Dev.	\$805,895	\$95	\$805,990	\$157,706	\$963,696	\$0	\$963,696	1,740	\$965,436	0	\$965,436
Information Systems											
Personnel	\$388,284		\$388,284		\$388,284		\$388,284		\$388,284		\$388,284
Supplies & Expenses	49,250		49,250		\$49,250	\$250	49,500		49,500		49,500
Other Services & Charges	217,550		217,550		\$217,550		217,550	10,000	227,550		227,550
Capital Outlays	170,000		170,000		\$170,000	\$17,500	187,500		187,500		187,500
Total - Inf. Systems	\$825,084	\$0	\$825,084	\$0	\$825,084	\$17,750	\$842,834	10,000	\$852,834	0	\$852,834
Gen. Gov't Building											
Personnel			\$0		\$0		\$0		\$0		\$0
Supplies & Expenses	32,485		32,485		\$32,485		32,485		32,485		32,485
Other Services & Charges	124,833		124,833		\$124,833		124,833		124,833		124,833
Capital Outlays	0		0		\$0		0		0		0
Total - Gen. Gov't Building	\$157,318	\$0	\$157,318	\$0	\$157,318	\$0	\$157,318	0	\$157,318	0	\$157,318
Intermodal Facility (Depot) O & M:											
Personnel	\$0		\$0		\$0		\$0		\$0		\$0
Supplies & Expenses	13,000		13,000		\$13,000		13,000		13,000		13,000
Other Services & Charges	66,340		66,340		\$66,340		66,340		66,340		66,340
Capital Outlays	0		0		\$0		0		0		0
Total - Depot O & M	\$79,340	\$0	\$79,340	\$0	\$79,340	\$0	\$79,340	0	\$79,340	0	\$79,340
Metro Planning											
Personnel	\$201,371		\$201,371		\$201,371		\$201,371		\$201,371		\$201,371
Supplies & Expenses	4,950		4,950	2,250	\$7,200		7,200		7,200		7,200
Other Services & Charges	58,850	50,000	108,850	9,400	\$118,250		118,250		118,250		118,250
Capital Outlays	0		0	1,800	\$1,800		1,800		1,800		1,800
Total - Metro Planning	\$265,171	\$50,000	\$315,171	\$13,450	\$328,621	\$0	\$328,621	0	\$328,621	0	\$328,621
Gen. Gov't Insurance/Other serv.											
Personnel	\$5,760		\$5,760		\$5,760		\$5,760		\$5,760		\$5,760
Supplies & Expenses	2,400		2,400		\$2,400		2,400		2,400		2,400
Other Services & Charges	1,644,900		1,644,900	-75,000	\$1,569,900	\$50,000	1,619,900	30,000	1,649,900		1,649,900
Capital Outlays	0		0		\$0		0		0		0
Total - Gen. Gov't Insur/other Serv.	\$1,653,060	\$0	\$1,653,060	-\$75,000	\$1,578,060	\$50,000	\$1,628,060	30,000	\$1,658,060	0	\$1,658,060
Federal Programs Administration											
Personnel	\$129,156		129,156		\$129,156		129,156	5,280	134,436		134,436
Supplies	8,550	\$500	9,050		\$9,050	\$750	9,800	100	9,900		9,900
Other Services & Charges	9,194		9,194		\$9,194		9,194	60	9,254		9,254
Capital Outlay	342,825		342,825	-\$209,759	\$133,066		133,066		133,066		133,066
Total - Federal Programs Admin.	\$489,725	\$500	\$490,225	-\$209,759	\$280,466	\$750	\$281,216	\$5,440	\$286,656	\$0	\$286,656
Recap - General Government Cost Centers											
Personnel	\$3,747,023	\$0	\$3,747,023	\$7,706	\$3,754,729	-\$7,104	\$3,747,625	\$5,280	\$3,752,905	\$0	\$3,752,905
Supplies & Expenses	\$197,293	\$858	\$198,151	\$3,750	\$201,901	\$1,900	\$203,801	\$100	\$203,901	\$0	\$203,901
Other Services & Charges	\$2,840,748	\$58,589	\$2,899,337	\$82,900	\$2,982,237	\$240,048	\$3,222,285	\$46,800	\$3,269,085	\$0	\$3,269,085
Capital Outlays	\$533,825	\$69,341	\$603,166	-\$207,959	\$395,207	\$17,500	\$412,707	\$0	\$412,707	\$0	\$412,707
Total - Gen. Government	\$7,318,889	\$128,788	\$7,447,677	-\$113,603	\$7,334,074	\$252,344	\$7,586,418	\$52,180	\$7,638,598	0	\$7,638,598
Police											
Personnel	\$8,901,571		\$8,901,571		\$8,901,571	\$5,170	\$8,906,741		\$8,906,741		\$8,906,741
Supplies & Expenses	700,033	26,533	726,566	7,850	\$734,416	\$21,753	756,169	58,000	814,169		814,169
Other Services & Charges	500,161	10,800	510,961	6,440	\$517,401	-\$12,383	505,018	15,000	520,018		520,018
Capital Outlays	991,050	197,073	1,188,123	103,528	\$1,291,651	-\$730	1,290,921	60,967	1,351,888		1,351,888
Total - Police	\$11,092,815	\$234,406	\$11,327,221	\$117,818	\$11,445,039	\$13,810	\$11,458,849	133,967	\$11,592,816	0	\$11,592,816
Police & Fire Training											
Personnel	\$31,470		\$31,470		\$31,470		\$31,470		\$31,470		\$31,470
Supplies & Expenses	139,513	13,267	152,780		\$152,780	-\$4,802	147,978		147,978		147,978
Other Services & Charges	132,512	7,831	140,343		\$140,343	\$50,920	191,263		191,263		191,263
Capital Outlays	0		0		\$0		0		0		0
Total - Police & Fire Training	\$303,495	\$21,098	\$324,593	\$0	\$324,593	\$46,118	\$370,711	0	\$370,711	0	\$370,711
Fire											
Personnel	\$6,439,574		\$6,439,574		\$6,439,574		\$6,439,574	-5,280	\$6,434,294		\$6,434,294
Supplies & Expenses	287,962	9,804	297,766		\$297,766	\$13,000	310,766	7,000	317,766		317,766
Other Services & Charges	305,460		305,460		\$305,460		305,460		305,460		305,460
Capital Outlays	58,000		58,000		\$58,000	\$88,164	146,164	14,584	160,748		160,748

CITY OF HATTIESBURG, MS. - GENERAL FUND
Analysis of Revenue and Expenditure Budgets
Fiscal Year Ending September 30, 2012

	Original FY 2012 Budgets	November Amend'ts	Amended Budgets	January Amend'ts	Amended Budgets	February/ March Amend'ts	Amended Budgets	Proposed May Amend'ts	Amended Budgets	Proposed June Amend'ts	Proposed Amended Budgets
Total - Fire Dept.	\$7,090,996	\$9,804	\$7,100,800	\$0	\$7,100,800	\$101,164	\$7,201,964	16,304	\$7,218,268	0	\$7,218,268
Code Enforcement											
Personnel	\$500,455		\$500,455		\$500,455	\$19,411	\$519,866		\$519,866		\$519,866
Supplies & Expenses	31,200		31,200	2,497	\$33,697		33,697		33,697		33,697
Other Services & Charges	51,775	6,797	58,572		\$58,572		58,572		58,572		58,572
Capital Outlays	0		0		\$0		0		0		0
Total - Code Enforcement	\$583,430	\$6,797	\$590,227	\$2,497	\$592,724	\$19,411	\$612,135	0	\$612,135	0	\$612,135
Contractual Services - Public Safety											
Personnel	\$160,000		\$160,000		\$160,000		\$160,000		\$160,000		\$160,000
Supplies & Expenses	0		0		\$0		0		0		0
Other Services & Charges	1,388,000		1,388,000		\$1,388,000	\$61,445	1,449,445	170,000	1,619,445		1,619,445
Capital Outlays	0		0		\$0		0		0		0
Total - Cont. Serv. - Public Safety	\$1,548,000	\$0	\$1,548,000	\$0	\$1,548,000	\$61,445	\$1,609,445	170,000	\$1,779,445	0	\$1,779,445
Public Services Cost Centers:											
Traffic Maint.											
Personnel	\$347,475		\$347,475		\$347,475		\$347,475	5,000	\$352,475		\$352,475
Supplies & Expenses	126,644	6,900	133,544		\$133,544	\$4,000	137,544		137,544		137,544
Other Services & Charges	56,078		56,078		\$56,078		56,078		56,078		56,078
Capital Outlays	122,000		122,000		\$122,000		122,000		122,000		122,000
Total - Traffic Maint.	\$652,197	\$6,900	\$659,097	\$0	\$659,097	\$4,000	\$663,097	5,000	\$668,097	0	\$668,097
Streets											
Personnel	\$1,750,166	\$100	\$1,750,266		\$1,750,266		\$1,750,266		\$1,750,266		\$1,750,266
Supplies & Expenses	446,700	4,050	450,750		\$450,750	\$2,000	452,750	29,000	481,750		481,750
Other Services & Charges	181,171		181,171	-16,000	\$165,171	\$29,000	194,171	25,000	219,171		219,171
Capital Outlays	0		0	16,000	\$16,000		16,000	-4,000	12,000		12,000
Total - Streets	\$2,378,037	\$4,150	\$2,382,187	\$0	\$2,382,187	\$31,000	\$2,413,187	50,000	\$2,463,187	0	\$2,463,187
Street Lights											
Personnel			\$0		\$0		\$0		\$0		\$0
Supplies & Expenses			0		\$0		0		0		0
Other Services & Charges	1,100,000		1,100,000		\$1,100,000		1,100,000		1,100,000		1,100,000
Capital Outlays	0		0		\$0		0		0		0
Total - Street Lights	\$1,100,000	\$0	\$1,100,000	\$0	\$1,100,000	\$0	\$1,100,000	0	\$1,100,000	0	\$1,100,000
Engineering											
Personnel	\$325,293		\$325,293	\$2,060	\$327,353		\$327,353		\$327,353		\$327,353
Supplies & Expenses	15,720	446	16,166		\$16,166		16,166		16,166		16,166
Other Services & Charges	257,050		257,050		\$257,050		257,050	20,600	277,650		277,650
Capital Outlays	17,500		17,500		\$17,500		17,500		17,500		17,500
Total - Engineering	\$615,563	\$446	\$616,009	\$2,060	\$618,069	\$0	\$618,069	20,600	\$638,669	0	\$638,669
Shop											
Personnel	\$477,486		\$477,486		\$477,486		\$477,486		\$477,486		\$477,486
Supplies & Expenses	47,675		47,675		\$47,675	\$5,600	53,275		53,275		53,275
Other Services & Charges	44,351		44,351		\$44,351	\$7,000	51,351		51,351		51,351
Capital Outlays	0		0		\$0		0		0		0
Total - Shop	\$569,512	\$0	\$569,512	\$0	\$569,512	\$12,600	\$582,112	0	\$582,112	0	\$582,112
GOFS											
Personnel	\$302,807		\$302,807		\$302,807		\$302,807	4,000	\$306,807		\$306,807
Supplies & Expenses	22,600		22,600		\$22,600	-\$4,000	18,600		18,600		18,600
Other Services & Charges	14,255		14,255		\$14,255	\$10,280	24,535		24,535		24,535
Capital Outlays	0		0		\$0		0		0		0
Total - GOFS	\$339,662	\$0	\$339,662	\$0	\$339,662	\$6,280	\$345,942	4,000	\$349,942	0	\$349,942
Drainage											
Personnel	\$160,625	\$1,000	\$161,625		\$161,625		\$161,625	1,000	\$162,625		\$162,625
Supplies & Expenses	76,400	2,430	78,830		\$78,830		78,830		78,830		78,830
Other Services & Charges	436,000		436,000		\$436,000		436,000		436,000		436,000
Capital Outlays	310,000		310,000		\$310,000		310,000		310,000		310,000
Total - Drainage	\$983,025	\$3,430	\$986,455	\$0	\$986,455	\$0	\$986,455	1,000	\$987,455	0	\$987,455
Construction											
Personnel	\$578,864		\$578,864		\$578,864		\$578,864	4,000	\$582,864		\$582,864
Supplies & Expenses	88,834	6,000	94,834		\$94,834		94,834	4,000	98,834		98,834
Other Services & Charges	105,335		105,335		\$105,335	\$500	105,835		105,835	60,000	165,835
Capital Outlays	202,718	245	202,963		\$202,963	-\$245	202,718		202,718		202,718
Total - Construction	\$975,751	\$6,245	\$981,996	\$0	\$981,996	\$255	\$982,251	8,000	\$990,251	60,000	\$1,050,251
Sanitation											
Personnel	\$1,262,662		\$1,262,662		\$1,262,662	-\$19,411	\$1,243,251		\$1,243,251		\$1,243,251
Supplies & Expenses	279,350		279,350		\$279,350	\$35,000	314,350	25,000	339,350		339,350
Other Services & Charges	924,865		924,865		\$924,865	\$10,000	934,865	40,000	974,865		974,865
Capital Outlays	0		0		\$0		0		0		0
Total - Sanitation	\$2,466,877	\$0	\$2,466,877	\$0	\$2,466,877	\$25,589	\$2,492,466	65,000	\$2,557,466	0	\$2,557,466
Street Cleaning											
Personnel	\$68,778		\$68,778		\$68,778		\$68,778		\$68,778		\$68,778
Supplies & Expenses	19,800		19,800	5,000	\$24,800		24,800		24,800		24,800
Other Services & Charges	16,100		16,100	-5,000	\$11,100		11,100		11,100		11,100
Capital Outlays	210,000		210,000		\$210,000		210,000		210,000		210,000

CITY OF HATTIESBURG, MS. - GENERAL FUND
Analysis of Revenue and Expenditure Budgets
Fiscal Year Ending September 30, 2012

	Original FY 2012 Budgets	November Amend'ts	Amended Budgets	January Amend'ts	Amended Budgets	February/ March Amend'ts	Amended Budgets	Proposed May Amend'ts	Amended Budgets	Proposed June Amend'ts	Proposed Amended Budgets
Total - Street Cleaning	\$314,678	\$0	\$314,678	\$0	\$314,678	\$0	\$314,678	0	\$314,678	0	\$314,678
Health											
Personnel	\$415,849		\$415,849		\$415,849		\$415,849		\$415,849		\$415,849
Supplies & Expenses	129,900		129,900		\$129,900	\$7,000	136,900	3,000	139,900		139,900
Other Services & Charges	8,650		8,650		\$8,650		8,650		8,650		8,650
Capital Outlays	0		0		\$0		0		0		0
Total - Health	\$554,399	\$0	\$554,399	\$0	\$554,399	\$7,000	\$561,399	3,000	\$564,399	0	\$564,399
Recap - Public Services:											
Personnel	\$5,690,005	\$1,100	\$5,691,105	\$2,060	\$5,693,165	-\$19,411	\$5,673,754	14,000	\$5,687,754	0	\$5,687,754
Supplies & Expenses	\$1,253,623	19,826	1,273,449	5,000	\$1,278,449	49,600	1,328,049	61,000	1,389,049	0	1,389,049
Other Services & Charges	\$3,143,855	0	3,143,855	-21,000	\$3,122,855	56,780	3,179,635	85,600	3,265,235	60,000	3,325,235
Capital Outlays	\$862,218	245	862,463	16,000	\$878,463	-245	878,218	-4,000	874,218	0	874,218
Total - Public Services	\$10,949,701	\$21,171	\$10,970,872	\$2,060	\$10,972,932	\$86,724	\$11,059,656	156,600	\$11,216,256	60,000	\$11,276,256
Animal Control											
Personnel	\$120,460		\$120,460		\$120,460		\$120,460		\$120,460		\$120,460
Supplies & Expenses	17,050		17,050		\$17,050	\$4,500	21,550		21,550		21,550
Other Services & Charges	116,113		116,113		\$116,113	\$2,000	118,113		118,113		118,113
Capital Outlays	23,000		23,000		\$23,000		23,000		23,000		23,000
Total - Animal Control	\$276,623	\$0	\$276,623	\$0	\$276,623	\$6,500	\$283,123	0	\$283,123	0	\$283,123
Human/Social Assist.											
Personnel			\$0		\$0		\$0		\$0		\$0
Supplies & Expenses			0		\$0		0		0		0
Other Services & Charges	150,000		150,000		\$150,000		150,000		150,000		150,000
Capital Outlays			0		\$0		0		0		0
Total - Human/Social Assist.	\$150,000	\$0	\$150,000	\$0	\$150,000		\$150,000	0	\$150,000	0	\$150,000
Economic Dev.											
Personnel			\$0		\$0		\$0		\$0		\$0
Supplies & Expenses			0		\$0		0		0		0
Other Services & Charges	160,000		160,000		\$160,000	\$2,000,000	2,160,000		2,160,000		2,160,000
Capital Outlays			0		\$0		0		0		0
Total - Economic Dev.	\$160,000	\$0	\$160,000	\$0	\$160,000		\$2,160,000	0	\$2,160,000	0	\$2,160,000
Debt Service											
Principal	\$1,521,125		\$1,521,125		\$1,521,125		\$1,521,125		\$1,521,125		\$1,521,125
Interest	221,160		\$221,160		\$221,160		\$221,160		\$221,160		\$221,160
Total Debt Service	\$1,742,285	\$0	\$1,742,285	\$0	\$1,742,285	\$0	\$1,742,285	0	\$1,742,285	0	\$1,742,285
Airport											
Personnel	\$93,780		\$93,780		\$93,780		\$93,780		\$93,780		\$93,780
Supplies & Expenses	54,029		54,029		\$54,029	\$4,500	58,529		58,529		58,529
Other Services & Charges	73,603	270	73,873		\$73,873		73,873	1,500	75,373		75,373
Capital Outlays	0		0		\$0		0		0		0
Total - Airport	\$221,412	\$270	\$221,682	\$0	\$221,682	\$4,500	\$226,182	1,500	\$227,682	0	\$227,682
Cemetery											
Personnel	\$592,288		\$592,288		\$592,288		\$592,288		\$592,288		\$592,288
Supplies & Expenses	84,100		84,100		\$84,100		84,100		84,100		84,100
Other Services & Charges	51,350	1,266	52,616		\$52,616		52,616		52,616		52,616
Capital Outlays	276,000		276,000		\$276,000		276,000		276,000		276,000
Total - Cemetery	\$1,003,738	\$1,266	\$1,005,004	\$0	\$1,005,004	\$0	\$1,005,004	0	\$1,005,004	0	\$1,005,004
Parking Garages											
Personnel	\$181,765		\$181,765		\$181,765		\$181,765		\$181,765		\$181,765
Supplies & Expenses	6,550		6,550		\$6,550	\$700	7,250		7,250		7,250
Other Services & Charges	120,902	30,000	150,902		\$150,902		150,902		150,902		150,902
Capital Outlays	28,020		28,020		\$28,020		28,020		28,020		28,020
Total - Parking Garages	\$337,237	\$30,000	\$367,237	\$0	\$367,237	\$700	\$367,937	0	\$367,937	0	\$367,937
Transfers to Other Funds	\$3,486,816	46,000	\$3,532,816	174,000	\$3,706,816	\$55,000	\$3,761,816		\$3,761,816		\$3,761,816
EXPENDITURES & TRANSFERS	\$46,265,437	\$499,600	\$46,765,037	\$182,772	\$46,947,809	\$647,716	\$49,595,525	530,551	\$50,126,076	60,000	\$50,186,076
Recap - General Fund											
Personnel	\$26,458,391	\$1,100	\$26,459,491	\$9,766	\$26,469,257	-\$1,934	\$26,467,323	14,000	\$26,481,323	0	\$26,481,323
Supplies & Expenses	2,771,353	70,288	2,841,641	19,097	2,860,738	91,151	2,951,889	126,100	3,077,989	0	3,077,989
Other Services & Charges	9,034,479	115,553	9,150,032	68,340	9,218,372	2,398,810	11,617,182	318,900	11,936,082	60,000	11,996,082
Capital Outlays	2,772,113	266,659	3,038,772	-88,431	2,950,341	104,689	3,055,030	71,551	3,126,581	0	3,126,581
Principal Payments	1,521,125	0	1,521,125	0	1,521,125	0	1,521,125	0	1,521,125	0	1,521,125
Interest Payments	221,160	0	221,160	0	221,160	0	221,160	0	221,160	0	221,160
Total - Gen. Fund Cost Centers	\$42,778,621	\$453,600	\$43,232,221	\$8,772	\$43,240,993	\$2,592,716	\$45,833,709	530,551	\$46,364,260	60,000	\$46,424,260
Transfers to Other Funds	3,486,816	46,000	\$3,532,816	174,000	\$3,706,816	\$55,000	\$3,761,816	0	\$3,761,816	0	\$3,761,816
Total - Expenditures & Transfers	\$46,265,437	\$499,600	\$46,765,037	\$182,772	\$46,947,809	\$2,647,716	\$49,595,525	\$530,551	\$50,126,076	\$60,000	\$50,186,076
Ending Cash Budget	\$2,136,592	\$0	\$2,136,592	\$0	\$2,136,592	\$0	\$2,136,592	\$0	\$2,136,592	\$0	\$2,136,592

CITY OF HATTIESBURG, MISSISSIPPI
A MUNICIPALITY
BUDGET OF ESTIMATED REVENUES AND EXPENDITURES
For the Fiscal Year Ending September 30, 2012

GENERAL FUND:

REVENUES & BEG. CASH:

Taxes - Other	\$24,000
Licenses & Permits	4,441,600
Inter-governmental Revenues:	
Federal Grants	3,266,754
State Grants	809,276
State-Shared Revenues	20,405,953
County Shared Revenues	147,000
Charges for Services:	
Public safety	190,000
Streets	11,130
Sanitation	2,220,000
Misc.	0
Fines & Forfeits	1,602,000
Miscellaneous	266,500
Transfers-In	665,840
Non-Revenue Receipts	2,326,000
Total From All Sources	<u>36,376,053</u>
Other Than taxation	<u>36,376,053</u>
Beginning Cash and Investment Balance	4,146,615
Amount to be Raised by Tax Levy	11,800,000
TOTAL FROM ALL SOURCES	<u><u>\$52,322,668</u></u>

EXPENDITURES & ENDING CASH:

General Government:	
Personnel	3,752,905
Supplies & Expenses	203,901
Other services & Charges	3,269,085
Capital Outlays	412,707
Total - General Government	<u>7,638,598</u>
Police Dept.:	
Personnel	8,906,741
Supplies & Expenses	814,169
Other services & Charges	520,018
Capital Outlays	1,351,888
Total - Police Dept.	<u>11,592,816</u>
Police & Fire Training:	
Personnel	31,470
Supplies & Expenses	147,978
Other services & Charges	191,263
Capital Outlays	0
Total - Police & Fire Training	<u>370,711</u>
Fire Dept.:	
Personnel	6,434,294
Supplies & Expenses	317,766
Other services & Charges	305,460
Capital Outlays	160,748
Total - Fire Dept.	<u>7,218,268</u>
Land Development Administration:	
Personnel	519,866
Supplies & Expenses	33,697
Other services & Charges	58,572
Capital Outlays	0
Total - Land Dev. Admin.	<u>612,135</u>

Public Safety Contractual Services:	
Personnel	160,000
Other services & Charges	1,619,445
Total - Pub. Safety Cont. Serv.	<u>1,779,445</u>
Public Services:	
Personnel	5,687,754
Supplies & Expenses	1,389,049
Other services & Charges	3,325,235
Capital Outlays	874,218
Total - Public Services	<u>11,276,256</u>
Animal Control	
Personnel	120,460
Supplies & Expenses	21,550
Other services & Charges	118,113
Capital Outlays	23,000
Total - Animal Control	<u>283,123</u>
Human/Social	
Other services & Charges	150,000
Total - Human/Social	<u>150,000</u>
Economic Development	
Personnel	
Supplies & Expenses	
Other services & Charges	2,160,000
Capital Outlays	0
Total - Eco. Dev.	<u>2,160,000</u>
Debt Service:	
Principal Payments	1,521,125
Interest Payments	221,160
Total - Debt service	<u>1,742,285</u>
Airport	
Personnel	93,780
Supplies & Expenses	58,529
Other services & Charges	75,373
Capital Outlays	0
Total - Airport	<u>227,682</u>
Cemetery	
Personnel	592,288
Supplies & Expenses	84,100
Other services & Charges	52,616
Capital Outlays	276,000
Total - Cemetery	<u>1,005,004</u>
Parking Garages	
Personnel	181,765
Supplies & Expenses	7,250
Other services & Charges	150,902
Capital Outlays	28,020
Total - Parking Garages	<u>367,937</u>
Operating Transfers Out	3,761,816
Total Expenditures & Transfers	<u>50,186,076</u>
Ending Cash Balance	<u>\$2,136,592</u>
TOTAL EXPENDITURES AND	
ENDING CASH BALANCE	<u><u>\$52,322,668</u></u>



City of Hattiesburg, MS

200 Forrest St.
P.O. Box 1898
Hattiesburg, MS 39401

Master

File Number: 2012-0861

File ID: 2012-0861

Type: Regular Agenda Item

Status: Passed

Version: 1

Reference:

In Control: City Council

File Created: 06/11/2012

Brief Title: 804 West Pine Street--Sign Variance

Final Action: 06/19/2012

Minute Book Number: MB 2012-1/200

Title:

Approve or Deny the petition filed and represented by Warren Lott of Munn Enterprises on behalf of Angela Davis Morris, Owner, to vary from the Comprehensive Zoning Ordinance No. 2330, as amended, of the City of Hattiesburg, Mississippi, Article 5, Section 95.09 (2)E, which states that the front setback for a free standing sign shall be a minimum of ten (10) feet, and instead allow the sign to be placed at a location which is five (5) feet from the front property line, for a certain property located at 804 West Pine Street (Parcel 29-448-1-12, PPIN 019264, Ward 5); Hattiesburg Planning Commission recommended to approve on June 6, 2012.

Notes:

Sponsors:

Enactment Date:

Attachments: 804 West Pine Street (Minutes and Packet)

Enactment Number:

Contact: 601-554-1019

Meeting Date: 06/19/2012

Drafter: Chiquila Thompson

Effective Date:

History of Legislative File

Ver- sion:	Acting Body:	Date:	Action:	Sent To:	Due Date:	Return Date:	Result:
1	City Council	06/19/2012	Approve				Pass

Action Text: A MOTION was made by Vice President Ware and seconded by Council Member Carroll to Approve the petition filed and represented by Warren Lott of Munn Enterprises on behalf of Angela Davis Morris, Owner, to vary from the Comprehensive Zoning Ordinance No. 2330, as amended, of the City of Hattiesburg, Mississippi, Article 5, Section 95.09 (2)E, which states that the front setback for a free standing sign shall be a minimum of ten (10) feet, and instead allow the sign to be placed at a location which is five (5) feet from the front property line, for a certain property located at 804 West Pine Street (Parcel 29-448-1-12, PPIN 019264, Ward 5).

There being no discussion, the Motion received the affirmative vote of the Council as follows:

Yeas: 5 - Bradley, Delgado, Carroll, Ware and Naylor

Nays: 0

Yea: 5 President Bradley
 Council Member Delgado
 Council Member Carroll
 Vice President Ware
 Council Member Naylor

TEL-No Vote: 0

Text of Legislative File 2012-0861

Title

Approve or Deny the petition filed and represented by Warren Lott of Munn Enterprises on behalf of Angela Davis Morris, Owner, to vary from the Comprehensive Zoning Ordinance No. 2330, as amended, of the City of Hattiesburg, Mississippi, Article 5, Section 95.09 (2)E, which states that the front setback for a free standing sign shall be a minimum of ten (10) feet, and instead allow the sign to be placed at a location which is five (5) feet from the front property line, for a certain property located at 804 West Pine Street (Parcel 29-448-1-12, PPIN 019264, Ward 5); Hattiesburg Planning Commission recommended to approve on June 6, 2012.

Summary

804 West Pine Street - Sign Variance

Budget Information

Expenditure Type

Purchasing Item

Publication Information

**MINUTES
OF THE
REGULAR MEETING
OF THE
HATTIESBURG PLANNING COMMISSION**

JUNE 6, 2012

The Hattiesburg Planning Commission did meet in a regular session on June 6, 2012 at 1:09 p.m. at the Jackie Dole Community Center, 220 West Front Street, Hattiesburg, Mississippi. Richard Conville, Chairman, presiding.

Commissioners Present: Robin Roberts
Joseph White, Vice-Chairman
Richard Conville, Chairman
Linda McMurtrey, Secretary
Don McCleskey
Marjorie Chambers
Judy Corts
Jessie Wilson
Annie Pope

Commissioners Absent: None

Also Present: Pattie Brantley, AICP, Director of Urban Development
Lisa J. Reid, Planning Administrator
Donovan Scruggs, AICP, Planning Manager
Chiquila Thompson, Planner-Apprentice
Craig Dearman, Engineering Technician

Richard Conville, Chairman, declared the regular meeting of the Hattiesburg Planning Commission open and in session.

Invocation: Dr. Richard Conville

AGENDA REVIEW

There came the matter of the Agenda for the June 6, 2012 meeting. The agenda was approved.

Motion made by: Don McCleskey

Motion seconded by: Joseph White

Commissioners voting aye: Marjorie Chambers
Linda McMurtrey
Robin Roberts
Don McCleskey
Joseph White
Judy Corts
Jessie Wilson
Annie Pope

Commissioners voting nay: None

Commissioners abstaining: None

MINUTES REVIEW

There came the matter of the May 2, 2012 minutes. A motion was made to approve the minutes as presented.

Motion made by: Don McCleskey

Motion seconded by: Jessie Wilson

Commissioners voting aye: Don McCleskey
Linda McMurtrey
Robin Roberts
Joseph White
Marjorie Chambers
Jessie Wilson
Annie Pope
Judy Corts

Commissioners voting nay: None

Commissioners abstaining: None

REPORTS

ENGINEERING REPORT

There came the matter of the Engineer's Report. No report was submitted.

BUILDING INSPECTION REPORT

There came the matter of the Inspection Report. Planning Manager, Donovan Scruggs, AICP presented the report to the committee.

	May 2012	
New Construction:		Dollar Amount
Apartment	0	-0-
Commercial	3	\$4,103,985
Residential	1	\$160,000
Remodel/Repairs:		
Apartment	1	\$63
Commercial	12	\$994,798
Residential	34	\$300,106
Historic Commercial	1	\$12,000
Historic Residential	15	\$54,264.56
Mercury Tests:		
Commercial	1	\$100
Residential	8	\$800

PLANNING REPORT

There came the matter of the Planning Report. Donovan Scruggs, AICP reviewed the report of the petitions for 963 Broadway Drive, 531 Helveston Road, and J Ed Turner Road in which all three were Approved by the City Council at their meeting on May 15, 2012. Mr. Scruggs noted that he had spoken with Connie Cooper for the Midtown Project on last week and a rough draft would be submitted within the next few weeks. Mr. Scruggs introduced the members of the Orion Planning Group, Bob Barber, Carroll Rhea, and Graham Billingsley, were hired by the City of Hattiesburg to revise the City of Hattiesburg's Land Development Code. It was stated that the members would speak later in the meeting. Mr. Scruggs also announced the last day for Mrs. Lisa Reid, Planning Administrator effective June 6, 2012.

CHAIRMAN REPORT

There was no Chairman's Report.

PUBLIC HEARING

Chairman Conville declared the Public Hearing open and explained the rules and procedures of the hearing.

There came the matter of Item A, filed and represented by Warren Lott of Munn Enterprises on behalf of Angela Davis Morris, Owner, to vary from the Comprehensive Zoning Ordinance No. 2330, as amended, of the City of Hattiesburg, Mississippi, Article 5, Section 95.09 (2)E, which states that the front setback for a free standing sign shall be a minimum of ten (10) feet, and instead allow the sign to be placed at a location which is five (5) feet from the front property line, for a certain property located at 804 West Pine Street (Parcel 29-448-1-12, PPIN 019264, Ward 5).

	Name	Address	City/State
<u>Presented by:</u>	Warren Lott	7712 HWY 49 N	Hattiesburg, MS 39401
<u>Proponents:</u>	None		
<u>Opponents:</u>	None		

Chairman Conville declared the Public Hearing closed at 1:31 p.m. and the Business Meeting open to vote on the use of the Revised Voting Ballots. A motion was made to use the Revised Voting Ballot.

<u>Motion made by:</u>	Don McCleskey
<u>Motion seconded by:</u>	Jessie Wilson
<u>Commissioners voting aye:</u>	Linda McMurtrey Marjorie Chambers Joseph White

Don McCleskey
 Robin Roberts
 Jessie Wilson
 Judy Corts
 Annie Pope

Commissioners voting nay: None

Commissioners abstaining: None

A motion was made to APPROVE the petition based on the following reasons 1) Special conditions and circumstances do not result from the actions of the applicant, and 2) Granting the variance requested will not confer on the applicant any special privilege that is denied by the Code to other lands, structures or buildings in the same district.

Motion made by: Linda McMurtrey

Motion seconded by: Joseph White

During discussion, a motion was made to amend the motion to include the following condition that a literal interpretation of the provisions of the Code would deprive the applicant of rights commonly enjoyed by other properties in the same district.

Motion made by: Joseph White

Motion seconded by: Don McClesky

Commissioners voting aye: Linda McMurtrey
 Marjorie Chambers
 Joseph White
 Don McCleskey
 Robin Roberts
 Jessie Wilson
 Annie Pope
 Judy Corts

Commissioners voting nay: None

Commissioners abstaining: None

The original motion was successfully amended and to state the following. A motion was made to APPROVE the petition based on the following reasons 1) Special conditions and circumstances do not result from the actions of the applicant, 2) Granting the variance requested will not confer on the applicant any special privilege that is denied by the Code to other lands, structures or buildings in the same district, and 3) *Literal interpretation of the provisions of the Code would deprive the applicant of rights commonly enjoyed by other properties in the same district.*

Commissioners voting aye: Linda McMurtrey

Marjorie Chambers
Joseph White
Don McCleskey
Robin Roberts
Jessie Wilson
Annie Pope
Judy Corts

Comments Written on Ballots:

NONE

Other Business:

Bob Barber of the Orion Planning Group introduced himself and his colleagues, Carroll Rhea and Graham Billingsley. Mr. Barber explained the pursuit for a positive movement in the updating and revising of the Land Development Code. He stated that his group will be assisting the City of Hattiesburg in the future implementation of the 2008 Hattiesburg in Motion Comprehensive Plan. Directions for the project will be taken from the 2008 Comprehensive Plan, Corridor Studies (Hardy Street, West Pine Street, and Broadway Drive), City of Hattiesburg Staff, Community, and Internal Expertise.

A motion was made by Commissioner McMurtrey and seconded by Commissioner White to adjourn the meeting.

The meeting was adjourned at 2:21 p.m.

Richard Conville, Chairman

Chiquila Thompson, Planner-Apprentice
/Recording Secretary

PLANNING COMMISSION

June 6, 2012

ITEM A

PROPERTY ADDRESS:
804 West Pine Street

Parcel: 29-448-1-12
PPIN: 019264
Ward: 5

PETITIONER:

Warren Lott, Representative, Munn Enterprises,
7712 Highway 49 North, Hattiesburg, MS 39402

PROPERTY OWNER:

Angela Davis Morris, Owner, P.O. Box 1553,
Hattiesburg, MS 39403

REQUEST: To vary from Article 5, Section 95.09 (2)E, which states that the front setback for a free standing sign shall be a minimum of ten (10) feet, and instead allow the sign to be placed at a location which is five (5) feet from the front property line.

PREVIOUS PLANNING COMMISSION ACTION ON SURROUNDING PROPERTY: None

SPECIAL DISTRICTS:

Flood District: X (Non Special Flood Hazard Area)

Historic District: Oaks Historic District

Other: N/A


SITE PLAN REVIEW COMMITTEE ACTION:

A conceptual site plan was reviewed on 5/04/12.

A sign application will be required to be filed with the Building Department, if variance is approved.

PENDING HISTORIC CONSERVATION

COMMISSION ACTION: On April 11, 2012, the Hattiesburg Historic Conservation Commission recommended to APPROVE the application and to support a request for a variance to the Hattiesburg Planning Commission so that the approved sign would be aligned with other signs found within the district on West Pine Street.

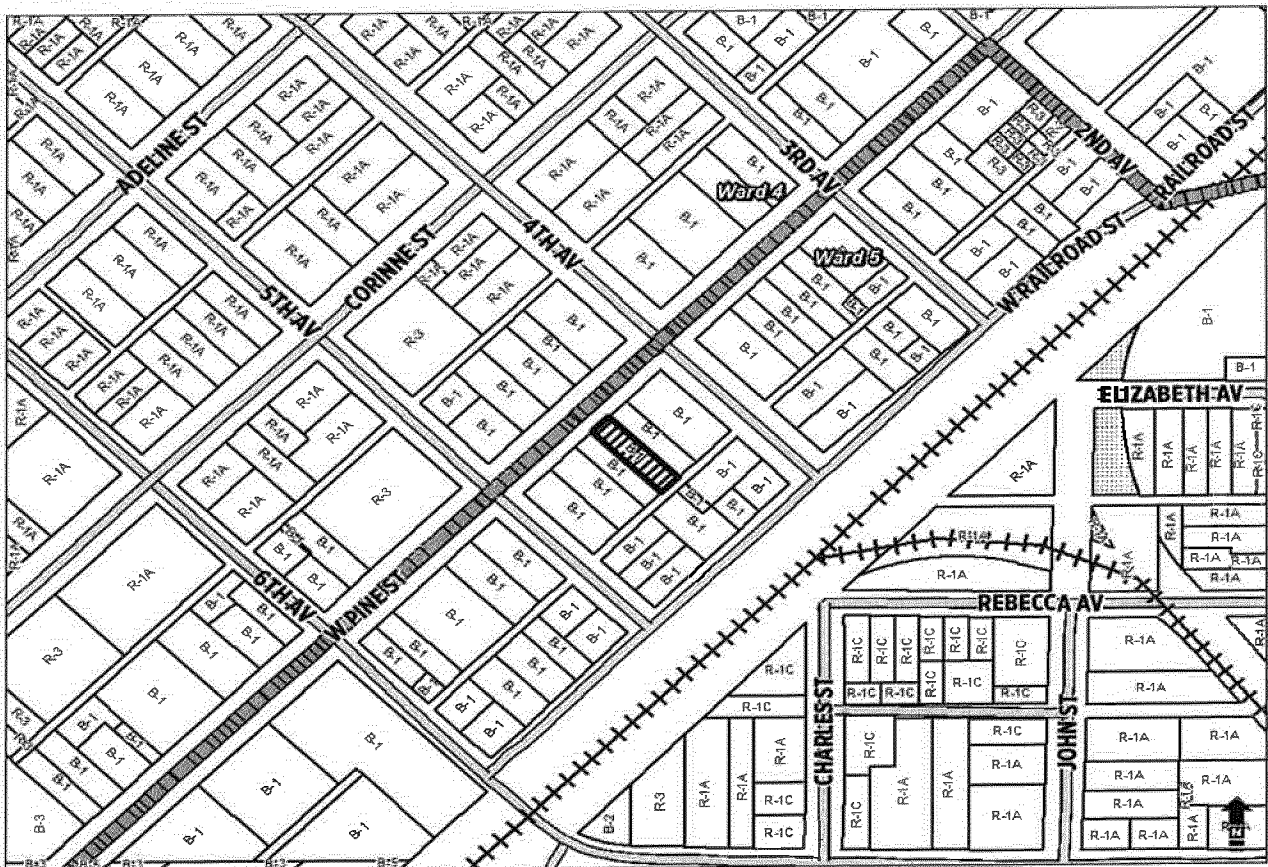

A-1

PLANNING COMMISSION

June 6, 2012

ITEM A

PROPERTY ADDRESS:

804 West Pine Street

REQUESTED ACTION:

To allow a free standing sign to be placed at a location which is five (5) feet from the front property line.

APPLICABLE LAND DEVELOPMENT CODE REGULATIONS:

-Article 5, Section 95.09 (2)E

ADJACENT ZONING AND LAND USES:

NORTH: B-1 (Professional Business) District;
Professional Office

SOUTH: B-1 (Professional Business) District;
Professional Office

EAST: B-1 (Professional Business) District;
Professional Office

WEST: B-1 (Professional Business) District;
Professional Office

FUTURE LAND USE MAP DESIGNATION:

Neighborhood Business District

See Comprehensive Plan—pages 96-97

District Overview:

The Neighborhood Business District is primarily a residential district located along the city's collector, minor arterial, and certain local streets. In this district, certain residential and low-intensity business uses may be found that exhibit development patterns that complement the residential, pedestrian-oriented character of surrounding neighborhoods.

District Characteristics:

The characteristics of this district include the following: moderate-density single-family residences and certain two-family and multi-family uses; mixed-use buildings and developments; smaller, lower-intensity business developments that provide services to the neighborhood and community; and less-intensive commercial uses than are found in the Community Business District. Site development standards should include maximum building sizes, maximum residential densities, minimum and maximum building setbacks, building and site design elements, and provision for pedestrian comfort and accessibility.

District Land Uses:

The following land uses should be found in this district: single-family residential uses; two-family and multi-family residences, subject to use, density, and design guidelines; public and quasi-public uses, such as general indoor retail, specialty retail, service and office land uses that do not require the outdoor storage of good or equipment.

PHYSICAL SITE CHARACTERISTICS:

The property is 50 feet wide and 200 feet deep. The primary structure (office) has a setback of approximately 28 feet with very small side yard setbacks. Signs are typically located within 3 to 8 feet of the front property line which is just beyond the sidewalk. A sign is currently situated at the proposed location. The applicant desires to replace the existing sign.

STREETS AND TRAFFIC:

The subject property is located on the south east side of West Pine Street and lies between 4th Avenue and 5th Avenue.

PUBLIC UTILITIES:

Water: City

Sewer: City

Electricity: Mississippi Power

PARKING AND ACCESS:

The lot is situated on West Pine Street. The right-of-way consist of four lanes and sidewalks. Parking is situated to the rear of the building.

CHARACTER OF THE NEIGHBORHOOD:

The property is located in the Oaks Historic District with deep, narrow lots, reduced setbacks and rear parking. There is a general mix of residential and professional office uses. The immediate area along West Pine Street is primarily business uses.

CRITERIA FOR AMENDMENTS:

- A. Special conditions and circumstances exist which are peculiar to the land, structure or building involved and which are not applicable to other lands, structures or buildings in the same district.
- B. Literal interpretation of the provisions of the Code would deprive the applicant of rights commonly enjoyed by other properties in the same district.
- C. Special conditions and circumstances do not result from the actions of the applicant.
- D. Granting the variance requested will not confer on the applicant any special privilege that is denied by the code to other lands, structures or buildings in the same district.




The City of Hattiesburg's web mapping application is for planning purposes only. Therefore the City of Hattiesburg assumes no liability for errors in substance or form for any of the materials published on this internet site. The GIS Division for the City of Hattiesburg provides the information represented here as a public service and makes every effort possible to provide quality information. However there are no guarantees about the accuracy, completeness, or adequacy of the information displayed on this map.

Date Printed: May 22, 2012


Front of the Property




North of the Property

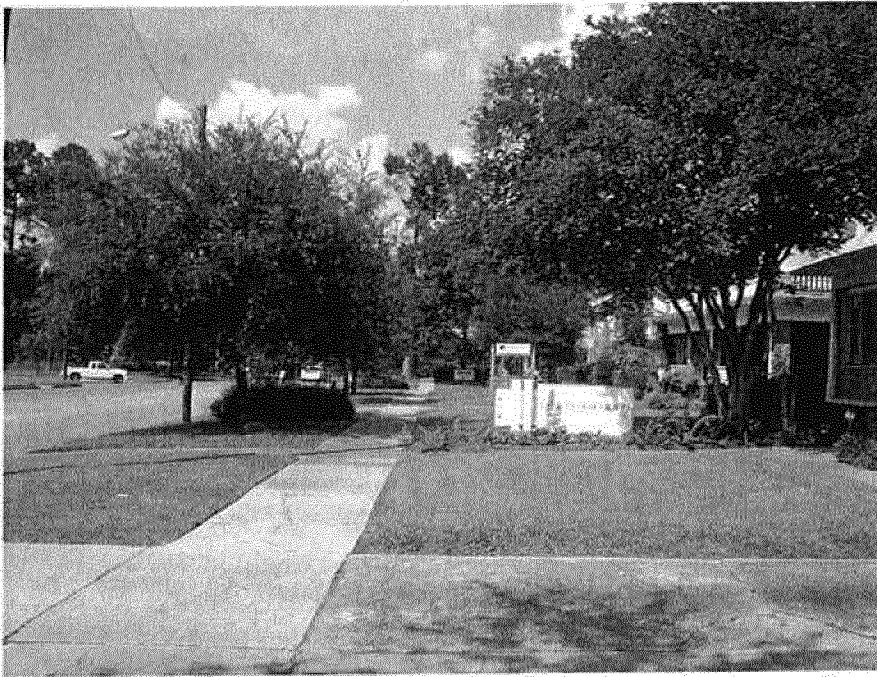

West of the Property

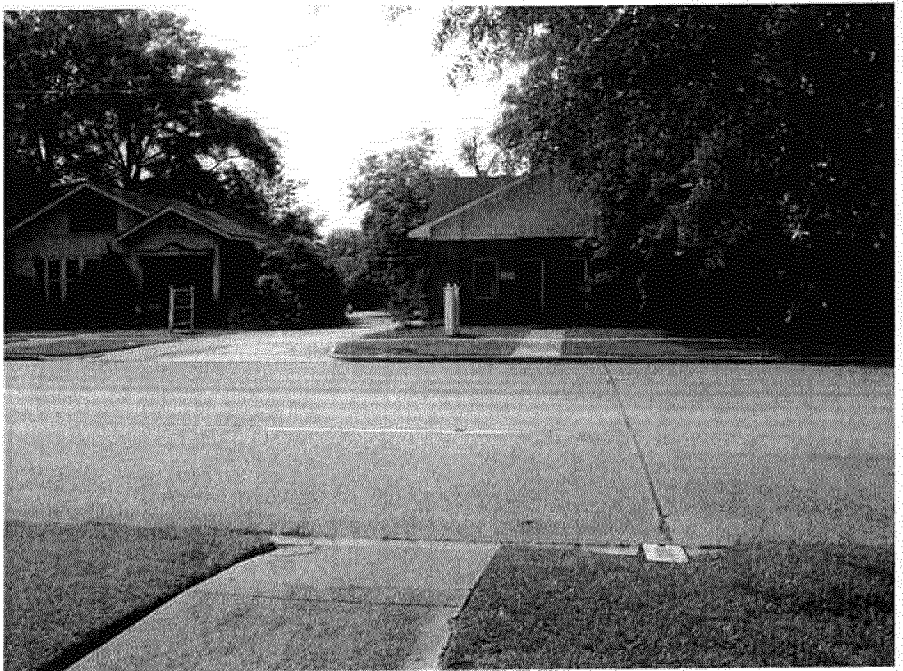

East of the Property

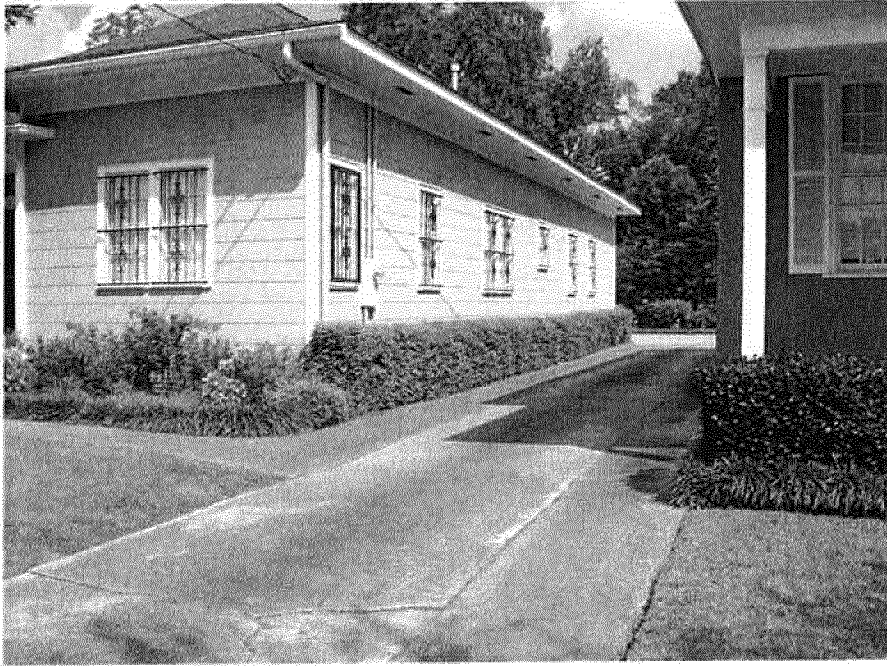

South of the Property





Mayor

Johnny L. DuPree, Ph.D.

Council - Ward 1

Kim Bradley

Council - Ward 2

Deborah Denard Delgado

Council - Ward 3

Carter Carroll

Council - Ward 4

Dave J. Ware, II

Council - Ward 5

Henry Naylor

May 14, 2012

Warren Lott, Munn Enterprises
7712 Highway 49 North
Hattiesburg, MS 39402

RE: Variance application for certain property located at 804 West Pine Street (Parcel 29-448-1-12, PPIN 019264, Ward 5) requesting a variance on an on-premise free-standing sign.

Dear Mr. Lott:

Attached is a copy of the Public Notice and other information pertaining to your Public Hearing before the Hattiesburg Planning Commission. You or your representative must attend the hearing on June 6, 2012 at 1:00 PM in the dining room of the Jackie Dole Community Center, 220 West Front Street in Downtown Hattiesburg. If an unavoidable hardship prevents your attending the Public Hearing, please notify us as soon as possible prior to the Public Hearing. The Planning Commission may consider tabling the petition until a later date if you or your representative is unable to attend.

Hattiesburg Planning Commission will make a recommendation to Approve or Deny your petition. City Council will take action on the Planning Commission's recommendation approximately two (2) weeks following the commission hearing. You will receive a letter notifying you of the date and time your petition will be heard by the City Council.

If any party is aggrieved by the recommendation of the Hattiesburg Planning Commission, a Letter of Appeal must be filed with the Planning Division within ten (10) calendar days of the Planning Commission's recommendation. If a Letter of Appeal is filed to hold a public hearing before the City Council, a hearing date will be set (approximately one month later) to allow the aggrieved party to present their case to the City Council.

Thank you for collecting and posting the public notice sign on the above-referenced property. Please be sure the sign is posted for the full 15 days and that the sign is not removed for any reason hearing you may discard the sign.

Please call the Department of Urban Development at 545-4599 if you have any questions.

Sincerely,

Chiquita Thompson
Planner-Apprentice

Enclosure

cc: Angela Davis Morris, P.O. Box 1553, Hattiesburg, MS 39403

U.S. Postal Service TM	
CERTIFIED MAIL TM RECEIPT	
(Domestic Mail Only; No Insurance Coverage Provided)	
For delivery information visit our website at www.usps.com	
OFFICIAL USE	
Postage	\$
Certified Fee	
Return Receipt Fee (Endorsement Required)	
Restricted Delivery Fee (Endorsement Required)	
Total Postage & Fees	\$
Sent to	
Street, Apt. No., or PO Box No.	
City, State, ZIP+4	
PS Form 3800, A	

Postmark Here

Warren Lott
Munn Enterprises
7712 Highway 49 North
Hattiesburg, MS 39402

A-7

Site Plan Pre- Application / Public Hearing Contact Information Form

City of Hattiesburg - Planning Department

Note: A pre-application submittal must contain a completed Site Plan Pre-Application form and a concept plan drawn to scale.

Site Plan Pre-Application Date: [Click here to enter a date.](#) Planner: _____
Today's Date: [Click here to enter a date.](#)
Project Name: Angela Davis Morris Law Firm
Proposed Use(s): Commercial
Project Street Address: 804 West Pine St
PPIN Number(s) (If unknown, can be found on tax receipt): 019264
Parcel Number(s): 29-448-1-12
Flood Zone(s): X Historic District(s): Oaks
Zoning District(s): B-1 Proposed Cost of the Project: \$

FILED

MAY 10 2012

EDDIE W. MYERS, CITY CLERK
By: _____
Deputy Clerk

Project Representative Information

Project Representative and Title: ☐ Applicant ☒ Property Owner ☐ Representative ☐ Agent ☐ Contractor ☐
Architect ☐ Engineer ☐ Other (Specify): _____
Name: Angela Davis Morris Company Name: Davis Morris Law Firm
Phone: 601-545-3127 Fax: _____ Email: PILEGAL@megagate.com
Mailing Address: P.O. Box 1553
Hattiesburg, MS 39403

Name: Warren Lott
☐ Applicant ☐ Property Owner ☒ Representative ☐ Agent ☐ Contractor ☐ Architect ☐ Engineer ☐ Other (Specify): _____
MUNA Enterprises
Phone: 601-264-7446 Fax: 601-264-7449 Email: warrenl@munaenterprises.com
Mailing Address: 7712 HWY 49 N
Hattiesburg, MS 39402

Name: _____
☐ Applicant ☐ Property Owner ☐ Representative ☐ Agent ☐ Contractor ☐ Architect ☐ Engineer ☐ Other (Specify): _____
Phone: _____ Fax: _____ Email: _____
Mailing Address: _____

Staff will complete zoning, please provide names/types of businesses, apartments, residences or each side of subject property:

ADJACENT PROPERTY ZONING CLASSIFICATION AND CURRENT USE (mark appropriate response{s}):

Property to the NORTH: Current Zoning Classification B-1

Current use (Example: school, church, store): Law Firm

☐ Residential ☒ Commercial ☐ Industrial ☐ Vacant

Property to the SOUTH: Current Zoning Classification B-1

Current use (Example: school, church, store):

☐ Residential ☐ Commercial ☐ Industrial ☐ Vacant

Property to the EAST: Current Zoning Classification B-1

Current use (Example: school, church, store):

☐ Residential ☐ Commercial ☐ Industrial ☐ Vacant

Property to the WEST: Current Zoning Classification B-1

Current use (Example: school, church, store):

☐ Residential ☐ Commercial ☐ Industrial ☐ Vacant

Staff Information – do not complete:

BUFFER REQUIREMENTS (If Needed) A landscaped buffer/open space along and between adjacent properties will be provided as follows:

NORTH

SOUTH

EAST

WEST

N/A

Please provide the following additional site and location information for this project:

Lot Frontage: 50' Linear Feet

Lot Depth: 200' Linear Feet

Square Footage and/or Acres of total project area vs. disturbed area (if different):

Total Project Area:

Disturbed area:

Existing Structure or Unimproved?

Improved

Number of existing buildings?

one

Use of buildings:

☐ Apartments

☐ Church / School

☒ Commercial

☐ Industrial

☐ Residential

Physical Characteristics:

wood

Land Use History:

Commercial for many years

This property is located on the

Northeast

side

(North/South/East/West)

of

W Pine

and lies between

(Street Name)

4th Ave

(Street Name)

and

5th Avenue

(Street Name)

Are there any Land Use Code violations on file on this property with the City? NO

If yes, please explain:

Provide project narrative fully explaining the proposed project. Provide information like purpose, where, when, how long, what material, process etc.

Ms. Morris is wanting to install the new signage exactly where the old sign is now. 10' off the front of the property line on the "M" where the sign is now. If we went back 10' the sign would be hitting the sidewalk or the tree.

The sign is a Double faced sandblasted sign foam hanging sign. Sign also to have aluminum Double pole structure.

I also have a letter from the neighbor stating that this new sign will be fine with them

PUBLIC HEARING APPLICATION

P O BOX 1898 (200 Forrest Street/39401)

HATTIESBURG, MS 39403-1898

Department of Urban Development

(601) 545-4591 or 545-4599 or FAX (601) 545-1962

PUBLIC HEARING TYPE REQUESTED:**Application for (check all appropriate types):**

- ☒ Variance (details below)
 ☐ Use Permit (details below)
 ☐ Re-Zoning (details below)
- ☐ Subdividing of Lot, Parcel or Tract
 ☐ Overlay District
- ☐ Street or Alley Renaming
 ☐ Vacating Street or Alley
- ☐ Planned Unit Development
 ☐ Planned Residential Development

FOR VARIANCE ONLY:

Check all appropriate variance types:

- ☒ Sign
 ☒ Setback (front, side or rear front)
 ☐ Off-site Parking
- ☐ Lot Width
 ☐ Lot Coverage Area
 ☐ Buffer
 ☐ Open Space
- ☐ Other _____

Land Development Code Article No.

4

Section

58.04 (1) ;

Article No.

Section

Article No.

Section

Staff
Information –
do not complete**FOR USE PERMIT UPON REVIEW ONLY:**

Check Applicable Type:

- ☐ Auto Sales
 ☐ Barber/Beauty Shop
 ☐ Care Center (type _____)
- ☐ Digital Billboard, New
 ☐ Digital Billboard, Replacement
 ☐ Junk Yard
- ☐ Restaurant
 ☐ Telecommunications
 ☐ Other _____

Land Development Code Article No.

Section

Staff
Information**FOR RE-ZONING ONLY:**

Existing Zoning:

Proposed Zoning:

Variance Information (1 page)

Note: No nonconforming use of neighboring lands, structures, or buildings in the same district, and no permitted or nonconforming use of lands, structures, or buildings in other districts shall be considered grounds for the issuance of a variance.

1. List reasons why you feel that the property could not be reasonably used without the requested

variance: The owner wants to put the sign
where the existing sign is located.

2. All of the following conditions must be met before a variance can be recommended.

Explain and justify your proposal's compliance with each condition:

- a. That special conditions and circumstances exist which are peculiar to the land, structure, or building involved and which are not applicable to other lands, structures, or buildings in the same district.

If the sign is moved back 10', the sign would
be hitting the sidewalk or tree.

- b. That literal interpretation of the provisions of this Code would deprive the applicant of rights commonly enjoyed by other properties in the same district under the terms of this Code.

If 10' from the front of the property line would
back the Davis Morris Law Firm on the front
entrance of the building.

- c. That the special conditions and circumstances do not result from the actions of the applicant.

35' off the front property is taken up
by code enforcements.

- d. That granting the variance requested will not confer on the applicant any special privilege that is denied by this Code to other lands, structures, or buildings in the same district.

All we are asking is that we can put the
sign exactly where the old one is, + that
is in line with the rest of the signs on the block.

THIS PAGE MUST BE SIGNED IN FRONT OF A NOTARY, BY THE OWNER(S) OF THE SUBJECT PROPERTY

WITNESS THE SIGNATURES of the OWNER(s) of the subject property located at

804 W. Pine Hiborg MS
Street Address City State

on this the 16 day of April, 2012

In the matter of this request, the property owner further authorizes the following named person to represent them at the public hearing on this petition.

Warren Lott, Munn Enterprises

on this the 16th day of April, 2012

Angela Davis-Morris
Property Owner

Property Owner

STATE OF MS

COUNTY OF Forrest

Personally came and appeared before me, the within named

Angela Davis-Morris

who signed and delivered the above and foregoing instrument as and for their free act and deed on the day and year therein mentioned, and who acknowledge to me that they are the owner(s) of the subject property as described in this request for zoning application.

GIVEN UNDER MY HAND AND OFFICIAL SEAL OF OFFICE, this the 16th day of April, 2012.



[Signature]
NOTARY PUBLIC

My Commission Expires

THIS PAGE MUST BE SIGNED IN FRONT OF A NOTARY, BY THE APPLICANT OF THIS PETITION,
ONLY IF DIFFERENT FROM THE OWNER(S) OF THE SUBJECT PROPERTY

WITNESS THE SIGNATURES of the APPLICANT(s) of the subject property located at

804 W Pine St Hattiesburg MS 39402
Street Address City State

on this the 27 day of April, 2012

Dawn Lott

Applicant

Applicant

STATE OF Mississippi

COUNTY OF Forrest

Personally came and appeared before me, the within named


Dawn Lott

who signed and delivered the above and foregoing instrument as and for their free act and deed on the day
and year therein mentioned, and who acknowledge to me that they are the owner(s) of the subject property
as described in this Request For Rezoning Application.

GIVEN UNDER MY HAND AND OFFICIAL SEAL OF OFFICE, this the 27th day of April,
2012.

Hazel B. Young
NOTARY PUBLIC

My Commission Expires:

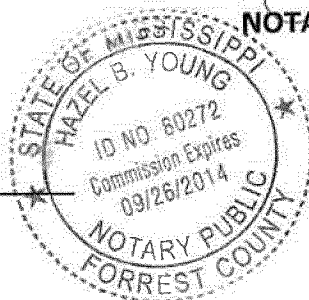

LEGAL DESCRIPTION

804 West Pine Street


Lot #14 in Block #137 of the JOHN KAMPER EXTENSION OF THE KAMPER AND WHINNERY SURVEY OR ADDITION to the City of Hattiesburg, Forrest County, Mississippi, according to the official plat of said extension of said survey on file and of record in the office of the Chancery Clerk of Forrest County, Mississippi, together with all improvements thereon and appurtenances thereunto belonging.

**CONCEPT
DRAWING:**

DAVIS MORRIS HANGING SIGN R2

8'-9"
7'-10"

← 13-7672

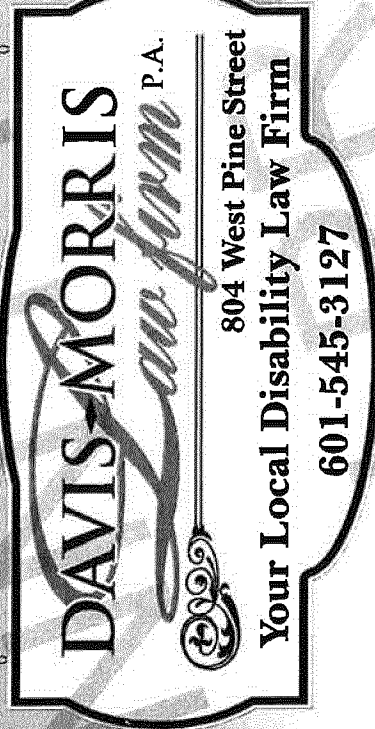

← 11-996

← 45-6002

7'-6"
4'-0"



- ☒ SATIN GOLD 220-131
- ☒ LIGHT NAVY 220-197
- ☐ WHITE
- ☒ BLACK (POLES AND ACCENTS)

- MANUFACTURE AND INSTALL (1) D/F SANDBLASTED SIGN FOAM HANGING SIGN.
- TO HAVE DOUBLE ALUMINUM POLE STRUCTURE WITH ALUMINUM POLE ACCENTS AND BLACK PAINTED FINISH:
- ~45-8002 POLE SHOE
- ~11-996 DECORATIVE CORINTHIAN CAST ALUMINUM POLE COVER, 6 1/2" WIDE X 26" TALL, 2 1/2" INNER DIAMETER.
- ~13-7672 DECORATIVE ALUMINUM SWIRL ACCENT 28 3/8" WIDE X 9 1/2" TALL
- ~11-657-T DECORATIVE PINEAPPLE POLE CAP, 3 1/4" WIDE X 6 3/4" TALL

**FINAL
APPROVED
ARTWORK
W.L. / D.S.
03/28/12**

This color sketch is provided as an example of color. There is no exact match between printed ink and paint. Please choose Pantone Matching System (PMS) colors for print.

DAV111-03/22/2012-TG-A-R2

CUSTOMER/FILE: DAVIS MORRIS HANGING SIGN R2		SALES: WL	DESIGNER: [Signature]	DATE: 03/22/12
LOCATION: 804 WEST PINE STREET, HATTIESBURG, MS				
REVISION MADE: CHANGE SIZE, CHANGE SHAPE, ADD PHONE NUMBER				
REVISION MADE: ADD DIAMOND HYPHEN				
REVISION MADE:				
REVISION MADE:				
R3 REQUESTED: R3 COMPLETED:				
R4 REQUESTED: R4 COMPLETED:				
R5 REQUESTED: R5 COMPLETED:				
APPROVAL DATE:				
SALES APPROVAL:				
CUSTOMER APPROVAL:				



THIS IS AN ORIGINAL UNPUBLISHED DRAWING CREATED BY MUNN ENTERPRISES, INC. IT IS SUBMITTED FOR YOUR PERSONAL USE IN CONNECTION WITH THE PROJECT BEING DEVELOPED FOR YOU BY MUNN ENTERPRISES, INC. IT IS NOT TO BE REPRODUCED, COPIED, EXHIBITED, ALTERED, OR DISTRIBUTED IN ANY MANNER WHATSOEVER WITHOUT WRITTEN PERMISSION FROM MUNN ENTERPRISES, INC. OR BY RIGHT OF PURCHASE. ALL OR ANY PART OF THIS DESIGN REMAINS THE PROPERTY OF MUNN ENTERPRISES, INC. IF NOT RETURNED WITHIN 30 DAYS, WE RESERVE THE RIGHT TO CHARGE FOR THE CREATIVE TIME INVOLVED IN ITS DEVELOPMENT.

MUNN Enterprises
7712 Hwy 49 North, Hattiesburg, MS
601-264-7446 800-231-7484
WWW.MUNNENTERPRISES.COM

A-112

Center Line of West Pine Street

27'-0"

50'-0"

23'-0"

Front Edge of Curb

Back Edge of Sidewalk

5'-3"

Existing Sign (9'-0" Long)

10'-0" Setback

6'-0"

Existing Tree

Front Edge of Sidewalk

Rear Edge of Sidewalk

Building

PLOT DRAWING FOR:
 Davis-Morris Law Firm
 804 West Pine Street
 Hattiesburg, MS 39402
 Lot Size: 50'-0"x200'-0"

A-18

Application for a Certificate of Appropriateness

to Hattiesburg Historic Conservation Commission

for a proposed exterior change to a property within designated historic districts

Office Use Only

Received

3/29/12

Complete

3/29/12

HHCC review

4/11/12

Action

Historic District The Oaks

Property address: 804 West Pine St.

Present zoning: _____

Applicant: Munn Enterprises

Address: 7712 HWY 49 W. Hattiesburg

Phone: 601-264-7446

Signature and permission of Applicant / date:

Dawson Fatt 3-29-12

I hereby authorize City of Hattiesburg staff access to the property for taking pictures and documentation.

Owner: Angela Davis Morris

Address: 804 West Pine St.

Phone: 601-545-3127

If the applicant is not the owner, include a letter from the owner authorizing the change.

Proposed starting date: 4-13-12

Briefly describe the proposed project / Proposed Alterations
(attach additional sheets as needed):

Replacing existing monument
style sign.

Install (1) 4'x7'10" double
face sandblasted sign to
be hanging by iron work.
Iron work to match building.

NOTE: Appropriate support materials for each proposed change as required must be submitted to complete this application.

Incomplete applications will not be reviewed by the commission.

DEADLINE: Applications and support materials must be submitted by 5 p.m. Friday, 12 days prior to the regular HHCC meeting, normally the second Wednesday of each month.

- ☐ New Buildings and New Additions
- ☐ Major Restoration, Rehabilitation or Remodeling
- ☒ Site Changes – tree removal, fences, walks, driveways, parking and signs
- ☐ Demolition and Relocation

Required support materials must be attached. Please see Checklist for Required Support Materials on the next page.

Hattiesburg Historic Conservation Commission
Regularly Scheduled Meeting
April 11, 2012

Item 4: 804 W. Pine Street – Munn Enterprises, Applicant, on behalf of Angela Davis Morris, Owner

Requesting: Install Sign

YOUR ITEM WAS: X ^{with stipulation} **APPROVED** _____ **DENIED** _____ **TABLED** _____

REMINDER:

THE PUBLIC HEARING SIGN POSTED ON THE PROPERTY WILL BE
REMOVED BY STAFF WITHIN 2-3 BUSINESS DAYS. IF YOU WISH,
YOU MAY RETURN THEM TO THE PLANNING DIVISION.
(City Hall, 2nd Floor, 200 Forrest Street)
THANK YOU.

YOUR NEXT STEPS

You will receive a letter by mail within a few days notifying you of the action taken by the Commission.

APPROVED ITEMS:

A Certificate of Appropriateness with any Specifications will be issued within 2-3 business days and may be obtained from the Historic Preservation Planner located in the Planning Division, 2nd floor, City Hall, 200 Forrest Street.

This certificate must be signed **prior** to beginning work, or the issuance of any permits, in order to be compliant with the Hattiesburg Historic Conservation Ordinance.

DENIED ITEMS:

Recommendations made during the public hearing by the HHCC have been recorded in the meeting minutes and will be provided by mail.

You may appeal the decision of the Hattiesburg Historic Conservation Commission by filing a Letter of Appeal with the City Clerk within ten (10) days of the meeting.

TABLED ITEMS:

Recommendations made during the public hearing by the HHCC have been recorded in the meeting minutes and will be provided by mail. These recommendations are provided to assist you in ensuring that the proposed project meets the criteria established in the Historic Hattiesburg Design Guidelines Manual and the Hattiesburg Historic Conservation Ordinance.

Please notify the Historic Preservation Planner within **12 days prior** to the public hearing date you wish your item to be revisited so that it may be added to the agenda.

ADDITIONAL INFORMATION:

Continued On Back

A-20

PUBLIC HEARING

NOTICE is hereby given that a petition has been filed by Angela Davis Morris, owner and represented by Warren Lott, Munn Enterprises, with the Mayor and Council of the City of Hattiesburg, Mississippi, to vary from the Comprehensive Zoning Ordinance No. 2330, as amended, of the City of Hattiesburg, Mississippi, Article 5, Section 95.09 (2)E, which states that the front setback for a free standing sign shall be a minimum of ten (10) feet, and instead allow the sign to be placed at a location which is five (5) feet from the front property line, for a certain property located at 804 West Pine Street (Parcel 29-448-1-12, PPIN 019264, Ward 5), said property being more particularly described as follows, to-wit:

Lot #14 in Block #137 of the JOHN KAMPER EXTENSION OF THE KAMPER AND WHINNERY SURVEY OR ADDITION to the City of Hattiesburg, Forrest County, Mississippi, according to the official plat of said extension of said survey on file and of record in the office of the Chancery Clerk of Forrest County, Mississippi, together with all improvements thereon and appurtenances thereunto belonging.

A PUBLIC HEARING in relation to the above described petition will be held at 1:00 p.m., Wednesday, June 6, 2012, in the Jackie Dole Sherrill Community Center, First Floor, Hattiesburg, Mississippi, before the Planning Commission of said City, at which time and at which hearing all parties of interest and citizens shall have an opportunity to be heard.

WITNESS my signature and the official seal of said City on this, the 14th day of May, A.D., 2012.

CITY OF HATTIESBURG, MISSISSIPPI

BY: Eddie Myers /s/
CITY CLERK

(SEAL)

Publish (1) Friday, May 18, 2012
City of Hattiesburg
Return PROOF to City Clerk's Office
P.O. Box 1898
Hattiesburg, MS 39403-1898

A-21



City of Hattiesburg, MS

200 Forrest St.
P.O. Box 1898
Hattiesburg, MS 39401

Master

File Number: 2012-0867

File ID: 2012-0867

Type: Regular Agenda Item

Status: Passed

Version: 1

Reference:

In Control: City Council

File Created: 06/12/2012

Brief Title: Approve professional services agreement with Shows, Dearman, and Waits for CCTV inspection of sewer.

Final Action: 06/19/2012

Minute Book Number: MB 2012-1/200-201

Title:

Approve Professional Services Agreement with Shows, Dearman, & Waits for CCTV inspection services for approximately 10,500 linear feet of gravity sanitary sewer along 4th Street between 25th Avenue and Main Street; Authorize Mayor to sign duplicate copies of same.

Notes:

Sponsors:

Enactment Date:

Attachments: SD&W Contract, SD&W Drawings of project area, executed agreement

Enactment Number:

Contact:

Meeting Date: 06/19/2012

Drafter: Sharon Waits

Effective Date:

History of Legislative File

Ver- sion:	Acting Body:	Date:	Action:	Sent To:	Due Date:	Return Date:	Result:
1	City Council	06/19/2012	Approve				Pass
Action Text: A MOTION was made by Council Member Carroll and seconded by Vice President Ware to Approve Professional Services Agreement with Shows, Dearman, & Waits for CCTV inspection services for approximately 10,500 linear feet of gravity sanitary sewer along 4th Street between 25th Avenue and Main Street; Authorize Mayor to sign duplicate copies of same.							
There being no discussion, the Motion received the affirmative vote of the Council as follows:							
Yeas: 4 - Bradley, Carroll, Ware and Naylor							
Nays: 1 - Delgado							
Yea: 4 President Bradley Council Member Carroll Vice President Ware Council Member Naylor							
Nay: 1 Council Member Delgado							
TEL-No Vote: 0							

Text of Legislative File 2012-0867

Title

Approve Professional Services Agreement with Shows, Dearman, & Waits for CCTV inspection services for approximately 10,500 linear feet of gravity sanitary sewer along 4th Street between 25th Avenue and Main Street; Authorize Mayor to sign duplicate copies of same.

Summary

Approve Professional Services Agreement with Shows, Dearman, & Waits for CCTV inspection services for the gravity sanitary sewer along 4th Street between 25th Avenue and Main Street; Authorize Mayor to sign duplicate copies of same.


Budget Information

Expenditure Type

Regular Budget Item

Purchasing Item

Publication Information

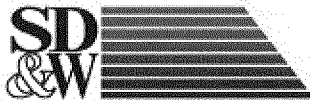

SHOWS, DEARMAN & WAITS, INC.
CONSULTING ENGINEERS

P.O. BOX 1711, 301 SECOND AVENUE
HATTIESBURG, MISSISSIPPI, 39403-1711
P: (601) 544-1821 F: (601) 544-0501
<http://www.sd-w.com>

RAYMOND M. DEARMAN, P.E., R.L.S.
MICHAEL T. WAITS, P.E., R.L.S.
NICHOLAS M. CONNOLLY, P.E., P.L.S.
KYLE D. WALLACE, P.E.
SHEA E. McNEASE, P.E.
JOHN WEEKS, P.E.

PAUL J. SHOWS (1996)

June 4, 2012

City of Hattiesburg
P. O. Box 1898
Hattiesburg, MS 39403-1898

ATTN: Bert Kuyrkendall

RE: 4th Street between 25th and Main Street
CCTV Inspection Services

Dear Bert:

Enclosed please find two (2) copies of Professional Service contracts for the closed-circuit television inspection and cleaning of the gravity sanitary sewer for the above referenced project. Upon your approval, please have the Mayor execute where indicated and return a copy to our office for our files.

There is roughly 10,500 linear feet of sanitary sewer inspection that would be included in this project as indicated on the attached highlighted maps. The price for the work is to be paid per linear foot in an effort to allow your direction on the scope of work.

Should you have any questions and/or comments, please do not hesitate to contact me.

Sincerely,

John T. Weeks, P.E.
Project Engineer

/jtw


Enclosure

STANDARD FORM of AGREEMENT between OWNER and ENGINEER for PROFESSIONAL SERVICES

Prepared by

ENGINEERS JOINT CONTRACT DOCUMENTS COMMITTEE

and Issued and Published Jointly by

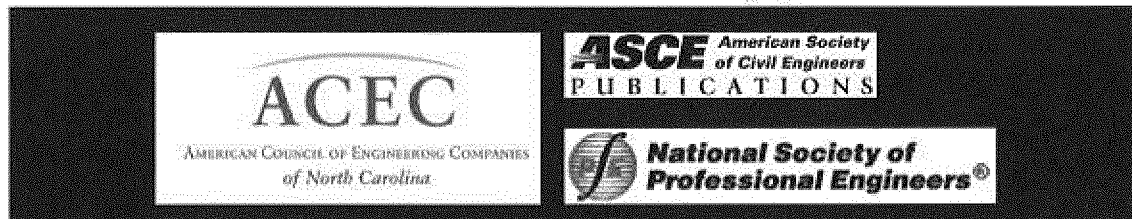

PROFESSIONAL ENGINEERS in PRIVATE PRACTICE
a practice division of the
NATIONAL SOCIETY of PROFESSIONAL ENGINEERS

AMERICAN CONSULTING ENGINEERS COUNCIL

AMERICAN SOCIETY OF CIVIL ENGINEERS

This Agreement has been prepared for use with the Standard General Conditions of the Construction Contract (No. 1910-8, 1996 Edition) of the Engineers Joint Contract Documents Committee. Their provisions are interrelated, and a change in one may necessitate a change in the other. For guidance in the preparation of Supplementary Conditions, see Guide to the Preparation of Supplementary Conditions (No. 1910-17) (1996 Edition). For guidance on the completion and use of this Agreement, see EJCDC Users Guide, No. 1910-50.

Copyright © 2002 National Society of Professional Engineers
1420 King Street, Alexandria, VA 22314

American Council of Engineering Companies
1015 15th Street N.W., Washington, DC 20005

American Society of Civil Engineers
1801 Alexander Bell Drive, Reston, VA 20191-4400

**STANDARD FORM of AGREEMENT
BETWEEN OWNER and ENGINEER
for
PROFESSIONAL SERVICES**

THIS IS AN AGREEMENT effective as of _____, 20__ ("Effective Date")

between City of Hattiesburg, ("OWNER"), and

SHOWS, DEARMAN & WAITS, Inc., ("ENGINEER").

OWNER intends to: "CCTV Inspection Services for the gravity sanitary sewer along 4th Street between 25th Avenue and Main Street." ("Project").

OWNER and ENGINEER in consideration of their mutual covenants as set forth herein agrees as follows:

1.01 Basic Agreement

A. Engineer shall provide, or cause to be provided, the services set forth in this Agreement, and Owner shall pay Engineer for such Services as set forth in Paragraph 9.01.

2.01 Payment Procedures

A. *Preparation of Invoices.* Engineer will prepare a monthly invoice in accordance with Engineer's standard invoicing practices and submit the invoice to Owner.

B. *Payment of Invoices.* Invoices are due and payable within 30 days of receipt. If Owner fails to make any payment due Engineer for services and expenses within 30 days after receipt of Engineer's invoice, the amounts due Engineer will be increased at the rate of 1.0% per month (or the maximum rate of interest permitted by law, if less) from said thirtieth day. In addition, Engineer may, without liability, after giving seven days written notice to Owner, suspend services under this Agreement until Engineer has been paid in full all amounts due for services, expenses, and other related charges. Payments will be credited first to interest and then to principal.

3.01 Additional Services

A. If authorized by Owner, or if required because of changes in the Project, Engineer shall furnish services in addition to those set forth above.

B. Owner shall pay Engineer for such additional services as follows: For additional services of Engineer's employees engaged directly on the Project an amount equal to the cumulative hours charged to the Project by each class of Engineer's employees times standard hourly rates for each applicable billing class; plus reimbursable expenses and Engineer's consultants' charges, if any.

4.01 Termination

A. The obligation to provide further services under this Agreement may be terminated:

1. For cause,

a. By either party upon 30 days written notice in the event of substantial failure by the other party to perform in accordance with the Agreement's terms through no fault of the terminating party.

b. By Engineer:

1) upon seven days written notice if Engineer believes that Engineer is being requested by Owner to furnish or perform services contrary to Engineer's responsibilities as a licensed professional;

or

2) upon seven days written notice if the Engineer's services for the Project are delayed or suspended for more than 90 days for reasons beyond Engineer's control.

3) Engineer shall have no liability to Owner on account of such termination.

c. Notwithstanding the foregoing, this Agreement will not terminate as a result of a substantial failure under paragraph 4.01.A.1.a if the party receiving such notice begins, within seven days of receipt of such notice, to correct its failure and proceeds diligently to cure such failure within no more than 30 days of receipt of notice; provided, however, that if and to the extent such substantial failure cannot be reasonably cured within such 30 day period, and if such party has diligently attempted to cure the same and thereafter continues diligently to cure the same, then the cure period provided for herein shall extend up to, but in no case more than, 60 days after the date of receipt of the notice.

2. For convenience, by Owner effective upon the receipt of notice by Engineer.

B. The terminating party under paragraphs 4.01.A.1 or 4.01.A.2 may set the effective date of termination at a time up to 30 days later than otherwise provided to allow Engineer to demobilize personnel and equipment from the Project site, to complete tasks whose value would otherwise be lost, to prepare notes as to the status of completed and uncompleted tasks, and to assemble Project materials in orderly files.

5.01 Controlling Law

A. This Agreement is to be governed by the law of the state in which the Project is located.

6.01 Successors, Assigns, and Beneficiaries

A. Owner and Engineer each is hereby bound and the partners, successors, executors, administrators, and legal representatives of Owner and Engineer (and to the extent permitted by paragraph 6.01.B the assigns of Owner and Engineer) are hereby bound to the other party to this Agreement and to the partners, successors, executors, administrators, and legal representatives (and said assigns) of such other party, in respect of all covenants, agreements, and obligations of this Agreement.

B. Neither Owner nor Engineer may assign, sublet, or transfer any rights under or interest (including, but without limitation, moneys that are due or may become due) in this Agreement without the written consent of the other, except to the extent that any assignment, subletting, or transfer is mandated or restricted by law. Unless specifically stated to the contrary in any written consent to an assignment, no assignment will release or discharge the assignor from any duty or responsibility under this Agreement.

7.01 General Considerations

A. The standard of care for all professional engineering and related services performed or furnished by Engineer under this Agreement will be the care and skill ordinarily used by members of the subject profession practicing under similar circumstances at the same time and in the same locality. Engineer makes no warranties, express or implied, under this Agreement or otherwise, in connection with Engineer's services. Engineer and its consultants may use or rely upon the design services of others, including, but not limited to, contractors, manufacturers, and suppliers.

B. Engineer shall not at any time supervise, direct, or have control over any contractor's work, nor shall Engineer have authority over or responsibility for the means, methods, techniques, sequences, or procedures of construction selected or used by any contractor, for safety precautions and programs incident to a contractor's work progress, nor for any failure of any contractor to comply with laws and regulations applicable to contractor's work.

C. Engineer neither guarantees the performance of any contractor nor assumes responsibility for any contractor's failure to furnish and perform its work in accordance with the contract between Owner and such contractor.

D. Engineer shall not be responsible for the acts or omissions of any contractor, subcontractor, or supplier, or of any contractor's agents or employees or any other persons (except Engineer's own employees) at the Project site or otherwise furnishing or performing any of construction work; or for any decision made on interpretations or clarifications of the construction contract given by Owner without consultation and advice of Engineer.

E. The general conditions for any construction contract documents prepared hereunder are to be the "Standard General Conditions of the Construction Contract@ as prepared by the Engineers Joint Contract Documents Committee (No. C-700, 2002 Edition).

F. All design documents prepared or furnished by Engineer are instruments of service, and Engineer retains an ownership and property interest (including the

copyright and the right of reuse) in such documents, whether or not the Project is completed.

G. To the fullest extent permitted by law, Owner and Engineer (1) waive against each other, and the other's employees, officers, directors, agents, insurers, partners, and consultants, any and all claims for or entitlement to special, incidental, indirect, or consequential damages arising out of, resulting from, or in any way related to the Project, and (2) agree that Engineer's total liability to Owner under this Agreement shall be limited to \$50,000 or the total amount of compensation received by Engineer, whichever is greater.

H. The parties acknowledge that Engineer's scope of services does not include any services related to a Hazardous Environmental Condition (the presence of asbestos, PCBs, petroleum, hazardous substances or waste, and radioactive materials). If Engineer or any other party encounters a Hazardous Environmental Condition, Engineer may, at its option and without liability for consequential or any other damages, suspend performance of services on the portion of the Project affected thereby until Owner: (i) retains appropriate specialist consultants or contractors to identify and, as appropriate, abate, remediate, or remove the Hazardous Environmental Condition; and (ii) warrants that the Site is in full compliance with applicable Laws and Regulations.

8.01 Total Agreement

A. This Agreement (consisting of pages 1 to 4 inclusive together with any expressly incorporated appendix), constitutes the entire agreement between Owner and Engineer and supersedes all prior written or oral understandings. This Agreement may only be amended, supplemented, modified, or canceled by a duly executed written instrument.

9.01 Payment (Lump Sum Basis)

A. Using the procedures set forth in paragraph 2.01, Owner shall pay Engineer as follows:

- | | | | |
|----|-----------------------|-----------------|---------------|
| 1. | 6"-8" Diameter Pipe | Per Linear Foot | <u>\$3.00</u> |
| 2. | 10"-12" Diameter Pipe | Per Linear Foot | <u>\$3.25</u> |


B. The Engineer's compensation is conditioned on the time to complete construction not exceeding 12 months. Should the time to complete construction be extended beyond this period, total compensation to Engineer shall be appropriately adjusted.

IN WITNESS WHEREOF, the parties hereto have executed this Agreement, the Effective Date of which is indicated on page 1.

OWNER: City of Hattiesburg

ENGINEER:  **SHOWS, DEARMAN & WAITS, Inc.**

By: Johnny L. DuPree

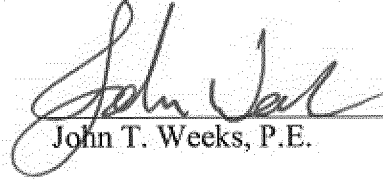By: 
John T. Weeks, P.E.

Title: Mayor

Title: Vice President

Date
Signed: _____

Date
Signed: 6-4-12

License or Certificate No. and State: 18912 - MS

Address for giving notices:


Address for giving notices:


P.O. Box 1898

Post Office Box 1711

Hattiesburg, MS 39403

Hattiesburg MS 39403-1711

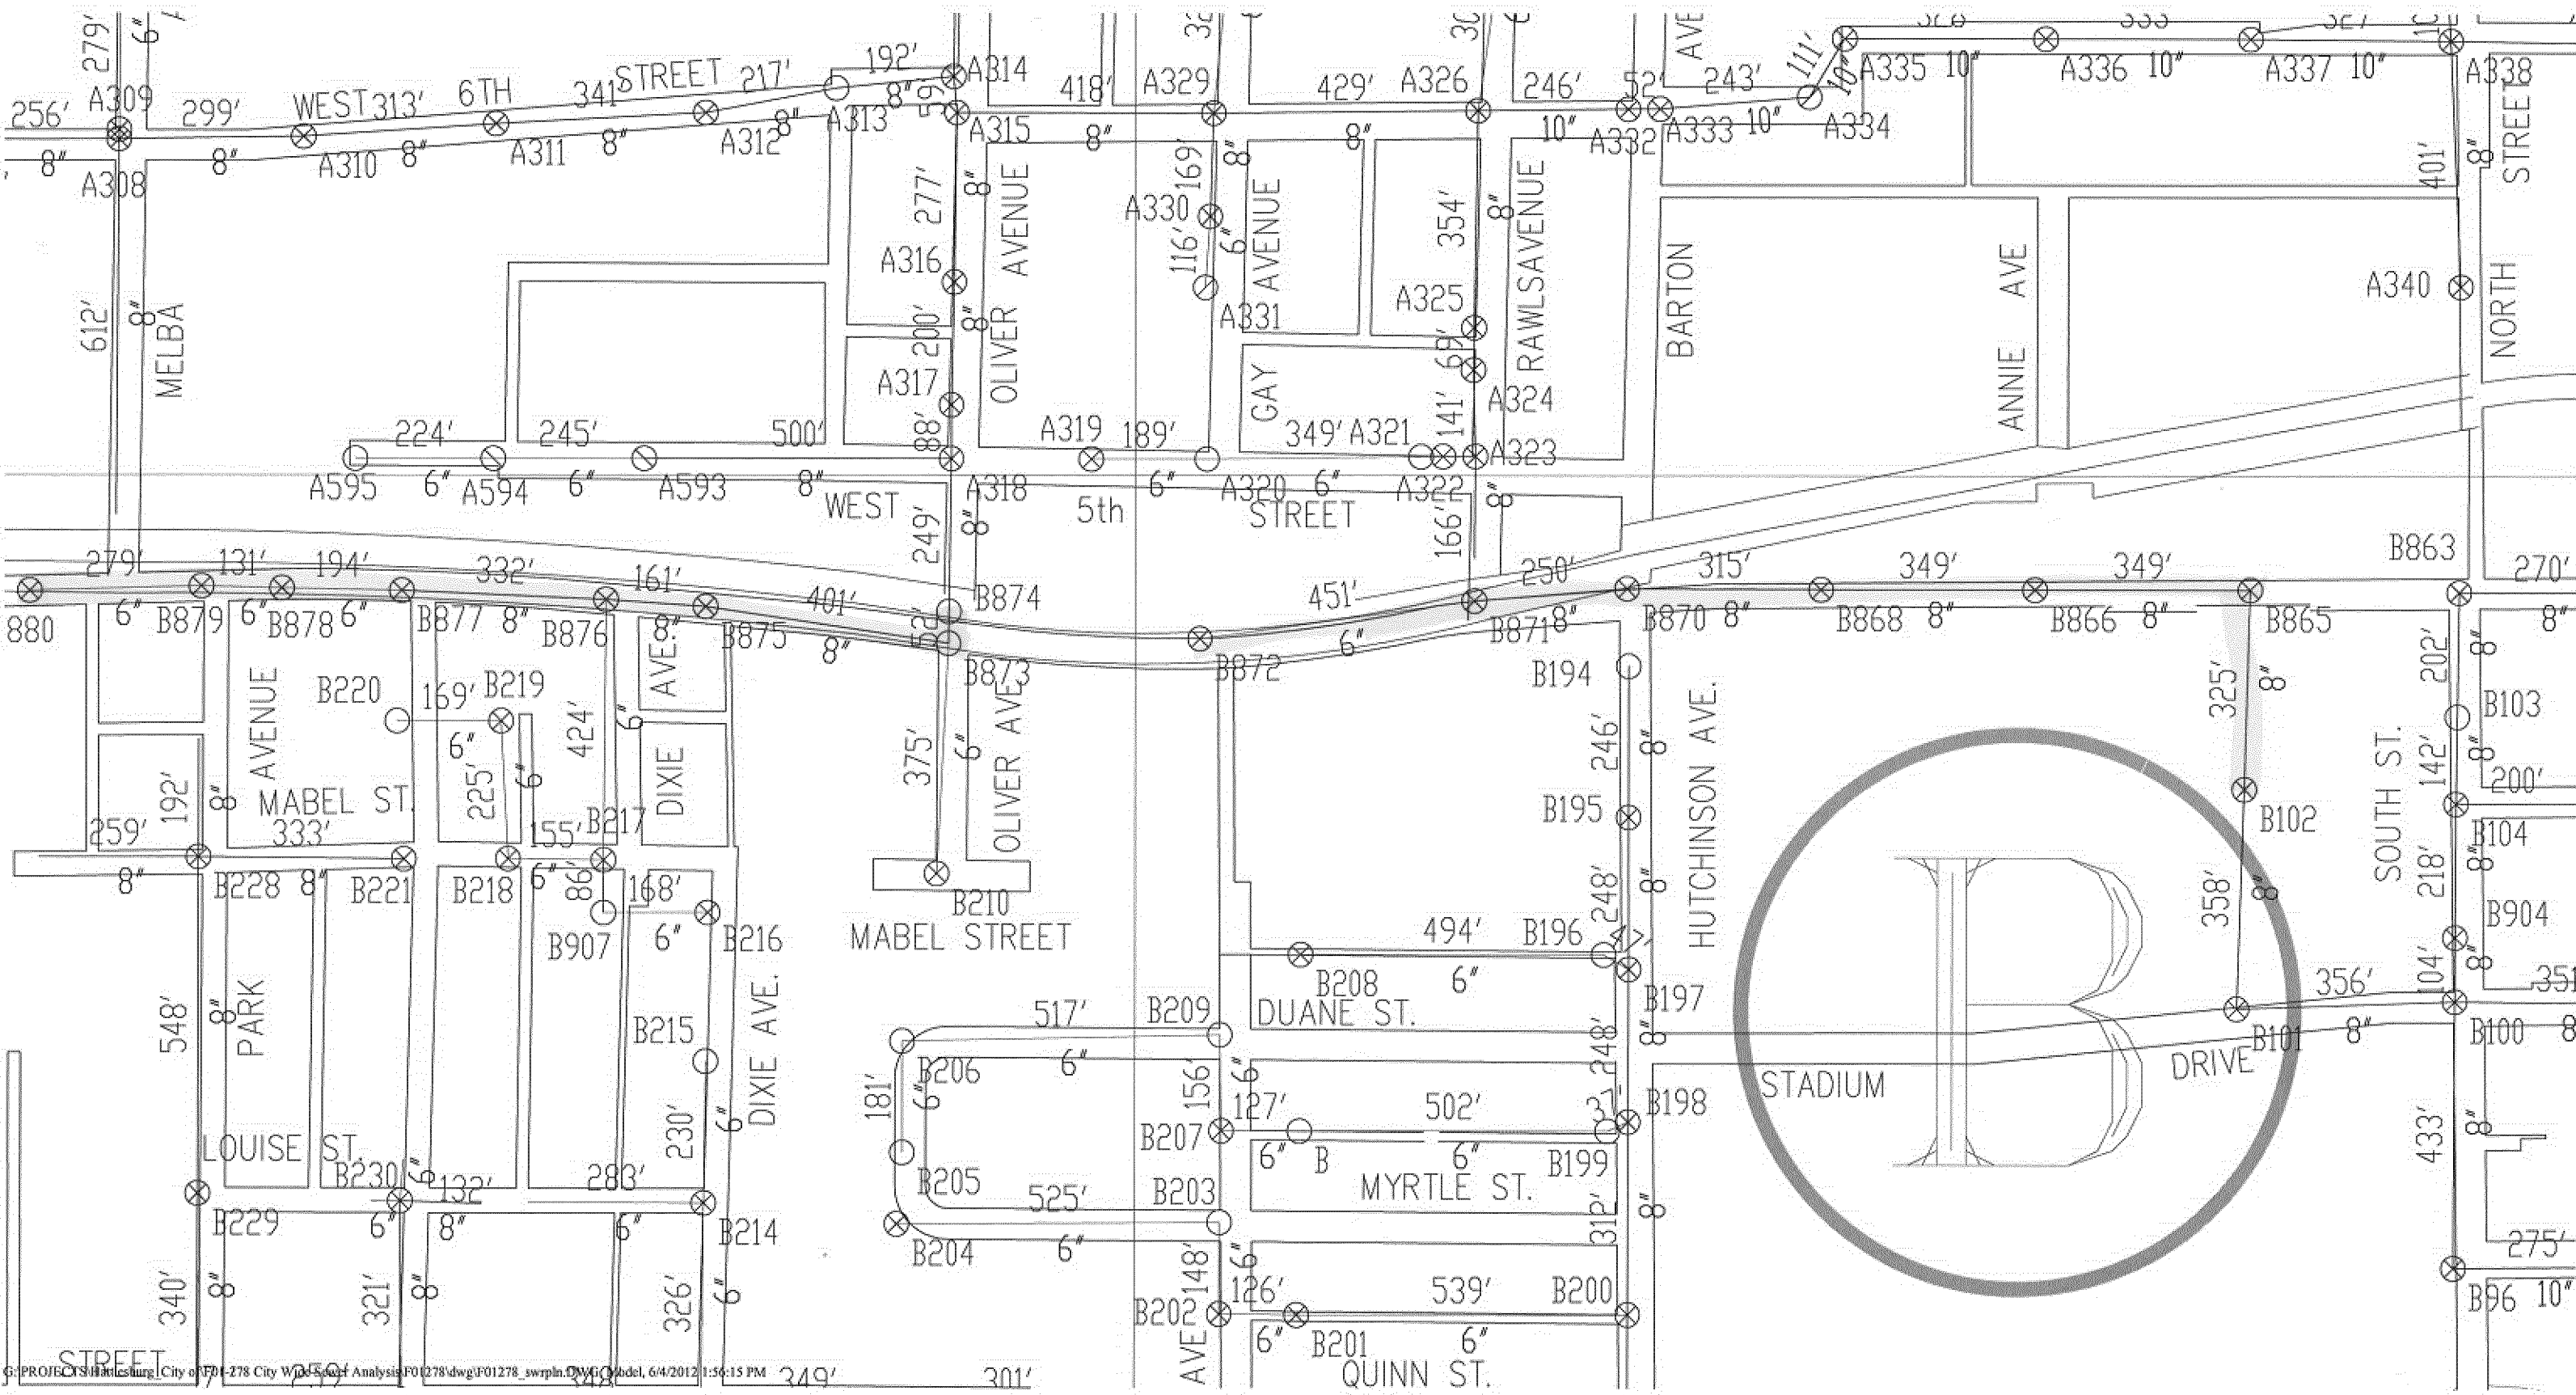

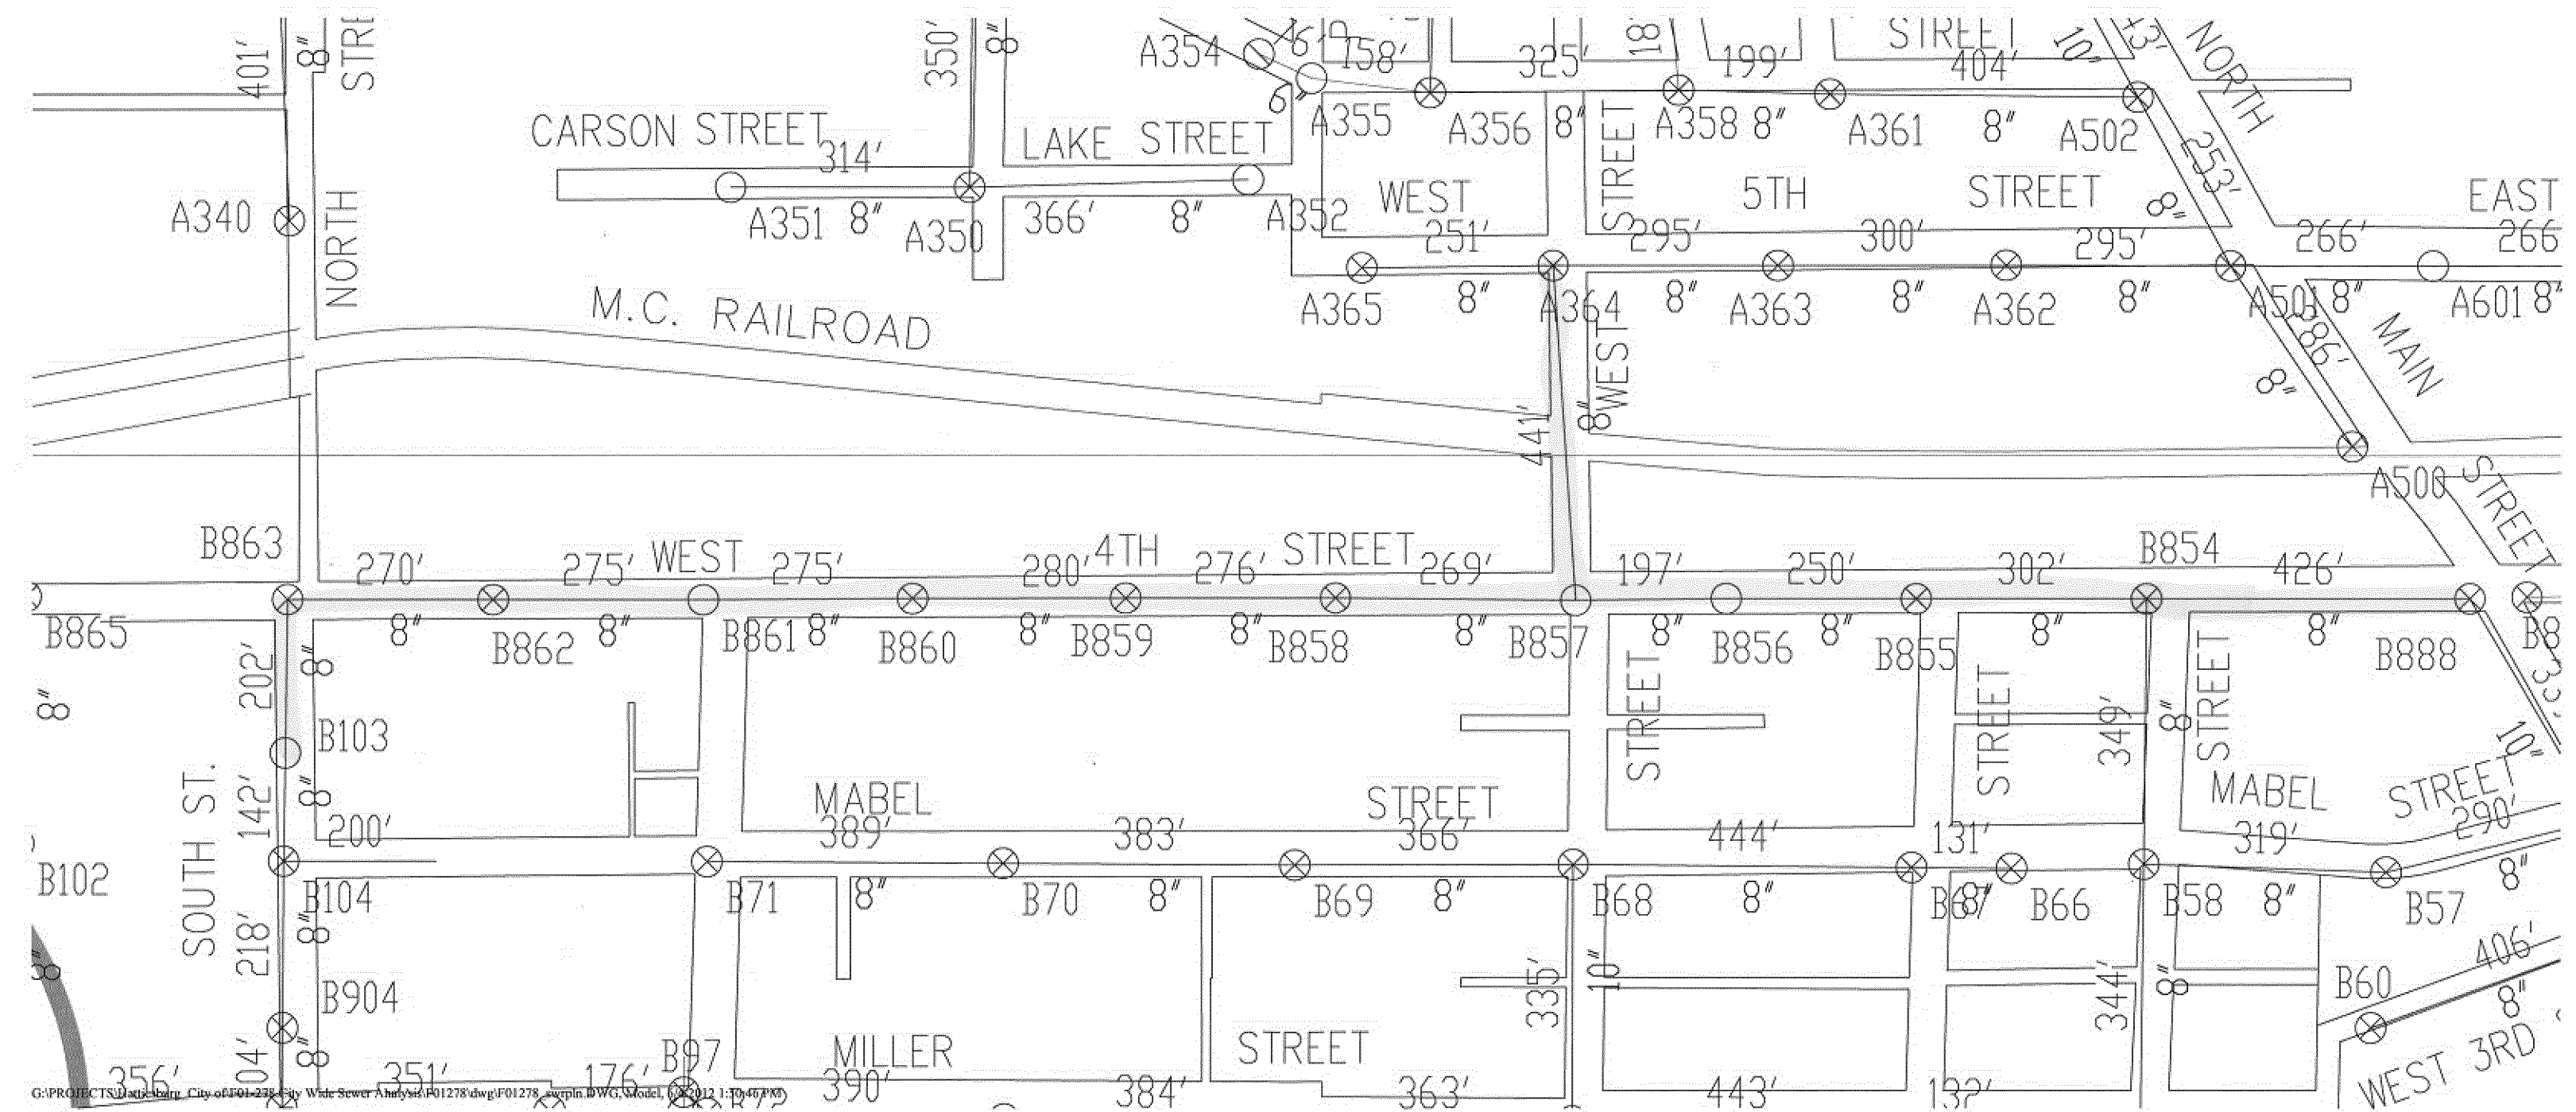

STANDARD FORM of AGREEMENT between OWNER and ENGINEER for PROFESSIONAL SERVICES

Prepared by

ENGINEERS JOINT CONTRACT DOCUMENTS COMMITTEE

and Issued and Published Jointly by



PROFESSIONAL ENGINEERS in PRIVATE PRACTICE
a practice division of the
NATIONAL SOCIETY of PROFESSIONAL ENGINEERS

AMERICAN CONSULTING ENGINEERS COUNCIL

AMERICAN SOCIETY OF CIVIL ENGINEERS

This Agreement has been prepared for use with the Standard General Conditions of the Construction Contract (No. 1910-8, 1996 Edition) of the Engineers Joint Contract Documents Committee. Their provisions are interrelated, and a change in one may necessitate a change in the other. For guidance in the preparation of Supplementary Conditions, see Guide to the Preparation of Supplementary Conditions (No. 1910-17) (1996 Edition). For guidance on the completion and use of this Agreement, see EJCDC Users Guide, No. 1910-50.

Copyright © 2002 National Society of Professional Engineers
1420 King Street, Alexandria, VA 22314

American Council of Engineering Companies
1015 15th Street N.W., Washington, DC 20005

American Society of Civil Engineers
1801 Alexander Bell Drive, Reston, VA 20191-4400

**STANDARD FORM of AGREEMENT
BETWEEN OWNER and ENGINEER
for
PROFESSIONAL SERVICES**

THIS IS AN AGREEMENT effective as of _____, 20__ ("Effective Date")

between City of Hattiesburg, ("OWNER"), and

SHOWS, DEARMAN & WAITS, Inc., ("ENGINEER").

OWNER intends to: "CCTV Inspection Services for the gravity sanitary sewer along 4th Street between 25th Avenue and Main Street." ("Project").

OWNER and ENGINEER in consideration of their mutual covenants as set forth herein agrees as follows:

1.01 Basic Agreement

A. Engineer shall provide, or cause to be provided, the services set forth in this Agreement, and Owner shall pay Engineer for such Services as set forth in Paragraph 9.01.

2.01 Payment Procedures

A. *Preparation of Invoices.* Engineer will prepare a monthly invoice in accordance with Engineer's standard invoicing practices and submit the invoice to Owner.

B. *Payment of Invoices.* Invoices are due and payable within 30 days of receipt. If Owner fails to make any payment due Engineer for services and expenses within 30 days after receipt of Engineer's invoice, the amounts due Engineer will be increased at the rate of 1.0% per month (or the maximum rate of interest permitted by law, if less) from said thirtieth day. In addition, Engineer may, without liability, after giving seven days written notice to Owner, suspend services under this Agreement until Engineer has been paid in full all amounts due for services, expenses, and other related charges. Payments will be credited first to interest and then to principal.

3.01 Additional Services

A. If authorized by Owner, or if required because of changes in the Project, Engineer shall furnish services in addition to those set forth above.

B. Owner shall pay Engineer for such additional services as follows: For additional services of Engineer's employees engaged directly on the Project an amount equal to the cumulative hours charged to the Project by each class of Engineer's employees times standard hourly rates for each applicable billing class; plus reimbursable expenses and Engineer's consultants' charges, if any.

4.01 Termination

A. The obligation to provide further services under this Agreement may be terminated:

1. For cause,

a. By either party upon 30 days written notice in the event of substantial failure by the other party to perform in accordance with the Agreement's terms through no fault of the terminating party.

b. By Engineer:

1) upon seven days written notice if Engineer believes that Engineer is being requested by Owner to furnish or perform services contrary to Engineer's responsibilities as a licensed professional;

or

2) upon seven days written notice if the Engineer's services for the Project are delayed or suspended for more than 90 days for reasons beyond Engineer's control.

3) Engineer shall have no liability to Owner on account of such termination.

c. Notwithstanding the foregoing, this Agreement will not terminate as a result of a substantial failure under paragraph 4.01.A.1.a if the party receiving such notice begins, within seven days of receipt of such notice, to correct its failure and proceeds diligently to cure such failure within no more than 30 days of receipt of notice; provided, however, that if and to the extent such substantial failure cannot be reasonably cured within such 30 day period, and if such party has diligently attempted to cure the same and thereafter continues diligently to cure the same, then the cure period provided for herein shall extend up to, but in no case more than, 60 days after the date of receipt of the notice.

2. For convenience, by Owner effective upon the receipt of notice by Engineer.

B. The terminating party under paragraphs 4.01.A.1 or 4.01.A.2 may set the effective date of termination at a time up to 30 days later than otherwise provided to allow Engineer to demobilize personnel and equipment from the Project site, to complete tasks whose value would otherwise be lost, to prepare notes as to the status of completed and uncompleted tasks, and to assemble Project materials in orderly files.

5.01 Controlling Law

A. This Agreement is to be governed by the law of the state in which the Project is located.

6.01 Successors, Assigns, and Beneficiaries

A. Owner and Engineer each is hereby bound and the partners, successors, executors, administrators, and legal representatives of Owner and Engineer (and to the extent permitted by paragraph 6.01.B the assigns of Owner and Engineer) are hereby bound to the other party to this Agreement and to the partners, successors, executors, administrators, and legal representatives (and said assigns) of such other party, in respect of all covenants, agreements, and obligations of this Agreement.

B. Neither Owner nor Engineer may assign, sublet, or transfer any rights under or interest (including, but without limitation, moneys that are due or may become due) in this Agreement without the written consent of the other, except to the extent that any assignment, subletting, or transfer is mandated or restricted by law. Unless specifically stated to the contrary in any written consent to an assignment, no assignment will release or discharge the assignor from any duty or responsibility under this Agreement.

7.01 General Considerations

A. The standard of care for all professional engineering and related services performed or furnished by Engineer under this Agreement will be the care and skill ordinarily used by members of the subject profession practicing under similar circumstances at the same time and in the same locality. Engineer makes no warranties, express or implied, under this Agreement or otherwise, in connection with Engineer's services. Engineer and its consultants may use or rely upon the design services of others, including, but not limited to, contractors, manufacturers, and suppliers.

B. Engineer shall not at any time supervise, direct, or have control over any contractor's work, nor shall Engineer have authority over or responsibility for the means, methods, techniques, sequences, or procedures of construction selected or used by any contractor, for safety precautions and programs incident to a contractor's work progress, nor for any failure of any contractor to comply with laws and regulations applicable to contractor's work.

C. Engineer neither guarantees the performance of any contractor nor assumes responsibility for any contractor's failure to furnish and perform its work in accordance with the contract between Owner and such contractor.

D. Engineer shall not be responsible for the acts or omissions of any contractor, subcontractor, or supplier, or of any contractor's agents or employees or any other persons (except Engineer's own employees) at the Project site or otherwise furnishing or performing any of construction work; or for any decision made on interpretations or clarifications of the construction contract given by Owner without consultation and advice of Engineer.

E. The general conditions for any construction contract documents prepared hereunder are to be the "Standard General Conditions of the Construction Contract@ as prepared by the Engineers Joint Contract Documents Committee (No. C-700, 2002 Edition).

F. All design documents prepared or furnished by Engineer are instruments of service, and Engineer retains an ownership and property interest (including the

copyright and the right of reuse) in such documents, whether or not the Project is completed.

G. To the fullest extent permitted by law, Owner and Engineer (1) waive against each other, and the other's employees, officers, directors, agents, insurers, partners, and consultants, any and all claims for or entitlement to special, incidental, indirect, or consequential damages arising out of, resulting from, or in any way related to the Project, and (2) agree that Engineer's total liability to Owner under this Agreement shall be limited to \$50,000 or the total amount of compensation received by Engineer, whichever is greater.

H. The parties acknowledge that Engineer's scope of services does not include any services related to a Hazardous Environmental Condition (the presence of asbestos, PCBs, petroleum, hazardous substances or waste, and radioactive materials). If Engineer or any other party encounters a Hazardous Environmental Condition, Engineer may, at its option and without liability for consequential or any other damages, suspend performance of services on the portion of the Project affected thereby until Owner: (i) retains appropriate specialist consultants or contractors to identify and, as appropriate, abate, remediate, or remove the Hazardous Environmental Condition; and (ii) warrants that the Site is in full compliance with applicable Laws and Regulations.

8.01 Total Agreement

A. This Agreement (consisting of pages 1 to 4 inclusive together with any expressly incorporated appendix), constitutes the entire agreement between Owner and Engineer and supersedes all prior written or oral understandings. This Agreement may only be amended, supplemented, modified, or canceled by a duly executed written instrument.



9.01 Payment (Lump Sum Basis)

A. Using the procedures set forth in paragraph 2.01, Owner shall pay Engineer as follows:

- | | | | |
|----|-----------------------|-----------------|---------------|
| 1. | 6"-8" Diameter Pipe | Per Linear Foot | <u>\$3.00</u> |
| 2 | 10"-12" Diameter Pipe | Per Linear Foot | <u>\$3.25</u> |

B. The Engineer's compensation is conditioned on the time to complete construction not exceeding 12 months. Should the time to complete construction be extended beyond this period, total compensation to Engineer shall be appropriately adjusted.

IN WITNESS WHEREOF, the parties hereto have executed this Agreement, the Effective Date of which is indicated on page 1.

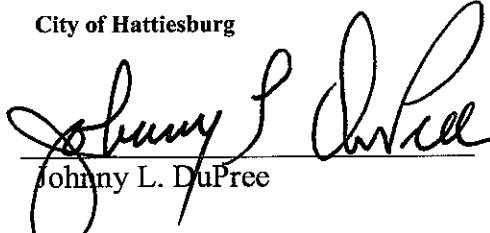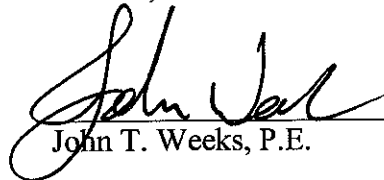OWNER:	City of Hattiesburg	ENGINEER:	 SHOWS, DEARMAN & WAITS, Inc.
By:	 Johnny L. DuPree	By:	 John T. Weeks, P.E.
Title:	Mayor	Title:	Vice President
Date Signed:	<u>6-19-12</u>	Date Signed:	<u>6-4-12</u>
Address for giving notices:		License or Certificate No. and State: 18912 - MS	
<u>P.O. Box 1898</u>		Address for giving notices:	
<u>Hattiesburg, MS 39403</u>		<u>Post Office Box 1711</u>	
<u></u>		<u>Hattiesburg MS 39403-1711</u>	
<u></u>		<u></u>	



City of Hattiesburg, MS

200 Forrest St.
P.O. Box 1898
Hattiesburg, MS 39401

Master

File Number: 2012-0860

File ID: 2012-0860

Type: Regular Agenda Item

Status: Passed

Version: 1

Reference:

In Control: City Council

File Created: 06/08/2012

Brief Title: Sole Source Declaration

Final Action: 06/19/2012

Minute Book Number: MB 2012-1/201

Title:

Declare and approve the purchase of National Night Out Against Crime supplies in an amount not to exceed \$7000, from NATW as a sole source purchase as provided for in Section 31-7-13 (viii), of the Mississippi Code of 1972, based on information as per attached letter and memorandums.

Notes:

Sponsors:

Enactment Date:

Attachments: MaxineColeman400, NNO Calendar of Events, 2012
National Night Out Budget

Enactment Number:

Contact: 601-554-1005

Meeting Date: 06/19/2012

Drafter: Maxine Coleman

Effective Date:

History of Legislative File

Ver- sion:	Acting Body:	Date:	Action:	Sent To:	Due Date:	Return Date:	Result:
1	City Council	06/19/2012	Approve				Pass
Action Text: A MOTION was made by Council Member Carroll and seconded by Council Member Naylor to Declare and approve the purchase of National Night Out Against Crime supplies in an amount not to exceed \$7000, from NATW as a sole source purchase as provided for in Section 31-7-13 (viii), of the Mississippi Code of 1972, based on information as per attached letter and memorandums.							
There being no discussion, the Motion received the affirmative vote of the Council as follows:							
Yeas: 5 - Bradley, Delgado, Carroll, Ware and Naylor							
Nays: 0							
Yea: 5 President Bradley Council Member Delgado Council Member Carroll Vice President Ware Council Member Naylor							
TEL-No Vote: 0							

Text of Legislative File 2012-0860

Title

Declare and approve the purchase of National Night Out Against Crime supplies in an amount not to exceed \$7000, from NATW as a sole source purchase as provided for in Section 31-7-13 (viii), of the Mississippi Code of 1972, based on information as per attached letter and memorandums.

Summary

National Night Out Merchandise Order

Budget Information

Line item 1090.5011

Expenditure Type

Regular Budget Item

Purchasing Item

Sole Source

Publication Information



NATIONAL ASSOCIATION OF TOWN WATCH

1 Wynnewood Road
Suite 102
Wynnewood, PA 19096
610-649-7055
Fax: 610-649-5456
www.natw.org

June 6, 2012

Maxine Coleman
City of Hattiesburg

Re: Sole Source

To Whom It May Concern:

Please be advised that the National Association of Town Watch (NATW) is the sole source for all NATW and "National Night Out" printed and promotional products.

The NATW and National Night Out name, logos, themes and artwork are federally registered trademarks of the National Association of Town Watch. NATW is the sole distributor of all National Night Out products. No other company is authorized to produce any National Night Out products.

If you have any questions regarding this matter, please contact me at the above number. Or, feel free to e-mail us at info@natw.org.


Thank you for your cooperation.

Sincerely,

A handwritten signature in black ink, appearing to read "Matt A. Peskin", is written over a horizontal line.

Matt A. Peskin
Executive Director

MP/kg

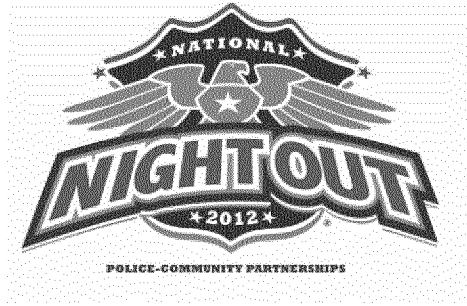

CITY OF HATTIESBURG

NNO CALENDAR OF EVENTS

THEME: "Hattiesburg: Saluting Our Nation's Veterans"

THURSDAY, AUGUST 2, 2012

NATIONAL NIGHT OUT KICK-OFF PARADE

City Hall
5:30 P.M.

NATIONAL NIGHT OUT KICK-OFF PARTY

Town Square Park
100 Main Street
6 P.M. to 8 P.M.

Fun, Food, Games,
Educational Exhibits, Health Screenings,
School Supplies Give-away, Children Car Seats, Weather Radio &
Fire Detectors Applications, Safety Information, Demonstrations, Simulations,
Competitions &
"Hattiesburg Best" Talent Show – \$100 Gift Card to the Winner!

TUESDAY, AUGUST 7, 2012

29TH ANNUAL NATIONAL NIGHT OUT AGAINST CRIME

'America's Night Out '
Neighborhood's Parties With Purpose
6 P.M. to 8 P.M.

To schedule an event or for more information
contact Maxine Coleman, National Night Out Coordinator
(601) 554-1005

2012 NATIONAL NIGHT OUT BUDGET

June 11, 2012

Kick-Off Party August 2, 2012				
Food				\$1,000.00
School Supplies				\$1,000.00
Park Decoration				\$200.00
Video/Editing and 2 DVDs (Kick-Off & NNO)				\$500.00
Vinyl Banners – (3 Kick-Off & 1 Parade)				\$500.00
Subtotal				\$3,200.00
'America's Night Out' August 7, 2012				
Items	Item #	Price Per Pack	Quantity	Totals
Embroidered Baseball Cap	110	8.50	10	\$85.00
Neighborhoods & Volunteers T-Shirts (Youth-L, M, L, XL)	116	\$6.75	252	\$1,701.00
Neighborhoods & Volunteers T-Shirts (XXL) & (XXXL)	116	\$8.75	95	\$831.25
Golf Shirts for Mayor, Council, Supervisors, Directors, and Chiefs (M,L &XL)	118	\$22.50	13	\$292.50
Golf Shirts Council, Supervisors and Directors (XXL & XXXL)	118	\$24.50	8	\$196.00
NNO 2012 Balloons (11")	810	\$105.00/500	1	\$105.00
NNO 2012 Hand Fans (500)	812	\$24.00/25	20	\$480.00
NNO 2012 Tattoo (600)	814	\$19.00/100	6	\$114.00
NNO 2012 Pencils (600)	815	\$39.00/100	6	\$234.00
NNO 2012 Coloring & Activity Books (300)	820	\$48.00/50	6	\$288.00
NNO Punch Balls (450)	821	\$56.00/50	9	\$504.00
NNO 2012 Banners	822	\$130.00/5	1	\$130.00
NNO 2012 Reflective Awareness Bracelets (800)	824	\$79.00/100	8	\$632.00
NNO 2012 Finger Lights (612)	827	\$45.00/36	17	\$765.00
NNO 2012 Button (250)	829	\$30.00/50	5	\$150.00
Shipping				\$90.00
Subtotal				\$6,597.75
Grand Total				\$9,797.75



City of Hattiesburg, MS

200 Forrest St.
P.O. Box 1898
Hattiesburg, MS 39401

Master

File Number: 2012-0874

File ID: 2012-0874

Type: Regular Agenda Item

Status: Approved

Version: 1

Reference:

In Control: City Council

File Created: 06/13/2012

Brief Title: Generator maintenance agreement

Final Action: 06/19/2012

Minute Book Number: MB 2012-1/201

Title:

Approve and authorize execution of professional services agreement between the City and Chain Electric Company for maintenance on generators at City owned facilities, per terms outlined in the agreement.

Notes:

Sponsors:

Enactment Date:

Attachments: Generator maintenance agreement, Executed agreement

Enactment Number:

Contact:

Meeting Date: 06/19/2012

Drafter:

Effective Date:

History of Legislative File

Ver- sion:	Acting Body:	Date:	Action:	Sent To:	Due Date:	Return Date:	Result:
1	City Council	06/19/2012	Approve and Authorize				Pass
Action Text: A MOTION was made by Council Member Carroll and seconded by Council Member Naylor to Approve and authorize execution of professional services agreement between the City and Chain Electric Company for maintenance on generators at City owned facilities, per terms outlined in the agreement.							
There being no discussion, the Motion received the affirmative vote of the Council as follows:							
Yeas: 5 - Bradley, Delgado, Carroll, Ware and Naylor							
Nays: 0							
Yea: 5 President Bradley Council Member Delgado Council Member Carroll Vice President Ware Council Member Naylor							
TEL-No Vote: 0							

Text of Legislative File 2012-0874

Title

Approve and authorize execution of professional services agreement between the City and Chain Electric Company for maintenance on generators at City owned facilities, per terms outlined in the agreement.

Summary


Generator maintenance agreement

Budget Information

Expenditure Type

Purchasing Item

Publication Information

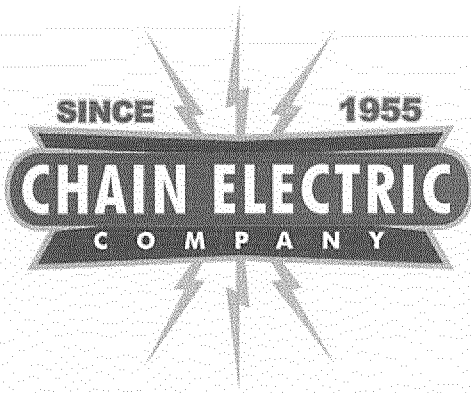

1308½ W. Pine Street
P. O. Box 2058
Hattiesburg, MS 39403-2058
Telephone (601) 545-3800
FAX (601) 584-8320
e-mail: bchain@bchain.com


Eddie Myers
City of Hattiesburg

May 29, 2012

RE: Maintenance Proposal for City Generators

I would like to propose for consideration that Chain Electric take over the maintenance of the city's generators with terms as follows.

- 1) Chain Electric is first responder in all instances and will handle electrical issues with hourly rates already established in the maintenance contract already in effect.
- 2) Chain Electric will incorporate and manage the use of certified generator technicians from Patco Electric for maintenance of generators, who have been responsible for servicing the generators in the past and who currently have all the records on the generators.
- 3) Included in the annual maintenance pricing, Chain Electric will use one man and one truck in conjunction with Patco for maintenance issues at hourly rates already established in our current hourly contract.
- 4) There will be a separate field maintenance/inspection report turned in for each generator.
- 5) This service option listed is for Annual services only performed prior to hurricane season each year.
- 6) Pricing includes minimum service requirements of oil and filter changes for 44 units according to manufacturer recommended requirements to do so every 200 run hours or once yearly. (whichever comes first)
- 7) Some of the most common repairs not included in the service contract that would require additional charges are battery replacements, radiator service-coolant/anti-freeze replacement, leaking hoses, worn/broken belts, burned out engine block/coolant heaters and rusted exhaust piping.
- 8) Also recommended is a full load bank test and radiator service every four years minimum which is not included in the proposal.
- 9) Pricing based on all of the services being performed on a routine scheduled basis, during normal working hours (Monday – Thursday 7:00 am – 5:00 pm)
- 10) If additional call outs are necessary, Chain Electric will manage the process and if assistance from Patco is required, Chain Electric will be allowed a 10% markup on Patco invoices.
- 11) Please note that the charges listed are for the required maintenance items only and all other services and repairs that are required or recommended will be completed only upon city approval of cost estimates. This cost estimate will be turned in after the standard service is complete each year and the City will have the final approval on what needs to be done.

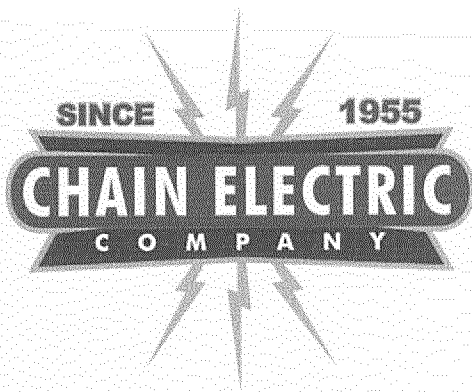

1308½ W. Pine Street
P. O. Box 2058
Hattiesburg, MS 39403-2058
Telephone (601) 545-3800
FAX (601) 584-8320
e-mail: bchain@bchain.com

Cost for yearly contracts 2012-2014

June 2012 Annual Services \$ 55,956.00

June 2013 Annual Services \$ 57,994.00

June 2014 Annual Services \$ 59,685.00

All pricing includes 3.5% Contractors Tax


If you have any questions or concerns, please call me any time.

Thank you,

Bob Chain
President
Chain Electric

Accepted By: _____
City of Hattiesburg

Date: _____

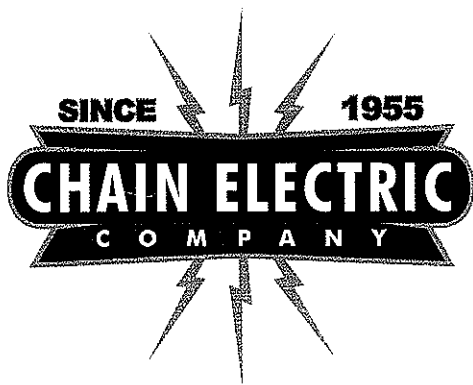

1308½ W. Pine Street
P. O. Box 2058
Hattiesburg, MS 39403-2058
Telephone (601) 545-3800
FAX (601) 584-8320
e-mail: bchain@bchain.com


Eddie Myers
City of Hattiesburg

May 29, 2012

RE: Maintenance Proposal for City Generators

I would like to propose for consideration that Chain Electric take over the maintenance of the city's generators with terms as follows.

- 1) Chain Electric is first responder in all instances and will handle electrical issues with hourly rates already established in the maintenance contract already in effect.
- 2) Chain Electric will incorporate and manage the use of certified generator technicians from Patco Electric for maintenance of generators, who have been responsible for servicing the generators in the past and who currently have all the records on the generators.
- 3) Included in the annual maintenance pricing, Chain Electric will use one man and one truck in conjunction with Patco for maintenance issues at hourly rates already established in our current hourly contract.
- 4) There will be a separate field maintenance/inspection report turned in for each generator.
- 5) This service option listed is for Annual services only performed prior to hurricane season each year.
- 6) Pricing includes minimum service requirements of oil and filter changes for 44 units according to manufacturer recommended requirements to do so every 200 run hours or once yearly. (whichever comes first)
- 7) Some of the most common repairs not included in the service contract that would require additional charges are battery replacements, radiator service-coolant/anti-freeze replacement, leaking hoses, worn/broken belts, burned out engine block/coolant heaters and rusted exhaust piping.
- 8) Also recommended is a full load bank test and radiator service every four years minimum which is not included in the proposal.
- 9) Pricing based on all of the services being performed on a routine scheduled basis, during normal working hours (Monday – Thursday 7:00 am – 5:00 pm)
- 10) If additional call outs are necessary, Chain Electric will manage the process and if assistance from Patco is required, Chain Electric will be allowed a 10% markup on Patco invoices.
- 11) Please note that the charges listed are for the required maintenance items only and all other services and repairs that are required or recommended will be completed only upon city approval of cost estimates. This cost estimate will be turned in after the standard service is complete each year and the City will have the final approval on what needs to be done.

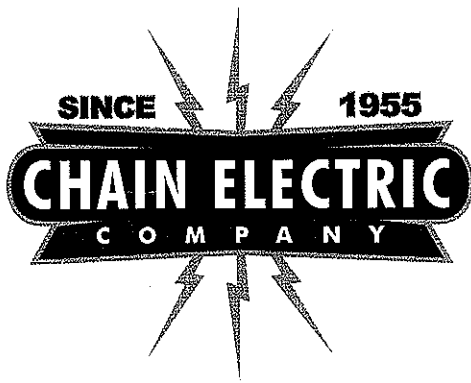

1308½ W. Pine Street
P. O. Box 2058
Hattiesburg, MS 39403-2058
Telephone (601) 545-3800
FAX (601) 584-8320
e-mail: bchain@bchain.com

Cost for yearly contracts 2012-2014

June 2012 Annual Services \$ 55,956.00

June 2013 Annual Services \$ 57,994.00

June 2014 Annual Services \$ 59,685.00

All pricing includes 3.5% Contractors Tax

If you have any questions or concerns, please call me any time.

Thank you,

Bob Chain
President
Chain Electric

Accepted By

City of Hattiesburg

Date:

6/19/2012



City of Hattiesburg, MS

200 Forrest St.
P.O. Box 1898
Hattiesburg, MS 39401

Master

File Number: 2012-0864

File ID: 2012-0864

Type: Regular Agenda Item

Status: Approved

Version: 1

Reference:

In Control: City Council

File Created: 06/11/2012

Brief Title: Housing Repair Grant Award - 1201 Dabbs Street

Final Action: 06/19/2012

Minute Book Number: MB 2012-1/201-202

Title:

Approve and authorize Mayor to execute in triplicate a Contractor and Owner Agreement and a Housing Repair Grant Award to Claudie Magee of 1201 Dabbs Street in an amount not to exceed \$10,000 according to the Housing Rehabilitation and Housing Programs Manual Section VIII (E).
{Entitlement}

Notes:

Sponsors:

Enactment Date:

Attachments: COHCD Contractor & C. Magee Agreement
06.11.12, executed COHCD Contractor & C. Magee
Agreement 06.11.12, Grant Agreement - C. Magee
(\$10K-) 06.11.12, executed Grant Agreement - C.
Magee (\$10K-) 06.11.12

Enactment Number:

Contact:

Meeting Date: 06/19/2012

Drafter: Kevin Jordan

Effective Date:

History of Legislative File

Ver- sion:	Acting Body:	Date:	Action:	Sent To:	Due Date:	Return Date:	Result:
1	City Council	06/19/2012	Approve and Authorize				Pass
Action Text: A MOTION was made by Council Member Naylor and seconded by Council Member Delgado to Approve and authorize Mayor to execute in triplicate a Contractor and Owner Agreement and a Housing Repair Grant Award to Claudie Magee of 1201 Dabbs Street in an amount not to exceed \$10,000 according to the Housing Rehabilitation and Housing Programs Manual Section VIII (E). {Entitlement}							
There being no discussion, the Motion received the affirmative vote of the Council as follows:							
Yeas: 5 - Bradley, Delgado, Carroll, Ware and Naylor							
Nays: 0							

Yea: 5 President Bradley
Council Member Delgado
Council Member Carroll
Vice President Ware
Council Member Naylor

TEL-No Vote: 0

Text of Legislative File 2012-0864

Title

Approve and authorize Mayor to execute in triplicate a Contractor and Owner Agreement and a Housing Repair Grant Award to Claudie Magee of 1201 Dabbs Street in an amount not to exceed \$10,000 according to the Housing Rehabilitation and Housing Programs Manual Section VIII (E). {Entitlement}

Summary

Housing Repair Grant Award - 1201 Dabbs Street

Budget Information

Expenditure Type

Purchasing Item

Publication Information

CITY OF HATTIESBURG COMMUNITY DEVELOPMENT
Homeowner Rehabilitation/Reconstruction Program
Project HRRP

Contractor & Owner Agreement

THIS AGREEMENT, made the 19th day of June, 2012 and between the City of Hattiesburg Community Development Department (COHCD) Homeowner Rehabilitation/Reconstruction Program (HRRP) and Claudie Magee of 1201 Dabbs Street, Hereinafter called Owner, and _____, with its principal place of business located at _____, Hattiesburg, Mississippi 39401, hereinafter called the Contractor.

WITNESSETH

1. **SCOPE OF WORK**

The Contractor shall furnish all labor, materials, tools, supplies, supervision and other services and shall perform all operations necessary and required to satisfactorily complete the work shown on the drawings and described in the specifications and other Contract Documents prepared for the 1201 Dabbs Street Project by COHCD, said work to be performed on the structure(s)/property located at 1201 Dabbs Street, Hattiesburg, Mississippi, all in accordance with terms of the Contract Documents.

2. **TIME OF COMPLETION**

The Owner/COHCD shall issue a written Notice to Proceed within 5 days from the date of the Owner/COHCD signing of this Agreement, accepting the Contractor's bid and proposal, providing the Contractor has obtained the necessary permits and related documents (if needed) and has presented them to the Owner/COHCD. If the Notice to Proceed is not received by the Contractor within this 5 day period, the Contractor may at his option terminate his obligation under this Agreement, provided he has obtained the necessary permits and related documentation within (15) days from the date of the Owner's/COHCD's signing of this Agreement, the Owner/COHCD has the option of terminating the Contract for cause.

The Contractor shall commence working within Ten (10) calendar days after issuance of the Notice to Proceed, and it is to be completed within sixty (60) days after the issuance of the Notice to Proceed. **Fifty dollars (\$50.00) per day will be deducted from the final payment for every day project rehabilitation completion exceeds sixty (60) days.** The Owner/COHCD has the option of terminating the Contract for failure to commence work within the time allowed by the Contract Agreement.

3. **COMPENSATION**

As full consideration for the satisfactory performance by Contractor of this Contract, the Owner/COHCD shall pay to the Contractor the sum of _____ () subject to any written additions or deductions provided and incorporated herein, in accordance with the payment provisions of this Contract.

4. CHANGES IN THE WORK

The Owner/COHCD without invalidating the Contract may order Changes in Work consisting of additions, deletions, or modifications, the Contract Sum and the Contract Time being adjusted accordingly. All such Changes in the Work shall be authorized by written Change Order signed by the Owner and COHCD or their duly authorized agent.

The Contract Sum and the Contract Time may be changed by a Change Order. The cost or credit to the Owner/COHCD from a Change in the Work shall be determined by mutual agreement before executing the Work involved.

5. CORRECTION OF WORK

The Contractor shall correct any work that fails to conform to the requirements of the Contract Documents where such failure to conform appears during the progress of the Work, and shall remedy any defects due to faulty materials, equipment or workmanship which appears within a period of one year from the Date of substantial Completion of the Contract or within such longer period of time as may be prescribed by law or by the terms of any applicable special guarantee required by the Contract Documents. The provisions of this statement apply to Work done by Subcontractors as well as to Work done by direct employees of the Contractor.

6. TERMINATION BY THE OWNER

If the Contractor defaults or neglects to carry out the Work in accordance with the Contract Documents or fails to perform any provisions of the Contract, the Owner/COHCD may, after seven days written notice to the Contractor and without prejudice to any other remedy they may have, make good such deficiencies and may deduct the cost thereof from the payment then or thereafter due the Contractor. If the Contractor's workmanship is deficient and he fails to remedy such work within a specified time period, the Owner/COHCD, at their option, may terminate the Contract and take possession of the site and all materials, supplies and equipment incorporated in the work thereon. The Owner/COHCD may finish the Work by whatever method they may deem expedient. If the unpaid balance of the Contract Sum exceeds the expenses of finishing the Work, such excess shall be paid to the Contractor for approved work completed, but if such expense exceeds such unpaid balance, the Contractor shall pay the difference to the Owner/COHCD.

7. PAYMENTS/DRAWS

Payments may be withheld on account of (1) defective Work not remedied, (2) claims filed, (3) failure of the Contractor to make payments properly to Subcontractors or for labor, materials or equipment, (4) damage to another contractor or (5) unsatisfactory prosecution of the Work of the Contractor.

Final payment shall not be due until the Contractor has delivered to the Owner/COHCD filed lien waivers/releases, indemnifying them against any lien.

The making of final payment shall constitute a waiver of all claims by the Owner/COHCD except those arising from (1) unsettled liens, (2) faulty or defective

Work appearing after Substantial Completion, (3) failure of Work to comply with the Requirements of the Contract Documents or (4) terms of any special guarantees required by the Contract Documents. The acceptance of the final payment shall constitute a waiver of all claims by the Contractor except those previously made in writing and still unsettled.

1. _____
2. _____
3. _____
4. _____
5. _____

8. ACCEPTANCE AND FINAL PAYMENT

Final payment shall be due thirty (30) days after completion and acceptance of the work, provided the Contract has been satisfactorily performed, subject to the provision of the General Conditions of the Contract.

9. DEED RESTRICTION

There will be deed restriction attached to 1201 Dabbs Street for three (3) years. Homeowner agrees to occupy the reconstructed home for three (3) years after reconstruction activities are completed. The homeowner agrees to pay the prorated grant amount and legal fees associated with securing repayment to the City of Hattiesburg in the event the property is sold, transferred or disposed of prior to the expiration of the three (3) year affordability period. **Homeowner acknowledges and agrees that this contract shall be binding on his/hers/their heirs, executors and assigns.**

10. ASSIGNMENT OF CONTRACT

This agreement may not be assigned to any Contractor or Agent of Contractor. IN WITNESS WHEREOF, the parties hereto executed this Agreement the _____ day of _____, 2012.

Claudie Magee, Homeowner Date

Spouse's Signature Date

City of Hattiesburg, Mississippi

Contractor

By: _____
Johnny L. DuPree, Mayor

By: _____

Date: _____

Date: _____

Attest: _____
City Clerk

Attest: _____

CITY OF HATTIESBURG COMMUNITY DEVELOPMENT
Homeowner Rehabilitation/Reconstruction Program
Project HRRP

Contractor & Owner Agreement

THIS AGREEMENT, made the 19th day of June, 2012 and between the City of Hattiesburg Community Development Department (COHCD) Homeowner Rehabilitation/Reconstruction Program (HRRP) and Claudie Magee of 1201 Dabbs Street, Hereinafter called Owner, and _____, with its principal place of business located at _____, Hattiesburg, Mississippi 39401, hereinafter called the Contractor.

WITNESSETH

1. SCOPE OF WORK

The Contractor shall furnish all labor, materials, tools, supplies, supervision and other services and shall perform all operations necessary and required to satisfactorily complete the work shown on the drawings and described in the specifications and other Contract Documents prepared for the 1201 Dabbs Street Project by COHCD, said work to be performed on the structure(s)/property located at 1201 Dabbs Street, Hattiesburg, Mississippi, all in accordance with terms of the Contract Documents.

2. TIME OF COMPLETION

The Owner/COHCD shall issue a written Notice to Proceed within 5 days from the date of the Owner/COHCD signing of this Agreement, accepting the Contractor's bid and proposal, providing the Contractor has obtained the necessary permits and related documents (if needed) and has presented them to the Owner/COHCD. If the Notice to Proceed is not received by the Contractor within this 5 day period, the Contractor may at his option terminate his obligation under this Agreement, provided he has obtained the necessary permits and related documentation within (15) days from the date of the Owner's/COHCD's signing of this Agreement, the Owner/COHCD has the option of terminating the Contract for cause.

The Contractor shall commence working within Ten (10) calendar days after issuance of the Notice to Proceed, and it is to be completed within sixty (60) days after the issuance of the Notice to Proceed. **Fifty dollars (\$50.00) per day will be deducted from the final payment for every day project rehabilitation completion exceeds sixty (60) days.** The Owner/COHCD has the option of terminating the Contract for failure to commence work within the time allowed by the Contract Agreement.

3. COMPENSATION

As full consideration for the satisfactory performance by Contractor of this Contract, the Owner/COHCD shall pay to the Contractor the sum of _____ () subject to any written additions or deductions provided and incorporated herein, in accordance with the payment provisions of this Contract.

4. CHANGES IN THE WORK

The Owner/COHCD without invalidating the Contract may order Changes in Work consisting of additions, deletions, or modifications, the Contract Sum and the Contract Time being adjusted accordingly. All such Changes in the Work shall be authorized by written Change Order signed by the Owner and COHCD or their duly authorized agent.

The Contract Sum and the Contract Time may be changed by a Change Order. The cost or credit to the Owner/COHCD from a Change in the Work shall be determined by mutual agreement before executing the Work involved.

5. CORRECTION OF WORK

The Contractor shall correct any work that fails to conform to the requirements of the Contract Documents where such failure to conform appears during the progress of the Work, and shall remedy any defects due to faulty materials, equipment or workmanship which appears within a period of one year from the Date of substantial Completion of the Contract or within such longer period of time as may be prescribed by law or by the terms of any applicable special guarantee required by the Contract Documents. The provisions of this statement apply to Work done by Subcontractors as well as to Work done by direct employees of the Contractor.

6. TERMINATION BY THE OWNER

If the Contractor defaults or neglects to carry out the Work in accordance with the Contract Documents or fails to perform any provisions of the Contract, the Owner/COHCD may, after seven days written notice to the Contractor and without prejudice to any other remedy they may have, make good such deficiencies and may deduct the cost thereof from the payment then or thereafter due the Contractor. If the Contractor's workmanship is deficient and he fails to remedy such work within a specified time period, the Owner/COHCD, at their option, may terminate the Contract and take possession of the site and all materials, supplies and equipment incorporated in the work thereon. The Owner/COHCD may finish the Work by whatever method they may deem expedient. If the unpaid balance of the Contract Sum exceeds the expenses of finishing the Work, such excess shall be paid to the Contractor for approved work completed, but if such expense exceeds such unpaid balance, the Contractor shall pay the difference to the Owner/COHCD.

7. PAYMENTS/DRAWS

Payments may be withheld on account of (1) defective Work not remedied, (2) claims filed, (3) failure of the Contractor to make payments properly to Subcontractors or for labor, materials or equipment, (4) damage to another contractor or (5) unsatisfactory prosecution of the Work of the Contractor.

Final payment shall not be due until the Contractor has delivered to the Owner/CHOCD filed lien waivers/releases, indemnifying them against any lien.

The making of final payment shall constitute a waiver of all claims by the Owner/COHCD except those arising from (1) unsettled liens, (2) faulty or defective

Work appearing after Substantial Completion, (3) failure of Work to comply with the Requirements of the Contract Documents or (4) terms of any special guarantees required by the Contract Documents. The acceptance of the final payment shall constitute a wavier of all claims by the Contractor except those preciously made in writing and still unsettled.

1. _____
2. _____
3. _____
4. _____
5. _____

8. ACCEPTANCE AND FINAL PAYMENT

Final payment shall be due thirty (30) days after completion and acceptance of the work, provided the Contract has been satisfactorily performed, subject to the provision of the General Conditions of the Contract.

9. DEED RESTRICTION

There will be deed restriction attached to 1201 Dabbs Street for three (3) years. Homeowner agrees to occupy the reconstructed home for three (3) years after reconstruction activities are completed. The homeowner agrees to pay the prorated grant amount and legal fees associated with securing repayment to the City of Hattiesburg in the event the property is sold, transferred or disposed of prior to the expiration of the three (3) year affordability period. **Homeowner acknowledges and agrees that this contract shall be binding on his/hers/their heirs, executors and assigns.**

10. ASSIGNMENT OF CONTRACT

This agreement may not be assigned to any Contractor or Agent of Contractor. IN WITNESS WHEREOF, the parties hereto executed this Agreement the _____ day of _____, 2012.

Claudie Magee, Homeowner

Date

Spouse's Signature

Date

City of Hattiesburg, Mississippi

By: _____

Johnny L. DuPree, Mayor

Date: 6-19-12

Attest: _____

City Clerk

Contractor

By: _____

Date: _____

Attest: _____

CITY OF HATTIESBURG
HOUSING REPAIR (\$10K-)
GRANT AWARD AGREEMENT

General Terms and Conditions

1. _____ I certify that I currently live in and own the home for which I am accepting repair assistance.
2. _____ I agree to remain in Hattiesburg during the course of the repairs being performed and to make my home accessible between the hours of 7:00 a.m. and 5:00 p.m., Monday through Friday, unless otherwise arranged.
3. _____ I understand that I am responsible for packing and storage of jewelry, family heirlooms, food, cleaning and other chemicals, lawn equipment, and toiletries for the duration of the repair work as necessary. The storage company will not move or store these items.
4. _____ I understand that my refrigerator, dishwasher, freezer, washing machine and dryer must be cleaned and emptied when the moving company arrives and that *the moving company will not* be responsible for cleaning or mildew of appliances.
5. _____ I understand that I will not be able to remove any of my things out of storage prior to move back.
6. _____ I understand that the discovery of illegal activities or the use of verbal or physical threats of harm towards City employees, the contractor or his workers will result in an immediate termination of all repair activities.
7. _____ I agree that the City has irrevocable rights and permission to use my name and to use, reproduce, exhibit, copyright and publish photographic images and/or videotaped images of me and/or my home for advertising, trade and/or any other lawful purpose.
8. _____ I agree to attend Homeowner’s Maintenance Training and understand that I will be contacted with the dates and times for this mandatory training.
9. _____ I certify that I am not an employee of the City of Hattiesburg, nor do I have an immediate family member who is an employee of the City.
10. _____ I hereby agree to occupy the home to be rehabilitated for a period of not less than **three (3)** years after completion of the repairs funded under in the Housing Rehabilitation Program. **(Homeowner acknowledges and agrees that this agreement shall be binding on his/hers/their heirs, executors and assigns.)**
11. _____ I agree to repay the prorated grant amount and legal fees associated with securing repayment to the City should I sale, transfer or dispose of the property prior to the expiration of the *three (3)* year affordability period.
12. _____ I understand that I cannot apply for another Housing Rehabilitation or Housing Repair Grant within the **three (3)** year affordability period.
13. _____ I hereby agree to maintain homeowner’s insurance and when applicable, flood insurance.
14. _____ I hereby agree to maintain all county and city property taxes as they come due during the affordability period.
15. _____ I hereby agree that the completion of the repairs for which these grant funds are awarded shall constitute a complete work agreement and I will sign all the necessary paperwork to allow for payment to the contractor.

By my signature below I, Claudie Magee of 1201 Dabbs Street, agree to all the terms of this grant and understand that failure to abide by any of the terms will result in forfeiture of my grant and/or repayment of expended grant funds this the _____ day of _____, 2012.

Homeowner’s Signature

Spouse’s Signature

GRANT AWARD
The Homeowner(s), Claudie Magee of 1201 Dabbs Street, is hereby awarded a Housing Repair Grant for General Repair costs in an amount not to exceed \$10,000 on this the 19th day of June, 2012.

<u>City of Hattiesburg, Mississippi</u>	<u>Contractor</u>
By: _____ Johnny L. DuPree, Mayor	By: _____
Date: _____	Date: _____
Attest: _____ City Clerk	Attest: _____

**CITY OF HATTIESBURG
HOUSING REPAIR (\$10K-)
GRANT AWARD AGREEMENT**

General Terms and Conditions

1. ____ I certify that I currently live in and own the home for which I am accepting repair assistance.
2. ____ I agree to remain in Hattiesburg during the course of the repairs being performed and to make my home accessible between the hours of 7:00 a.m. and 5:00 p.m., Monday through Friday, unless otherwise arranged.
3. ____ I understand that I am responsible for packing and storage of jewelry, family heirlooms, food, cleaning and other chemicals, lawn equipment, and toiletries for the duration of the repair work as necessary. The storage company will not move or store these items.
4. ____ I understand that my refrigerator, dishwasher, freezer, washing machine and dryer must be cleaned and emptied when the moving company arrives and that *the moving company will not* be responsible for cleaning or mildew of appliances.
5. ____ I understand that I will not be able to remove any of my things out of storage prior to move back.
6. ____ I understand that the discovery of illegal activities or the use of verbal or physical threats of harm towards City employees, the contractor or his workers will result in an immediate termination of all repair activities.
7. ____ I agree that the City has irrevocable rights and permission to use my name and to use, reproduce, exhibit, copyright and publish photographic images and/or videotaped images of me and/or my home for advertising, trade and/or any other lawful purpose.
8. ____ I agree to attend Homeowner's Maintenance Training and understand that I will be contacted with the dates and times for this mandatory training.
9. ____ I certify that I am not an employee of the City of Hattiesburg, nor do I have an immediate family member who is an employee of the City.
10. ____ I hereby agree to occupy the home to be rehabilitated for a period of not less than **three (3)** years after completion of the repairs funded under in the Housing Rehabilitation Program. **(Homeowner acknowledges and agrees that this agreement shall be binding on his/hers/their heirs, executors and assigns.)**
11. ____ I agree to repay the prorated grant amount and legal fees associated with securing repayment to the City should I sale, transfer or dispose of the property prior to the expiration of the *three (3)* year affordability period.
12. ____ I understand that I cannot apply for another Housing Rehabilitation or Housing Repair Grant within the **three (3)** year affordability period.
13. ____ I hereby agree to maintain homeowner's insurance and when applicable, flood insurance.
14. ____ I hereby agree to maintain all county and city property taxes as they come due during the affordability period.
15. ____ I hereby agree that the completion of the repairs for which these grant funds are awarded shall constitute a complete work agreement and I will sign all the necessary paperwork to allow for payment to the contractor.

By my signature below I, Claudie Magee of 1201 Dabbs Street, agree to all the terms of this grant and understand that failure to abide by any of the terms will result in forfeiture of my grant and/or repayment of expended grant funds this the ____ day of _____, 2012.

Homeowner's Signature


Spouse's Signature

GRANT AWARD

The Homeowner(s), Claudie Magee of 1201 Dabbs Street, is hereby awarded a Housing Repair Grant for General Repair costs in an amount not to exceed \$10,000 on this the 19th day of June, 2012.

City of Hattiesburg, Mississippi


Contractor

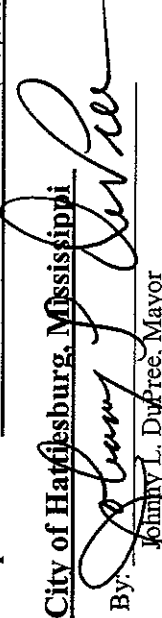By: 
Johnny L. Dufree, Mayor

By: _____

Date: 6-19-12

Date: _____

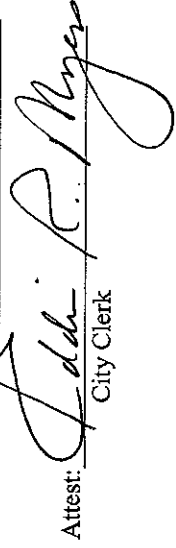Attest: 

City Clerk

Attest: _____



City of Hattiesburg, MS

200 Forrest St.
P.O. Box 1898
Hattiesburg, MS 39401

Master

File Number: 2012-0865

File ID: 2012-0865

Type: Regular Agenda Item

Status: Agenda Ready

Version: 1

Reference:

In Control: City Council

File Created: 06/11/2012

Brief Title: Rescind Housing Rehabilitation Grant Award - 609
Katie Avenue

Final Action: 06/19/2012

Minute Book Number: MB 2012-1/202

Title:

Rescind order found at MB 2012-1/101-102 - Contractor and Owner Agreement and a Housing Rehabilitation Grant Award to Linda Wahnetah of 609 Katie Avenue in an amount not to exceed \$50,000 according to the Housing Rehabilitation and Housing Programs Manual Section VIII (E). {Entitlement}

Notes:

Sponsors:

Enactment Date:

Attachments:

Enactment Number:

Contact:

Meeting Date: 06/19/2012

Drafter: Kevin Jordan

Effective Date:

History of Legislative File

Ver- sion:	Acting Body:	Date:	Action:	Sent To:	Due Date:	Return Date:	Result:
1	City Council	06/19/2012	Rescind				Pass
Action Text: A MOTION was made by Council Member Carroll and seconded by Council Member Naylor to Rescind order found at MB 2012-1/101-102 - Contractor and Owner Agreement and a Housing Rehabilitation Grant Award to Linda Wahnetah of 609 Katie Avenue in an amount not to exceed \$50,000 according to the Housing Rehabilitation and Housing Programs Manual Section VIII (E). {Entitlement}							
There being no discussion, the Motion received the affirmative vote of the Council as follows:							
Yeas: 5 - Bradley, Delgado, Carroll, Ware and Naylor							
Nays: 0							
Yea: 5 President Bradley Council Member Delgado Council Member Carroll Vice President Ware Council Member Naylor							
TEL-No Vote: 0							

Text of Legislative File 2012-0865

Title

Rescind order found at MB 2012-1/101-102 - Contractor and Owner Agreement and a Housing Rehabilitation Grant Award to Linda Wahnetah of 609 Katie Avenue in an amount not to exceed \$50,000 according to the Housing Rehabilitation and Housing Programs Manual Section VIII (E). {Entitlement}

Summary

Rescind Housing Rehabilitation Grant Award - 609 Katie Avenue

Budget Information

Expenditure Type

Purchasing Item

Publication Information



City of Hattiesburg, MS

200 Forrest St.
P.O. Box 1898
Hattiesburg, MS 39401

Master

File Number: 2012-0877

File ID: 2012-0877

Type: Regular Agenda Item

Status: Approved

Version: 1

Reference:

In Control: City Council

File Created: 06/14/2012

Brief Title: Take from the table acknowledging receipt of statements of qualifications for Energy and Utilities Performance Contracting Services

Final Action:

Minute Book Number: MB 2012-1/202

Title:

Take from the table to acknowledge receipt of statements of qualifications received on August 4, 2011 for Energy and Utilities Performance Contracting Services, and reject all proposals, at the request of the administration.

Notes:

Sponsors:

Enactment Date:

Attachments:

Enactment Number:

Contact:

Meeting Date: 06/19/2012

Drafter:

Effective Date:

History of Legislative File

Ver- sion:	Acting Body:	Date:	Action:	Sent To:	Due Date:	Return Date:	Result:
1	City Council	06/19/2012	Acknowledge				Pass
Action Text: A MOTION was made by Council Member Carroll and seconded by Council Member Naylor to Take from the table to acknowledge receipt of statements of qualifications received on August 4, 2011 for Energy and Utilities Performance Contracting Services, and reject all proposals, at the request of the administration.							
There being no discussion, the Motion received the affirmative vote of the Council as follows:							
Yeas: 4 - Bradley, Carroll, Ware and Naylor							
Nays: 1 - Delgado							
Yea: 4 President Bradley Council Member Carroll Vice President Ware Council Member Naylor							
Nay: 1 Council Member Delgado							
FEL-No Vote: 0							

Text of Legislative File 2012-0877

Title

Take from the table to acknowledge receipt of statements of qualifications received on August 4, 2011 for Energy and Utilities Performance Contracting Services, and reject all proposals, at the request of the administration.

Summary

Take from the table acknowledging receipt of statements of qualifications for Energy and Utilities Performance Contracting Services

Budget Information

Expenditure Type

Purchasing Item

Publication Information



City of Hattiesburg, MS

200 Forrest St.
P.O. Box 1898
Hattiesburg, MS 39401

Master

File Number: 2012-0854

File ID: 2012-0854

Type: Regular Agenda Item

Status: Agenda Ready

Version: 3

Reference:

In Control: City Council

File Created: 06/04/2012

Brief Title: Acknowledge award and acceptance of MDEQ Solid Waste 2012 grant.

Final Action:

Minute Book Number: MB 2012-1/203

Title:

Acknowledge award and acceptance of MDEQ Solid Waste 2012 grant in the amount of \$75,000.

Notes: MDEQ Solid Waste grant award for Hazardous Household Waste Day aka Amnesty Day to be held in 2012. Event will be held in Oct, 2012 with Forrest County, Lamar County and City of Petal.

Sponsors:

Enactment Date:

Attachments: MDEQ Solid Waste 2012 grant award pkt

Enactment Number:

Contact:

Meeting Date:

Drafter:

Effective Date:

History of Legislative File

Ver- sion:	Acting Body:	Date:	Action:	Sent To:	Due Date:	Return Date:	Result:
3		06/19/2012					

Text of Legislative File 2012-0854

Title

Acknowledge award and acceptance of MDEQ Solid Waste 2012 grant in the amount of \$75,000.

Summary

Budget Information

Expenditure Type

Purchasing Item

Publication Information

MISSISSIPPI DEPARTMENT OF ENVIRONMENTAL QUALITY ASSISTANCE AGREEMENT		Assistance ID No. SWC398	
		Date of Staff Approval 23-May-12	
		Recipient Type CITY	
AGREEMENT TYPE		Tax ID No.	
Cooperative Agreement			
Grant Agreement	X		
Assistance Amendment			
RECIPIENT CITY OF HATTIESBURG P.O. BOX 1898 HATTIESBURG, MS 39403-1898		PROJECT MANAGER BRETT BENSON GRANT COORDINATOR	
ISSUING OFFICE MS DEPT. OF ENVIRONMENTAL QUALITY OFFICE OF POLLUTION CONTROL P. O. BOX 2261 JACKSON, MS 39225		PROJECT MANAGER LUIS MURILLO SOLID WASTE POLICY, PLANNING AND GRANTS BRANCH	
ASSISTANCE PROGRAM LOCAL GOVERNMENT SOLID WASTE ASSISTANCE PROGRAM		STATUTORY AUTHORITY SECTION 17-17-65, MS CODE ANN.	
PROJECT TITLE AND DESCRIPTION HOUSEHOLD HAZARDOUS WASTE COLLECTION PROJECT			
PROJECT LOCATION CITY HATTIESBURG COUNTY FORREST STATE MS		PROJECT PERIOD The project period shall begin upon execution of the grant agreement by the Executive Director of MDEQ and end no later than DECEMBER 31, 2012.	
		TOTAL PROJECTED PERIOD COST \$ 75,000.00	
FUNDS	Former Award	This Action	Amended Total
MDEQ Amount This Action -- Allocated (4049)			
MDEQ Amount This Action -- Competitive (4050)		\$ 75,000.00	
Recipient Contribution		\$ 68,000.00	
Other Contribution			
Total Project Cost		\$ 143,000.00	
APPROVED BUDGET			
Personnel			
Indirect			
Travel			
Equipment			
Supplies			
Educational Material			
Construction			
Other		\$ 75,000.00	
Total Charges		\$ 75,000.00	
METHOD			
Advance			
Reimburse	X		

Right Way
to know
away

SPECIAL TERMS AND CONDITIONS FOR ASSISTANCE AGREEMENT HOUSEHOLD HAZARDOUS WASTE (HHW) PROJECT

Method of Payment

Reimbursement shall be the method of payment. The recipient shall submit Attachment A, Request for Payment (RFP) and additional documentation for verification of service/work performed prior to payment being issued. RFP forms and supporting documentation shall be submitted to the Mississippi Department of Environmental Quality (MDEQ) upon completion of the project and shall include a report of the HHW project activities as outlined below in HHW Project Reporting Requirements. The recipient shall submit a payment request for eligible program activities performed through June 30 of each year no later than July 31 of that year. All request for payments related to this grant agreement shall be submitted to MDEQ no later than 45 days after the expiration date of the grant agreement, after which time the grant agreement will be considered closed and funds will no longer be available to the recipient. Funds utilized and/or disbursed under this grant agreement shall be consistent with the grantee's approved grant application, incorporated herein by reference. This clause shall supercede Clause 5, Method of Payment of the Standard Terms and Conditions.

HHW Project

The Recipient shall conduct the HHW project in accordance with Sections 17-17-439 through 17-17-445 and the requirements of the Mississippi "Right-Way to Throw Away Program."

Disposal/Recycling of Wastes

Disposal or recycling of the HHW wastes collected in the project shall be conducted in accordance with existing state and federal solid waste disposal laws and regulations. The recipient shall ensure that all hazardous materials collected in the project will be disposed by a contractor(s) who is properly licensed and approved by all applicable regulatory agencies.

HHW Project Reporting Requirements

The Recipient shall provide to MDEQ a comprehensive report following the HHW collection event which would include, at a minimum, the following:

1. Description of the public notification efforts;
2. Amounts of waste collected, by type;
3. Complete cost summary and supporting documentation;
4. Number of residents participating in the HHW collection day event; and
5. Any other reporting data that reflects the activities of the event and supports the reimbursement requested.

The Recipient shall ensure that all hazardous materials collected shall be disposed by a contractor who is properly licensed and approved by all applicable regulatory agencies.

STANDARD TERMS AND CONDITIONS FOR ASSISTANCE AGREEMENTS

1. Workplan

The workplan (grant application) constitutes the Recipient's and MDEQ's commitment to accomplish the program goals and objectives. MDEQ's review and evaluation of performance under this agreement and MDEQ's response to the findings of oversight will be carried out in accordance with the stated policies.

2. Expenditure Commitment

The Recipient commits to expend the funds awarded in this agreement and to complete the funded project in accordance with the workplan included in this grant application (workplan) and incorporated into this agreement by reference.

3. Financial Management

MDEQ requires that Recipients have in place, prior to the receipt of funds, a financial management system that will be able to isolate and trace every grant dollar from receipt to expenditure and have on file appropriate support documentation for each transaction. Examples of documentation are vendor invoices, bills of lading, payment vouchers, payrolls, bank statements and reconciliations.

4. Audit: Access to Records

Recipient assures that it will give MDEQ, the Comptroller General of the United States, and the State of Mississippi, through any authorized representative, access to and the right to examine all records, books, papers, or documents related to the award; will establish a proper accounting system in accordance with generally accepted accounting standards or agency directives; and will retain all required records relating to this agreement for three years after project completion and all other pending matters are closed.

5. Method of Payment

Reimbursement shall be the preferred method of funding. Recipients shall be paid a predetermined sum for services/work performed. Recipient shall submit a Request for Payment, as provided in Attachment A, and additional documentation for verification of service/work performed prior to payment being issued. In special cases, funding advances may be allowed, subject to approval by MDEQ. Requests for Payment and applicable supporting documentation shall be submitted to MDEQ upon project completion. All requests for payments related to this grant shall be submitted to MDEQ no later than forty-five (45) days after the expiration date of the grant.

6. Final Payment

Pursuant to satisfactory completion of the work performed under this agreement as may be determined by final inspection, and as a condition before final payment under this agreement or as termination settlement under this agreement, the Recipient shall execute and deliver to MDEQ a release of all claims against MDEQ arising under, or by virtue of, this agreement, except claims which are specifically exempted by the Recipient to be set forth therein. Such release is provided in Attachment B of this agreement. Unless otherwise provided in this agreement, by state law, or expressly agreed to by the parties in this agreement, final payment under this agreement or settlement upon termination of this agreement shall not constitute waiver of MDEQ's claims against the Recipient or his sureties under this agreement or applicable performance and payment of bonds.

7. Procurement

Recipient shall comply with purchasing guidelines established in 31-7-13 of the Mississippi Code in the procurement of commodities and services.

8. Disadvantaged Businesses

Recipient will ensure that its best efforts will be used in making available to minority businesses a minimum of 5% of the grant funds that may be expended as necessary in obtaining any supplies, construction, equipment, or services in completing the project detailed in the Workplan.

9. Title to Real Property, Equipment and Supplies

Unless otherwise agreed to, title to any real property, equipment and supplies that may be acquired under this agreement shall vest upon acquisition in the Recipient. Real property, equipment and supplies shall be used by the Recipient in the program or project for which it was acquired as long as needed, whether or not the project or program continues to be supported by grant funds.

10. Changes and Amendments

Changes may be made to the agreement in relation to the effective period of the agreement, the total amount of the agreement, budgetary categories associated with the funding of the agreement, and the work to be performed as defined in the work plan. Such changes shall be constructively made by way of a formal agreement amendment, which shall require written approval of the Executive Director of MDEQ prior to any such changes being made. Changes which affect the total amount of the agreement may also require prior approval by the Commission on Environmental Quality.

11. Recycled Paper

Recipient agrees to use recycled paper for all reports which are prepared as a part of this agreement and delivered to MDEQ.

12. Gratuities

- A. If MDEQ finds, after a notice and hearing, that the Recipient or any of the Recipient's agents or representatives offered or gave gratuities (in the form of entertainment, gifts or otherwise) to any employee, official or agent of MDEQ, the state agency providing funds used in this agreement in an attempt to secure a agreement or favorable treatment in awarding, amending or making any determination related to the performance of this agreement, MDEQ may, by written notice to the Recipient, terminate this agreement. MDEQ may also pursue other rights and remedies that the law or this agreement provides. However, the existence of the facts on which MDEQ bases such findings shall be in issue and may be reviewed in proceedings under the Remedies clause of this agreement.
- B. In the event this agreement is terminated as provided in paragraph A., MDEQ may pursue the same remedies against the Recipient as it could pursue in the event of a breach of the agreement by the Recipient, and as a penalty, in addition to any other damages to which it may be entitled by law, be entitled to exemplary damages in an amount (as determined by MDEQ) which shall be not less than three nor more than ten times the costs the Recipient incurs in providing any such gratuities to such officer or employee.

13. Publication and Publicity

- A. Recipient may publish results of its participation pursuant to this agreement after prior review by and consent by MDEQ's Project Manager provided that (1) such publications acknowledge that the program is supported by funds granted by MDEQ, and (2) that one (1) copy of the publication is furnished to MDEQ.
- B. Recipient shall use its best efforts to ensure that any publicity received by the Recipient as a result of the work funded by this agreement shall acknowledge that the program is supported by funds granted by MDEQ.

14. Hold Harmless for Personnel Claims

To the extent permitted by Mississippi law, recipient agrees to indemnify, save and hold harmless the Mississippi Commission on Environmental Quality, MDEQ and the state of Mississippi, as well as their employees, from and against any and all losses, claims, debts, demands, damages, suits or actions at law, judgments, and costs, including attorney's fees, or expenses on the part of MDEQ or MDEQ's agents or employees arising out of or attributable

to work performed under this agreement or the use of facilities or equipment provided to Recipient under the terms of this agreement.

15. Assurances

The Recipient certifies that:

- A. It maintains the legal authority to apply for state assistance, and the institutional, managerial and financial capability (including funds sufficient to pay the non-state share of project costs) to ensure proper planning, management and completion of the project described in the grant application.
- B. It is not presently debarred, suspended, proposed for debarment, declared ineligible from participating in government projects; has not within a three year period preceding this application been convicted of or had a civil judgment rendered against it for commission of fraud or a criminal offense in connection with obtaining, attempting to obtain, or performing public transactions; has not within a three year period preceding this proposal been convicted of violation of Federal or State antitrust statutes or commission of embezzlement, theft, forgery, bribery, falsification or destruction of records, making false statements or receiving stolen property; is not presently indicted or otherwise criminally or civilly charged by a government entity with commission of any of the offenses enumerated herein; and has not within a three year period preceding this application had one or more public transactions terminated for default.
- C. It will establish safeguards to prohibit employees from using their positions for a purpose that constitutes or presents the appearance of personal or organizational conflict of interest, or personal gain.
- D. It will comply with all applicable requirements or State and Federal laws, executive orders, regulations and policies governing this program.
- E. The Recipient shall maintain current permits and approvals necessary from applicable regulatory agencies to carry out the project/program activities.

16. Enforcement

- A. If a Recipient materially fails to comply with any term of an award, whether stated in Federal and State statute or regulation, an assurance, in a State plan or application, a notice of an award, or elsewhere, MDEQ may take one or more of the following actions, as appropriate in the circumstances:
 - 1. Temporarily withholding payments pending correction of the deficiency by the Recipient or more severe enforcement by MDEQ;

2. Disallow (that is deny both use of funds and matching credit for) all or part of the cost of the activity of action not in compliance;
 3. Wholly or partly suspend or terminate the current award for the Recipient's program.
 4. Withhold further awards for the program, or
 5. Take other remedies that may be legally available.
- B. In taking an enforcement action, MDEQ will provide the Recipient an opportunity for such hearing, appeal, or other administrative proceeding to which the Recipient is entitled under any statute or regulation applicable to the action involved.
- C. Costs of Recipient resulting from obligations incurred by the Recipient during a suspension or after termination of an award are not allowable unless MDEQ expressly authorizes them in the notice of suspension or termination or subsequently. Other Recipient costs during suspension or after termination which are necessary and not reasonably avoidable are allowable if:
1. The costs result from obligations which were properly incurred by the Recipient before the effective date of suspension or termination, are not in anticipation of it, and in the case of a termination, are non-cancelable, and
 2. The costs would be allowable if the award were not suspended or expired normally at the end of the funding period in which the termination takes effect.

17. Termination for Convenience

This agreement may be terminated in whole or in part as follows:

- A. By MDEQ with the consent of the Recipient in which case the two parties shall agree upon the termination conditions, including the effective date and in the case of a partial termination, the portion to be terminated; or
- B. By the Recipient upon written notification to MDEQ, setting forth the reasons for such termination, the effective date, and in the case of a partial termination, the portion to be terminated. However, if, in the case of a partial termination, MDEQ determines that the remaining portion of the award will not accomplish the purposes for which the award was made, MDEQ may terminate the award in its entirety under paragraph A. of this section.

18. Remedies

Unless otherwise provided in this agreement, all claims, counter-claims, disputes and other matters in question between MDEQ and the Recipient arising out of, or relating to, this agreement or the breach of it will be decided in a court of competent jurisdiction within the State of Mississippi. Before pleading to the Mississippi judicial system at any level, the Recipient must exhaust all administrative remedies in effect on the date the agreement giving rise to the dispute was executed.


The State of Mississippi, acting by and through the Mississippi Department of Environmental Quality, hereby offers assistance/amendment to **CITY OF HATTIESBURG** for all approved costs incurred up to and not exceeding \$75,000.00 for the support of approved budget period effort described in application (including all application modifications) cited in this agreement for the **HOUSEHOLD HAZARDOUS WASTE COLLECTION PROJECT**.

MISSISSIPPI DEPARTMENT OF ENVIRONMENTAL QUALITY

Trudy D. Fisher
Executive Director

Date

CITY OF HATTIESBURG

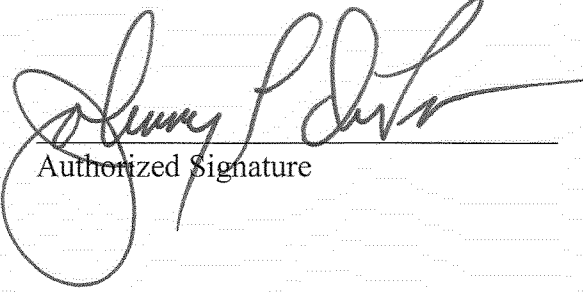

Authorized Signature

Date

ATTACHMENT B

MISSISSIPPI DEPARTMENT OF ENVIRONMENTAL QUALITY

RELEASE OF CLAIMS

Agreement Number **SWC398**

WHEREAS, by the terms of the above-identified agreement entered into by the Mississippi Department of Environmental Quality and the Recipient, **CITY OF HATTIESBURG** it is provided that after completion of all work, and prior to final payment, the Recipient will furnish the Mississippi Department of Environmental Quality with a release of all claims;

NOW, THEREFORE, in consideration of the above premises and the payment by the Mississippi Department of Environmental Quality to the Recipient of the amount now due under the agreement, to wit, the sum of \$ _____, the Recipient hereby remises, releases, and forever discharges the Mississippi Department of Environmental Quality, its officers, agents, and employees, of and from all manner of debts, dues, liabilities, obligations, accounts, claims, and demands whatsoever, in law and equity, under or by virtue of the said agreement except:

CITY OF HATTIESBURG

Authorized Signature

ATTACHMENT A
MISSISSIPPI DEPARTMENT OF ENVIRONMENTAL QUALITY
ATTN: INVOICES
P. O. BOX 2369
JACKSON, MS 39225

REQUEST FOR PAYMENT

Name of Recipient _____ Grant Agreement No. _____

Address _____ Person preparing report: _____

Telephone number: _____

Request period: From _____ To _____

1. Amount of this payment request: \$ _____

2. Total amount of grant: \$ _____

3. Total prior payments approved: \$ _____

4. Total funds requested to date (*line 1 plus line 3*): \$ _____

5. Balance of grant funds remaining after this request (*line 2 minus line 4*) \$ _____

TO BE COMPLETED ONLY IF RECIPIENT IS PROVIDING FUNDS TO THE GRANT PROJECT.

6. Total funds to be contributed by recipient: \$ _____

7. Amount contributed by recipient to date: \$ _____

8. Balance to be contributed by recipient (*line 6 minus line 7*): \$ _____

I hereby certify that the amount requested is for reimbursement of allowable costs consistent with the terms of this agreement, that request for reimbursement of these costs has not previously been made, and that the amounts requested herein do not exceed budgeted amounts stipulated in the award.

NOTE: Please attach appropriate documentation that supports this payment request (for example, payroll records for Enforcement officer, billing records, volume of tires disposed, volume of solid wastes disposed, location of solid waste sites cleaned up).

Signature of Authorized Official

Typed Name and Title of Authorized Official

Date



City of Hattiesburg, MS

200 Forrest St.
P.O. Box 1898
Hattiesburg, MS 39401

Master

File Number: 2012-0866

File ID: 2012-0866

Type: Regular Agenda Item

Status: Agenda Ready

Version: 1

Reference:

In Control: City Council

File Created: 06/12/2012

Brief Title: Accepting Term Bids for Sports Shirts for the
Hattiesburg Police Department

Final Action:

Minute Book Number: MB 2012-1/203

Title:

Acknowledge receipt of bids received on June 7, 2012 for Sports Shirts for the Hattiesburg Police Department and Accept the bids per recommendation in the attached memorandum.

Notes:

Sponsors:

Enactment Date:

Attachments: 06-19-Accept HPD Sports Shirts.pdf

Enactment Number:

Contact:

Meeting Date: 06/19/2012

Drafter:

Effective Date:

History of Legislative File

Ver- sion:	Acting Body:	Date:	Action:	Sent To:	Due Date:	Return Date:	Result:
1	City Council	06/19/2012					

Text of Legislative File 2012-0866

Title

Acknowledge receipt of bids received on June 7, 2012 for Sports Shirts for the Hattiesburg Police Department and Accept the bids per recommendation in the attached memorandum.

Summary

Accepting Term Bids for Sports Shirts for the Hattiesburg Police Department



Mayor

Johnny L. DuPree, Ph.D.

Council - Ward 1

Kim Bradley

Council - Ward 2

Deborah Denard Delgado

Council - Ward 3

Carter Carroll

Council - Ward 4

Dave J. Ware, II

Council - Ward 5

Henry Naylor

MEMORANDUM

TO: Mayor and Council

FROM: Verlina Underwood, ^(VV)Purchasing Manager

DATE: June 12, 2012

SUBJECT: Term Bids

After review of the bids received on June 7, 2012 for purchases of commodities required in the operation of the Hattiesburg Police Department, it is my recommendation that the following actions be taken in acceptance of bids for the following item:

Sports Shirts – Accept the bid from At Work Uniforms for Short Sleeve Shirts; Accept the bid from McCain Uniform for Long Sleeve Shirts.

Should you have any questions concerning this recommendation, please contact my office.

ITEM #16 - UNIFORMS FOR THE HATTIESBURG POLICE DEPARTMENT

SPORT SHIRTS (SHORT SLEEVE) PER SPECS - NO SUBSTITUTIONS		CS 414
SPORT SHIRTS (LONG SLEEVE) PER SPECS - NO SUBSTITUTIONS		5.11. 42056
(EMBROIDERY FOR NET, DETECTIVE, H.I.T., K-9, CRIME SUPPRESSION TEAM,		
SMALL TO XLARGE	Short 28.00	Long - 48.00
XXLARGE	30.00	48.00
XXXLARGE TO XXXXLARGE	3XL - 32.75	3XL - 52.75
4XL - 34.25		

At Work Uniforms

NAME OF COMPANY

4692 American Way

STREET/P.O. ADDRESS

Memphis, TN 38118

CITY/STATE & ZIP CODE

901-360-1390 901-360-1175

PHONE NUMBER & FAX NUMBER

June 7-2012

DATE OF BID

NANCIE WEEMS Regional Manager

OFFICIAL'S NAME & TITLE

NANCIE WEEMS

OFFICIAL'S SIGNATURE

At Work is a Certified Women-Owned Business
See attached form.

FILED

JUN 07 2012

EDDIE B. MYERS, CITY CLERK
By: [Signature]
Deputy Clerk

ITEM #16 - UNIFORMS FOR THE HATTIESBURG POLICE DEPARTMENT

SPORT SHIRTS (SHORT SLEEVE) PER SPECS - NO SUBSTITUTIONS	41060	
SPORT SHIRTS (LONG SLEEVE) PER SPECS - NO SUBSTITUTIONS		420520
(EMBROIDERY FOR NET, DETECTIVE, H.I.T., K-9, CRIME SUPPRESSION TEAM,	5/5	2/5
SMALL TO XLARGE 5.11 TACTICAL	35.70	41.20
XXLARGE 5.11 TACTICAL	35.70	41.20
XXXLARGE TO XXXXLARGE 5.11 TACTICAL	39.55	44.35

Mc CAIN UNIFORMS
NAME OF COMPANY

320 BEACON PARKWAY WEST
STREET/P.O. ADDRESS

BIRMINGHAM AL 35209
CITY/STATE & ZIP CODE

800-810-3417 / 205-942-9229
PHONE NUMBER & FAX NUMBER

JUNE 7, 2012
DATE OF BID

TRICIA MINOT SALES MANAGER
OFFICIAL'S NAME & TITLE

[Signature]
OFFICIAL'S SIGNATURE

ALTERNATE SHORT SLEEVE
CORNERSTONE CS414

SMALL TO XLARGE \$28.80
XXLARGE \$30.40
XXXLARGE TO XXXXLARGE \$33.90

FILED

JUN 07 2012

EDDIE R. MYERS, CITY CLERK
By [Signature] Deputy Clerk

CORNERSTONE DOES NOT CURRENTLY HAVE A LONG SLEEVE
TACTICAL POLO

ITEM #16 - UNIFORMS FOR THE HATTIESBURG POLICE DEPARTMENT

SPORT SHIRTS (SHORT SLEEVE) PER SPECS - NO SUBSTITUTIONS	5.11 41060	\$61.00
SPORT SHIRTS (LONG SLEEVE) PER SPECS - NO SUBSTITUTIONS	5.11 42056	\$67.00
(EMBROIDERY FOR NET, DETECTIVE, H.I.T., K-9, CRIME SUPPRESSION TEAM,		
SMALL TO XLARGE Prices are for all sizes		
XXLARGE		
XXXLARGE TO XXXXLARGE		

Mid South Uniform & Supply, Inc.

NAME OF COMPANY

1825 Terry Road

STREET/P.O. ADDRESS

Jackson, MS 39204

CITY/STATE & ZIP CODE

601-373-3613 601-373-3616 (fax)

PHONE NUMBER & FAX NUMBER

June 5, 2012

DATE OF BID

William E. Clay, Jr. President

OFFICIAL'S NAME & TITLE

William E. Clay, Jr.

OFFICIAL'S SIGNATURE

FILED

JUN 07 2012

EDDIE B. MYERS CITY CLERK

By

Deputy Clerk



City of Hattiesburg, MS

200 Forrest St.
P.O. Box 1898
Hattiesburg, MS 39401

Master

File Number: 2012-0876

File ID: 2012-0876

Type: Regular Agenda Item

Status: Agenda Ready

Version: 1

Reference:

In Control: City Council

File Created: 06/14/2012

Brief Title: Approve plans and specs for widening and overlay of Hardy Street from 21st Avenue to Highway 49, and authorize advertisement for bids.

Final Action:

Minute Book Number: MB 2012-1/203

Title:

Approve plans and specifications for the widening and overlay of Hardy Street from 21st Avenue to Highway 49, and authorize the advertisement for bids for same. MDOT Project No. HPP-6098-00(007) LPA 105194-801000.

Notes:

Sponsors:

Enactment Date:

Attachments: 2 Advertisement for Bids, executed 2 Advertisement for Bids, 2 Advertisement Deadlines, 105194-801000_1227_plans-2012-05-09[1], 105194-801000_1227_Specs[1]

Enactment Number:

Contact:

Meeting Date: 06/19/2012

Drafter: Sharon Waits

Effective Date:

History of Legislative File

Ver- sion:	Acting Body:	Date:	Action:	Sent To:	Due Date:	Return Date:	Result:
1	City Council	06/19/2012					

Text of Legislative File 2012-0876

Title

Approve plans and specifications for the widening and overlay of Hardy Street from 21st Avenue to Highway 49, and authorize the advertisement for bids for same. MDOT Project No. HPP-6098-00(007) LPA 105194-801000.

Summary

Approve plans and specifications for the widening and overlay of Hardy Street from 21st

Avenue to Highway 49, and authorize the advertisement for bids for same.

Budget Information

Expenditure Type

Purchasing Item

Publication Information

Advertise in Clarion Ledger and Hattiesburg American on 6/28/12 and 7/5/12.

SECTION 901

ADVERTISEMENT

CITY OF HATTIESBURG Forrest County, MISSISSIPPI

Federal Aid Urban Project No. HPP-6098-00(007)LPA/105194-801000

The City Council of the City of Hattiesburg, Mississippi, will receive bids for Widening of Hardy Street between U.S. Highway 49 and 21st Avenue for a total project length of 0.354 miles, Federal Aid Urban Project No. HPP-6098-00(007)LPA/105194-801000, no later than 10:00 A.M., Local Time, **July 26, 2012**, at the Council Room located at 200 Forrest St., Hattiesburg, Mississippi. All bids so received will be publicly opened and read aloud.

The work shall consist essentially of the following items:

Widening of Hardy Street between U.S. Highway 49 and 21st Avenue. All other related items of work required to complete the project as shown and specified in the Contract Documents.

The above general outline of features of the work does not in any way limit the responsibility of the Contractor to perform all work and furnish all plant, labor, equipment and materials required by the specifications and the drawings referred to therein.

The attention of bidders is directed to the Contract Provisions governing selection and employment of labor. Minimum wage rates for Federal-Aid projects have been predetermined by the secretary of Labor and are subject to Public Law 87-581 Work Hours Act of 1962, as set forth in the Contract Provisions.

The City Council of Hattiesburg, Mississippi hereby notifies all Bidders that it will affirmatively insure that in any contract entered into pursuant to this advertisement, disadvantaged and women's business enterprises will be afforded the full opportunity to submit bids in response to this invitation and will not be discriminated against on the grounds of race, color, or national origin in consideration for an award.

The award of this contract will be contingent upon the Contractor satisfying the DBE/WBE requirements.

The Contract Documents are on file and may be examined at the following location:

1. Shows, Dearman and Waits, Inc., 301 2nd Avenue, Hattiesburg Mississippi, 39401

All documents required for bidding purposes may be obtained from Shows, Dearman and Waits, Inc. located at 301 2nd Avenue, Hattiesburg Mississippi, 39401 (Mailing address: P.O. Box 1711, Hattiesburg, MS 39403-1711) upon payment of \$100.00 for each set, which will not be refunded.

Each bid shall be accompanied by a Certified Check on a solvent bank or a Bidder's Bond issued by a Surety Company licensed to operate in the State of Mississippi, in the amount of five percent (5%) of the total bid price, payable to the City of Hattiesburg as bid security. Bidders shall also submit a current financial statement, if requested by the City. The successful bidder will be required to furnish a Contract Bond in the amount of one hundred percent (100%) of the contract amount.

The proposal and contract documents in its entirety shall be submitted in a sealed envelope and deposited with the City Clerk, 200 Forrest St, Hattiesburg, Mississippi prior to the hour and date above designated. No bidder may withdraw his bid within sixty (60) days after the date of actual bid opening, without Owner's consent.

Work to be performed shall be in accordance with the "Mississippi State Highway Standard Specifications for Road and Bridge Construction, 2004", together with all amendments and/or special provisions and/or addenda to the standards duly approved and adopted, unless otherwise noted in these specifications.

The attention of Bidders is directed to the provisions of Subsection 102.07 pertaining to irregular proposals and rejection of bids.

THE CITY COUNCIL,
HATTIESBURG, MISSISSIPPI

BY _____
Eddie Myers
City Clerk, City of Hattiesburg

PUBLISH: June 28, 2012
July 5, 2012

SECTION 901

ADVERTISEMENT

CITY OF HATTIESBURG Forrest County, MISSISSIPPI

Federal Aid Urban Project No. HPP-6098-00(007)LPA/105194-801000

The City Council of the City of Hattiesburg, Mississippi, will receive bids for Widening of Hardy Street between U.S. Highway 49 and 21st Avenue for a total project length of 0.354 miles, Federal Aid Urban Project No. HPP-6098-00(007)LPA/105194-801000, no later than 10:00 A.M., Local Time, **July 26, 2012**, at the Council Room located at 200 Forrest St., Hattiesburg, Mississippi. All bids so received will be publicly opened and read aloud.

The work shall consist essentially of the following items:

Widening of Hardy Street between U.S. Highway 49 and 21st Avenue. All other related items of work required to complete the project as shown and specified in the Contract Documents.

The above general outline of features of the work does not in any way limit the responsibility of the Contractor to perform all work and furnish all plant, labor, equipment and materials required by the specifications and the drawings referred to therein.

The attention of bidders is directed to the Contract Provisions governing selection and employment of labor. Minimum wage rates for Federal-Aid projects have been predetermined by the secretary of Labor and are subject to Public Law 87-581 Work Hours Act of 1962, as set forth in the Contract Provisions.

The City Council of Hattiesburg, Mississippi hereby notifies all Bidders that it will affirmatively insure that in any contract entered into pursuant to this advertisement, disadvantaged and women's business enterprises will be afforded the full opportunity to submit bids in response to this invitation and will not be discriminated against on the grounds of race, color, or national origin in consideration for an award.

The award of this contract will be contingent upon the Contractor satisfying the DBE/WBE requirements.

The Contract Documents are on file and may be examined at the following location:

1. Shows, Dearman and Waits, Inc., 301 2nd Avenue, Hattiesburg Mississippi, 39401

All documents required for bidding purposes may be obtained from Shows, Dearman and Waits, Inc. located at 301 2nd Avenue, Hattiesburg Mississippi, 39401 (Mailing address: P.O. Box 1711, Hattiesburg, MS 39403-1711) upon payment of \$100.00 for each set, which will not be refunded.


Each bid shall be accompanied by a Certified Check on a solvent bank or a Bidder's Bond issued by a Surety Company licensed to operate in the State of Mississippi, in the amount of five percent (5%) of the total bid price, payable to the City of Hattiesburg as bid security. Bidders shall also submit a current financial statement, if requested by the City. The successful bidder will be required to furnish a Contract Bond in the amount of one hundred percent (100%) of the contract amount.

The proposal and contract documents in its entirety shall be submitted in a sealed envelope and deposited with the City Clerk, 200 Forrest St, Hattiesburg, Mississippi prior to the hour and date above designated. No bidder may withdraw his bid within sixty (60) days after the date of actual bid opening, without Owner's consent.

Work to be performed shall be in accordance with the "Mississippi State Highway Standard Specifications for Road and Bridge Construction, 2004", together with all amendments and/or special provisions and/or addenda to the standards duly approved and adopted, unless otherwise noted in these specifications.

The attention of Bidders is directed to the provisions of Subsection 102.07 pertaining to irregular proposals and rejection of bids.

THE CITY COUNCIL,
HATTIESBURG, MISSISSIPPI

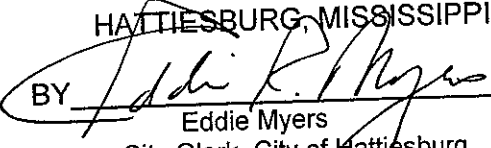BY 
Eddie Myers
City Clerk, City of Hattiesburg

PUBLISH: June 28, 2012
July 5, 2012

The Clarion-Ledger

clarionledger.com ■ REAL MISSISSIPPI

REVISED DEADLINES

CLARION-LEDGER

Publish On:

Monday
Tuesday & Wednesday
Thursday
Friday
Sunday

Due By:

Previous Wednesday (2:30 PM)
Previous Thursday (2:30 PM)
Previous Friday (2:30 PM)
Previous Monday (2:30 PM)
Previous Tuesday (2:30 PM)

MADISON COUNTY HERALD (Thursday only)

RECEIVED BY 2:30 PM ON:
Thursday

WILL BE PUBLISHED ON:
following Thursday

RANKIN LEDGER (Tuesday only)

RECEIVED BY NOON ON:
Tuesday


WILL BE PUBLISHED ON:
following Tuesday



201 South Congress St. • P.O. Box 40 • Jackson, MS • 39205-0040

G:\PROJECTS\Hattiesburg_City off 1227 - Hardy St Widening from 21st Ave to Hwy 49\1227\wg1227_CVR_SCHD.NTS.DWG, L 3/26/2012 9:05:22 AM

STATE	PROJECT NO.	SHEET NO.
MISSISSIPPI	HPP-6098-00(007)LPA/105194-801000	1

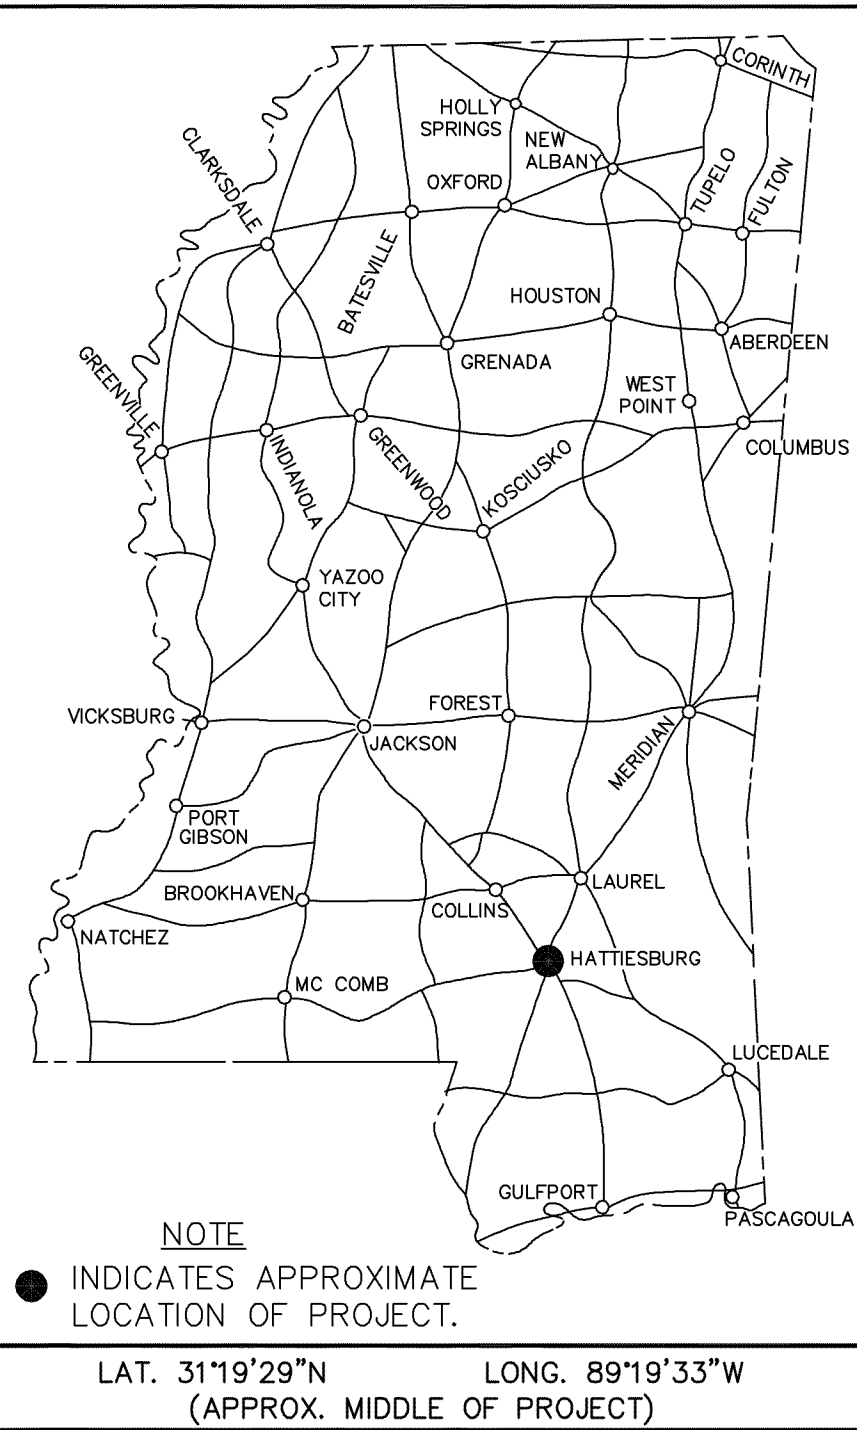

SEE SHEET No. 2 FOR DETAILED INDEX

STATE OF MISSISSIPPI


CITY OF HATTIESBURG

PLAN AND PROFILE OF PROPOSED
FEDERAL AID ROUTE

FEDERAL AID URBAN PROJECT NO.: HPP-6098-00(007)LPA/105194-801000


WIDENING OF HARDY STREET BETWEEN
U.S. 49 AND 21st AVENUE
FORREST COUNTY

SCALES	
PLAN	1"=20'
PROFILE	{ HOR. 1"=20' VERT. 1"=5' }
LAYOUT	1"=1000'

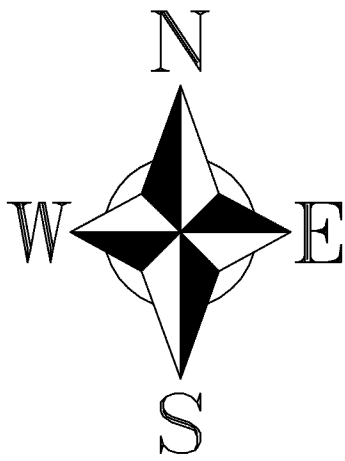

STA. 10+45
BEGINNING OF
PROJECT

STA. 29+16
END OF PROJECT

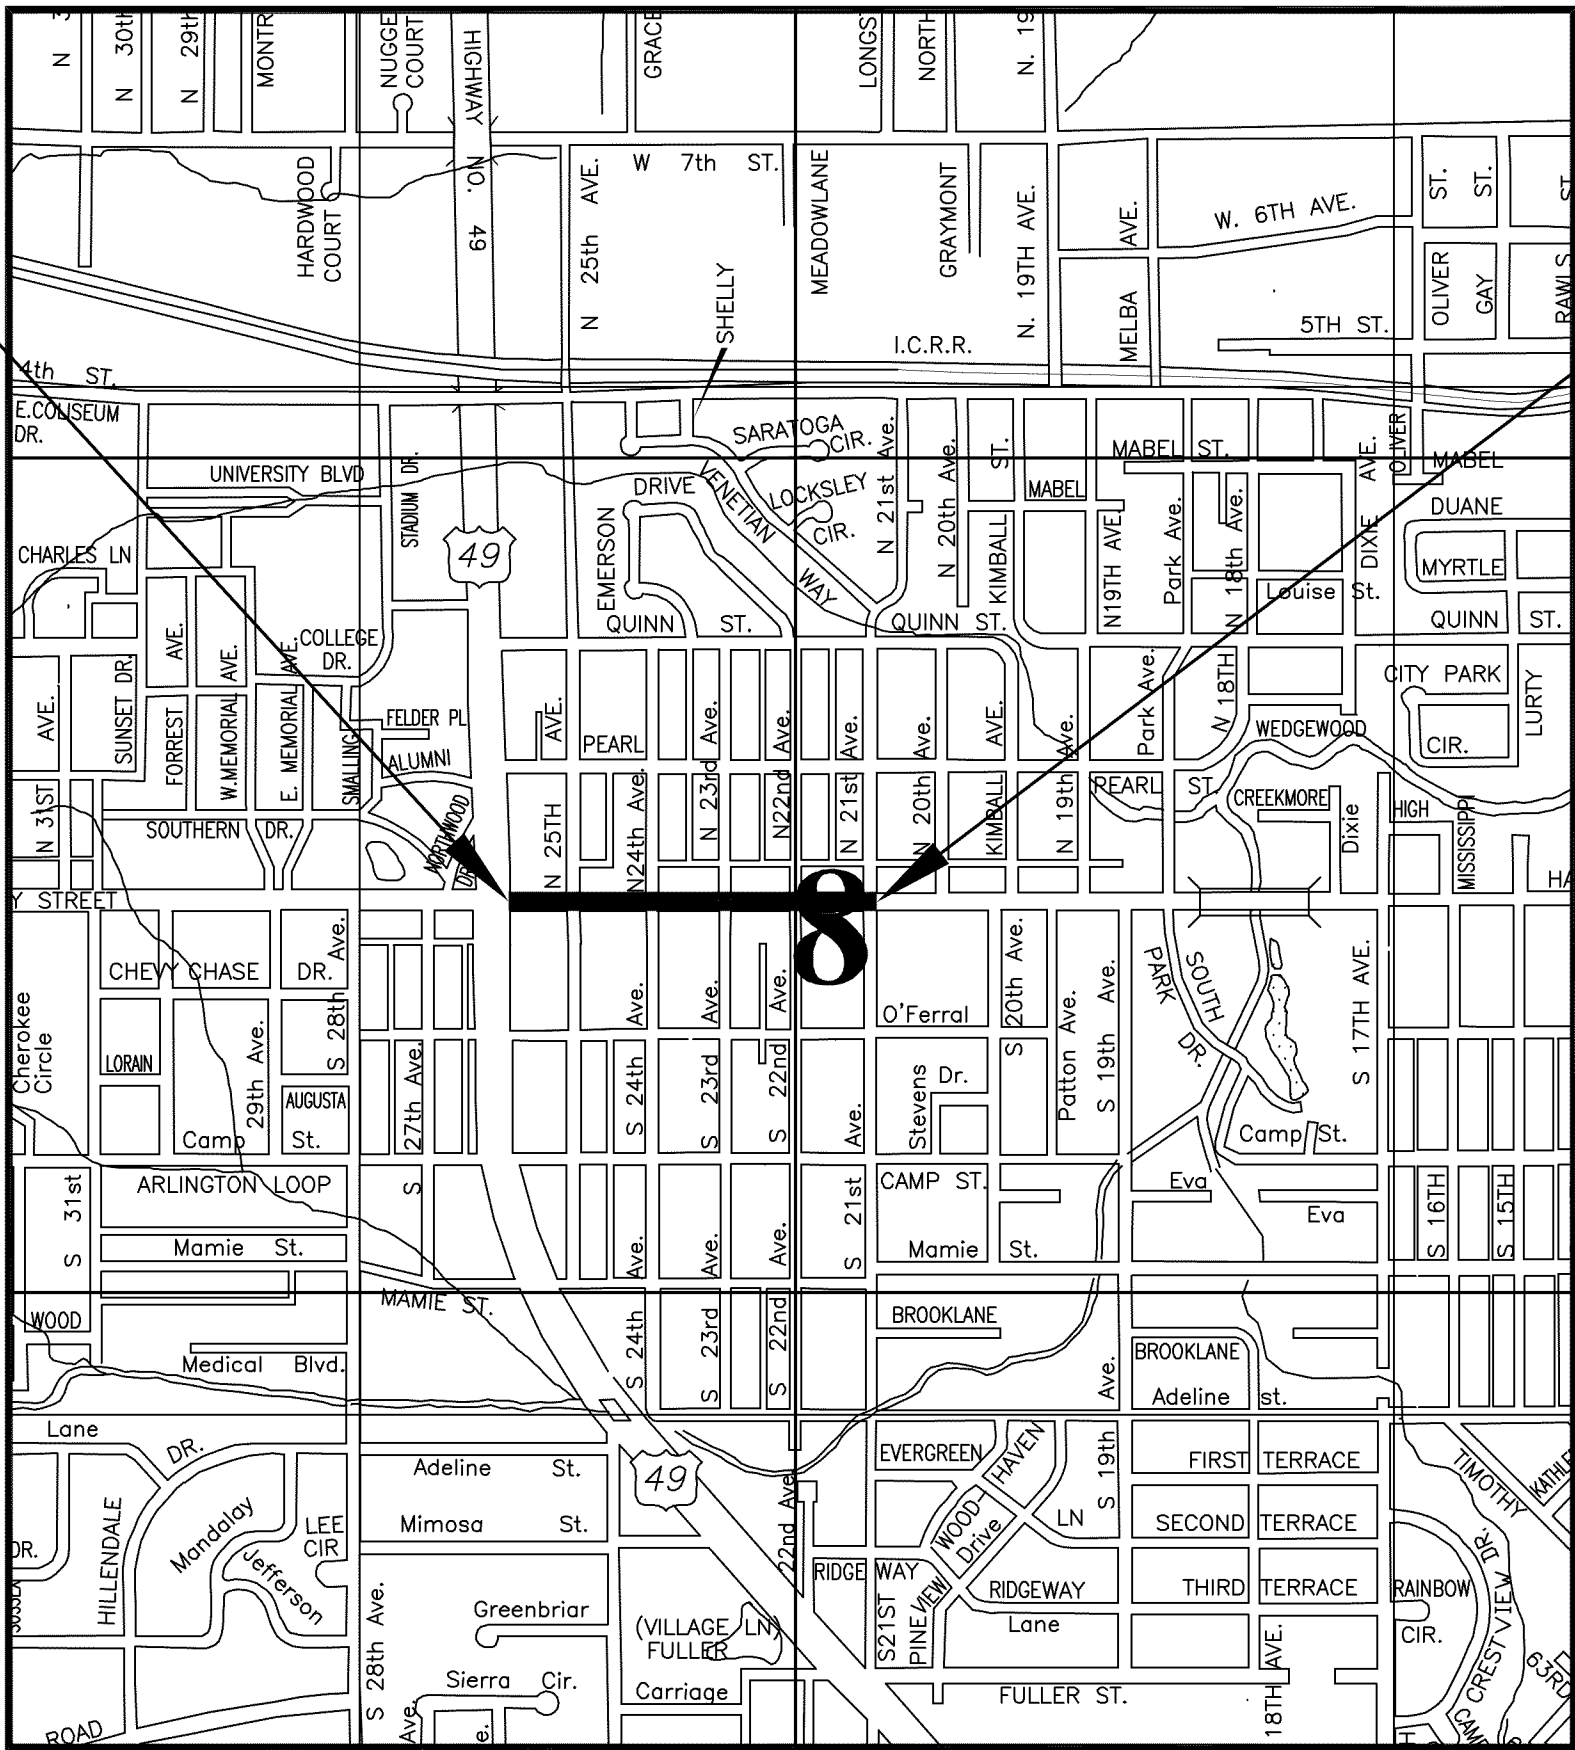

CONVENTIONAL SYMBOLS

COUNTY LINE	---
URBAN LINE	----
SECTION LINE	=====
ROAD OR TRAVELED WAY	-----
RAILROAD	+++++
SURVEY LINE	-----
BRIDGES	-----

EQUATIONS
NONE

EXCEPTIONS
NONE

LENGTH DATA

LENGTH OF ROADWAY	0.354 miles
LENGTH OF BRIDGES	0.000 miles
LENGTH OF PROJECT (NET)	0.354 miles
LENGTH OF EXCEPTIONS	0.000 miles
LENGTH OF PROJECT (GROSS)	0.354 miles

DESIGN CONTROL	
45 MPH = V (SPEED DESIGN)	
ADT(2007)=26,000 : ADT () =	
DHV = : D = % T= %	

PERMITS ACQUIRED BY MDOT	
WETLANDS AND WATERS PERMITS (NECESSARY FOR ULTIMATE IMPROVEMENTS ONLY)	
WATERS WETLANDS	
NATIONWIDE #14	N
NATIONWIDE (OTHER)*	N
GENERAL*	N
INDIVIDUAL (404)*	N
* ACQUISITION OF PERMITS FOR TEMPORARY IMPACTS DURING CONSTRUCTION ARE THE RESPONSIBILITY OF THE CONTRACTOR	
STORMWATER PERMITS	
Y	REQUIRED, CNOI SUBMITTED BY MDOT (DISTRIBUTED AREA=5 ACRES+)(NTB 586)
S	REQUIRED, SCNOI TO BE SUBMITTED BY CONTRACTOR (1 TO 4.99 ACRES)(NTB 14)
N	NO STORMWATER PERMIT REQUIRED (<1 ACRE)
APPROVED BY: _____ DATE: _____	

				BY	APPROVED:
					Project Engineer Date
					SHOWS, DEARMAN & WAITS, INC.
				REVISIONS	APPROVED:
					Johnny DuPree, Mayor Date
					City of Hattiesburg, MS
				DATE	

G:\PROJECTS\Hattiesburg_City off 1227 - Hardy St Widening from 21st Ave to Hwy 49\1227\log1227_CVR_SCH02_NIS.DWG,2, 5/9/2013 9:26:53 AM

DESCRIPTION OF SHEET

REV. DATE

WK. NO.

SHEET NO.

HPP-6098-00(007)LPA/105194-801000
FORREST COUNTY

GENERAL NOTES:

1. ALL TRAFFIC CONTROL SHALL BE MAINTAINED IN ACCORDANCE WITH THE MANUAL ON UNIFORM TRAFFIC CONTROL DEVICES. (LATEST EDITION).
2. ALL EXISTING STREET SIGNAGE CONFLICTING WITH CONSTRUCTION SHALL BE REMOVED DURING CONSTRUCTION, REPLACED AFTER CONSTRUCTION AND SHALL BE CONSIDERED PART OF MAINTENANCE OF TRAFFIC. (NOT A SEPARATE PAY ITEM)
3. CONTRACTOR SHALL BE RESPONSIBLE FOR THE VERIFICATION OF ALL EXISTING TOPOGRAPHIC DATA, LOCATION AND PROTECTION OF ALL EXISTING UTILITIES WITHIN THE WORK AREA AND ALL OTHER SITE CONDITIONS PRIOR TO THE BEGINNING OF CONSTRUCTION.
4. ALL UTILITIES SHALL BE RELOCATED BY THE UTILITY OWNERS, UNLESS NOTED OTHERWISE, WHERE CONFLICT WITH CONSTRUCTION OCCURS. CONTRACTOR IS RESPONSIBLE FOR COORDINATION WITH THE UTILITY OWNER.
5. EXISTING PIPES TO REMAIN IN PLACE WITHIN THE CONSTRUCTION LIMITS SHALL BE CLEANED OF ALL FOREIGN MATERIAL PRIOR TO FINAL ACCEPTANCE (NOT A SEPARATE PAY ITEM).
6. FLUORESCENT ORANGE SHEETING SHALL BE USED ON ALL CONSTRUCTION AND TRAFFIC CONTROL SIGNS EXCEPT FOR THOSE DESIGNATED IN PLANS TO BE BLACK LEGEND AND BORDER ON WHITE BACKGROUND.
7. THE CONTRACTOR SHALL VERIFY AND/OR REESTABLISH ALL CENTERLINES AS DEFINED ON THESE PLANS AND SPECIFICATIONS.
8. THE LOCATION AND SPACING OF SIGNS SHOWN ON THE CONSTRUCTION SIGNING PLAN ARE APPROXIMATE AND MAY BE ADJUSTED AS NECESSARY TO FIT FIELD CONDITIONS.
9. ALL CONCRETE PIPE JOINTS ARE TO BE WRAPPED IN TYPE V GEOTEXTILE FABRIC, 24" IN WIDTH. ALL PICKUP HOLES ARE TO BE PLUGGED AND COVERED WITH TYPE V GEOTEXTILE FABRIC TO THE SATISFACTION OF THE ENGINEER (NOT A SEPARATE PAY ITEM).
10. ALL WATER VALVE BOXES AND MANHOLE TOPS SHALL BE ADJUSTED TO MATCH FINISH GRADE. CONTRACTOR SHALL PROVIDE RINGS AND RISERS PER THE SPECIFICATIONS.
11. THE CONTRACTOR SHALL BE RESPONSIBLE FOR ALL CONSTRUCTION STAKING AND THE LOCATION OF ALL PROPOSED PIPE, INLETS, JUNCTION BOXES AND ROADWAY AS STIPULATED IN THE SPECIFICATIONS. CONTROL COORDINATE SYSTEM AVAILABLE THROUGH THE ENGINEER.
12. THE CONTRACTOR SHALL TAKE CARE NOT TO DAMAGE ANY EXISTING STRUCTURES, PAVEMENTS OR ANY OTHER SITE COMPONENTS NOT DESIGNATED FOR DEMOLITION AND REMOVAL. ANY SUCH ITEMS DAMAGED SHALL BE REPAIRED AT THE CONTRACTOR'S EXPENSE.
13. THE CONTRACTOR SHALL REMOVE EXISTING PAVEMENTS, STRUCTURES, SOIL AND OTHER ITEMS AS INDICATED ON THE PLANS AND AS REQUIRED FOR PROJECT CONSTRUCTION AND SHALL BE DISPOSED OF OFF SITE AT THE CONTRACTOR'S EXPENSE.
14. PRIOR TO COMMENCING CONSTRUCTION THE CONTRACTOR SHALL STRIP AND STOCKPILE ALL TOPSOIL WITHIN THE PROJECT LIMITS. THE STRIPPED AND STOCKPILED TOPSOIL SHALL BE USED TO PLATE THE FINISHED SLOPES PRIOR TO THE ESTABLISHMENT OF VEGETATION. (NOT A SEPARATE PAY ITEM). ANY ADDITIONAL TOPSOIL REQUIRED AT THE DIRECTION OF THE ENGINEER SHALL BE PAID FOR UNDER THE ESTABLISHED PAY ITEM (211--B001).
15. THIS PROJECT SHALL BE CONSTRUCTED IN ACCORDANCE WITH THE "MISSISSIPPI STANDARD SPECIFICATIONS FOR ROAD AND BRIDGE CONSTRUCTION, 2004 EDITION." (PAY ITEM NUMBERS SHALL BE AS DEFINED IN THE PROPOSAL.)
16. CONTRACTOR SHALL COORDINATE WITH BUSINESS OWNERS ALONG PROJECT TO INSURE INGRESS AND EGRESS TO THESE BUSINESSES AT ALL TIMES.
17. THE TRAFFIC SIGNALS ALONG HARDY STREET ARE CONNECTED WITH A FIBER OPTIC CABLE. THE CONTRACTOR SHALL VERIFY THE LOCATION AND DEPTH OF THIS FIBER OPTIC CABLE PRIOR TO CONSTRUCTION. (CONTACT PERSON WITH THE CITY OF HATTIESBURG SHALL BE: RICHARD THOMPSON ☎ 601--545--4626)
18. PRIOR TO BEGINNING CONSTRUCTION THE CONTRACTOR SHALL APPLY HERBICIDE TO ALL VEGETATION LOCATED ON PAVEMENT, CURB, AND SIDEWALK AREAS WITHIN THE PROJECT LIMITS. (NOT A SEPARATE PAY ITEM)
19. PRIOR TO COMPLETION OF THE PROJECT, THE CONTRACTOR SHALL REMOVE ALL VEGETATION, SOIL AND DEBRIS FROM PAVEMENT, CURB AND SIDEWALK AREAS WITHIN THE PROJECT LIMITS. (NOT A SEPARATE PAY ITEM)
20. HOT MIX ASPHALT PAVEMENT SHALL BE COMPACTED WITH A STATIC ROLLER PER NOTICE TO BIDDERS 1595.
21. CONTRACTOR SHALL COORDINATE THE REMOVAL AND/OR REPLACEMENT OF EXISTING STREET LIGHTS, POWER POLES AND OVERHEAD LINES WITH MISSISSIPPI POWER COMPANY.
22. SOLID SOD REQUIRED ON THIS PROJECT SHALL MATCH EXISTING AS DIRECTED BY THE ENGINEER.

TITLE SHEET (1)

DETAILED INDEX AND GENERAL NOTES SHEET (1)

TYPICAL SECTION SHEET (1)

TYPICAL SECTIONS--HARDY STREET

QUANTITY SHEETS (2)

SUMMARY OF QUANTITIES
SUMMARY OF QUANTITIES

PLAN AND PROFILE SHEETS (9)

STA. 10+45 (BOP) TO STA. 16+00
STA. 16+00 TO STA. 22+00
STA. 22+00 TO STA. 28+00
STA. 28+00 TO STA. 29+16 (EOP)
STA. 10+09 TO STA. 11+75
STA. 10+00 TO STA. 11+41
STA. 10+15 TO STA. 11+65
STA. 10+09 TO STA. 11+70
STA. 10+19 TO STA. 11+71

- HARDY STREET
- HARDY STREET
- HARDY STREET
- HARDY STREET
- 25TH AVENUE
- 24TH AVENUE
- 23RD AVENUE
- 22ND AVENUE
- 21ST AVENUE

SPECIAL DESIGN SHEETS - DETAILS (8)

CONSTRUCTION SIGNING
TYPICAL INTERSECTION DETAILS
MISCELLANEOUS DETAILS
CORRUGATED POLYETHYLENE PIPE INSTALLATION
STRIPING STA. 10+45 (BOP) TO STA. 22+00 - HARDY STREET
STRIPING STA. 22+00 TO STA. 29+16 (EOP) - HARDY STREET
VEGETATION SCHEDULE
LIGHTING DETAILS - SOLAR POWERED SCHOOL WARNING BEACON

EROSION CONTROL SHEETS (20)

TYPICAL TEMPORATY EROSION/SEDIMENT CONTROL APPLICATIONS
DETAILS OF SEDIMENT BARRIER APPLICATIONS
DETAILS OF SILT FENCE INSTALLATION
DITCH CHECK STRUCTURES, TYPICAL APPLICATIONS AND DETAILS
TEMPORARY EROSION, SEDIMENT AND WATER POLLUTION CONTROL MEASURES, SILT FENCE AND HAY BALE DITCH CHECKS
DETAILS OF EROSION CONTROL WATTLE DITCH CHECK
DETAILS OF EROSION CONTROL SILT DIKE DITCH CHECK
ROCK DITCH CHECK
ROCK DITCH CHECK WITH SUMP EXCAVATION
INLET PROTECTION TYPICAL APPLICATIONS AND DETAILS
INLET PROTECTION DETAILS FOR COARSE AGGREGATE ON GRADES & SAGS
INLET PROTECTION DETAILS OF WATTLES
INLET PROTECTION DETAILS OF MANUFACTURED INLET PROTECTION DEVICE
INLET PROTECTION DETAILS OF SAND BAG
STABILIZED CONSTRUCTION ENTRANCE
TEMPORARY CULVERT STREAM CROSSING
TEMPORARY STREAM DIVERSION
TEMPORARY STREAM DIVERSION (BOX EXTENSIONS)
FLOATING TURBIDITY CURTAIN
DETAILS OF EROSION CONTROL SANDBAG DITCH CHECK

SPECIAL DESIGN SHEETS - MDOT (1)

CURB - CUT RAMP

ROADWAY DESIGN STANDARDS (11)

PAVEMENT MARKING DETAILS FOR 4 & 5 LANE UNDIVIDED ROADWAYS
PAVEMENT MARKING LEGEND DETAILS
PAVEMENT MARKING LEGEND DETAILS
TRAFFIC CONTROL PLAN WITH FLAGGER (ONE--LANE CLOSURE OF TWO--WAY TRAFFIC)
HIGHWAY SIGN AND BARRICADE DETAILS FOR CONSTRUCTION PROJECTS
DRIVEWAYS, CURB AND GUTTER, AND SIDEWALK
DRIVEWAYS, INTEGRAL CURB AND SIDEWALK
PIPE CULVERT INSTALLATION
CONCRETE PIPE COLLAR
STORM SEWER INLET--TYPE SS--2
DROP INLET AND GRATE DETAILS FOR PIPE AND BOX CULVERTS

CROSS SECTION SHEETS (8)

STA. 10+50 TO STA. 29+00 - HARDY STREET

TOTAL PROJECT SHEETS

01

02

03

04

05

06

07

08

09

10

11

12

13

14

15

16

17

18

19

20

21

22

ECD--1

ECD--2

ECD--3

ECD--4

ECD--5

ECD--6

ECD--7

ECD--8

ECD--9

ECD--10

ECD--11

ECD--12

ECD--13

ECD--14

ECD--15

ECD--16

ECD--17

ECD--18

ECD--19

ECD--20

23

24

25

26

27

28

29

30

31

32

33

34

35

36

37

38

39

40

41

42

SDCCR--1

43

PM--2

PM--5

PM--6

TCP--1

TCP--10

SD--1

SD--2

PI--1

PC--1

SS--2

B--9

121

124

125

250

259

287

288

300

301


322

325

901--908


62

NO.	DATE	DESCRIPTION	BY
DETAILED INDEX & GENERAL NOTES			
PROJ. NO.: HPP--6098--00(007)LPA/105194--801000			
HARDY STREET FROM U.S. 49 TO 21st AVE.			
CITY OF HATTIESBURG, MISSISSIPPI			
SD &W SHOWS, DEARMAN & WAITS, INC. CONSULTING ENGINEERS P.O. BOX 1711 HATTIESBURG, MISSISSIPPI, 39402-1711 301 SECOND AVENUE HATTIESBURG, MISSISSIPPI, 39401 HTTP://WWW.SD-W.COM P: (601) 544 - 1821 F: (601) 544 - 0081			
Drawn by: LS		Checked by: SEM	
Date: JUNE 11, 2009		Scale: NOT TO SCALE	
Drawing No.: 1227		Sheet No. 2	

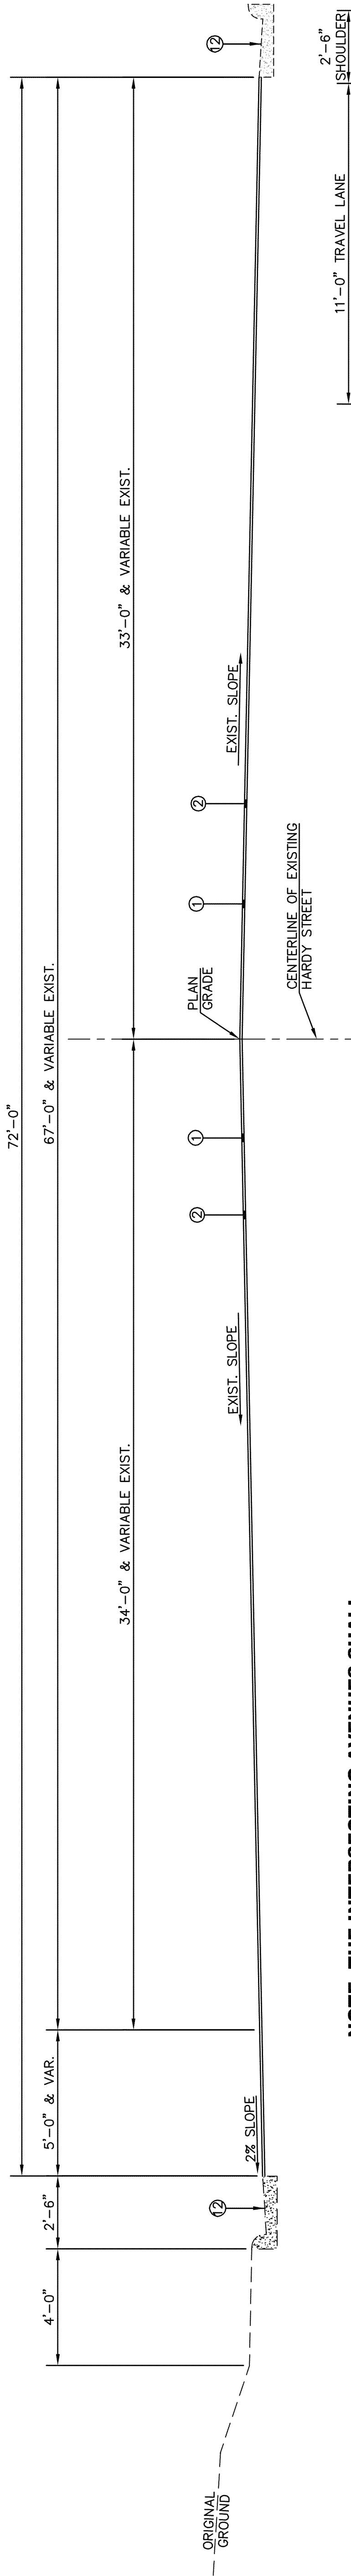


NOTE: THE INTERSECTING AVENUES SHALL
RECEIVE 1 1/2" MILLING AND OVERLAY TO LIMITS
SHOWN ON PLAN-PROFILE SHEETS.

TYPICAL CUT SECTION: STA. 11+53 TO STA. 13+57

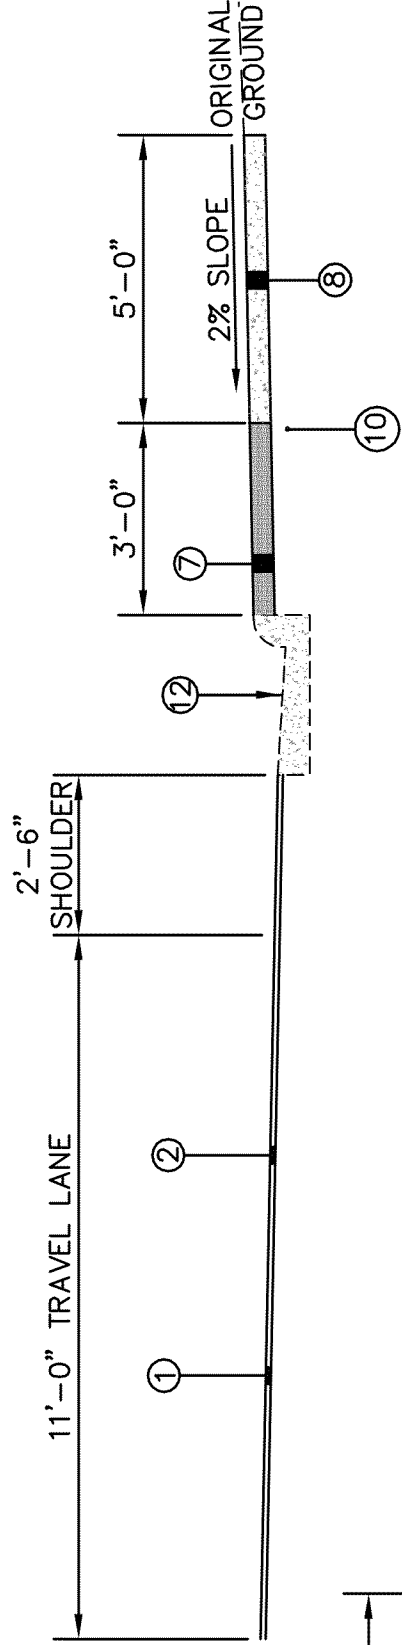

**TYPICAL SECTION: SIDEWALK RT.
STA. 17+74 TO STA. 28+91**

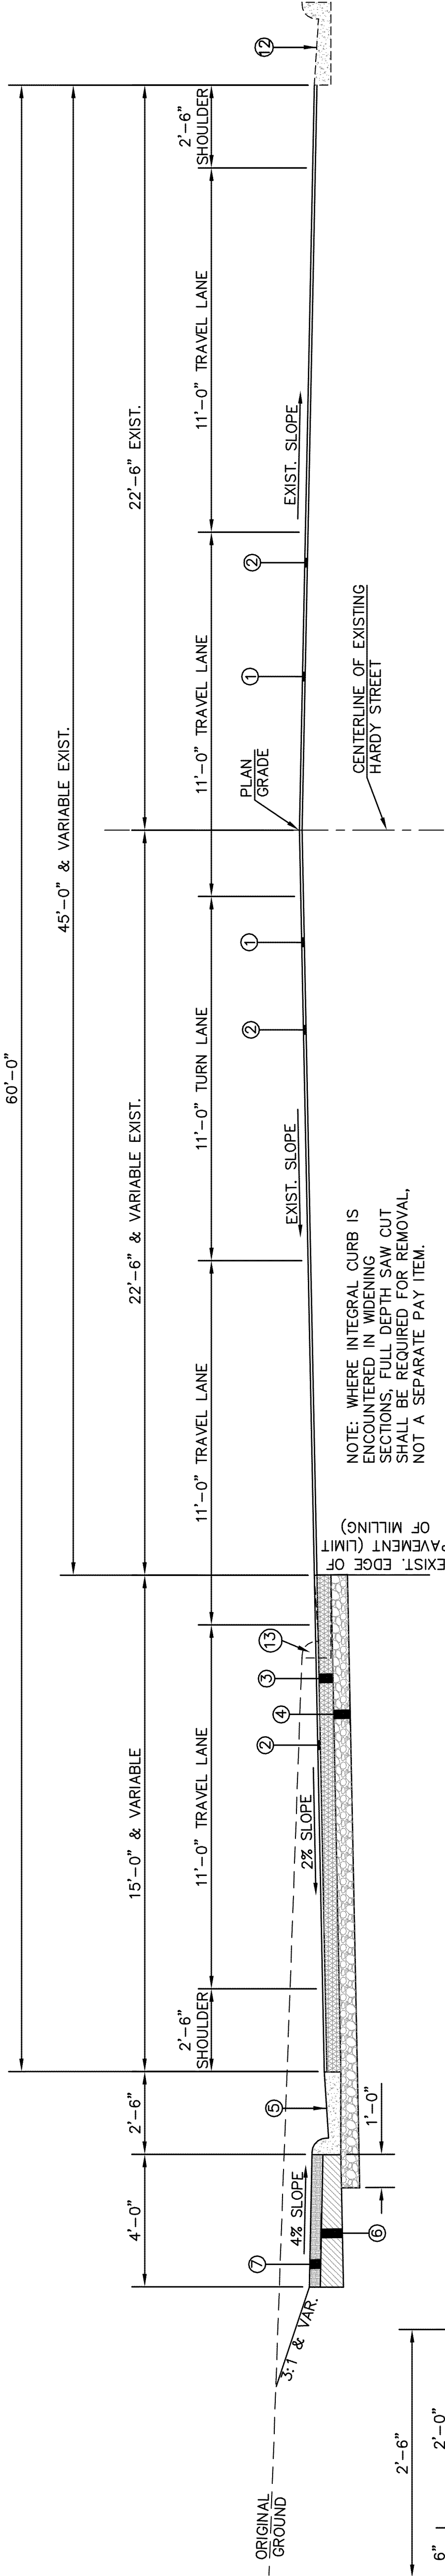


NOTE: WHERE INTEGRAL CURB IS
ENCOUNTERED IN WIDENING
SECTIONS, FULL DEPTH SAW CUT
SHALL BE REQUIRED FOR REMOVAL,
NOT A SEPARATE PAY ITEM.

TYPICAL CUT SECTION: STA. 13+57 TO STA. 29+16


- 1 1/2" & VARIABLE DEPTH MILLING (STA. 11+00 TO STA. 29+16) (REQ'D.)
- 1 1/2" HOT MIX ASPHALT, MT, 9.5 mm MIXTURE (REQ'D.)
- 4 1/2" HOT MIX ASPHALT, MT, 19 mm MIXTURE (2 @ 2 1/4" LIFTS) (REQ'D.)
- 6" CRUSHED STONE BASE (SIZE 825) (REQ'D.)
- COMBINATION CONCRETE CURB & GUTTER, TYPE 3A "MODIFIED" (REQ'D.)
- 8" & VARIABLE DEPTH GRANULAR MATERIAL (CLASS 9; GROUP C) (REQ'D.)
- 4" & VARIABLE DEPTH TOPSOIL WITH SOLID SOD (REQ'D.)
- 4" SIDEWALK (REQ'D.)
- STONE RETAINING WALL (REQ'D.) (AS SHOWN ON PLAN-PROFILE SHEETS)
- IN-SITU MATERIAL (COMPACT TO 95% STANDARD PROCTOR)
- VARIABLE DEPTH TOPSOIL AS REQ'D. (SEE CROSS-SECTIONS)
- EXISTING CURB & GUTTER (DO NOT DISTURB)
- EXISTING CURB & GUTTER (REMOVE)
- 1/2" PREMOULDED EXPANSION JOINT MATERIAL (REQ'D.)

**TYPICAL DETAIL: TYPE 3A "MODIFIED"
CURB & GUTTER**

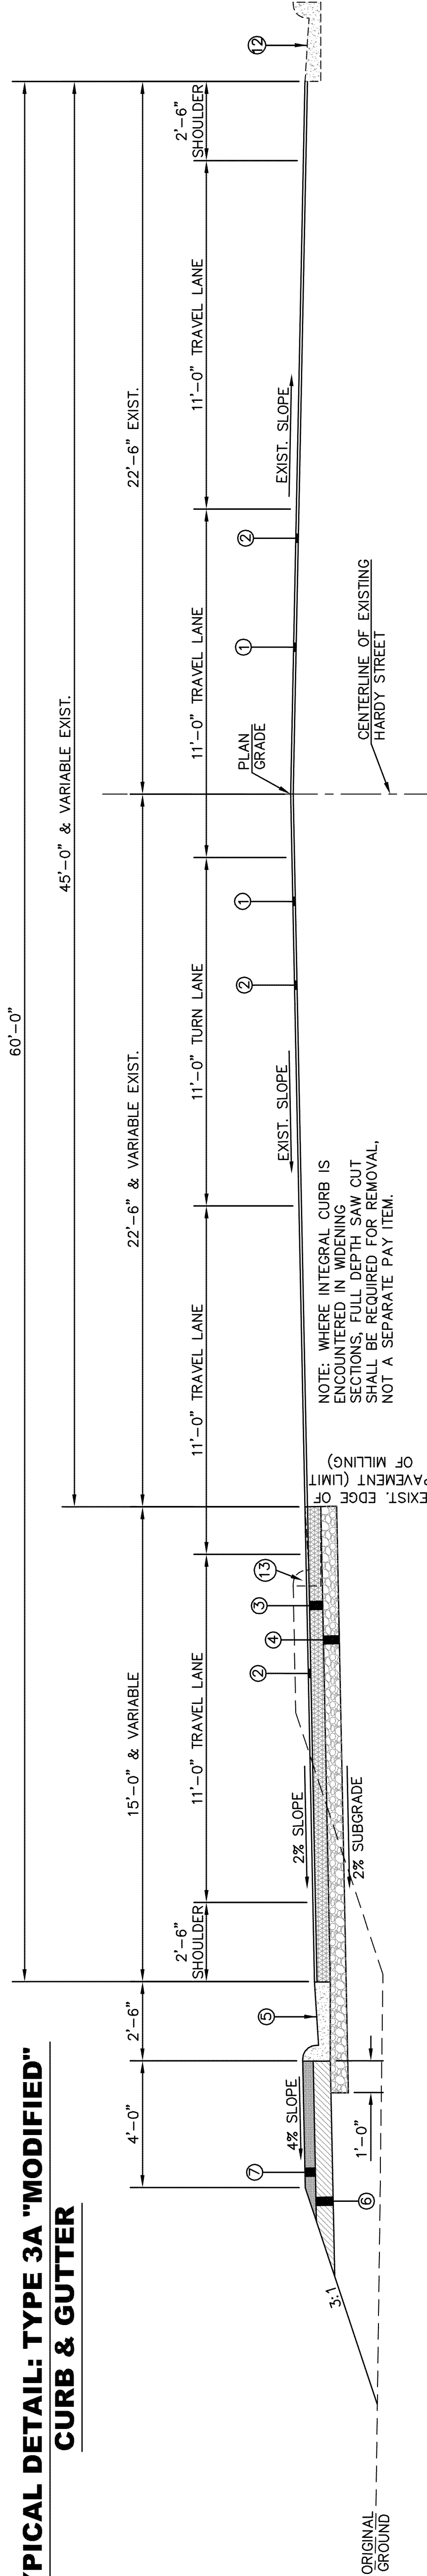


NOTE: WHERE INTEGRAL CURB IS
ENCOUNTERED IN WIDENING
SECTIONS, FULL DEPTH SAW CUT
SHALL BE REQUIRED FOR REMOVAL,
NOT A SEPARATE PAY ITEM.

TYPICAL FILL SECTION: STA. 13+57 TO STA. 29+16


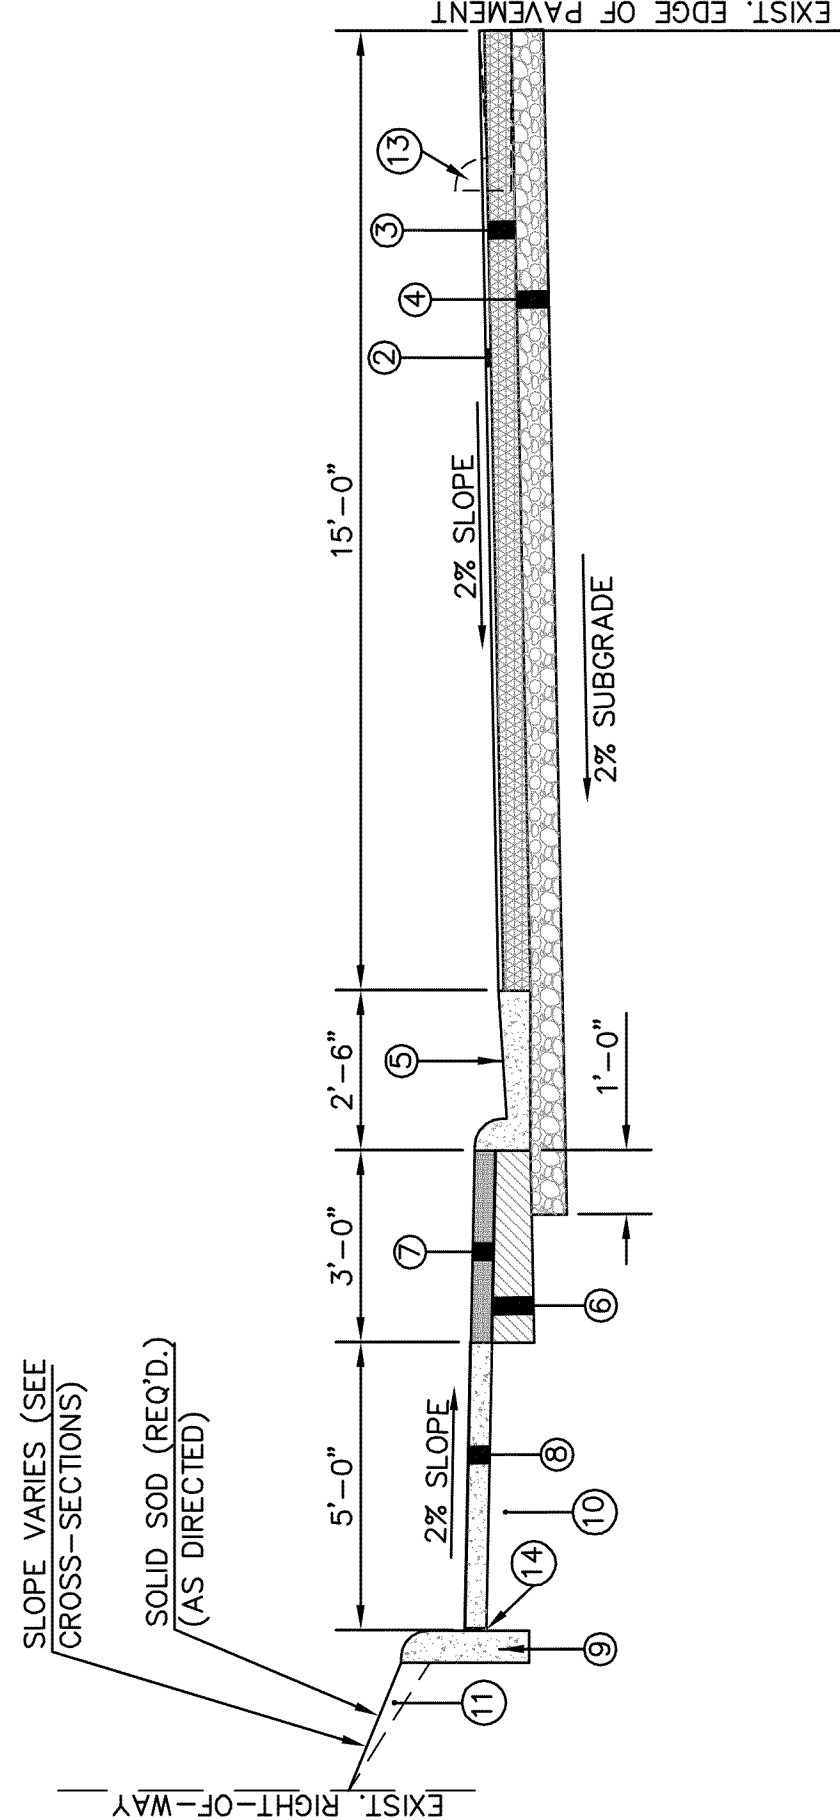


**TYPICAL SECTION: SIDEWALK LT.
STA. 13+73 TO STA. 28+91**

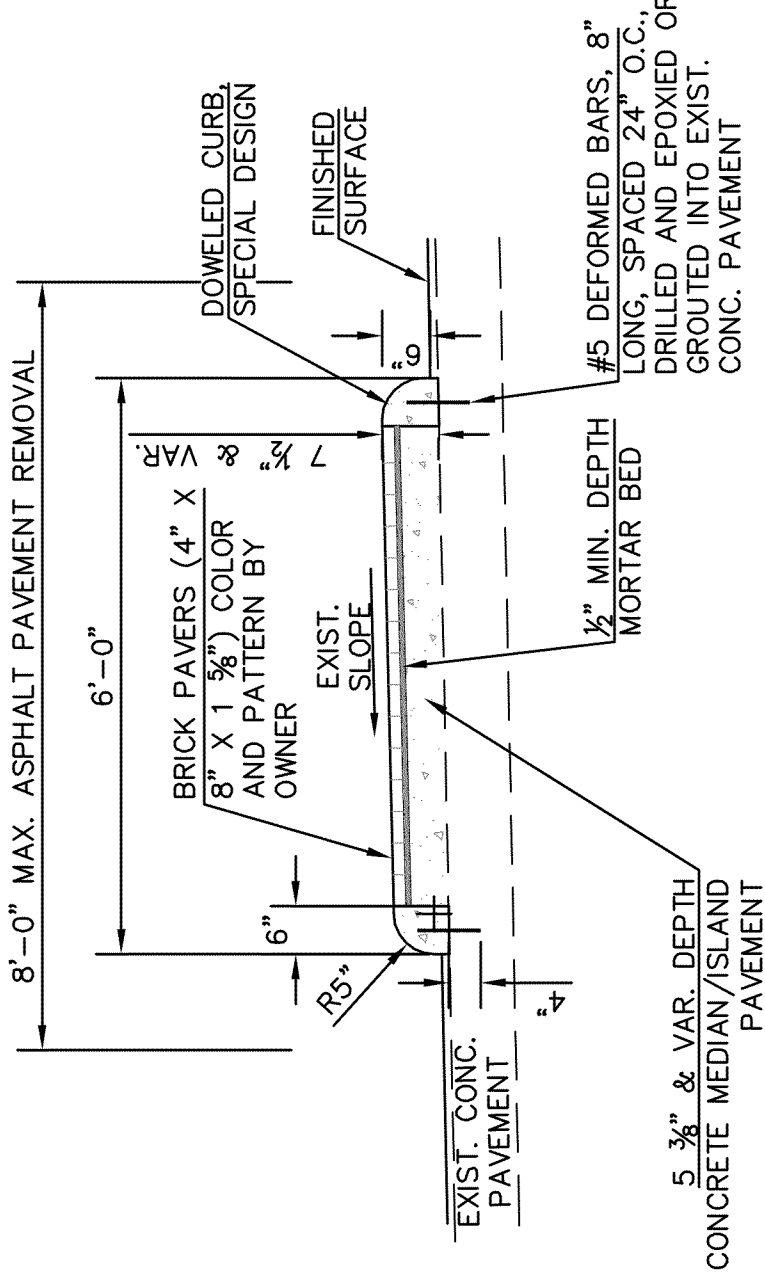

SECTION A-A

**PLAN OF MEDIAN ISLAND @ STA. 19+59.53,
STA. 23+31.82 AND STA. 26+98.57**

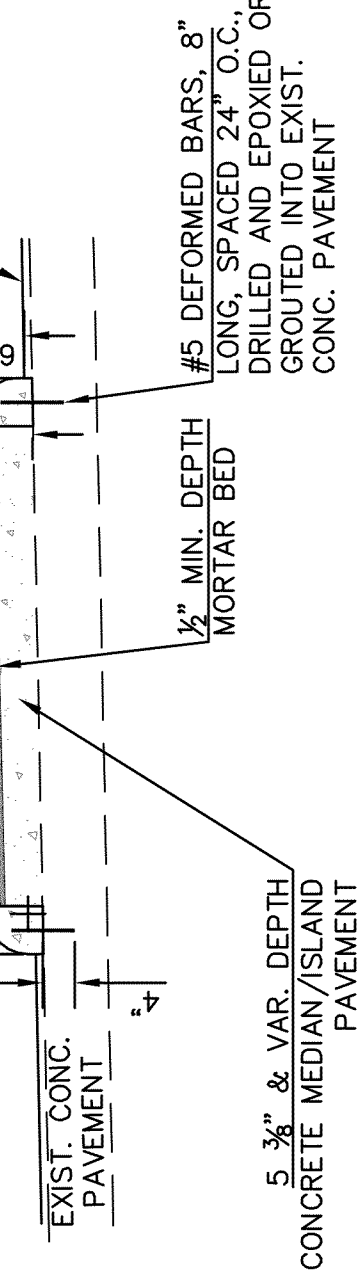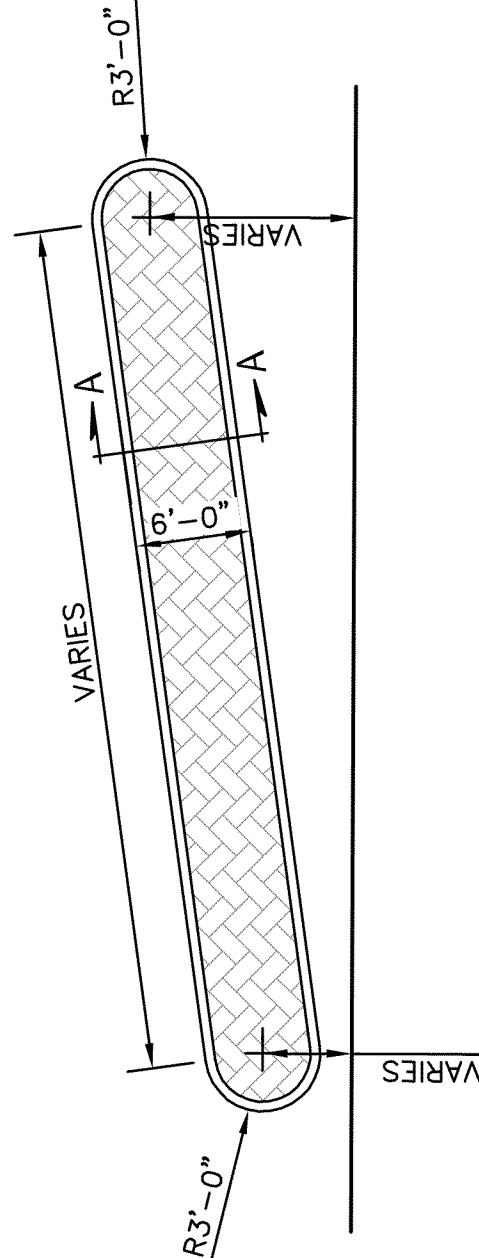

5 3/8" & VAR. DEPTH/
CONCRETE MEDIAN/ISLAND
PAVEMENT

1/2" MIN. DEPTH
MORTAR BED

45 DEFORMED BARS, 8"
LONG, SPACED 24" O.C.,
DRILLED AND EPOXYED OR
GROUTED INTO EXIST.
CONC. PAVEMENT

EXIST. CONC.
PAVEMENT

EXIST. SLOPE

BRICK PAVERS (4" X
8" X 1 3/8") COLOR
AND PATTERN BY
OWNER

6'-0"

8'-0" MAX. ASPHALT PAVEMENT REMOVAL

DOWELED CURB,
8" X 1 3/8" COLOR
AND PATTERN BY
OWNER

FINISHED
SURFACE

2'-6"

SHOULDER

11'-0"

TRAVEL LANE

2'-6"

SHOULDER

11'-0"

TRAVEL LANE

2'-6"

SHOULDER

</

SUMMARY OF QUANTITIES (ROADWAY)

PAY ITEM NO.	PAY ITEMS	UNITS	PRELIM.	FINAL
EARTHWORK ITEMS				
202-B005	REMOVAL OF ASPHALT PAVEMENT, ALL DEPTHS	SQ. YD.	254	
202-B030	REMOVAL OF CONCRETE PAVEMENT, ALL DEPTHS	SQ. YD.	1105	
202-B057	REMOVAL OF INLETS, ALL SIZES	EACH	3	
202-B018	REMOVAL OF CONCRETE DRIVEWAYS, ALL DEPTHS	SQ. YD.	98	
202-B035	REMOVAL OF SIDEWALK	SQ. YD.	198	
202-B038	REMOVAL OF CURB, ALL TYPES	LIN. FT.	2420	
202-B033	REMOVAL OF CONCRETE PAVEMENT W/VARIABLE DEPTH OVERLAY	SQ. YD.	20	
202-B106	REMOVAL OF PIPE, ALL SIZES	LIN. FT.	137	
203-G003	EXCESS EXCAVATION, FM, AH	CU. YD.	3179	
206-A001	STRUCTURE EXCAVATION	CU. YD.	128	
ROADSIDE DEVELOPMENT ITEMS				
211-B001	TOPSOIL FOR SLOPE TREATMENT, CONTRACTOR FURNISHED	CU. YD.	137	
212-B001	STANDARD GROUND PREPARATION	SQ. YD.	1559	
907-213-A001	AGRICULTURAL LIMESTONE	TON	3	
213-B001	COMBINATION FERTILIZER, 13-13-13	TON	1	
216-A001	SOLID SODDING	SQ. YD.	1559	
219-A001	WATERING	KGAL	32	
907-225-A001	GRASSING	ACRE	1	
234-A001	TEMPORARY SILT FENCE	LIN. FT.	500	
235-A001	TEMPORARY EROSION CHECKS	EACH	100	
907-237-A001	WATTLES	LIN. FT.	500	
SUBBASE & BASE ITEMS				
907-304-A005	GRANULAR MATERIAL, LVM, CLASS 9, GROUP C	CU. YD.	279	
907-304-F001	SIZE 825 CRUSHED STONE BASE	TON	1345	
BITUMINOUS PAVING ITEMS				
907-403-A010	HOT MIX ASPHALT, MT, 9.5 mm MIXTURE	TON	1126	
907-403-A007	HOT MIX ASPHALT, MT, 19 mm MIXTURE	TON	1099	
907-403-B006	HOT MIX ASPHALT, MT, 9.5 mm MIXTURE, LEVELING	TON	325	
406-A001	COLD MILLING OF BITUMINOUS PAVEMENT, ALL DEPTHS	SQ. YD.	10,836	
DRAINAGE ITEMS				
907-601-B003	CLASS "B" STRUCTURAL CONCRETE-MINOR STRUCTURES	CU. YD.	18	
602-A001	REINFORCING STEEL	LB.	1685	
603-CA088	18" REINFORCED CONCRETE PIPE, CLASS III, RUBBER TYPE GASKETS	LIN. FT.	128	
603-CE039	22" X 13" CONCRETE ARCH PIPE, CLASS A III, FLEXIBLE PLASTIC GASKETS	LIN. FT.	32	
907-603-PE205	18" CORRUGATED POLYETHYLENE PIPE	LIN. FT.	383	
907-603-PE206	24" CORRUGATED POLYETHYLENE PIPE	LIN. FT.	20	
604-A001	CASTINGS	LBS.	632	
604-B001	GRATINGS	LBS.	139	
INCIDENTAL CONSTRUCTION ITEMS				
608-A001	CONCRETE SIDEWALK, WITHOUT REINFORCEMENT	SQ. YD.	857	
609-B001	CONCRETE CURB, HEADER	LIN. FT.	65	
609-B002	CONCRETE CURB, DOWELED	LIN. FT.	344	
609-D016	COMBINATION CONCRETE CURB AND GUTTER, TYPE 3A, MODIFIED	LIN. FT.	1620	
613-D010	ADJUSTMENT OF MANHOLE COVER AND WATER VALVE	EACH	18	
613-D003	ADJUSTMENT OF EXISTING CURB INLET	EACH	5	
614-A001	CONCRETE DRIVEWAY, WITHOUT REINFORCEMENT	SQ. YD.	298	
TRAFFIC CONTROL ITEMS				
618-A001	MAINTENANCE OF TRAFFIC	LUMP SUM	100%	
618-B001	ADDITIONAL CONSTRUCTION SIGNS	SQ. FT.	1	
619-A3001	TEMPORARY TRAFFIC STRIPE, SKIP WHITE	LIN. FT.	7392	
619-A4001	TEMPORARY TRAFFIC STRIPE, SKIP YELLOW	LIN. FT.	5702	
619-A2001	TEMPORARY TRAFFIC STRIPE, CONTINUOUS YELLOW	LIN. FT.	7264	
619-A5001	TEMPORARY TRAFFIC STRIPE, DETAIL	LIN. FT.	4174	
619-A6001	TEMPORARY TRAFFIC STRIPE, LEGEND	LIN. FT.	1112	
619-A6002	TEMPORARY TRAFFIC STRIPE, LEGEND	SQ. FT.	942	
620-A001	MOBILIZATION	LUMP SUM	100%	

- ① ESTIMATED QUANTITY FOR USE AS DIRECTED BY THE ENGINEER.
- ② INCLUDES 2 TONS FOR TIE-IN TO EXISTING DRIVEWAYS.
- ③ INCLUDES 11 TONS FOR TIE-IN TO EXISTING DRIVEWAYS.
- ④ INCLUDES 111 SQ. YDS. FOR TIE-IN TO EXISTING DRIVEWAYS.
- ⑤ ADJUSTMENT OF EXISTING CURB INLET TO INCLUDE CONVERSION OF INLET TO JUNCTION BOX AND CONNECTION OF PROPOSED PIPE INTO INLET AS SHOWN IN DETAILS ON SHEET 17.
- ⑥ INCLUDES 312 TONS FOR TEMPORARY TIE-IN OF DRIVEWAYS AS DIRECTED BY THE ENGINEER.
- ⑦ ESTIMATED QUANTITY FOR USE AS DIRECTED BY THE ENGINEER FOR REPAIR OF BASE FAILURES..
- ⑧ INCLUDES 14 TONS FOR USE AS DIRECTED BY THE ENGINEER FOR REPAIR OF BASE FAILURES.

NO.	DATE	DESCRIPTION	BY	
SUMMARY OF QUANTITIES				

PROJ. NO.: HPP-6098-00(007)LP/105194-801000
HARDY STREET FROM U.S. 49 TO 21st AVE.
CITY OF HATTIESBURG, MISSISSIPPI



SHOWS DEARMAN & WAITS, INC.

CONSULTING ENGINEERS

P.O. BOX 1711
HATTIESBURG, MISSISSIPPI 39401
HATTIESBURG, MISSISSIPPI 39401
TEL: 601.261.1111
F: 601.261.1101



Drawn by: LS	Checked by: SEM
Date: JUNE 11, 2009	Scale: NOT TO SCALE
Drawing No.: 1227	Sheet No.: 4

[illegible]

①

NO.	DATE	DESCRIPTION		BY
SUMMARY OF QUANTITIES				
PROJ. NO.: HPP-6098-00(007)LPA/105194-801000 HARDY STREET FROM U.S. 49 TO 21st AVE. CITY OF HATTIESBURG, MISSISSIPPI				
		P.O. BOX 1711 HATTIESBURG, MISSISSIPPI 39401-1711 901 SECOND AVENUE HATTIESBURG, MISSISSIPPI 39401 HTTP://WWW.SD-W.COM P: (601) 544 - 1831 F: (601) 544 - 0091		
SHOWS, DEARMAN & WAITS, INC. CONSULTING ENGINEERS				
Drawn by: LS		Checked by: SEM		
Date: JUNE 11, 2009		Scale: NOT TO SCALE		
Drawing No.: 1227		Sheet No. <u>5</u>		

G:\PROJECTS\Hattiesburg_City off 1227 - Hardy St Widening from 21st Ave to Hwy 49\1227\fig 1227.mxd, 11/11/2009 12:46:46 AM

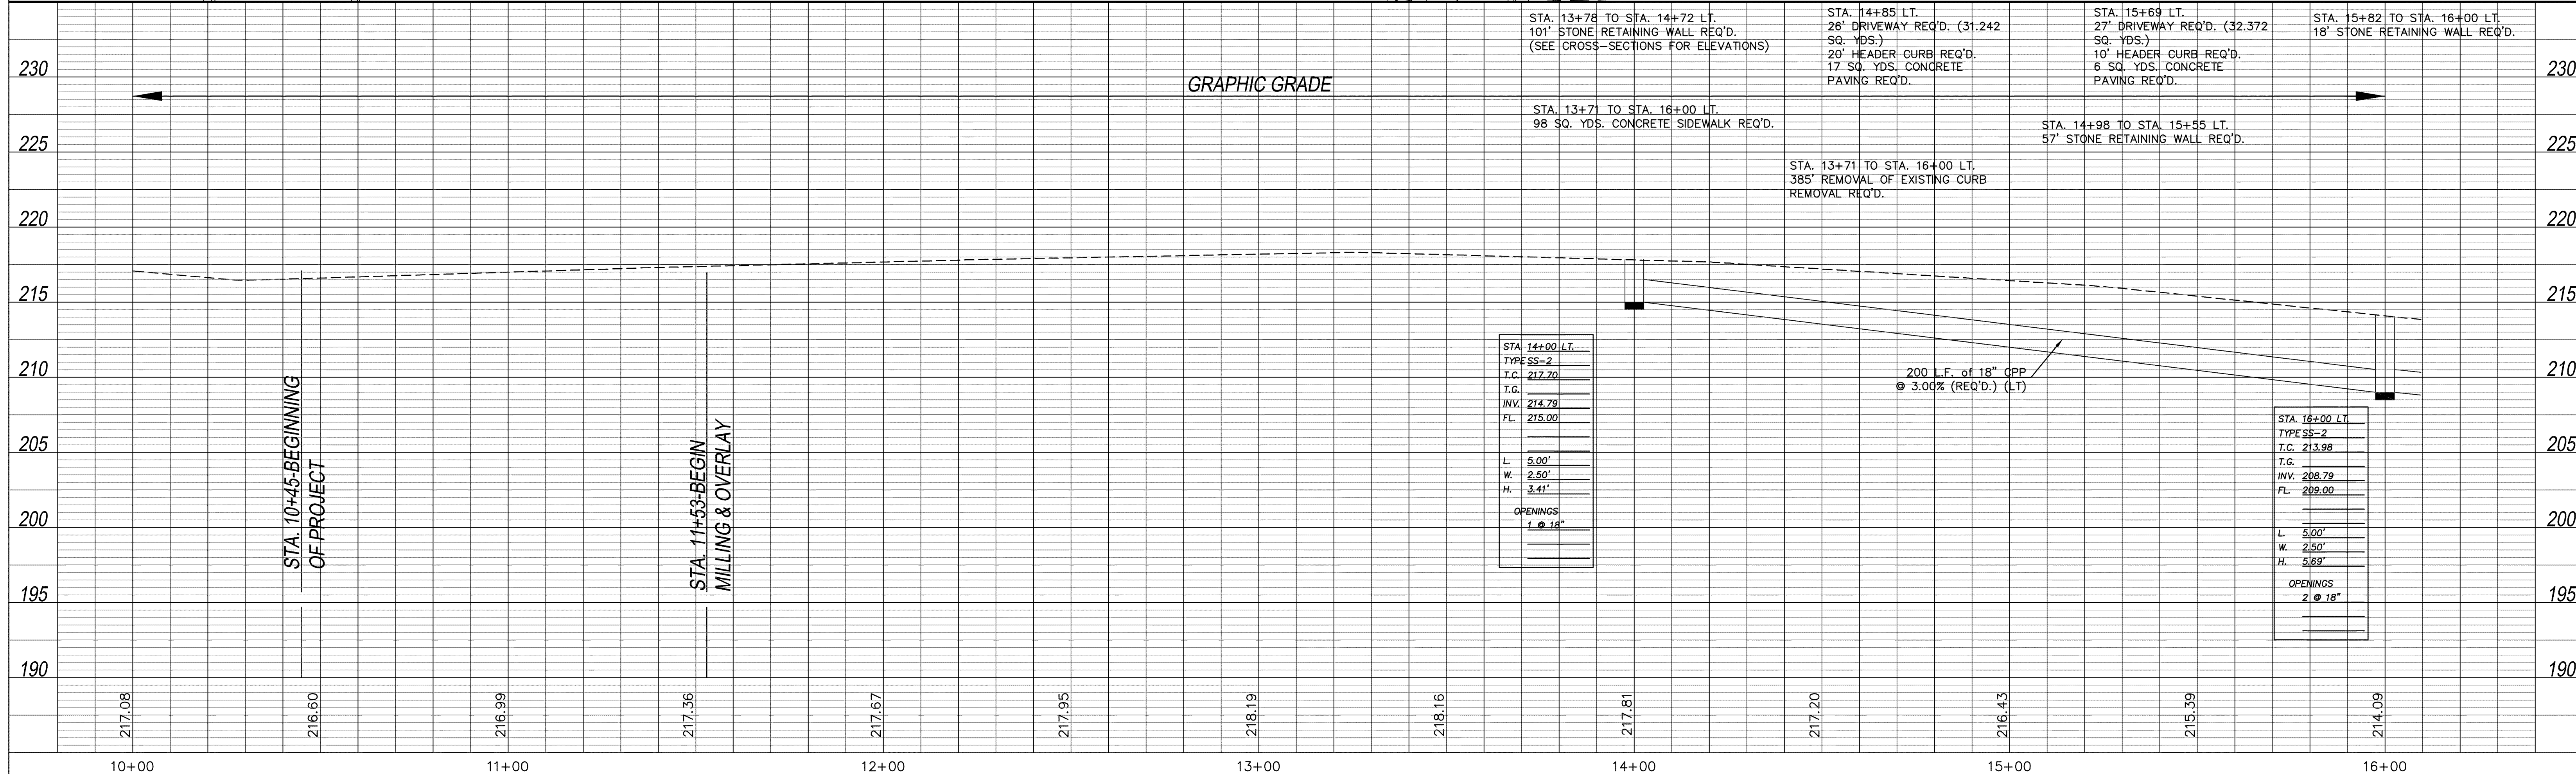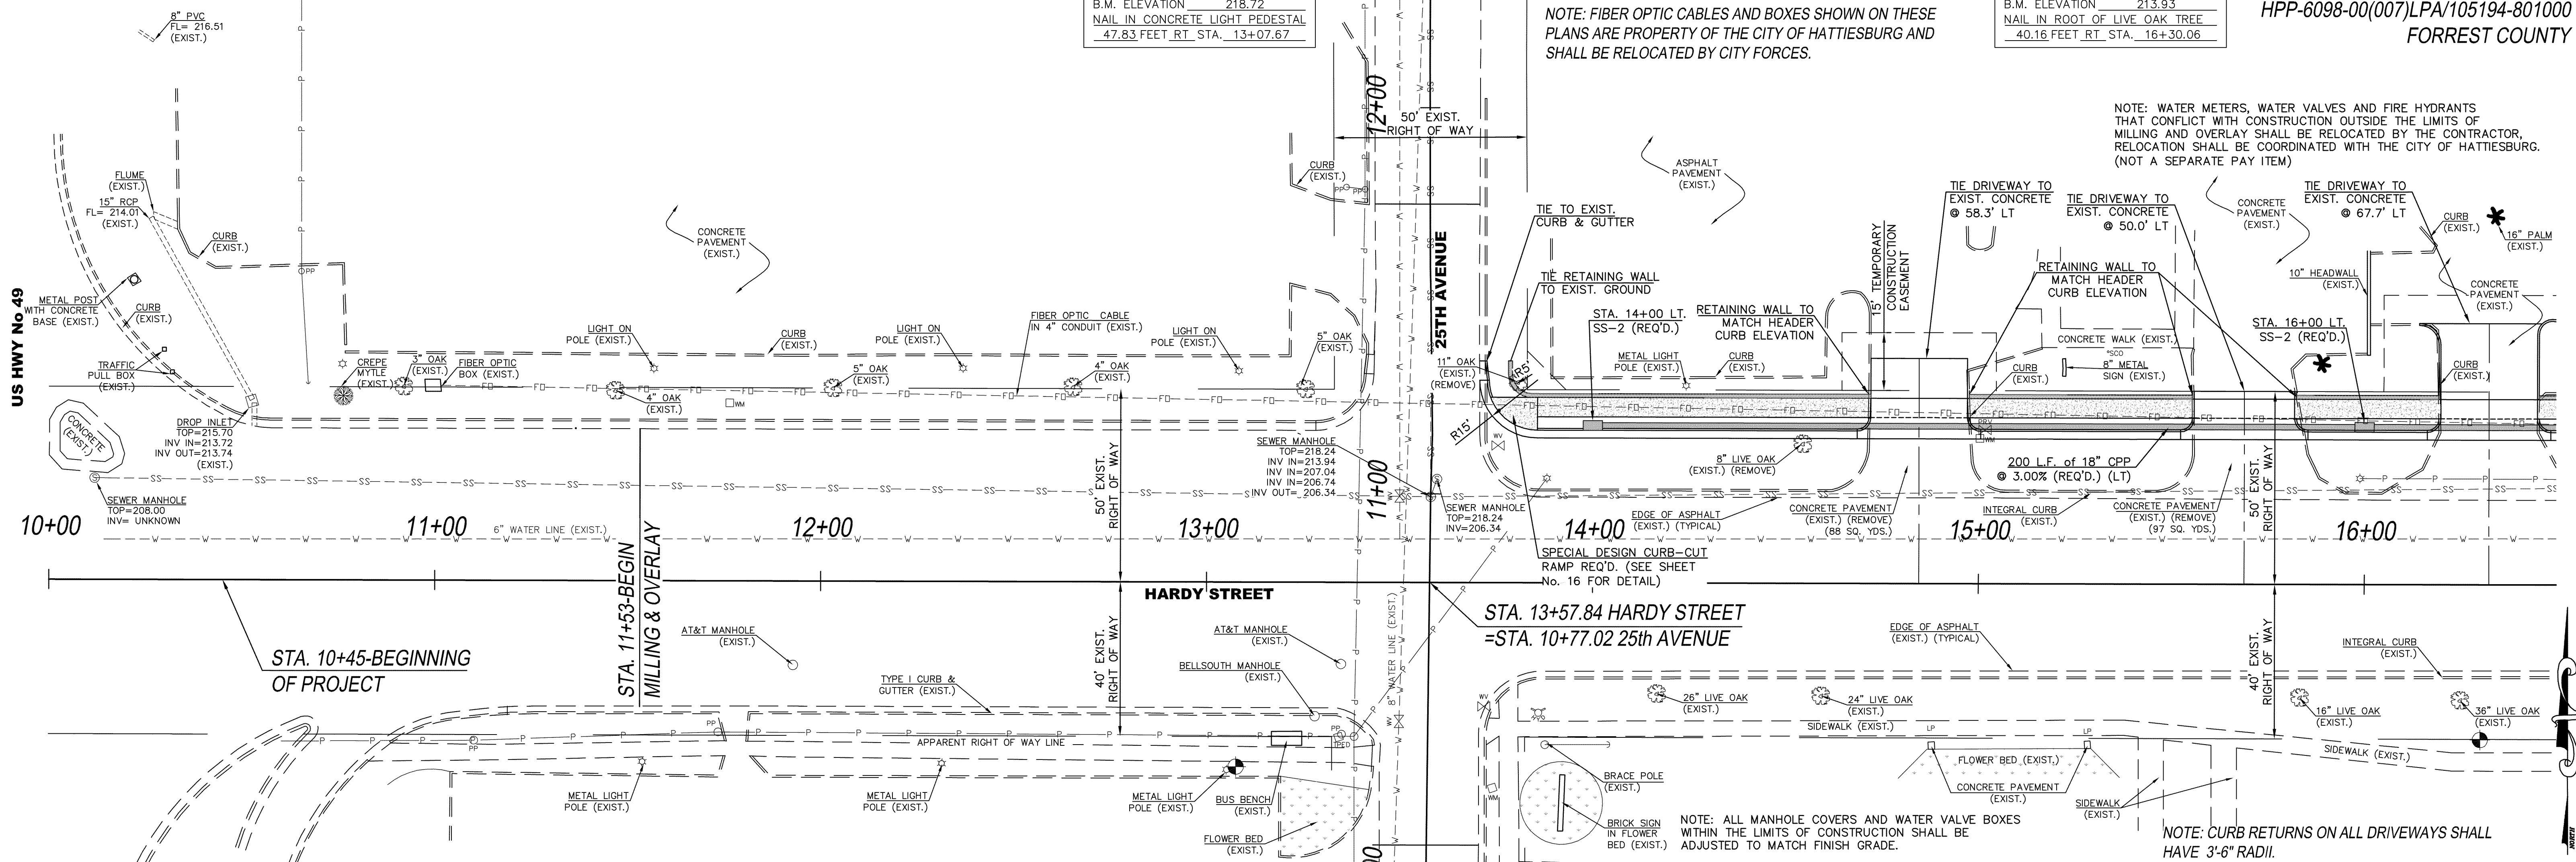

PROJ. No.:HPP-6098-00(007)LPA/105194-801000
HARDY STREET FROM U.S. 49 TO 21st AVE.

DRAWN BY: PAT
DATE: JUNE 11, 2009
CHECKED BY: JTW
SCALE: 1"=20' H, 1"=5' V

SD
SW
SHOWS, DEARMAN & WAITS, INC.
CONSULTING ENGINEERS

P.O. BOX 1711
HATTIESBURG, MISSISSIPPI 39401-1711
301 SECOND AVENUE
HATTIESBURG, MISSISSIPPI 39401
HTTP://WWW.SD-SW.COM
P: (601) 544-1821
F: (601) 544-0261

DRAWING NO.
1227
SHEET 6

G:\PROJECTS\Hattiesburg_City off 1227 - Hardy St Widening from 21st Ave to Hwy 60\1227\fig 1227.mxd, 11/11/2012 9:17:53 AM



B.M. ELEVATION 195.52
NAIL IN CONCRETE LIGHT PEDESTAL
35.95 FEET RT. STA. 23+29.54

NOTE: FIBER OPTIC CABLES AND BOXES SHOWN ON THESE
PLANS ARE PROPERTY OF THE CITY OF HATTIESBURG AND
SHALL BE RELOCATED BY CITY FORCES.

B.M. ELEVATION 191.21
NAIL IN CONCRETE LIGHT PEDESTAL
44.10 FEET RT. STA. 25+62.68

NOTE: WATER METERS, WATER VALVES AND FIRE HYDRANTS
THAT CONFLICT WITH CONSTRUCTION OUTSIDE THE LIMITS OF
MILLING AND OVERLAY SHALL BE RELOCATED BY THE CONTRACTOR.
RELOCATION SHALL BE COORDINATED WITH THE CITY OF HATTIESBURG.
(NOT A SEPARATE PAY ITEM)

HPP-6098-00(007)LPA/105194-801000
FORREST COUNTY

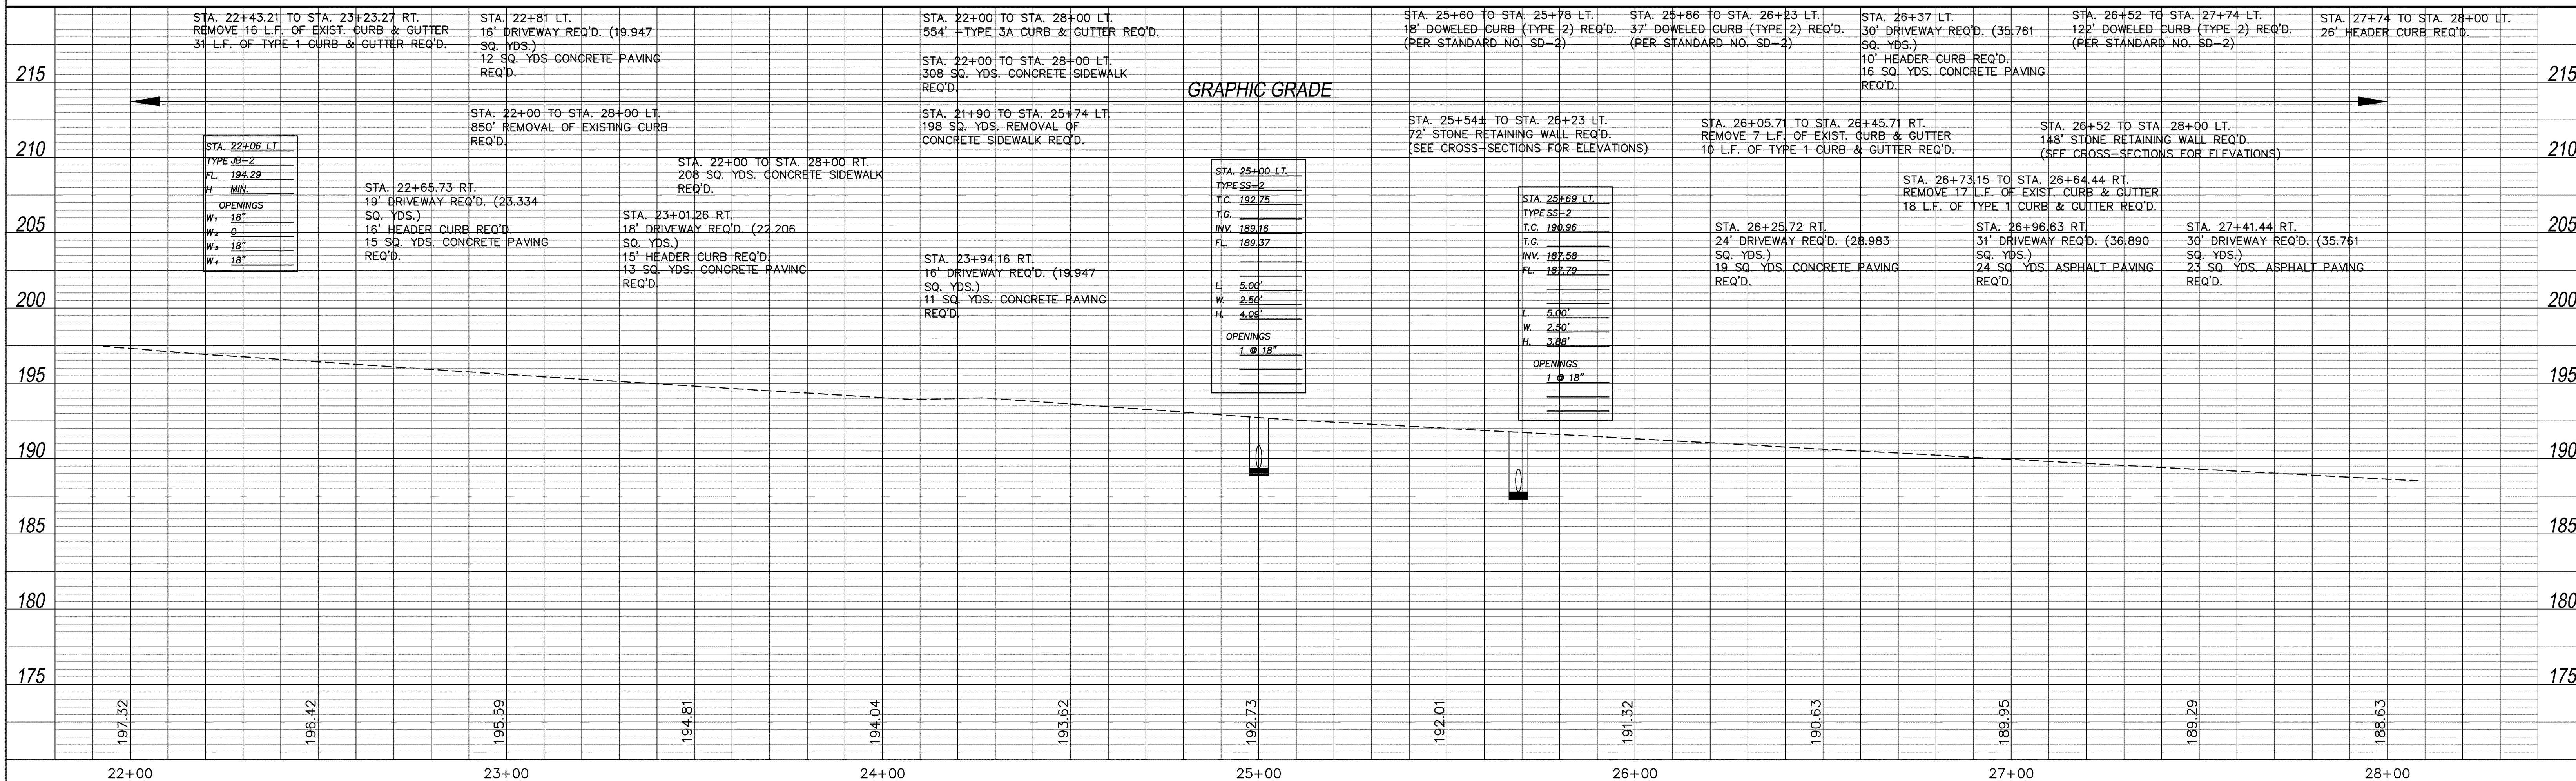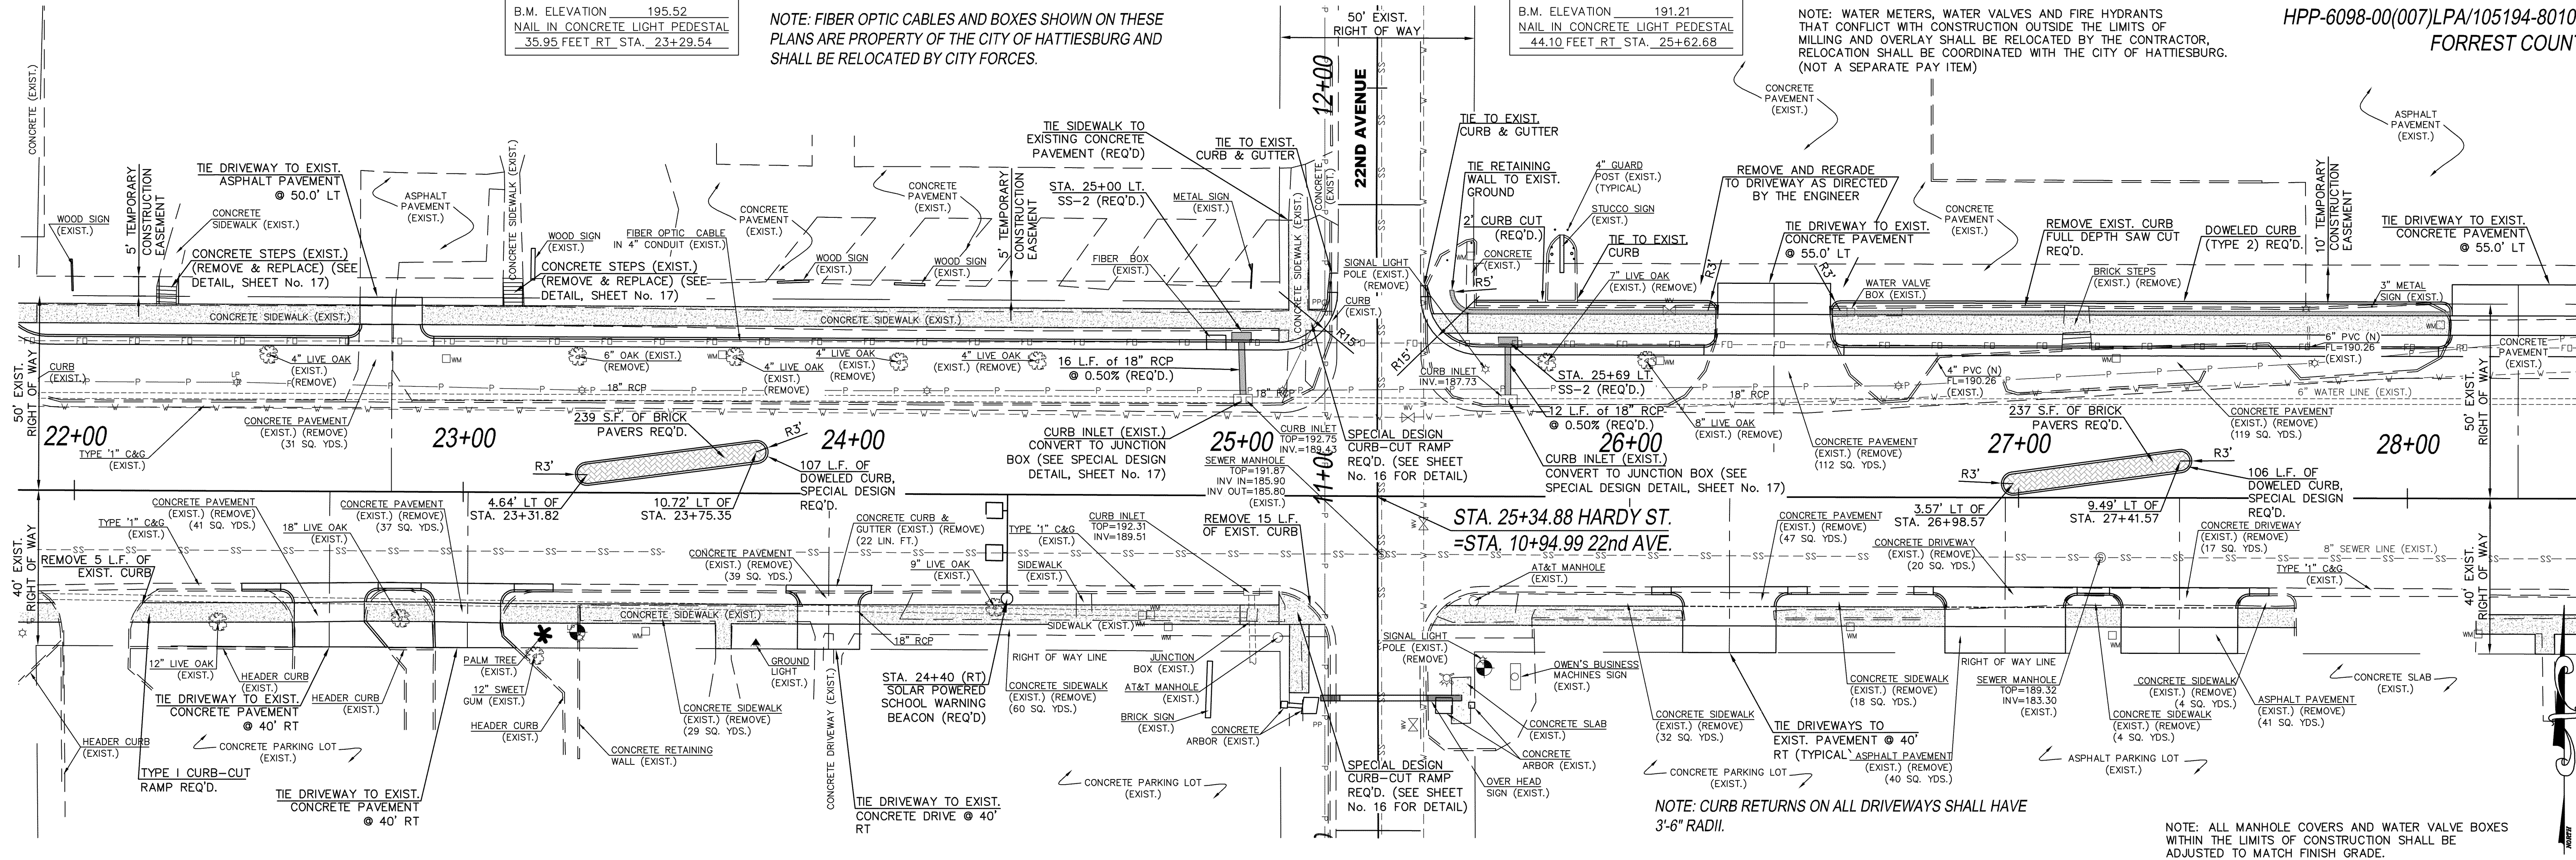



PROJ. No.: HPP-6098-00(007)LPA/105194-801000
HARDY STREET FROM U.S. 49 TO 21st AVE.

DRAWN BY: PAT
DATE: JUNE 11, 2009
CHECKED BY: JTW
SCALE: 1"=20' H. 1"=5' V

SD
SHOWS, DEARMAN & WAITS, INC.
CONSULTING ENGINEERS


HATTIESBURG, MISSISSIPPI 39402-1711
301 SECOND AVENUE
HATTIESBURG, MISSISSIPPI 39401
HTTP://WWW.SD-W.COM
P: (601) 544-1821
F: (601) 544-1081

DRAWING NO.
1227
SHEET 8

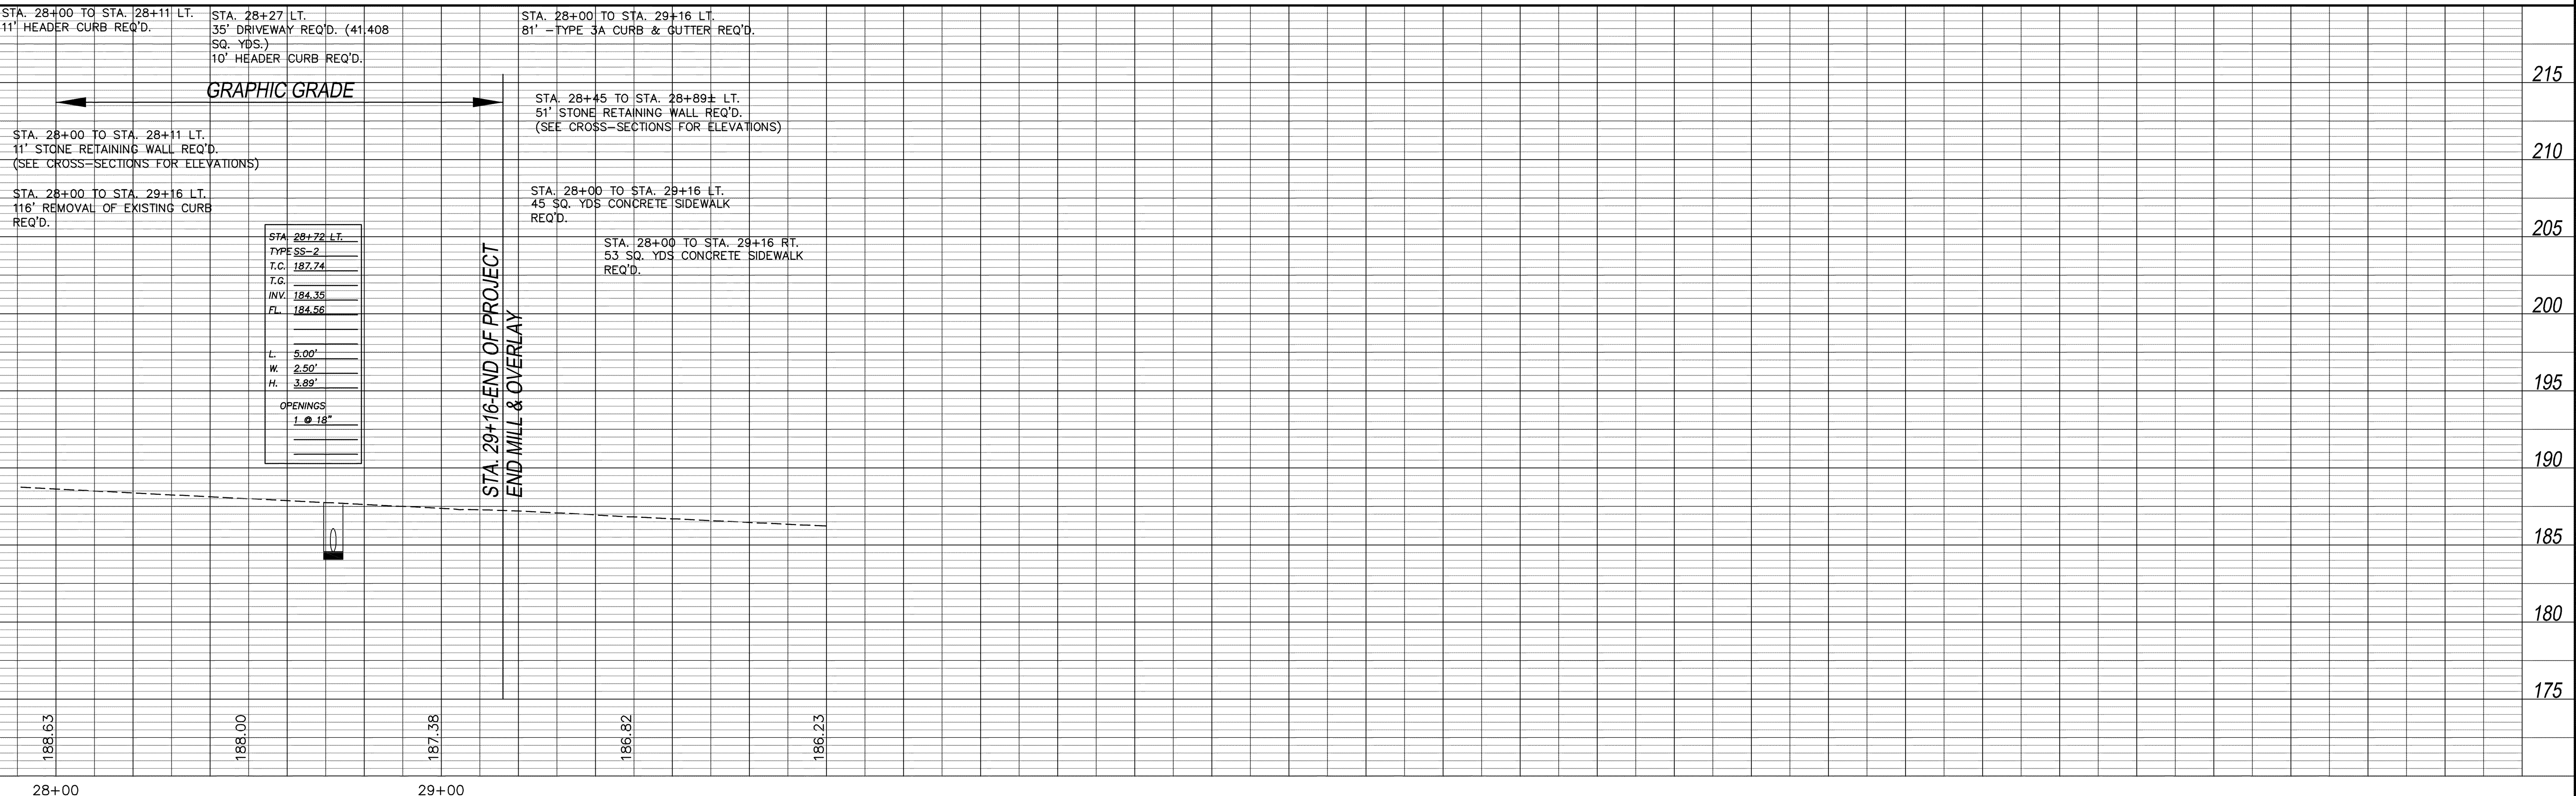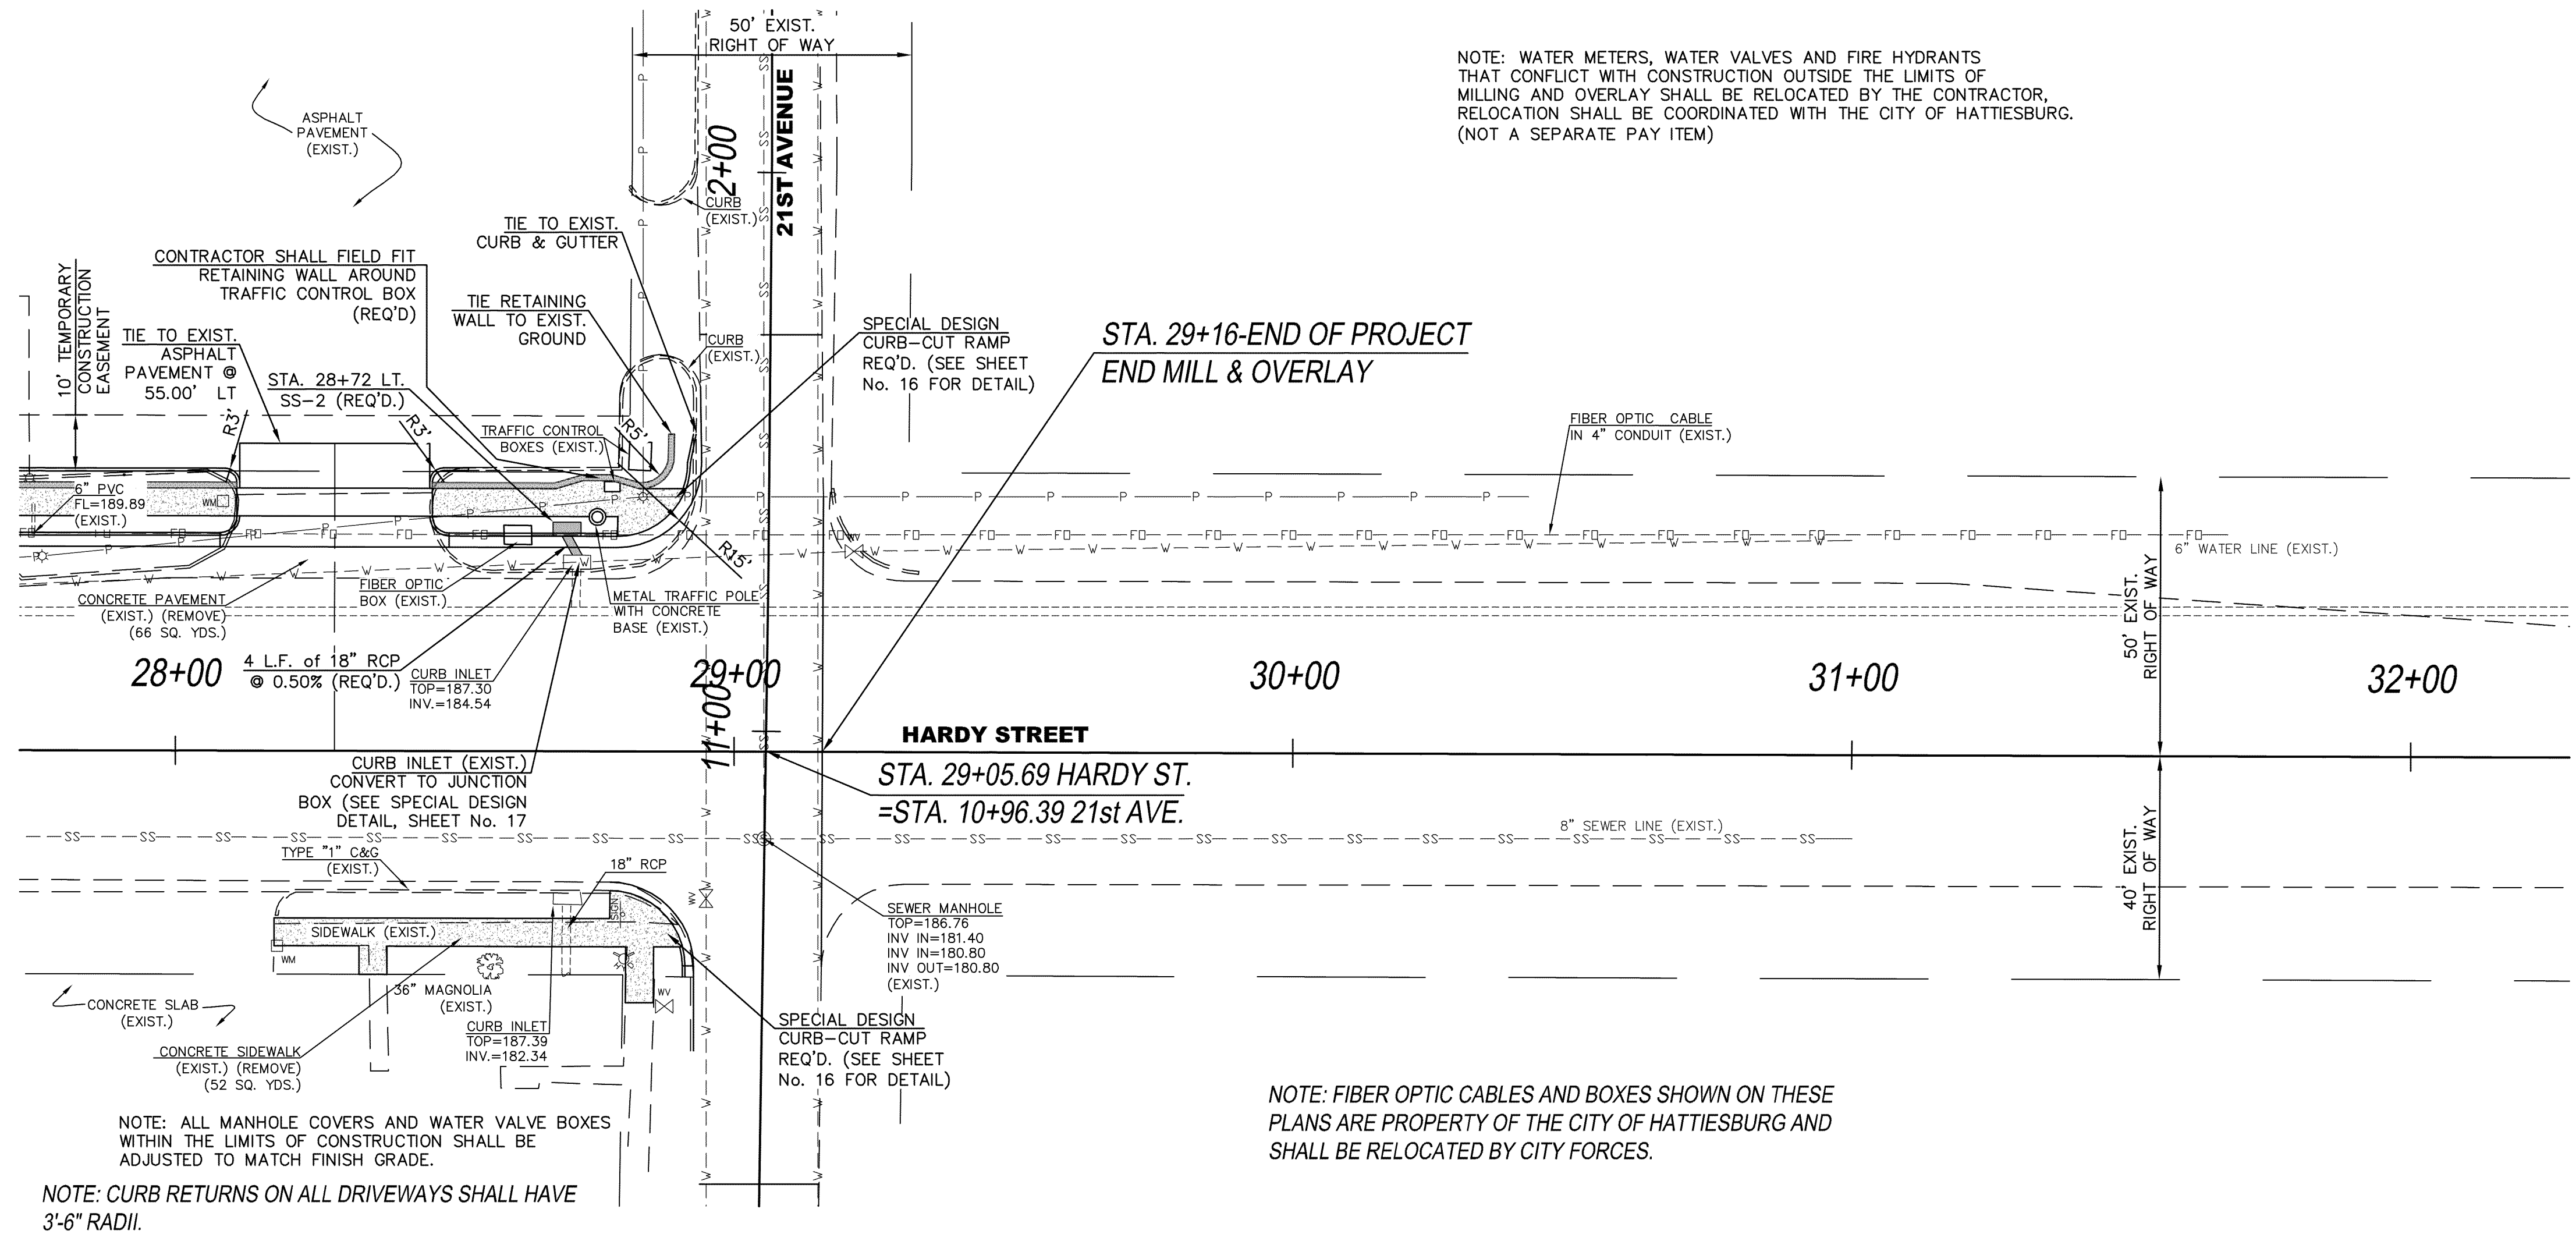


PROJ. No.: HPP-6098-00(007)LPA/105194-801000
HARDY STREET FROM U.S. 49 TO 21st AVE.

DATE	REVISION	BY	DRAWN BY: PAT DATE: JUNE 11, 2009 CHECKED BY: JTW SCALE: 1"=20' H, 1"=5' V
			SD SHOWS, DEARMAN & WAITS, INC. CONSULTING ENGINEERS
			P.O. BOX 1711 HATTIESBURG, MISSISSIPPI 39403-1711 HATTIESBURG, MISSISSIPPI 39403 HTTP://WWW.SD-W.COM P: (601) 544-1821 F: (601) 544-0261
			DRAWING NO. 1227 SHEET 9

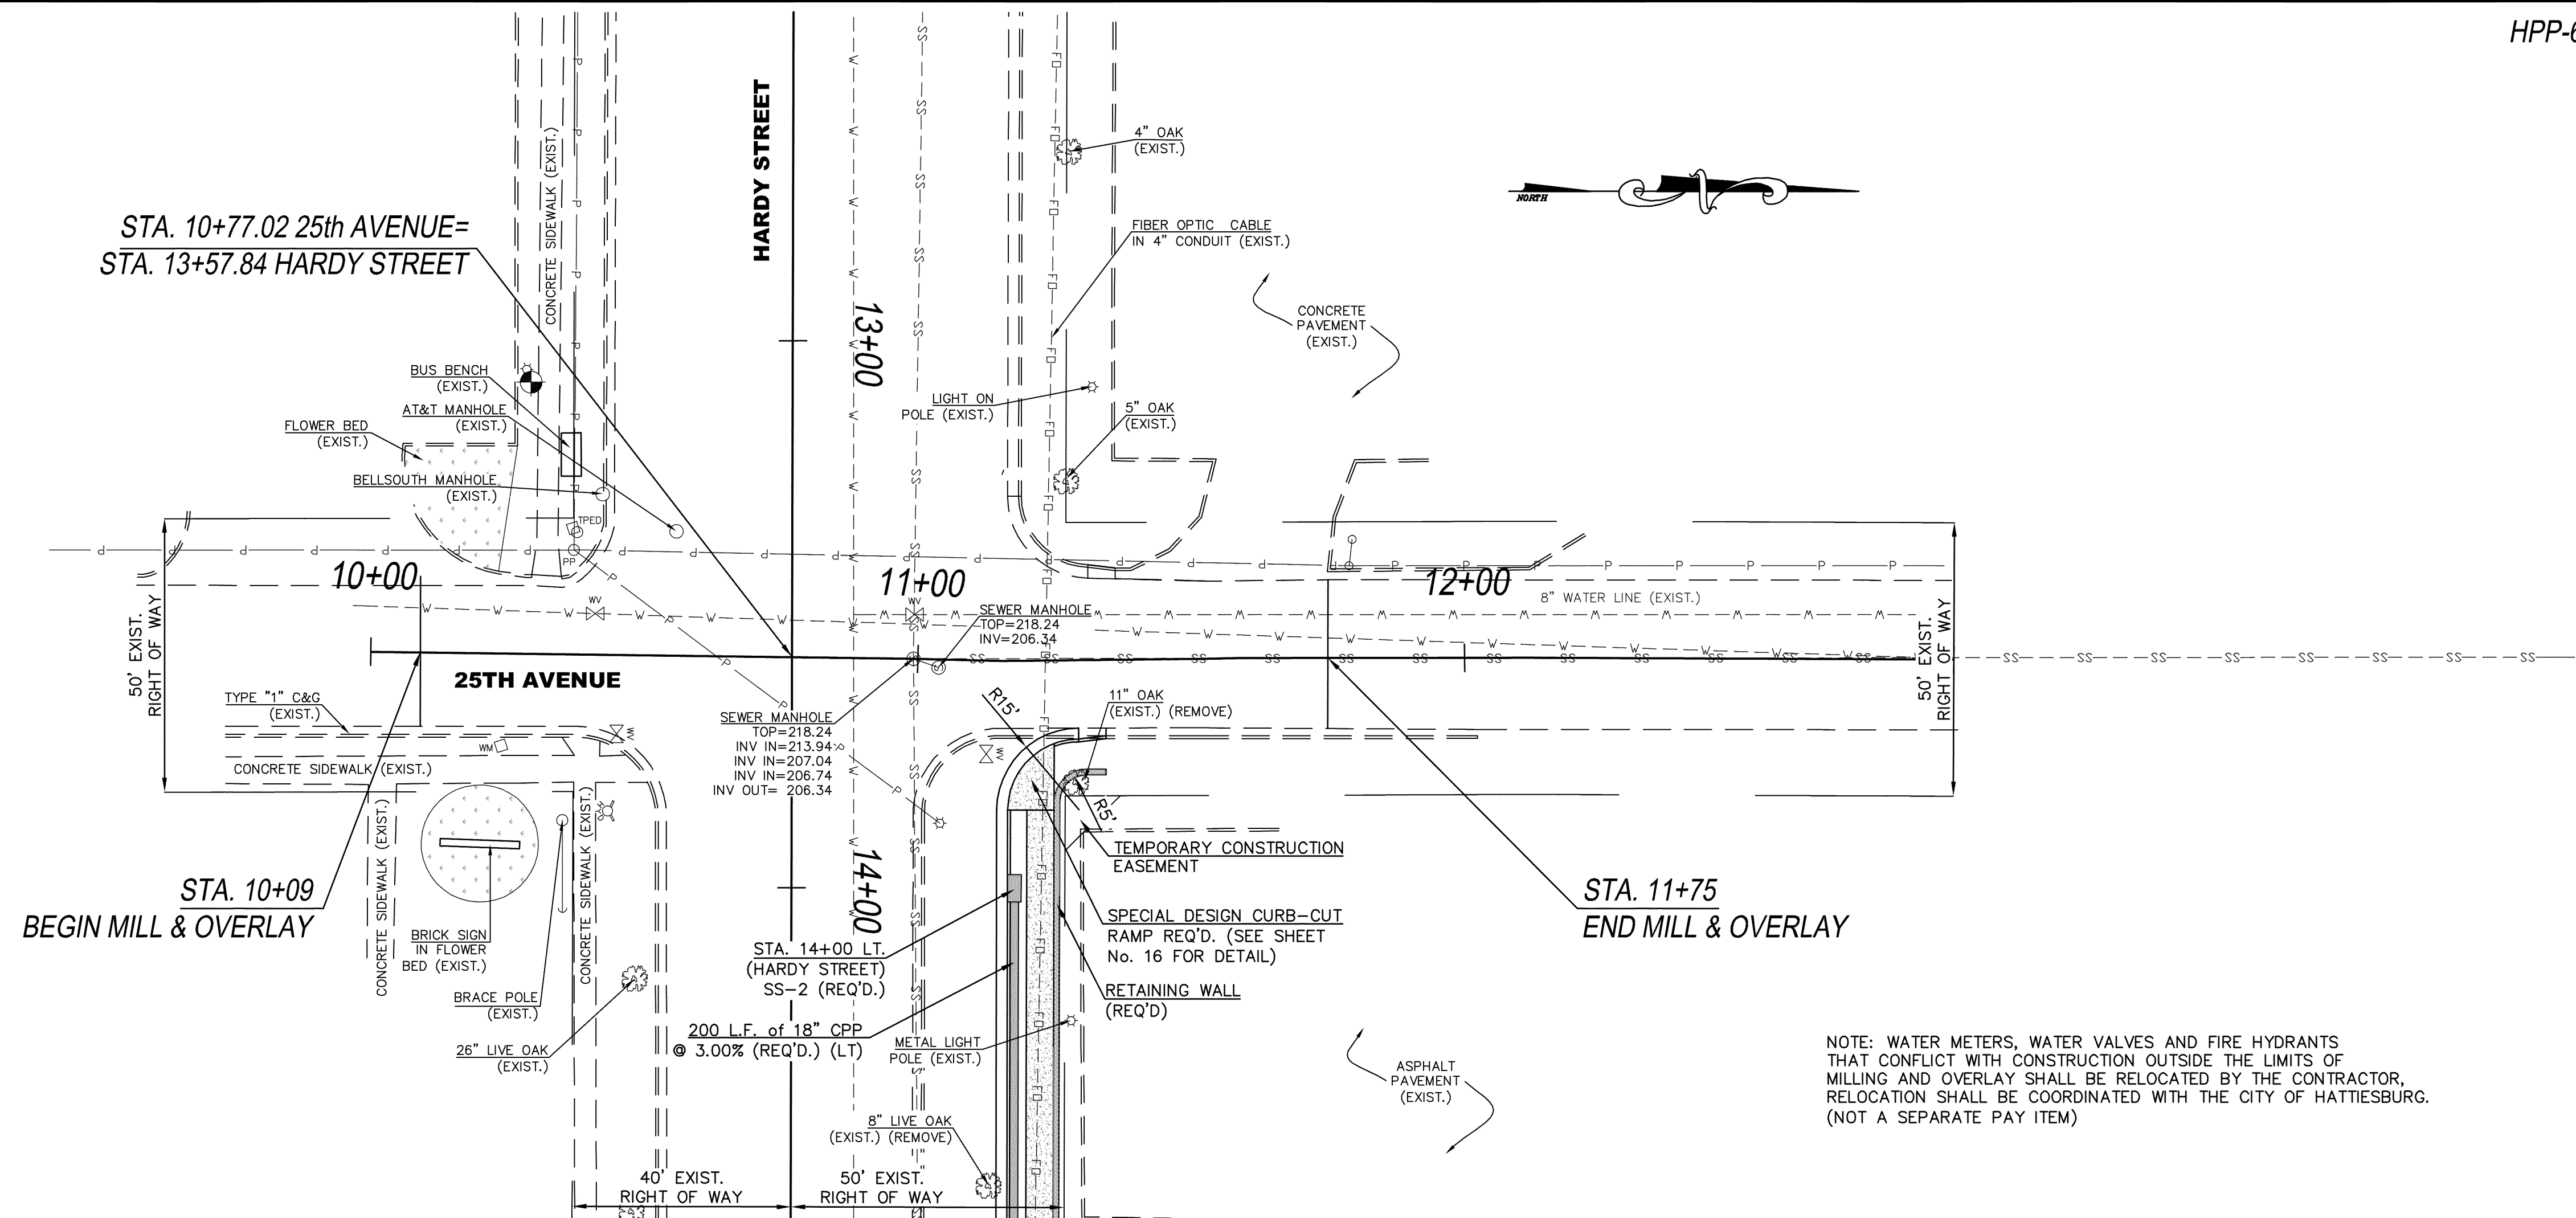

NOTE: WATER METERS, WATER VALVES AND FIRE HYDRANTS THAT CONFLICT WITH CONSTRUCTION OUTSIDE THE LIMITS OF MILLING AND OVERLAY SHALL BE RELOCATED BY THE CONTRACTOR, RELOCATION SHALL BE COORDINATED WITH THE CITY OF HATTIESBURG. (NOT A SEPARATE PAY ITEM)

25TH AVENUE

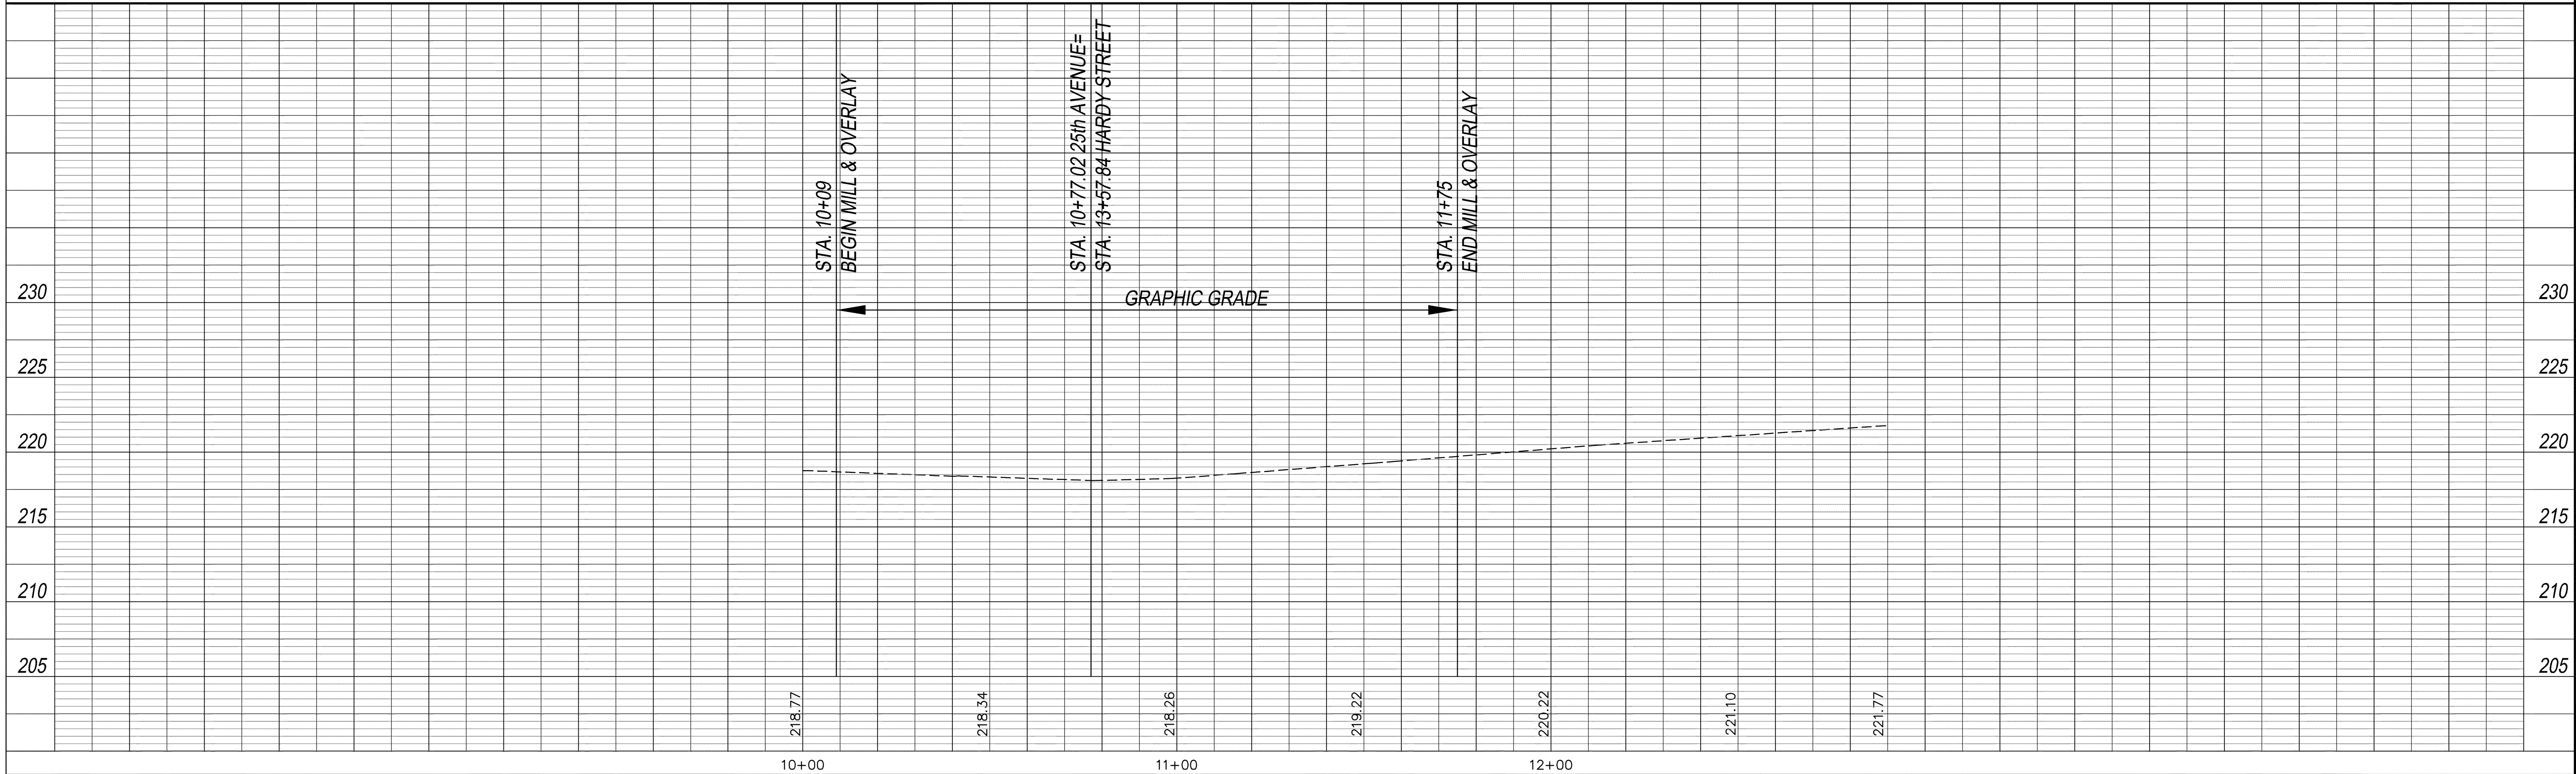


PROJ. No.: HPP-6098-00(007)LPA/105194-801000
HARDY STREET FROM U.S. 49 TO 21st AVE.


DATE	REVISION	BY

SD
SHOWS, DEARMAN & WAITS, INC.
CONSULTING ENGINEERS
P.O. BOX 1711
HATTIESBURG, MISSISSIPPI 39403-1711
301 SECOND AVENUE
HATTIESBURG, MISSISSIPPI 39401
HTTP://WWW.SD-W.COM
P: (601) 544-1821
F: (601) 544-0261

DRAWING NO.
1227
SHEET 10

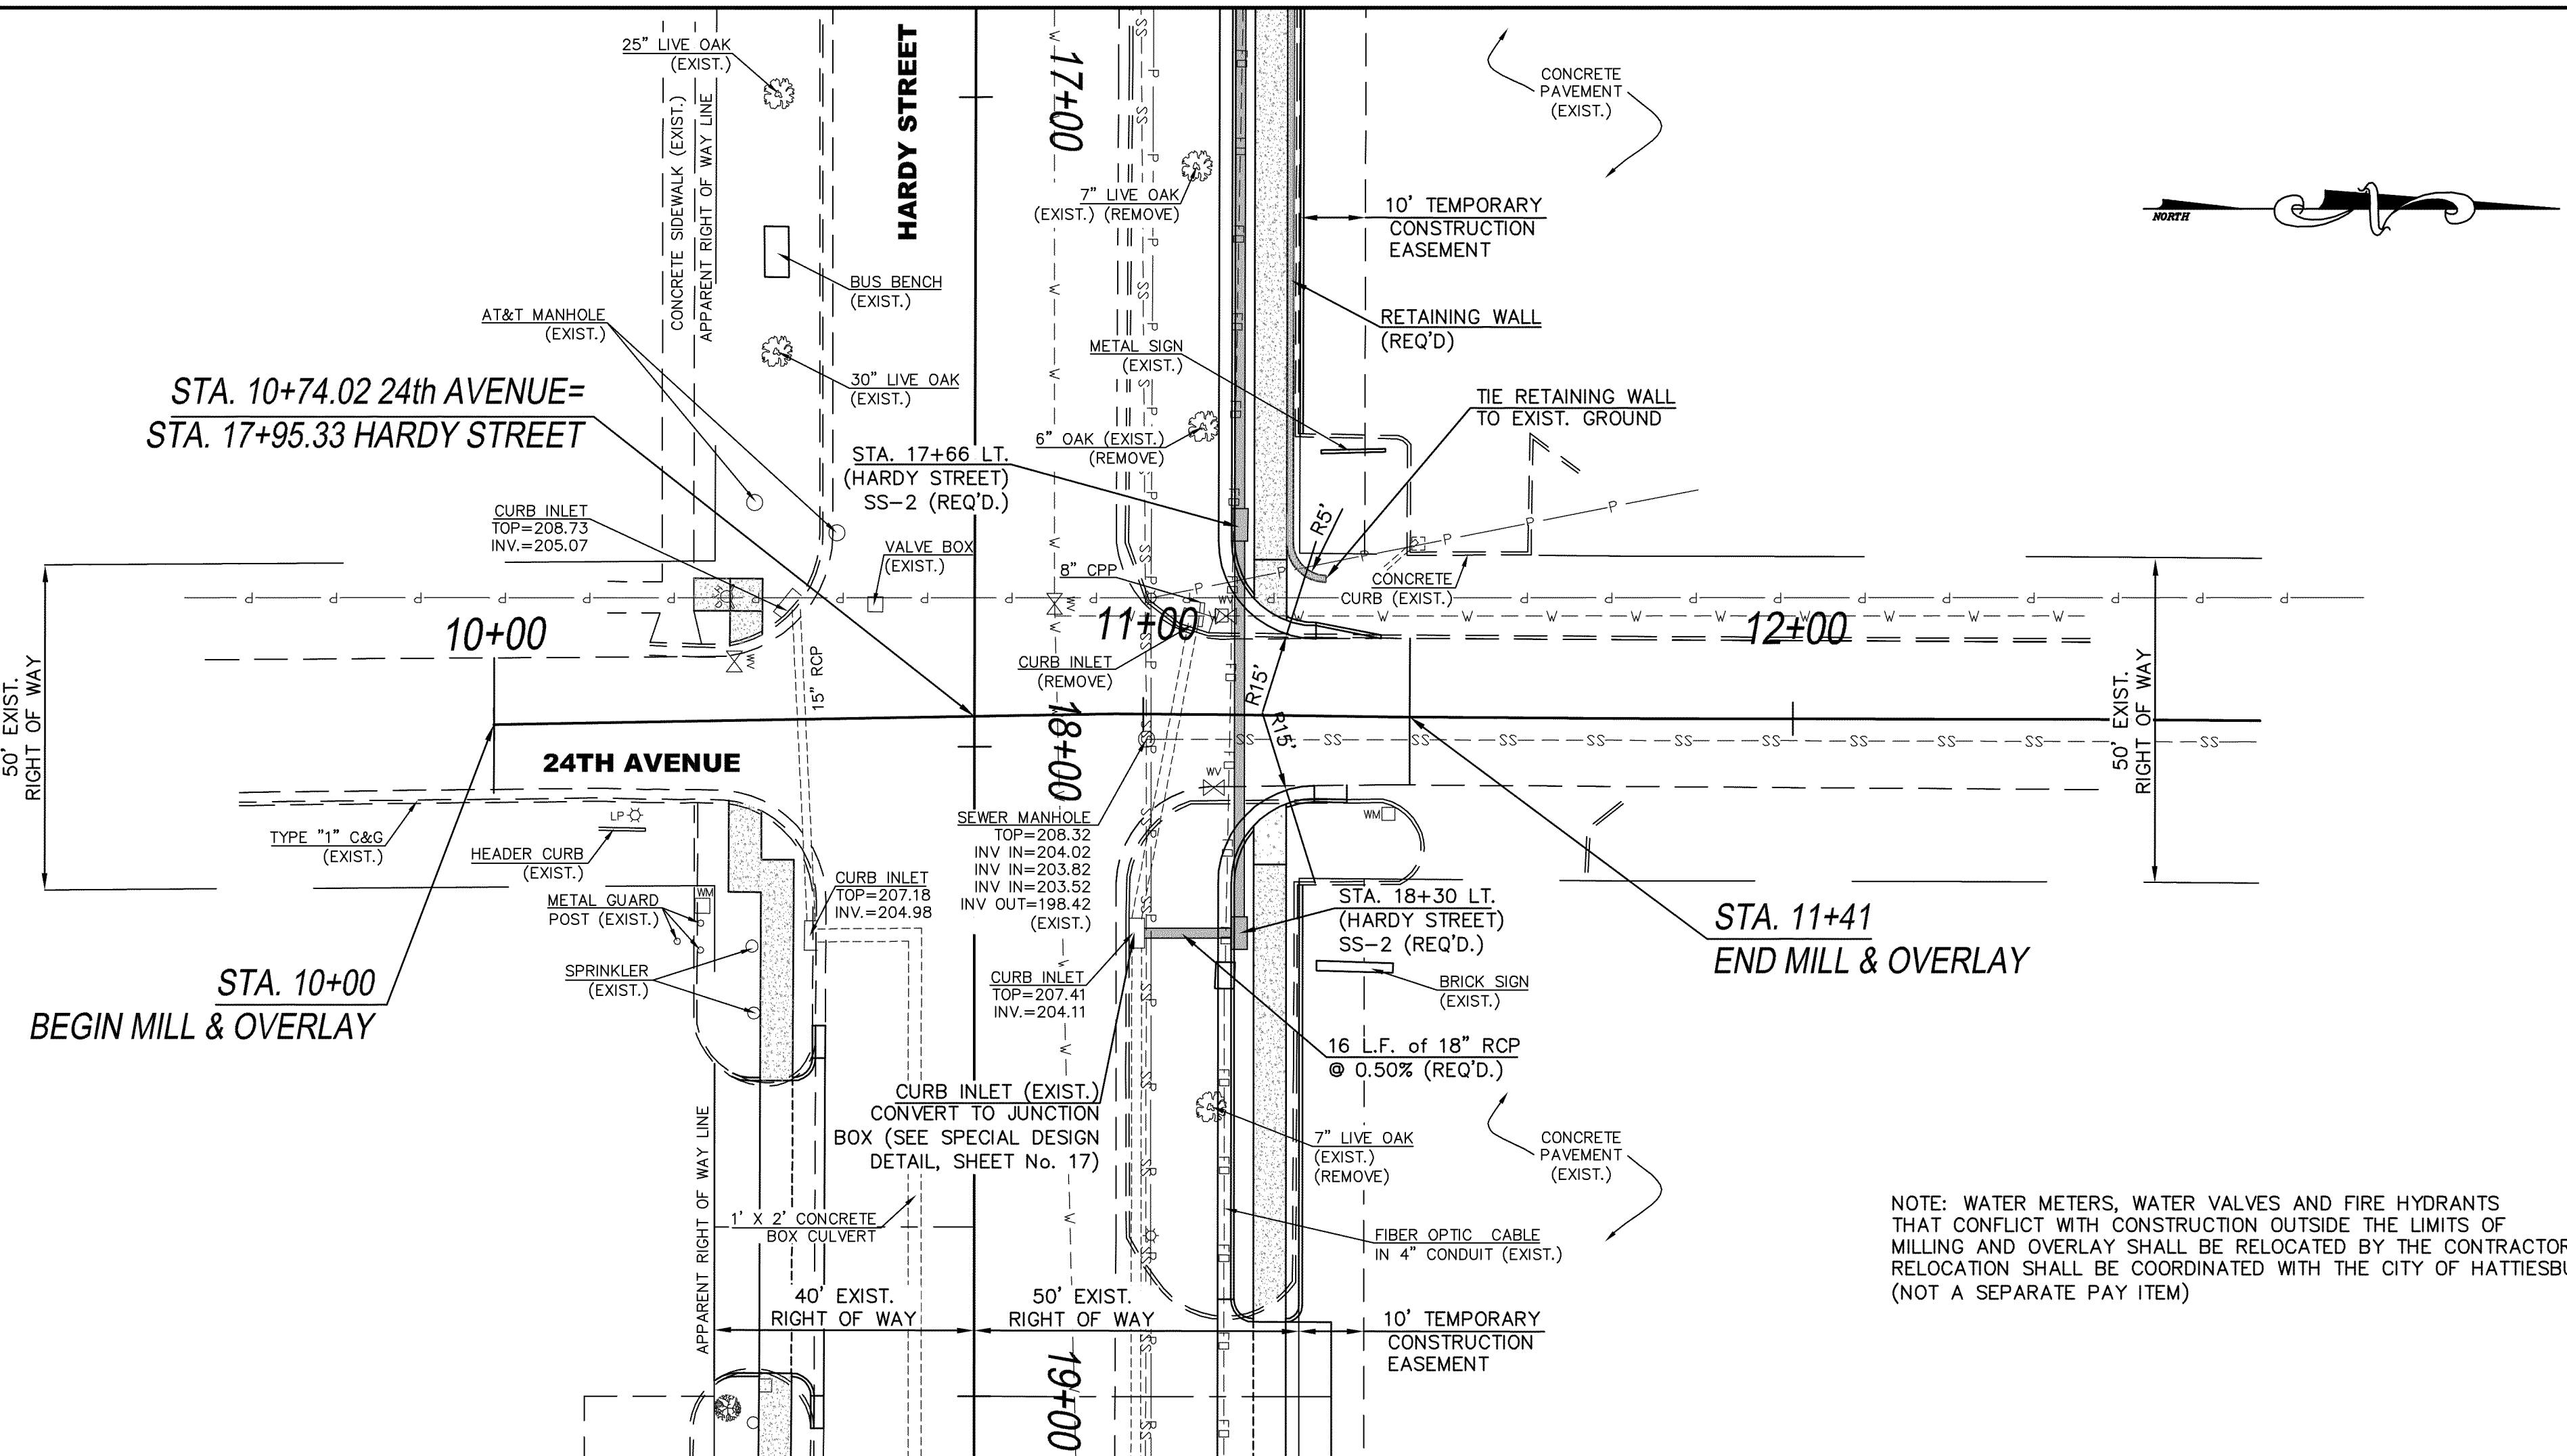


24TH AVENUE

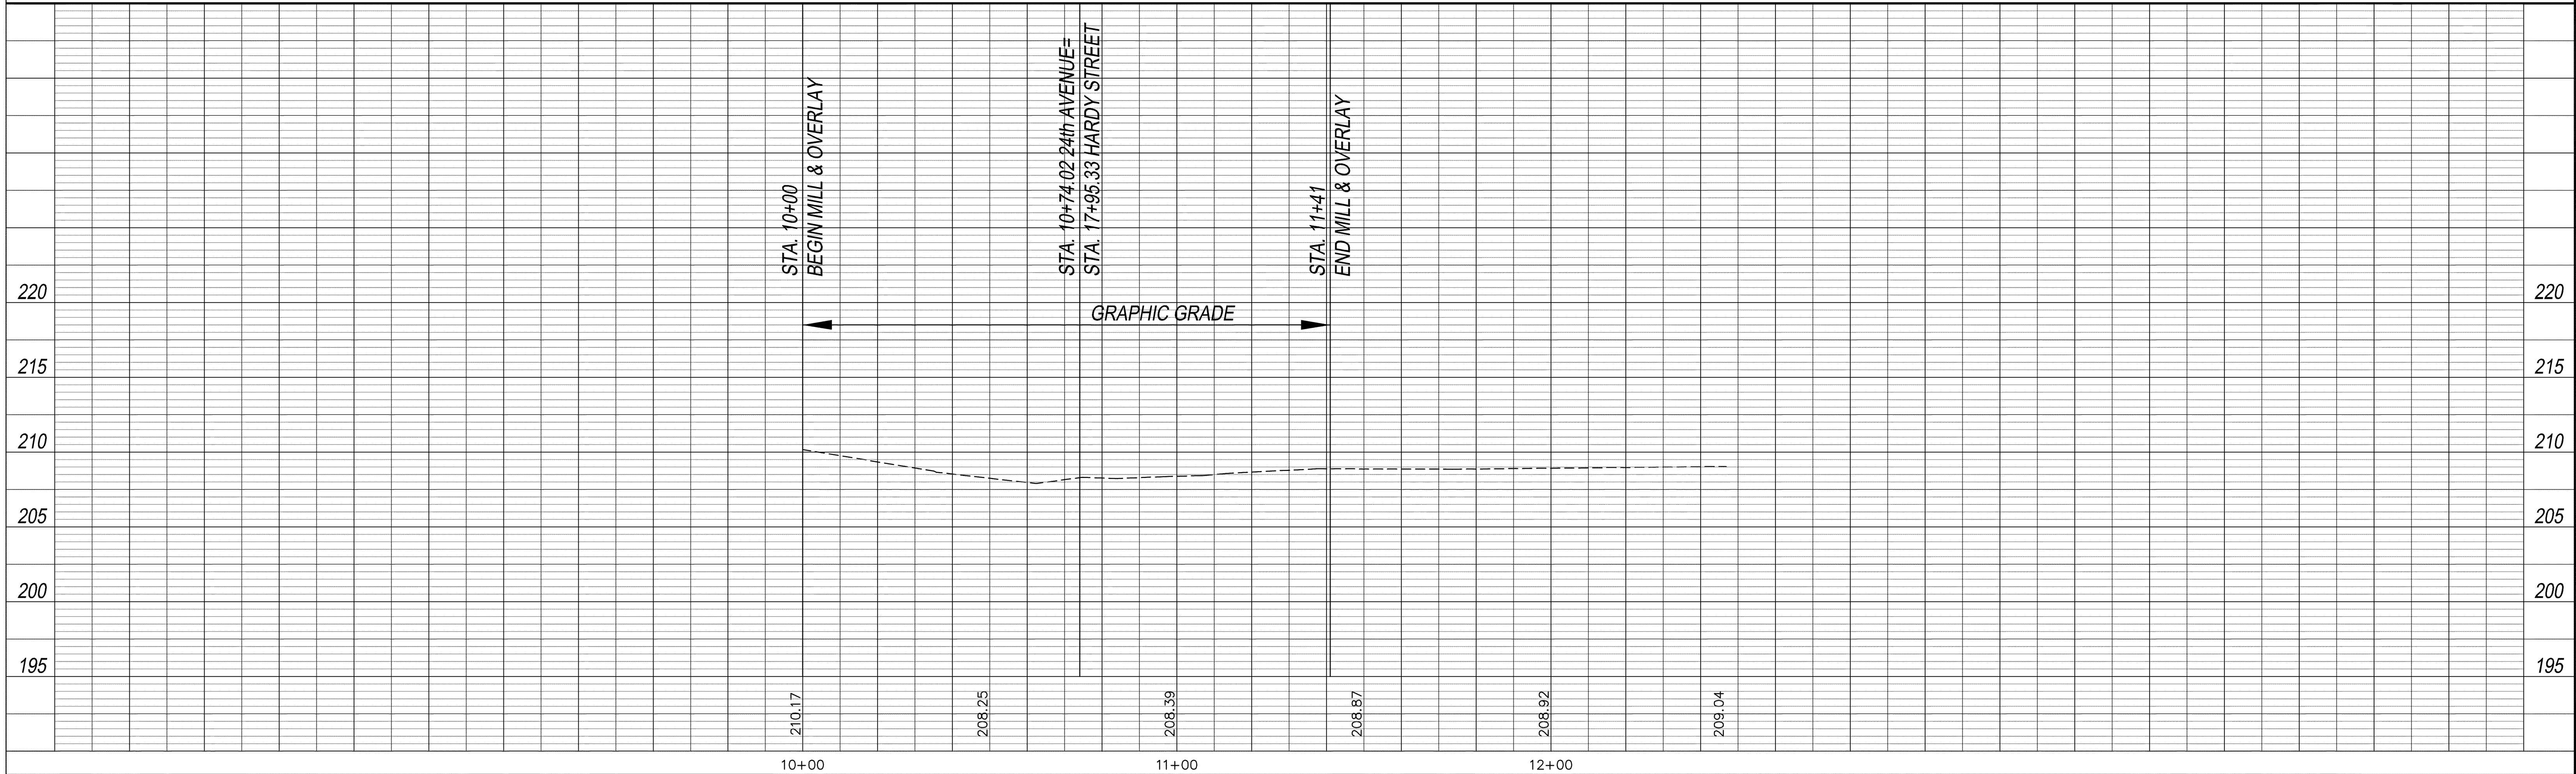


PROJ. No.: HPP-6098-00(007)LPA/105194-801000
HARDY STREET FROM U.S. 49 TO 21st AVE.


DATE	REVISION	BY	DRAWN BY: PAT DATE: JUNE 11, 2009 CHECKED BY: JTW SCALE: 1"=20' H, 1"=5' V	SD & W SHOWS, DEARMAN & WAITS, INC. CONSULTING ENGINEERS P.O. BOX 1711 HATTIESBURG, MISSISSIPPI 39403-1711 HATTIESBURG, MISSISSIPPI 39403 HTTP://WWW.SD-W.COM P: (601) 544-1821 F: (601) 544-0261	DRAWING NO. 1227 SHEET 11
------	----------	----	---	--	---------------------------------

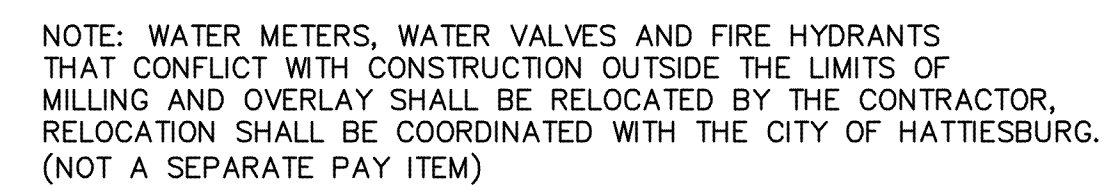


STA.	11+44	L.T.
TYPE	SS-2	
T.C.	198.26	
T.G.		
INV.	195.27	
FL.	195.52	
L.	5.00'	
W.	2.50'	
H.	3.45'	
OPENINGS		
	2 @ 18"	
	1 @ 24"	

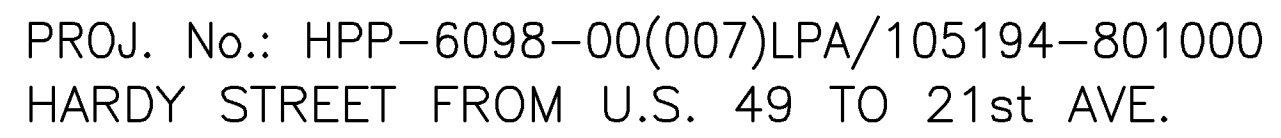

SD & W
SHOWS, DEARMAN & WAITS, INC.

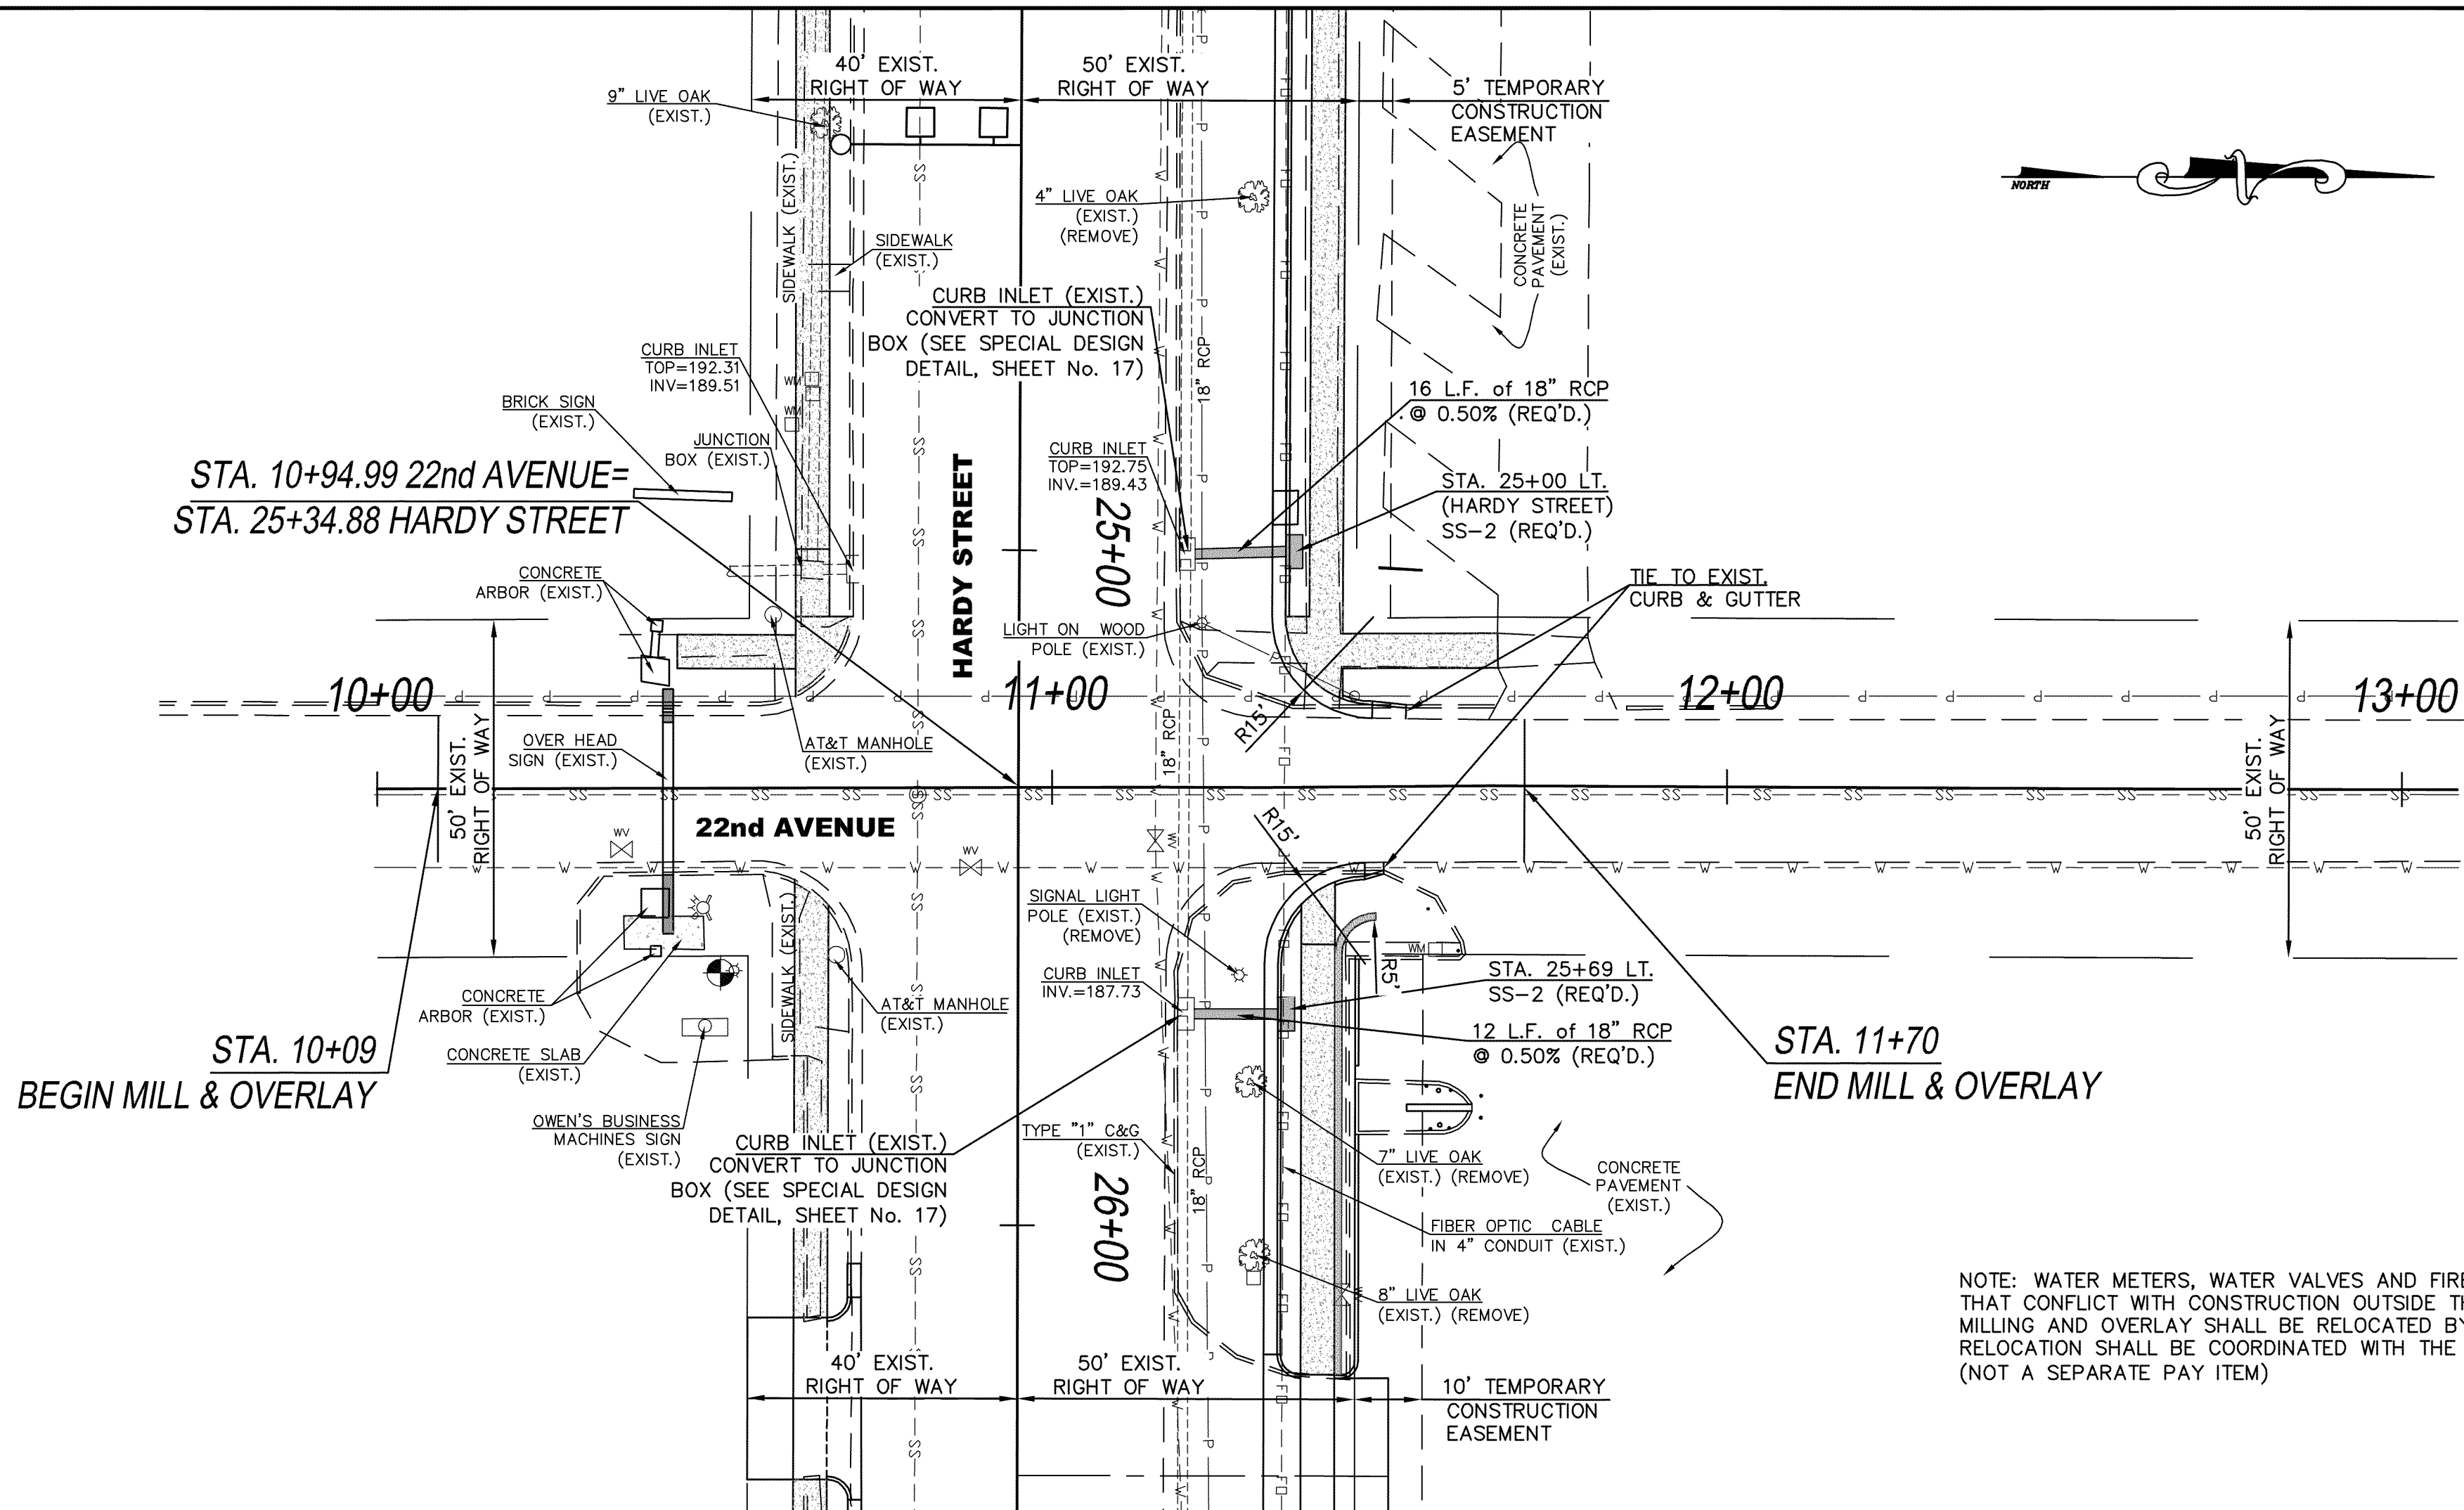

22ND AVENUE

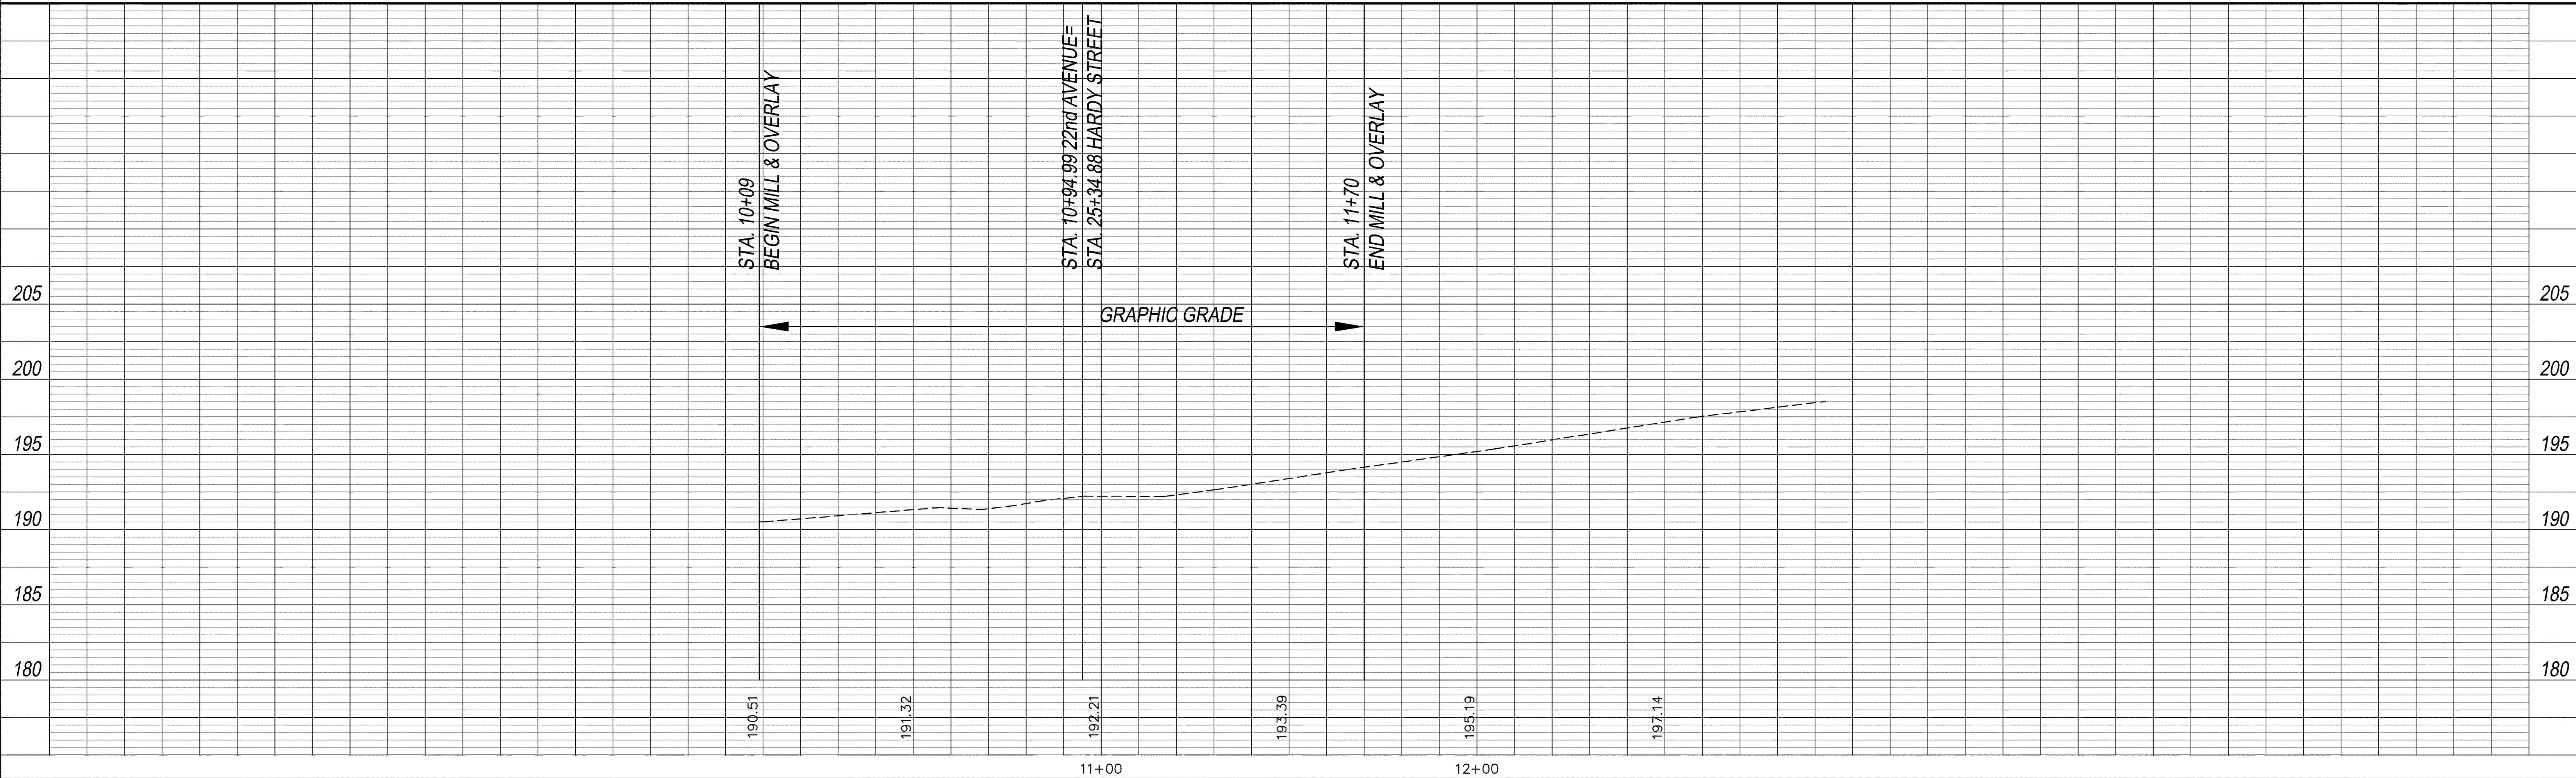

PROJ. No.: HPP-6098-00(007)LPA/105194-801000
HARDY STREET FROM U.S. 49 TO 21st AVE.


DATE	REVISION	BY

SD
W

SHOWS, DEARMAN & WAITS, INC.
CONSULTING ENGINEERS


P.O. BOX 1711
HATTIESBURG, MISSISSIPPI 39402-1711
301 SECOND AVENUE
HATTIESBURG, MISSISSIPPI 39401
HTTP://WWW.SD-W.COM
P: (601) 544-1821
F: (601) 544-0261

DRAWING NO.
1227
SHEET 13

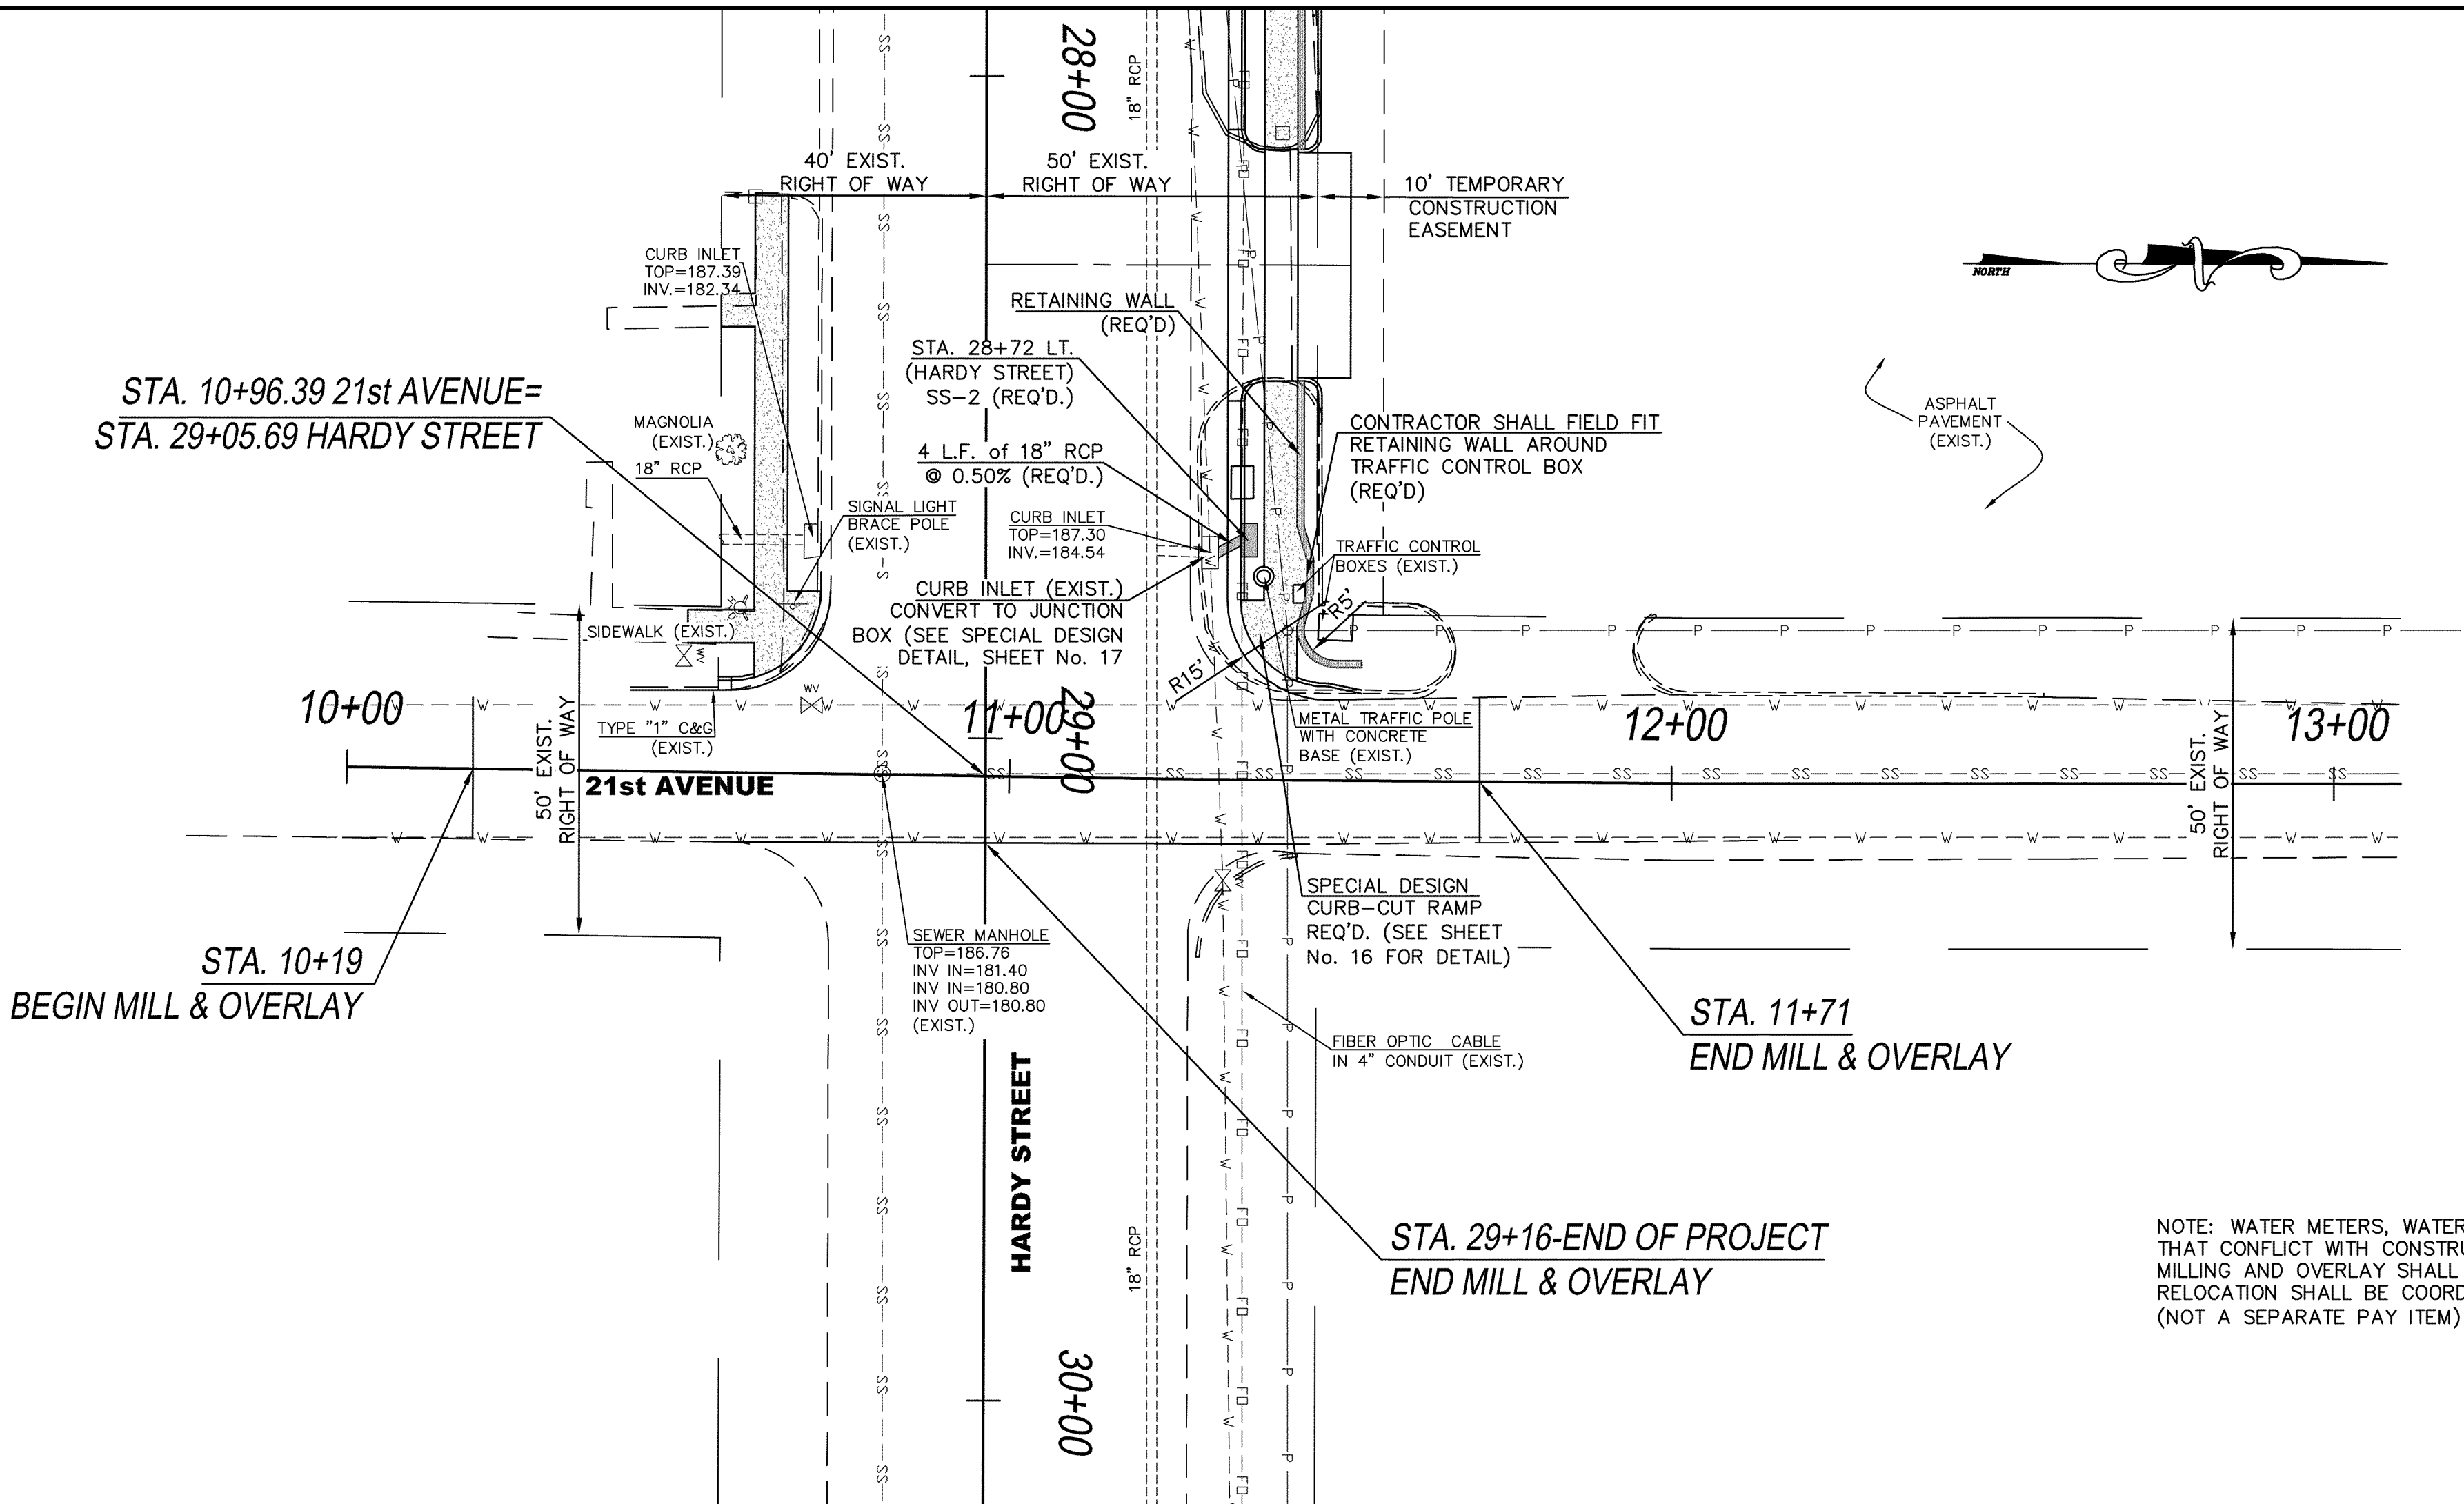


NOTE: WATER METERS, WATER VALVES AND FIRE HYDRANTS THAT CONFLICT WITH CONSTRUCTION OUTSIDE THE LIMITS OF MILLING AND OVERLAY SHALL BE RELOCATED BY THE CONTRACTOR. RELOCATION SHALL BE COORDINATED WITH THE CITY OF HATTIESBURG. (NOT A SEPARATE PAY ITEM)

21ST AVENUE

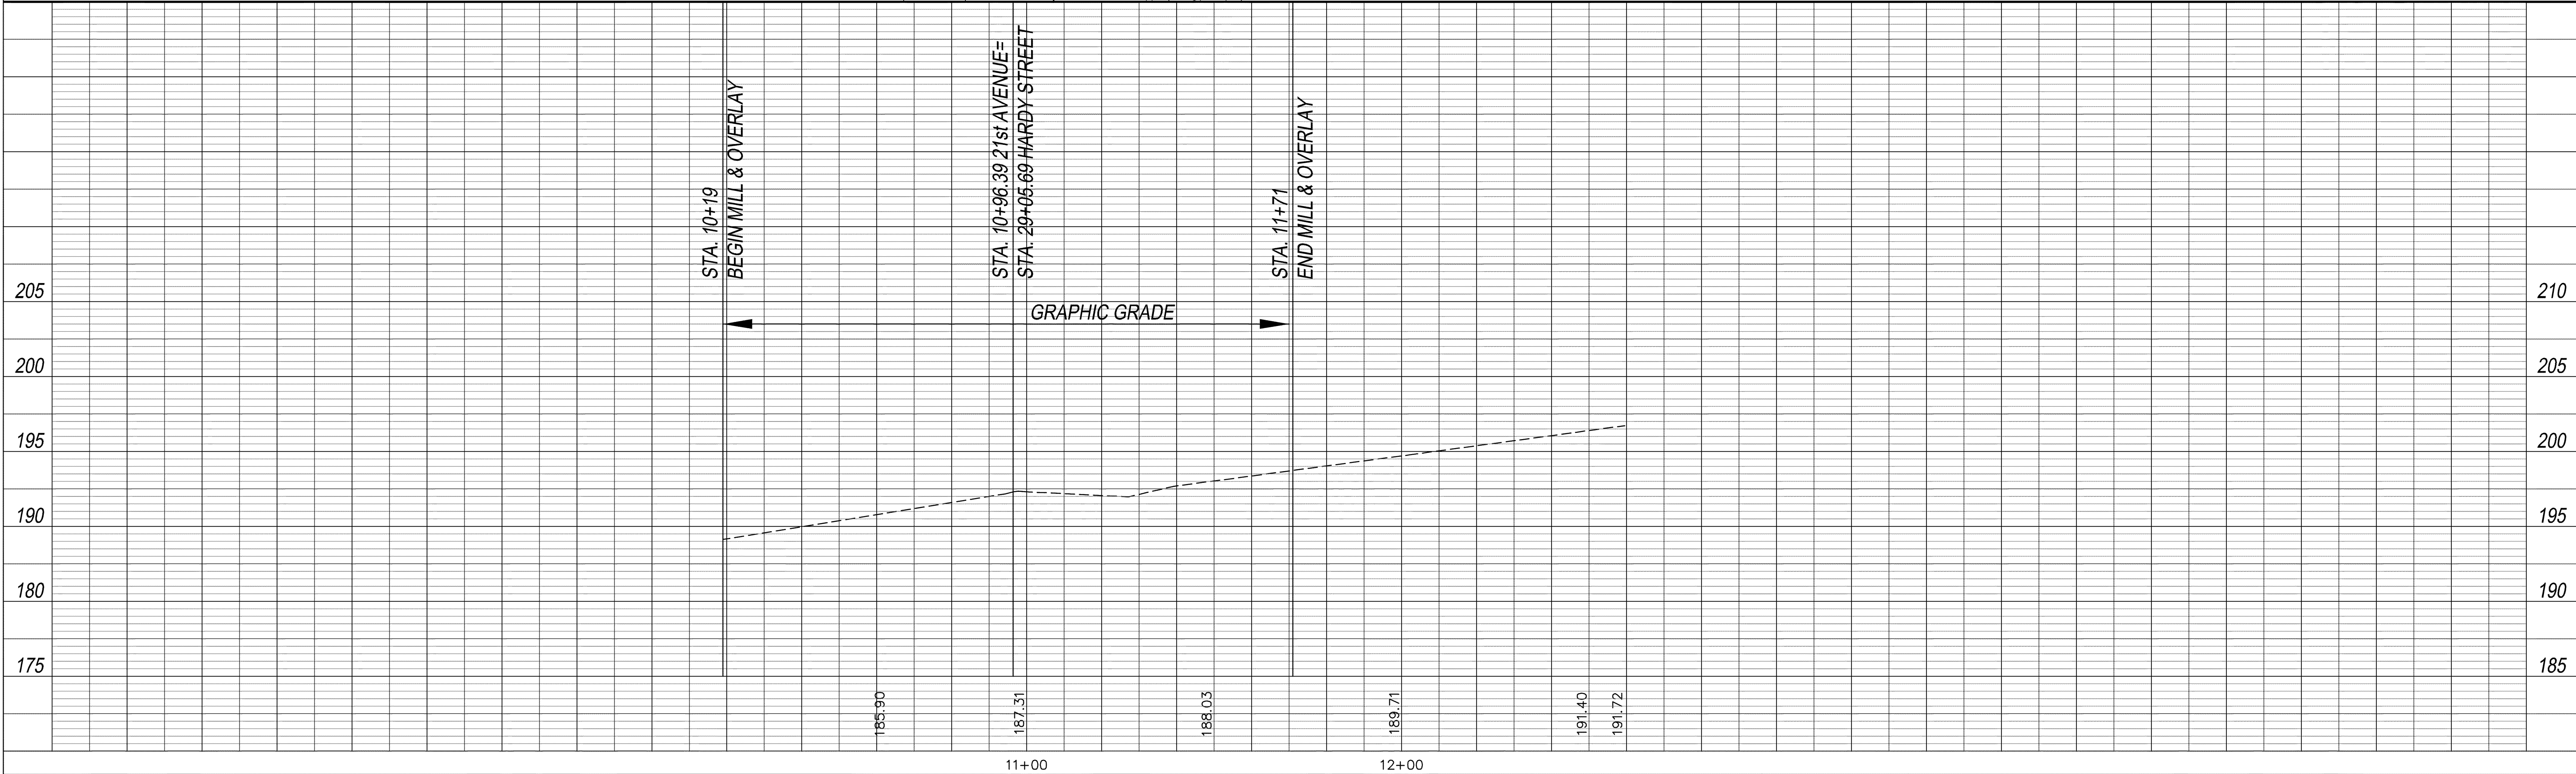


PROJ. No.: HPP-6098-00(007)LPA/105194-801000
HARDY STREET FROM U.S. 49 TO 21st AVE.

DATE	REVISION	BY	DRAWN BY: PAT DATE: JUNE 11, 2009 CHECKED BY: JTW SCALE: 1"=20' H, 1"=5' V	 SHOWS, DEARMAN & WAITS, INC. CONSULTING ENGINEERS P.O. BOX 1711 HATTIESBURG, MISSISSIPPI 39403-1711 301 SECOND AVENUE HATTIESBURG, MISSISSIPPI 39401 HTTP://WWW.SD-W.COM P: (601) 544-1821 F: (601) 544-0261	DRAWING NO. 1227 SHEET 14
------	----------	----	---	--	---------------------------------

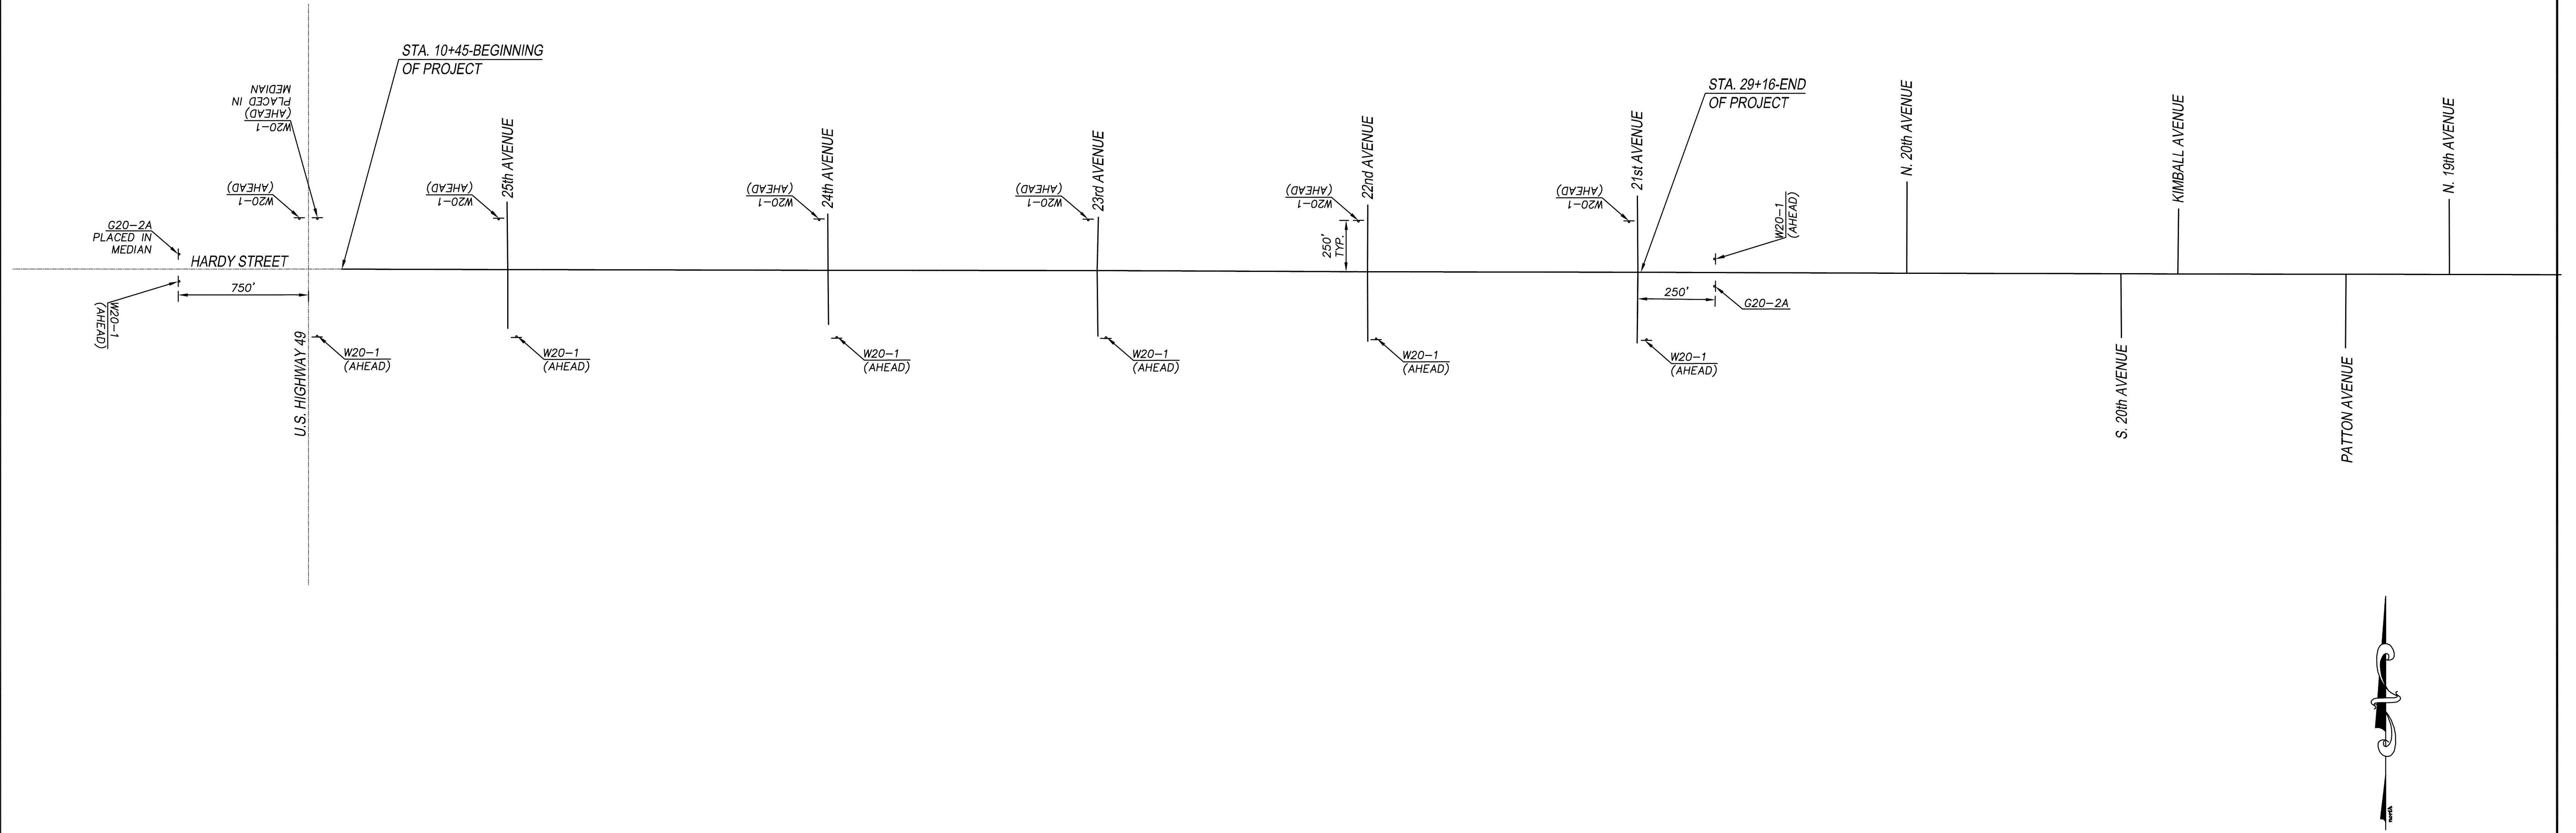


NOTE: ALL SIGNS SHOWN ON THIS SHEET SHALL
BE PAID FOR UNDER PAY ITEM NO.: 618-A MAINTENANCE
OF TRAFFIC.


NO.	DATE	DESCRIPTION	BY
CONSTRUCTION SIGNING PLAN			
PROJ. NO.: HPP-6098-00(007)LPA/105194-801000			
HARDY STREET FROM U.S. 49 TO 21st AVE.			
CITY OF HATTIESBURG, MISSISSIPPI			
		P.O. BOX 1711 HATTIESBURG, MISSISSIPPI 39402-1711 301 SECOND AVENUE HATTIESBURG, MISSISSIPPI 39401 HTTP://WWW.SD-W.COM P: (601) 544-1821 F: (601) 544-1821	
SHOWS, DEARMAN & WAITS, INC.		CONSULTING ENGINEERS	
Drawn by: LS		Checked by: SEM	
Date: JUNE 11, 2009		Scale: NOT TO SCALE	
Drawing No.: 1227		Sheet No. 15	

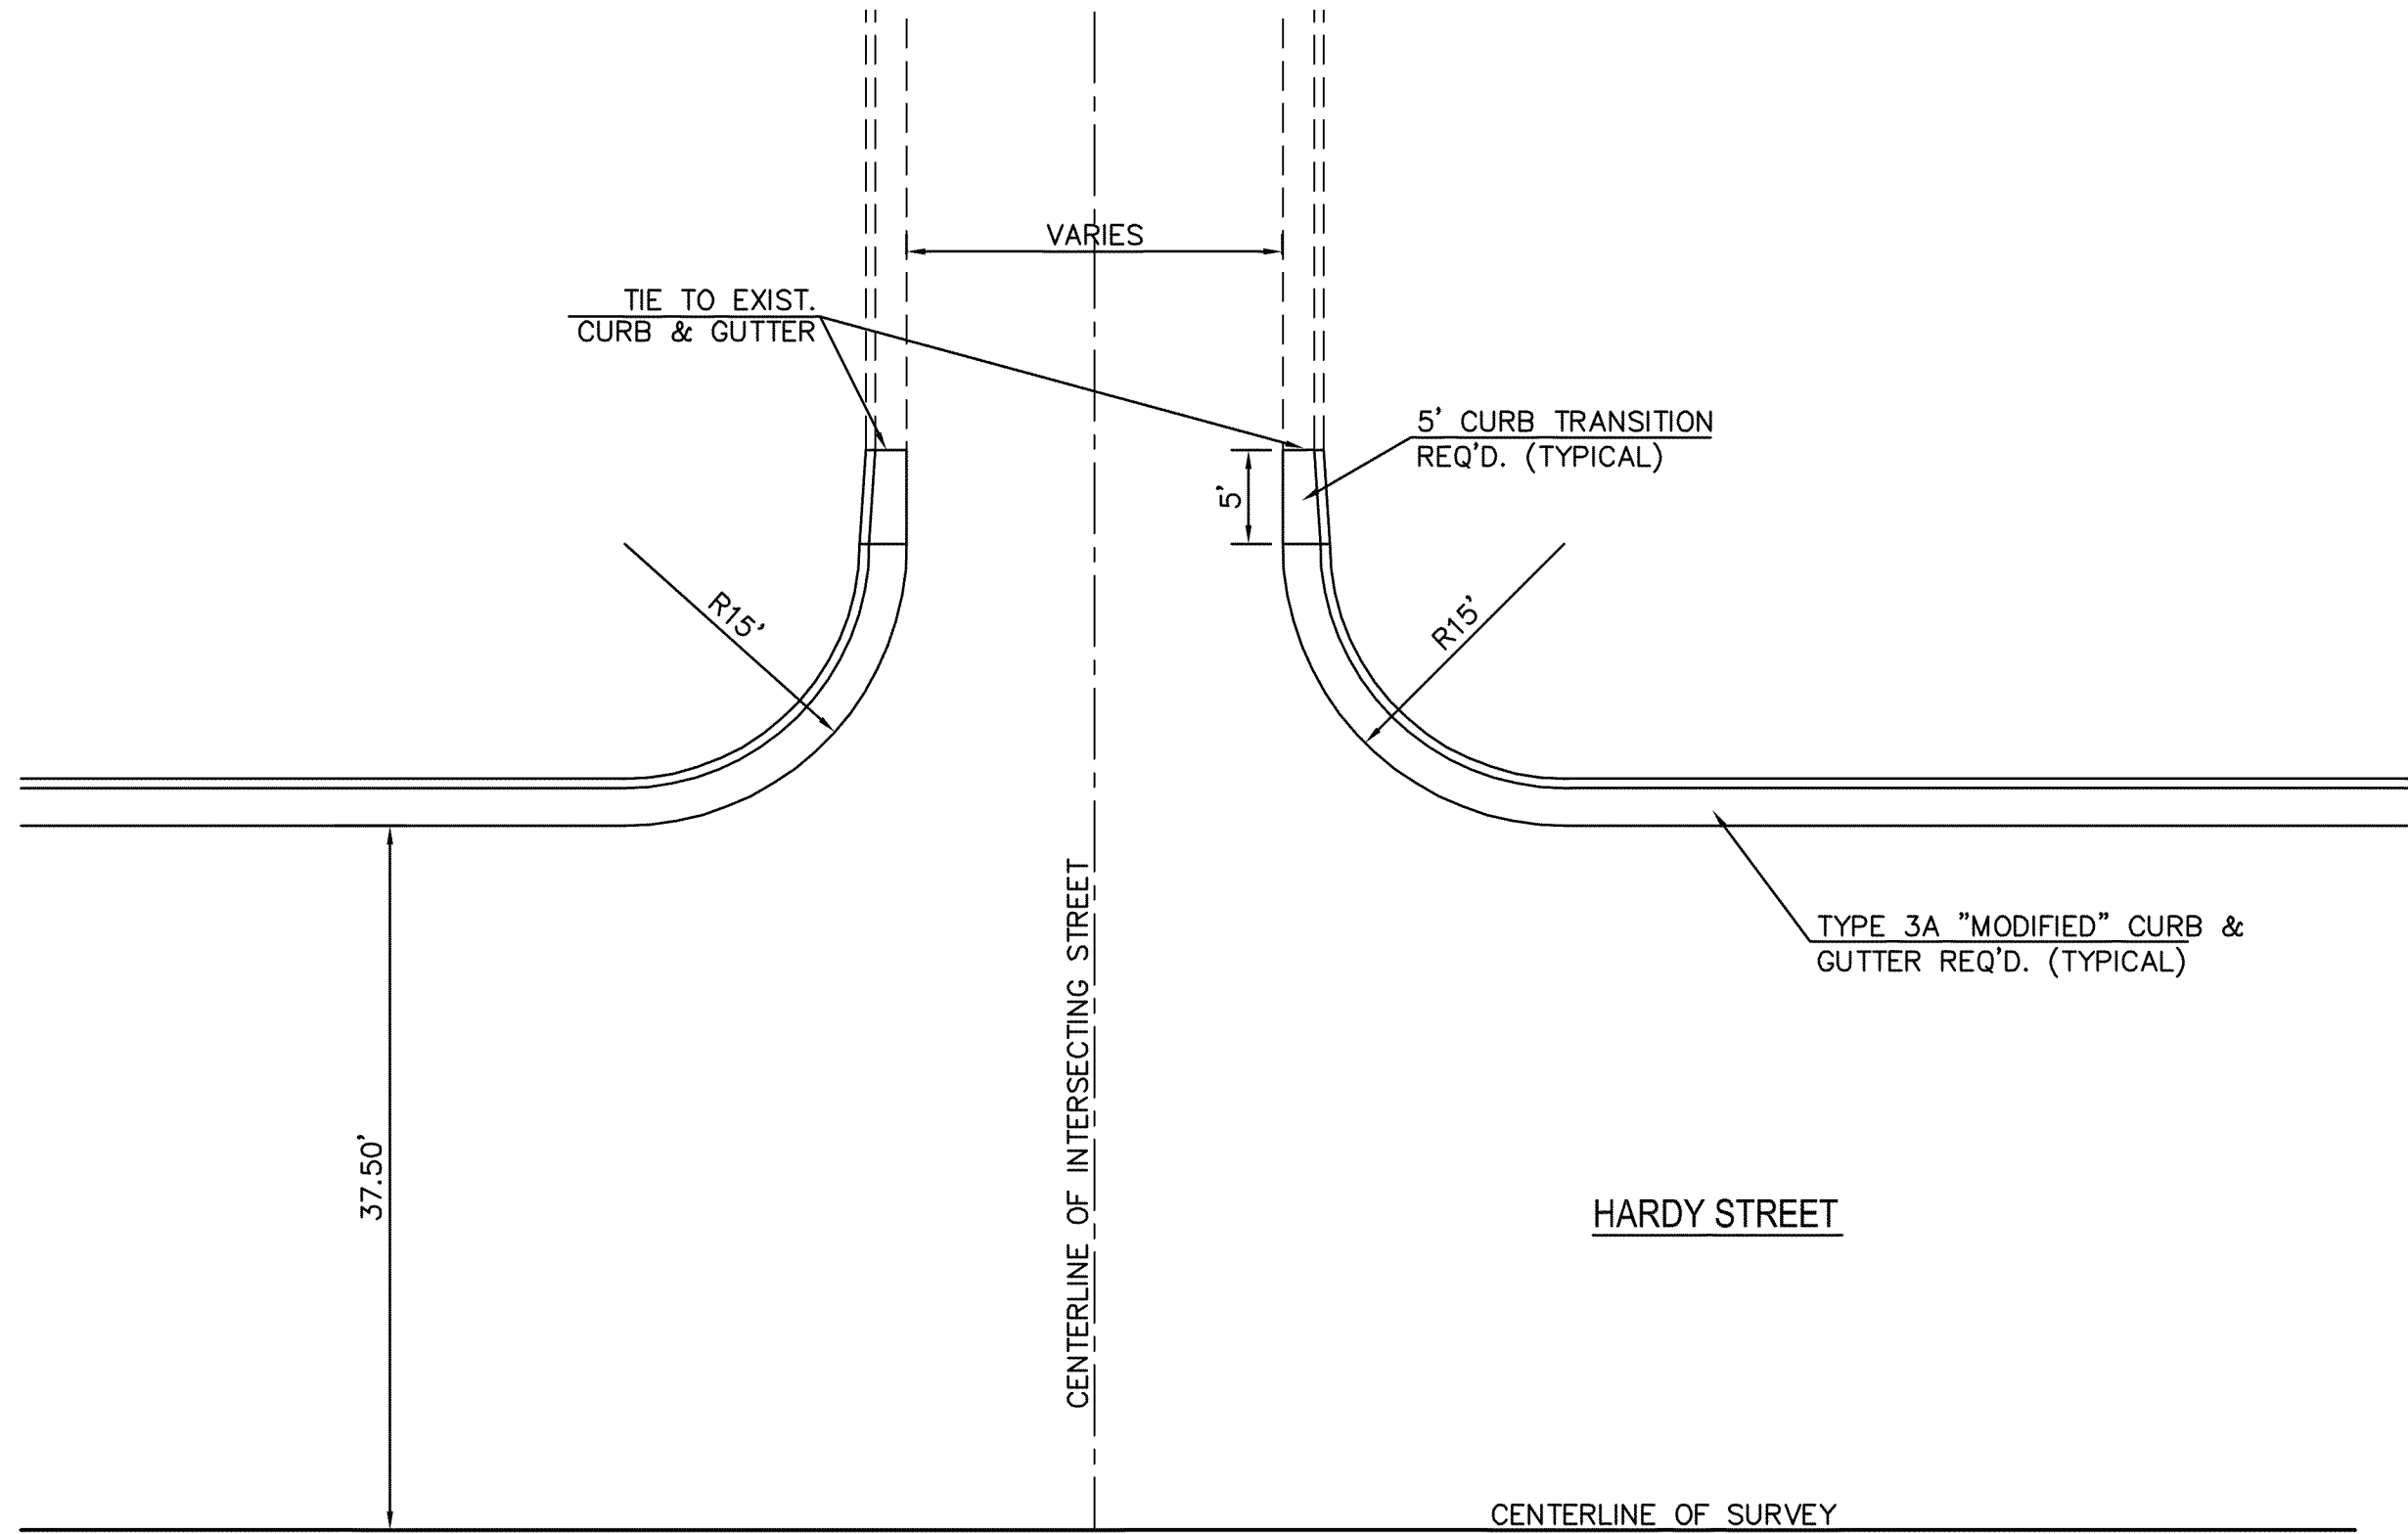


TYPICAL DETAIL OF INTERSECTION WITHOUT SIDEWALK
SCALE: 1" = 10'

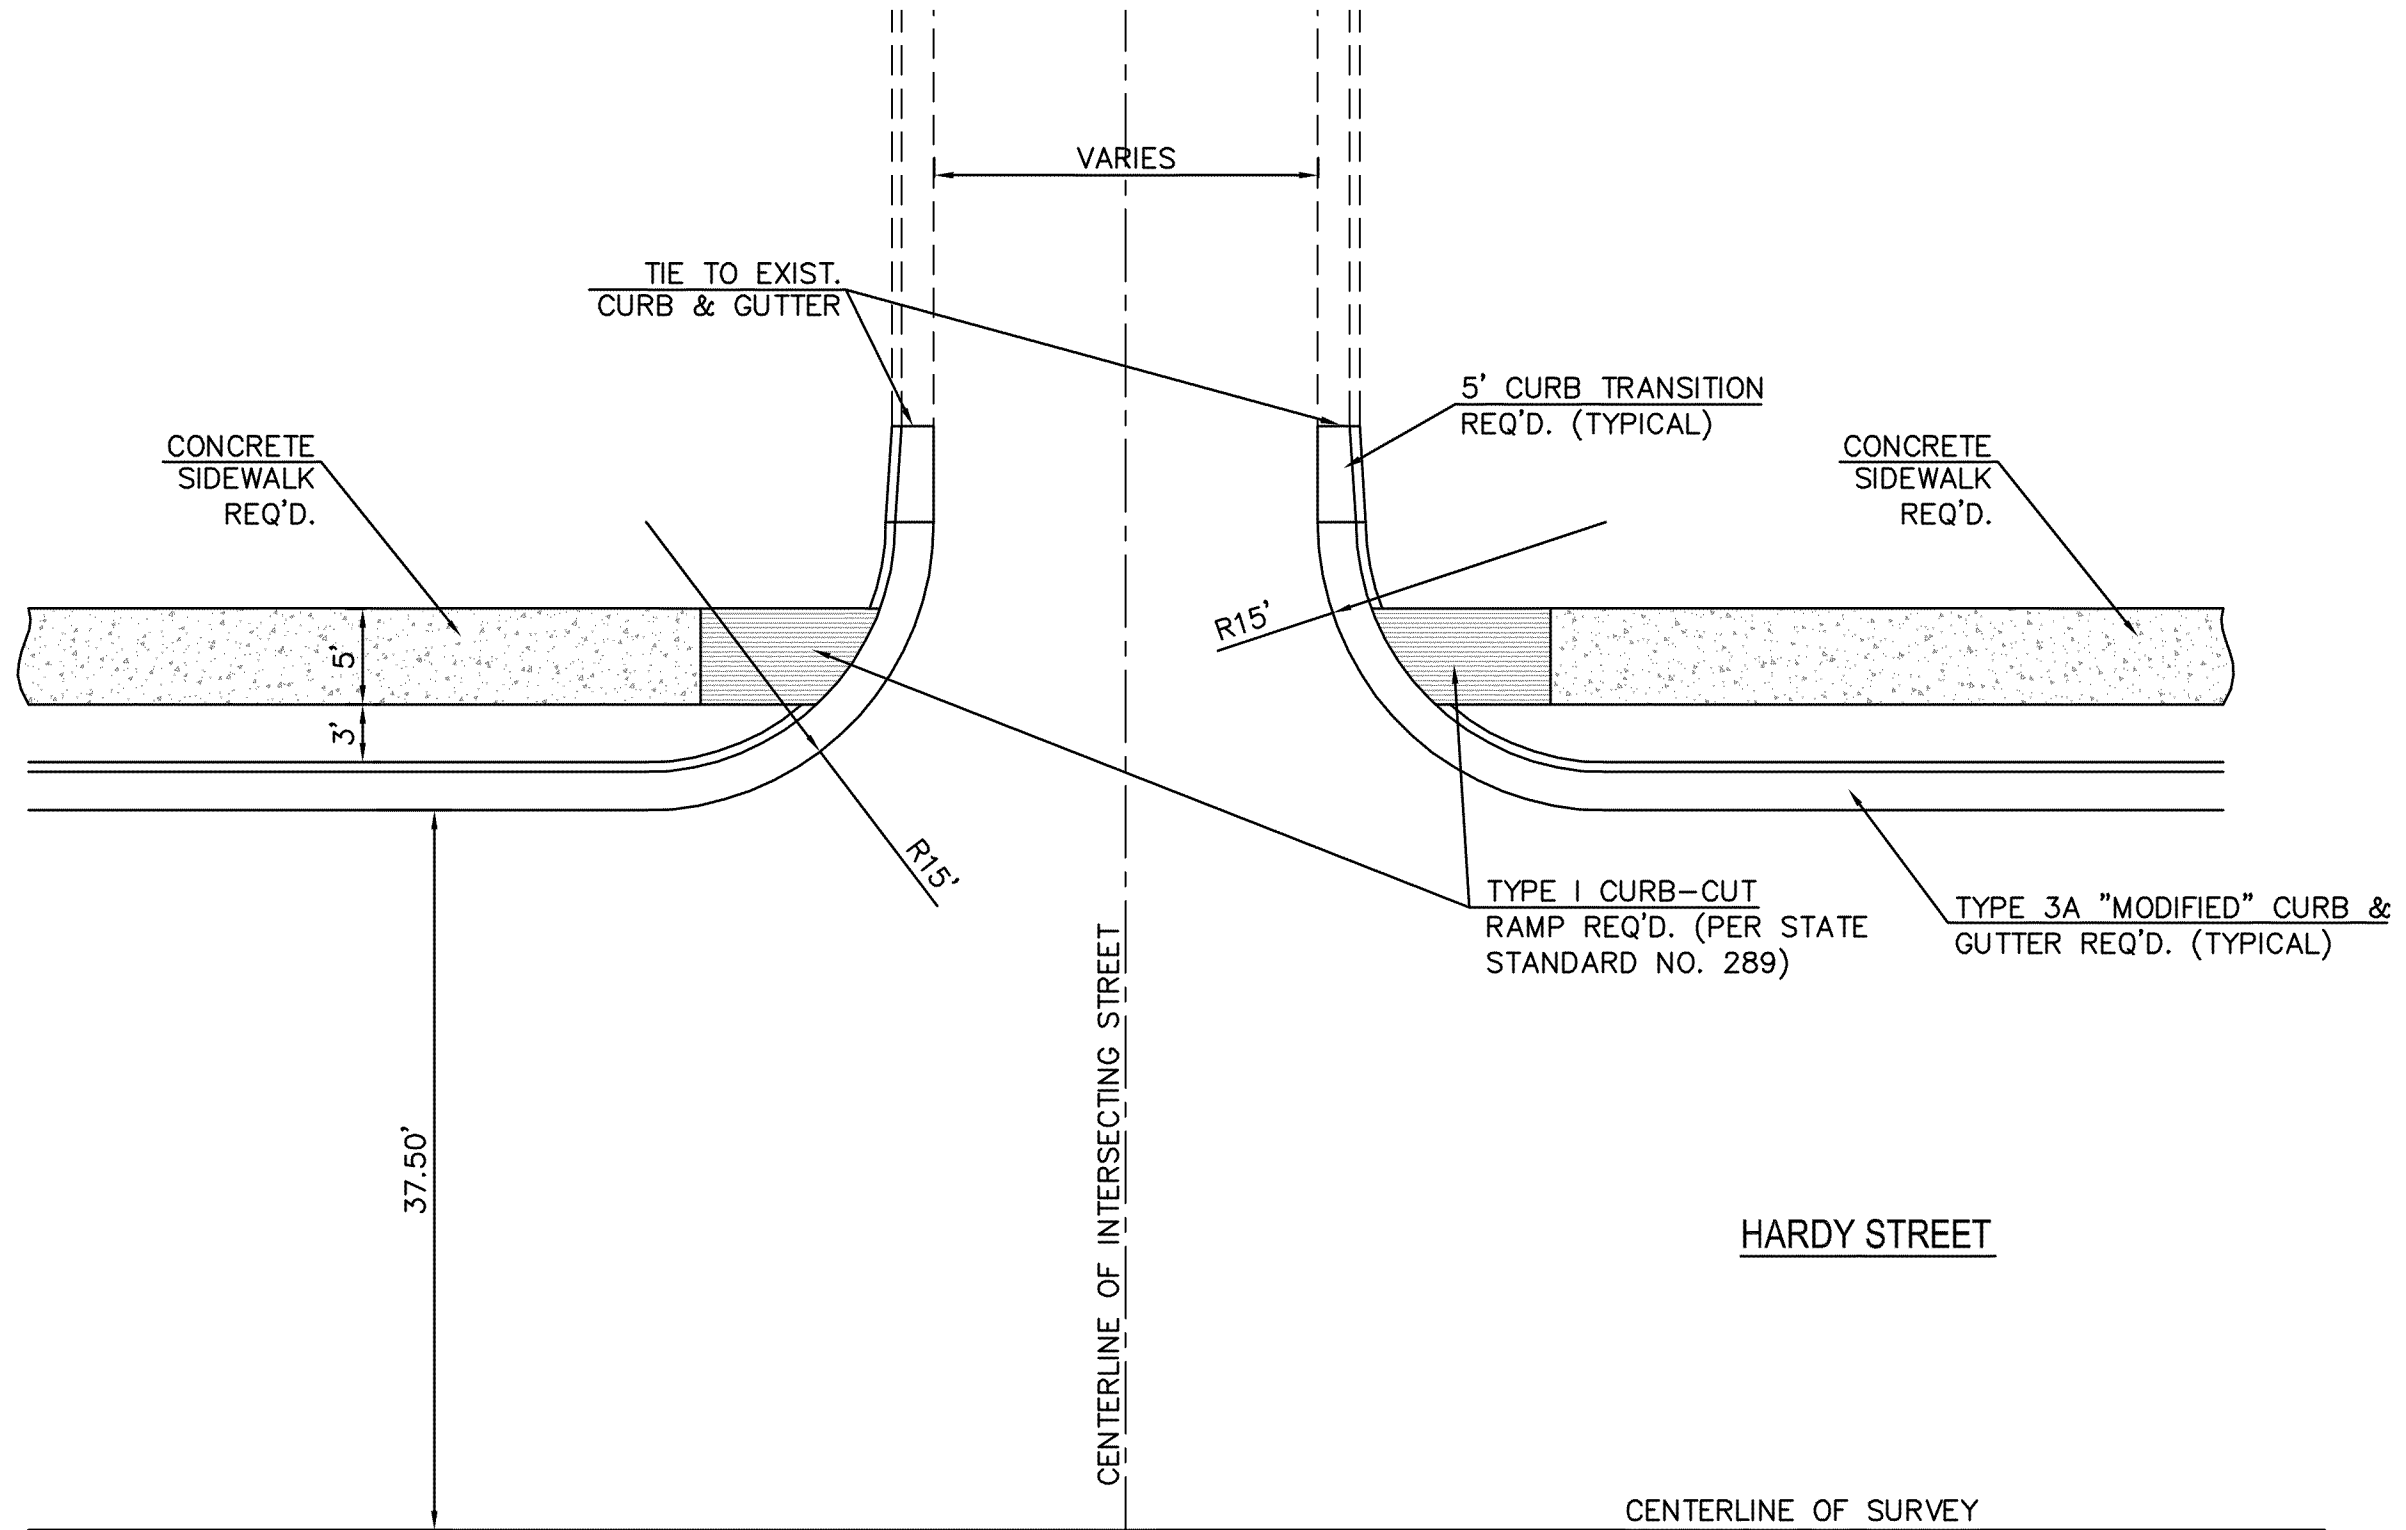


TYPICAL DETAIL OF INTERSECTION WITH SIDEWALK AND TYPE I CURB-CUT RAMP
SCALE: 1" = 10'

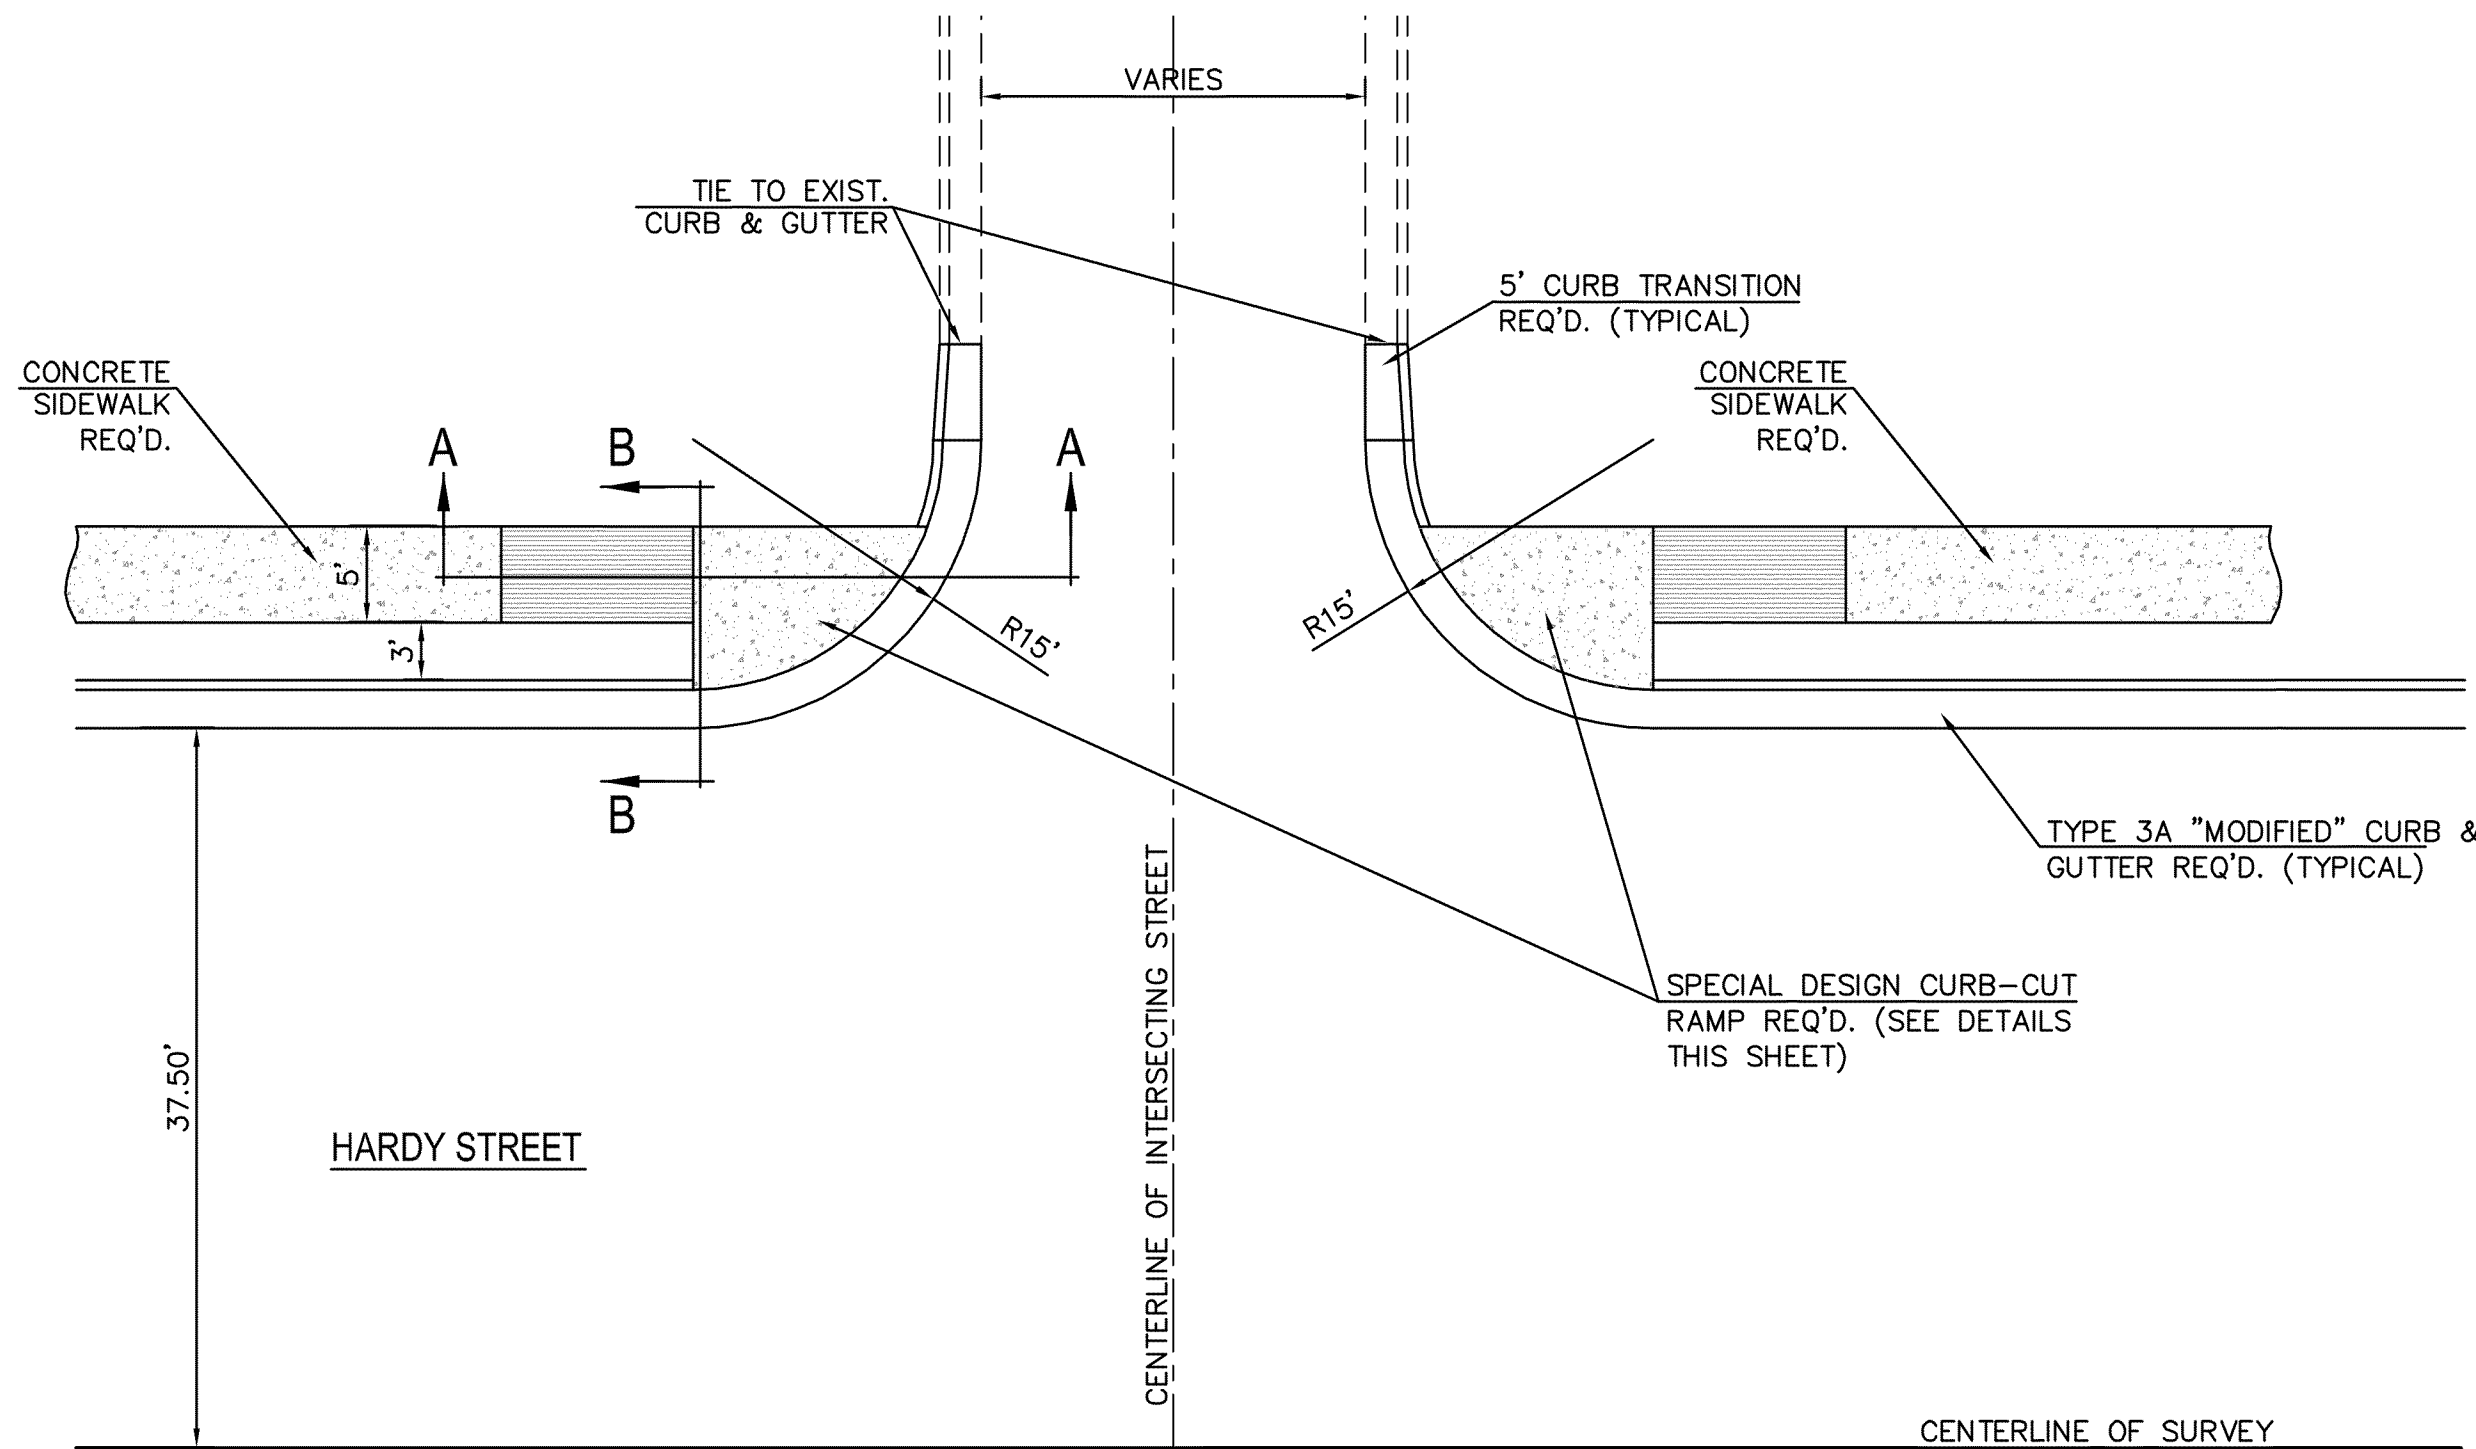

TYPICAL DETAIL OF INTERSECTION WITH SIDEWALK AND SPECIAL DESIGN CURB-CUT RAMP
SCALE: 1" = 10'

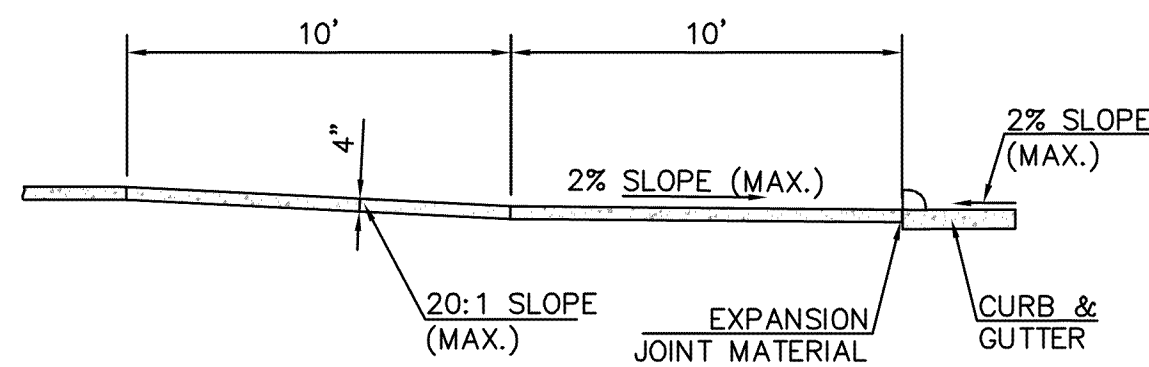


SECTION A-A
SCALE: 1" = 5'

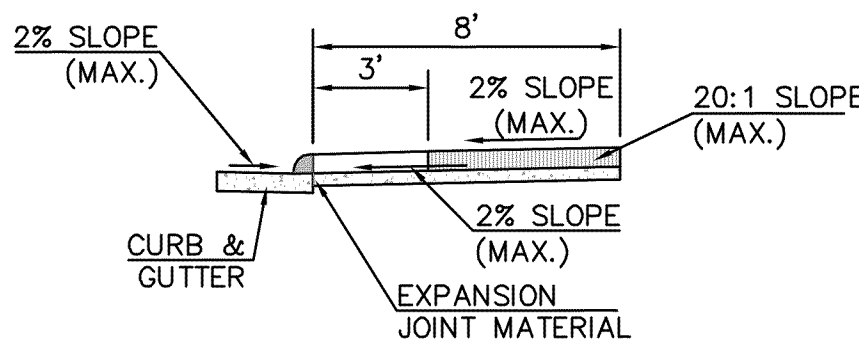


SECTION B-B
SCALE: 1" = 5'


NO.	DATE	DESCRIPTION	BY
TYPICAL INTERSECTION DETAILS			
PROJ. NO.: HPP-6098-00(007)LPA/105194-801000			
HARDY STREET FROM U.S. 49 TO 21st AVE.			
CITY OF HATTIESBURG, MISSISSIPPI			
 SHOWS, DEARMAN & WAITS, INC. CONSULTING ENGINEERS			
P.O. BOX 1711 HATTIESBURG, MISSISSIPPI 39403-1711 301 SECOND AVENUE HATTIESBURG, MISSISSIPPI 39401 HTTP://WWW.SD-W.COM P: (601) 544-1821 F: (601) 544-1801			
Drawn by: LS		Checked by: SEM	
Date: JUNE 11, 2009		Scale: AS SHOWN	
Drawing No.: 1227		Sheet No. 16	

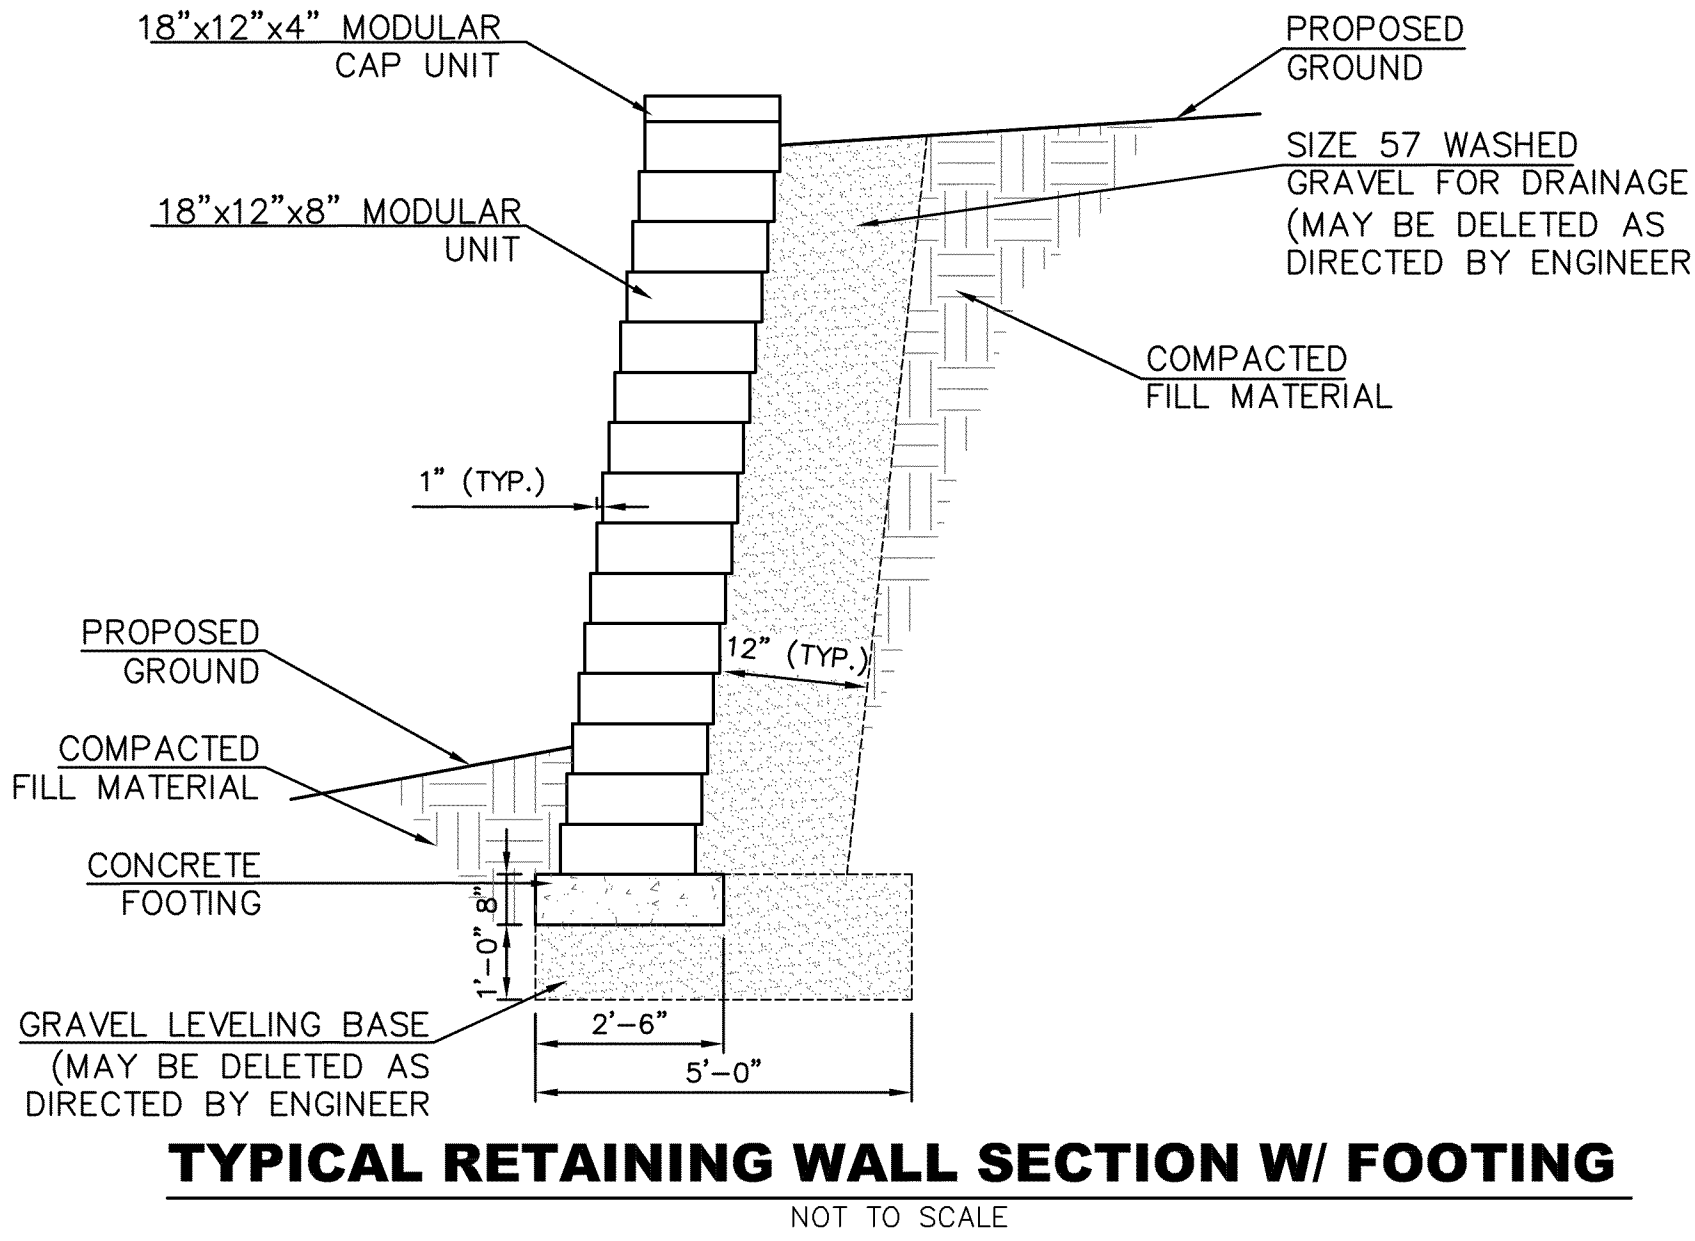


NOTE:
SEE MANUFACTURER'S SPECIFICATIONS
FOR RETAINING WALL INSTALLATION.

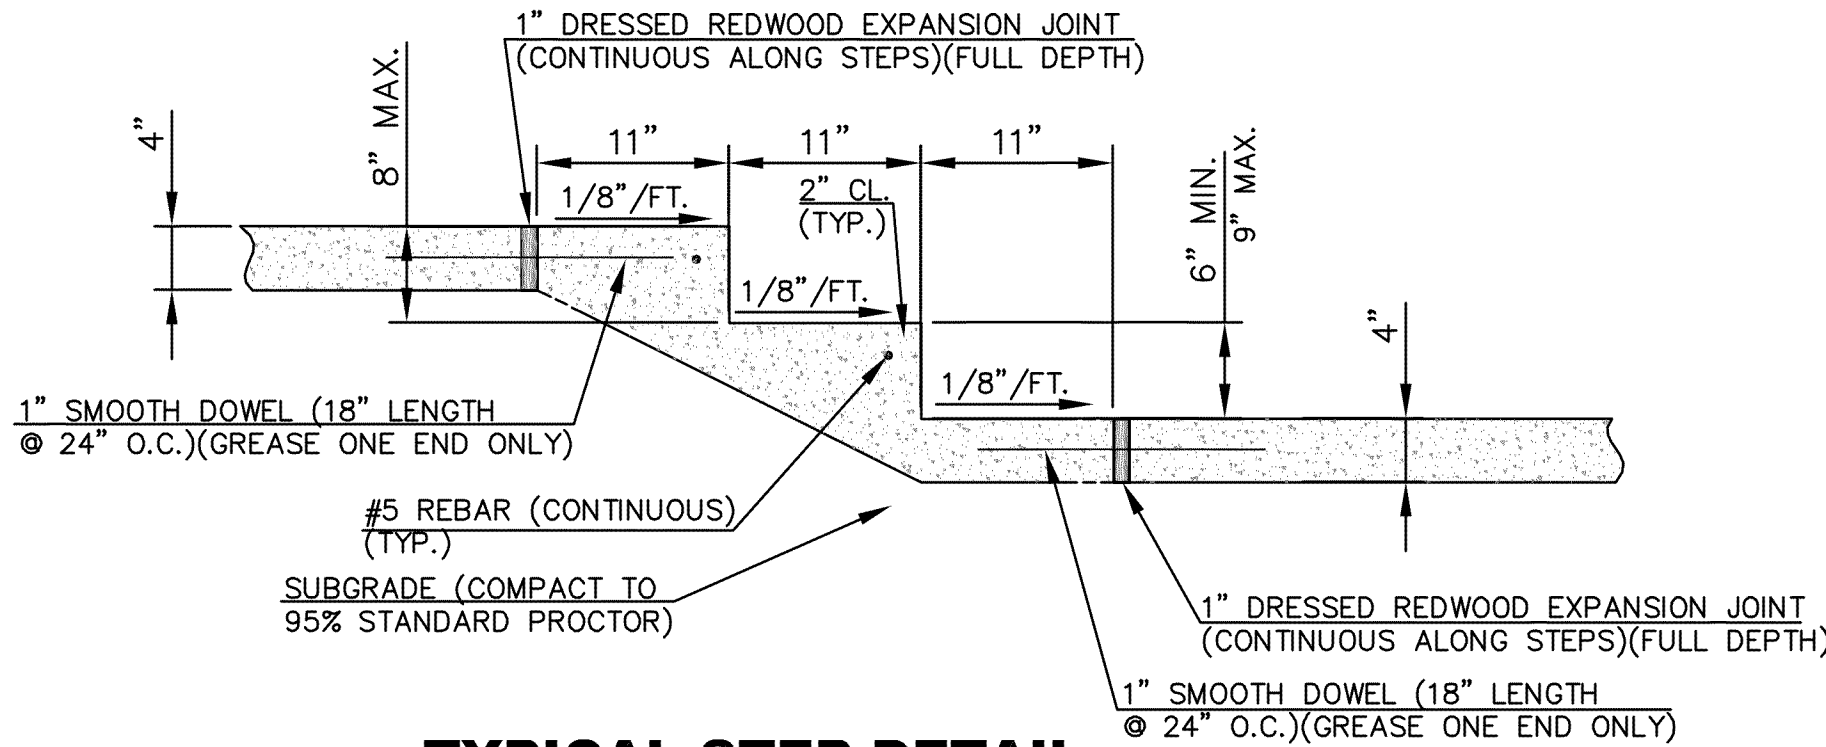

- CONTRACTOR SHALL VERIFY NO. OF RISERS AND TREADS PRIOR TO CONSTRUCTION.
- THE COST OF THE STEPS SHALL BE ABSORBED IN PAY ITEM NO. 608-A001: CONCRETE SIDEWALK, WITHOUT REINFORCEMENT

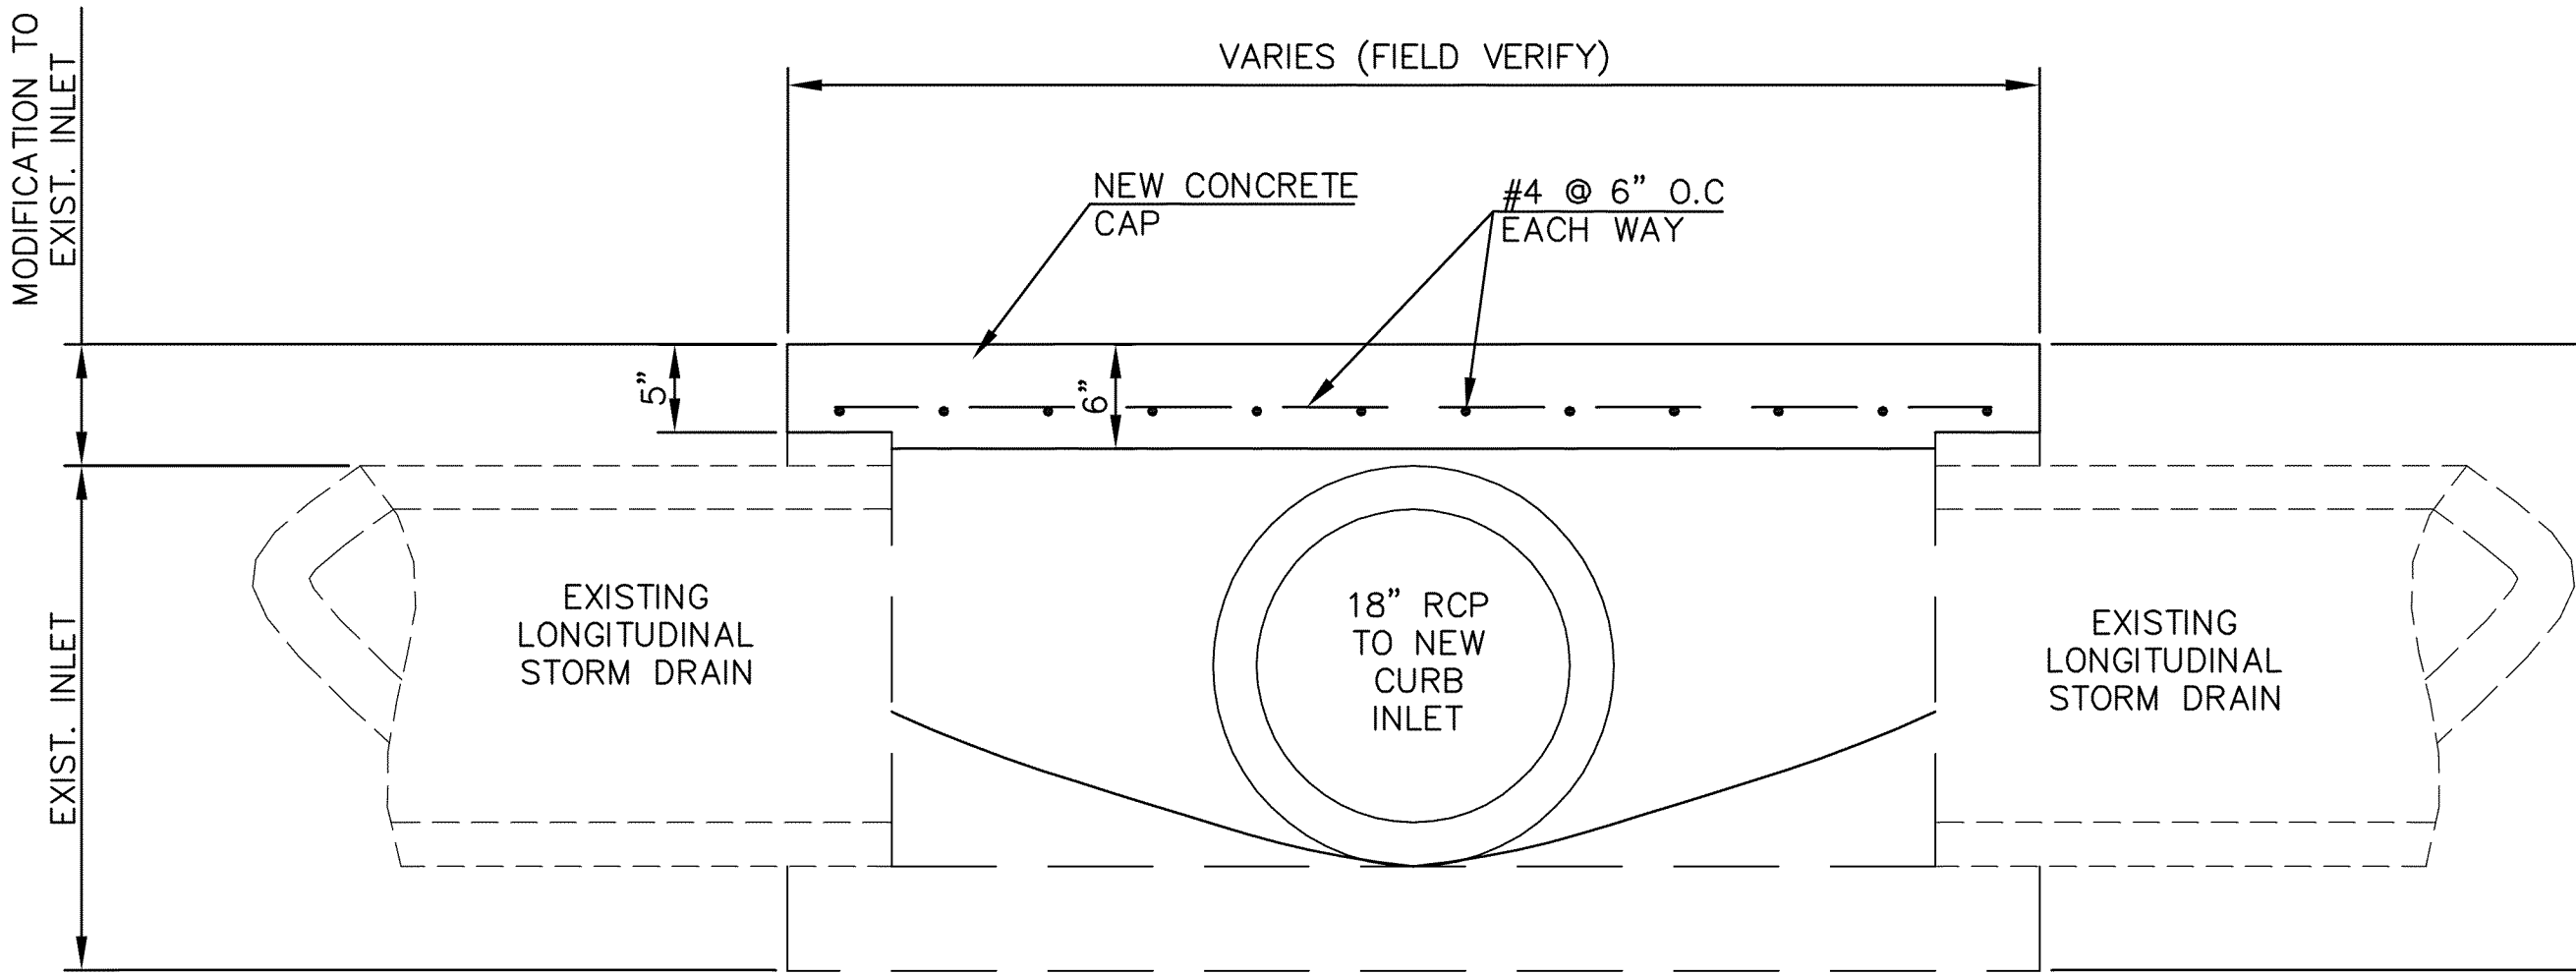

LONGITUDINAL SECTION

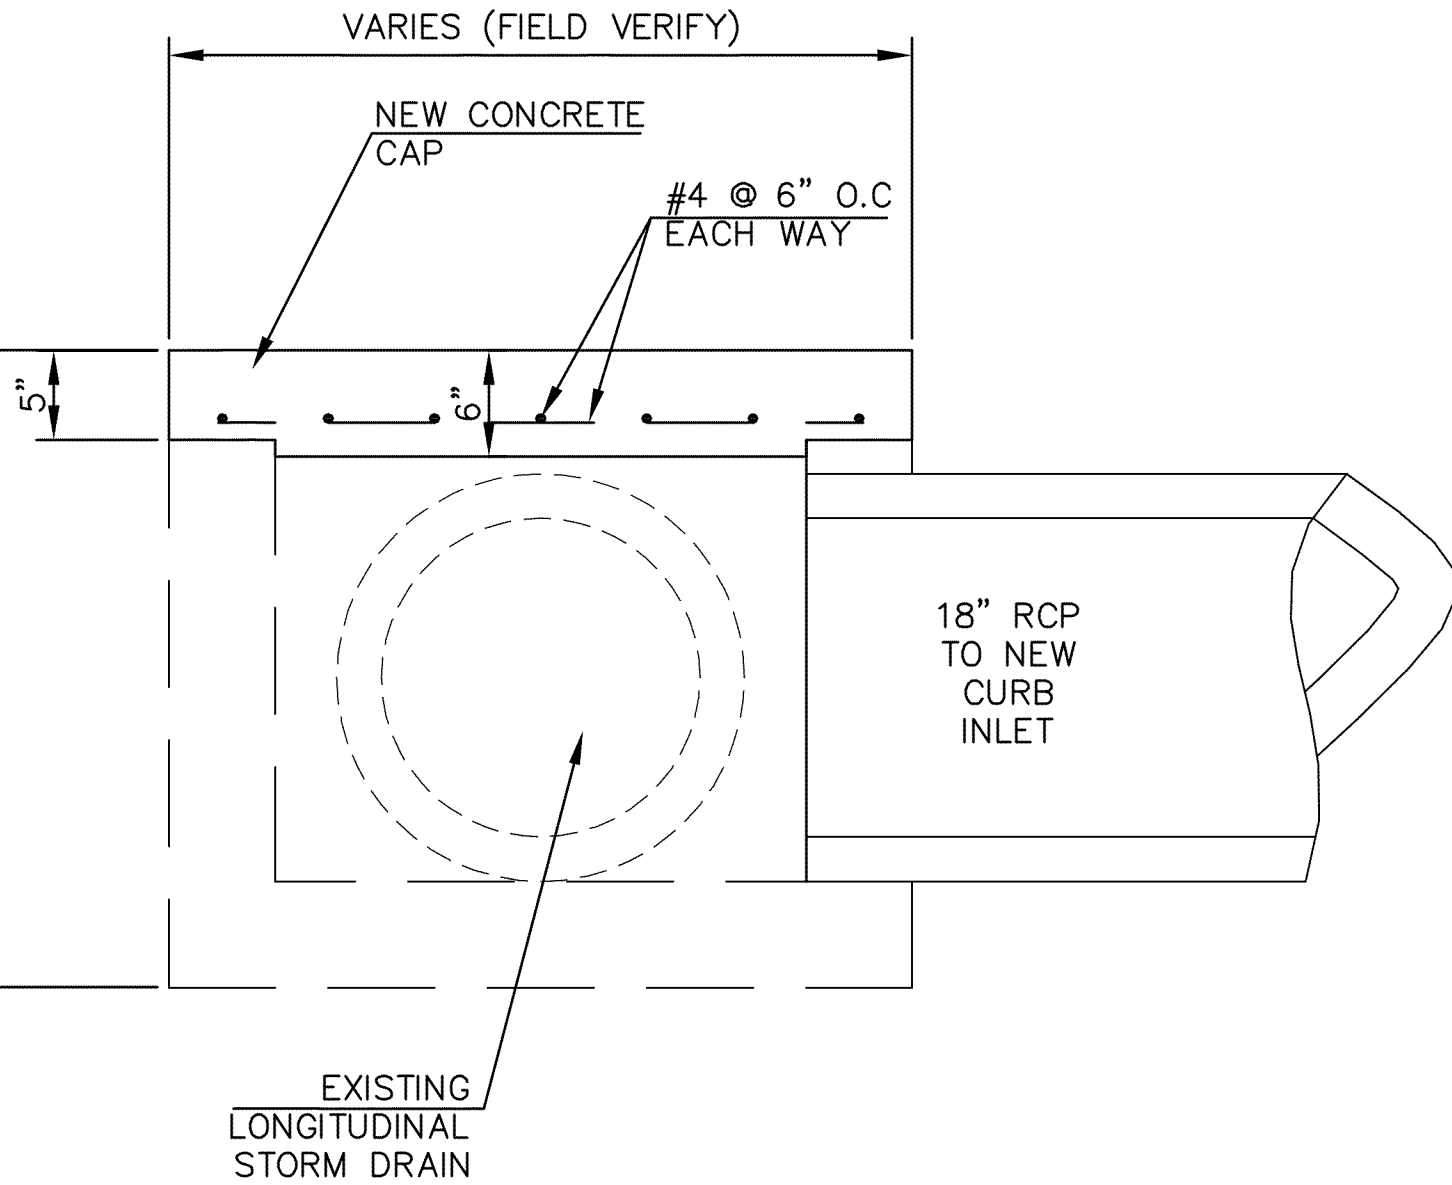

TRANSVERSE SECTION

INLET MODIFICATION DETAILS
NOT TO SCALE

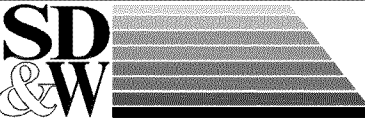
NO.	DATE	DESCRIPTION	BY
MISCELLANEOUS DETAILS			
PROJ. NO.: HPP-6098-00(007)LPA/105194-801000			
HARDY STREET FROM U.S. 49 TO 21st AVE.			
CITY OF HATTIESBURG, MISSISSIPPI			
 SHOWS, DEARMAN & WAITS, INC. CONSULTING ENGINEERS			
P.O. BOX 1711 HATTIESBURG, MISSISSIPPI 39403-1711 301 SECOND AVENUE HATTIESBURG, MISSISSIPPI 39401 HTTP://WWW.SD-W.COM P: (601) 544-1821 F: (601) 544-1821			
Drawn by: LS		Checked by: SEM	
Date: JUNE 11, 2009		Scale: AS NOTED	
Drawing No.: 1227		Sheet No. 17	

TABLE 1:

BEDDING AND BACKFILL REQUIREMENTS FOR NON-RIGID PIPE IN CROSS-DRAIN AND STORM-DRAIN APPLICATIONS	
A. Bedding shall be Class B in accordance with Subsection 603.03.2 of the Mississippi Standard Specifications for Road and Bridge Construction, latest edition.	
B. Backfill material shall be one of the following:	
1. Flowable Fill in accordance with Section 631 of the Mississippi Standard Specifications for Road and Bridge Construction, latest edition.	
2. Crushed Stone Aggregate Backfill in accordance with Subsection 703.04.03 of the Mississippi Standard Specifications for Road and Bridge Construction, latest edition.	
If Backfill material 1 is utilized, care shall be taken to prevent "floating" of pipe.	
The cost of furnishing and placing the required bedding and backfill material indicated in A & B shall be included in the unit cost of the non-rigid pipe alternate, i e , there will be no separate pay item for non-rigid pipe bedding and backfill material.	
BEDDING AND BACKFILL REQUIREMENTS FOR NON-RIGID PIPE IN SIDEDRAIN APPLICATIONS	
A. Bedding shall be Class C in accordance with Subsection 603.03.2 of the Mississippi Standard Specifications for Road and Bridge Construction, latest edition.	
B. Backfill material shall be in accordance with Subsection 203.03.8.6 of the Mississippi Standard Specifications for Road and Bridge Construction, latest edition. Pipes that serve as a side-drain on Departmental ROW, but travel under a county or local road shall adhere to the bedding and backfill requirements for a cross-drain contained above.	
The cost of furnishing and placing the required bedding and backfill material indicated in A & B shall be included in the unit cost of the non-rigid pipe alternate, i.e. there will be no separate pay item for non-rigid pipe bedding and backfill material.	

TABLE 2:
HIGH DENSITY CORRUGATED POLYETHYLENE PIPE
HEIGHT OF COVER
H-20 AND E-80 LIVE LOADS

NOMINAL DIAMETER IN. (MM)	MINIMUM COVER IN. & (MM)		MAXIMUM COVER FT. & (M)
	H-20	E-80	
12 (300)	12 (300)	24 (600)	50 (15.24)
15 (375)	12 (300)	24 (600)	50 (15.24)
18 (450)	12 (300)	24 (600)	45 (13.72)
24 (600)	12 (300)	24 (600)	40 (12.19)
30 (750)	12 (300)	24 (600)	40 (12.19)
36 (900)	12 (300)	24 (600)	35 (10.67)
42 (1050)	12 (300)	24 (600)	35 (10.67)
48 (1200)	12 (300)	24 (600)	30 (9.14)


TABLE 3: RECOMMENDED TRENCH WIDTH

DIAMETER	O.D.	TRENCH WIDTH
12"	14.45"	34"
15"	17.57"	38"
18"	21.20"	44"
24"	27.80"	54"
30"	35.10"	65"
36"	41.70"	75"
42"	47.70"	84"
48"	53.60"	92"

The trench width must be wide enough to accomodate compaction equipment.

TABLE 4: MULTIPLE INSTALLATION OF
POLYETHYLENE PIPES

DIAMETER OF PIPE IN. (MM)	CLEAR DISTANCES BETWEEN PIPES	
	FT.	(M)
18 (450)	1' 2"	(0.36)
24 (600)	1' 5"	(0.44)
30 (750)	1' 8"	(0.52)
36 (900)	1' 11"	(0.60)
42 (1050)	2' 2"	(0.68)
48 (1200)	2' 5"	(0.76)

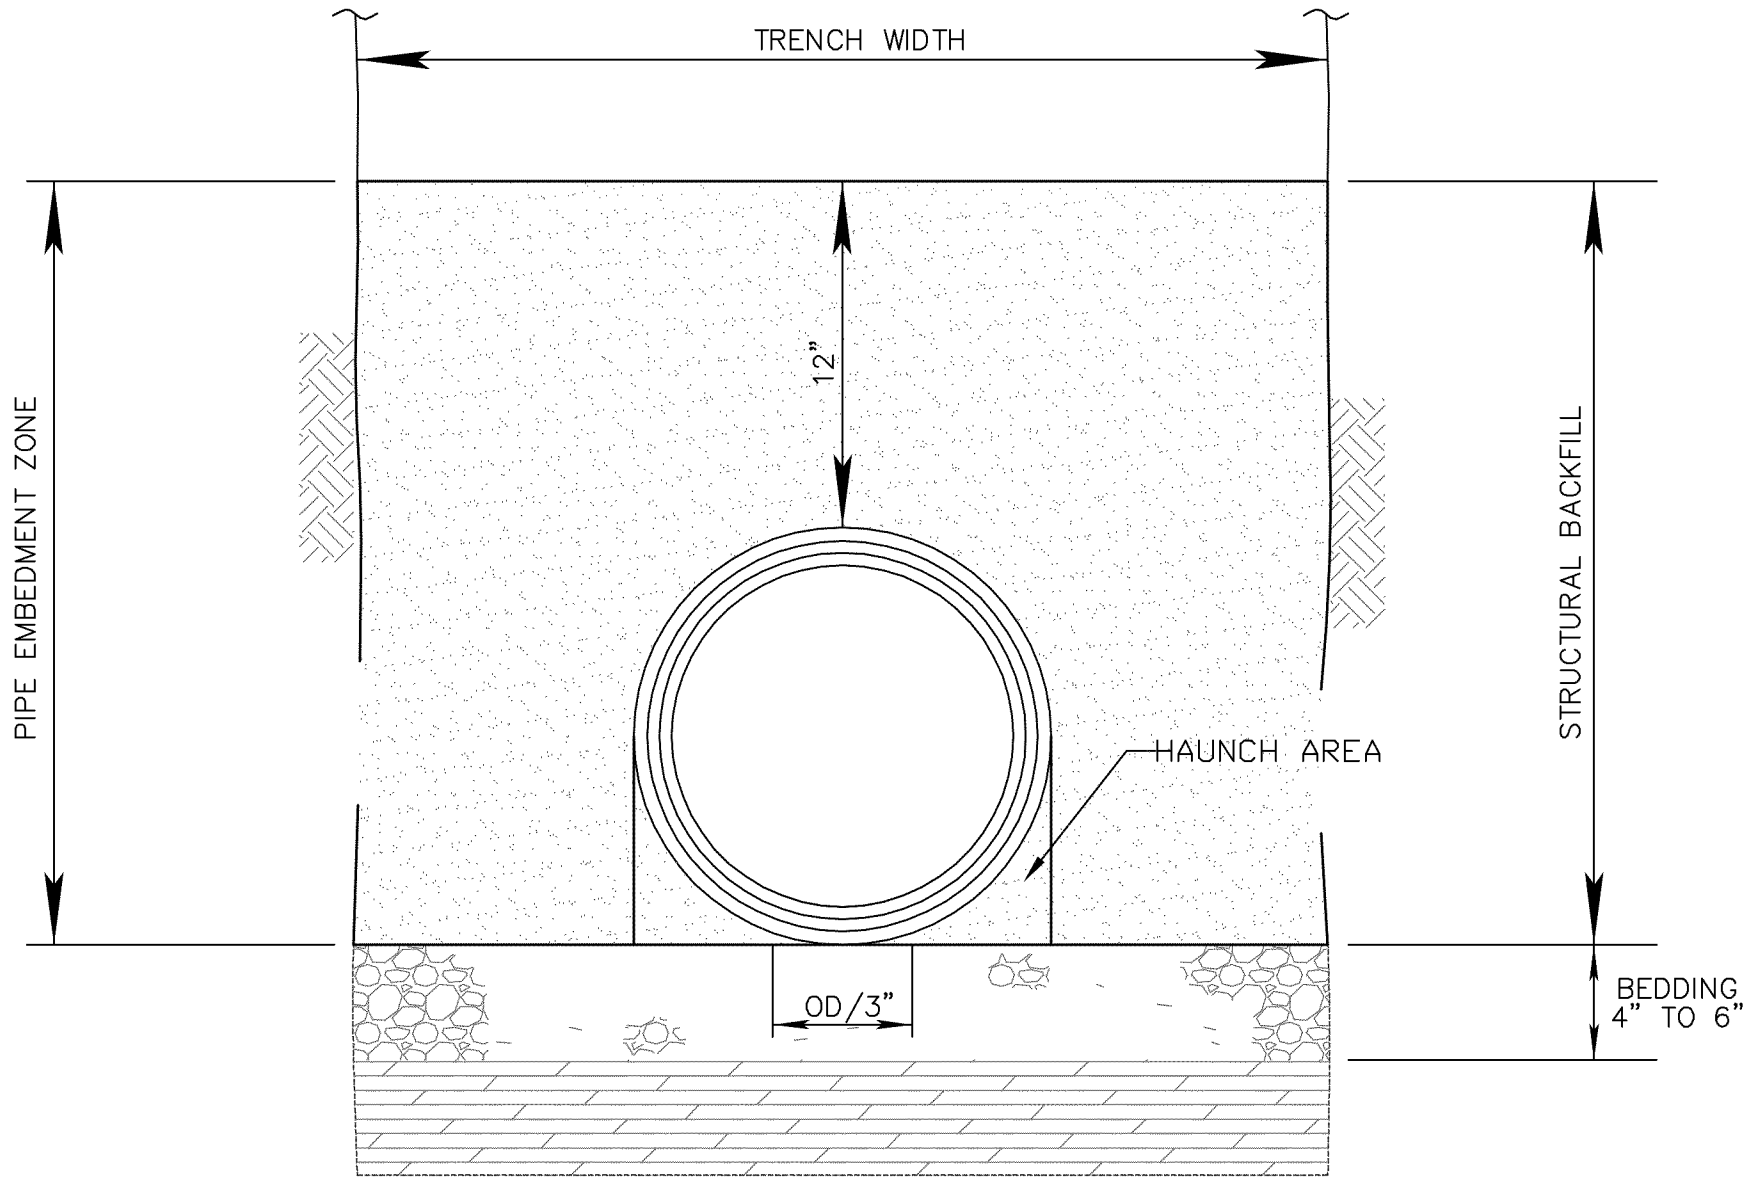

TRENCH CROSS SECTION SHOWING TERMINOLOGY

NOTES:

1. MATERIALS

THERMOPLASTIC PIPE

POLYETHYLENE PIPE SHALL CONFORM TO THE REQUIREMENTS OF AASHTO M 294, LATEST EDITION. DESIGNATION OF TYPE: TYPE S; THIS PIPE WILL HAVE A FULL CIRCULAR CROSS SECTION, WITH AN OUTER CORRUGATED PIPE WALL AND A SMOOTH INNER LINER.

BEDDING MATERIAL AND STRUCTURAL BACKFILL

BEDDING AND STRUCTURAL BACKFILL SHALL MEET THE REQUIREMENTS OF TABLE 1.

2. JOINTS

JOINTS FOR THERMOPLASTIC PIPE SHALL MEET THE PERFORMANCE REQUIREMENTS OF SOILTIGHTNESS UNLESS WATERTIGHTNESS IS SPECIFIED.

SUITABLE JOINTS CAN BE OBTAINED WITH THE FOLLOWING TYPES OF CONNECTIONS:

- A) CORRUGATED BANDS (WITH OR WITHOUT GASKETS)
- B) BELL AND SPIGOT PIPE ENDS (WITH OR WITHOUT GASKETS)
- C) DOUBLE BELL COUPLINGS (WITH OR WITHOUT GASKETS)

3. INSTALLATION

MINIMUM TRENCH WIDTHS SHALL MEET THE REQUIREMENTS OF TABLE 3.

THE MIDDLE THIRD OF THE BEDDING MATERIAL UNDER THE PIPE SHOULD BE LOOSELY PLACED, WHILE THE REMAINDER SHALL BE COMPACTED TO A MINIMUM 90% OF MAXIMUM DENSITY PER AASHTO T 99. A MINIMUM OF 4 INCHES OF BEDDING SHALL BE PROVIDED PRIOR TO PLACEMENT OF THE PIPE. STRUCTURAL BACKFILL SHALL BE PLACED AND COMPACTED IN LAYERS NOT EXCEEDING AN 8 INCH LOOSE LIFT THICKNESS AND BROUGHT UP EVENLY ON BOTH SIDES OF THE PIPE TO AN ELEVATION NOT LESS THAN 12 INCHES ABOVE THE TOP OF THE PIPE. A MINIMUM COMPACTION LEVEL OF 90% STANDARD DENSITY PER AASHTO T 99 SHALL BE ACHIEVED.

MINIMUM COVER REQUIREMENTS SHALL MEET THE REQUIREMENTS OF TABLE 2.

FOR MULTIPLE INSTALLATION OF POLYETHYLENE PIPES, A CLEAR DISTANCE BETWEEN PIPES SHALL MEET THE REQUIREMENTS OF TABLE 4.

4. CALCULATIONS FOR FILL DEPTHS ARE BASED ON PROPERTIES DEFINED IN AASHTO M294 AND CALCULATIONS IN AASHTO SEC. 18.

NO.	DATE	DESCRIPTION	BY

CORRUGATED POLYETHYLENE PIPE INSTALLATION

PROJ. NO.: HPP-6098-00(007)LPA/105194-801000
HARDY STREET FROM U.S. 49 TO 21st AVE.
CITY OF HATTIESBURG, MISSISSIPPI




SHOWS, DEARMAN & WAITS, INC.
CONSULTING ENGINEERS



HATTIESBURG, MISSISSIPPI 39403-1711
301 SECOND AVENUE
HATTIESBURG, MISSISSIPPI 39401
HTTP://WWW.SD&W.COM
P: (601) 544-1821
F: (601) 544-1800

P.O. BOX 1711
HATTIESBURG, MISSISSIPPI 39403-1711
301 SECOND AVENUE
HATTIESBURG, MISSISSIPPI 39401
HTTP://WWW.SD&W.COM
P: (601) 544-1821
F: (601) 544-1800

Drawn by: LS	Checked by: SEM
Date: JUNE 11, 2009	Scale: NOT TO SCALE
Drawing No.: 1227	Sheet No. 18

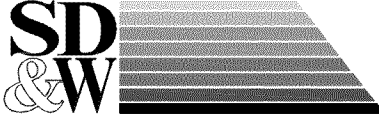

NO.	DATE	DESCRIPTION	BY
PERMANENT STRIPING			
PROJ. NO.: HPP-6098-00(007)LPA/105194-801000 HARDY STREET FROM U.S. 49 TO 21st AVE. CITY OF HATTIESBURG, MISSISSIPPI			
 P.O. BOX 1711 HATTIESBURG, MISSISSIPPI, 39403-1711 3RD SECOND AVENUE HATTIESBURG, MISSISSIPPI, 39401 HTTP://WWW.SD&W.COM P: (601) 544 - 1821 F: (601) 544 - 0501 SHOWS, DEARMAN & WAITS, INC. CONSULTING ENGINEERS			
Drawn by: LS		Checked by: SEM	
Date: JUNE 11, 2009		Scale: 1" = 20'	
Drawing No.: 1227		Sheet No.: 19	

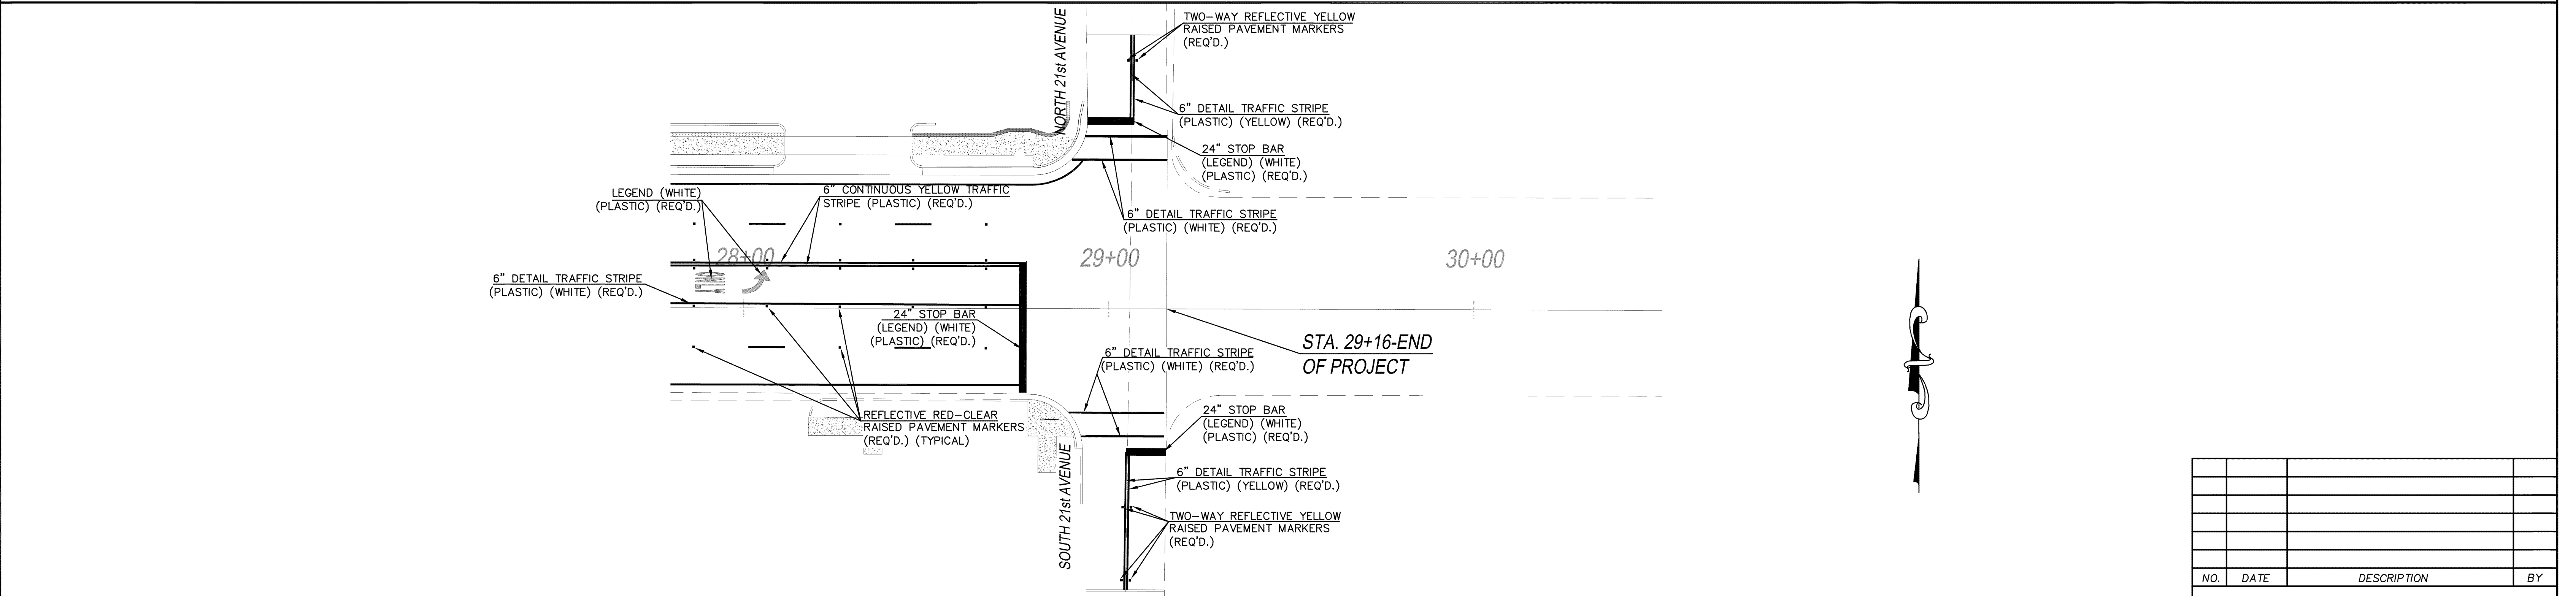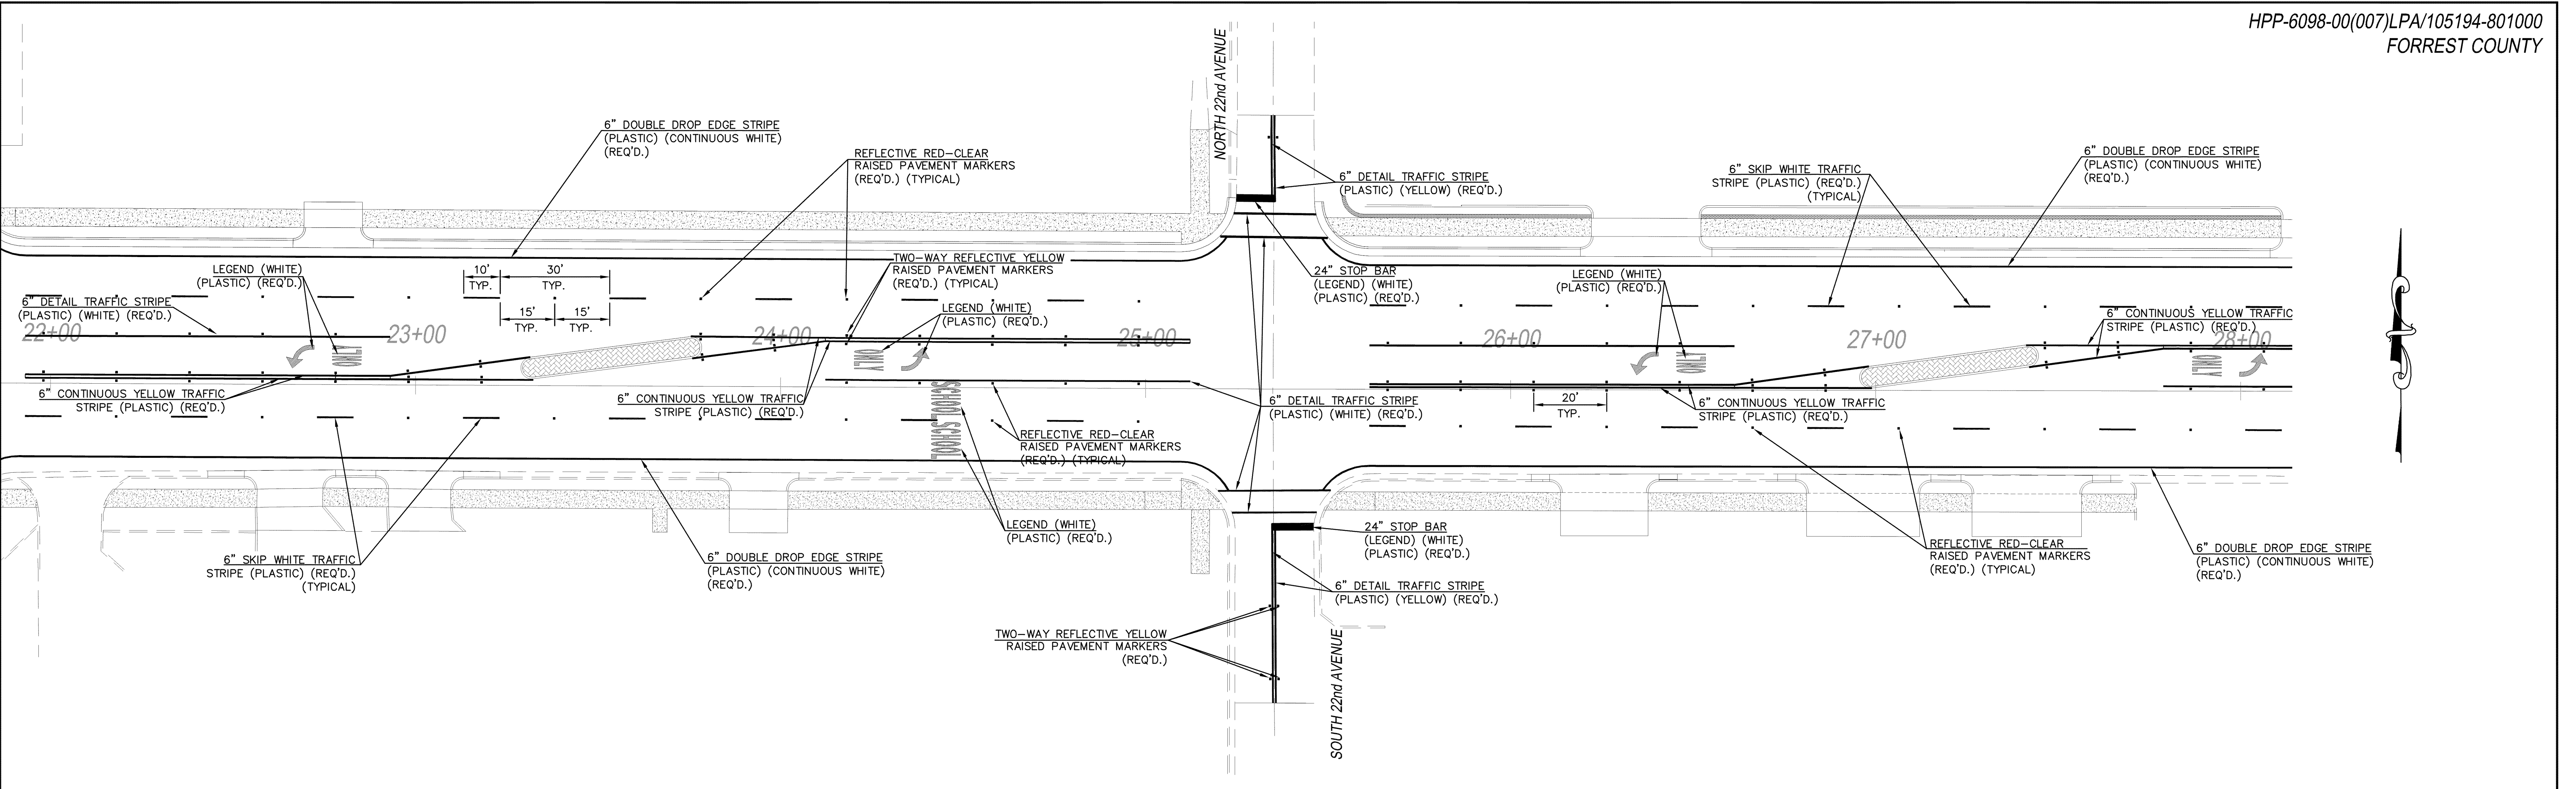

NO.	DATE	DESCRIPTION	BY
PERMANENT STRIPING			
PROJ. NO.: HPP-6098-00(007)LPA/105194-801000			
HARDY STREET FROM U.S. 49 TO 21st AVE.			
CITY OF HATTIESBURG, MISSISSIPPI			
 SHOWS, DEARMAN & WAITS, INC. CONSULTING ENGINEERS		P.O. BOX 1711 HATTIESBURG, MISSISSIPPI 39403-1711 301 SECOND AVENUE HATTIESBURG, MISSISSIPPI 39401 HTTP://WWW.SD&W.COM P: (601) 544-1821 F: (601) 544-1800	
Drawn by: LS		Checked by: SEM	
Date: JUNE 11, 2009		Scale: 1" = 20'	
Drawing No.: 1227		Sheet No.: 20	


G:\PROJECTS\Hattiesburg_City off 1227 - Hardy St Widening from 21st Ave to Hwy 49\1227\STRIPING\11 lanes.dwg, 20, 12/6/2010 9:22:20 AM


VEGETATION SCHEDULE

VEGETATION SCHEDULE							
EROSION CONTROL ITEMS			SEASONAL APPLICATIONS – DATES & RATES				REQUIREMENTS
			SPRING & SUMMER		FALL & WINTER		
PAY ITEM NO.	ITEMS	RATES	DATES	RATES	DATES		
⑦	211–B	TOPSOIL FOR SLOPE TREATMENT (LVM)	4” THICK	MARCH 1 TO SEPTEMBER 1	4” THINK	SEPTEMBER 1 TO MARCH 1	TOPSOIL REQUIRED ON SLOPES DETERMINED BY THE ENGINEER DURING CONSTRUCTION
	212–B	STANDARD GROUND PREPARATION	PER SQ. FT.	MARCH 1 TO SEPTEMBER 1	PER SQ. FT.	SEPTEMBER 1 TO MARCH 1	GROUND PREPARATION REQUIRED ON AREAS TO RECEIVE SOLID SODDING OR SEEDING, AS APPLICABLE
	213–A	AGRICULTURAL LIMESTONE	3 TONS / ACRE	MARCH 1 TO SEPTEMBER 1	3 TONS / ACRE	SEPTEMBER 1 TO MARCH 1	LIMESTONE SHALL BE MECHANICALLY SPREAD UNIFORMLY AND INCORPORATED INTO THE SOIL PRIOR TO PLANTING
	213–B	COMBINATION FERTILIZER (13–13–13)	1000 LBS / ACRE	MARCH 1 TO SEPTEMBER 1	1000 LBS / ACRE	SEPTEMBER 1 TO MARCH 1	FERTILIZER SHALL BE MECHANICALLY SPREAD UNIFORMLY AND INCORPORATED INTO THE SOIL PRIOR TO PLANTING
①	213–C	SUPER PHOSPHATE	0.5 TON / ACRE (EST)	MARCH 1 TO SEPTEMBER 1			SUPER PHOSPHATE (FOR BID ITEM PURPOSES)
②	214–A	SEEDING (BERMUDA GRASS)	20 LBS / ACRE	MARCH 1 TO SEPTEMBER 1	20 LBS / ACRE	SEPTEMBER 1 TO MARCH 1	SEED REQUIRED ON DISTURBED AREAS. UNHULLED SEED MAY BE REQUIRED DURING THE DORMANT SEASON AS DIRECTED
③⑤	214–A	SEEDING (TALL FESCUE)			15 LBS / ACRE	AUGUST 15 TO MARCH 15	SEED REQUIRED IN DISTURBED AREAS
③⑤	214–A	SEEDING (CRIMSON CLOVER)			20 LBS / ACRE	AUGUST 15 TO MARCH 15	SEED REQUIRED ON DISTURBED AREA
⑥	215–A	VEGETATIVE MATERIAL FOR MULCH	2 TONS / ACRE (EST)	MARCH 1 TO SEPTEMBER 1	2 TONS / ACRE (EST)	SEPTEMBER 1 TO MARCH 1	THE ENGINEER WILL DESIGNATE THE RATES OF APPLICABLE (SEE SUBSECTION 215–03.3)
	216–A	SOLID SODDING	PER SQ. YD.	MARCH 1 TO SEPTEMBER 1	PER SQ. YD.	SEPTEMBER 1 TO MARCH 1	SOLID SOD REQUIRED ON AREAS SPECIFIED IN THE CONTRACT OR BY THE ENGINEER
	219–A	WATERING	20 GAL / S.Y. (EST)	MARCH 1 TO SEPTEMBER 1	20 GAL. / S.Y. (EST)	SEPTEMBER 1 TO MARCH 1	TO BE USED AS DIRECTED IN THE PLANTING AND ESTABLISHING OF SOLID SOD
④	220–A	INSECT PEST CONTROL	PER ACRE		PER ACRE		SEE SECTION 220


- ① ALL AREAS THAT HAVE BEEN VEGETATED, UNDER THIS CONTRACT, FOR AT LEAST (60) SIXTY DAYS, SHALL RECEIVE ADDITIONAL APPLICATION(S) OF FERTILIZER(S) OF THE TYPE(S) AND RATE(S) OF APPLICATIONS AS DETERMINED BY SOIL TEST OR AS DIRECTED DURING THE GROWING SEASONS THE CONTRACT IS IN FORCE. GROUND PREPARATION WILL NOT BE REQUIRED FOR THE ADDITIONAL APPLICATIONS.
- ② PROPOSAL QUANTITIES ESTIMATED ON THE BASIS THAT 100% OF THE ACREAGE WILL BE SEEDED.
- ③ PROPOSAL QUANTITIES ESTIMATED ON THE BASIS THAT 50% OF THE ACREAGE WILL BE SEEDED.
- ④ QUANTITY ESTIMATED ON THE BASIS THAT 50% OF THE ACREAGE VEGETATED MAY REQUIRED TREATMENT.
- ⑤ THIS ITEM MAY BE OMITTED ON AREAS SELECTED BY THE ENGINEER.
- ⑥ BAHIAGRASS WILL NOT BE PERMITTED AS A MULCH MATERIAL.
- ⑥ PROPOSAL QUANTITIES ESTIMATED ON THE BASIS THAT 75% OF THE ACREAGE SEEDED MAY REQUIRE TOPSOIL

NOTE: THIS SHEET IS FOR REFERENCE ONLY. ALL VEGETATION ON THIS PROJECT SHALL BE PAID FOR UNDER PAY ITEM NO.:907-225-A001: GRASSING, PER ACRE. ITEMS SHALL BE APPLIED USING THE RATES OF APPLICATION AS SHOWN ON THIS SHEET AND WILL NOT BE MEASURED FOR SEPARATE PAYMENT.

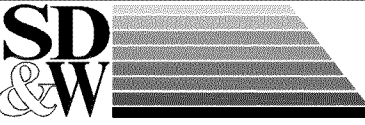
NO.	DATE	DESCRIPTION	BY
VEGETATION SCHEDULE			
PROJ. NO.: HPP–6098–00(007)LPA/105194–801000			
HARDY STREET FROM U.S. 49 TO 21st AVE.			
CITY OF HATTIESBURG, MISSISSIPPI			
		P.O. BOX 1711 HATTIESBURG, MISSISSIPPI 39403-1711 301 SECOND AVENUE HATTIESBURG, MISSISSIPPI 39401 HTTP://WWW.SD&W.COM P: (601) 544 - 1821 F: (601) 544 - 0081	
SHOWS, DEARMAN & WAITS, INC.		CONSULTING ENGINEERS	
Drawn by: LS		Checked by: SEM	
Date: JUNE 11, 2009		Scale: NOT TO SCALE	
Drawing No.: 1227		Sheet No. 21	

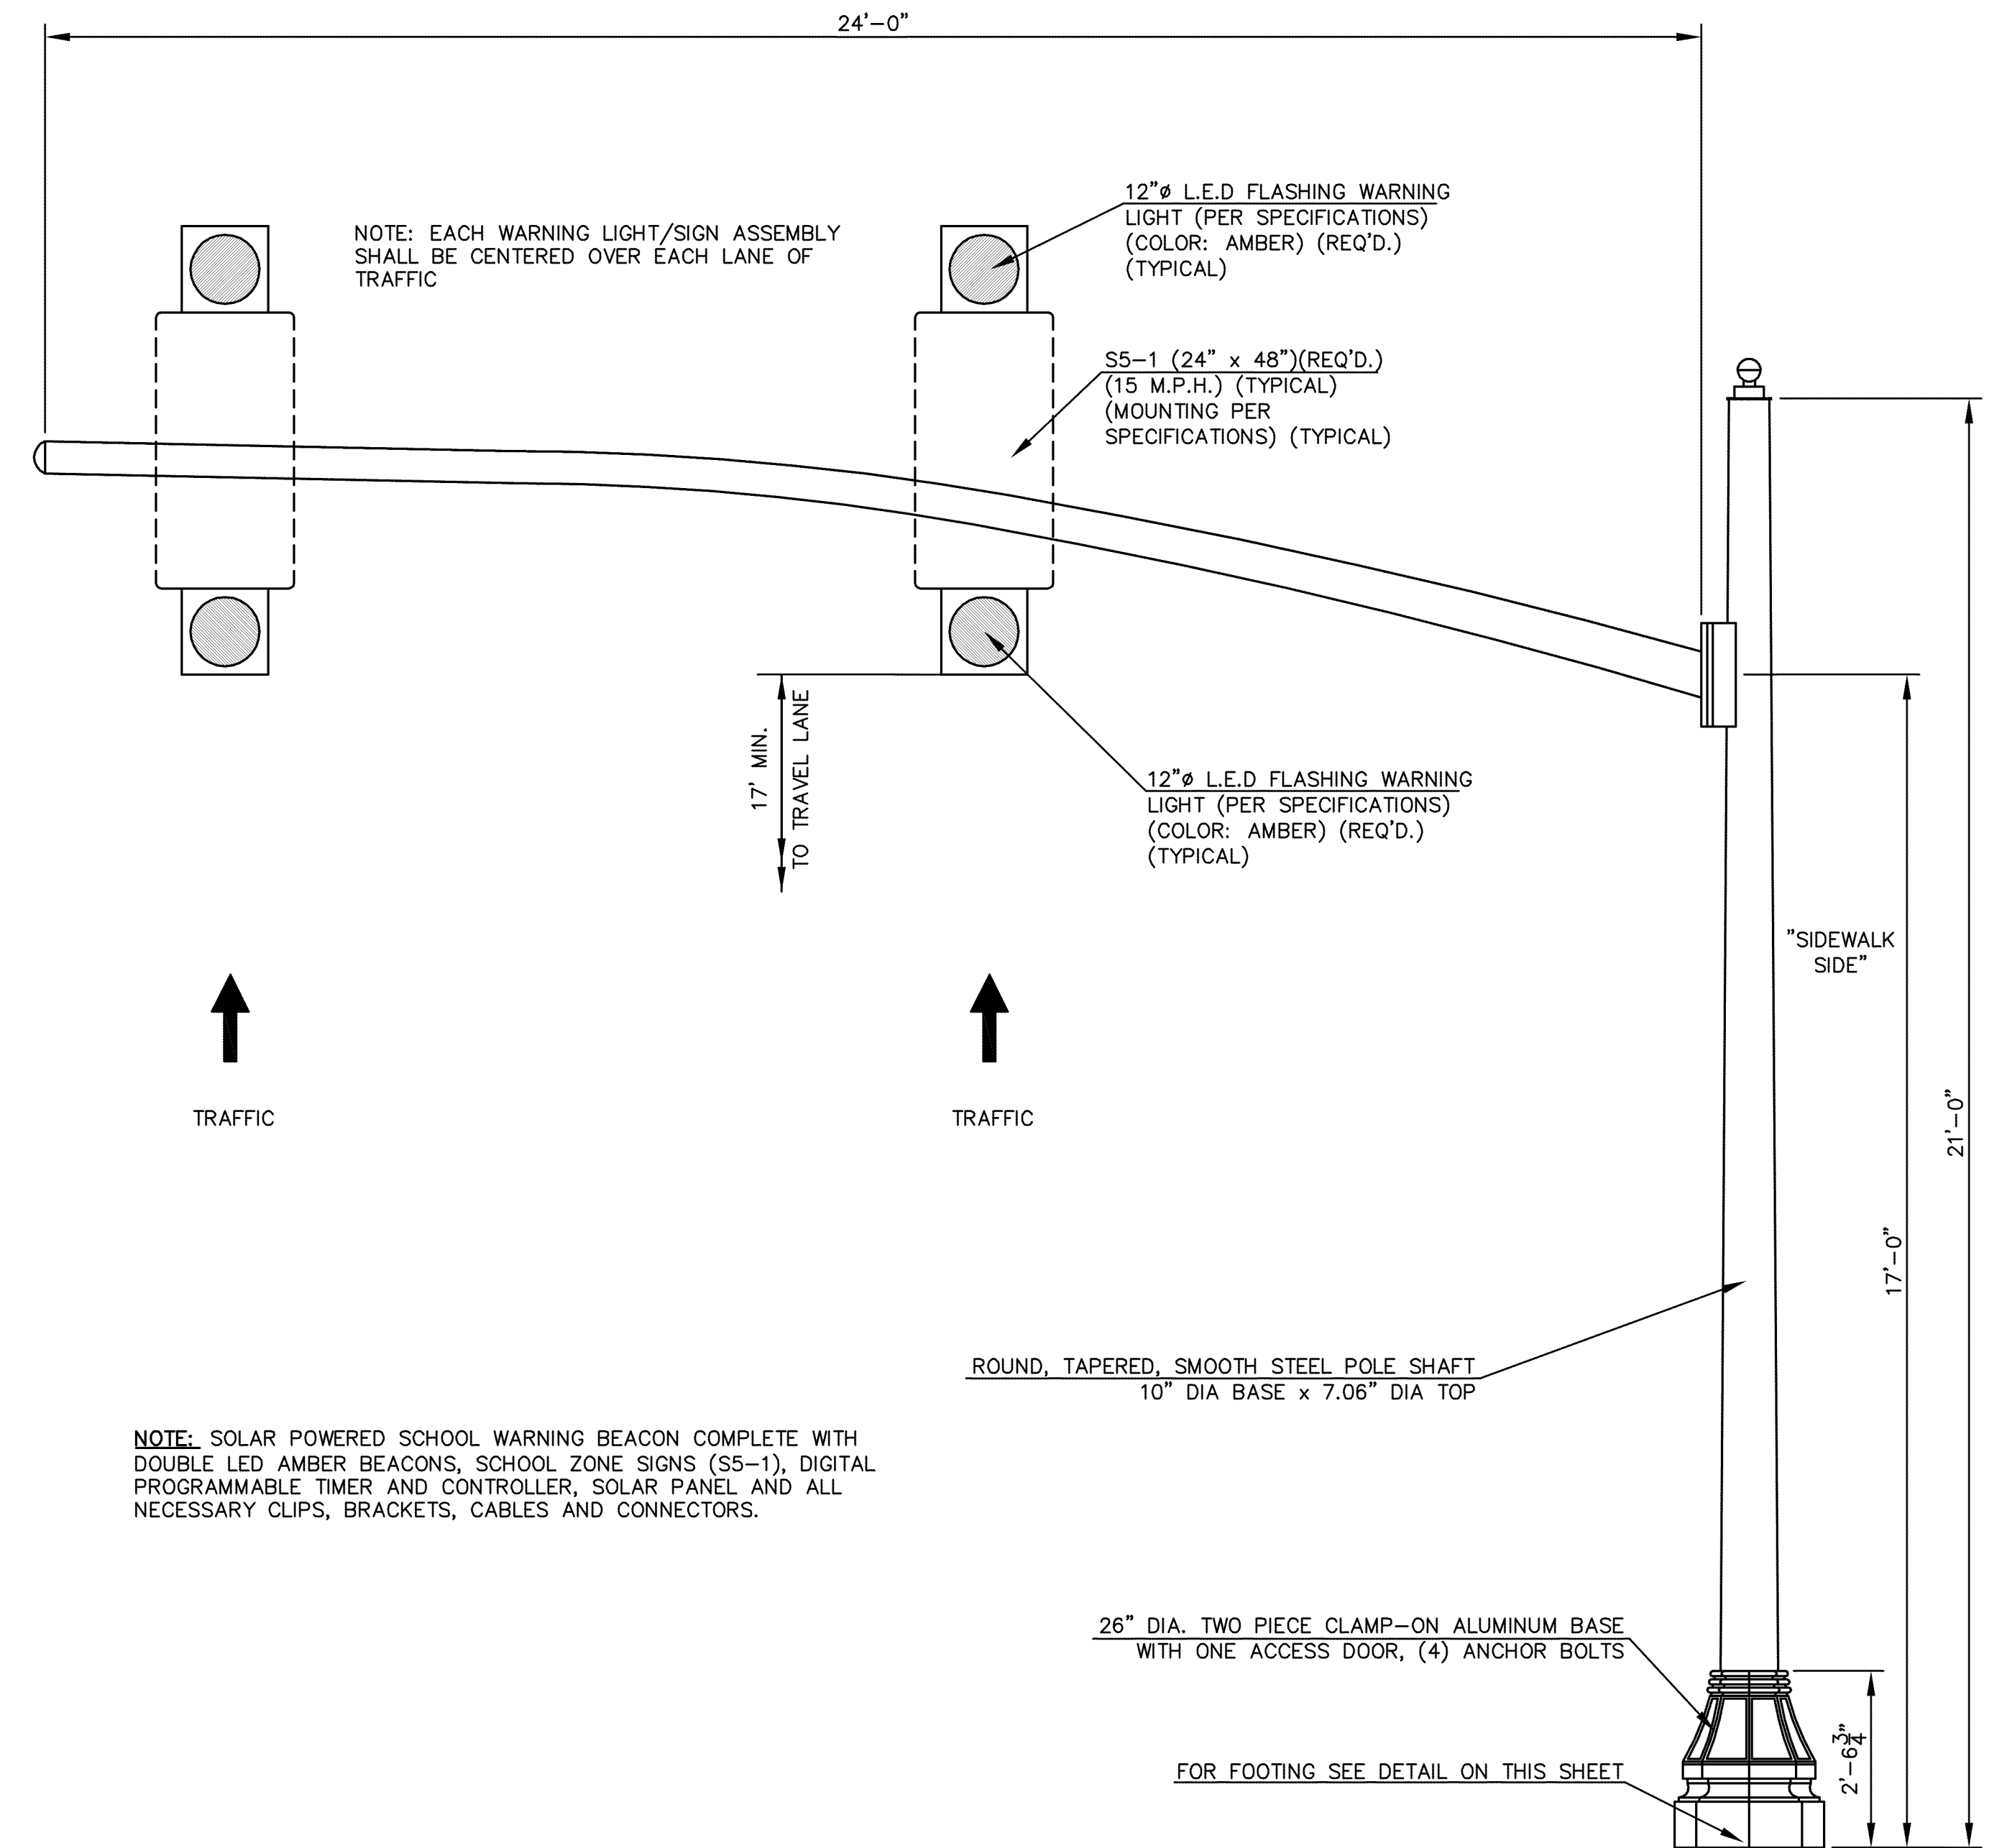

DETAIL OF TYPICAL MAST ARM FOR SOLAR POWERED SCHOOL WARNING BEACON

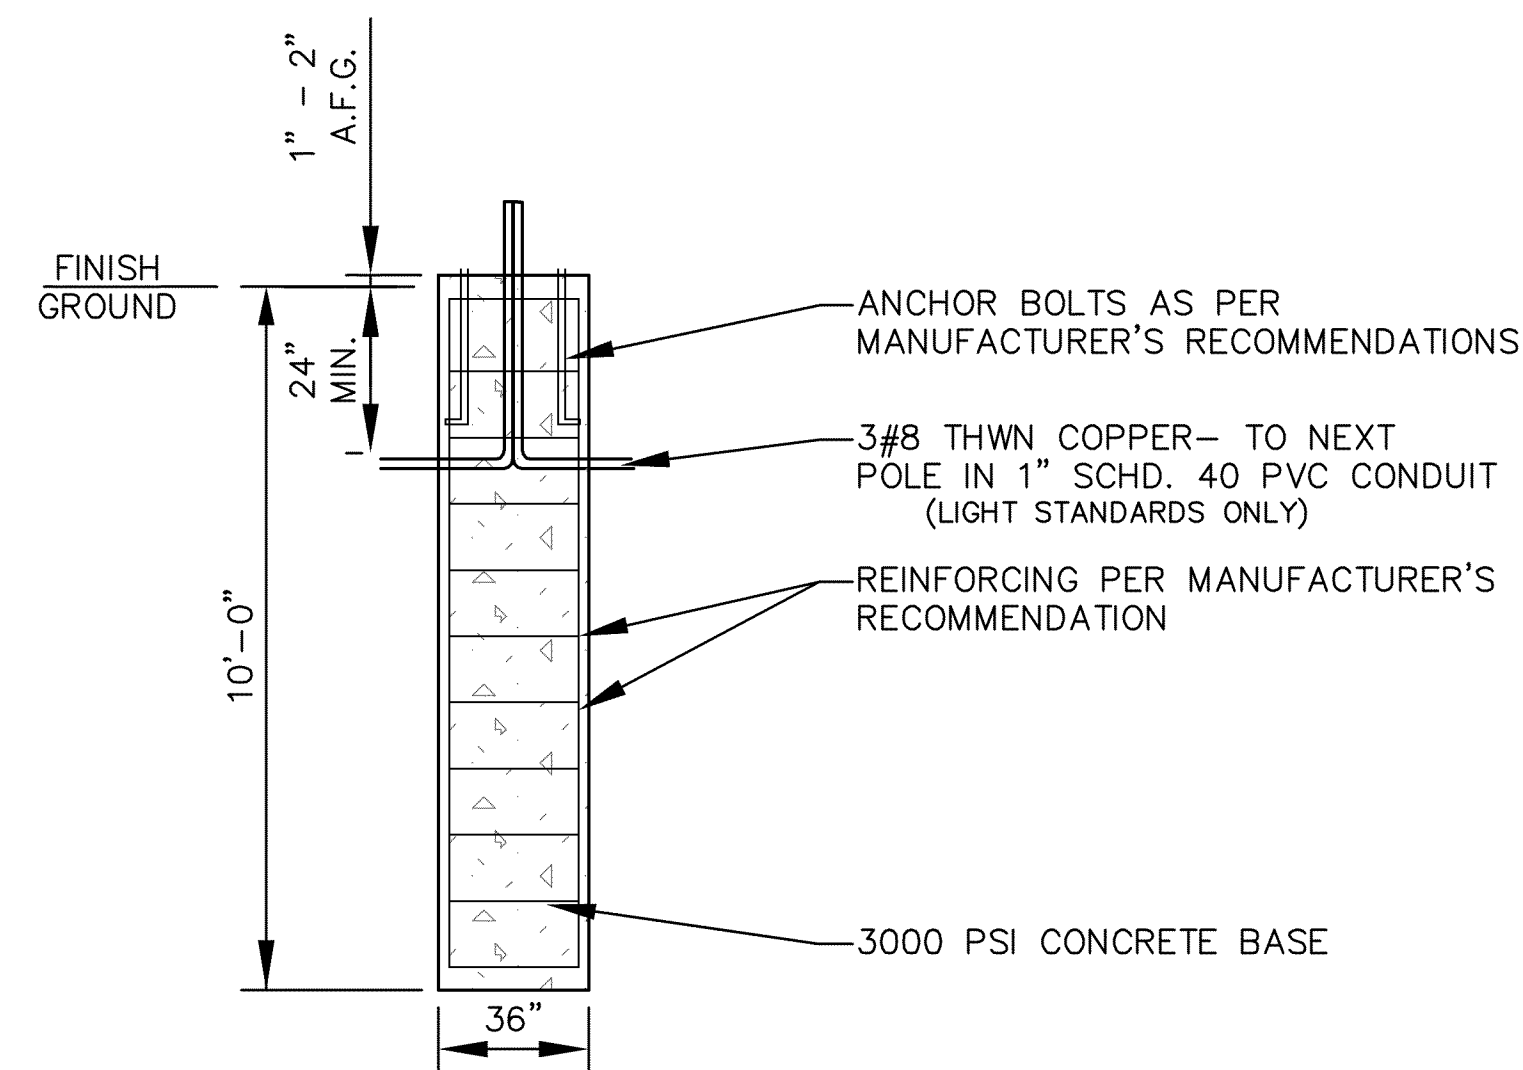


DETAIL OF TYPICAL FOOTING

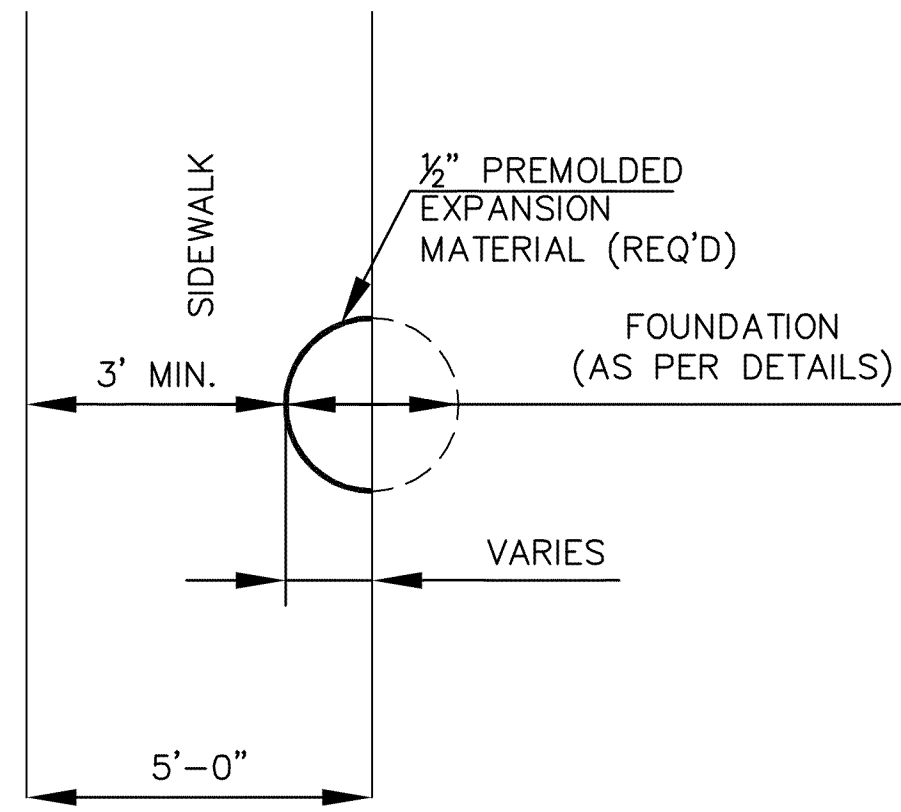

ISOLATION JOINT DETAIL

NO.	DATE	DESCRIPTION	BY
LIGHTING DETAILS - SOLAR POWERED SCHOOL WARNING BEACON			
PROJ. NO.: HPP-6098-00(007)LPA/105194-801000			
HARDY STREET FROM U.S. 49 TO 21st AVE.			
CITY OF HATTIESBURG, MISSISSIPPI			
SD &W SHOWS, DEARMAN & WAITS, INC. CONSULTING ENGINEERS HATTIESBURG, MISSISSIPPI 39403-1711 301 SECOND AVENUE HATTIESBURG, MISSISSIPPI 39401 HTTP://WWW.SD-W.COM P: (601) 544-1821 F: (601) 544-1821 P.O. BOX 1711 HATTIESBURG, MISSISSIPPI 39403-1711 301 SECOND AVENUE HATTIESBURG, MISSISSIPPI 39401 HTTP://WWW.SD-W.COM P: (601) 544-1821 F: (601) 544-1821			
Drawn by: LS		Checked by: SEM	
Date: JUNE 11, 2009		Scale: NOT TO SCALE	
Drawing No.: 1227		Sheet No. 22	


- NOTES:
1. "J-HOOK" CONFIGURATION SILT FENCE APPLICATIONS ARE TO BE USED IN CONJUNCTION WITH PERIMETER SILT FENCE WHEN STORMWATER RUNOFF IS IN TWO DIRECTIONS (DOWN A FILL SLOPE AND DOWN GRADIENT ALONG THE RIGHT-OF-WAY).
 2. "SMILE CONFIGURATION" APPLICATIONS ARE TO BE USED AS PERIMETER SILT FENCE WHEN THERE IS ONE-DIRECTIONAL FLOW DOWN A SLOPE.
 3. SAND BAGS CAN BE USED AS DIVERSION BERMS TO PREVENT SEDIMENT FROM BEING WASHED ONTO OR ACROSS HARD SURFACES, OR TO HELP SLOW SHEET FLOW VELOCITY WHEN DRAINING AWAY FROM HARD SURFACES.
 4. FOR SHORTER SLOPES AND/OR SLOPES THAT ARE LESS STEEP, DIVERSION BERMS CAN BE USED TO SAFELY CONVEY STORMWATER AWAY FROM OR AROUND A DENUDED AREA. THEY CAN BE CONSTRUCTED USING A MANUFACTURED SILT DIKE OR BY CONSTRUCTING A TEMPORARY EARTH BERM AND TRENCH WITH GEOTEXTILE OR POLYETHYLENE SHEETING PROTECTION.
 5. TEMPORARY DEWATERING STRUCTURES CAN BE USED DURING CULVERT CONSTRUCTION, STREAM DIVERSIONS, OR OTHER CONSTRUCTION ACTIVITIES WHERE TURBID WATERS NEED TO BE CLARIFIED BEFORE RELEASE.
 6. THE ABUTMENT SLOPE TOE BERM SHALL BE 3 FEET TALL. THE BERM MAY BE CONSTRUCTED WITH ROCK IN ACCORDANCE WITH REQUIREMENTS FOR ROCK DITCH CHECKS ON ECD-8 OR WITH SOIL IN ACCORDANCE WITH TEC-2 IF BERM IS USED. IT MUST BE GRASSED.

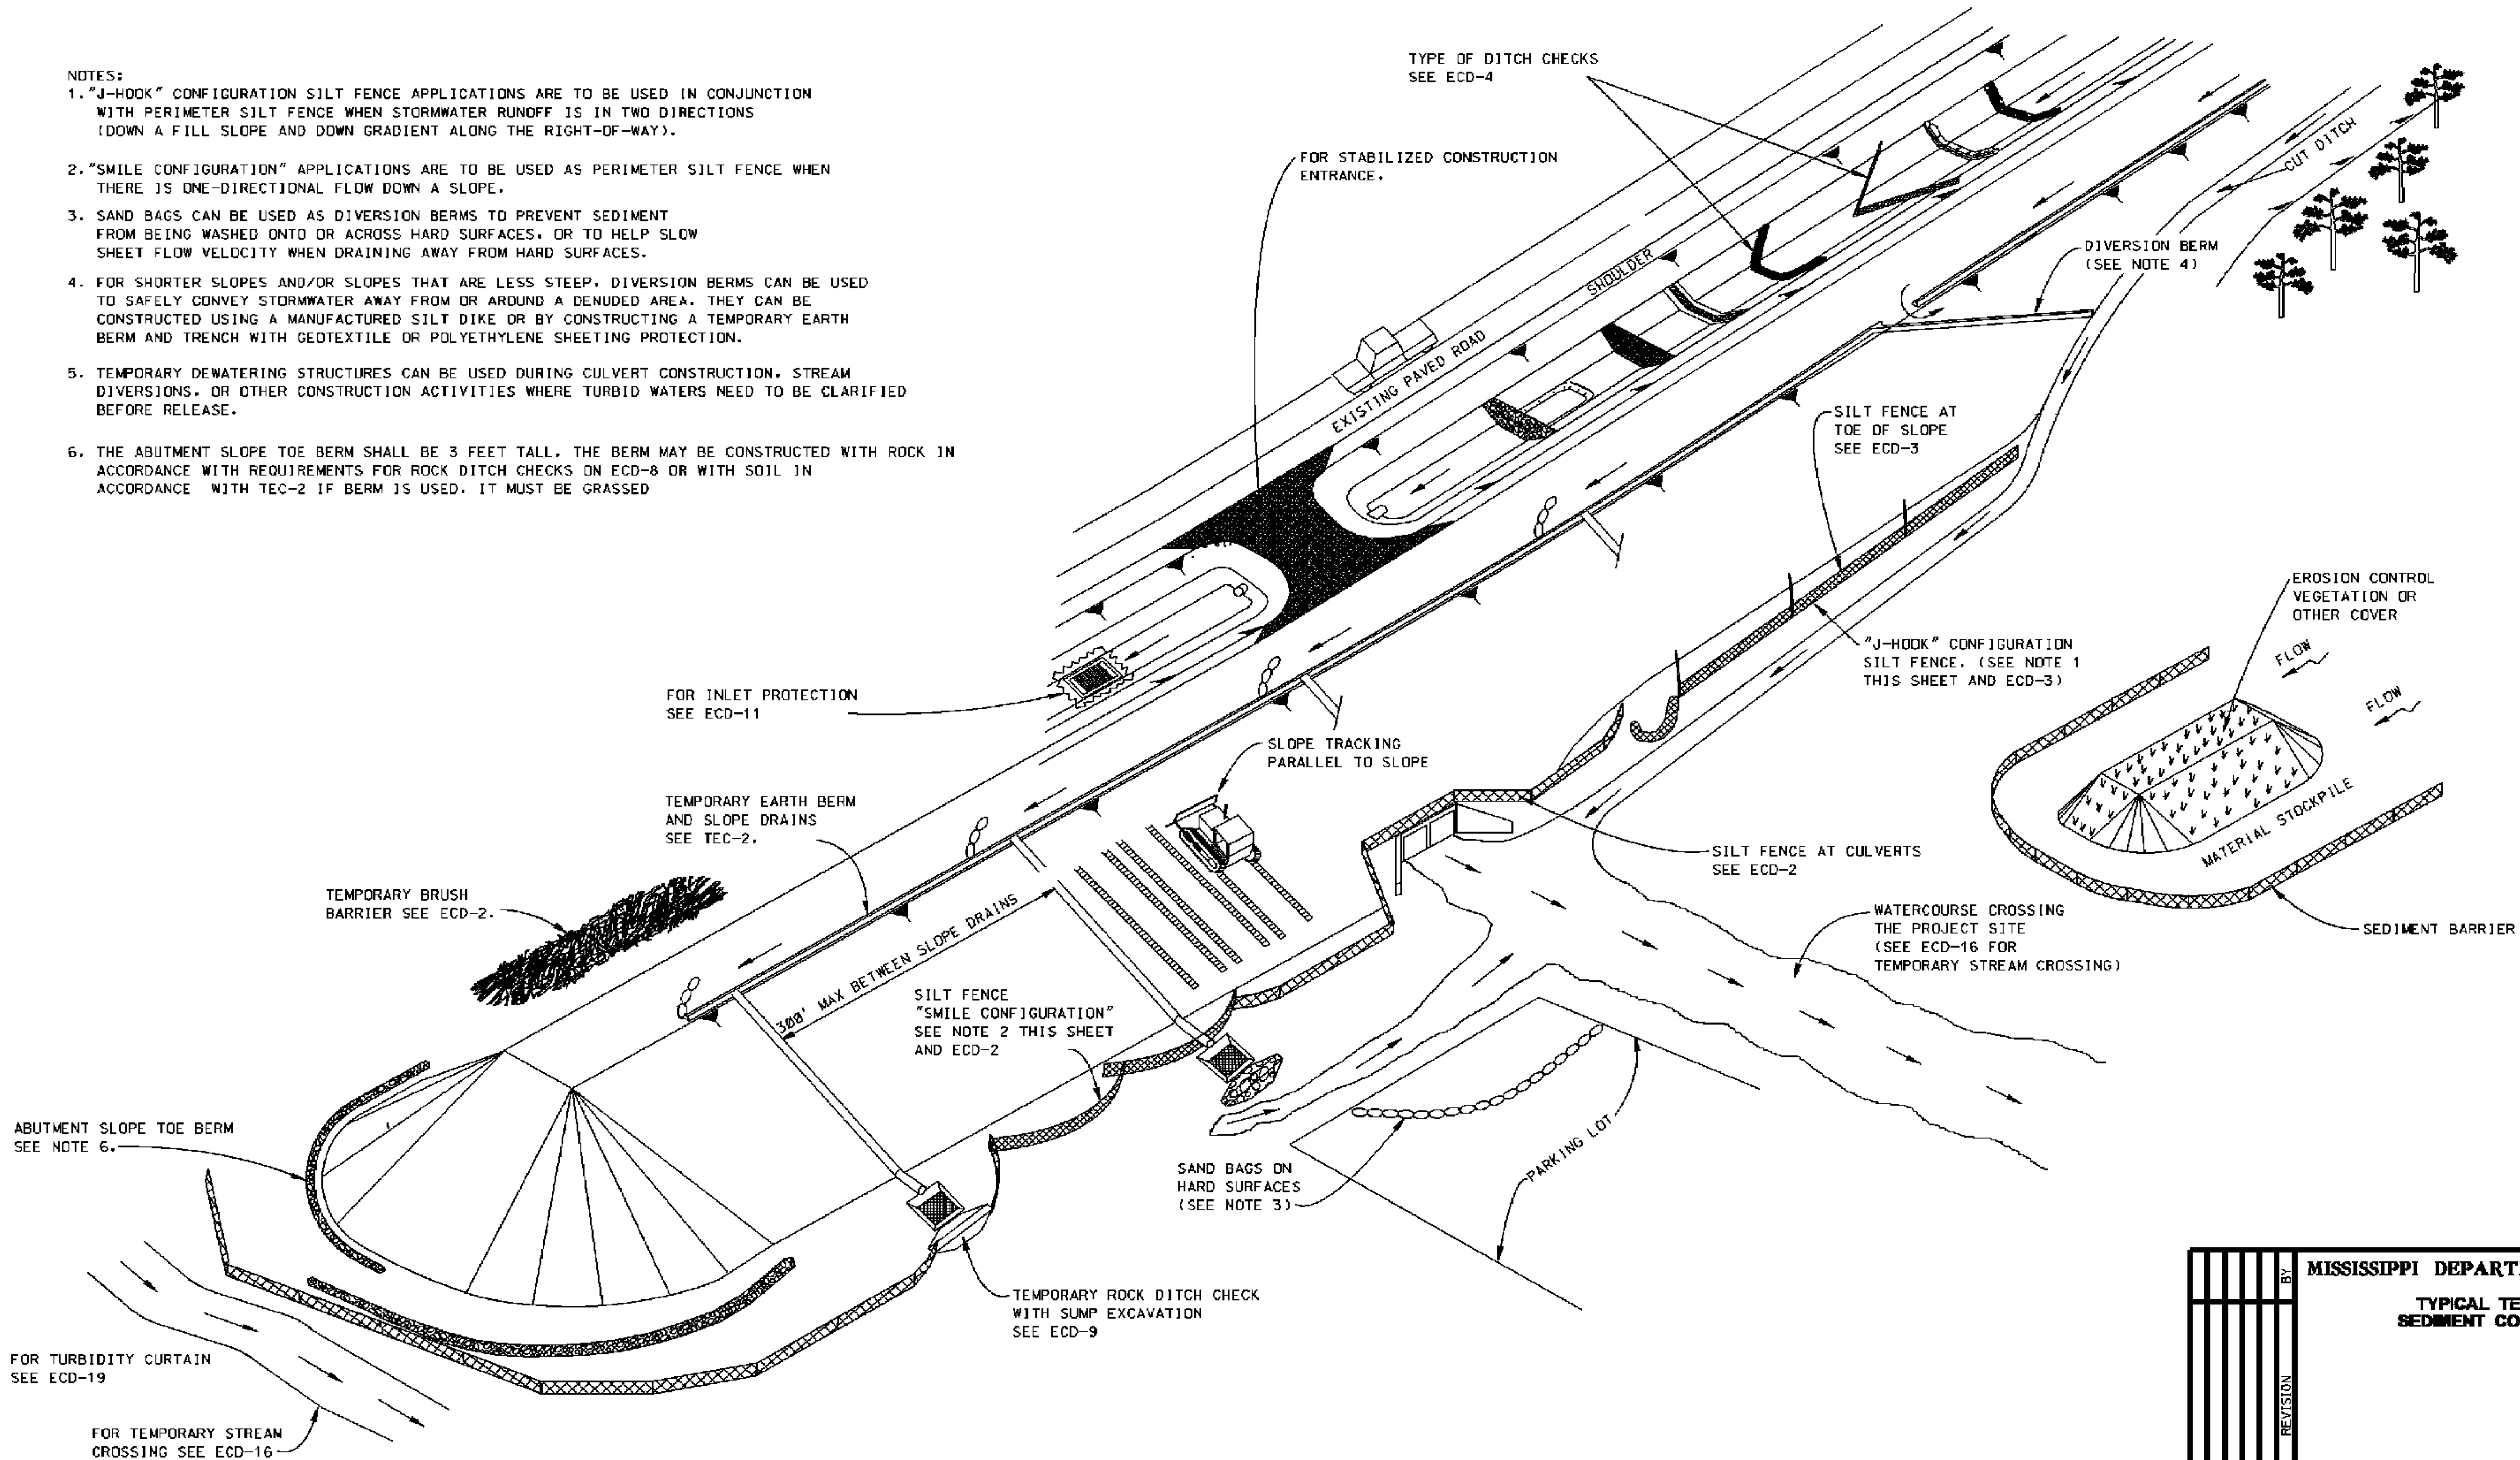


MISSISSIPPI DEPARTMENT OF TRANSPORTATION	
TYPICAL TEMPORARY EROSION/ SEDIMENT CONTROL APPLICATIONS	
WORKING NUMBER ECD-1	SHEET NUMBER 23
DATE DESIGN TEAM	CHECKED DATE

PLAN
ROADWAY DESIGN DIVISION
MISSISSIPPI DEPARTMENT OF TRANSPORTATION


1/18/2010 1:21:18 PM ECD-1.DGN

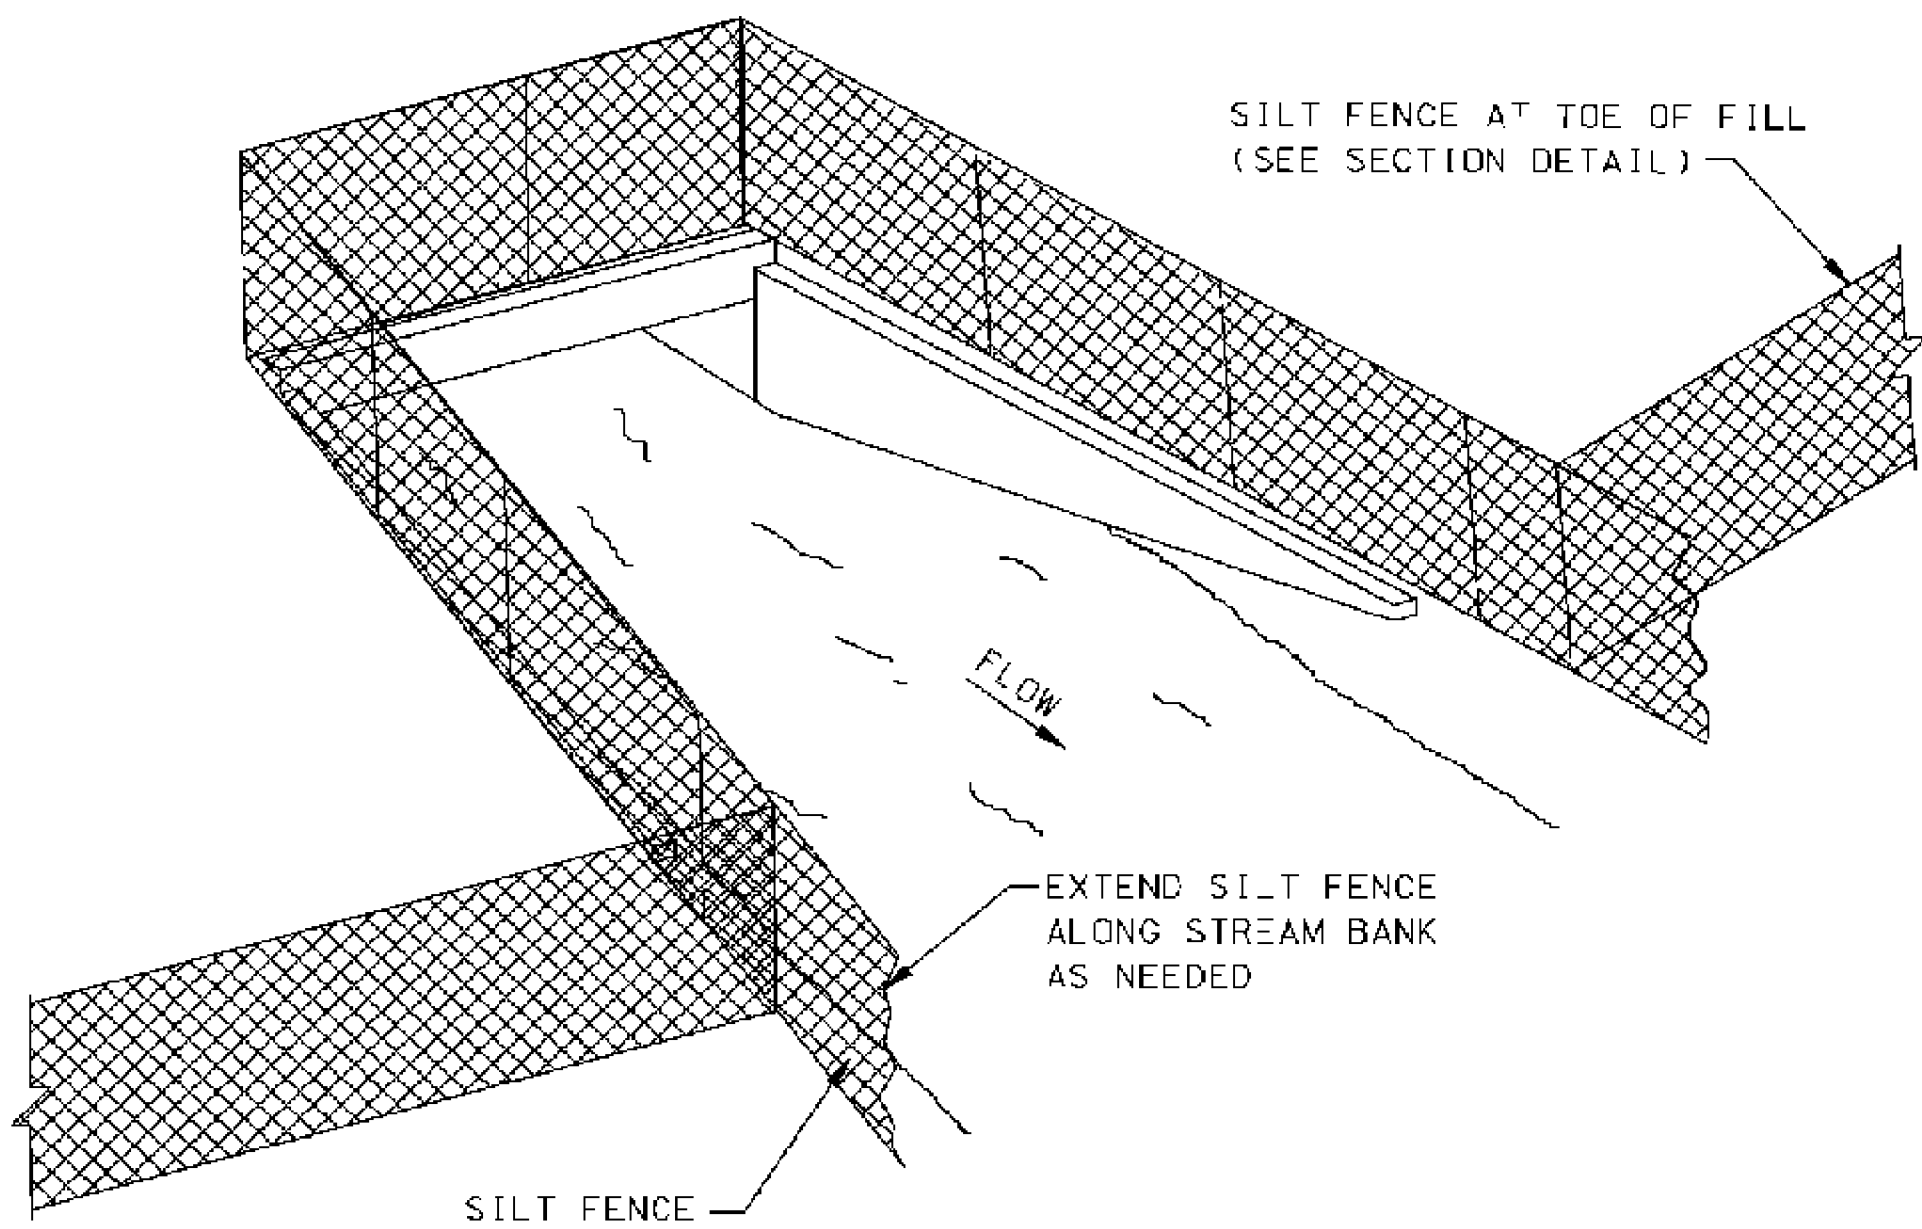

SEDIMENT BARRIER AT CROSS DRAIN

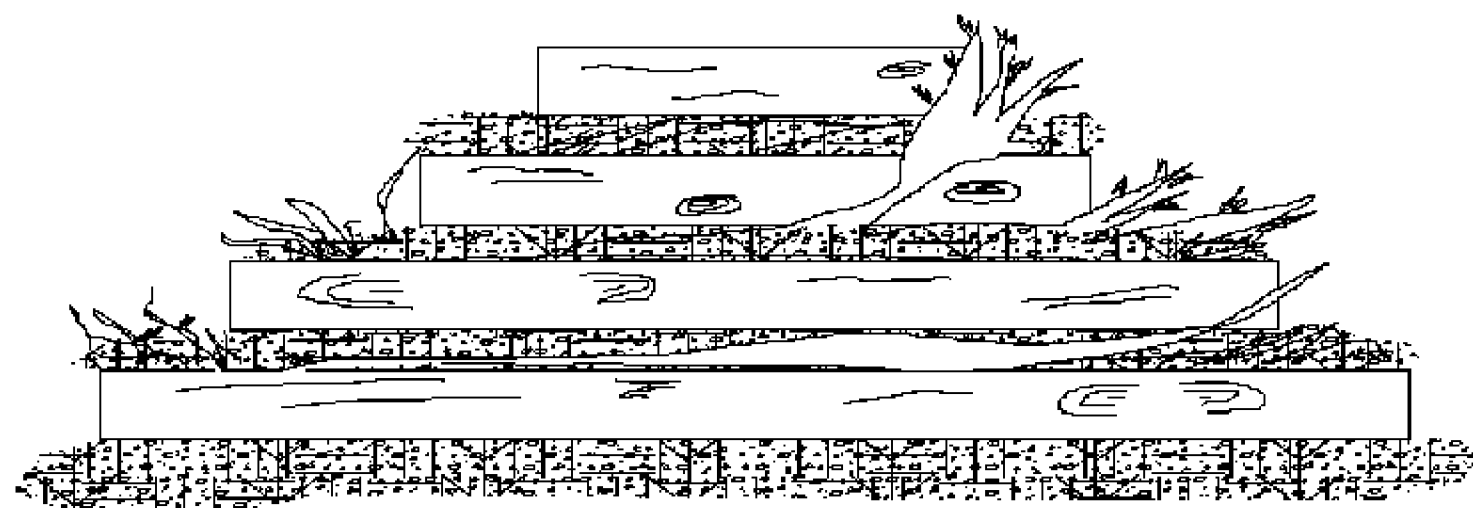

FRONT ELEVATION

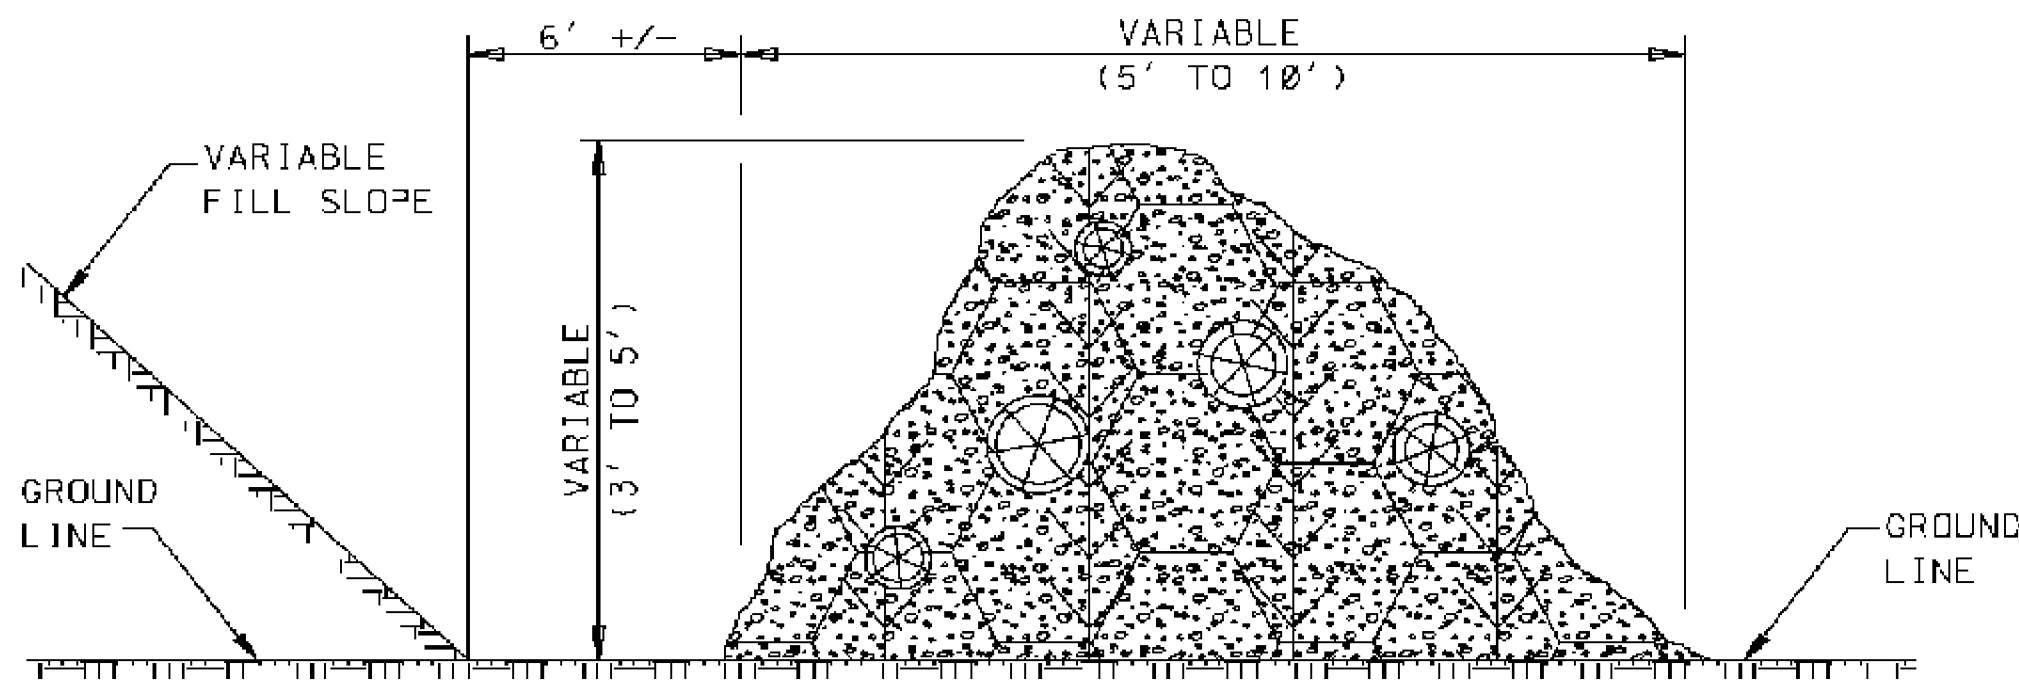


SIDE ELEVATION


TEMPORARY BRUSH BARRIER

- NOTES:
- BRUSH BARRIER MAY BE USED WHERE NATURAL GROUND IS LEVEL OR SLOPING AWAY FROM PROJECT.
 - PLACE BRUSH, LOG AND TREE LAPS APPROXIMATELY PARALLEL TO TOE OF FILL SLOPE WITH SOME OF THE HEAVIER MATERIALS BEING PLACED ON TOP TO PROPERLY SECURE THE BARRIER AS DETAILED AT LOCATIONS SHOWN ON PLANS OR AS DIRECTED OR PERMITTED BY THE ENGINEER.
 - TO ALLOW WATER TO SEEP THROUGH BRUSH BARRIER, INTERMINGLE THE BRUSH, LOG AND TREE LAPS SO AS NOT TO FORM A SOLID DAM.
 - THE BRUSH BARRIER MAY BE CHOKED WITH FILTER FABRIC.
 - TEMPORARY BRUSH BARRIER WILL NOT BE MEASURED FOR SEPERATE PAYMENT


- NOTE:
- ANCHOR AND INSTALL SILT FENCE PER DETAILS SHOWN ON ECD-3

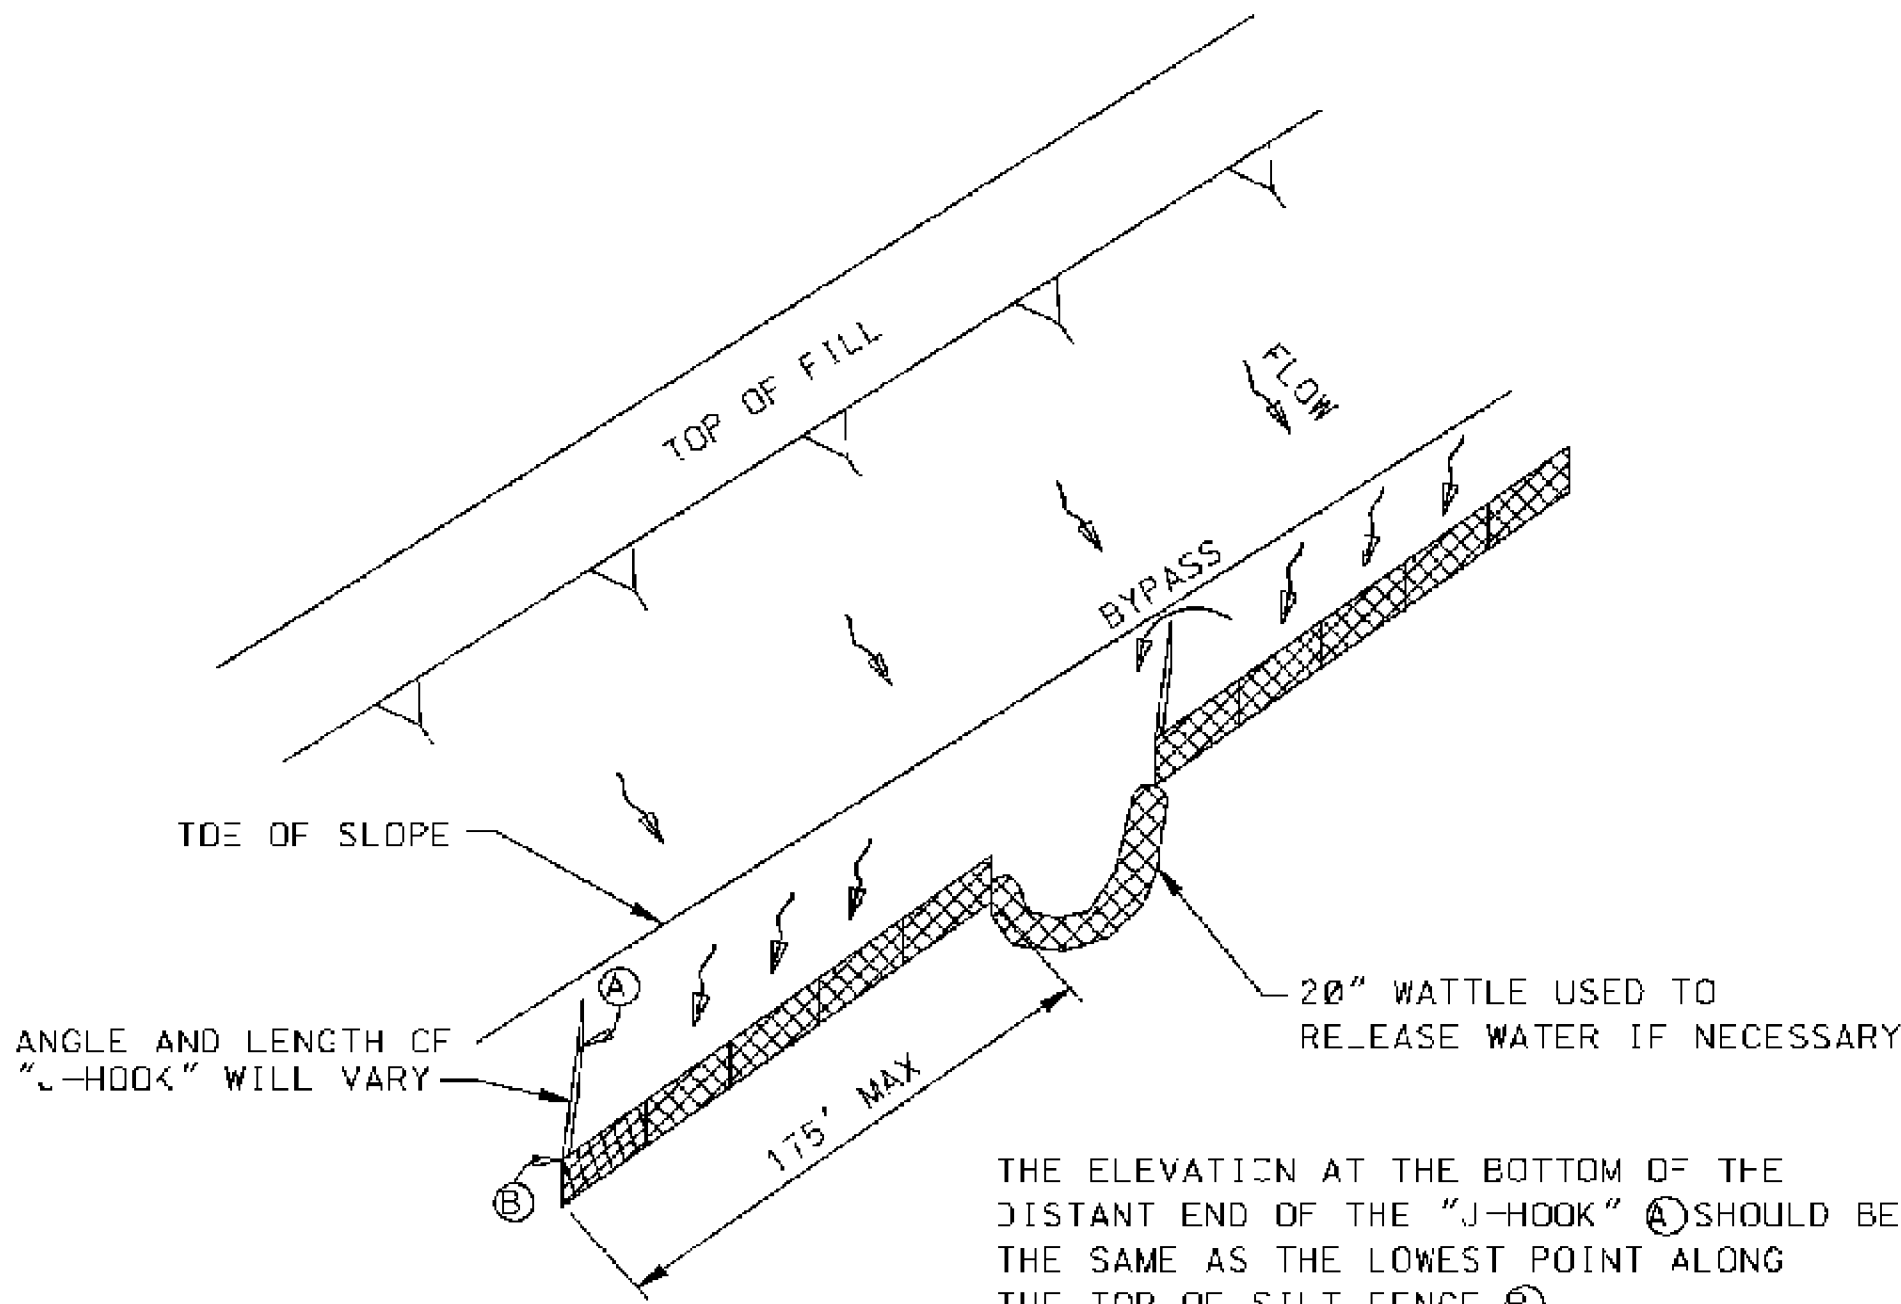

"J-HOOK" SILT FENCE APPLICATION

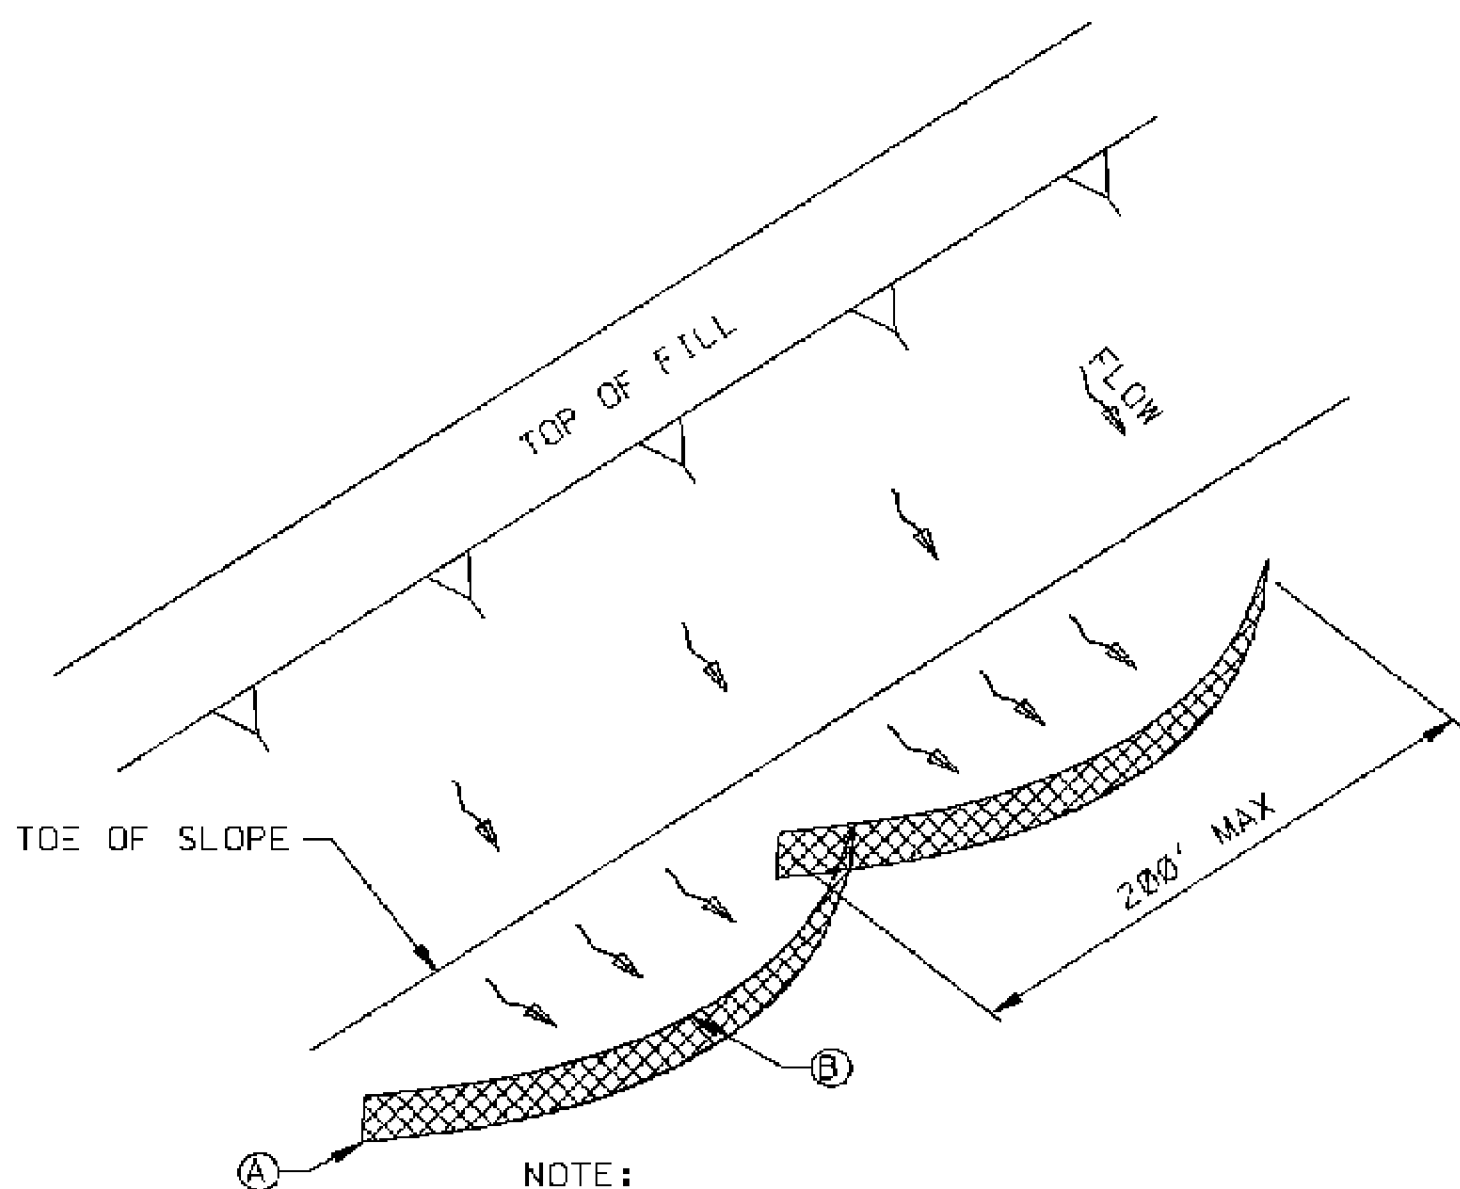


"SMILE-CONFIGURATION" SILT FENCE APPLICATION

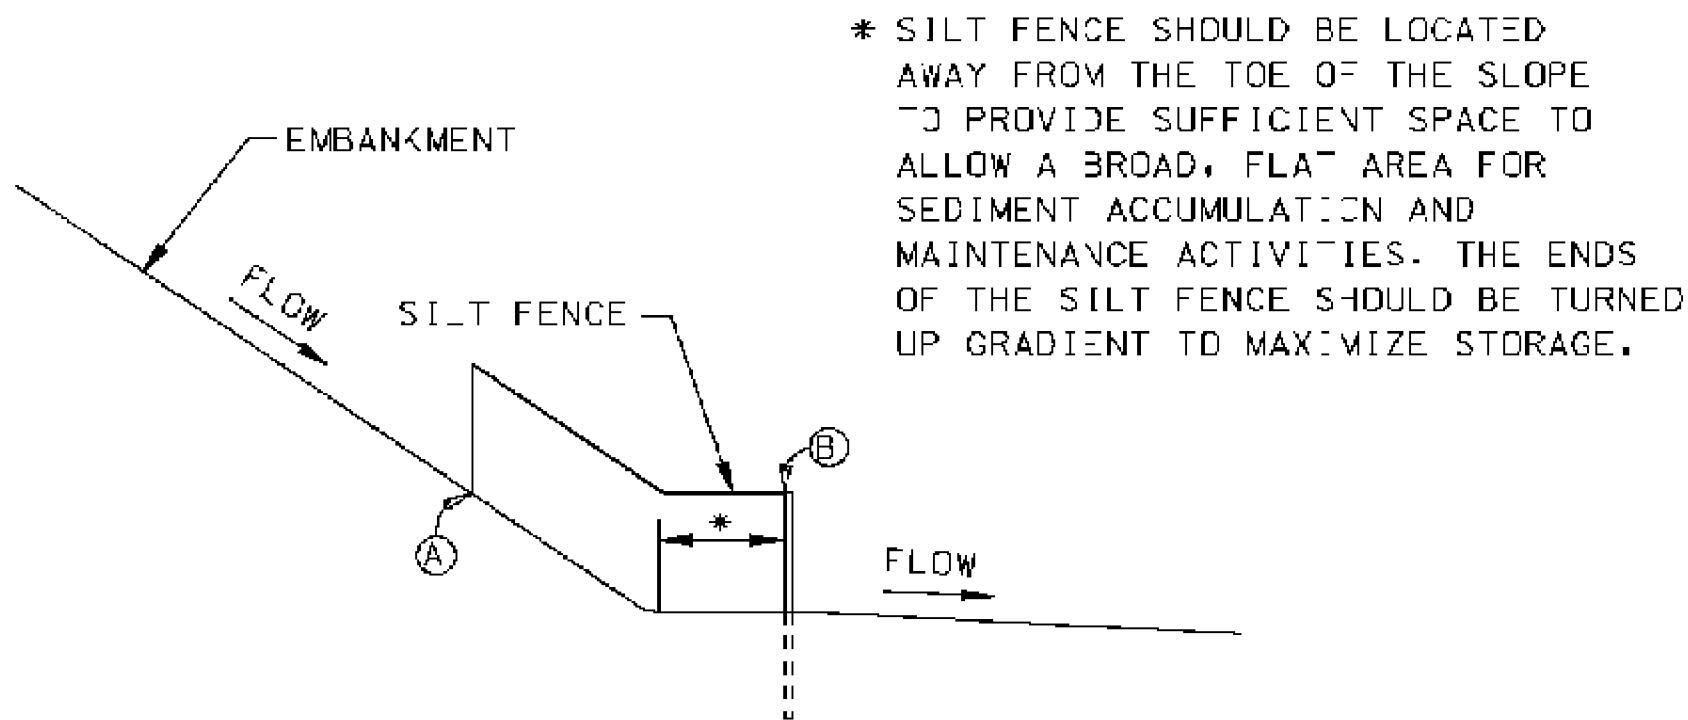


SILT FENCE SECTION AT TOE OF FILL


MISSISSIPPI DEPARTMENT OF TRANSPORTATION			
DETAILS OF SEDIMENT BARRIER APPLICATIONS			
DATE	DESIGN TEAM	CHECKED	DATE
FILENAME: EROSION CONTROL\ECD-2.DGN			
WORKING NUMBER	ECD-2		
SHEET NUMBER	24		

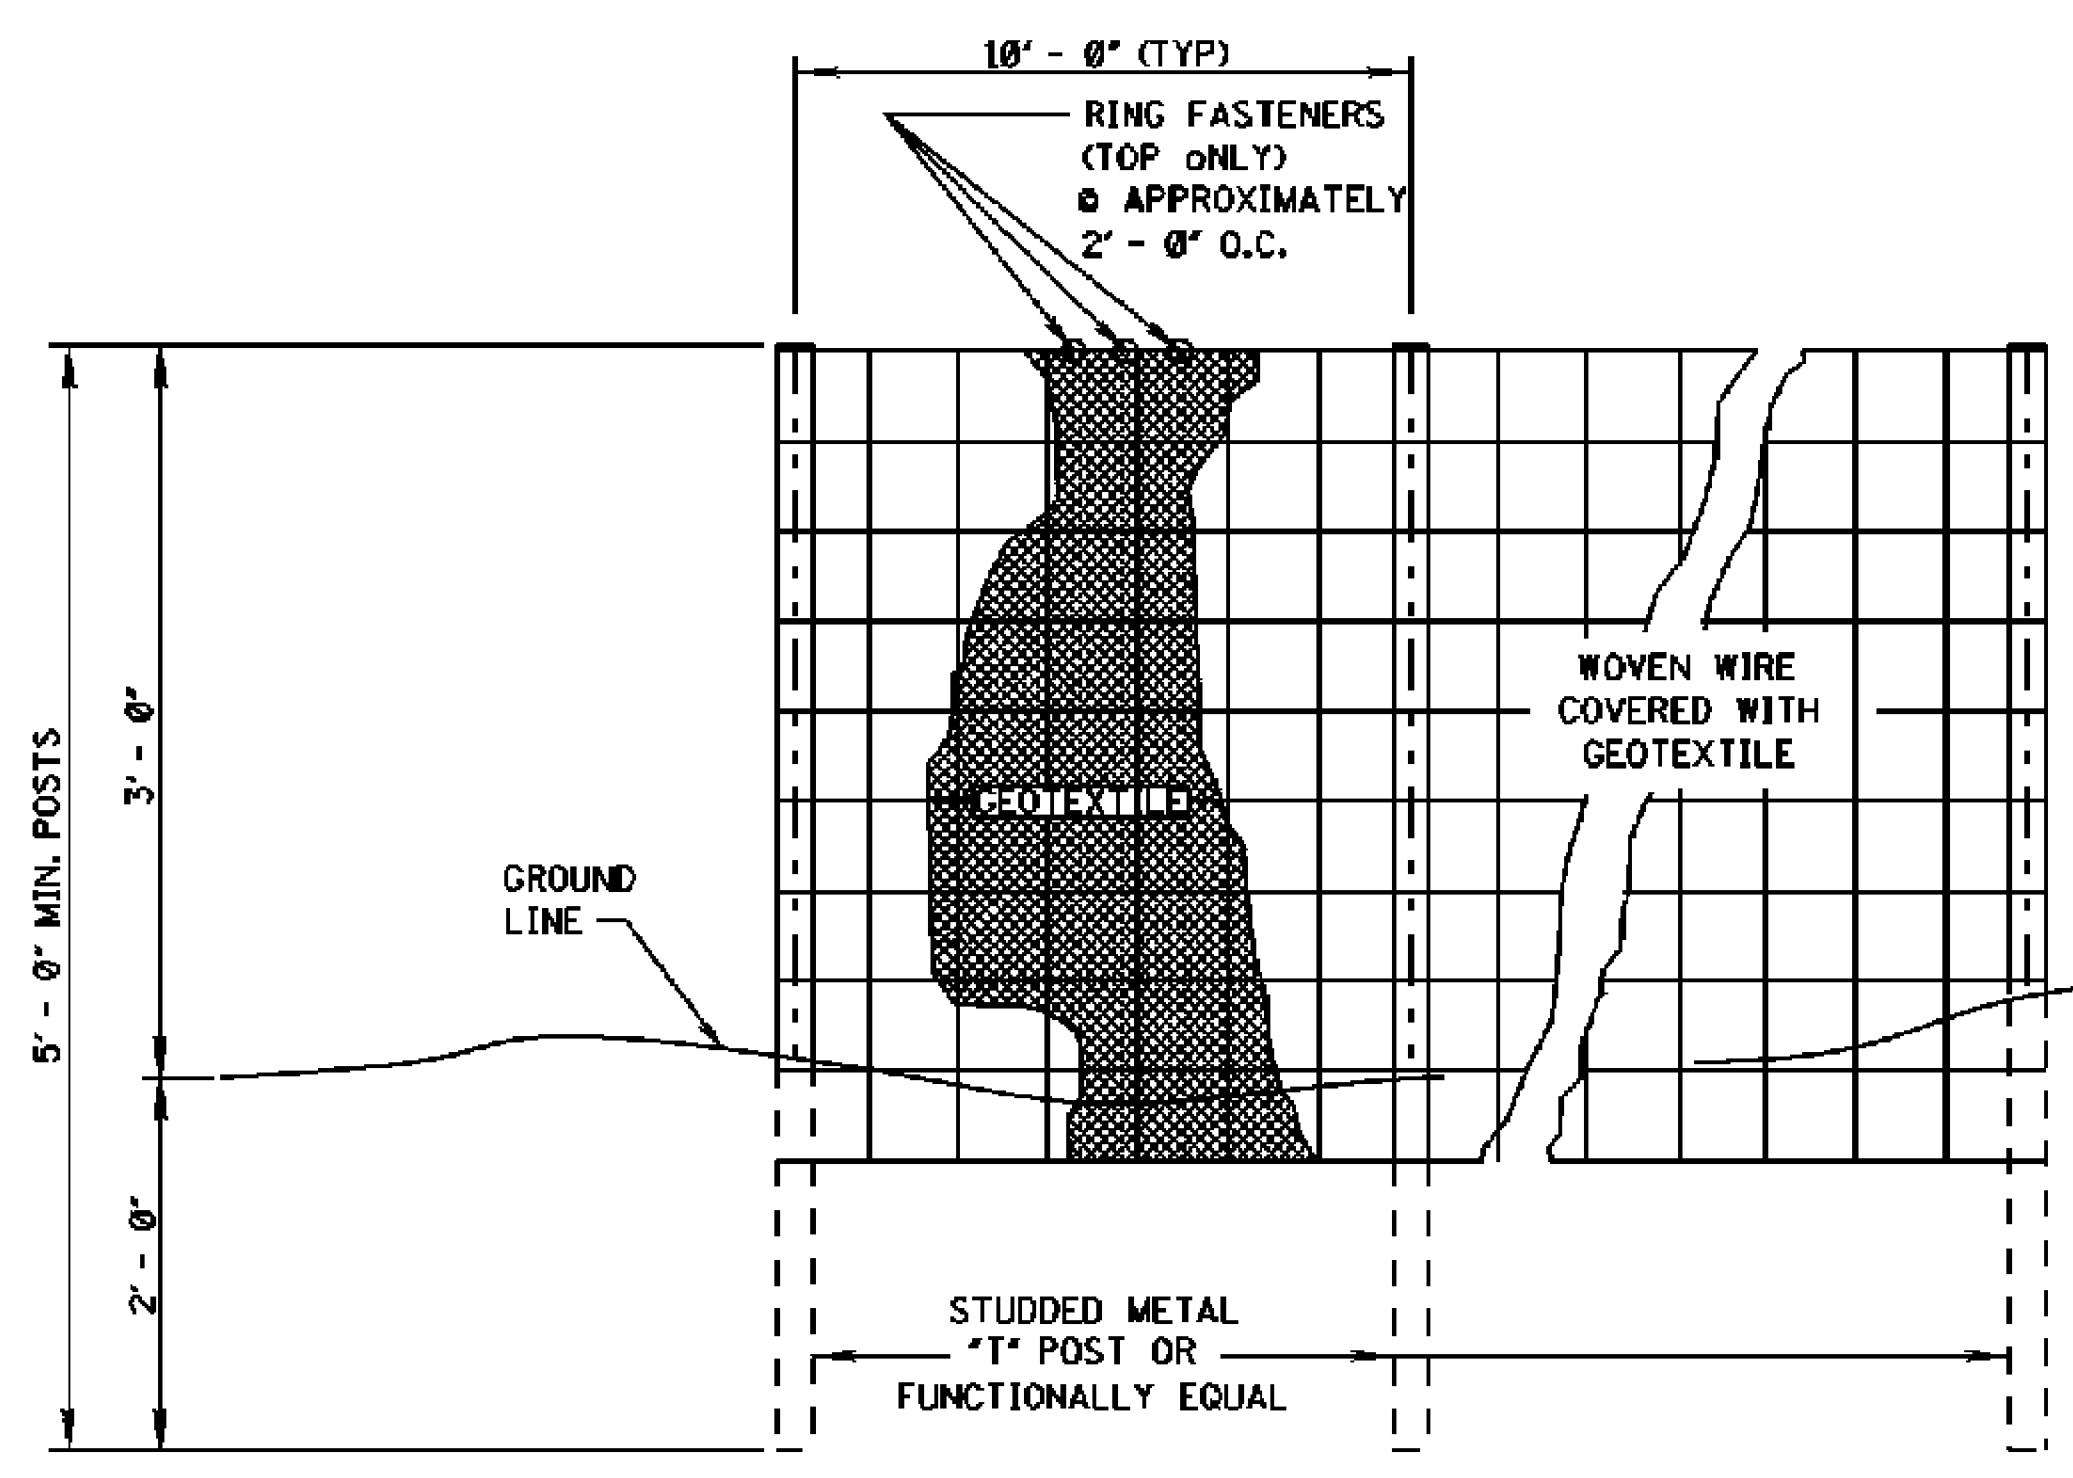

ELEVATION VIEW

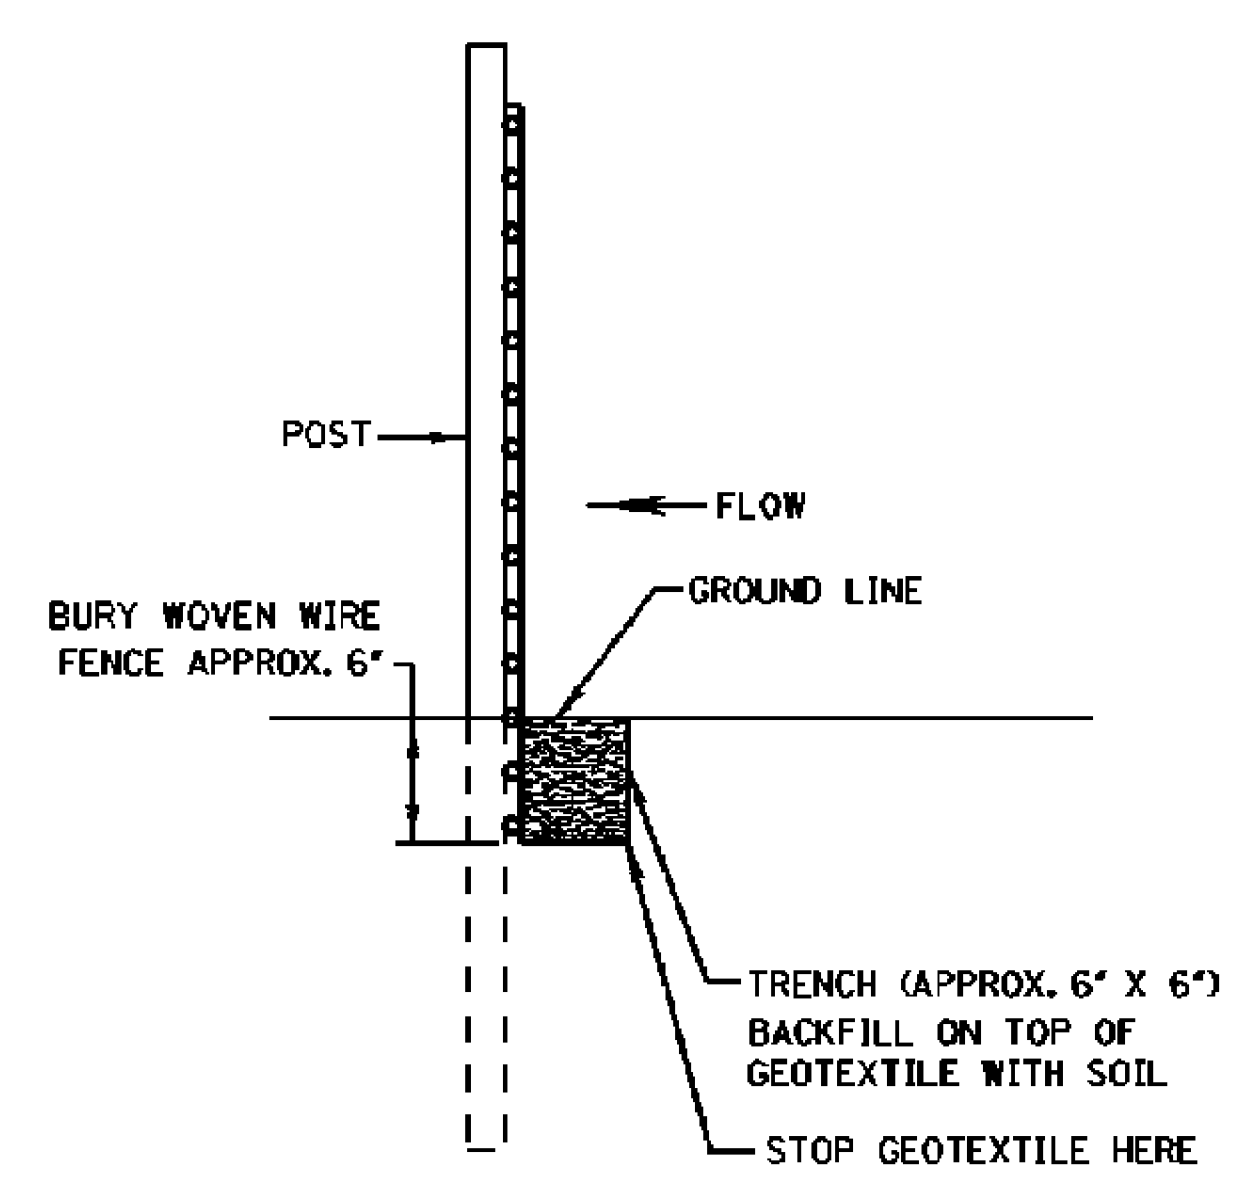


METHOD I

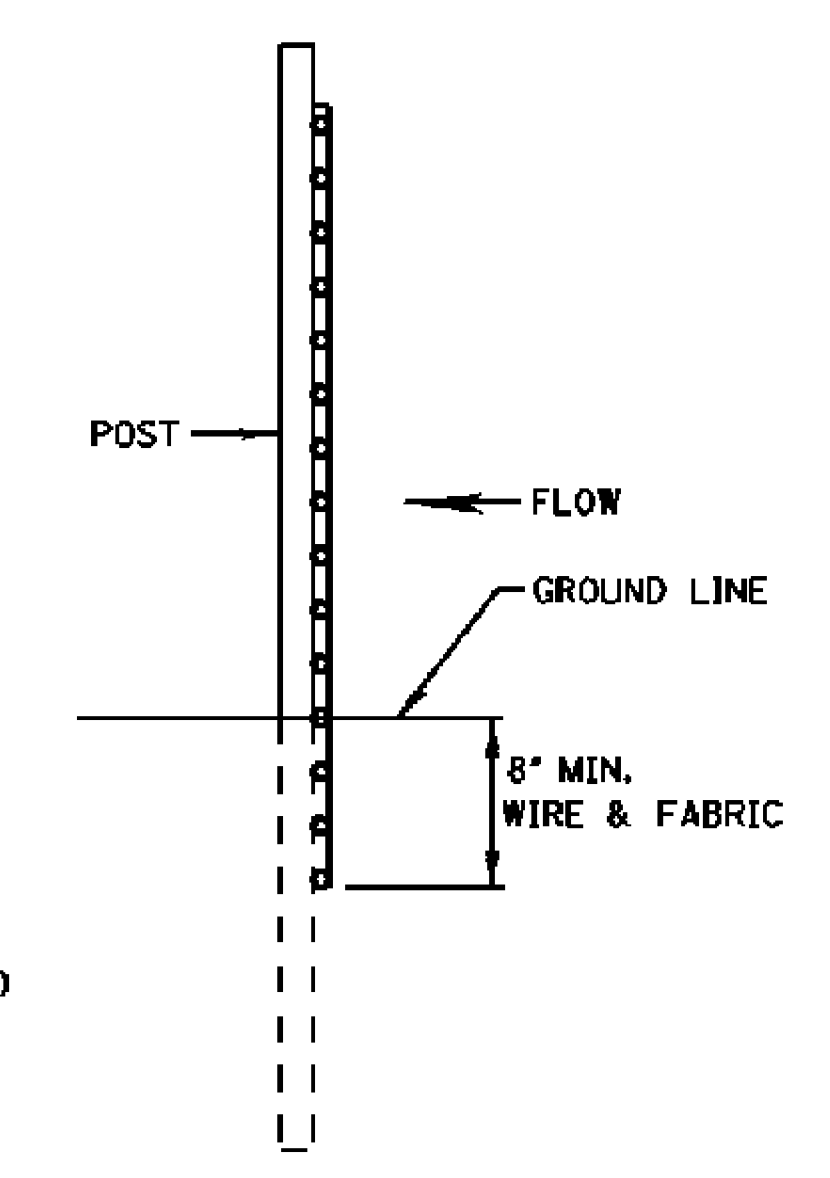

METHOD II
MECHANICAL INSTALLATION

SIDE VIEW


- NOTES:
1. SILT FENCES SHALL BE USED IN AREAS WHERE FLOW IS NOT SEVERE.
 2. SILT FENCES ARE TEMPORARY SEDIMENT CONTROL ITEMS THAT SHALL BE ERECTED OPPOSITE ERODIBLE AREAS SUCH AS NEWLY GRADED FILL SLOPES AND ADJACENT TO STREAMS AND CHANNELS.
 3. SILT FENCE SHOULD BE PLACED WELL INSIDE RIGHT-OF-WAY AND ALONG EDGE OF CLEARING LIMITS. THIS WILL ALLOW ROOM FOR A BACK-UP FENCE IF FIRST FENCE BECOMES FULL.
 4. WHEREVER POSSIBLE SILT FENCE SHALL BE CONSTRUCTED ACROSS A LEVEL AREA IN THE SHAPE OF A SMILE. THIS AIDS IN PONDING OF RUNOFF AND FACILITATES SEDIMENTATION.
 5. THE CONTRACTOR MAY ELECT TO USE EITHER METHOD I OR METHOD II. COST TO BE LINEAR FEET OF SILT FENCE.
 6. METHOD II INSTALLATION SHALL BE ACCOMPLISHED USING AN IMPLEMENT THAT IS MANUFACTURED FOR THE APPLICATION AND PROVIDES A CONFIGURATION MEETING THE REQUIREMENTS OF THE DETAIL.
 7. WIRE SHALL BE MINIMUM OF 32" IN WIDTH AND SHALL HAVE A MINIMUM OF 6 LINE WIRES WITH 12" STAY SPACING.
 8. GEOTEXTILE FABRIC MEETING THE TYPE II MATERIAL REQUIREMENTS AND INSTALLED ACCORDING TO SPECIFICATION MAY BE USED WITHOUT WIRE FENCE,

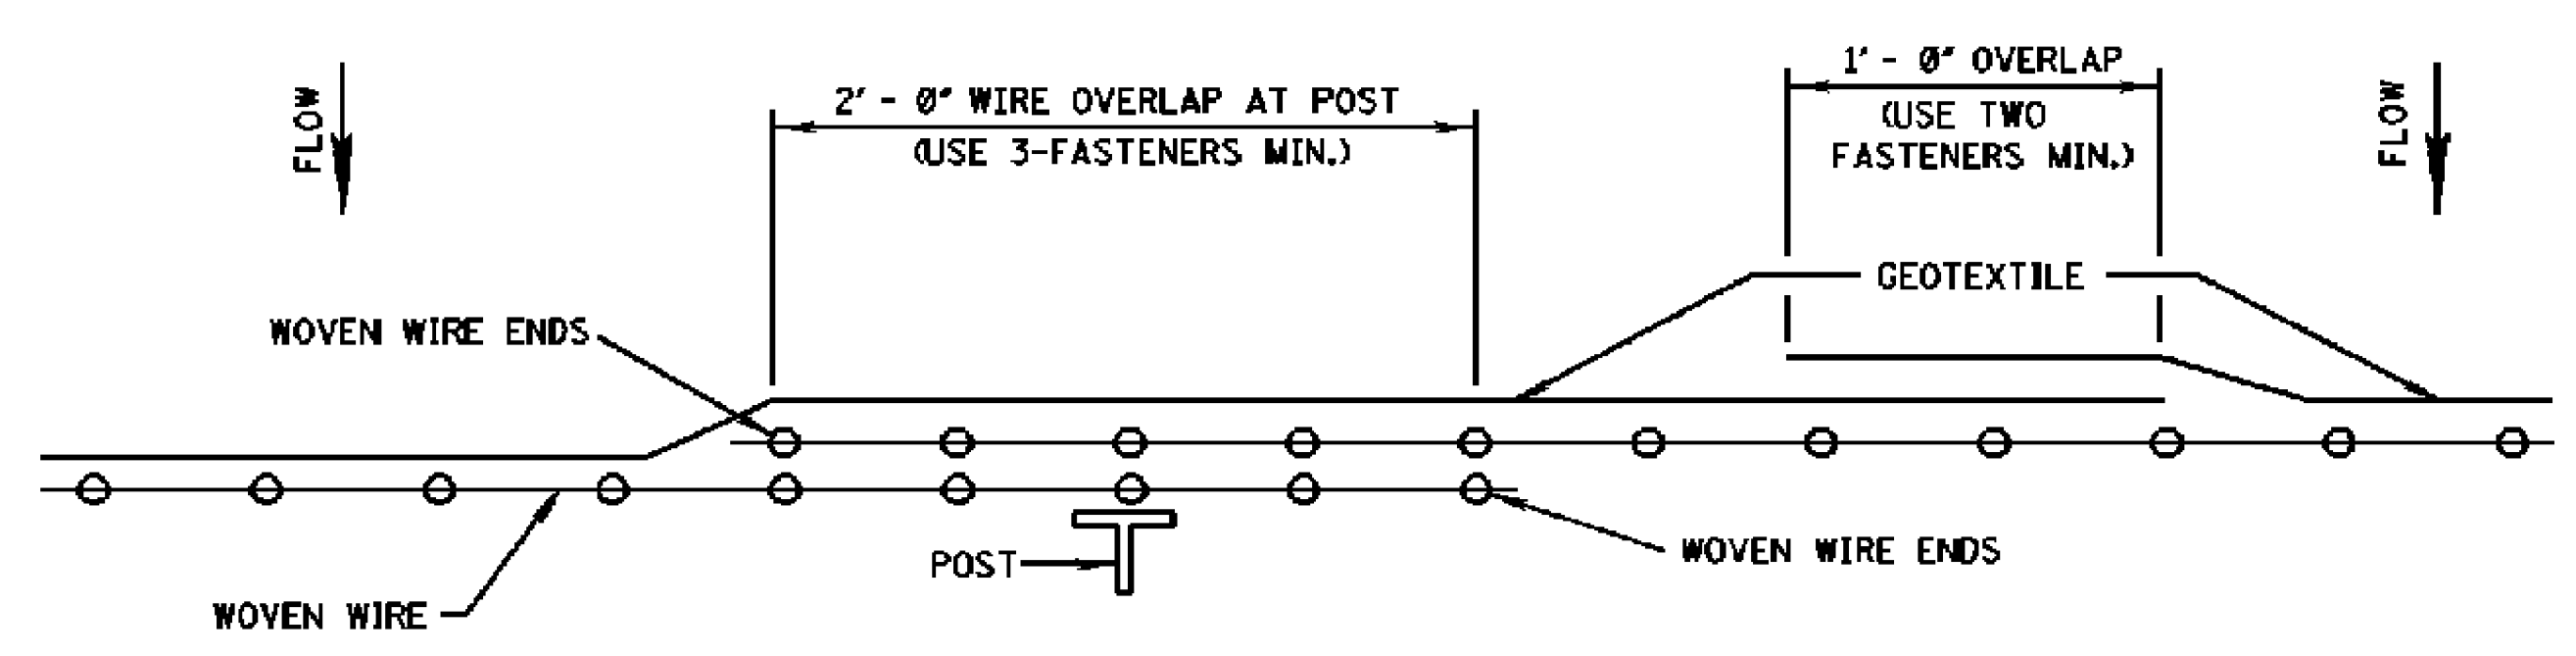

PLAN VIEW
REQUIRED LAPPING

MISSISSIPPI DEPARTMENT OF TRANSPORTATION	
DETAILS OF SILT FENCE INSTALLATION	
WORKING NUMBER ECD-3	SHEET NUMBER 25
DATE 1/28/2010 8:08 AM ECD-3.DGN	FILENAME: EROSION CONTROL\ECD-3.DGN
DESIGN TEAM	CHECKED DATE


REFERENCE PROJECT NO	FISCAL YEAR	SHEET NO

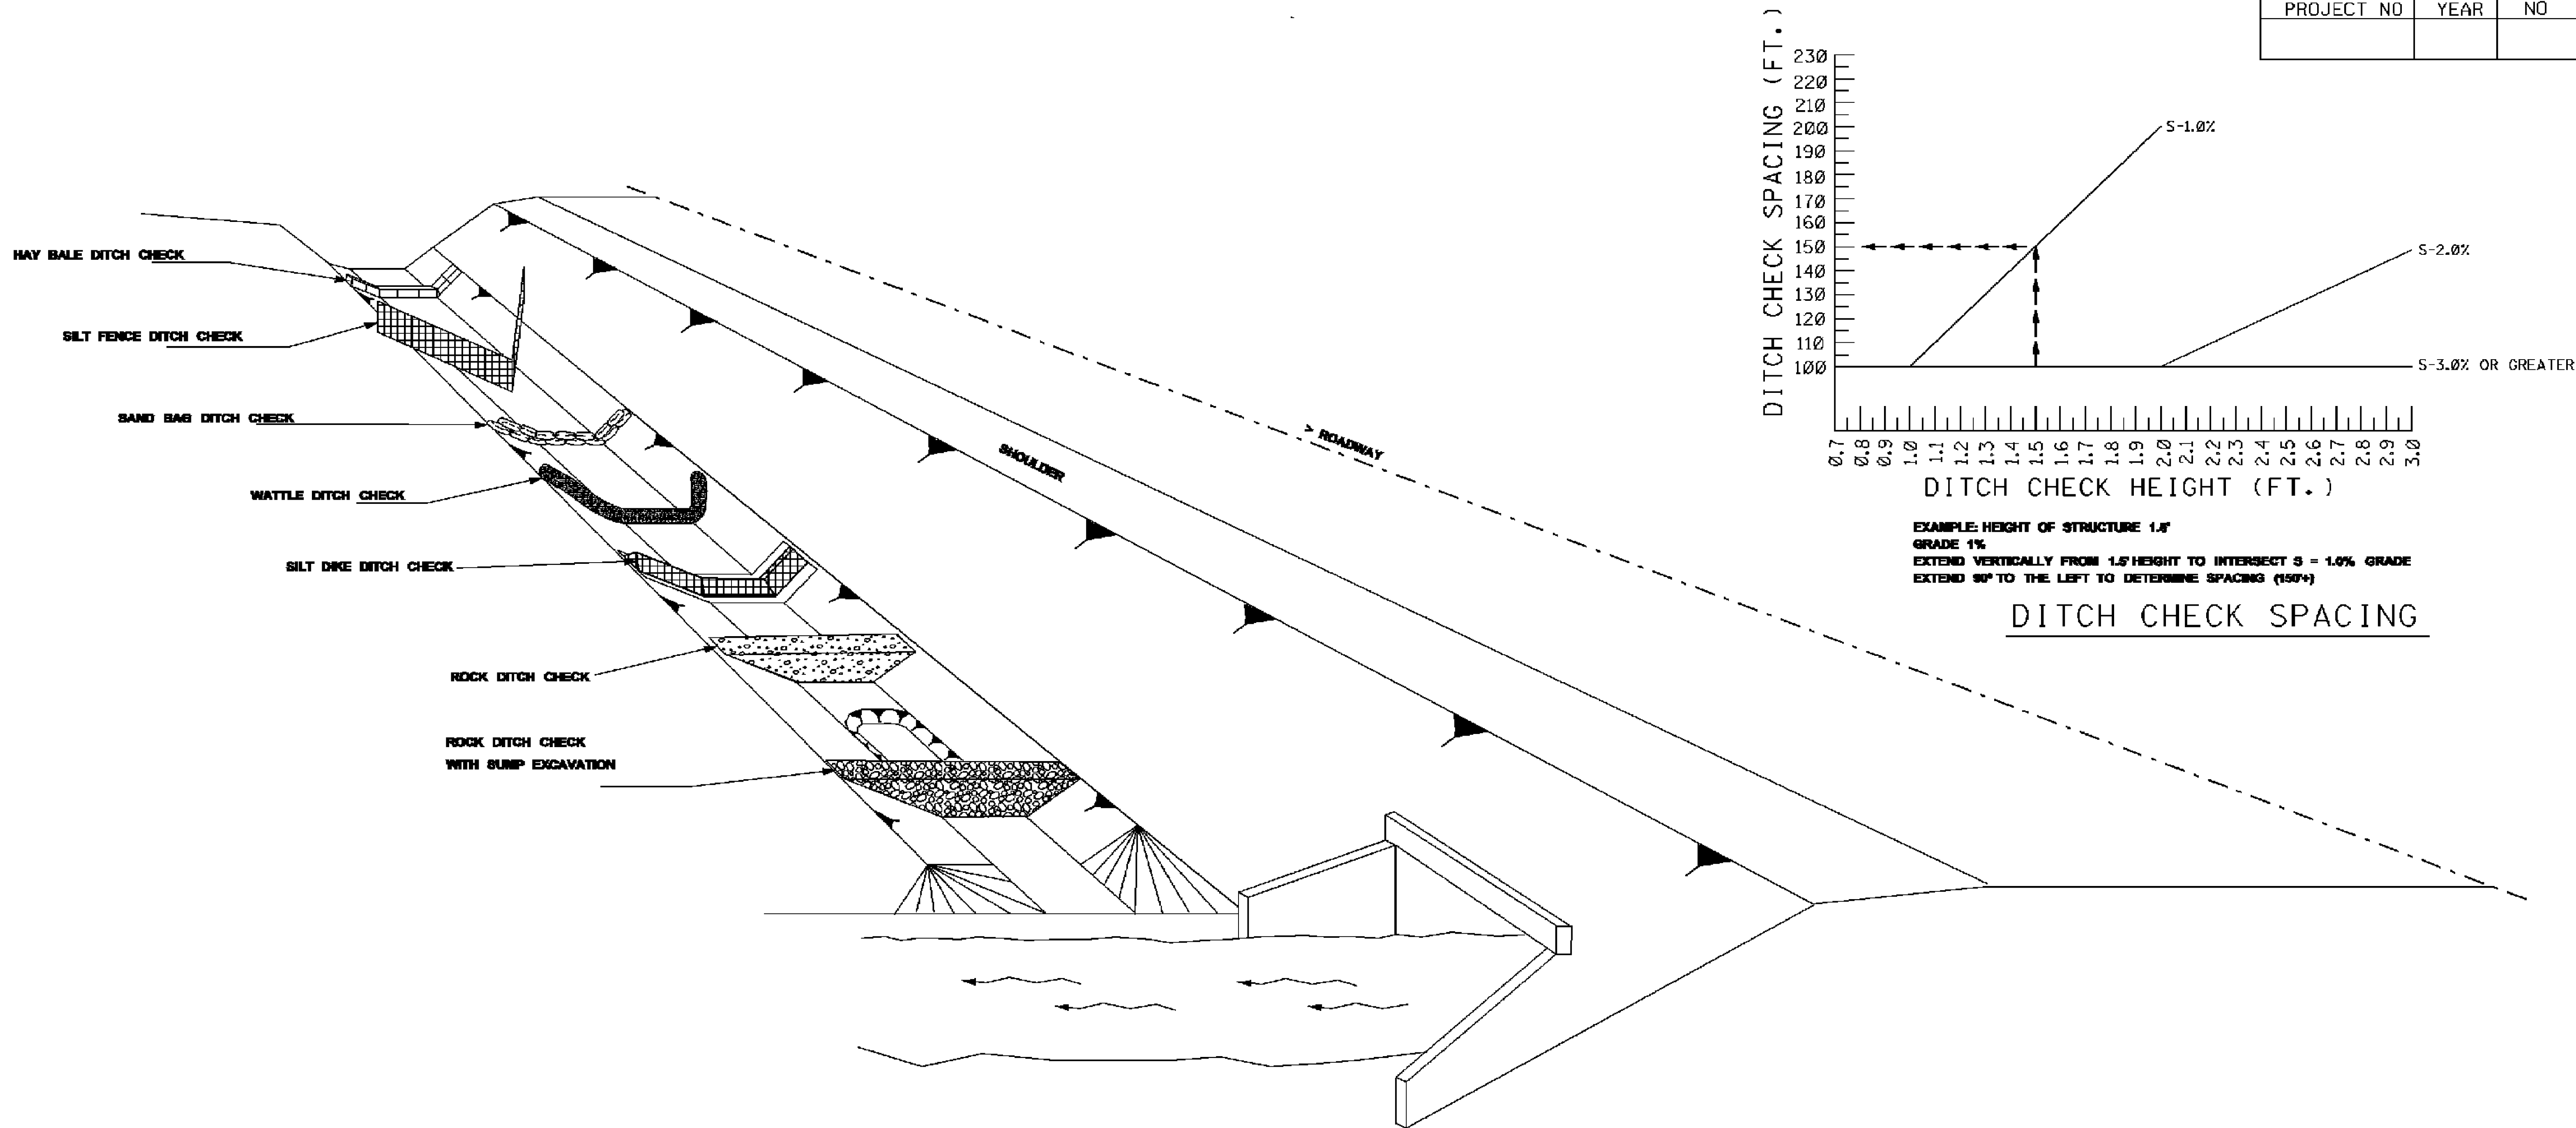

NOTES:

1. THE DITCH CHECK PERSPECTIVE ILLUSTRATES A TOOL BOX OF TEMPORARY PRACTICES THAT MAY BE USED. DITCH CHECKS ARE INSTALLED TO CONTROL RUNOFF VELOCITY AND THUS REDUCE EROSION AND PROVIDE FOR TRAPPING OF SEDIMENTS.
2. SELECTION OF THE APPROPRIATE DITCH CHECK SHOULD BE A FUNCTION OF CONSTRUCTION PHASE, DRAINAGE AREA, DITCH GRADIENT, SOIL TYPE ECONOMY AND SAFETY.
3. DITCH CHECKS CAN BE REMOVED FOR MAINTENANCE AND/OR REPLACEMENT BUT MUST REMAIN IN PLACE UNTIL UPSLOPE AREAS HAVE BEEN PERMANENTLY STABILIZED. MAINTENANCE INCLUDES REMOVAL OF SEDIMENT BEGINNING WHEN SEDIMENT ACCUMULATION REACHES 1/3 THE CAPACITY OR HEIGHT OF THE STRUCTURE AND NEVER ALLOWING FOR SEDIMENT TO ACCUMULATE MORE THAN 1/2 THE VOLUME OR HEIGHT OF THE DITCH CHECK STRUCTURE.
4. HAY BALES ARE USED TO INTERCEPT LOW VOLUME FLOWS IN LOW TO MODERATE GRADIENT DITCHES.
5. SILT FENCE DITCH CHECKS ARE USED WHERE IT HAS BEEN DETERMINED THAT HAY BALE CHECKS ARE INADEQUATE. SILT FENCE DITCH CHECKS ARE USED TO INTERCEPT LOW VOLUME FLOWS IN LOW TO MODERATE GRADIENT DITCHES.
6. SAND BAG DITCH CHECKS ARE USED FOR VELOCITY REDUCTION AND MINIMAL SEDIMENT TRAPPING IN CONCRETE PAVED DITCHES OR IN DITCHES THAT HAVE ROCKY BOTTOMS.
7. WATTLE DITCH CHECKS ARE APPROPRIATE FOR VELOCITY REDUCTION AND CONTROL OF SEDIMENT TRANSPORT UNDER LOW TO MEDIUM FLOW CONDITIONS.
8. SILT DIKES CAN BE USED IN DITCHES WITH CONCENTRATED FLOWS WITHIN THE CLEAR ZONE WHERE RIPRAP CAN NOT BE USED AS CONSTRUCTION PROGRESSES.
9. ROCK DITCH CHECK WITH SUMP EXCAVATION CAN BE PLACED IN DITCHES TO ASSURE ON-SITE SEDIMENT TRAPPING REQUIREMENTS ARE MET. DITCH CHECK WITH SUMP EXCAVATION IS USED WHEN DITCHES RECEIVE DRAINAGE FROM CUT OR FILL SLOPES OR OTHER CRITICAL AREAS WHERE SOIL EROSION IS EXPECTED. DRAINAGE AREA FOR A TEMPORARY SEDIMENT TRAP SHALL NOT EXCEED 3 ACRES. THEY CAN BE USED IN SERIES TO INCREASE ON-SITE SEDIMENT TRAPPING EFFICIENCY.
10. IN GENERAL, DITCH CHECKS SHOULD NOT BE PLACED IN LIVE STREAMS.
11. CONFIGURATION AND SPACING MAY BE ADJUSTED IF APPROVED BY THE ENGINEER TO ACCOMMODATE TRAVELWAY SAFETY, WATER FLOW, OR SOIL AND INSTALLATION CHALLENGES.

MISSISSIPPI DEPARTMENT OF TRANSPORTATION	
DITCH CHECK STRUCTURES, TYPICAL APPLICATIONS AND DETAILS	
WORKING NUMBER ECD-4	SHEET NUMBER 26
DATE 1/28/2010 8:10 AM ECD-4.DGN	FILENAME: EROSION CONTROL/ECD-4.DGN
DESIGN TEAM	CHECKED DATE

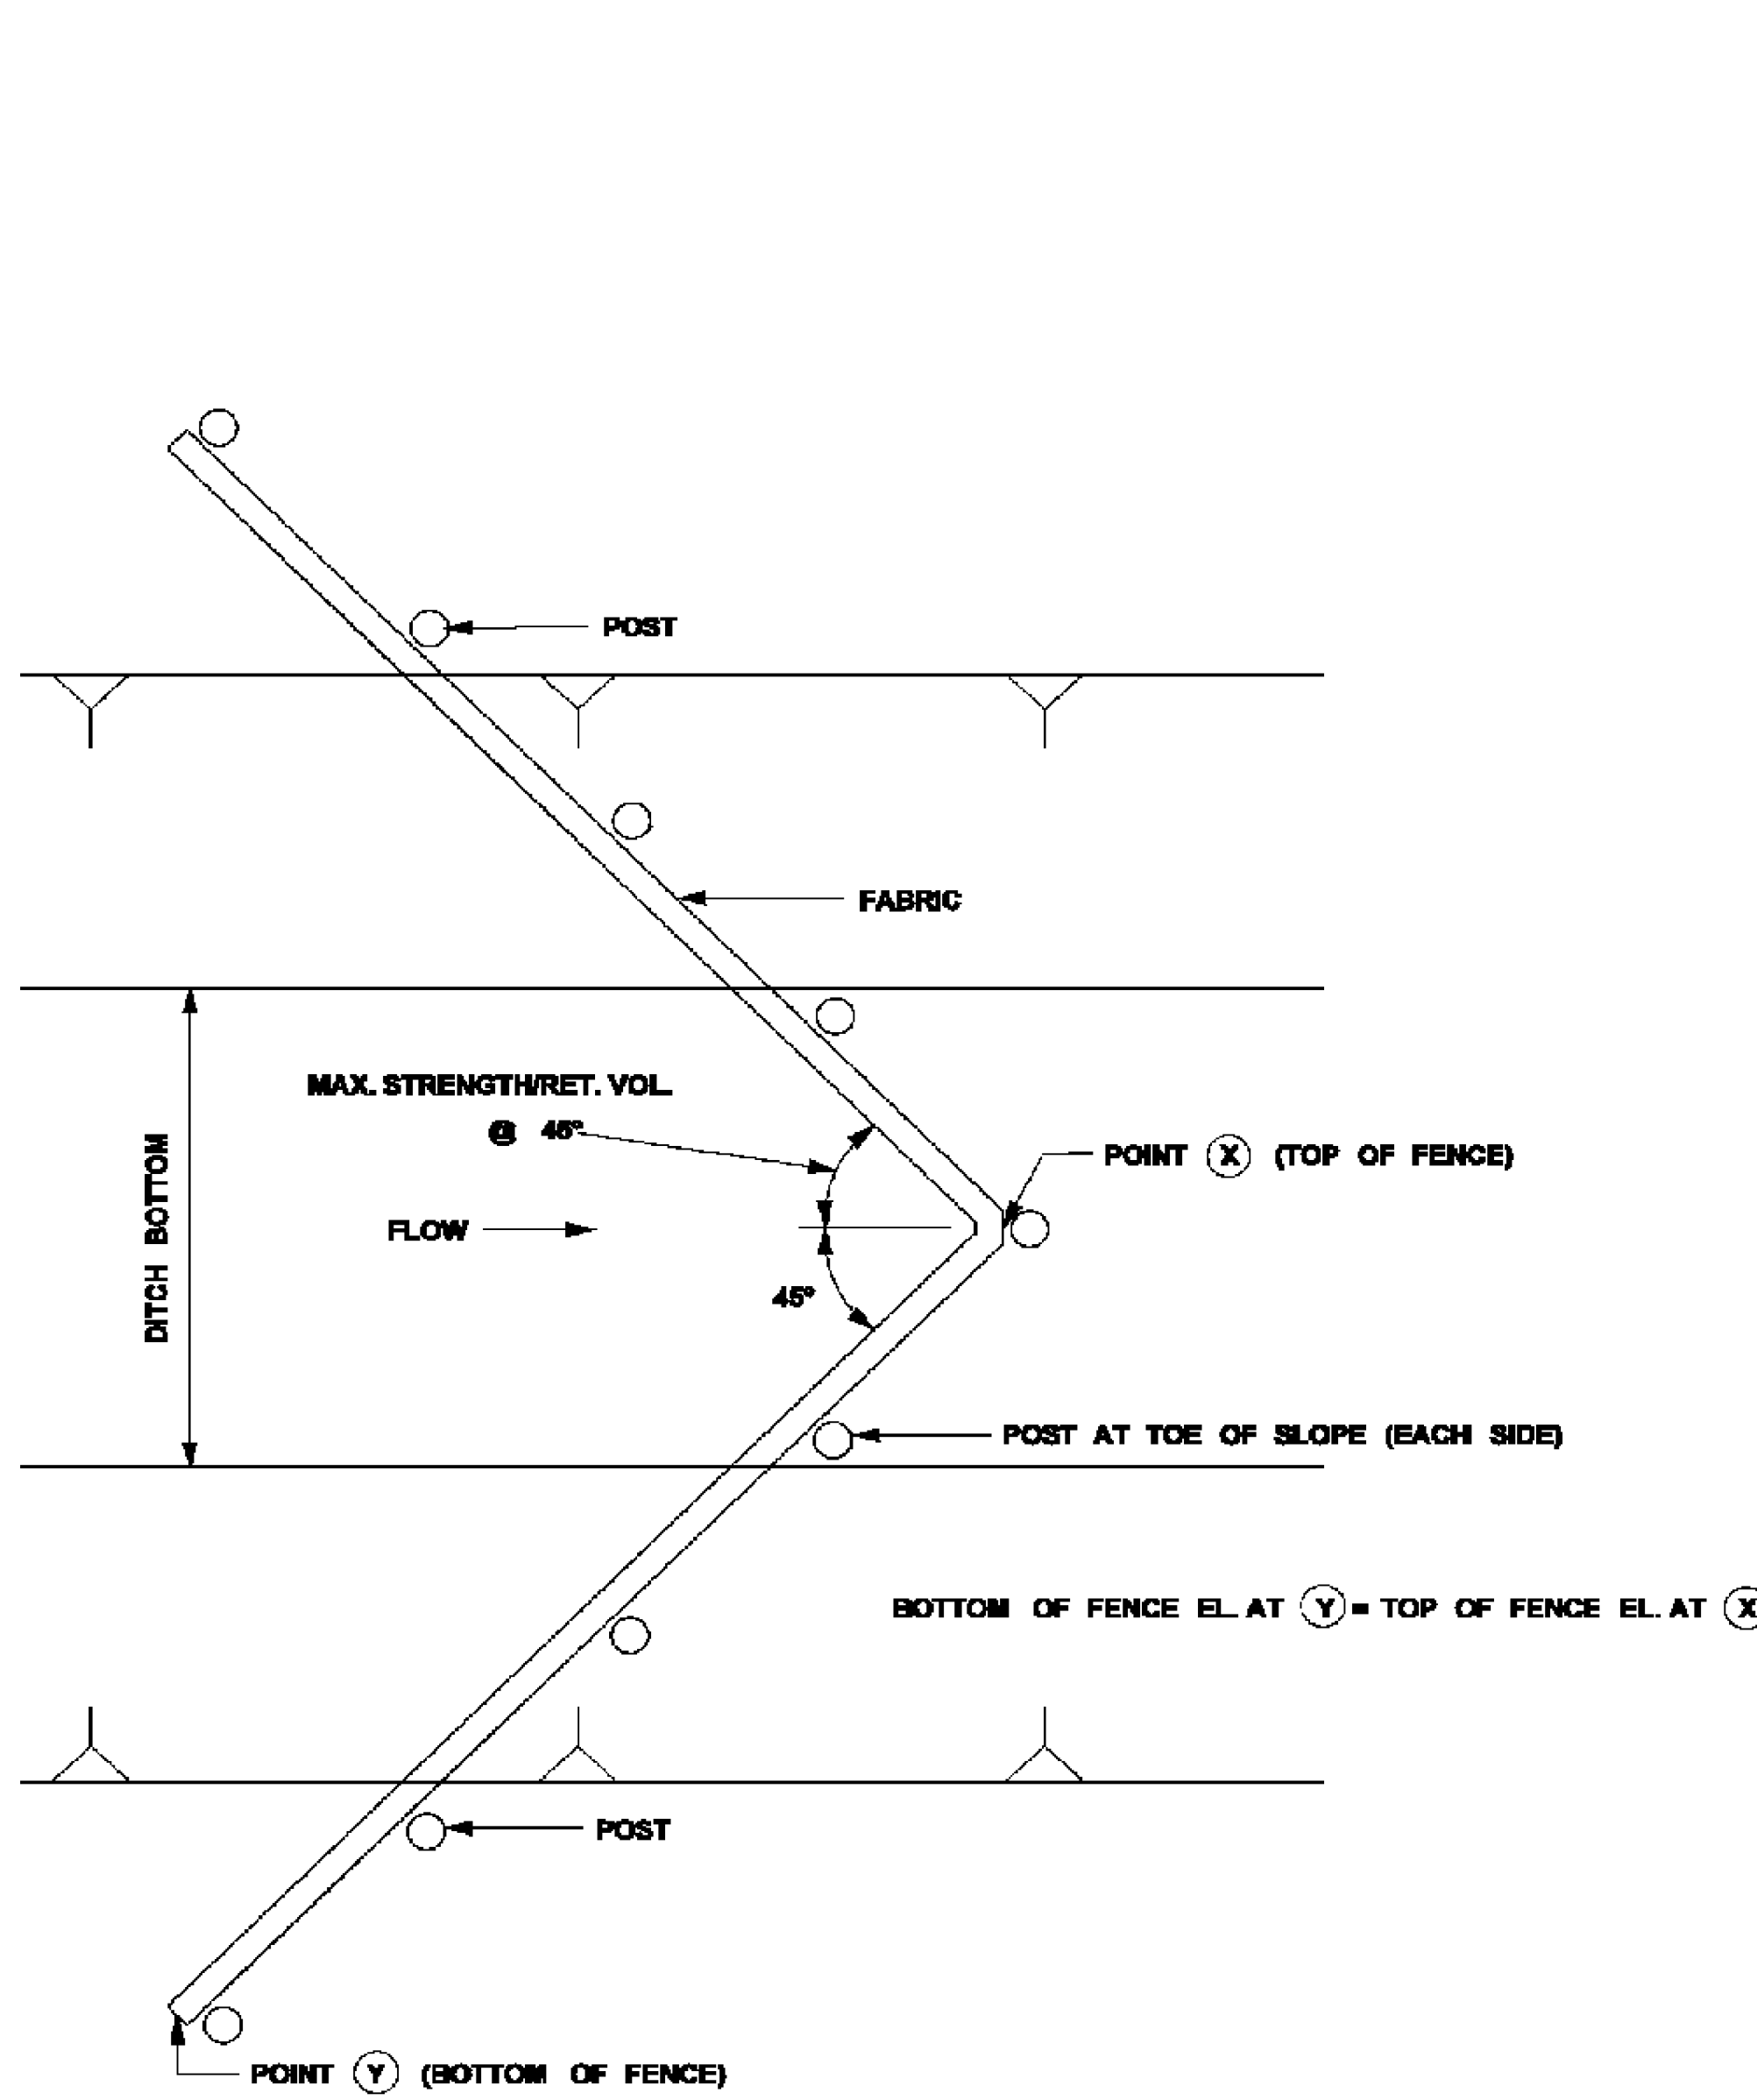


PLAN VIEW


- NOTES:
1. ANCHOR AND INSTALL PER DETAILS FOR SILT FENCE SPACING GUIDELINES ON ECD-4
 2. A "W" SHAPE MAY BE USED FOR WIDER DITCHES.

SILT FENCE DITCH CHECK SELECTION GUIDELINES

SILT FENCE DITCH CHECKS ARE USED WHERE IT HAS BEEN DETERMINED THAT HAY BALE CHECKS ARE INADEQUATE. SILT FENCE DITCH CHECKS ARE USED TO INTERCEPT LOW VOLUME FLOWS IN LOW TO MODERATE GRADIENT DITCHES.

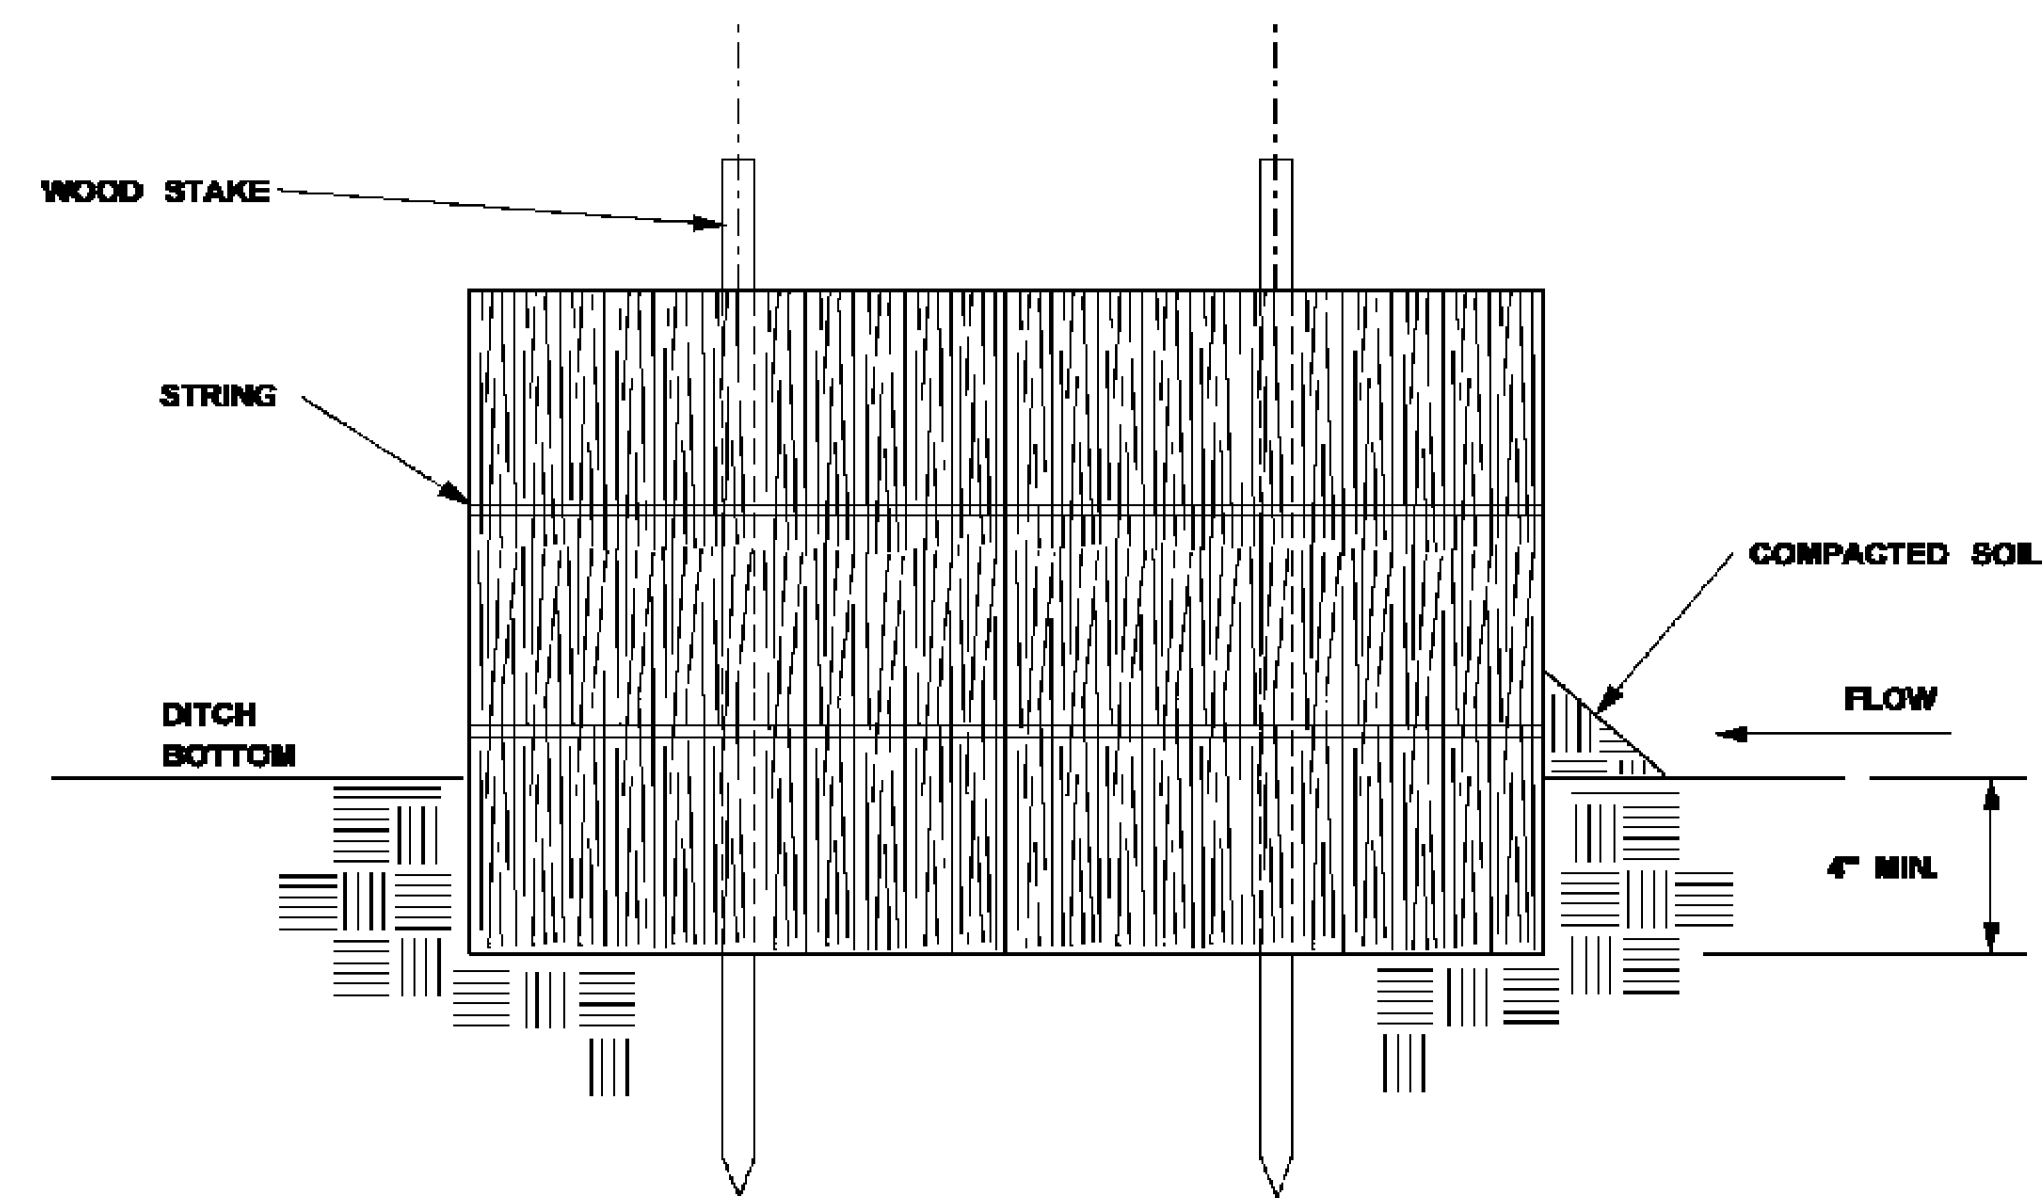

SECTION A-A

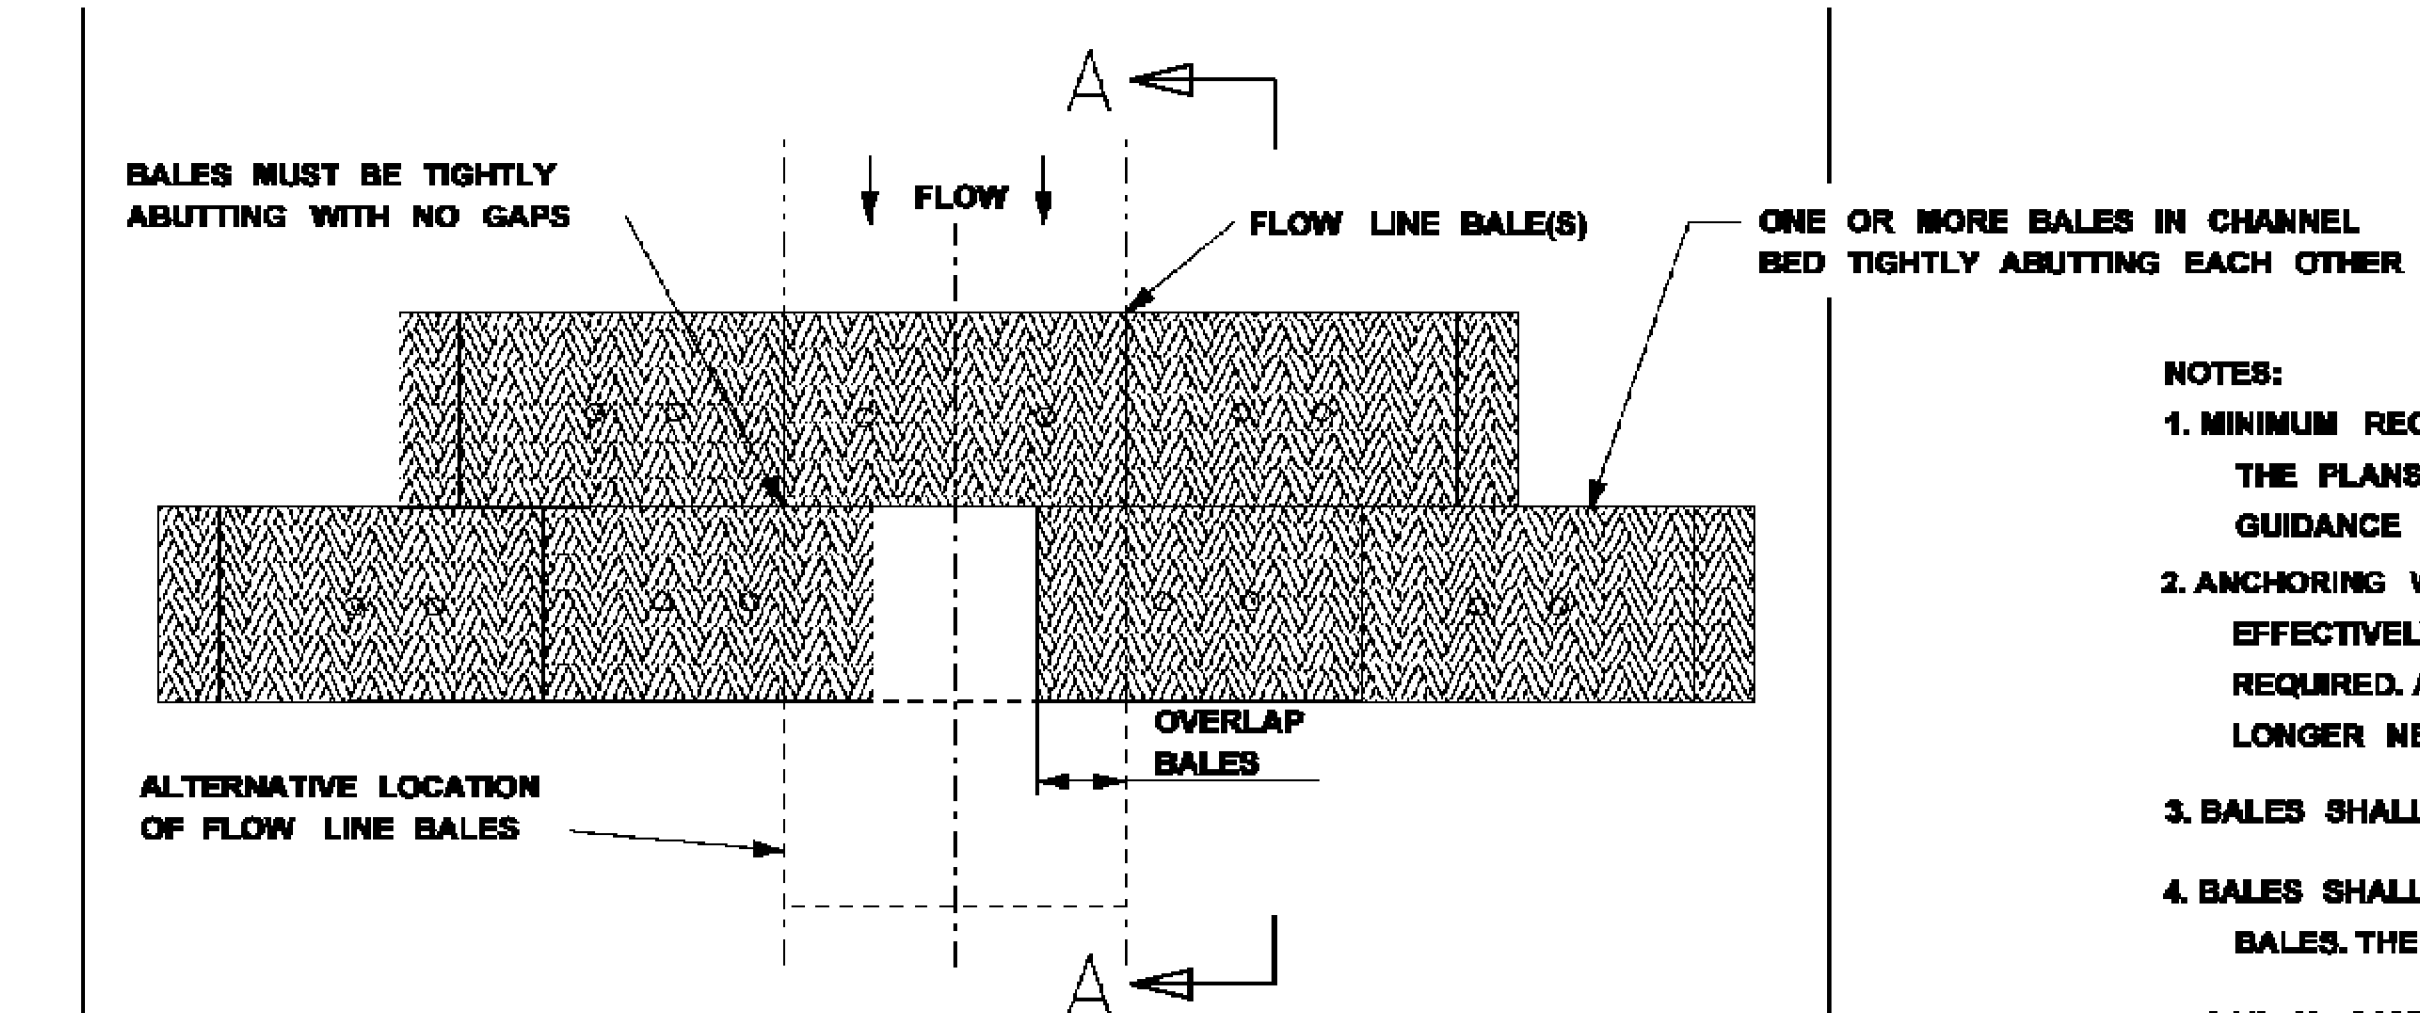


PLAN VIEW
TRAPEZOIDAL DITCH

- NOTES:
1. MINIMUM RECOMMENDED CHECK SPACING IS 100 FEET UNLESS SHOWN OTHERWISE ON THE PLANS OR EROSION CONTROL PLAN APPROVED BY THE ENGINEER, SEE SPACING GUIDANCE ON ECD-4.
 2. ANCHORING WOOD STAKES SHALL BE SIZED, SPACED, AND BE OF A MATERIAL THAT EFFECTIVELY SECURES THE CHECK. A MINIMUM OF TWO STAKES PER BALE IS REQUIRED. ALL NON-DEGRADABLE MATERIALS SHALL BE REMOVED WHEN NO LONGER NEEDED.
 3. BALES SHALL BE EMBEDDED IN THE SOIL A MIN. OF 4\"/>
 4. BALES SHALL BE PLACED IN A ROW WITH ENDS TIGHTLY ABUTTING THE ADJACENT BALES. THE BALES SHALL BE PLACED WITH BINDINGS PARALLEL TO THE GROUND.
 5. SOIL IS COMPACTED ALONG THE BASE OF THE UPSTREAM FACE TO PREVENT PIPING.
 6. MULTIPLE ADJACENT ROWS OF BALES ARE REQUIRED AS SHOWN.


HAY BALE DITCH CHECK SELECTION GUIDELINES

HAY BALES ARE USED TO INTERCEPT LOW VOLUME FLOWS IN LOW TO MODERATE GRADIENT DITCHES.

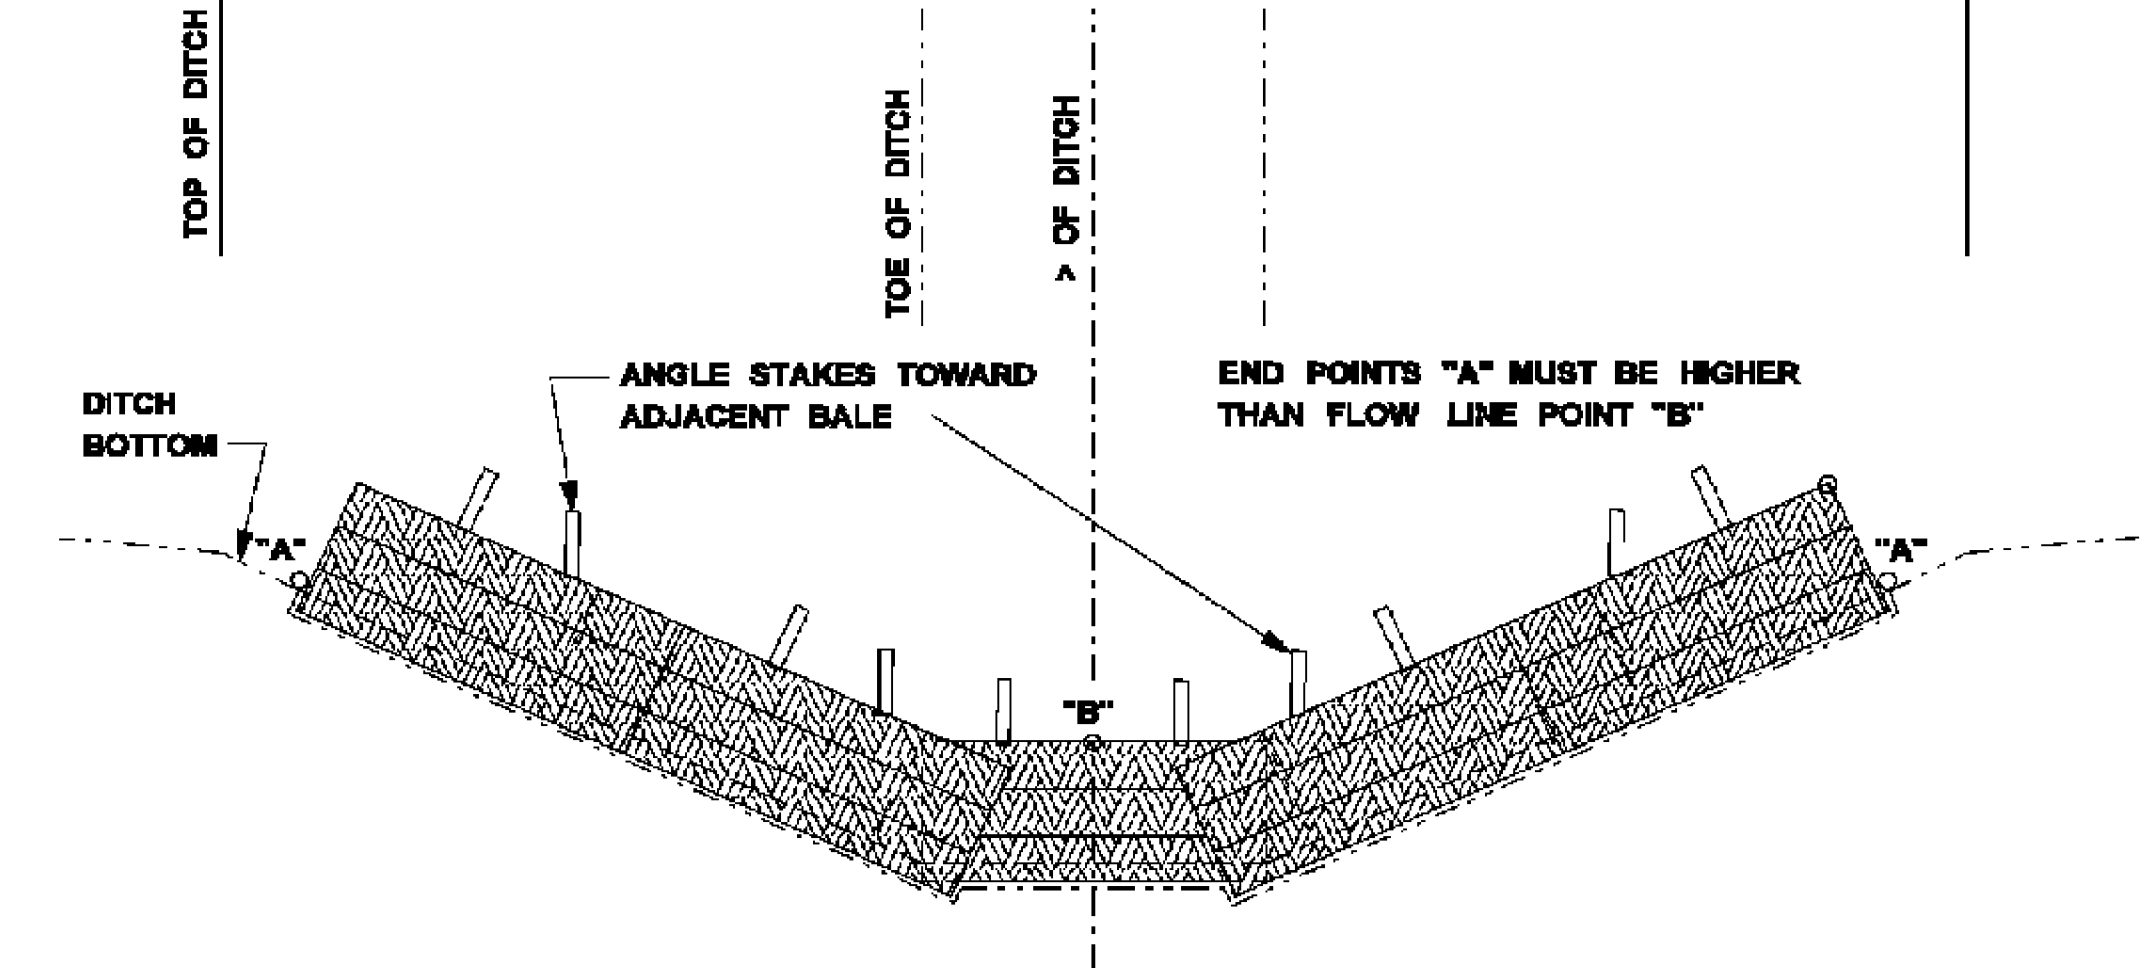


PROFILE VIEW
TRAPEZOIDAL DITCH


BY		MISSISSIPPI DEPARTMENT OF TRANSPORTATION	
REVISION		TEMPORARY EROSION, SEDIMENT AND WATER POLLUTION CONTROL MEASURES, SILT FENCE AND HAY BALE DITCH CHECKS	
DATE	FILENAME:	EROSION CONTROL\ECD-5.DGN	WORKING NUMBER ECD-5
DESIGN TEAM	CHECKED	DATE	SHEET NUMBER 27

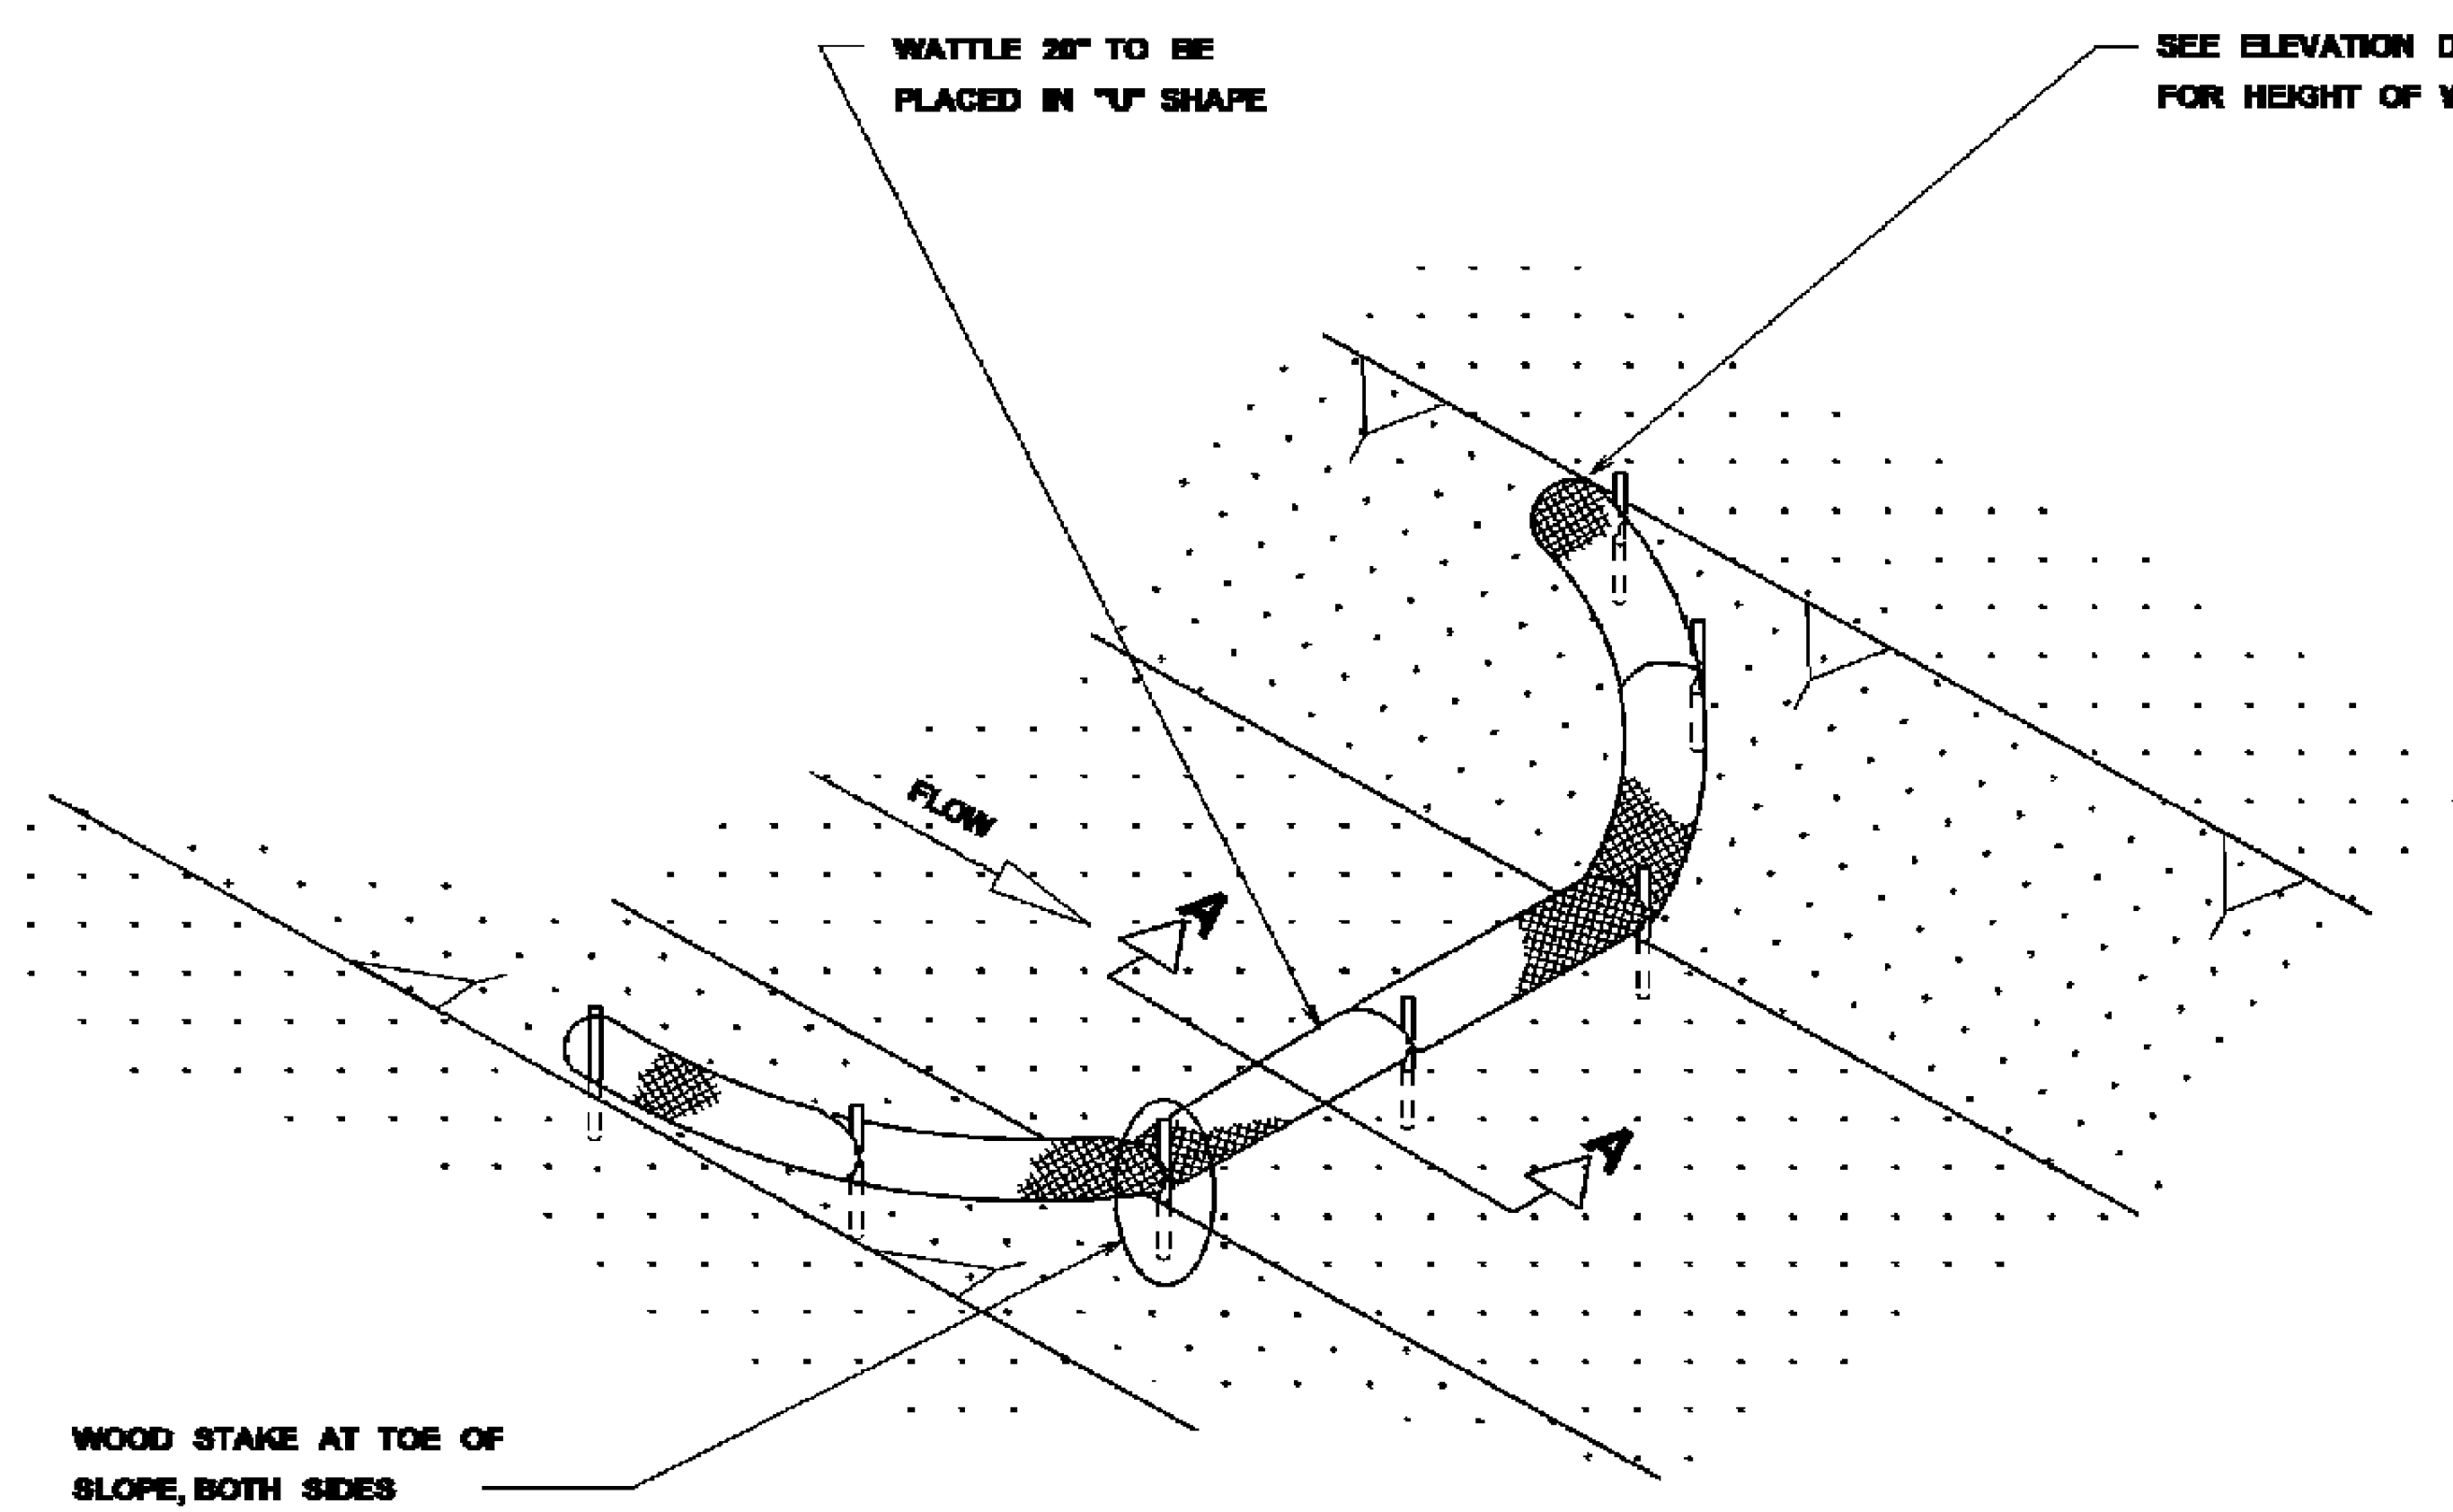

DETAIL (DITCH CHECK)

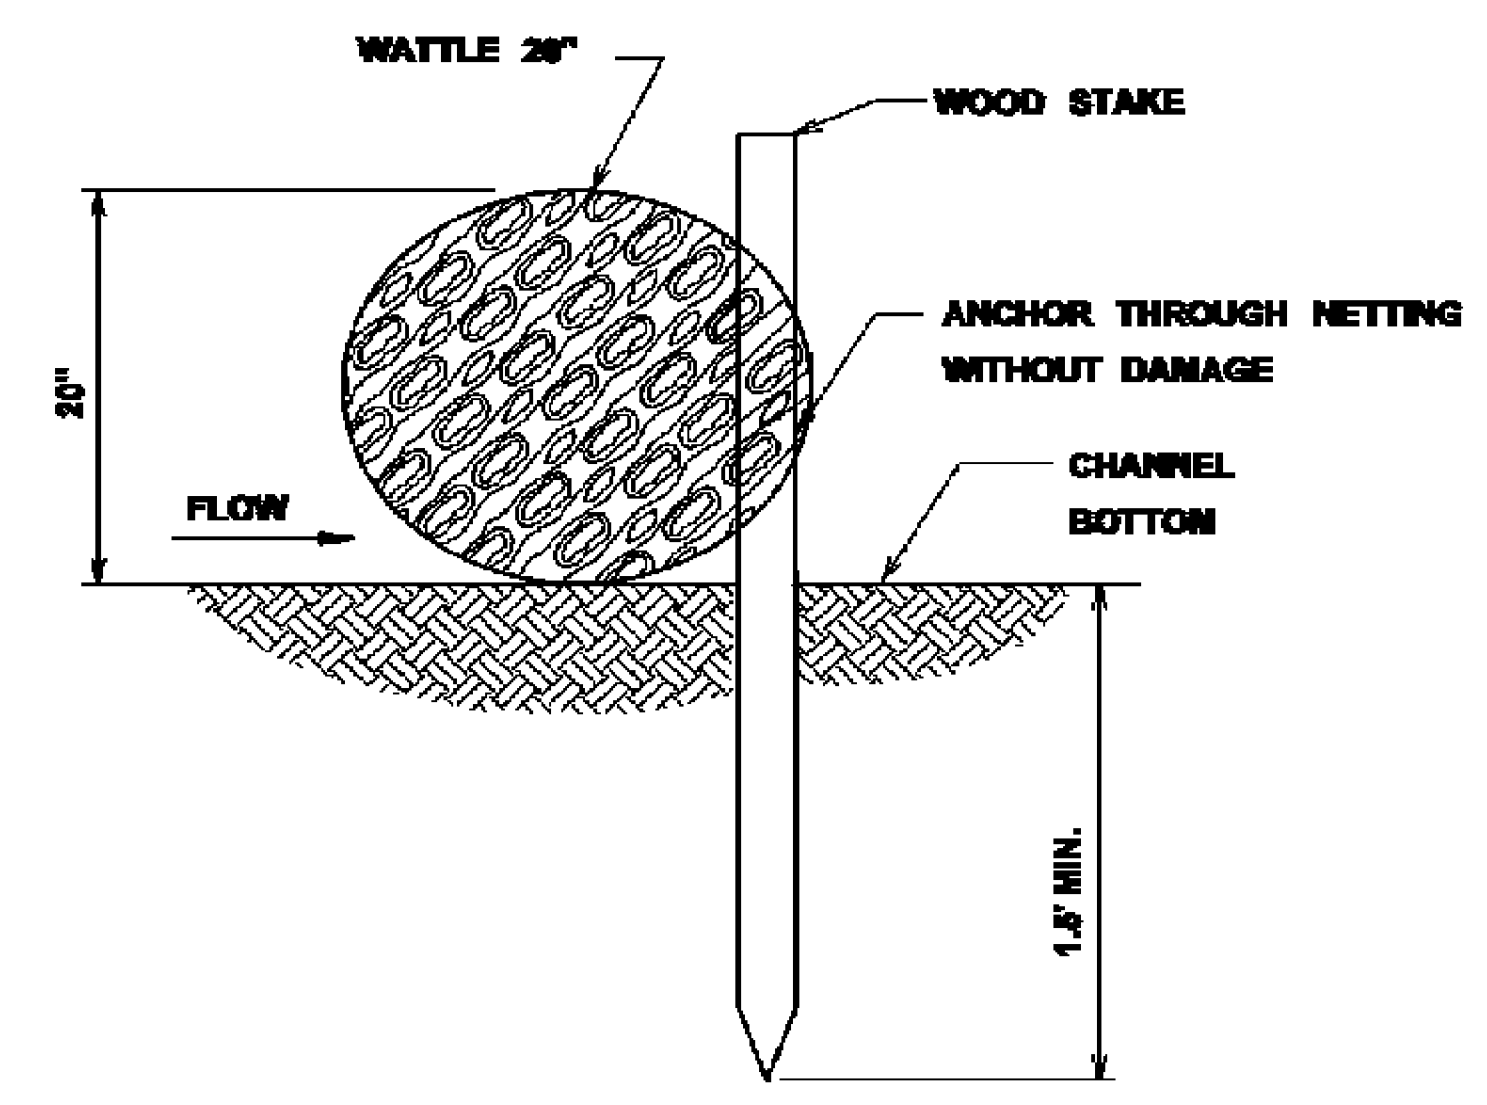

SECTION A-A

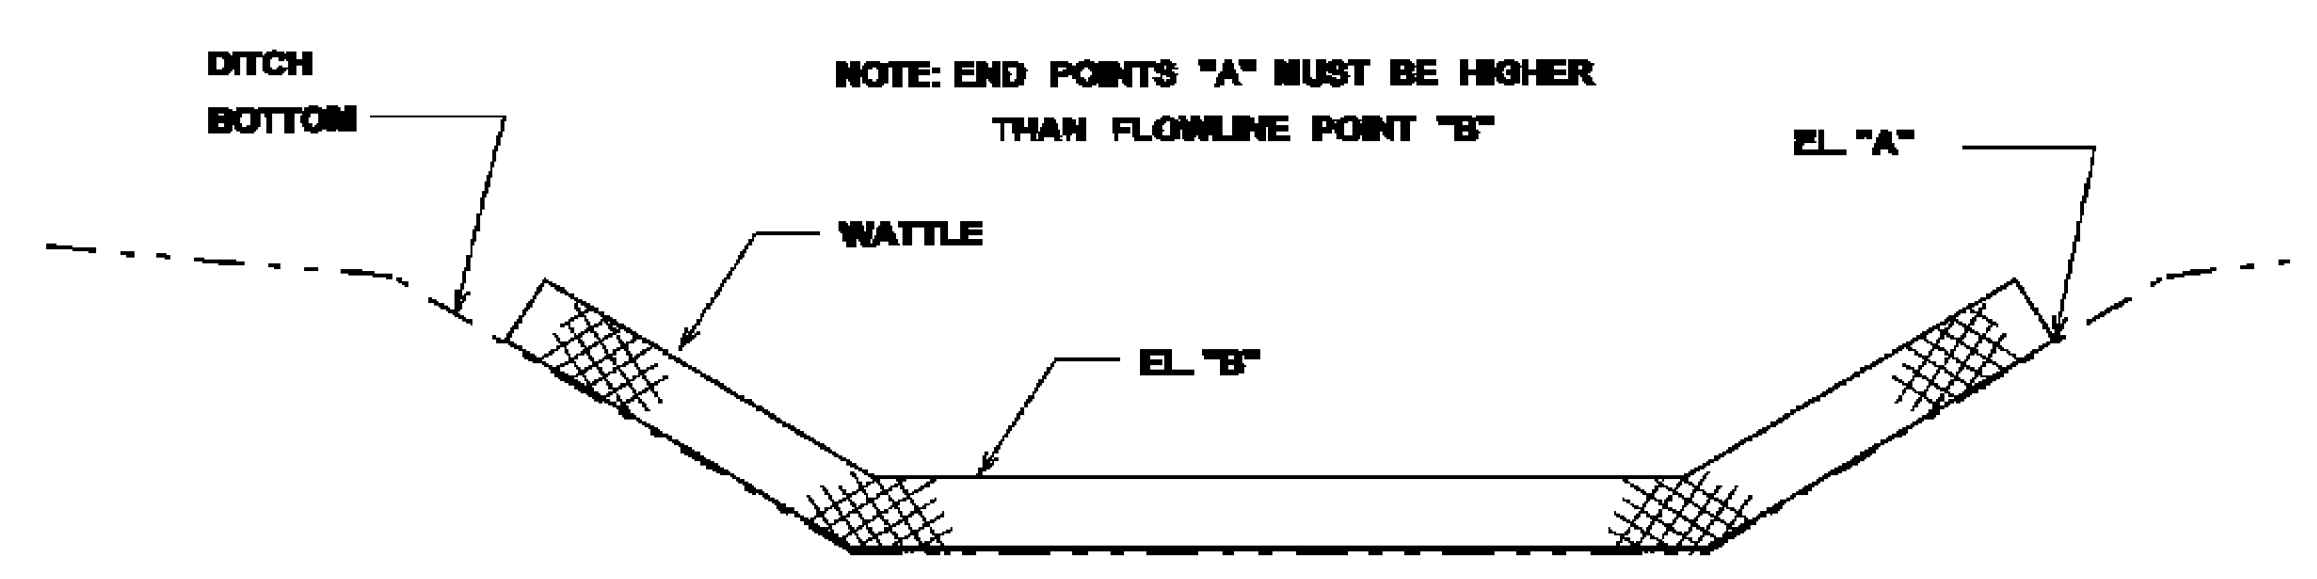


ELEVATION DETAIL

- NOTES:
1. MINIMUM RECOMMENDED PLACEMENT INTERVAL BETWEEN WATTLE DITCH CHECK IS 100' UNLESS SHOWN OTHERWISE ON THE PLANS OR EROSION CONTROL PLAN APPROVED BY THE ENGINEER. SEE SPACING GUIDANCE ON ECD-4
 2. ANCHORING WOOD STAKES SHALL BE SIZED, SPACED, DRIVEN, AND BE OF A MATERIAL THAT EFFECTIVELY SECURES THE CHECK. STAKE SPACING SHALL BE A MAXIMUM OF THREE FEET. ALL NON-DEGRADABLE MATERIALS SHALL BE REMOVED WHEN NO LONGER NEEDED.
 3. TRENCHING OF WATTLES MAY BE NECESSARY IF PIPING BECOMES EVIDENT.
 4. WATTLES SHOULD NOT BE USED IN HARD BOTTOM CHANNELS.

WATTLE DITCH CHECK SELECTION GUIDELINES

WATTLE DITCH CHECKS ARE APPROPRIATE FOR VELOCITY REDUCTION AND CONTROL OF SEDIMENT TRANSPORT UNDER LOW TO MEDIUM FLOW CONDITIONS.

BY		MISSISSIPPI DEPARTMENT OF TRANSPORTATION	
REVISION		DETAILS OF EROSION CONTROL WATTLE DITCH CHECK	
DATE	FILENAME: EROSION CONTROL/ECD-6.DGN	WORKING NUMBER	ECD-6
DESIGN TEAM	CHECKED	DATE	SHEET NUMBER
			28

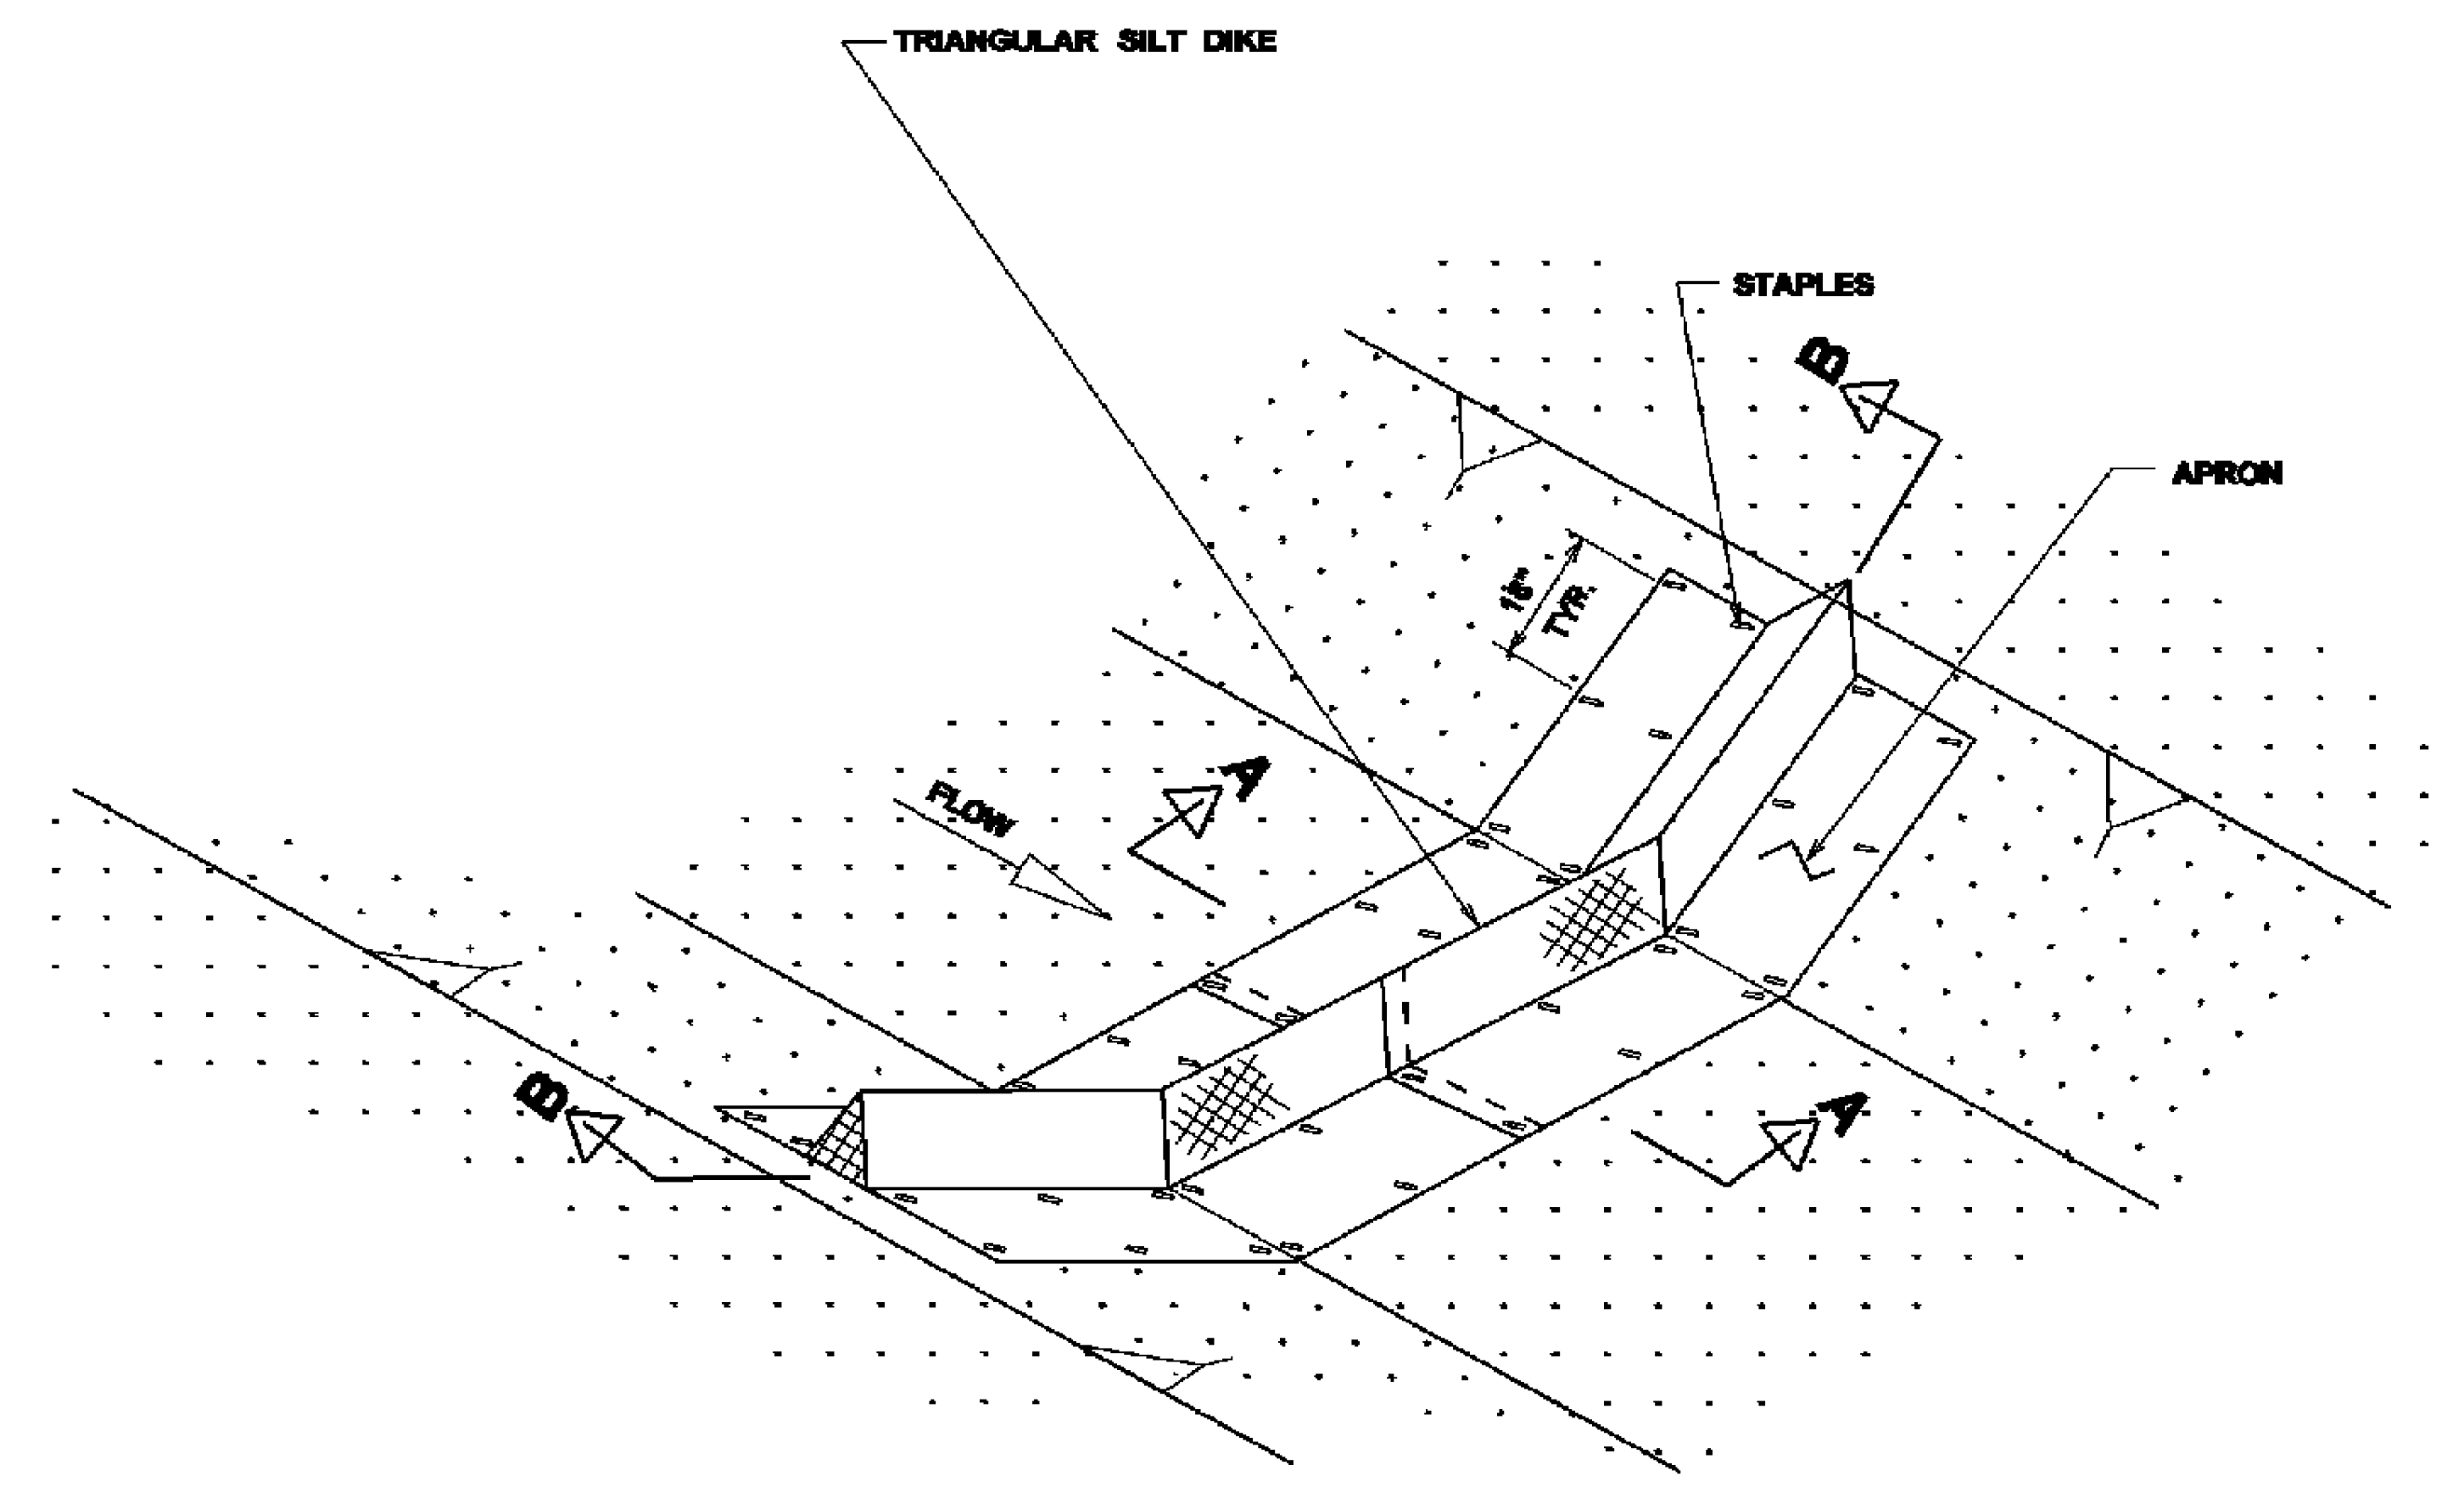


SILT DIKE DITCH CHECK SELECTION GUIDELINES

SILT DIKES CAN BE USED IN DITCHES WITH CONCENTRATED FLOWS WITHIN THE CLEAR ZONE WHERE RIPRAP CAN NOT BE USED.


PLAN VIEW

- NOTE:**
1. MINIMUM RECOMMENDED PLACEMENT INTERVAL BETWEEN SILT DIKE DITCH CHECK IS 100' UNLESS SHOWN OTHERWISE ON THE PLANS OR EROSION CONTROL PLAN APPROVED BY THE ENGINEER. SEE SPACING GUIDANCE ON ECD-4
 2. INSTALLATION SHALL BE IN ACCORDANCE WITH MANUFACTURERS RECOMMENDATIONS.

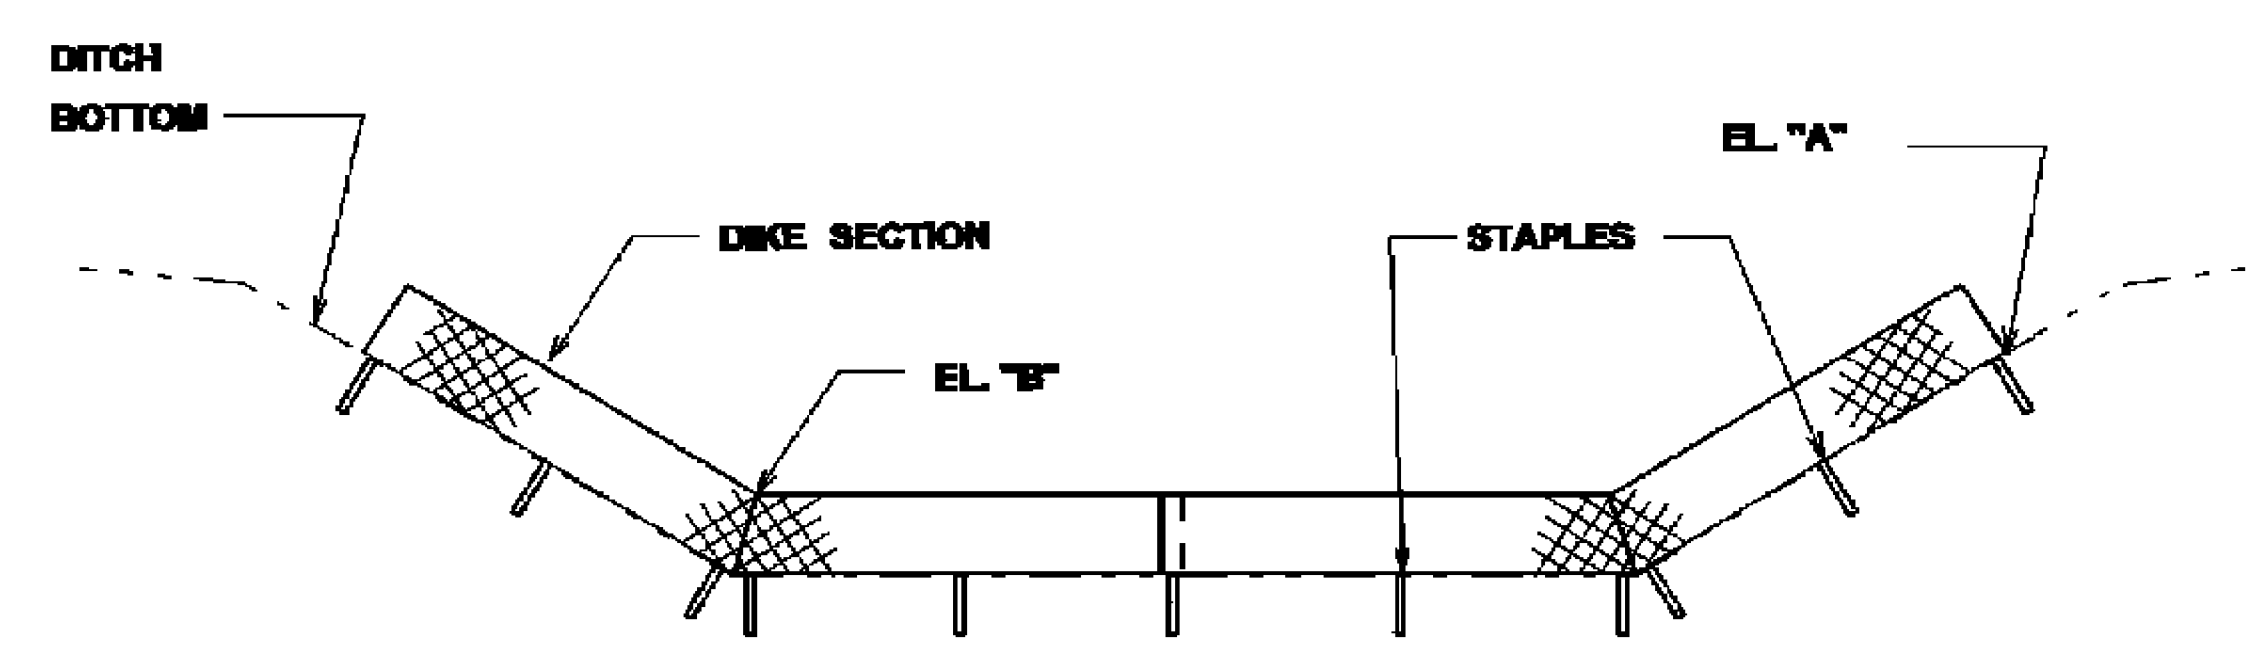

POINT "A" MUST BE HIGHER THAN POINT "B" TO ENSURE THAT WATER FLOWS OVER THE DIKE AND NOT AROUND THE ENDS

SECTION B-B

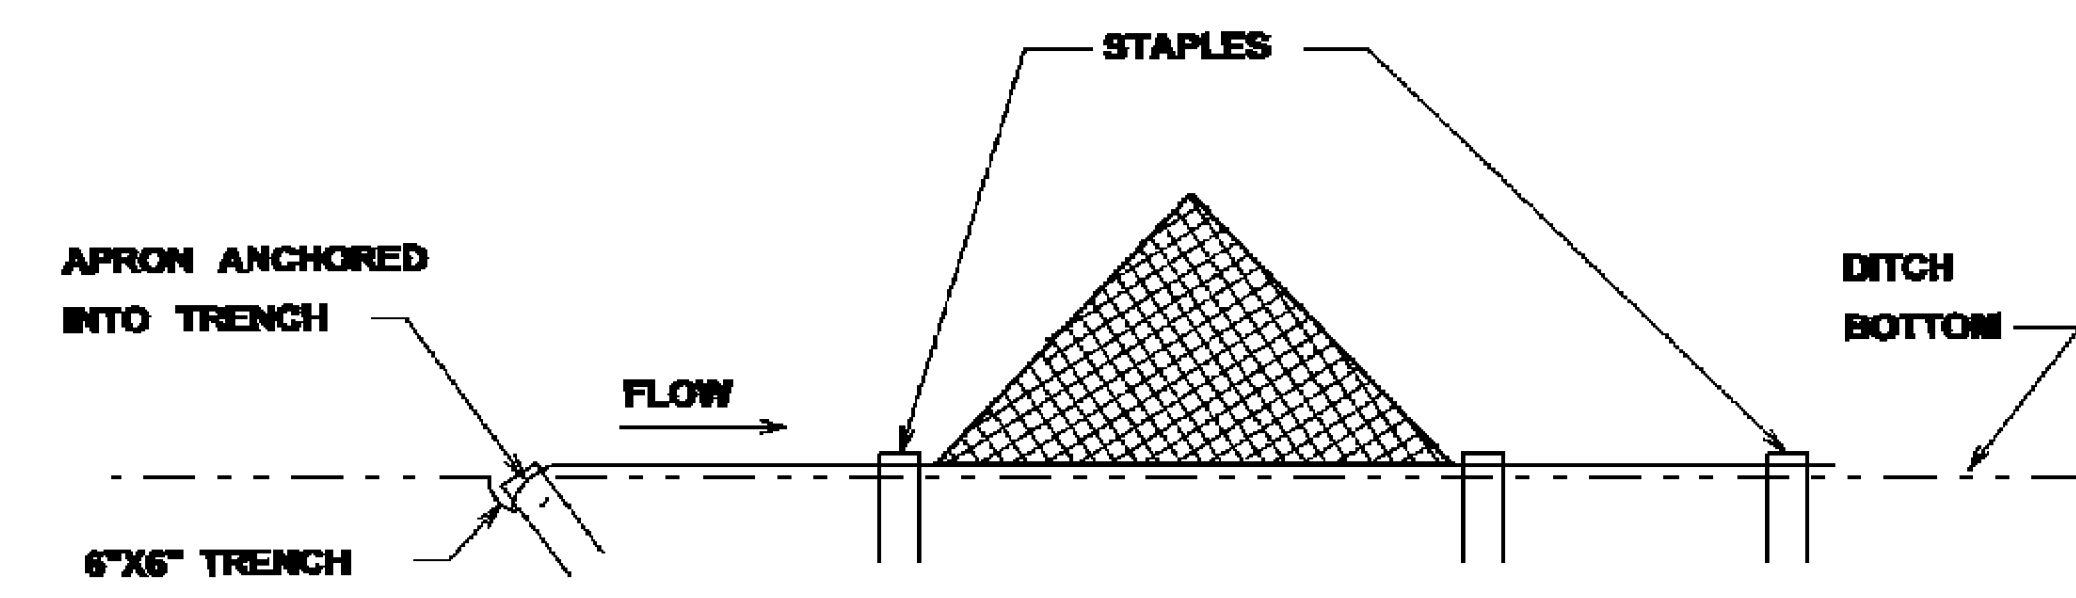


NOTE: STAPLES SHALL BE PLACED WHERE THE UNITS OVERLAP AND IN THE CENTER OF THE UNIT


SECTION A-A

SILT DIKE INSTALLATION FOR ROADWAY DITCHES


BY		MISSISSIPPI DEPARTMENT OF TRANSPORTATION	
REVISION		DETAILS OF EROSION CONTROL SILT DIKE DITCH CHECK	
DATE	FILENAME: EROSION CONTROL ECD-7.DGN	WORKING NUMBER	ECD-7
DESIGN TEAM	CHECKED	DATE	SHEET NUMBER
			29

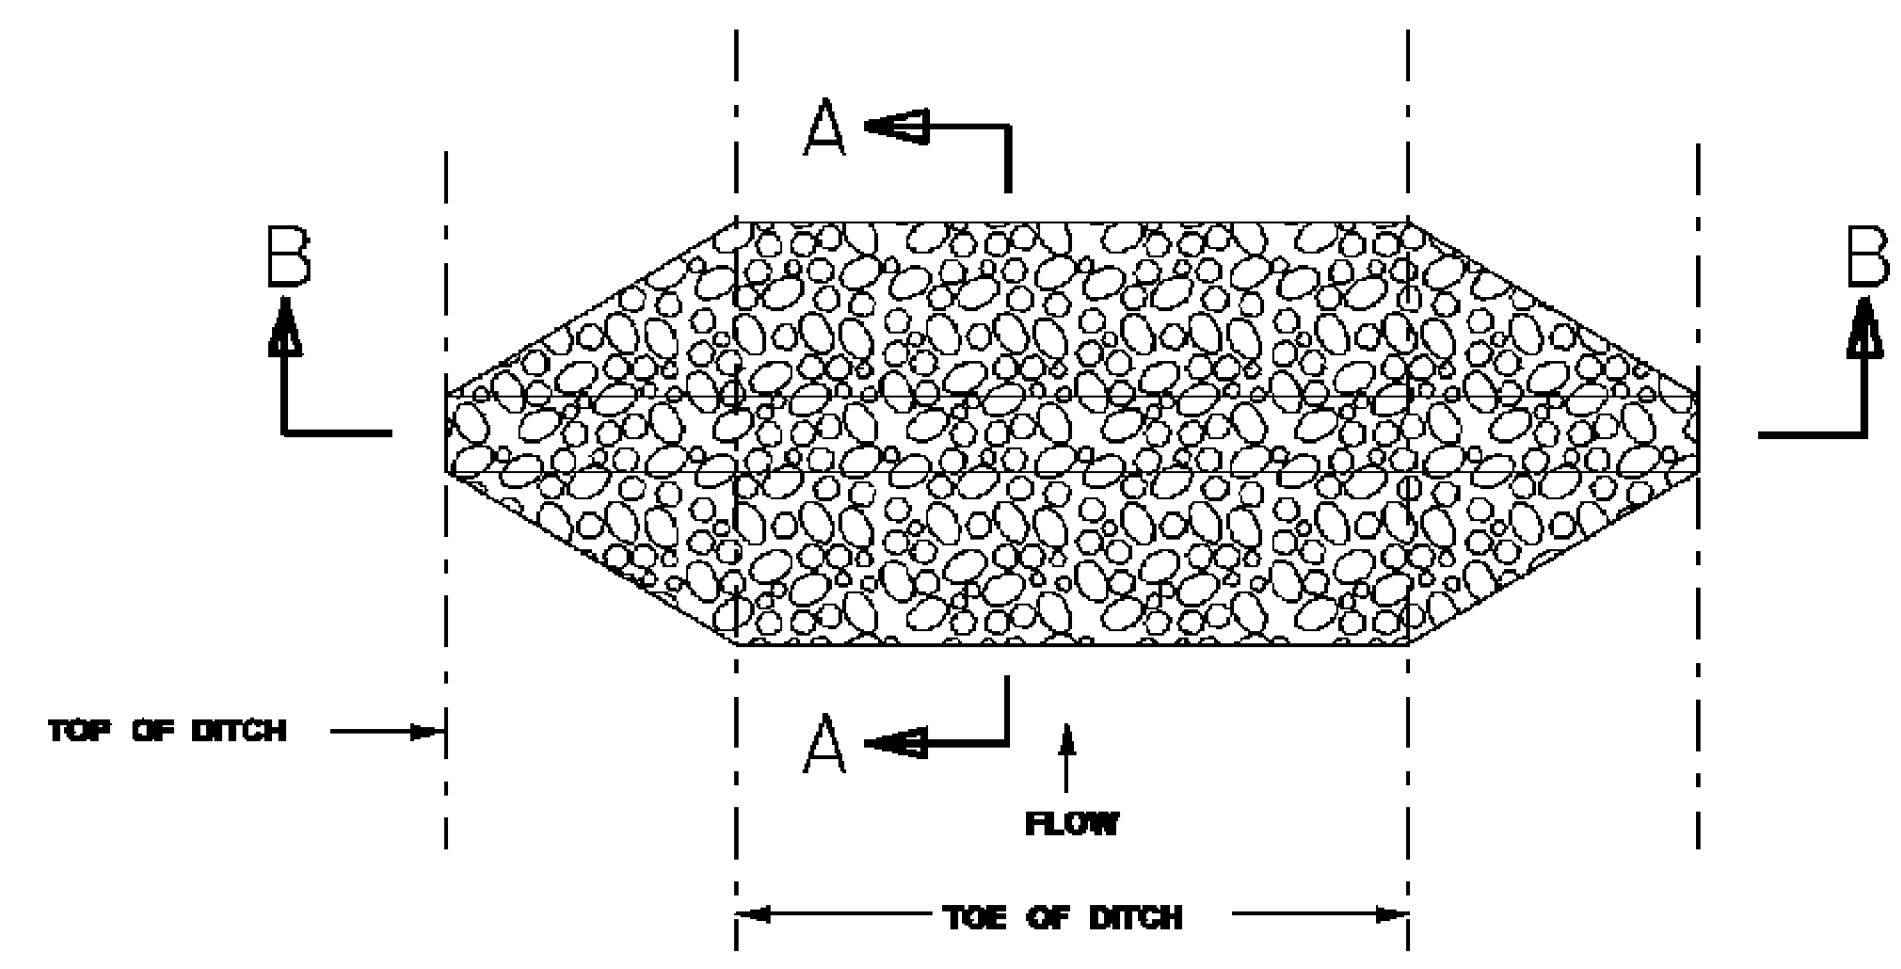

PLAN VIEW
DETAIL FOR TRAPEZOIDAL DITCH

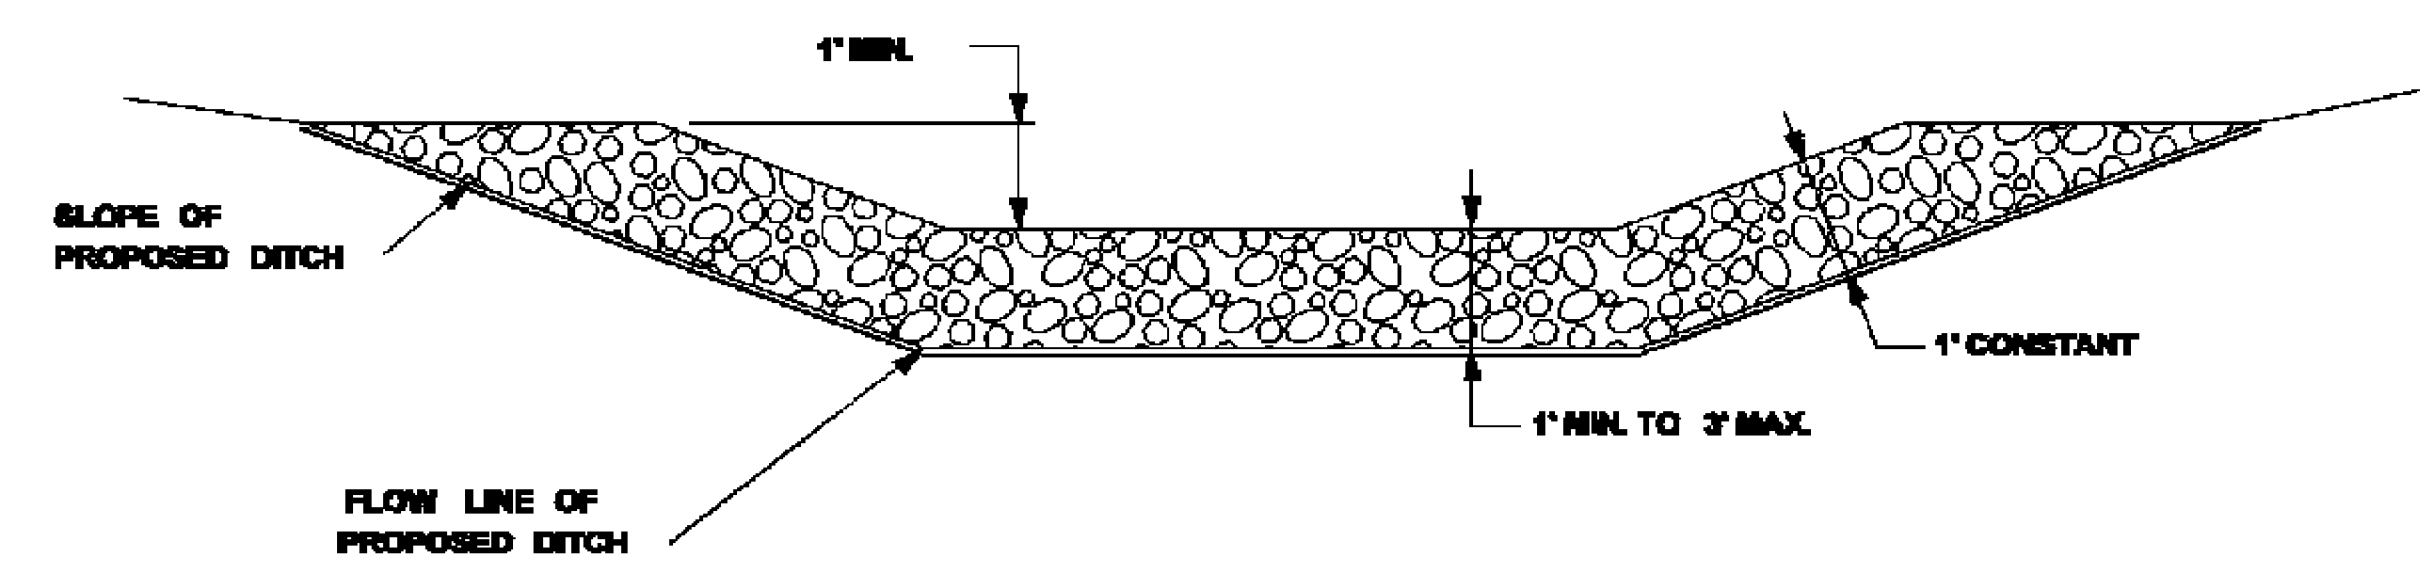


SECTION B-B

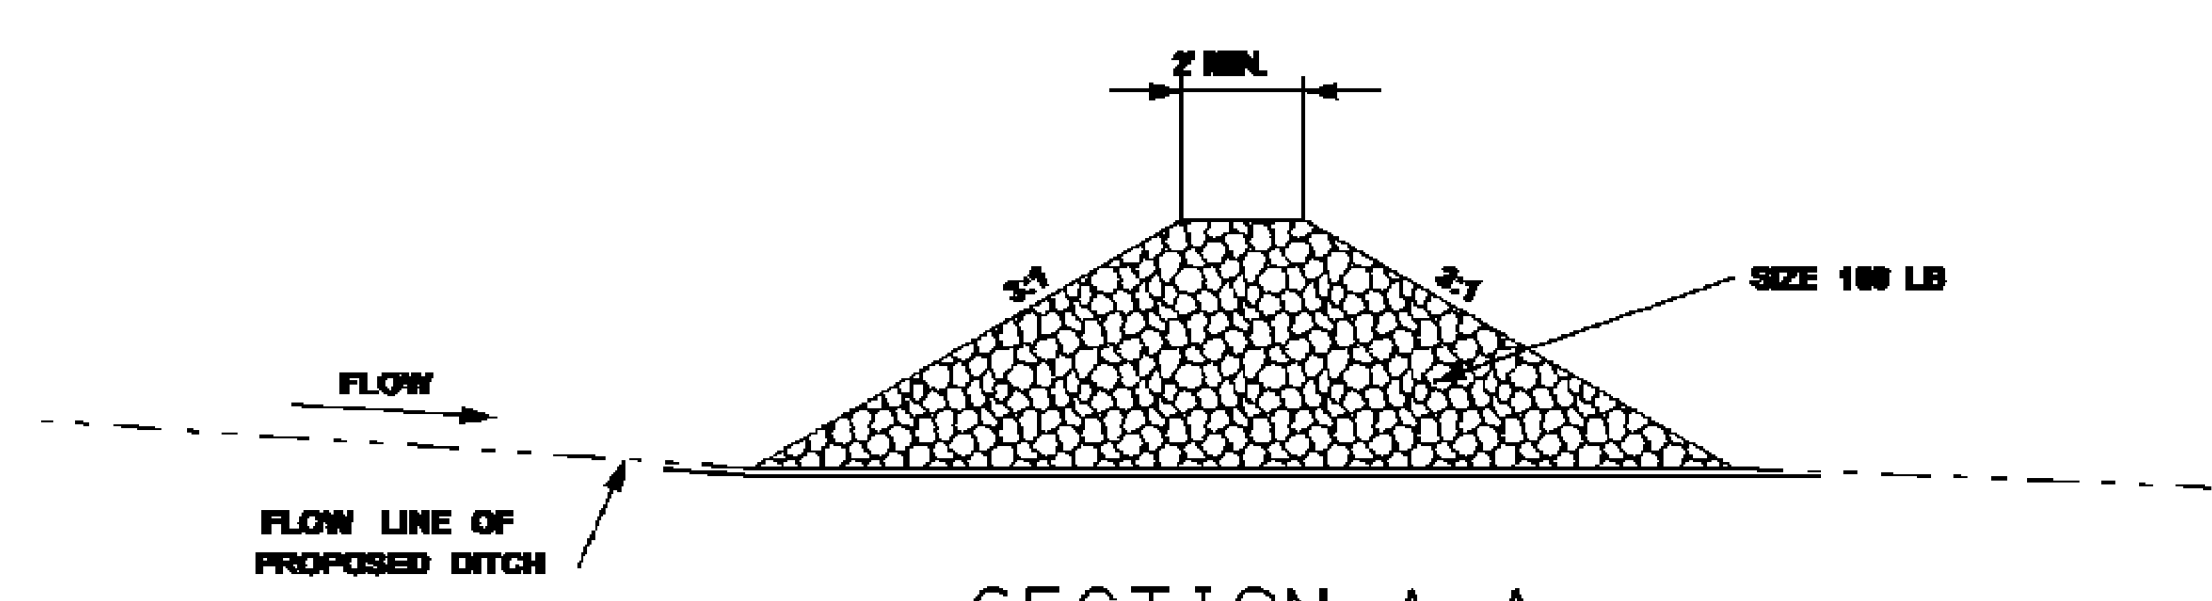

SECTION A-A


TEMPORARY ROCK DITCH CHECKS IN ROADSIDE DITCHES

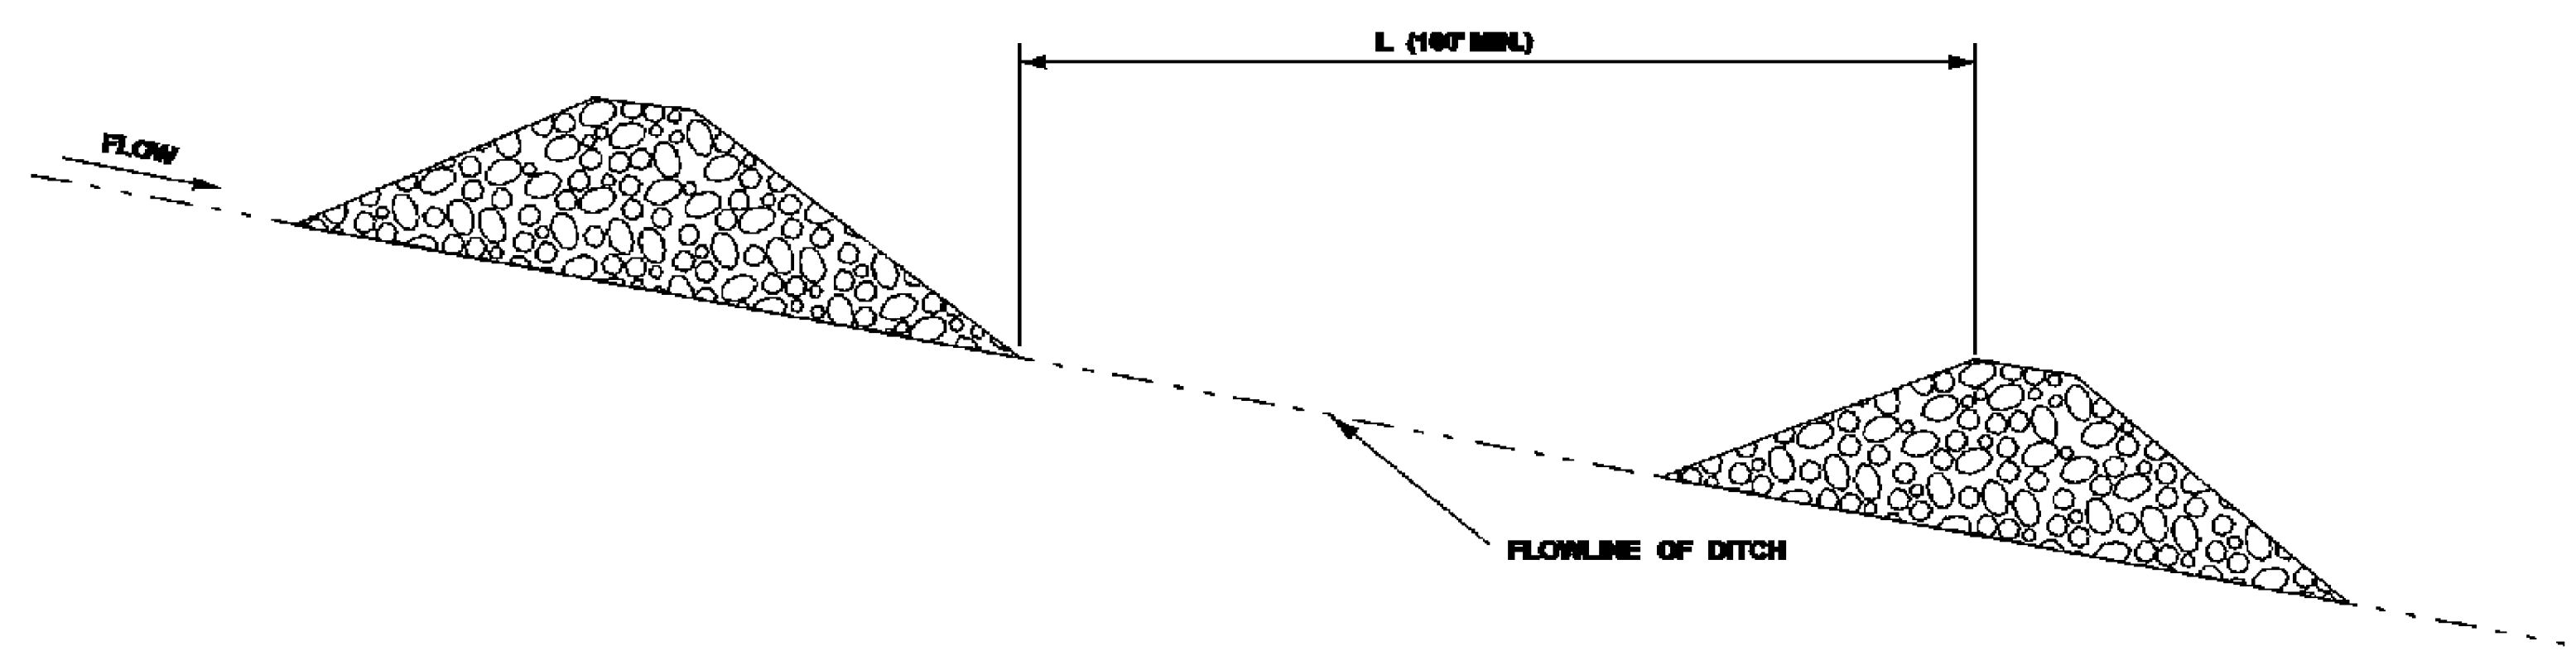


DETAIL FOR SPACING BETWEEN DITCH CHECKS

- NOTES:
1. MINIMUM SPACING FOR ROCK DITCH CHECKS SHALL BE 100 FEET OR EROSION CONTROL PLAN APPROVED BY THE ENGINEER. SEE SPACING GUIDANCE ON ECD-4
 2. ROCK DITCH CHECKS MAY ALSO BE CHOKED WITH FABRIC.
 3. SIZE 300 LB R/R RAP MAY BE USED FOR SPECIFIED APPLICATIONS AS SHOWN ON EROSION CONTROL PLAN


BY		MISSISSIPPI DEPARTMENT OF TRANSPORTATION	
REVISION		ROCK DITCH CHECK	
DATE	FILENAME:	EROSION CONTROL/ECD-8.DGN	WORKING NUMBER
DESIGN TEAM	CHECKED	DATE	ECD-8
			SHEET NUMBER
			30

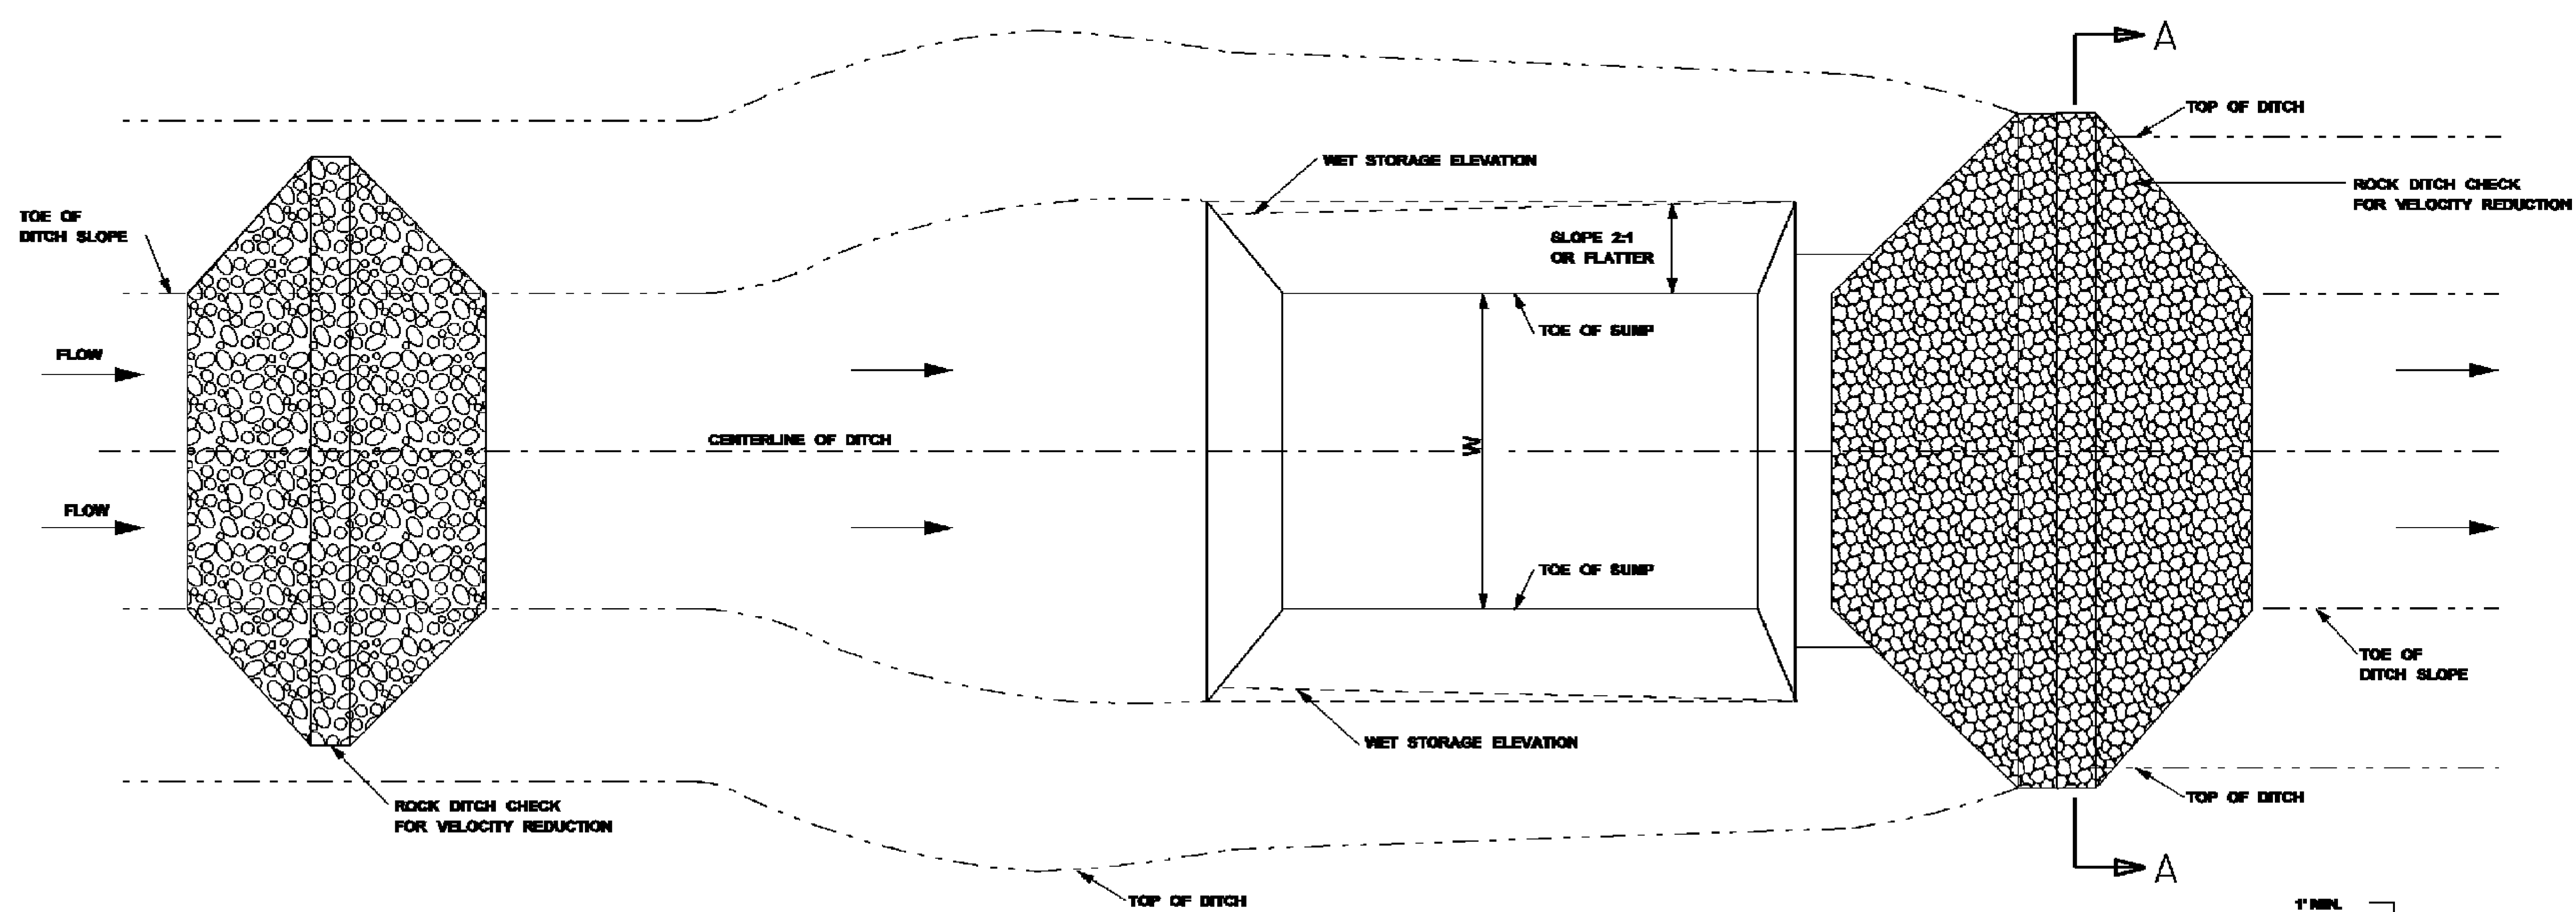

PLAN VIEW

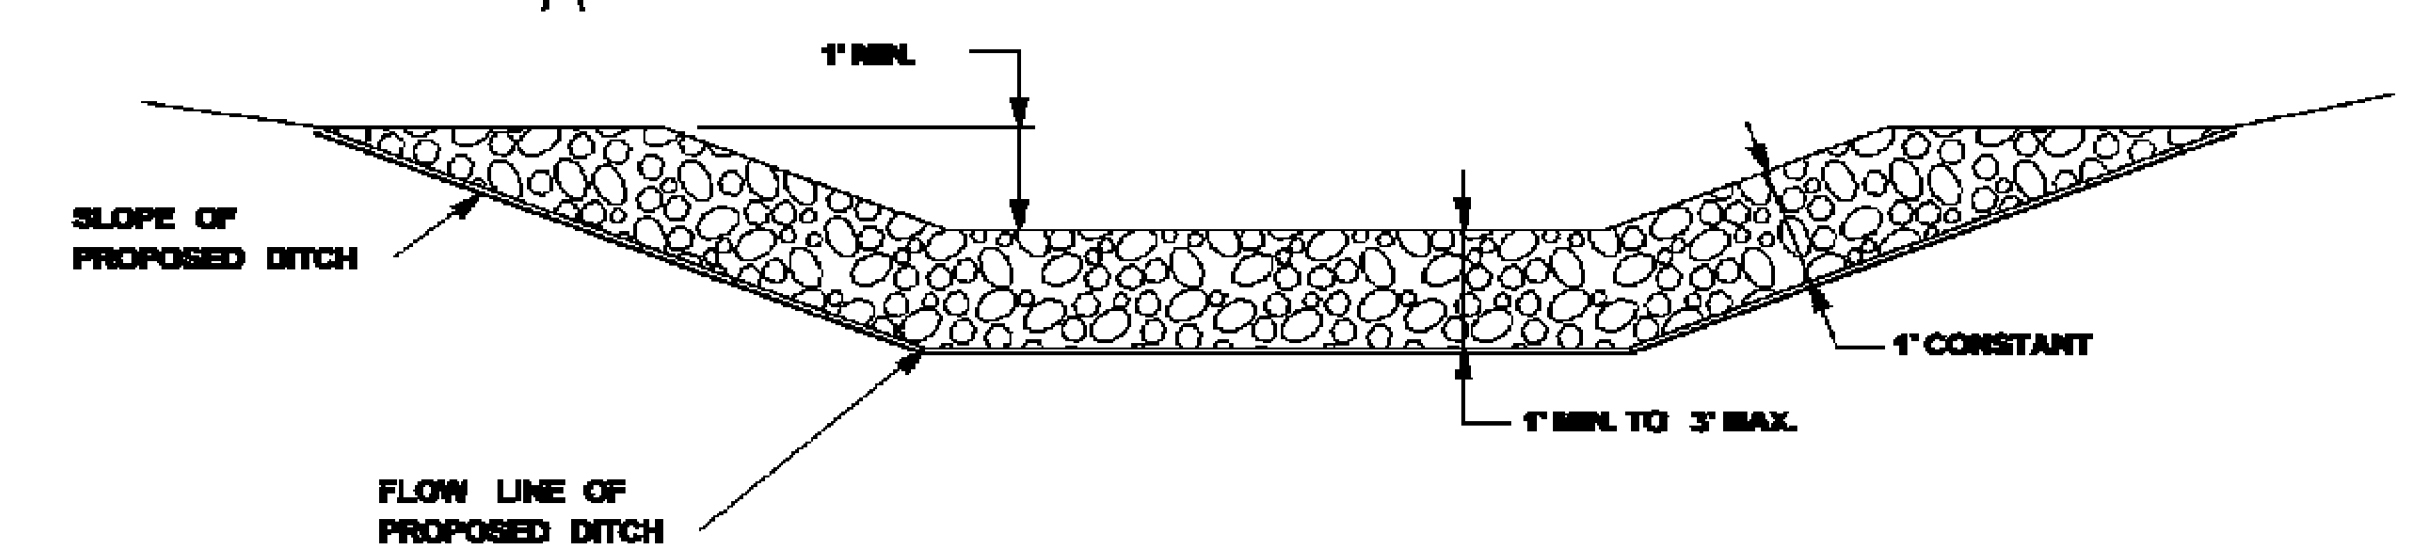


SECTION A-A

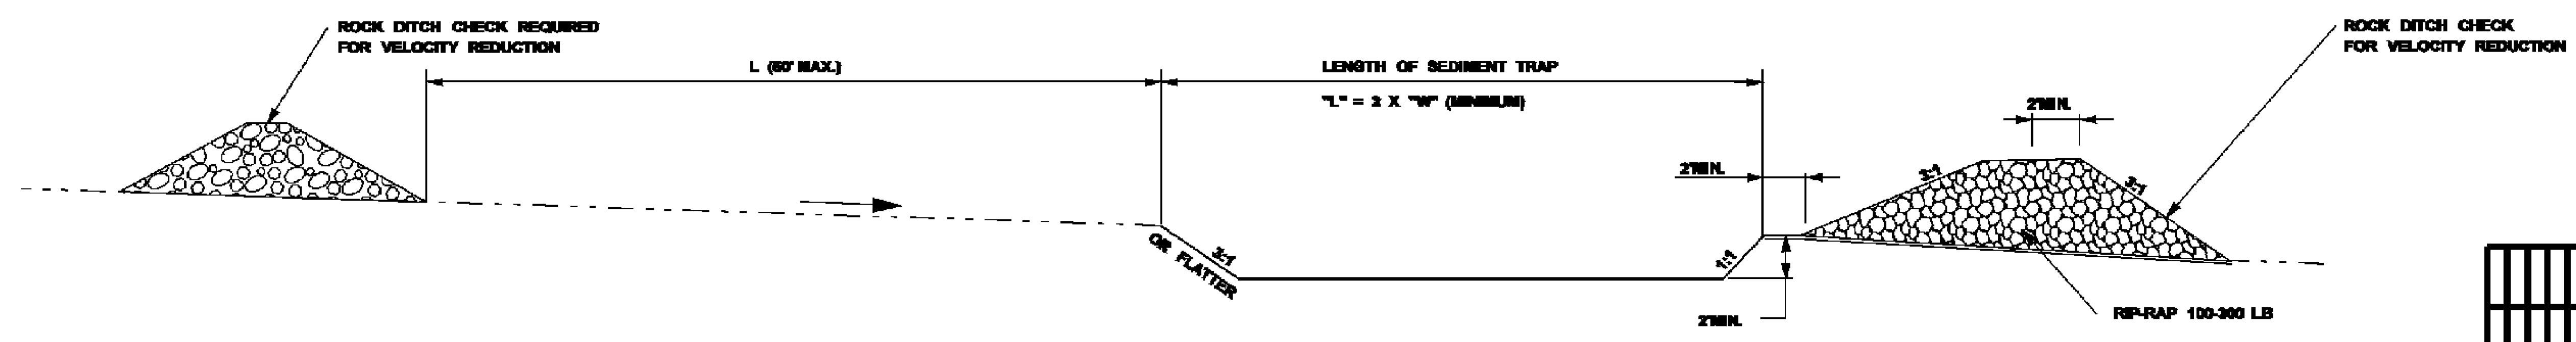

PROFILE VIEW


MISSISSIPPI DEPARTMENT OF TRANSPORTATION	
ROCK DITCH CHECK WITH SUMP EXCAVATION	
REVISION	WORKING NUMBER
DATE	ECD-9
DESIGN TEAM	SHEET NUMBER
CHECKED	31
DATE	

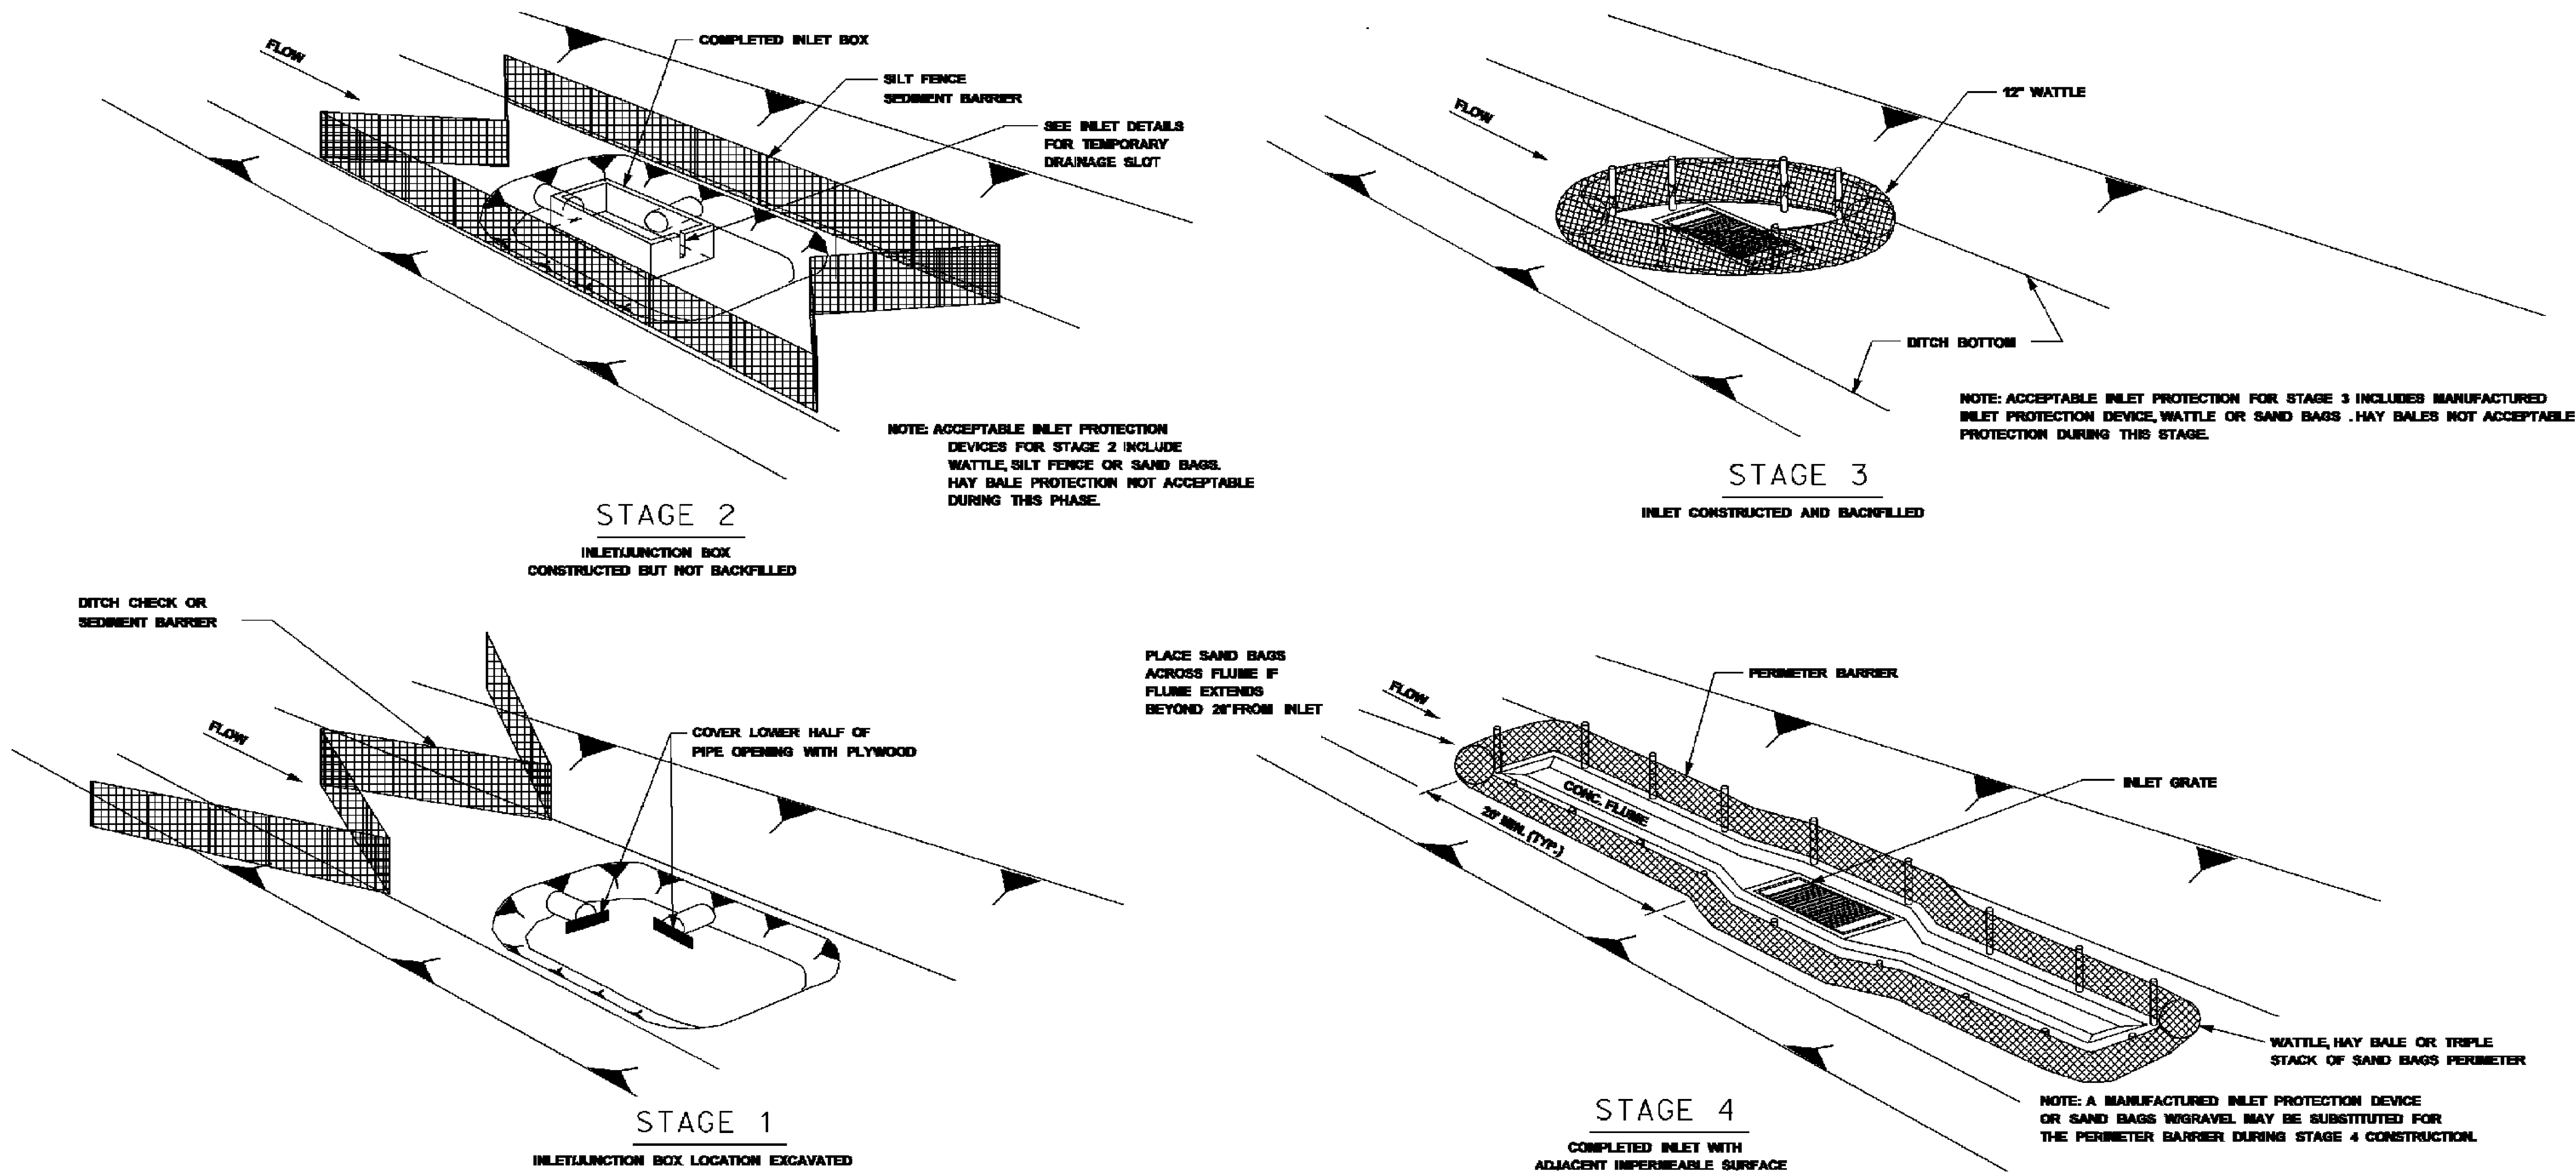




DITCH INLET CONSTRUCTION STAGES

- NOTES:
- FOUNDATION BACKFILL SHOULD BE PLACED IN STAGE 1 IMMEDIATELY AFTER PIPE INSTALLATION. INLET CONSTRUCTION SHOULD COMMENCE AS SOON AS POSSIBLE AND BE CONTINUOUS THROUGH COMPLETION.
 - CONFIGURATIONS MAY BE ADJUSTED WITH APPROVAL OF THE ENGINEER FOR TRAVELWAY SAFETY, WATER FLOW, SOIL OR INSTALLATION CHALLENGES.
 - DURING STAGE 1 AND STAGE 2, SILT FENCE MAY BE REQUIRED UPSLOPE OF THE INLET EXCAVATION AS DIRECTED BY THE ENGINEER.
 - IF SILT FENCING IS INSTALLED AROUND THE INLET EXCAVATION IT SHOULD BE PLACED IN A CONFIGURATION THAT WILL ALLOW INLET CONSTRUCTION.

MISSISSIPPI DEPARTMENT OF TRANSPORTATION	
INLET PROTECTION	
TYPICAL APPLICATIONS AND DETAILS	
WORKING NUMBER	ECD-10
SHEET NUMBER	32
FILENAME: EROSION CONTROL/ECD-10.DGN	
DESIGN TEAM	CHECKED DATE

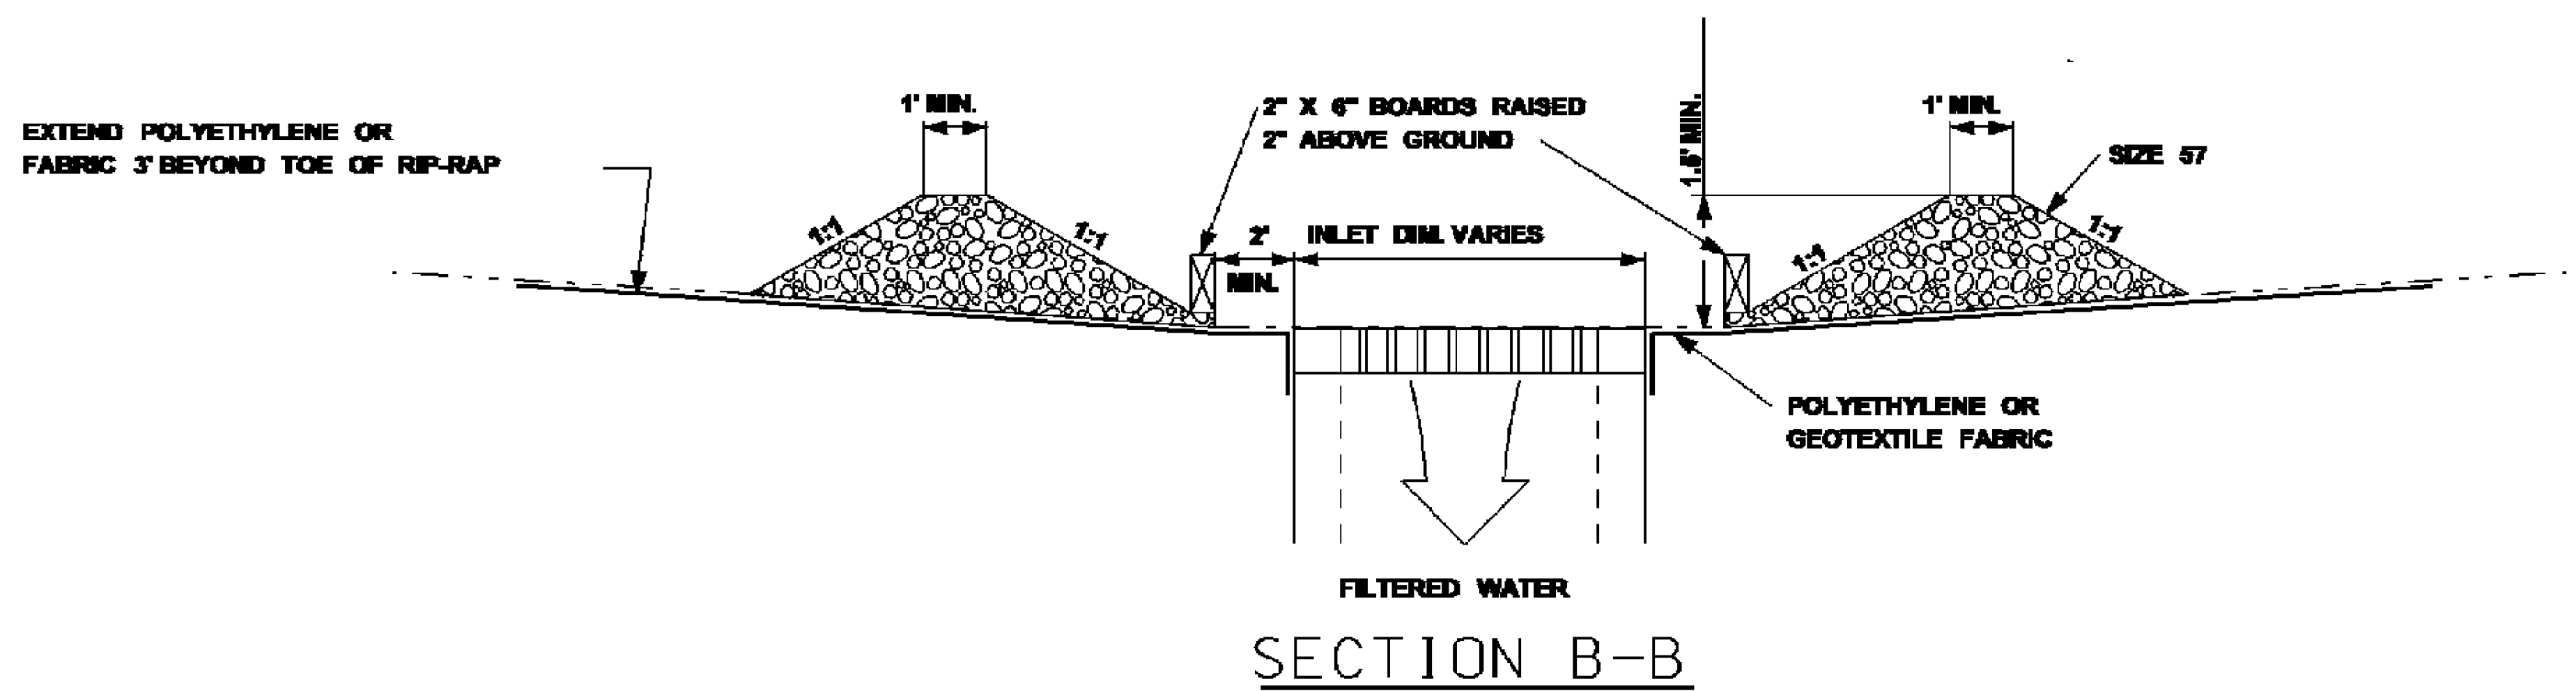


- NOTES:
1. THE ELEVATION OF THE TOP OF THE REQUIRED STONE BERM SHALL BE A MINIMUM OF 1.5' ABOVE THE ELEVATION OF THE INLET WORKING POINT AND A MINIMUM OF 6" BELOW THE ELEVATION OF THE OUTSIDE EDGE OF THE INSIDE SHOULDER.
 2. THIS COARSE AGGREGATE INLET PROTECTION SHALL NOT BE UTILIZED DURING STAGE 1 AND STAGE 2 INLET CONSTRUCTION. SEE INLET PROTECTION TYPICAL APPLICATIONS AND DETAILS.)
 3. 2" X 6" BOARDS MAY BE REPLACED WITH WIRE MESH WHOOPENINGS LESS THAN 1" X 1". COST IS ABSORBED.

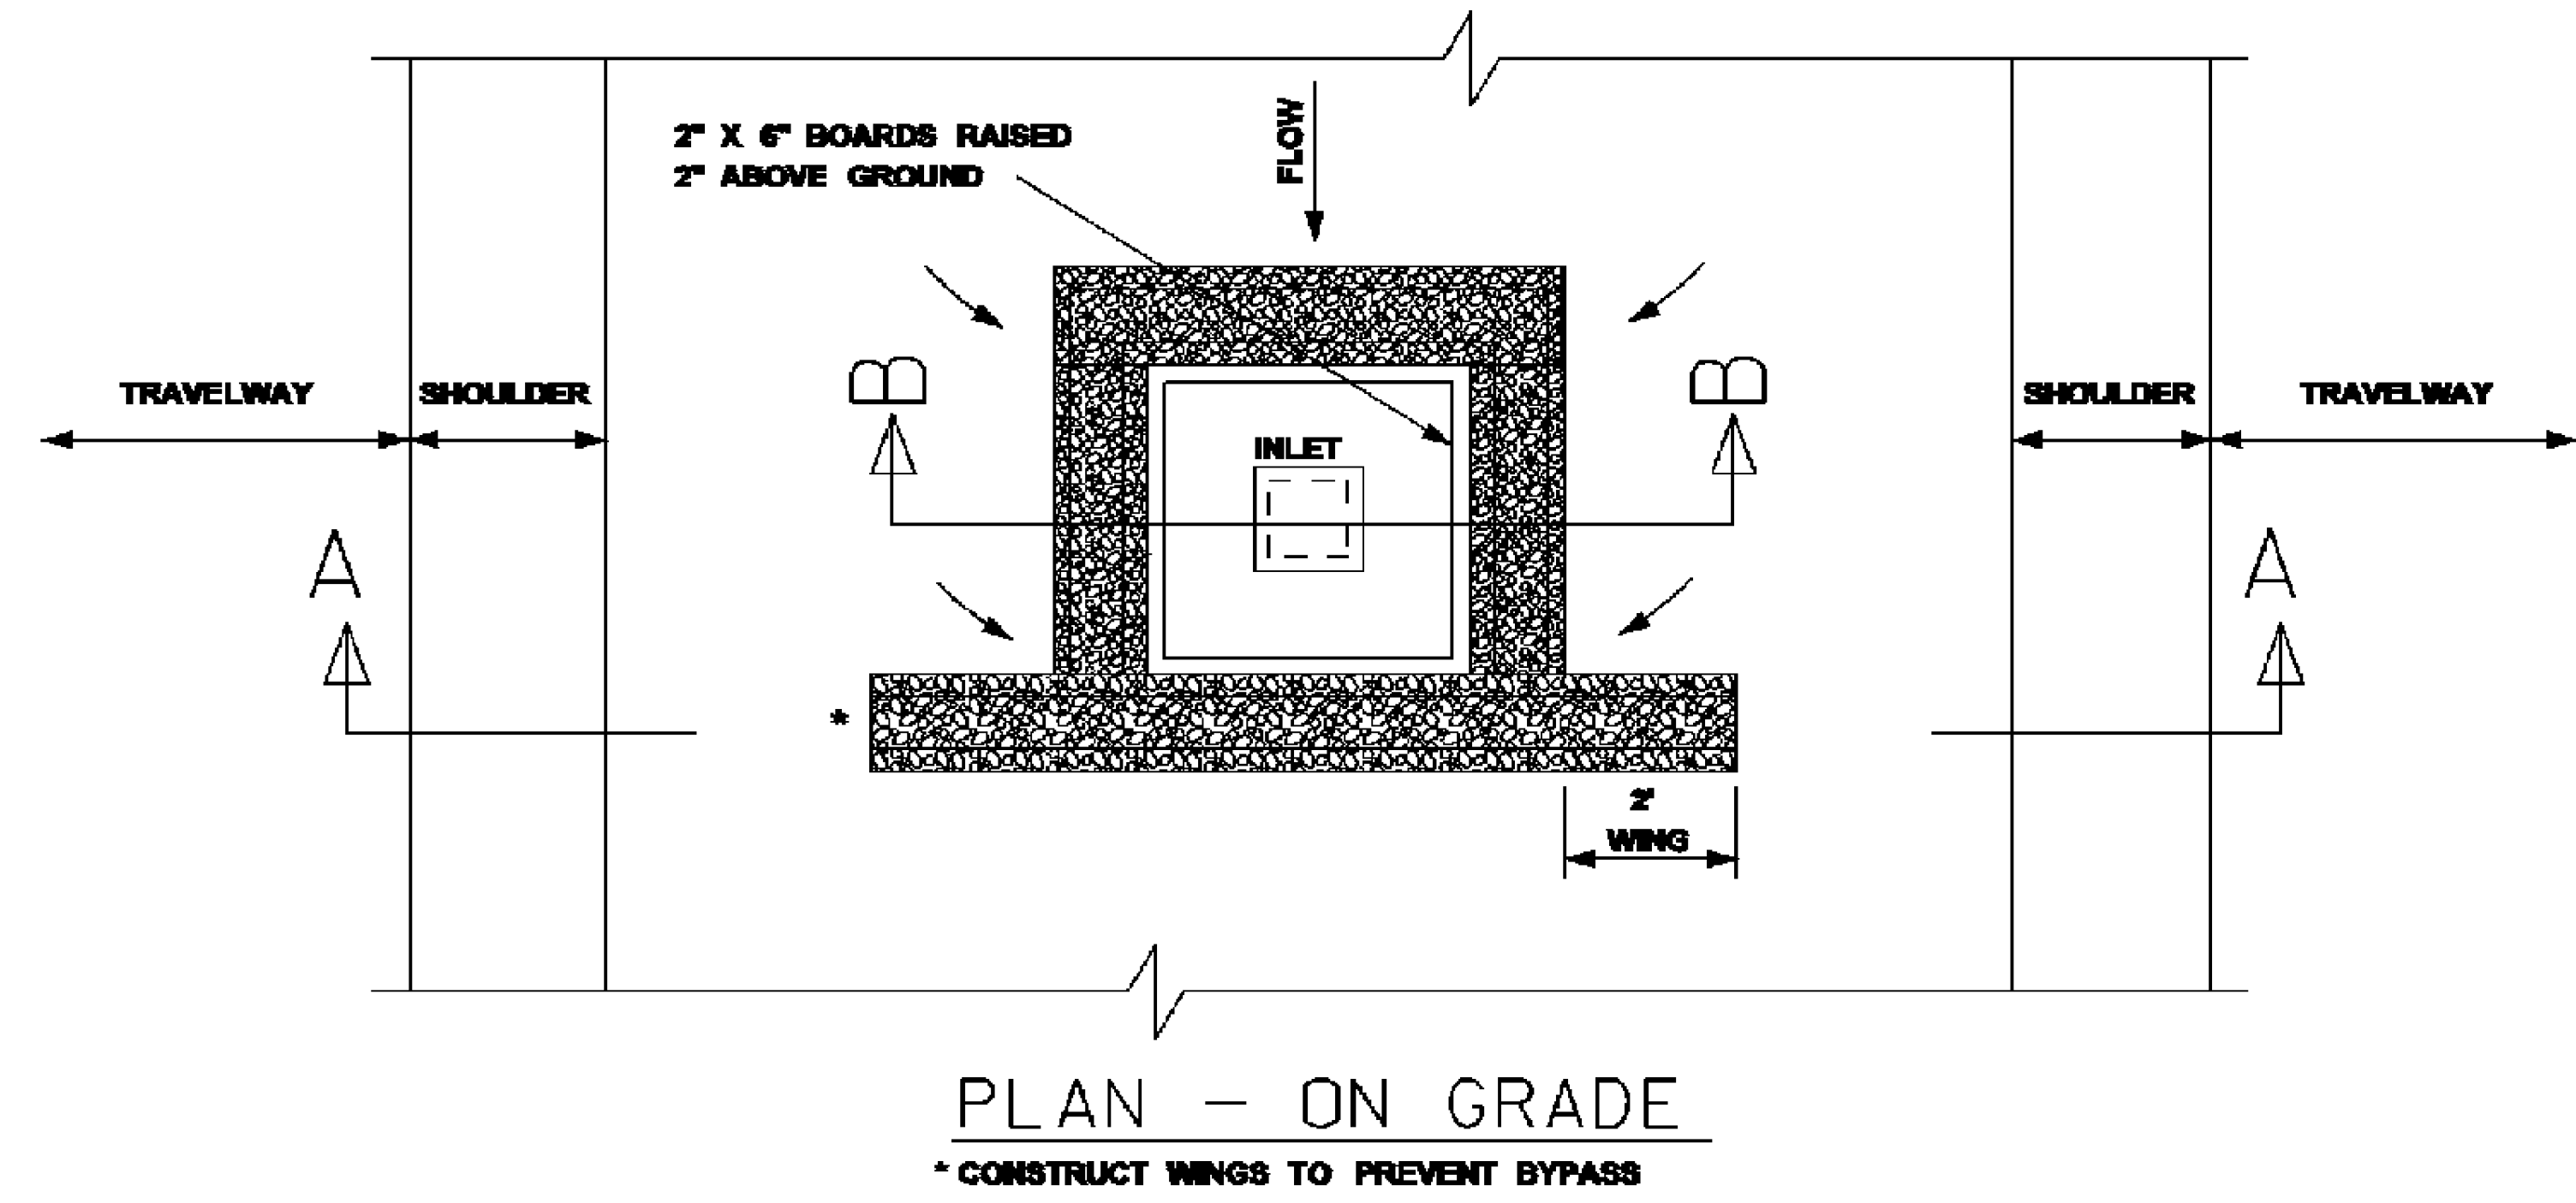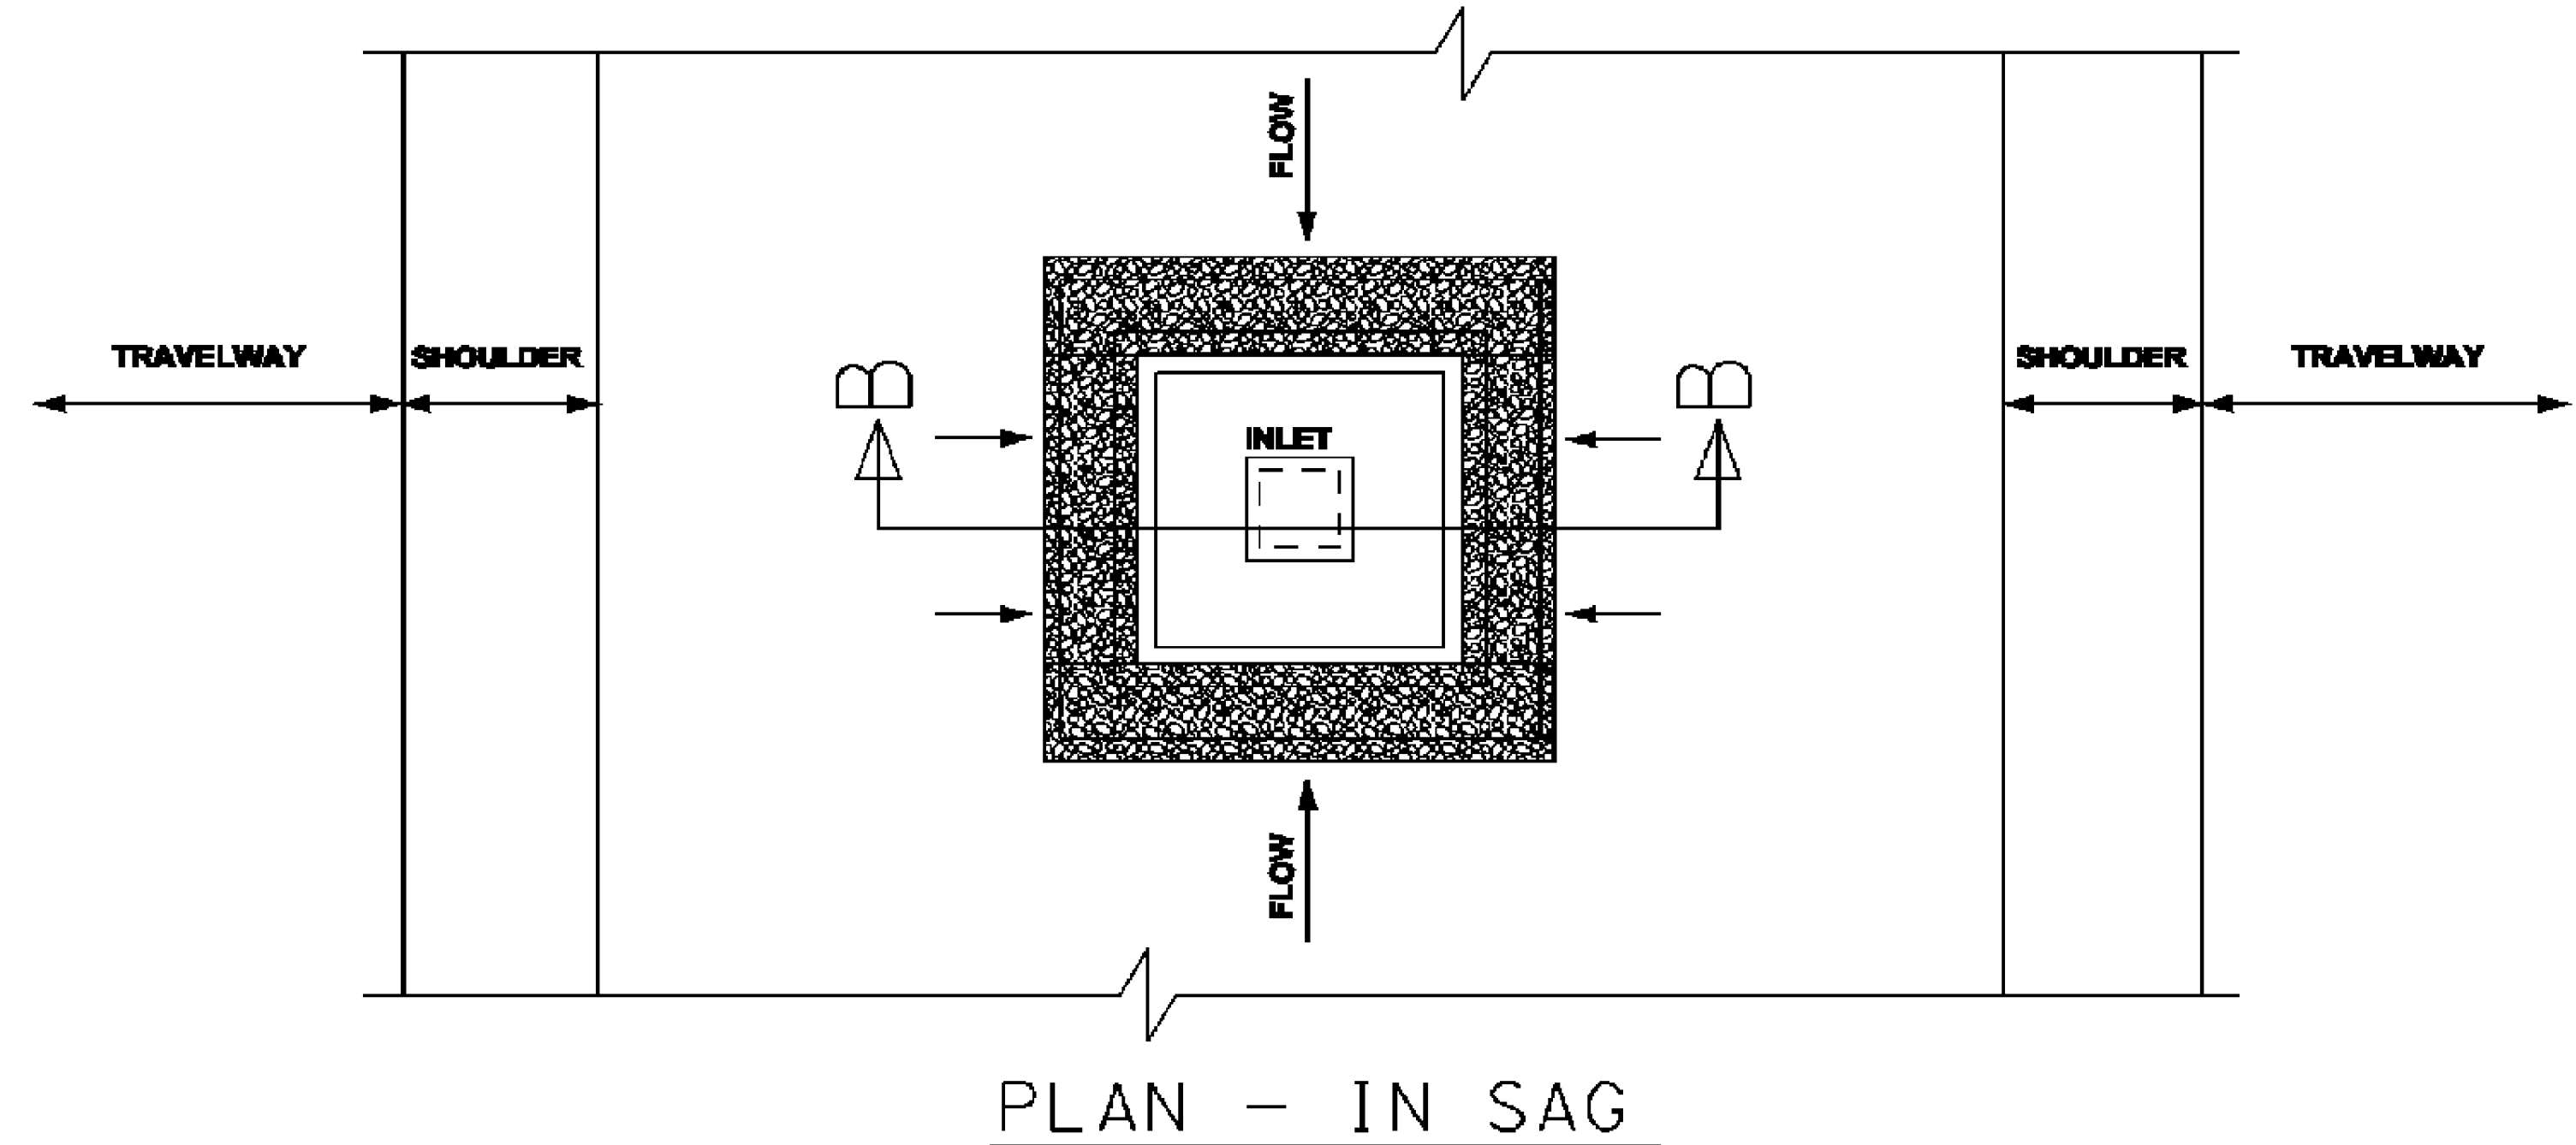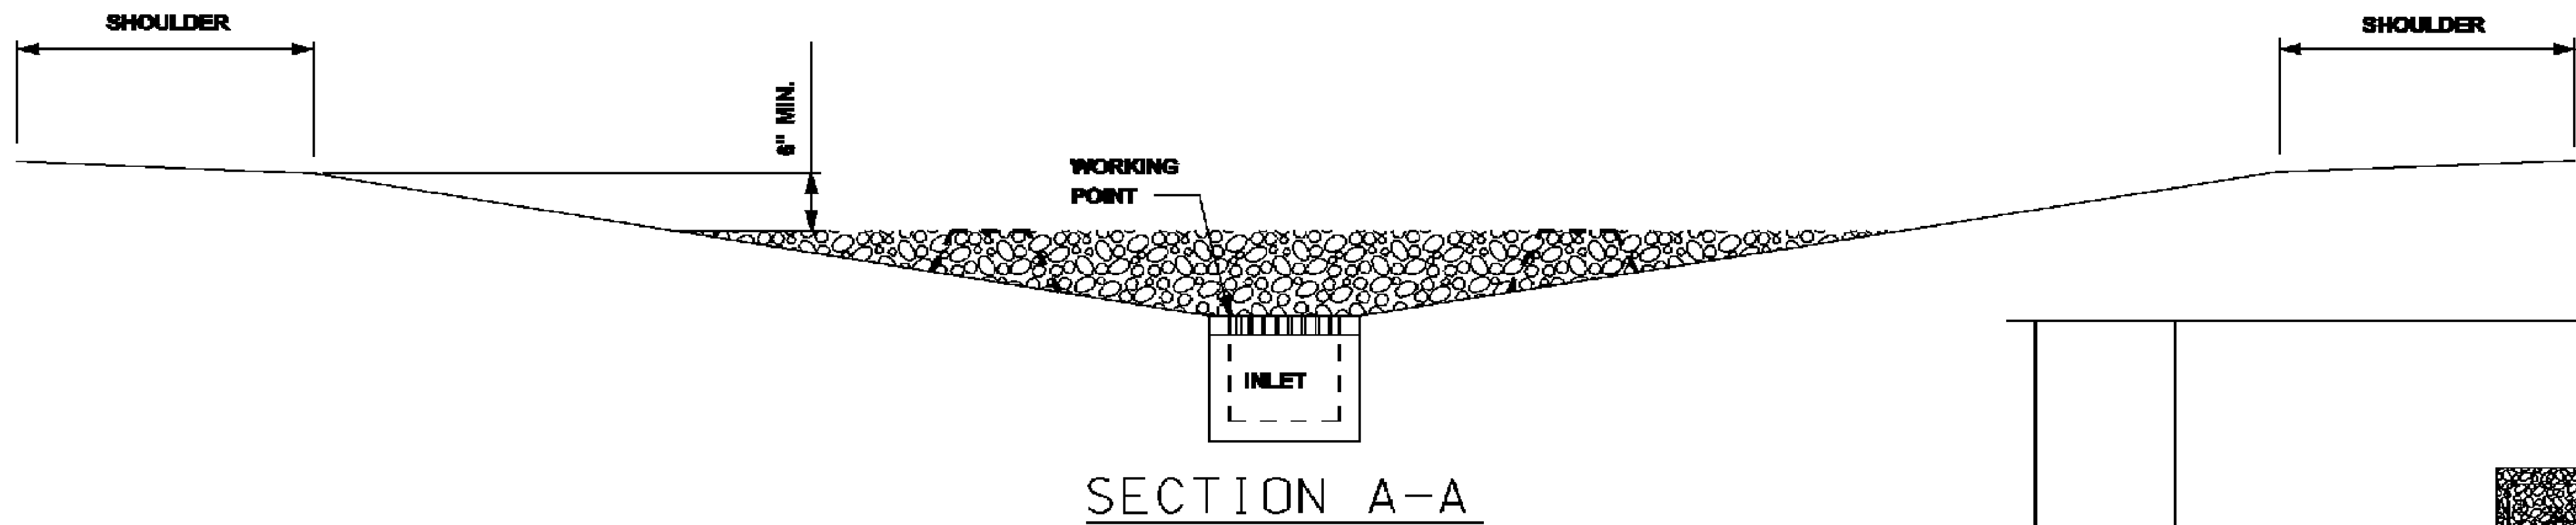


* CONSTRUCT WINGS TO PREVENT BYPASS

MISSISSIPPI DEPARTMENT OF TRANSPORTATION	
INLET PROTECTION DETAILS FOR COARSE AGGREGATE ON GRADES & SAGS	
WORKING NUMBER ECD-11	SHEET NUMBER 33
DATE 1/18/2018 12:25PM ECD-11.DGN	FILENAME: EROSION CONTROL/ECD-11.DGN
DESIGN TEAM	CHECKED DATE


NOTE:
SILT FENCE OR SAND BAGS MAY ALSO BE USED FOR THIS APPLICATION.
HAY BALES NOT ACCEPTABLE DURING THIS STAGE.

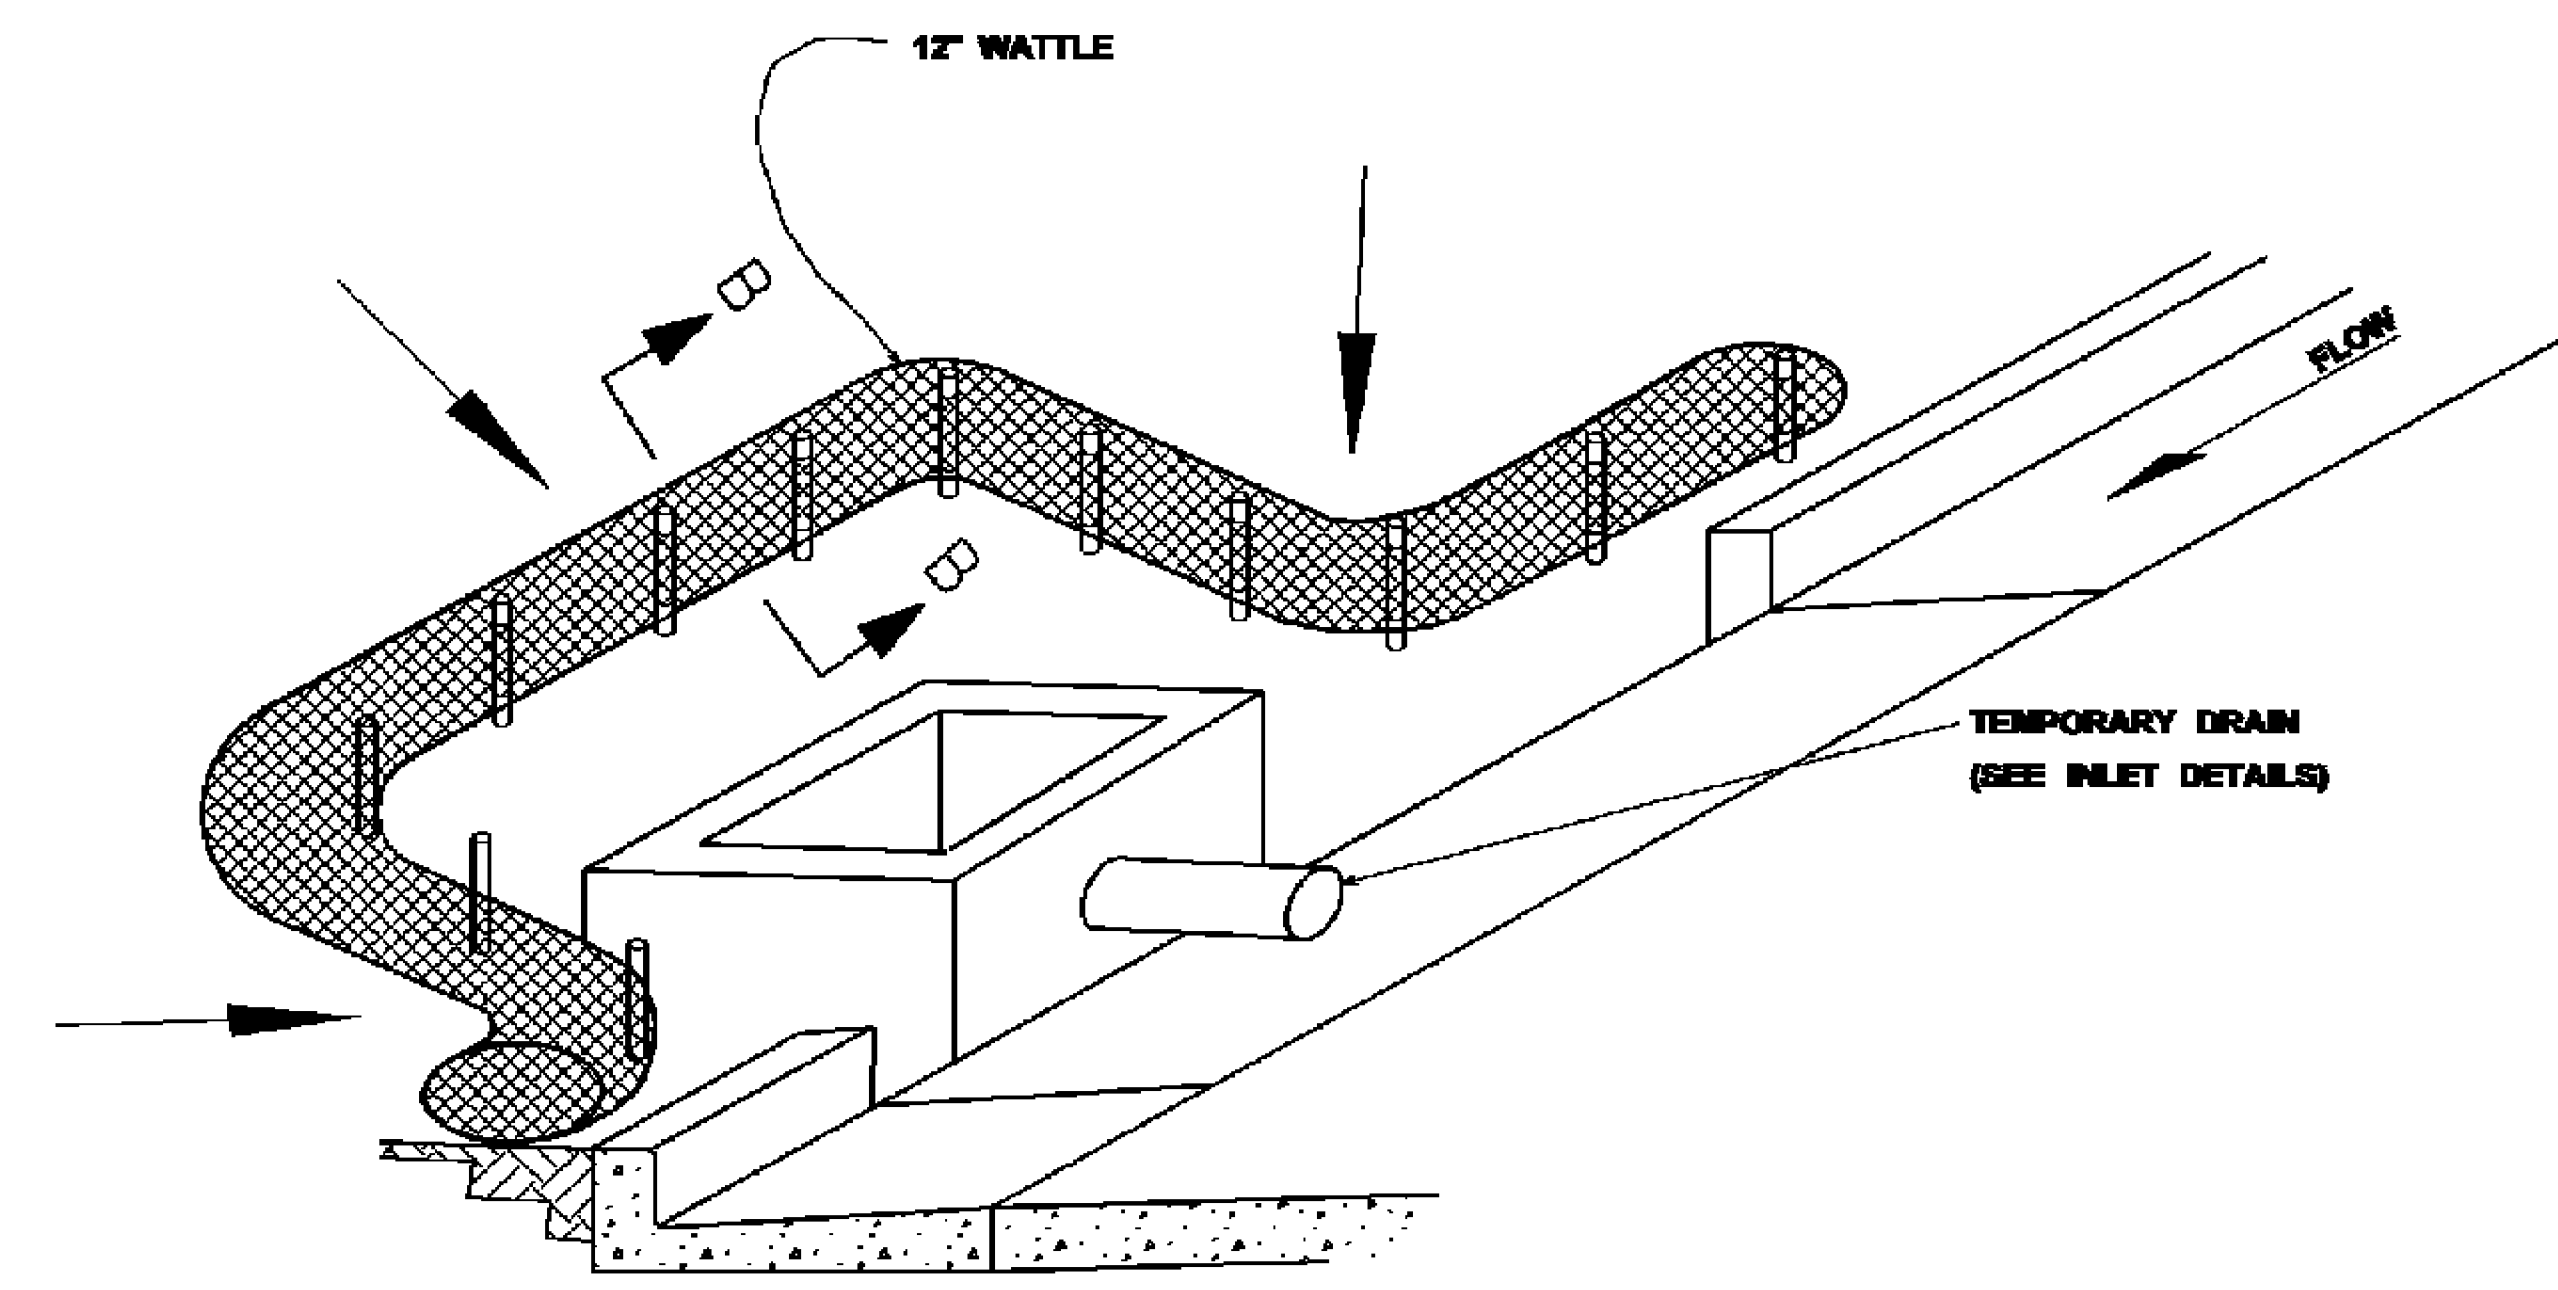

CURB INLET PROTECTION (STAGE 2)
SINGLE OR DOUBLE WING INLET

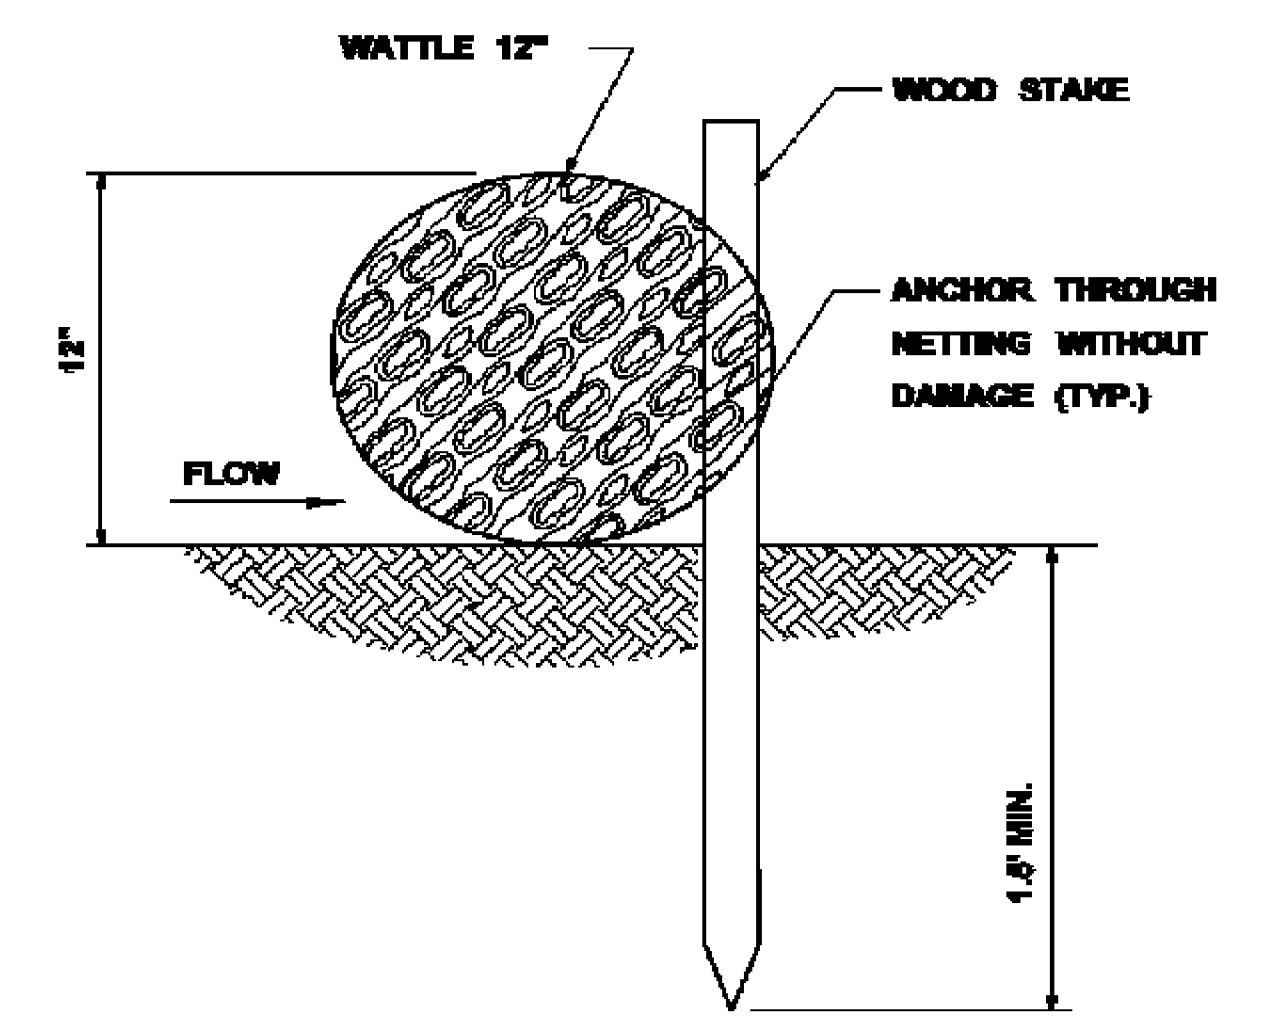


SECTION B-B

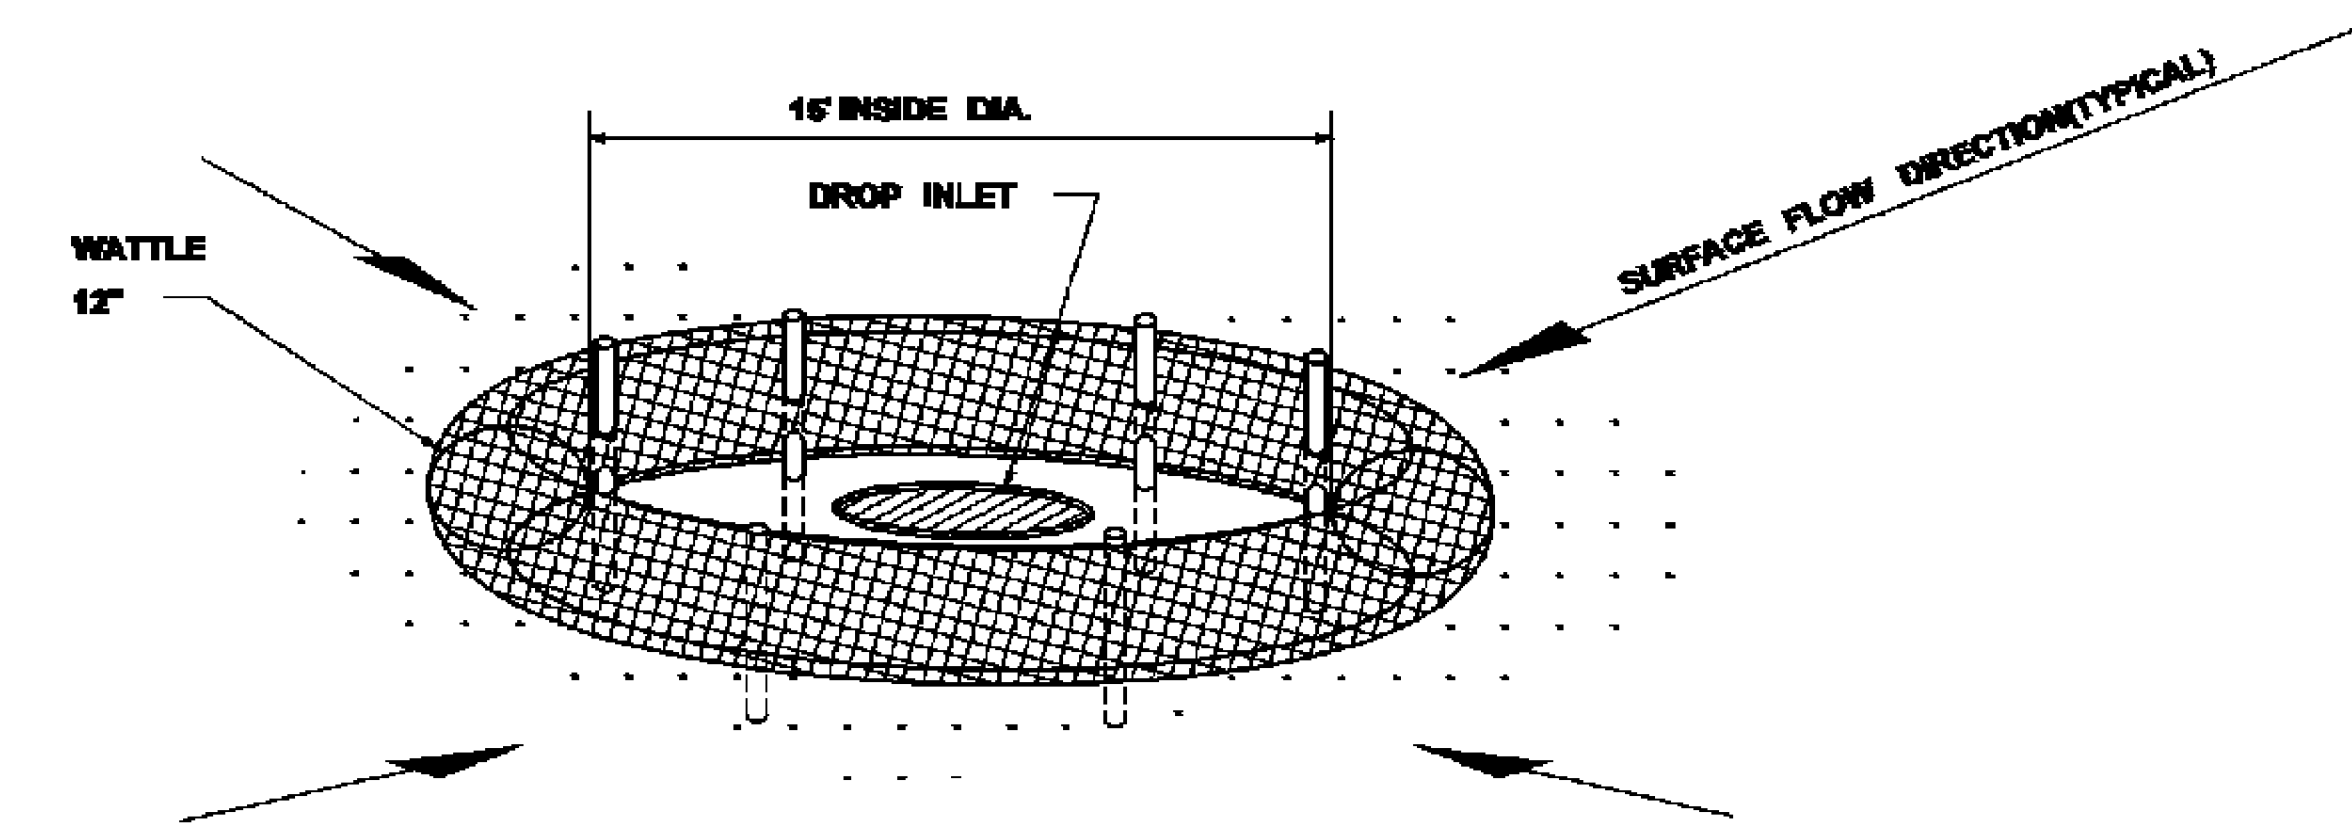

DROP INLET PROTECTION


- NOTES:
1. ANCHORING STAKES SHALL BE SIZED, SPACED, AND BE OF A MATERIAL THAT EFFECTIVELY SECURES THE WATTLE. STAKE SPACING SHALL BE A MAXIMUM OF THREE FEET.
 2. OVERLAP ENDS OF WATTLES PER MANUFACTURERS RECOMMENDATIONS (1" MIN., 3" MAX.).
 3. TRENCHING OF WATTLES MAY BE NECESSARY IF PIPING BECOMES EVIDENT.

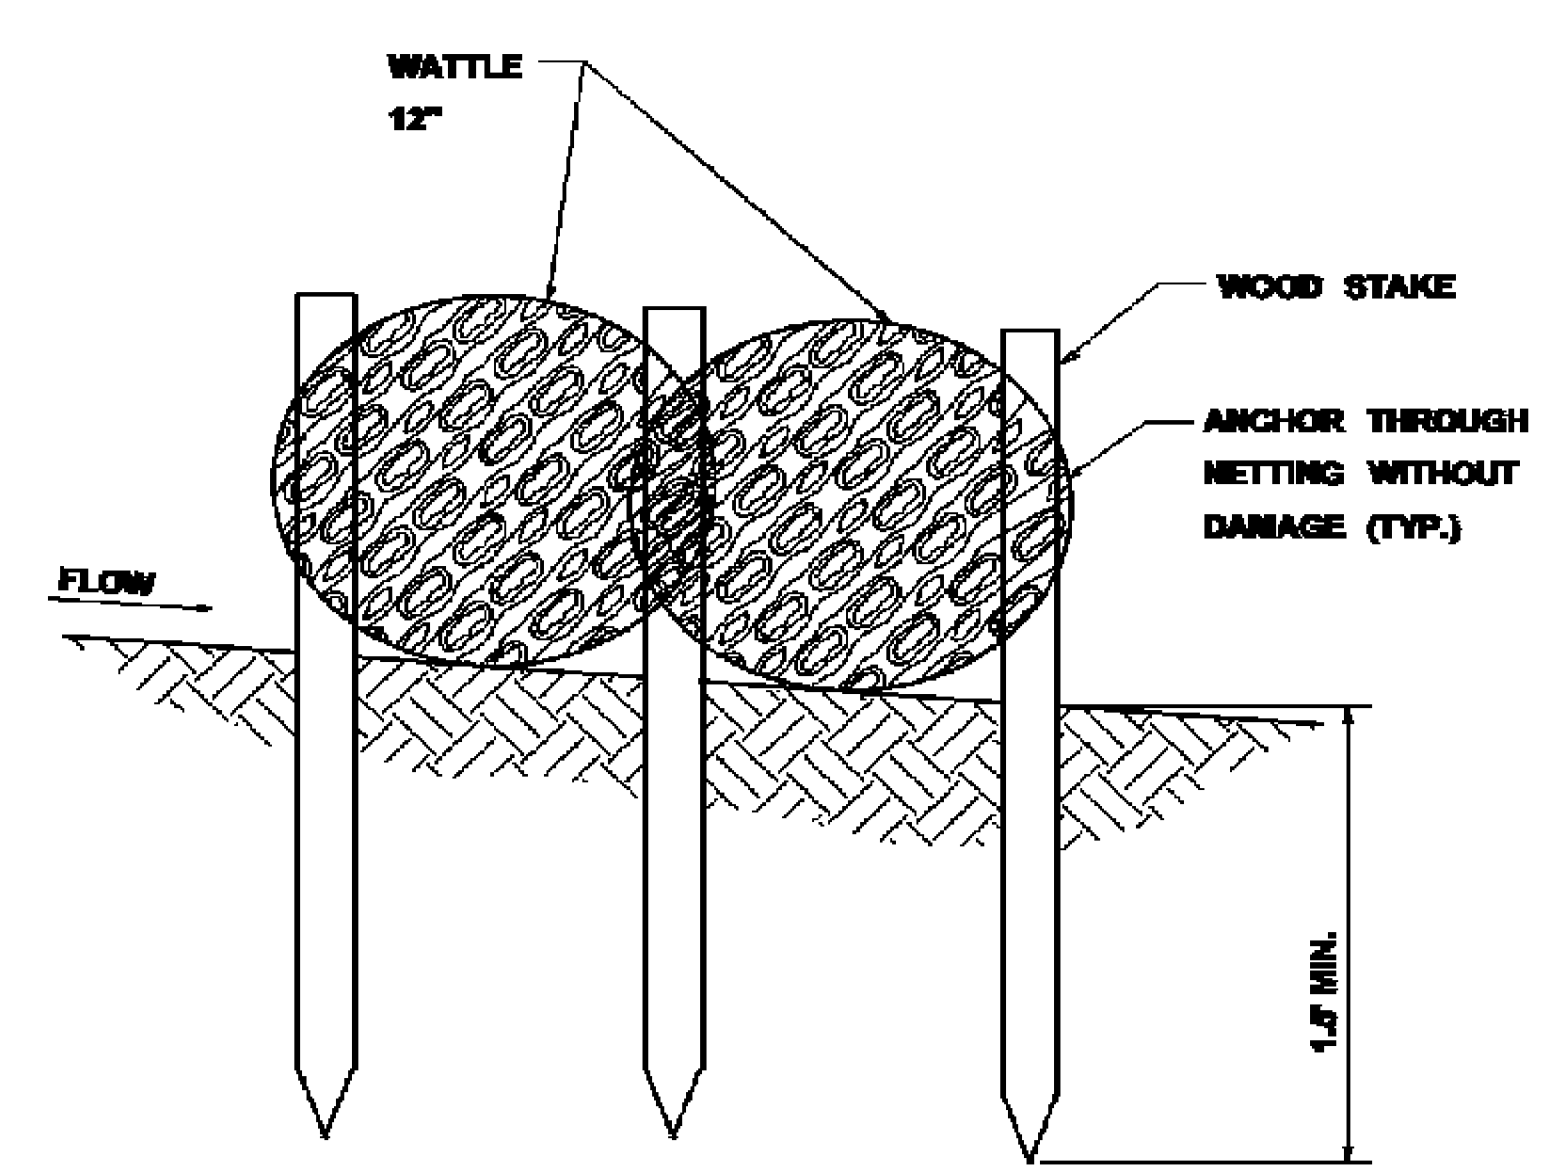

SECTION A-A

BY		MISSISSIPPI DEPARTMENT OF TRANSPORTATION	
REVISION		INLET PROTECTION DETAILS OF WATTLES	
DATE	FILENAME:	EROSION CONTROL/ECD-12.DGN	WORKING NUMBER ECD-12
DESIGN TEAM	CHECKED:	DATE	SHEET NUMBER 34


PLAN
DESIGN DIVISION
MISSISSIPPI DEPARTMENT OF TRANSPORTATION

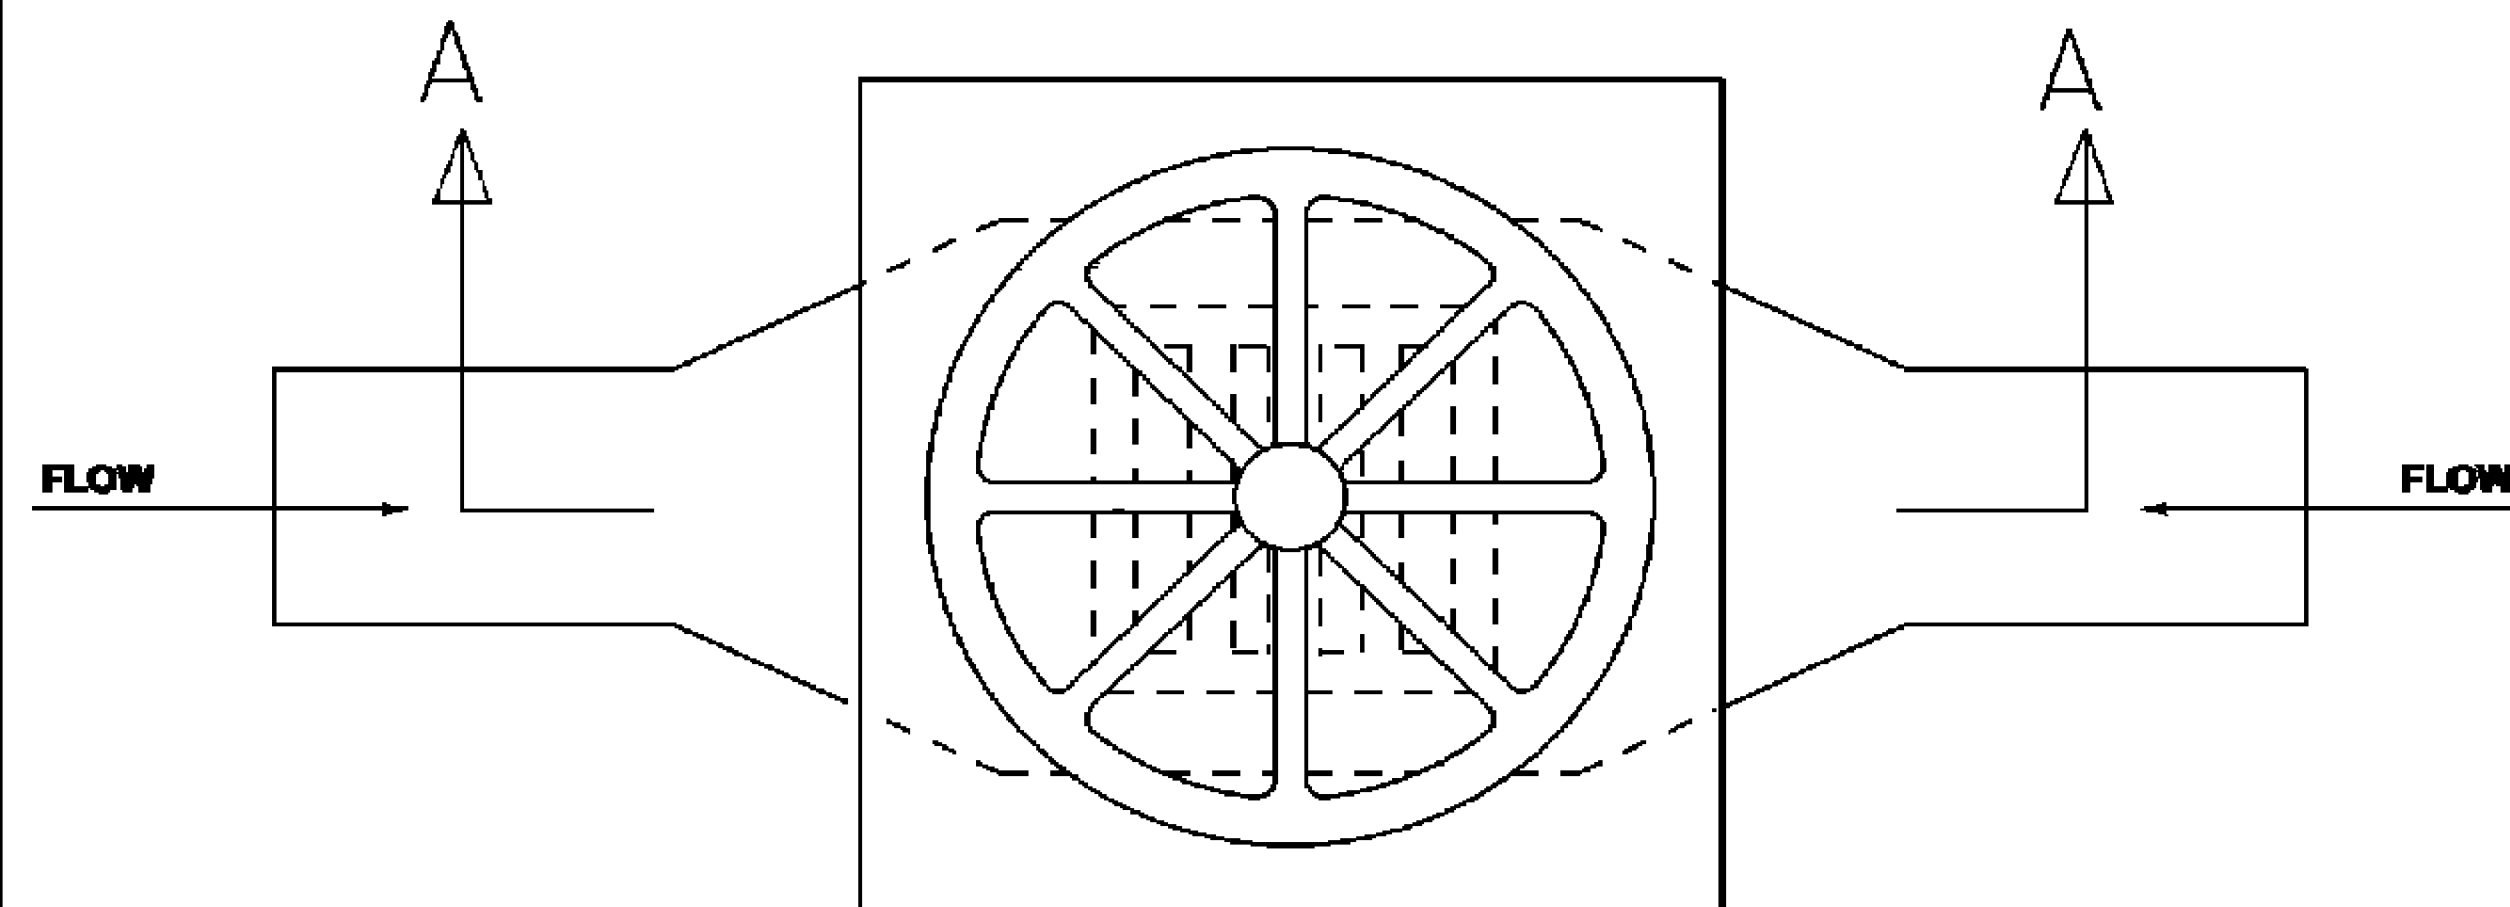

PLAN

NOTES:


1. FRAMES WITH EITHER SQUARE OR CIRCULAR BASES MAY BE USED.
SELECTED FRAME BASE SHOULD PROVIDE BEST SEAL AROUND INLET AS
DIRECTED BY THE ENGINEER.
2. FILL POCKETS AROUND BASE OF FILTER COVER WITH #57 STONE OR SOIL.
STONE IS REQUIRED WHEN ANCHORING THE MANUFACTURED INLET PROTECTION
DEVICE OVER PAVED DITCH OR FLUME.
3. USE ONLY DURING STAGE 3 OR STAGE 4 INLET CONSTRUCTION.
4. FOR MEDIAN INLET PROTECTION, THE ELEVATION OF THE COARSE SCREEN TOP
SHOULD BE A MINIMUM OF 6" BELOW THE ELEVATION OF THE OUTSIDE EDGE OF THE INSIDE SHOULDER.

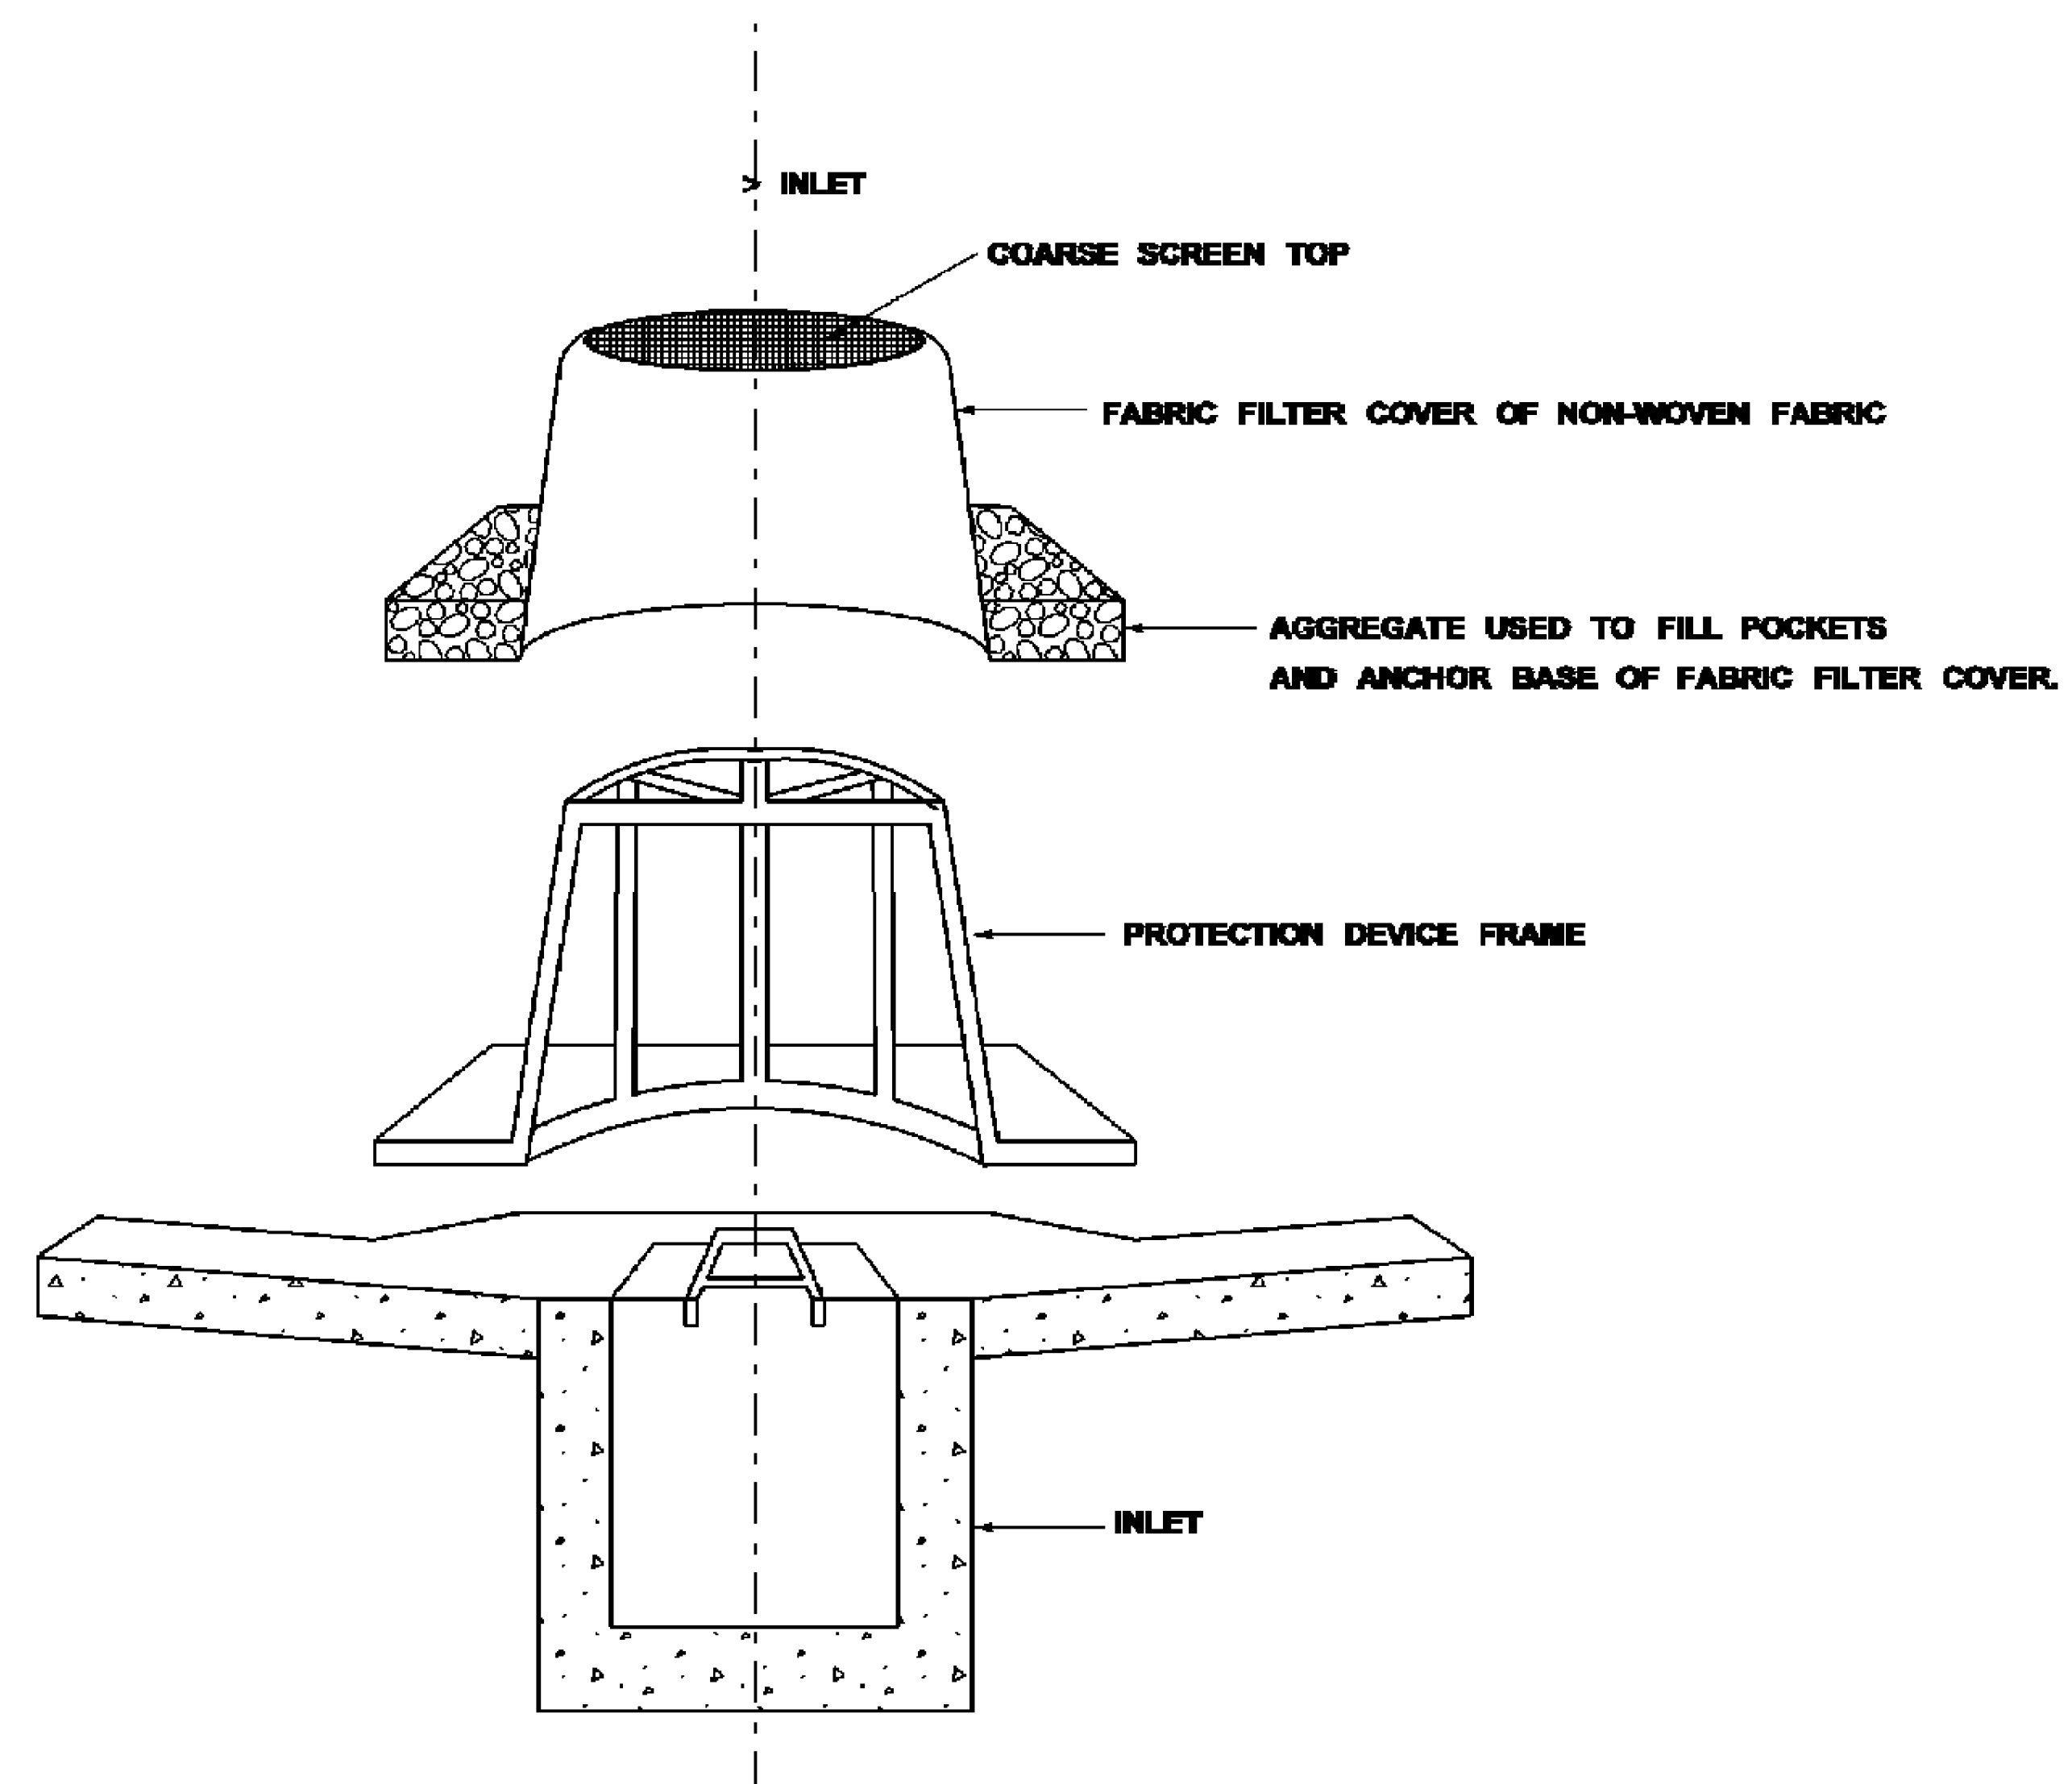


SECTION "A-A"

1/28/2010 8:32 AM ECD-13.DGN


		MISSISSIPPI DEPARTMENT OF TRANSPORTATION	
		INLET PROTECTION DETAILS OF MANUFACTURED INLET PROTECTION DEVICE	
REVISION	BY		
	DATE		
		FILENAME: EROSION CONTROL/ECD-13.DGN	WORKING NUMBER ECD-13
		DESIGN TEAM	SHEET NUMBER 35
		CHECKED	DATE

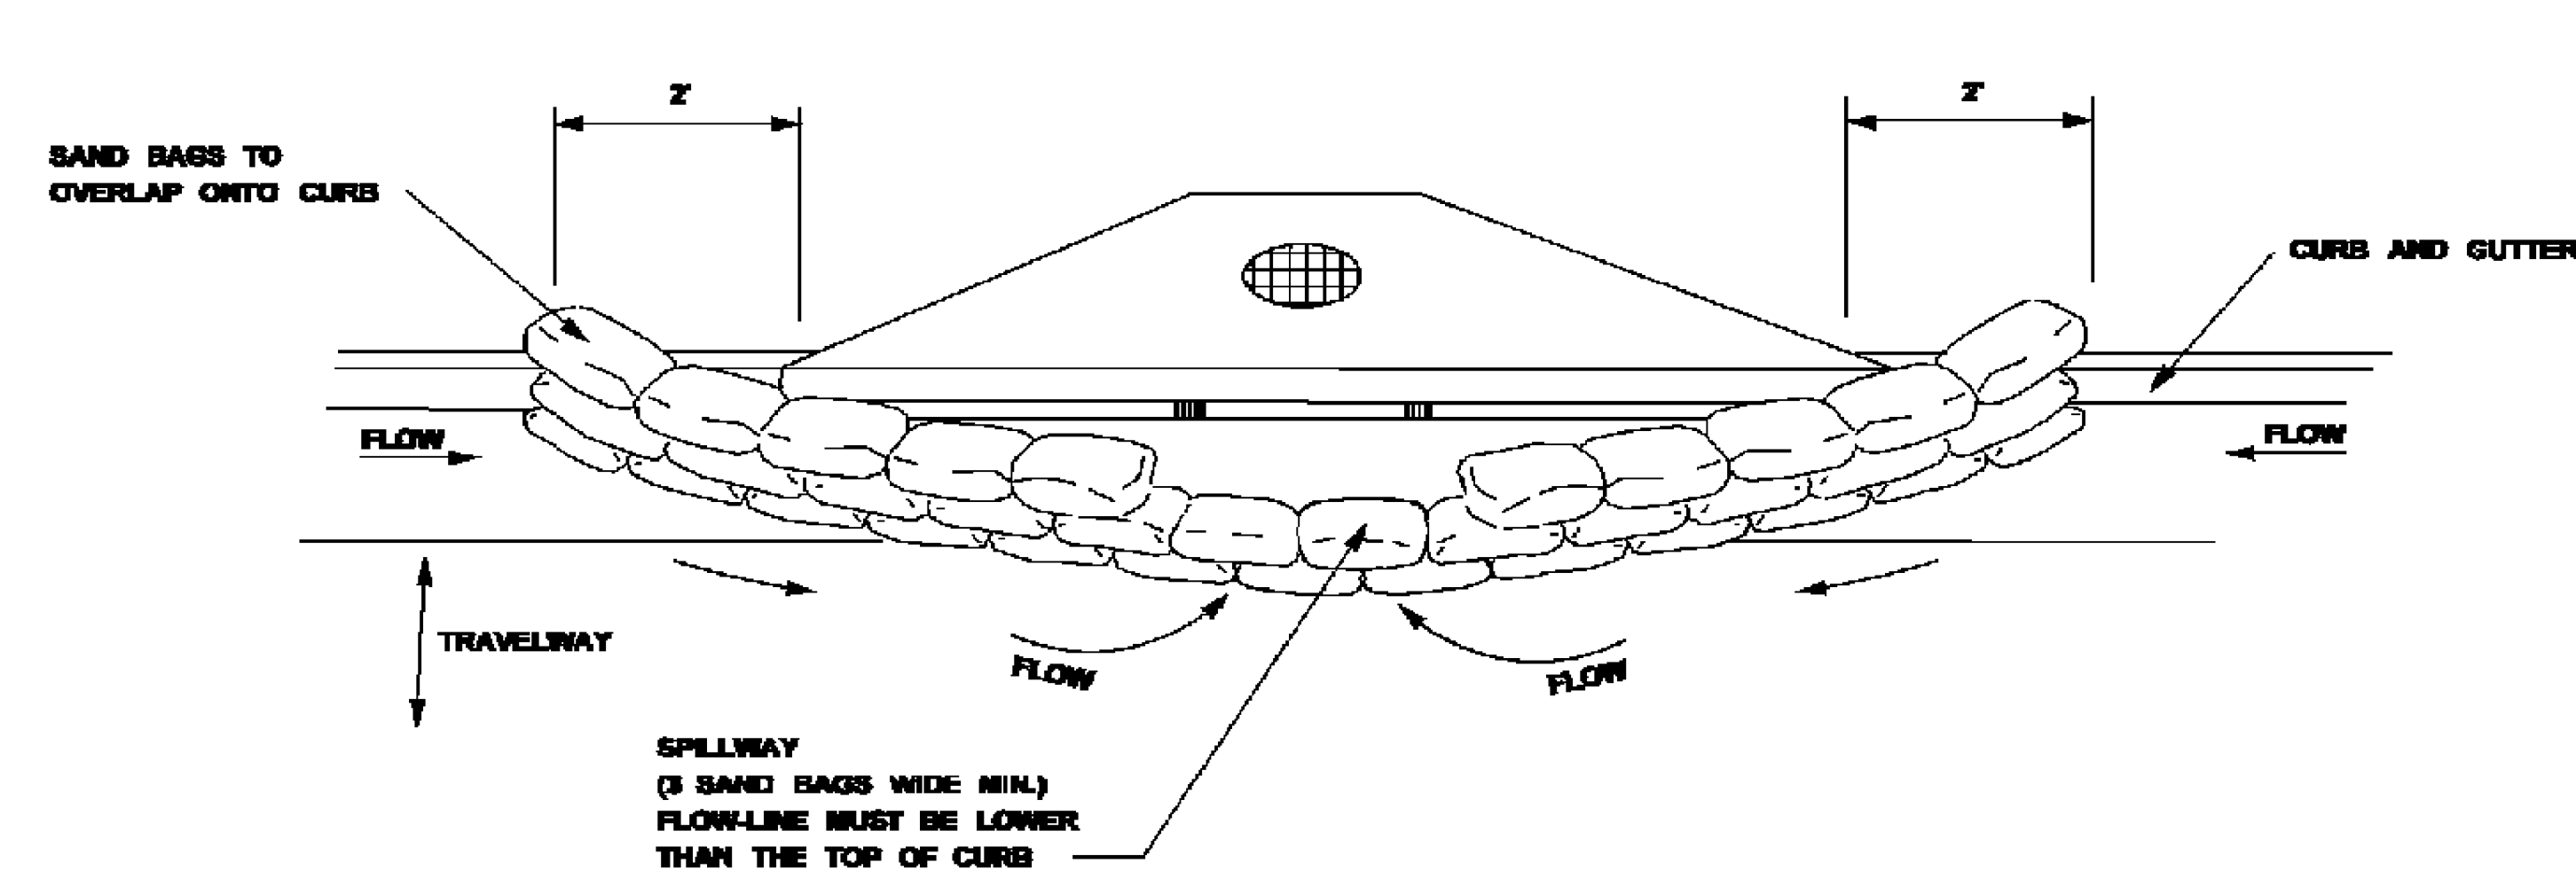


TYPICAL (SAND BAG) PROTECTION FOR INLET IN SAG

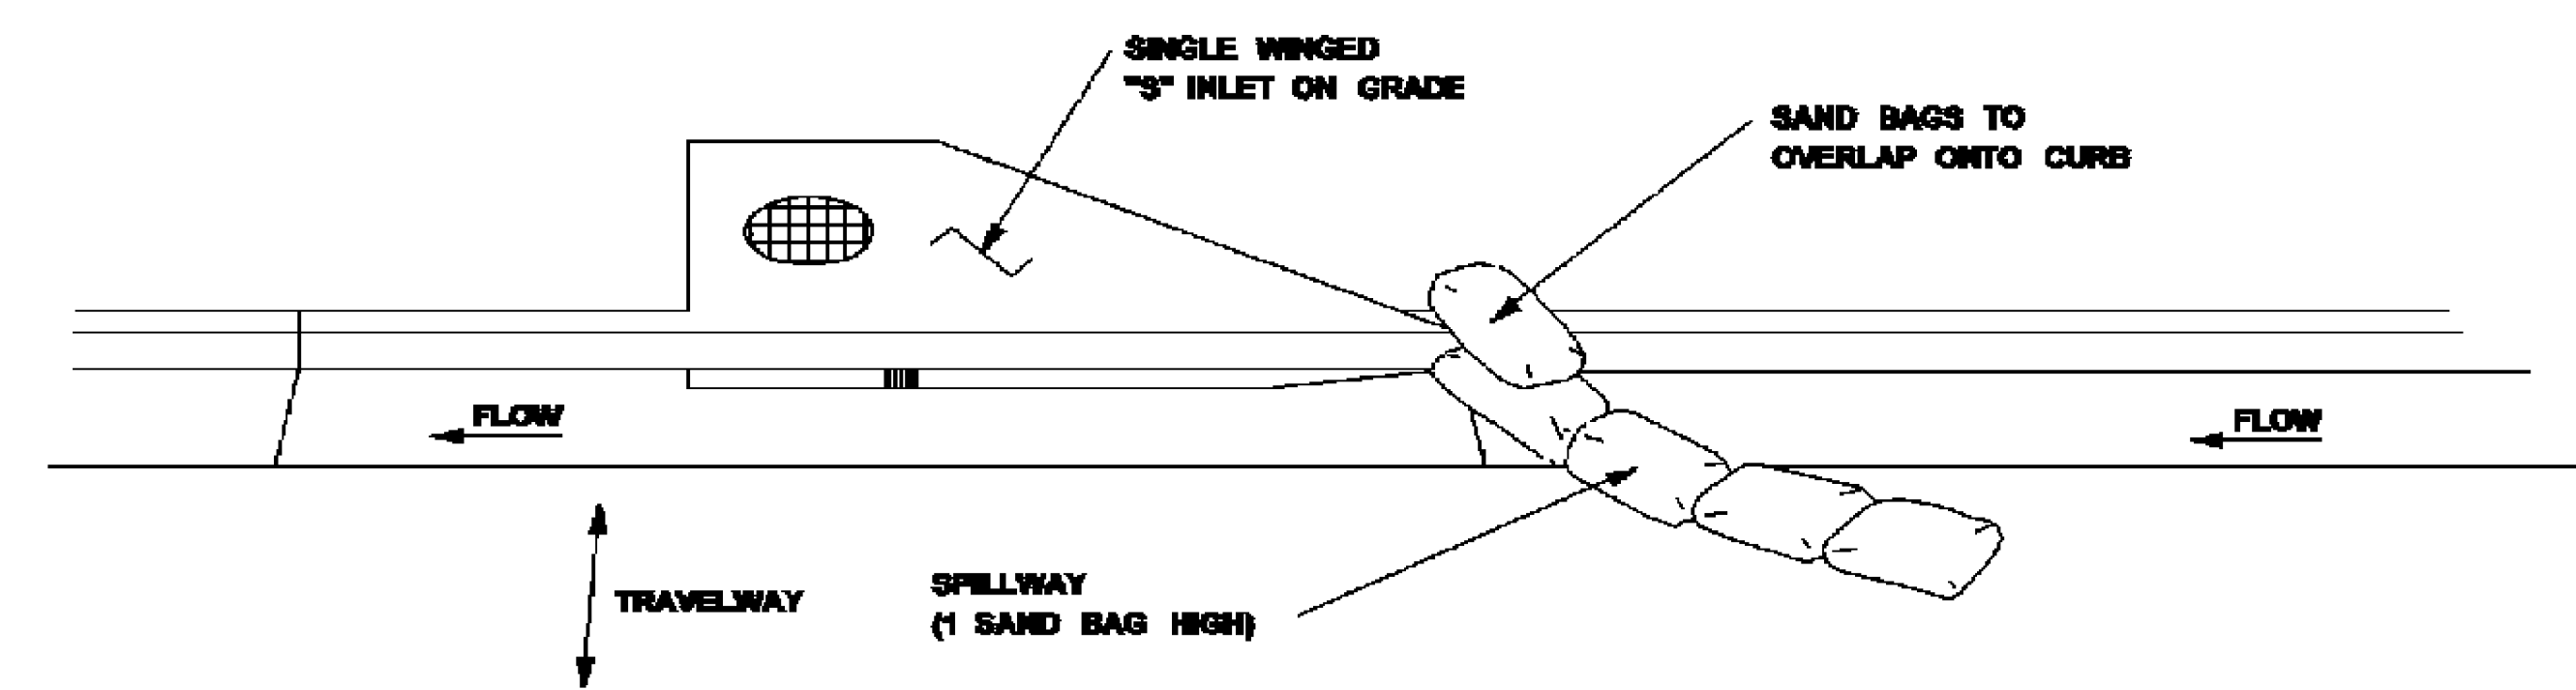


TYPICAL (SAND BAG) PROTECTION FOR INLET ON GRADE

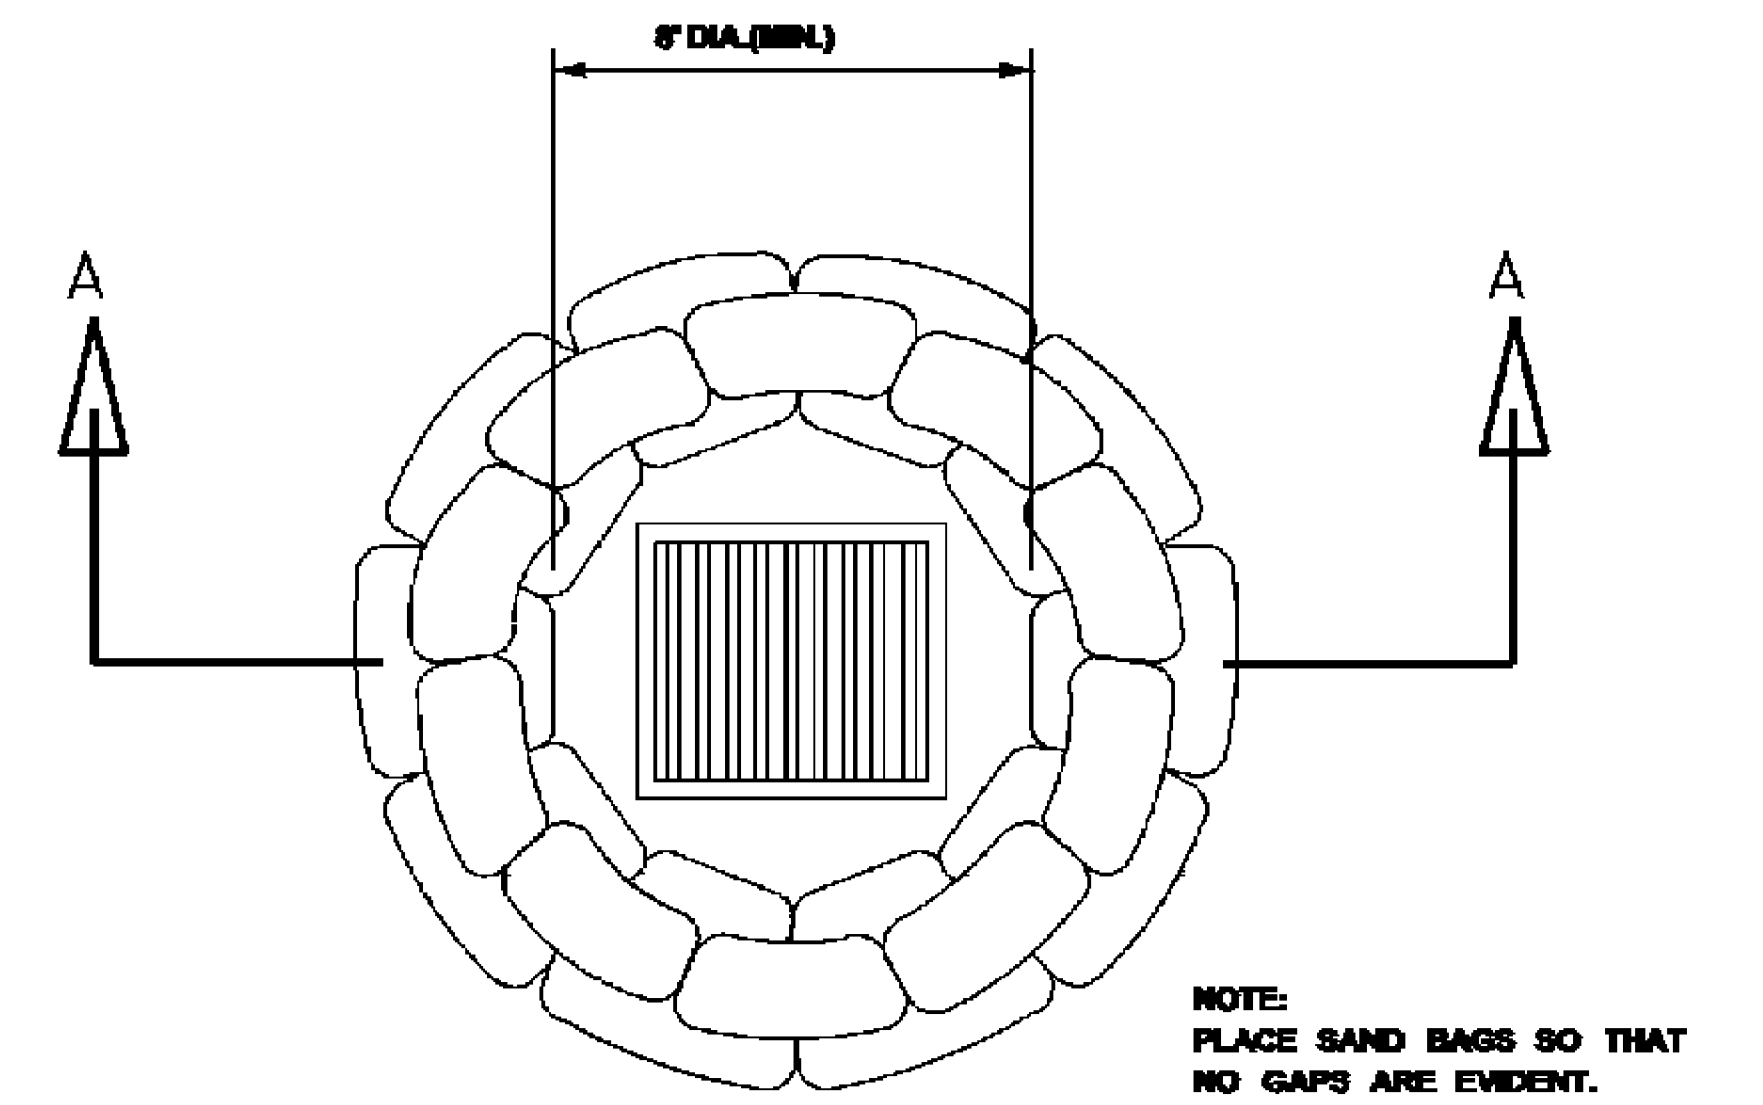

DROP INLET
PLAN VIEW

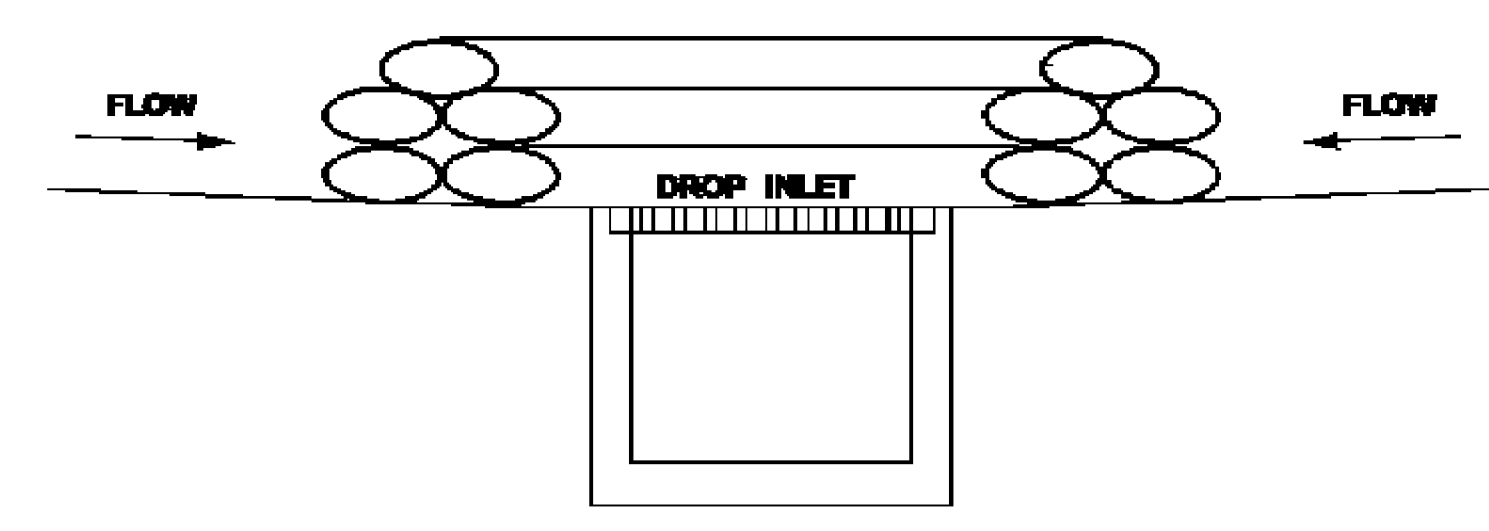


SECTION A-A
SAND BAG BARRIER

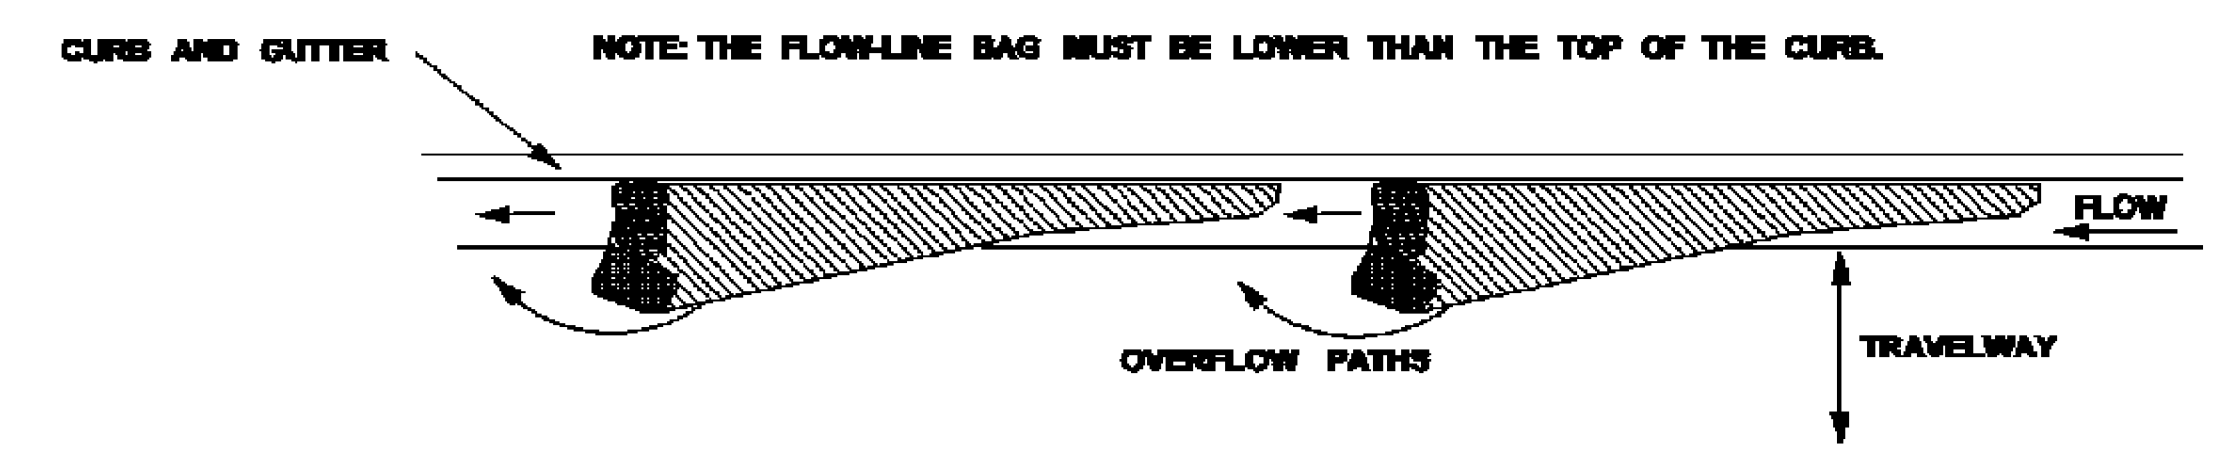


CURB AND GUTTER SEDIMENT
CONTAINMENT SYSTEM

- CURB INLET PROTECTION NOTES:**
1. THIS CURB INLET PROTECTION METHOD CAN BE USED DURING ANY STAGE OF BASE AND PAVEMENT CONSTRUCTION.
 2. BAG HEIGHT AND NUMBER OF BAGS SHOULD BE BASED ON CURB HEIGHT AND USE OF TRAVELWAY.
 3. SEDIMENT SHOULD BE CONTROLLED PRIOR TO ENTERING GUTTER. GUTTER CHECKS AND INLET PROTECTION ARE FOR SECONDARY CONTROL.
 4. REMOVE ACCUMULATED SEDIMENT AFTER EVERY RAINFALL. SWEEP SEDIMENT FROM HARD SURFACES AND DISPOSE OF APPROPRIATELY AWAY FROM INLETS AND/OR WATER BODIES.
 5. IF DENUDEED AREAS EXIST BEHIND THE INLET, A SEDIMENT BARRIER SHOULD BE INSTALLED AROUND ITS PERIMETER TO CONTROL SEDIMENT.


MISSISSIPPI DEPARTMENT OF TRANSPORTATION	
INLET PROTECTION DETAILS OF SAND BAG	
WORKING NUMBER ECD-14	SHEET NUMBER 36
DATE DESIGN TEAM	CHECKED DATE

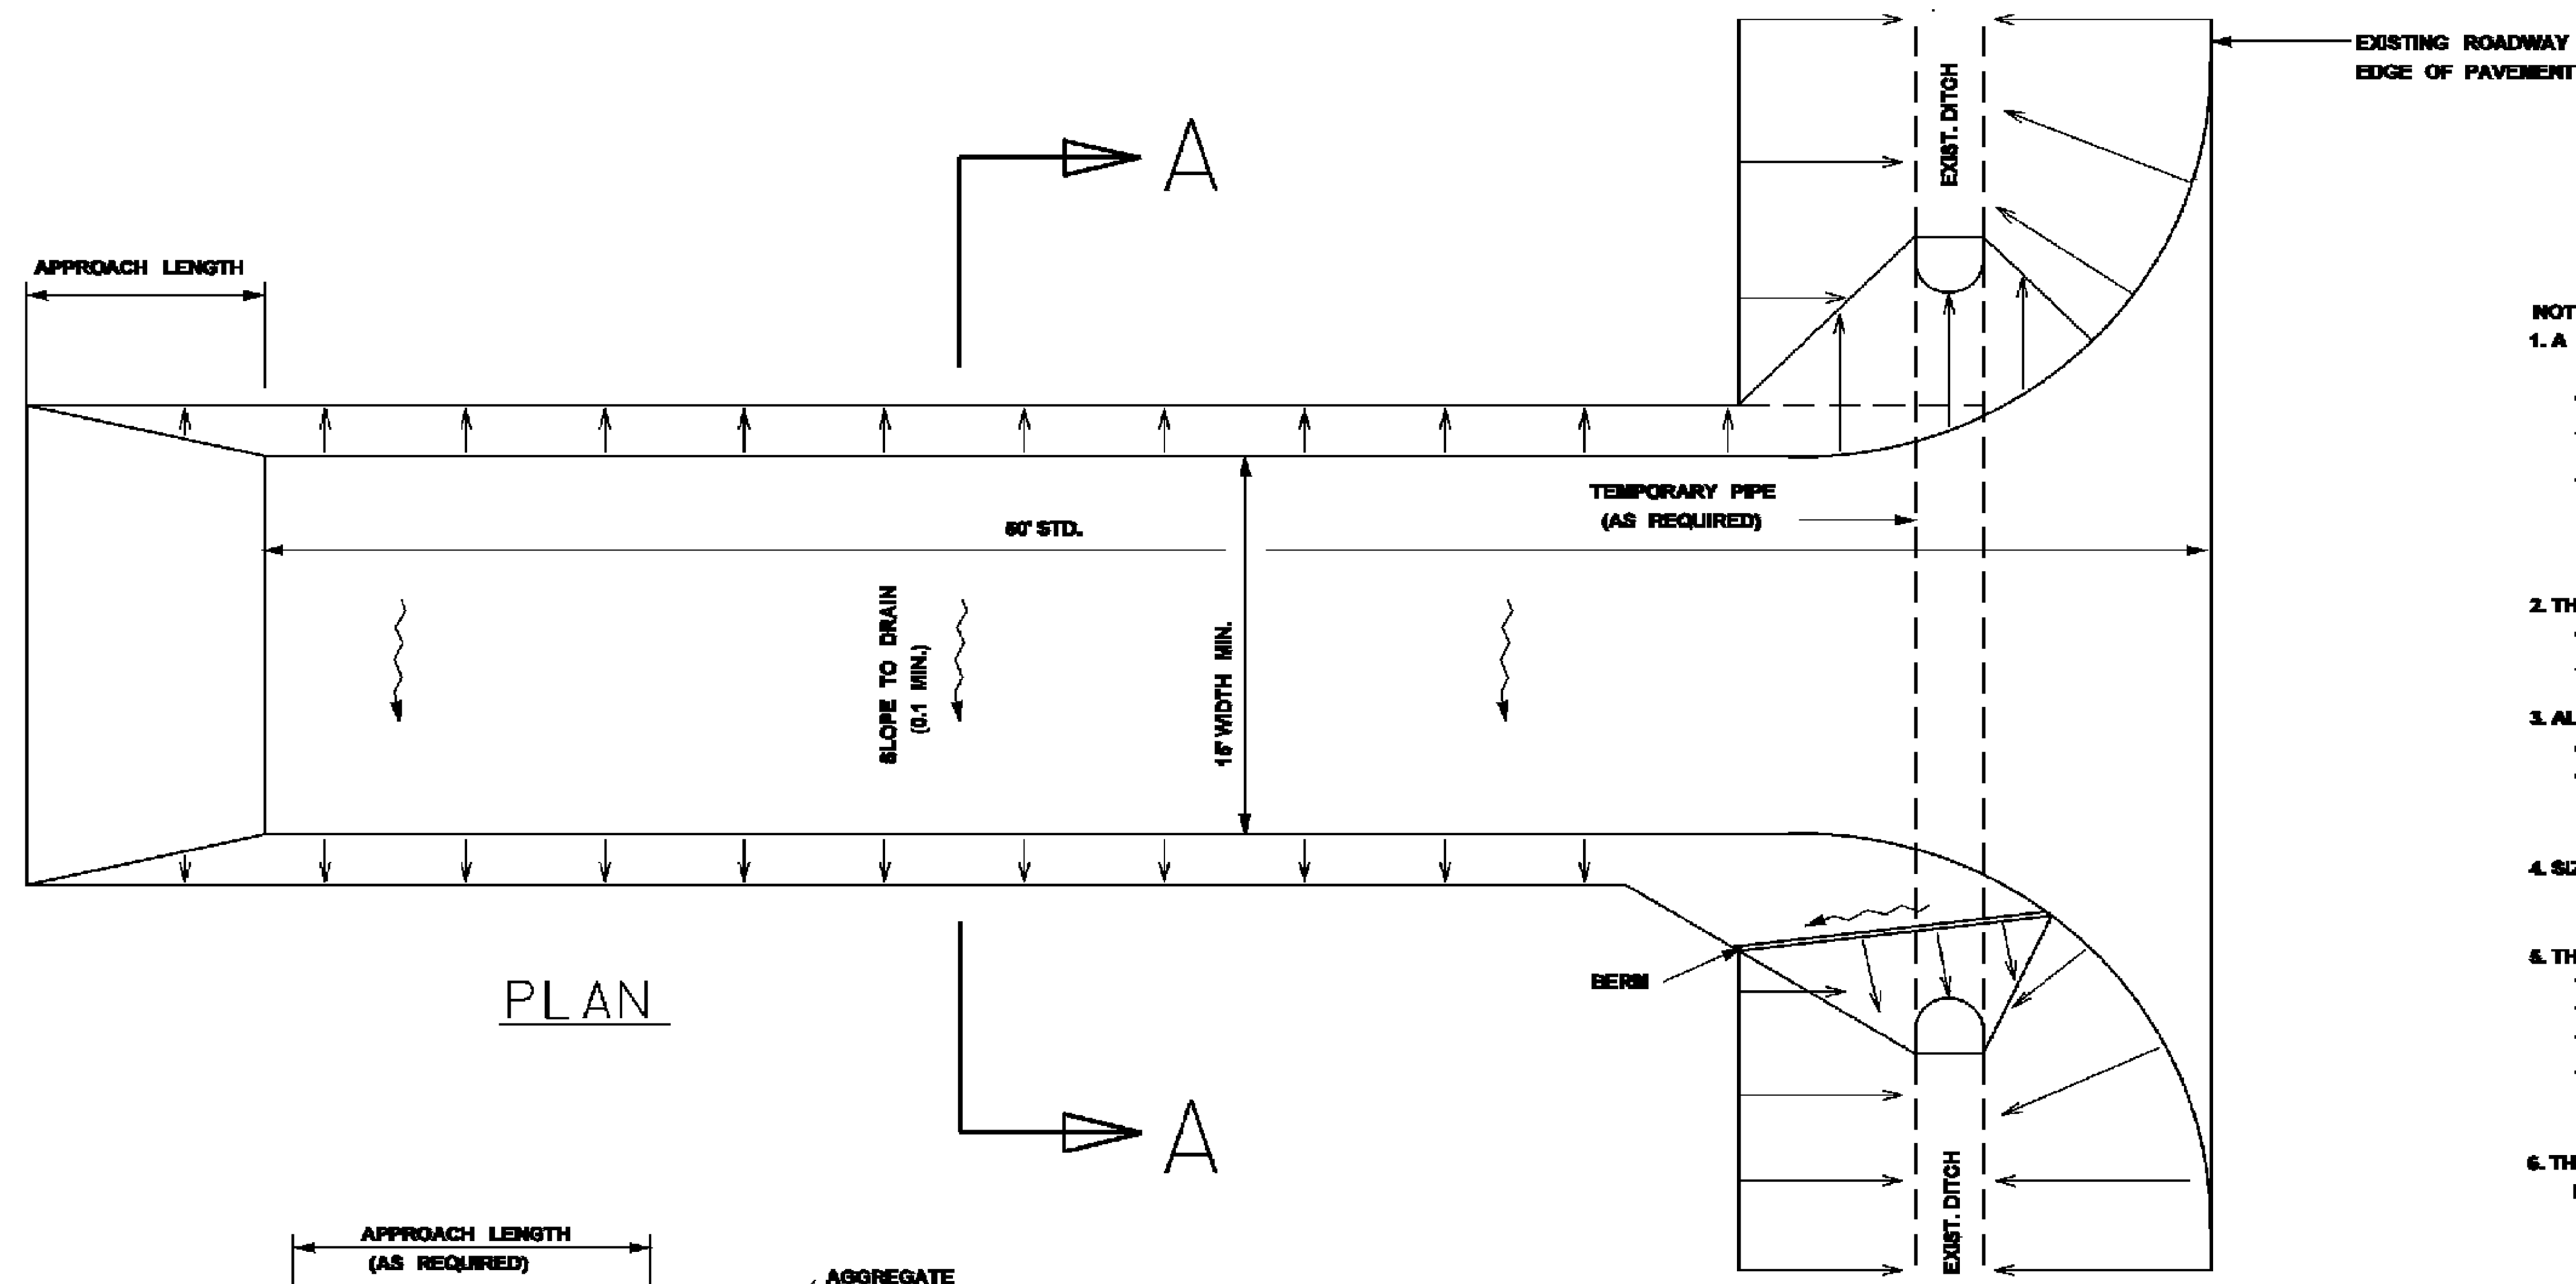


PLAN

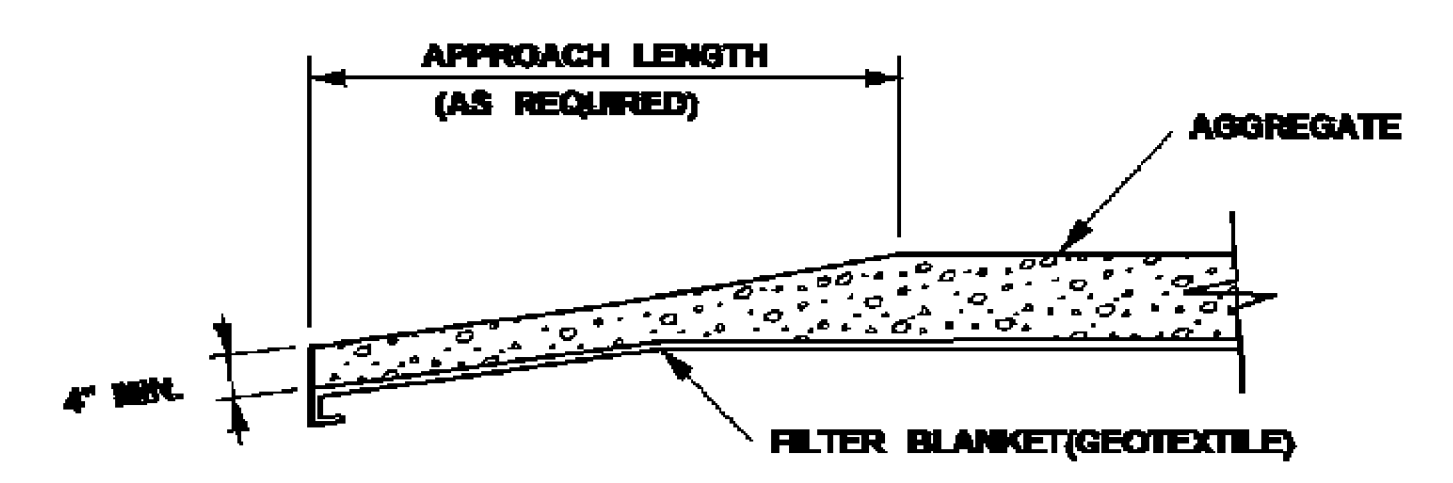

TRANSITION DETAIL

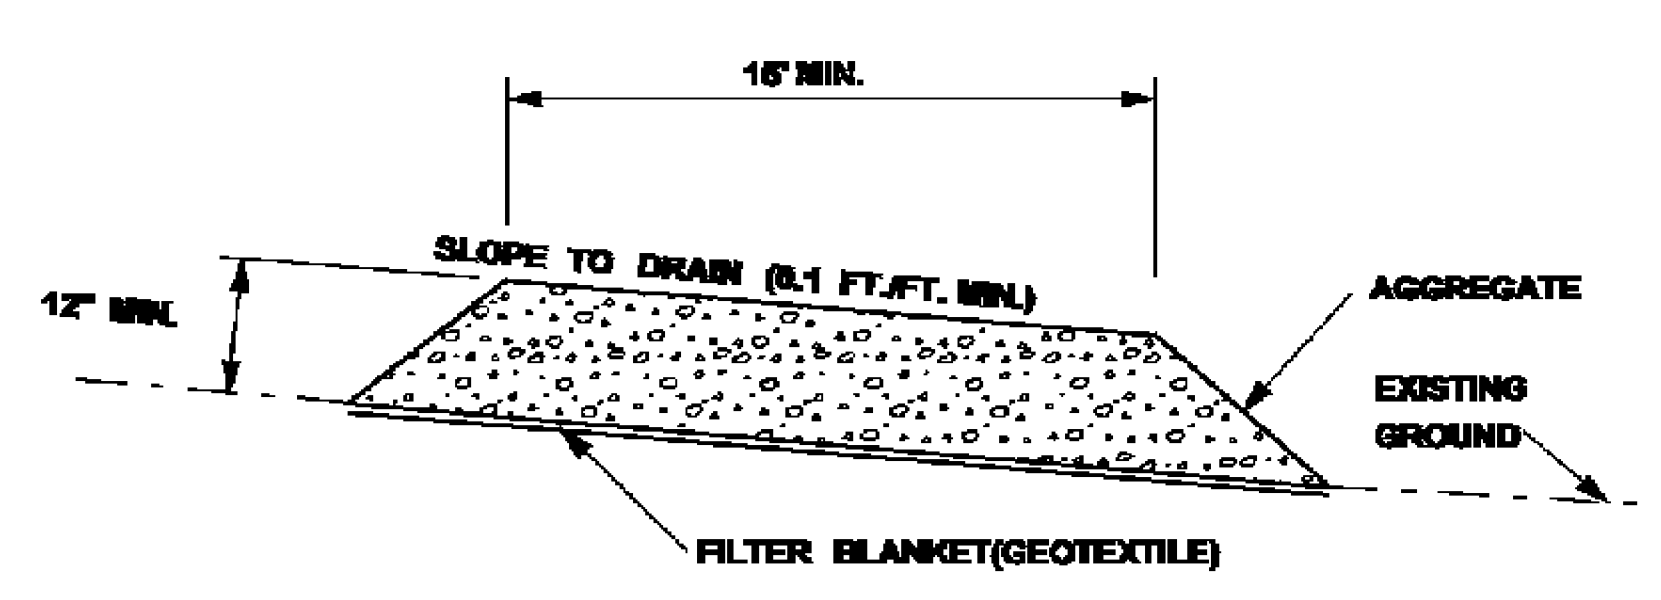


SECTION A-A

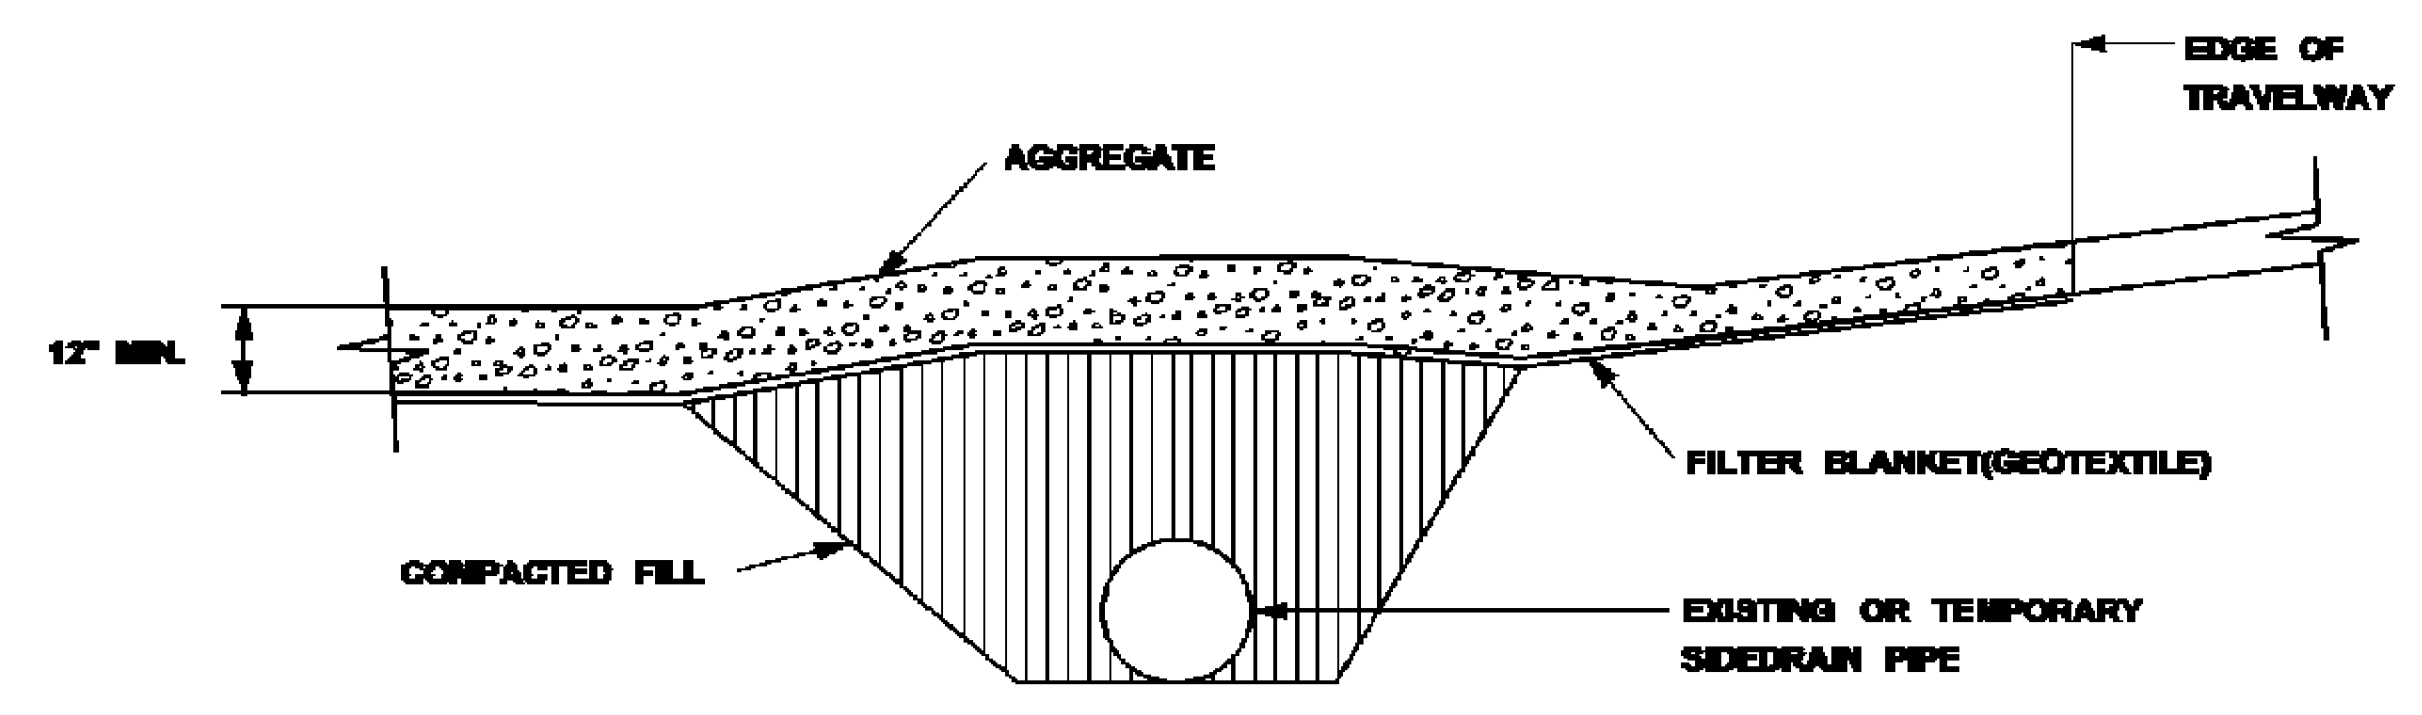

RURAL CONNECTION DETAIL

- NOTES:
1. A STABILIZED CONSTRUCTION ENTRANCE SHALL BE CONSTRUCTED AT POINTS OF EGRESS FROM UNSTABILIZED AREAS OF THE PROJECT TO PUBLIC ROADS WHERE OFFSITE TRACKING OF MUD COULD OCCUR. TRAFFIC FROM UNSTABILIZED AREAS OF THE PROJECT SHALL BE DIRECTED THRU THE STABILIZED ENTRANCE. BARRIERS, FLAGGING, OR OTHER POSITIVE MEANS SHALL BE USED AS REQUIRED TO LIMIT AND DIRECT VEHICULAR EGRESS ACROSS THE STABILIZED ENTRANCE.
 2. THE CONTRACTOR MAY PROPOSE AN ALTERNATIVE TECHNIQUE TO MINIMIZE OFFSITE TRACKING OF SEDIMENT. THE ALTERNATIVE MUST BE REVIEWED AND APPROVED BY THE ENGINEER PRIOR TO ITS USE.
 3. ALL MATERIALS SPILLED, DROPPED, OR TRACKED ONTO PUBLIC ROADS (INCLUDING THE STABILIZED CONSTRUCTION ENTRANCE AGGREGATE AND CONSTRUCTION MUD) SHALL BE REMOVED DAILY, OR MORE FREQUENTLY IF SO DIRECTED BY THE ENGINEER.
 4. SIZE 1 STABILIZER AGGREGATE SHALL BE USED.
 5. THE STABILIZED CONSTRUCTION ENTRANCE SHALL BE MAINTAINED IN A CONDITION THAT WILL ALLOW IT TO PERFORM ITS FUNCTION TO PREVENT OFFSITE TRACKING. THE STABILIZED CONSTRUCTION ENTRANCE SHALL BE RINSED WHEN NECESSARY TO MOVE ACCUMULATED MUD DOWNWARD THRU THE STONE. ADDITIONAL STABILIZATION OF THE VEHICULAR ROUTE LEADING TO THE STABILIZED ENTRANCE MAY BE REQUIRED TO LIMIT THE MUD TRACKED.
 6. THE NOMINAL SIZE OF A STANDARD STABILIZED CONSTRUCTION ENTRANCE IS 16' X 50' UNLESS OTHERWISE SHOWN IN THE EROSION CONTROL PLAN.


MISSISSIPPI DEPARTMENT OF TRANSPORTATION	
STABILIZED CONSTRUCTION ENTRANCE	
BY	DATE
REVISION	DATE
FILENAME: EROSION CONTROL/ECD-15.DGN	
DESIGN TEAM	CHECKED DATE
WORKING NUMBER ECD-15	
SHEET NUMBER 37	

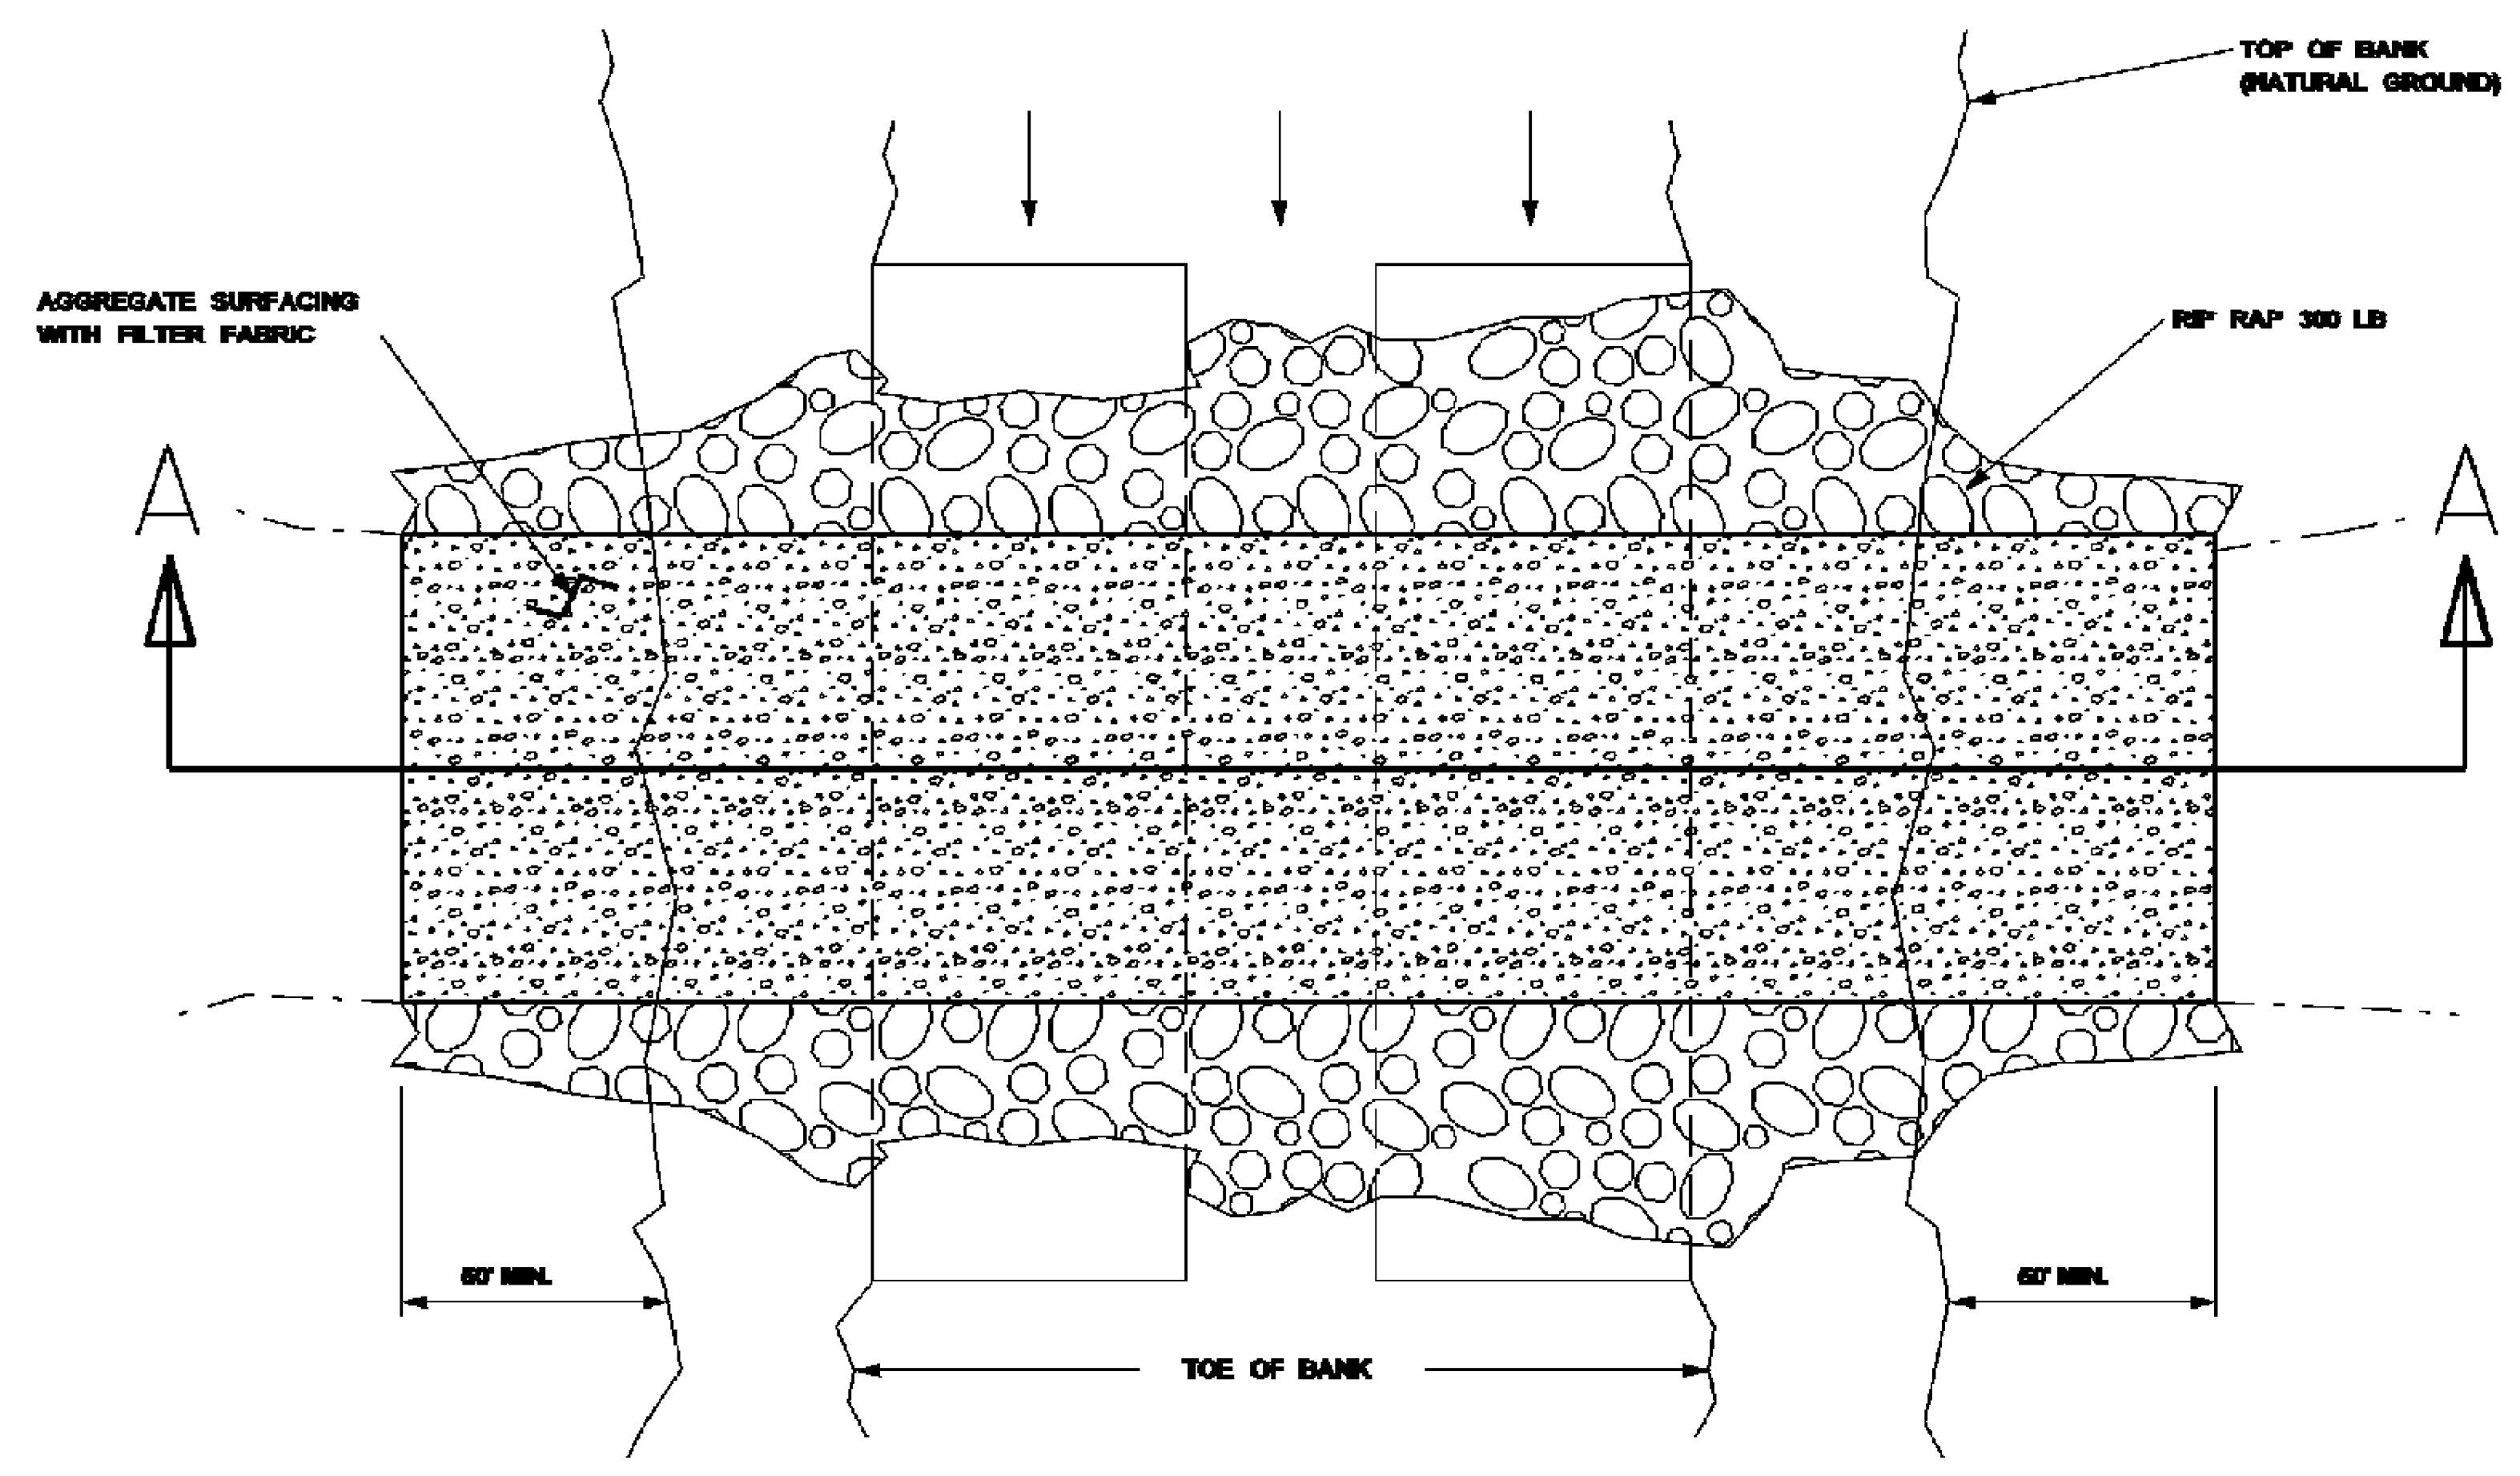

PLAN VIEW

TEMPORARY CULVERT STREAM CROSSING


TEMPORARY CULVERT STREAM CROSSING

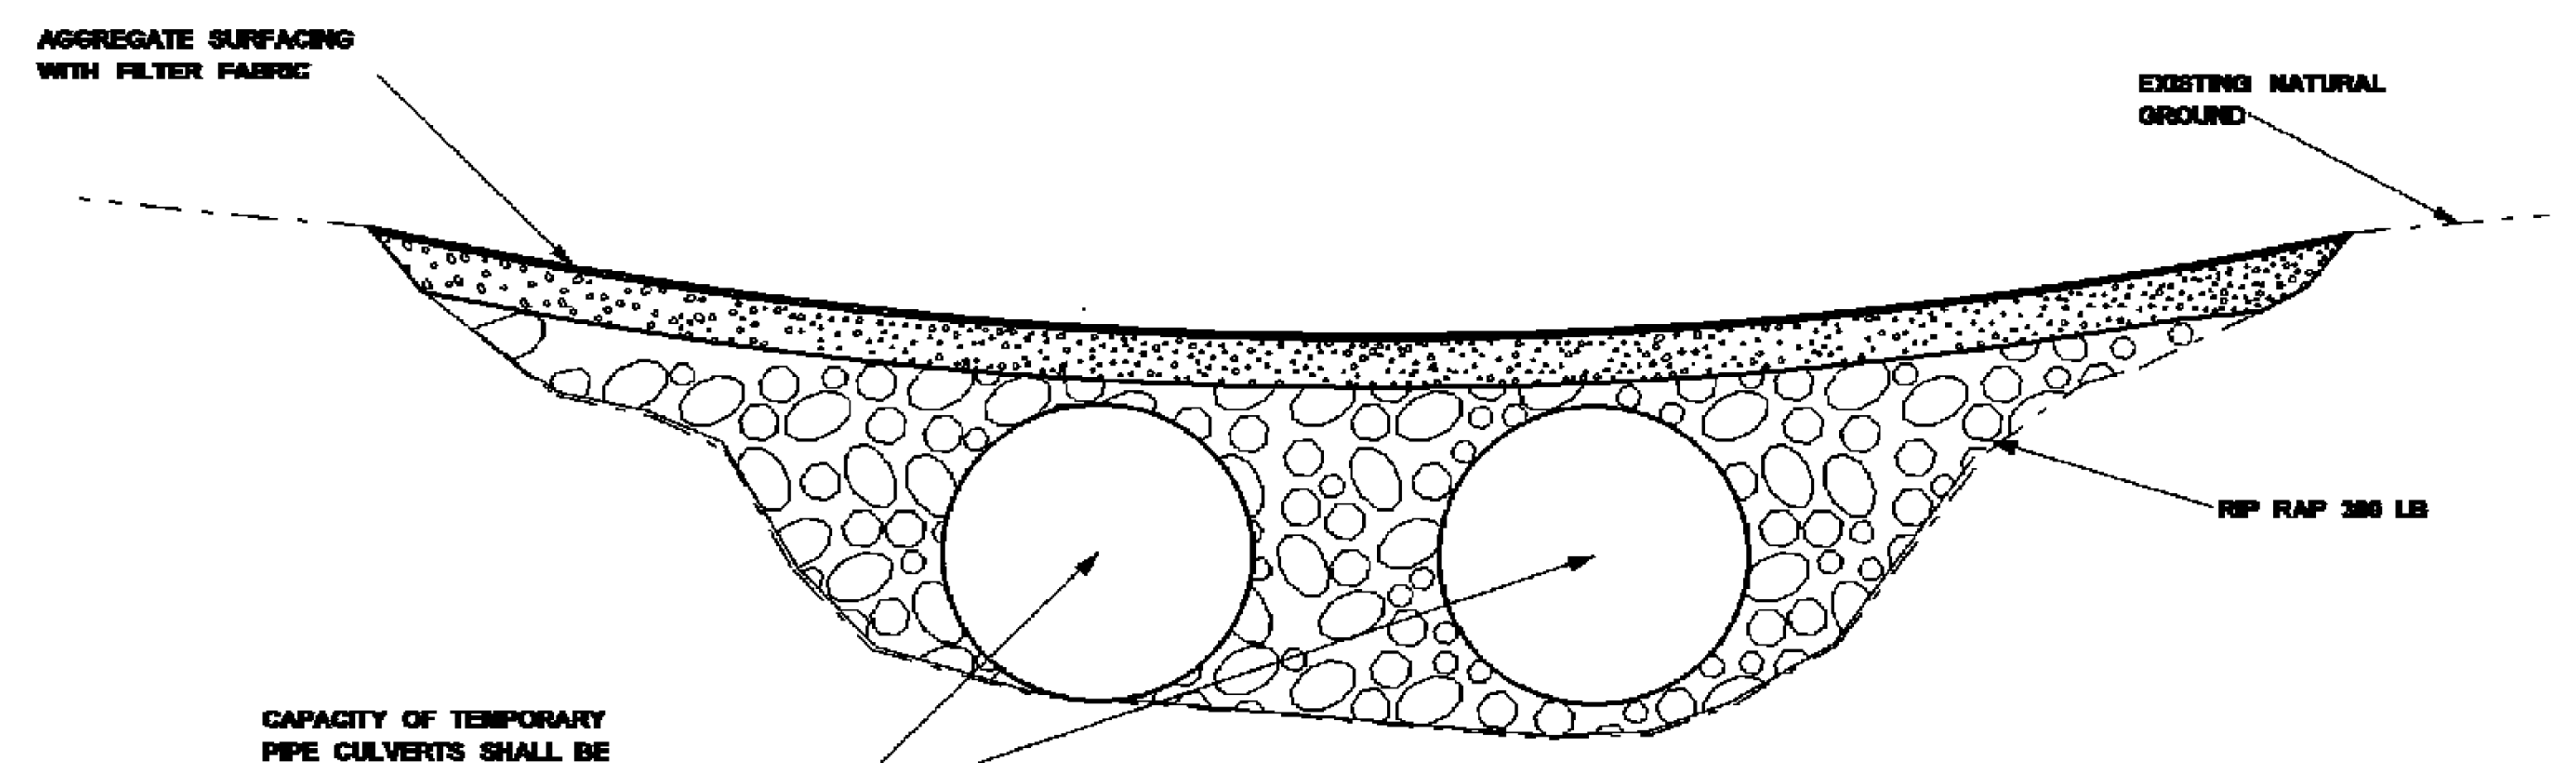


SECTION A-A

- NOTES:
1. TEMPORARY CULVERT STREAM CROSSINGS PROVIDE A MEANS FOR VEHICLES AND EQUIPMENT TO SAFELY CROSS A WATERCOURSE WHILE MINIMIZING DAMAGE TO THE CHANNEL AND/OR BANKS.
 2. TEMPORARY CULVERT STREAM CROSSINGS, WHEN PERMITTED BY THE ENGINEER, SHALL BE CONSTRUCTED TO SAFELY PASS EXPECTED MEAN WATER FLOW OF THE STREAM FOR THE TIME OF YEAR AND LENGTH OF TIME THAT THEY ARE INSTALLED.
 3. TEMPORARY STREAM CROSSINGS SHALL BE DESIGNED TO ENSURE STRUCTURAL INTEGRITY AND STABILITY, AND MAINTAIN NORMAL DOWNSTREAM FLOWS. THE USE OF INSTREAM CROSSINGS AND INSTREAM AGGREGATE FILL SHALL BE MINIMIZED TO THE EXTENT PRACTICABLE.
 4. A CONTINUOUS PROGRAM OF EFFECTIVE EROSION AND SEDIMENT CONTROL MEASURES SHALL BE IMPLEMENTED PRIOR TO AND CONCURRENT WITH ANY TYPE OF CONSTRUCTION ACTIVITY WITHIN THE BANKS OF A STREAM. WHEN A CROSSING IS NO LONGER NEEDED, THE STREAMBED AND STREAM BANKS SHALL BE RESTORED TO PRE-DISTURBANCE CONDITIONS, OR SUCH A CONDITION THAT PROVIDES SUBSTANTIALLY EQUIVALENT PROTECTION OF WATER QUALITY.
 5. LOCATIONS OR TYPES OF TEMPORARY CULVERT STREAM CROSSINGS WILL NOT BE SHOWN ON THE PLANS AS REQUIRED ITEMS.
 6. THE CONTRACTOR MAY PROPOSE OTHER OPTIONS FOR TEMPORARY STREAM CROSSINGS SUCH AS STEEL/TIMBER BRIDGE OR MATS.
 7. THE DETAILS PROVIDED DEPICT A TYPICAL TEMPORARY CULVERT STREAM CROSSING.
 8. TEMPORARY STREAM CROSSINGS WILL NOT BE MEASURED FOR SEPARATE PAYMENT. ALL COSTS FOR MATERIALS, LABOR, EQUIPMENT, CONSTRUCTION, REMOVAL AND MAINTENANCE SHALL BE ABSORBED IN OTHER ITEMS OF WORK.

BY		MISSISSIPPI DEPARTMENT OF TRANSPORTATION	
REVISION		TEMPORARY CULVERT STREAM CROSSING	
DATE	FILENAME: EROSION CONTROL/ECD-16.DGN	WORKING NUMBER ECD-16	
DESIGN TEAM	CHECKED	DATE	SHEET NUMBER 38

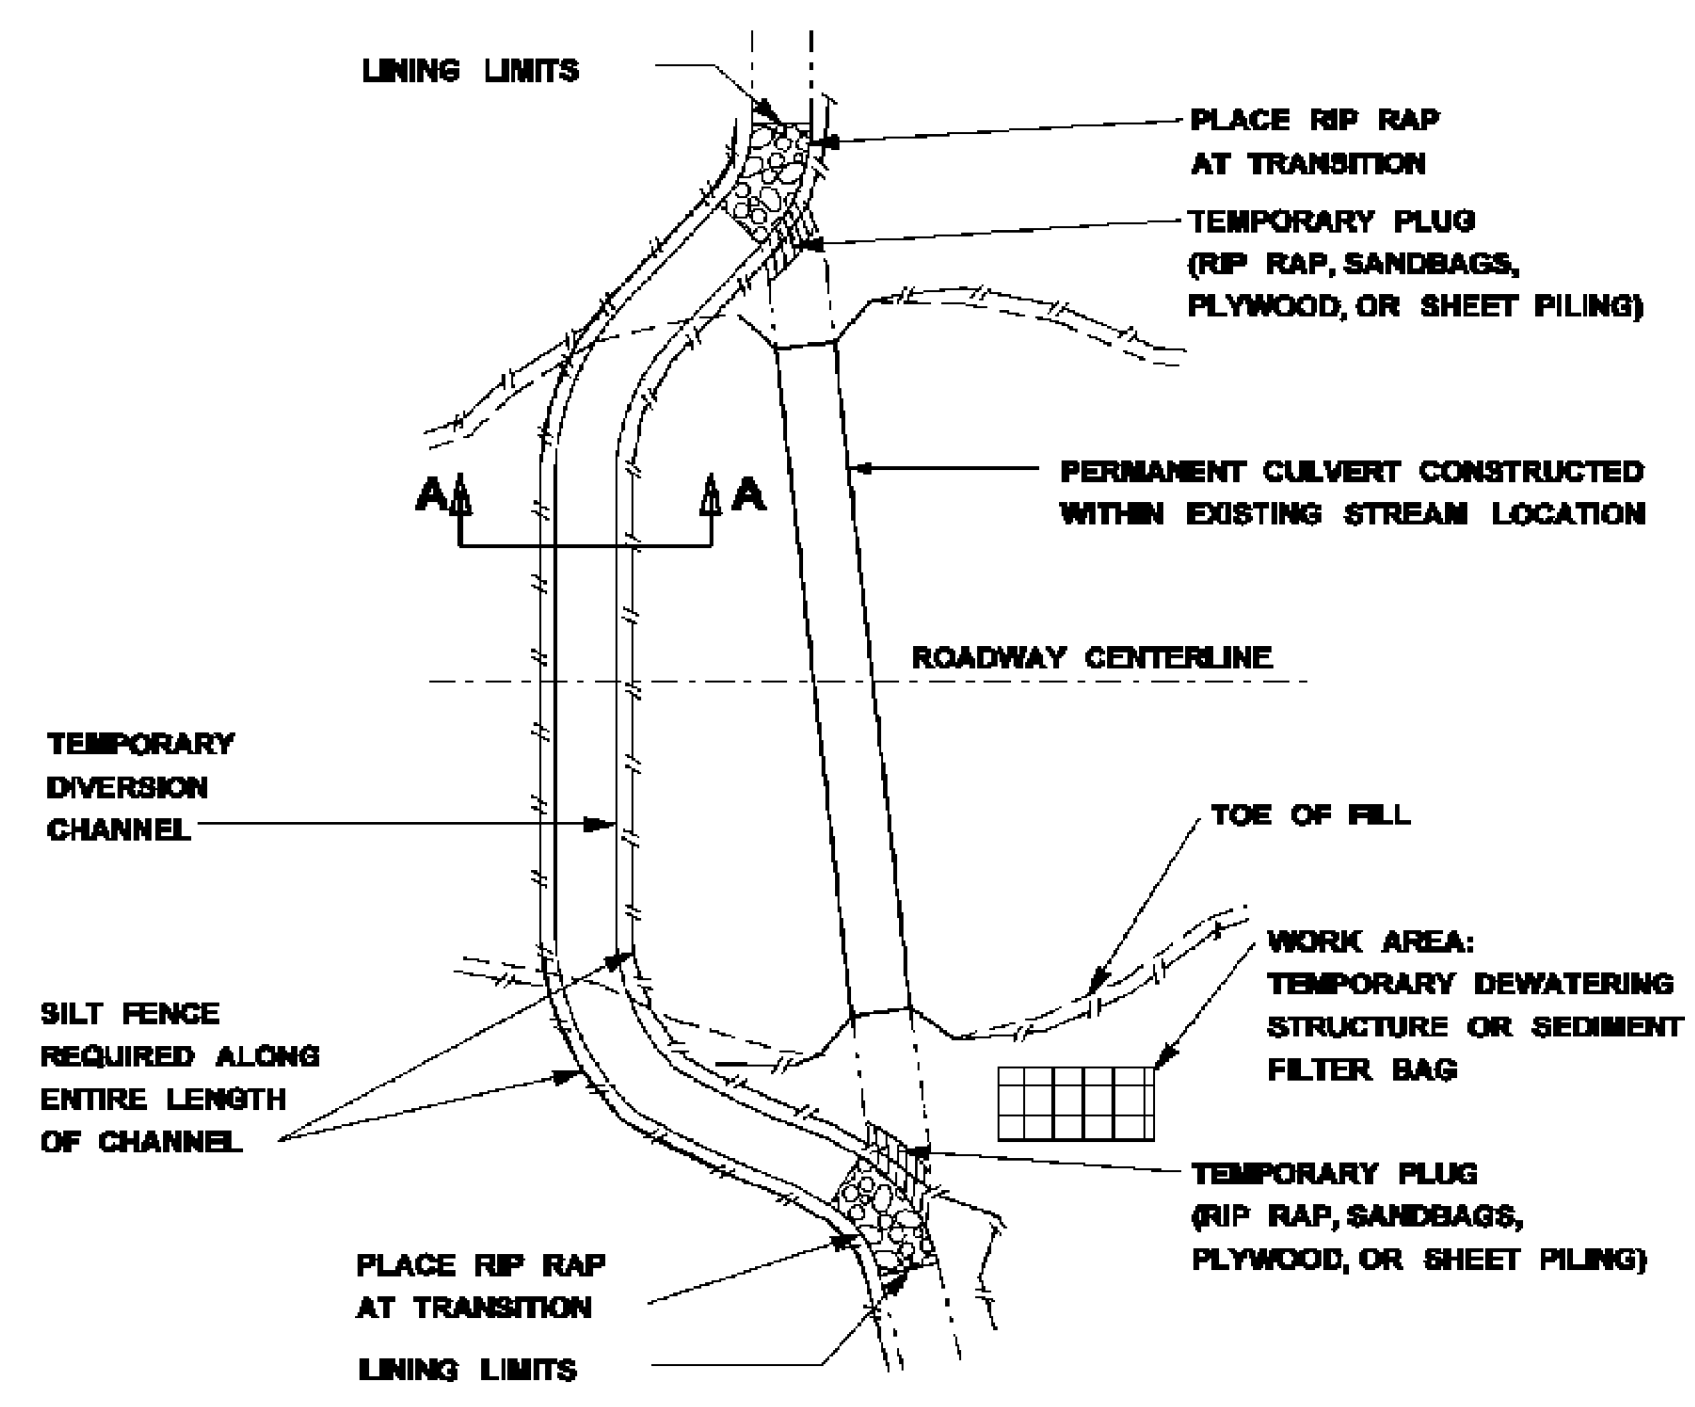


CULVERT CONSTRUCTED
WITHIN EXISTING STREAM

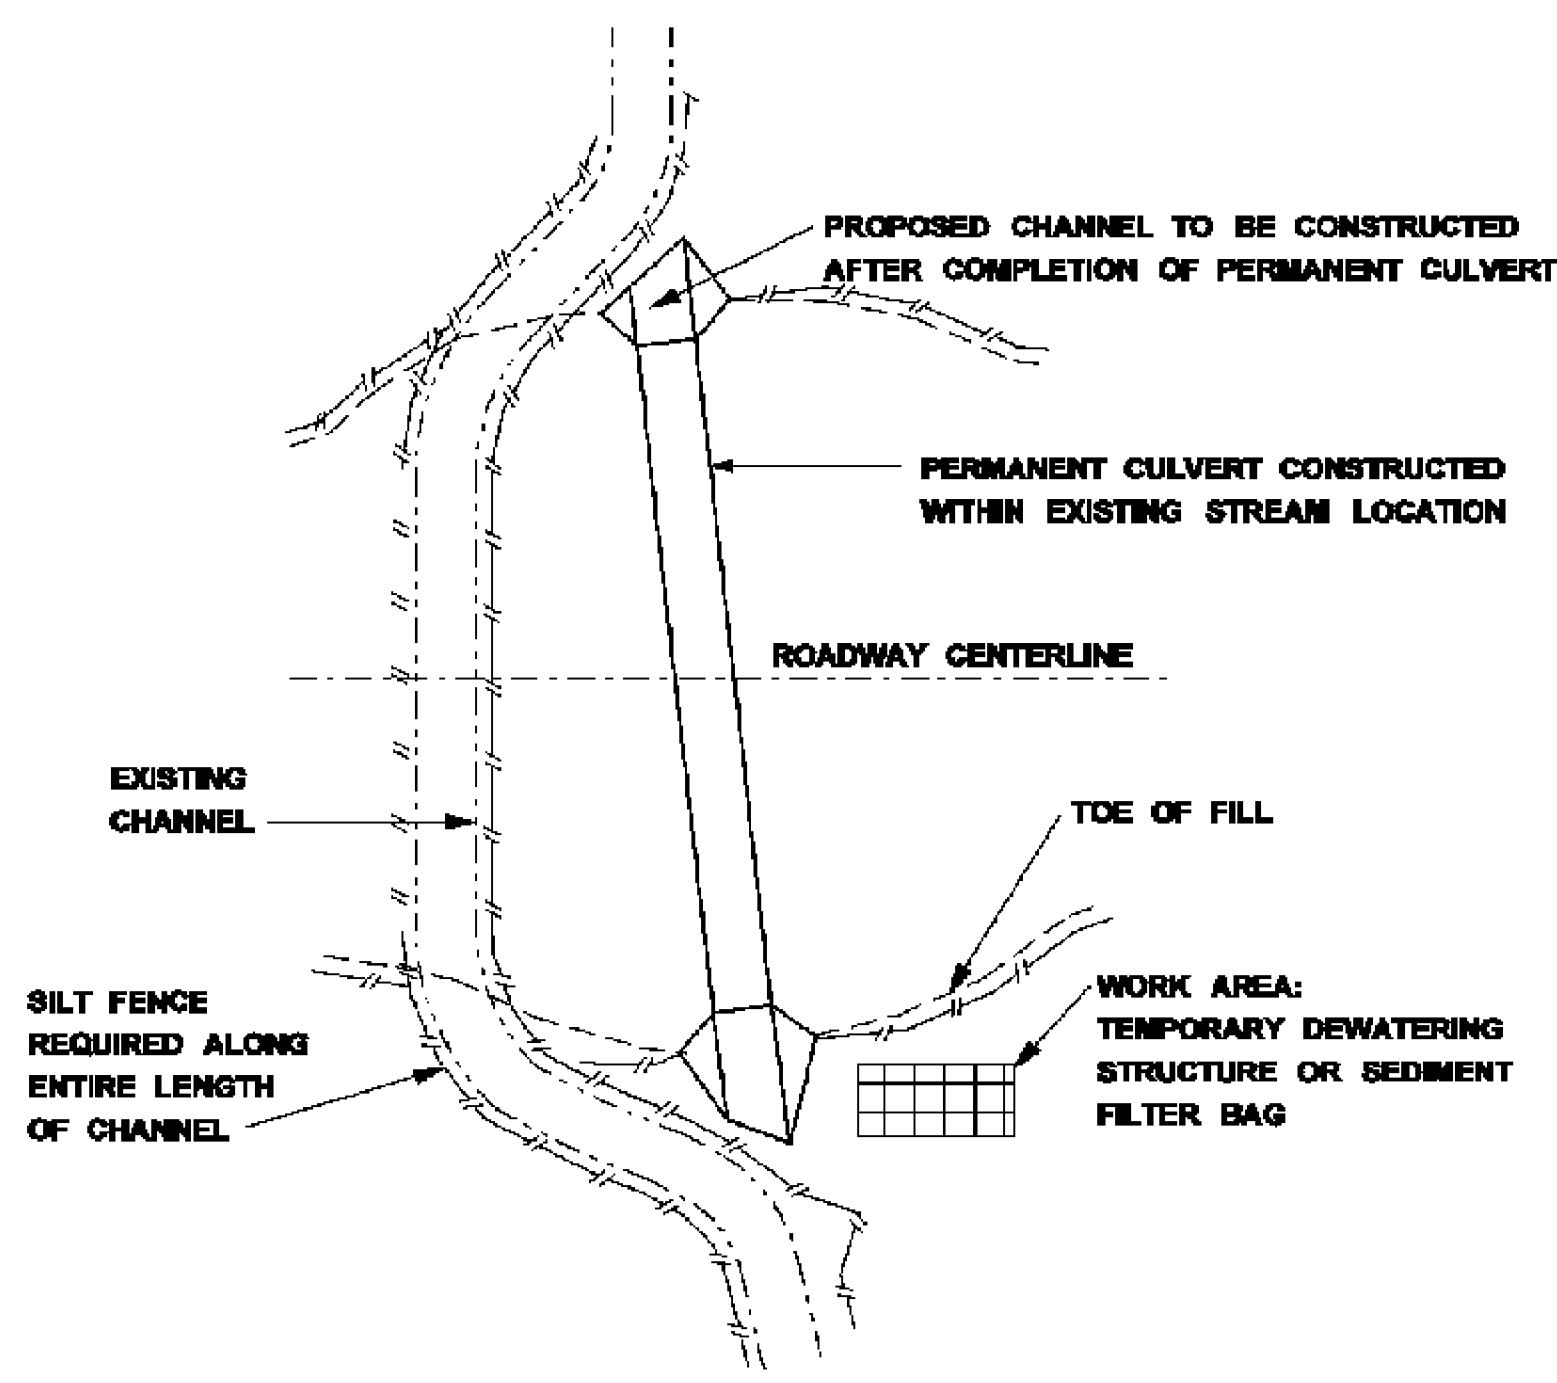

CULVERT CONSTRUCTED
OUTSIDE EXISTING STREAM


- NOTES:
1. TEMPORARY DIVERSION CHANNELS MAY BE USED TO DIVERT NORMAL STREAM PATH FLOW FROM AN ERODIBLE AREA UNTIL SUCH AREAS CAN BE STABILIZED.
 2. TYPE III FILTER FABRIC OR PRE-FAB DITCH LINER MAY BE USED FOR CHANNEL LINING.
 3. RIP-RAP WITH FILTER FABRIC MAY BE USED FOR CHANNEL FLOW VELOCITIES OF 3.0 FPS TO 9.0 FPS. THE RIP-RAP SHALL BE SIZED 300 LB.
 4. LOCATIONS OR TYPES OF TEMPORARY DIVERSION WILL NOT BE SHOWN ON THE PLANS.
 5. DIVERSION CHANNEL SHALL BE STABILIZED AND INSPECTED BY THE ENGINEER BEFORE FLOW IS DIVERTED.
 6. DURING CONSTRUCTION OF DIVERSION CHANNEL, DAMAGE TO THE EXISTING STREAM, CANOPY REMOVAL, AND DEPTH OF THE CHANNEL CONSTRUCTION SHALL BE MINIMIZED.
 7. CONSTRUCTION OF THE CHANNEL RELOCATIONS AND CULVERTS SHALL PROCEED AS FOLLOWS:
7.1. CONSTRUCT A MEANDERING TEMPORARY CHANNEL CHANGE ADJACENT TO THE PROPOSED CULVERT TO DIVERT WATER TEMPORARILY DURING THE CULVERT CONSTRUCTION. TEMPORARY EROSION CONTROL MEASURES SHALL BE INSTALLED IN ACCORDANCE WITH THE STANDARD SPECIFICATIONS.
7.2. RELOCATE CHANNEL AND CONSTRUCT CULVERT SIMULTANEOUSLY.
7.3. SOD AND/OR RIP-RAP RECONSTRUCTED BANKS AT TRANSITIONS. THE UPPER CHANNEL PLUG IS TO REMAIN IN PLACE UNTIL SUBNOTE (7.4) THROUGH (7.4) UNDER THIS HEADING ARE COMPLETED TO INSURE THAT ALL CONSTRUCTION IS IN THE DRY.
7.4. IF AN EARTH PLUG IS NECESSARY AT THE DOWNSTREAM END OF THE CHANNEL IT SHOULD BE REMOVED FIRST, THEN REMOVE THE UPPER PLUG TO RELEASE WATER INTO THE RECONSTRUCTED CHANNEL.
7.5. PLUGS SHOULD REMAIN IN PLACE UNTIL PERMANENT STABILIZATION OF THE NEW WATER COURSE IS COMPLETED. REMOVAL OF PLUGS SHOULD ONLY BE PERFORMED FOLLOWING ACCEPTANCE OF ALL STABILIZATION WORK BY THE ENGINEER.
 8. THE DETAILS PROVIDED DEPICT TYPICAL TEMPORARY DIVERSION CHANNELS.
 9. THE CONTRACTOR MAY PROPOSE THE USE OF OTHER DIVERSION OPTIONS SUCH AS PIPING, PUMPING OR STAGED CONSTRUCTION.
 10. THE EFFECTIVE AREA OF FLOW IN THE TEMPORARY CHANNEL OR CULVERT SHALL BE AT LEAST ONE-HALF THAT OF THE EXISTING STRUCTURE.

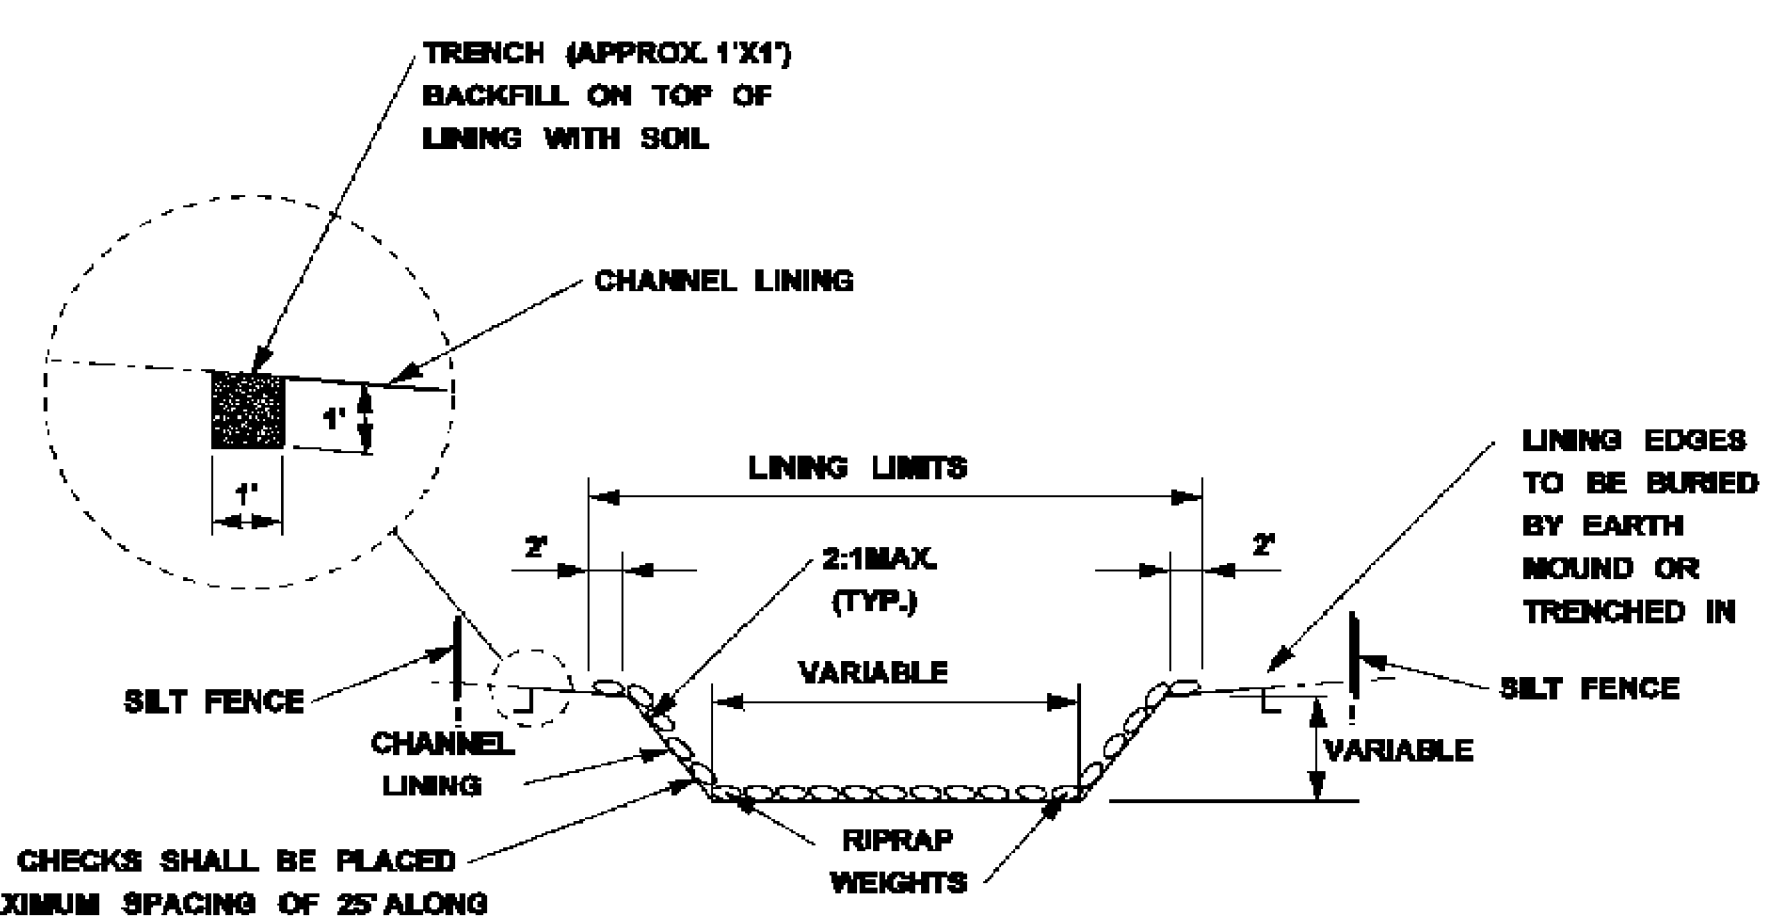

SECTION A-A

RIPRAP CHECKS SHALL BE PLACED AT A MAXIMUM SPACING OF 25' ALONG THE SIDES AND BOTTOM OF THE CHANNEL IN ORDER TO PROPERLY SECURE THE FABRIC. RIPRAP SHOULD BE PLACED AT LEAST 2 FEET WIDE AND 1 FOOT HIGH.

TEMPORARY DIVERSION CHANNEL
WITH GEOTEXTILE FABRIC

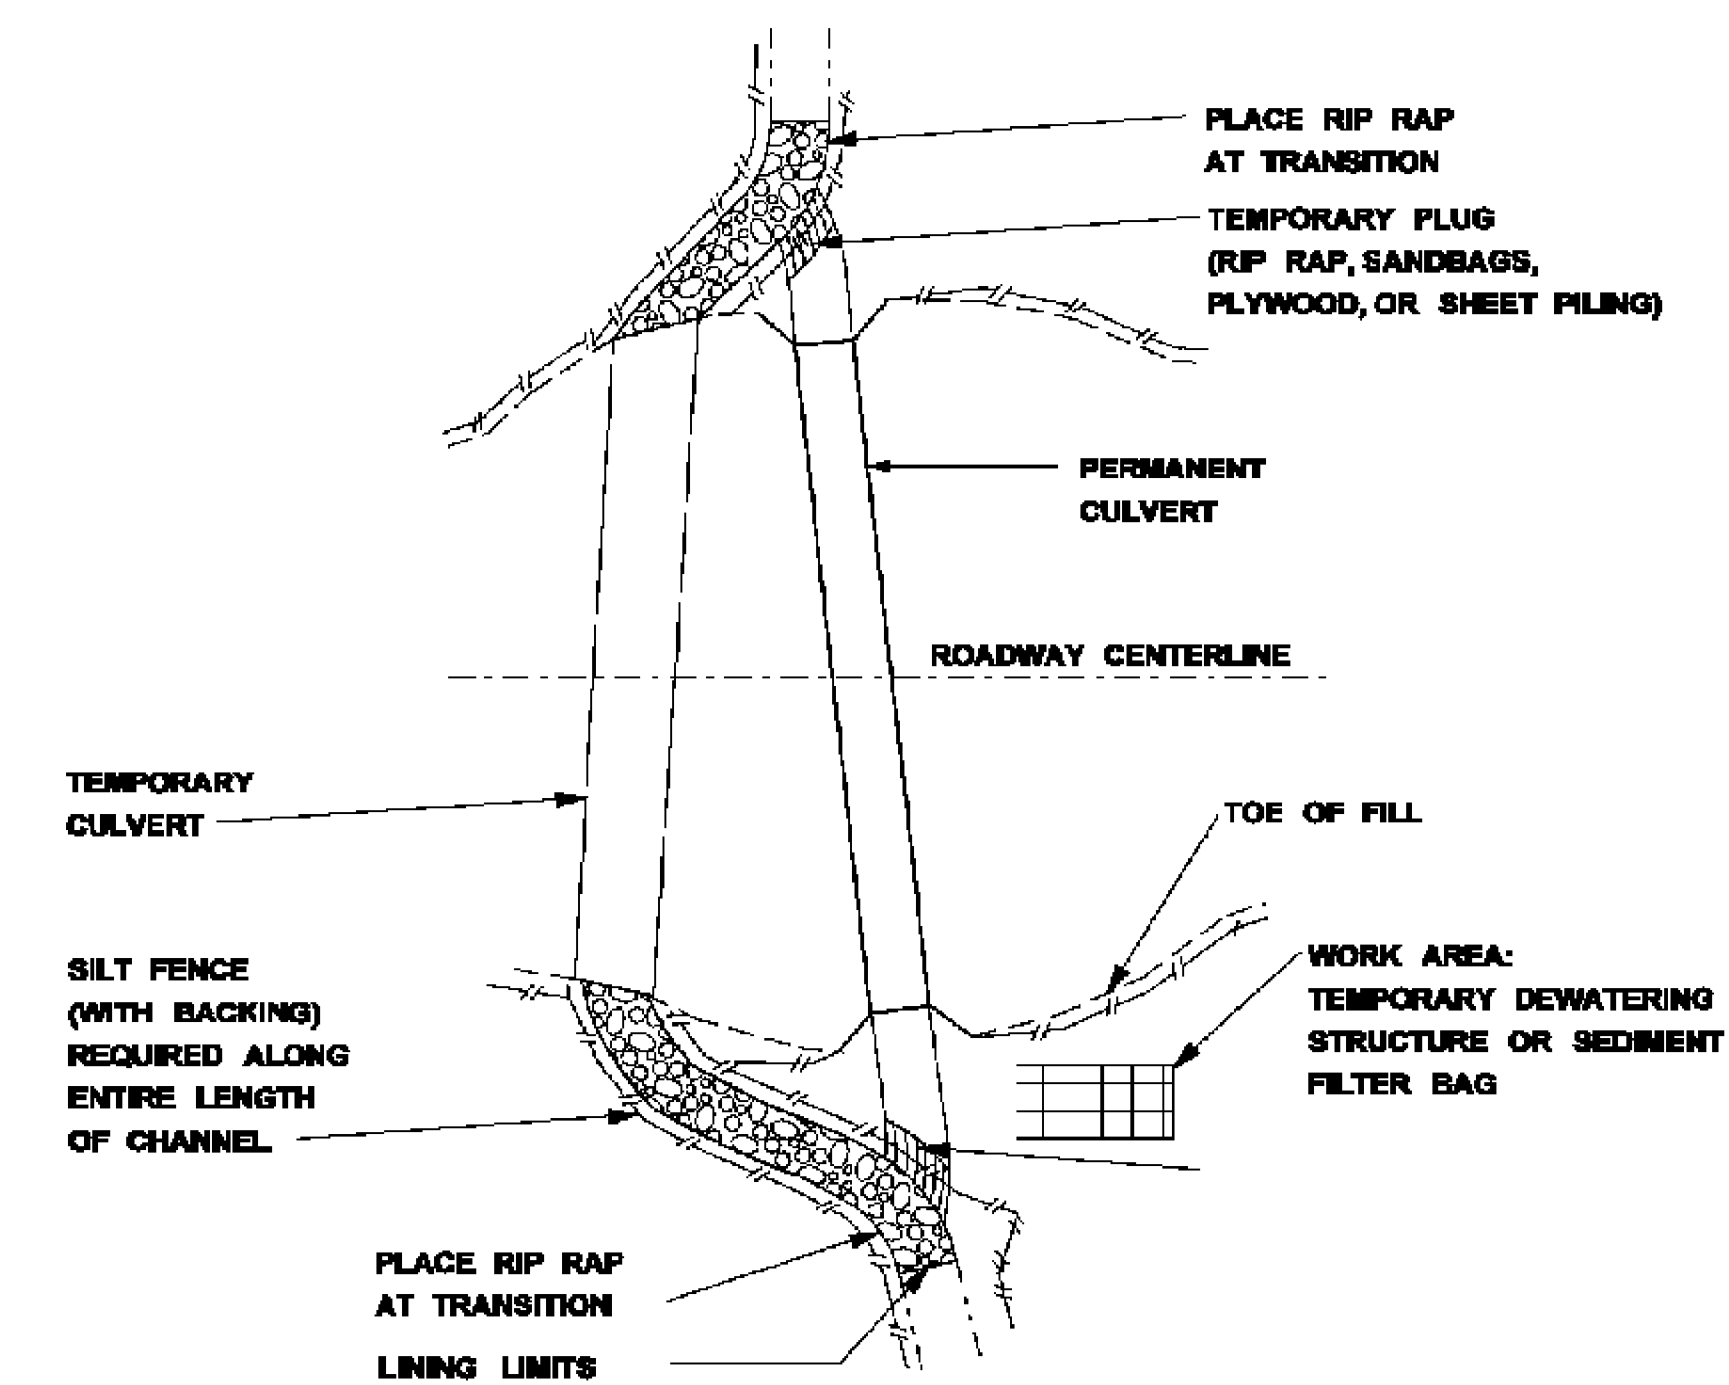

TEMPORARY CULVERT
USED DURING CONSTRUCTION

BY		MISSISSIPPI DEPARTMENT OF TRANSPORTATION	
REVISION		TEMPORARY STREAM DIVERSION	
DATE	FILENAME: EROSION CONTROL/ECD-17.DGN	WORKING NUMBER	ECD-17
DESIGN TEAM	CHECKED	DATE	SHEET NUMBER
			39


MAXIMUM SPAN FOR PIPE SUPPORTS, FEET

DIAMETER OF PIPE (IN.)	STEEL THICKNESS (IN.)				
	0.064	0.079	0.109	0.138	0.168
	2" x 1/2" CORRUGATION				
24	13	15	20		
36	12	15	20	25	
48	11	14	19	25	30
60		14	19	24	29
72			18	24	29
	5" X 1" OR 3" X 1" CORRUGATION				
	9	11	15		
	9	11	15		
36	9	11	15		
48	9	11	15		
60	8	10	14	18	
72	8	10	14	18	22


FOR PIPE SIZES NOT SHOWN REFER TO NEXT LARGER SIZE

GENERAL NOTES

- SUSPENDED PIPE DIVERSIONS MAY BE USED TO ALLOW BOX CULVERT EXTENSIONS TO BE CONSTRUCTED, WHILE SEPARATED FROM FLOWING WATER, THUS REDUCING SEDIMENTATION. OPTIONAL FLEXIBLE PIPE DIVERSION MAY BE UTILIZED ON STREAMS WITH INTERMITTENT FLOW WHERE THE DURATION OF CONSTRUCTION IS EXPECTED TO BE BRIEF.
- EXCAVATION SLOPES FOR BOX CULVERT EXTENSIONS SHALL BE PROTECTED WITH TYPE III FILTER FABRIC PRIOR TO CONSTRUCTION OF THE BOX.
- SUSPENDED PIPE DIVERSIONS MAY BE USED WHERE ADVERSE IMPACTS WILL NOT BE CAUSED BY WATER PONDED UPSTREAM OF THE PIPE.
- THE SANDBAG PLUG AT THE UPSTREAM END OF THE SUSPENDED PIPE DIVERSION SHOULD BE CONSTRUCTED TO A HEIGHT EQUAL TO THREE QUARTERS OF THE RISE OF THE BOX CULVERT.
- POLYETHYLENE SHEETING (6 MIL. MINIMUM) SHALL BE PLACED INSIDE THE SANDBAG PLUG IN THE BOX CULVERT AND IN THE SAND BAG BERM WITHIN THE CHANNEL IN ORDER TO PROVIDE THE BEST POSSIBLE SEAL. SANDBAGS ON THE DOWNSTREAM SIDE OF THE SHEETING SHOULD BE PLACED FIRST, AND THEN SHEETING PLACED ON THESE BAGS, AS MUCH AS POSSIBLE, THE SHEETING SHOULD BE FITTED AROUND THE PIPE. THE REMAINING SANDBAGS WOULD THEN BE PLACED ON THE SHEETING. WHERE MULTIPLE SHEETS ARE USED, THEY SHOULD OVERLAP A MINIMUM OF 18 INCHES.
- THE PROPOSED CULVERT CONSTRUCTION SHALL BE SEALED FROM THE EXISTING STREAM BY MEANS OF A SANDBAG BERM WHICH SHOULD BE AT THE SAME HEIGHT AS THE PLUG INSIDE THE BOX CULVERT. THIS BERM SHALL BE TIED INTO EITHER HIGH GROUND ADJACENT TO THE CHANNEL OR THE EXISTING ROADWAY EMBANKMENT. IT SHALL BE PROVIDED WITH A SPILLWAY EQUAL IN WIDTH TO THE BOX CULVERT AND AT A HEIGHT LOWER THAN THE REST OF THE BERM.
- THE TEMPORARY DRAINAGE PIPE SHALL BE SUPPORTED AT ALL JOINTS AND AT INTERVALS NOT TO EXCEED MAXIMUM VALUES SPECIFIED IN THE TABLE "MINIMUM SPAN FOR SUPPORTS." SUPPORTS MAY CONSIST OF SANDBAGS, CONCRETE BLOCKS, WOODEN FRAMES, OR ANY OTHER MATERIAL SUFFICIENT TO SUPPORT THE WEIGHT OF THE PIPE WHEN IT IS FLOWING FULL. SUPPORTS AT JOINTS SHALL BE A MINIMUM OF 18 INCHES IN LENGTH, ALONG THE TEMPORARY DRAINAGE PIPE AND CENTERED ON THE JOINT. SUPPORTS SHOULD "CRADLE" THE TEMPORARY DRAINAGE PIPE TO ENSURE THAT IT WILL NOT ROLL DURING CONSTRUCTION OF THE BOX CULVERT.
- ALL PIPE JOINTS SHALL BE PROPERLY Banded OR OTHERWISE PROVIDED WITH A REASONABLE SEAL AGAINST LEAKAGE.
- THE OPTIONAL FLEXIBLE PIPE DIVERSION USING PUMPS MAY BE USED AS AN ALTERNATE FOR SUSPENDED PIPE DIVERSIONS (UPSTREAM AND DOWNSTREAM).
- CONSTRUCTION SHALL PROCEED AS FOLLOWS:
 - INSTALL TEMPORARY DRAINAGE PIPE ON ITS SUPPORTS INSIDE THE CULVERT TO BE EXTENDED.
 - CONSTRUCT THE SANDBAG PLUG AT THE UPSTREAM END OF THE SUSPENDED PIPE DIVERSION.
 - CONSTRUCT THE SANDBAG BERM AT THE DOWNSTREAM END OF THE SUSPENDED PIPE DIVERSION.
 - ONCE THE BOX CULVERT EXTENSION HAS BEEN COMPLETED, REMOVE THE DOWNSTREAM SANDBAG STRUCTURE, EXCEPT FOR THOSE BAGS NEEDED TO SUPPORT THE END OF THE PIPE. THE UPSTREAM SANDBAG STRUCTURE SHOULD THEN BE REMOVED GRADUALLY, IN ORDER TO ALLOW THE UPSTREAM WATER LEVEL TO DRAW DOWN AT A SAFE RATE.
 - REMOVE THE TEMPORARY DRAINAGE PIPE, SUPPORTS AND ANY REMAINING SANDBAGS.
- TEMPORARY DRAINAGE PIPE, SANDBAG PLUGS, BERMS, AND SUPPORTS SHALL BE INSPECTED WEEKLY OR AFTER EVERY RAIN EVENT. ANY NEEDED REPAIRS SHALL BE DONE IMMEDIATELY. ANY DEBRIS WHICH HAS ACCUMULATED AT THE INLET OF THE SUSPENDED PIPE DIVERSION SHALL BE IMMEDIATELY REMOVED.
- RIP RAP MAY BE SUBSTITUTED FOR SANDBAGS

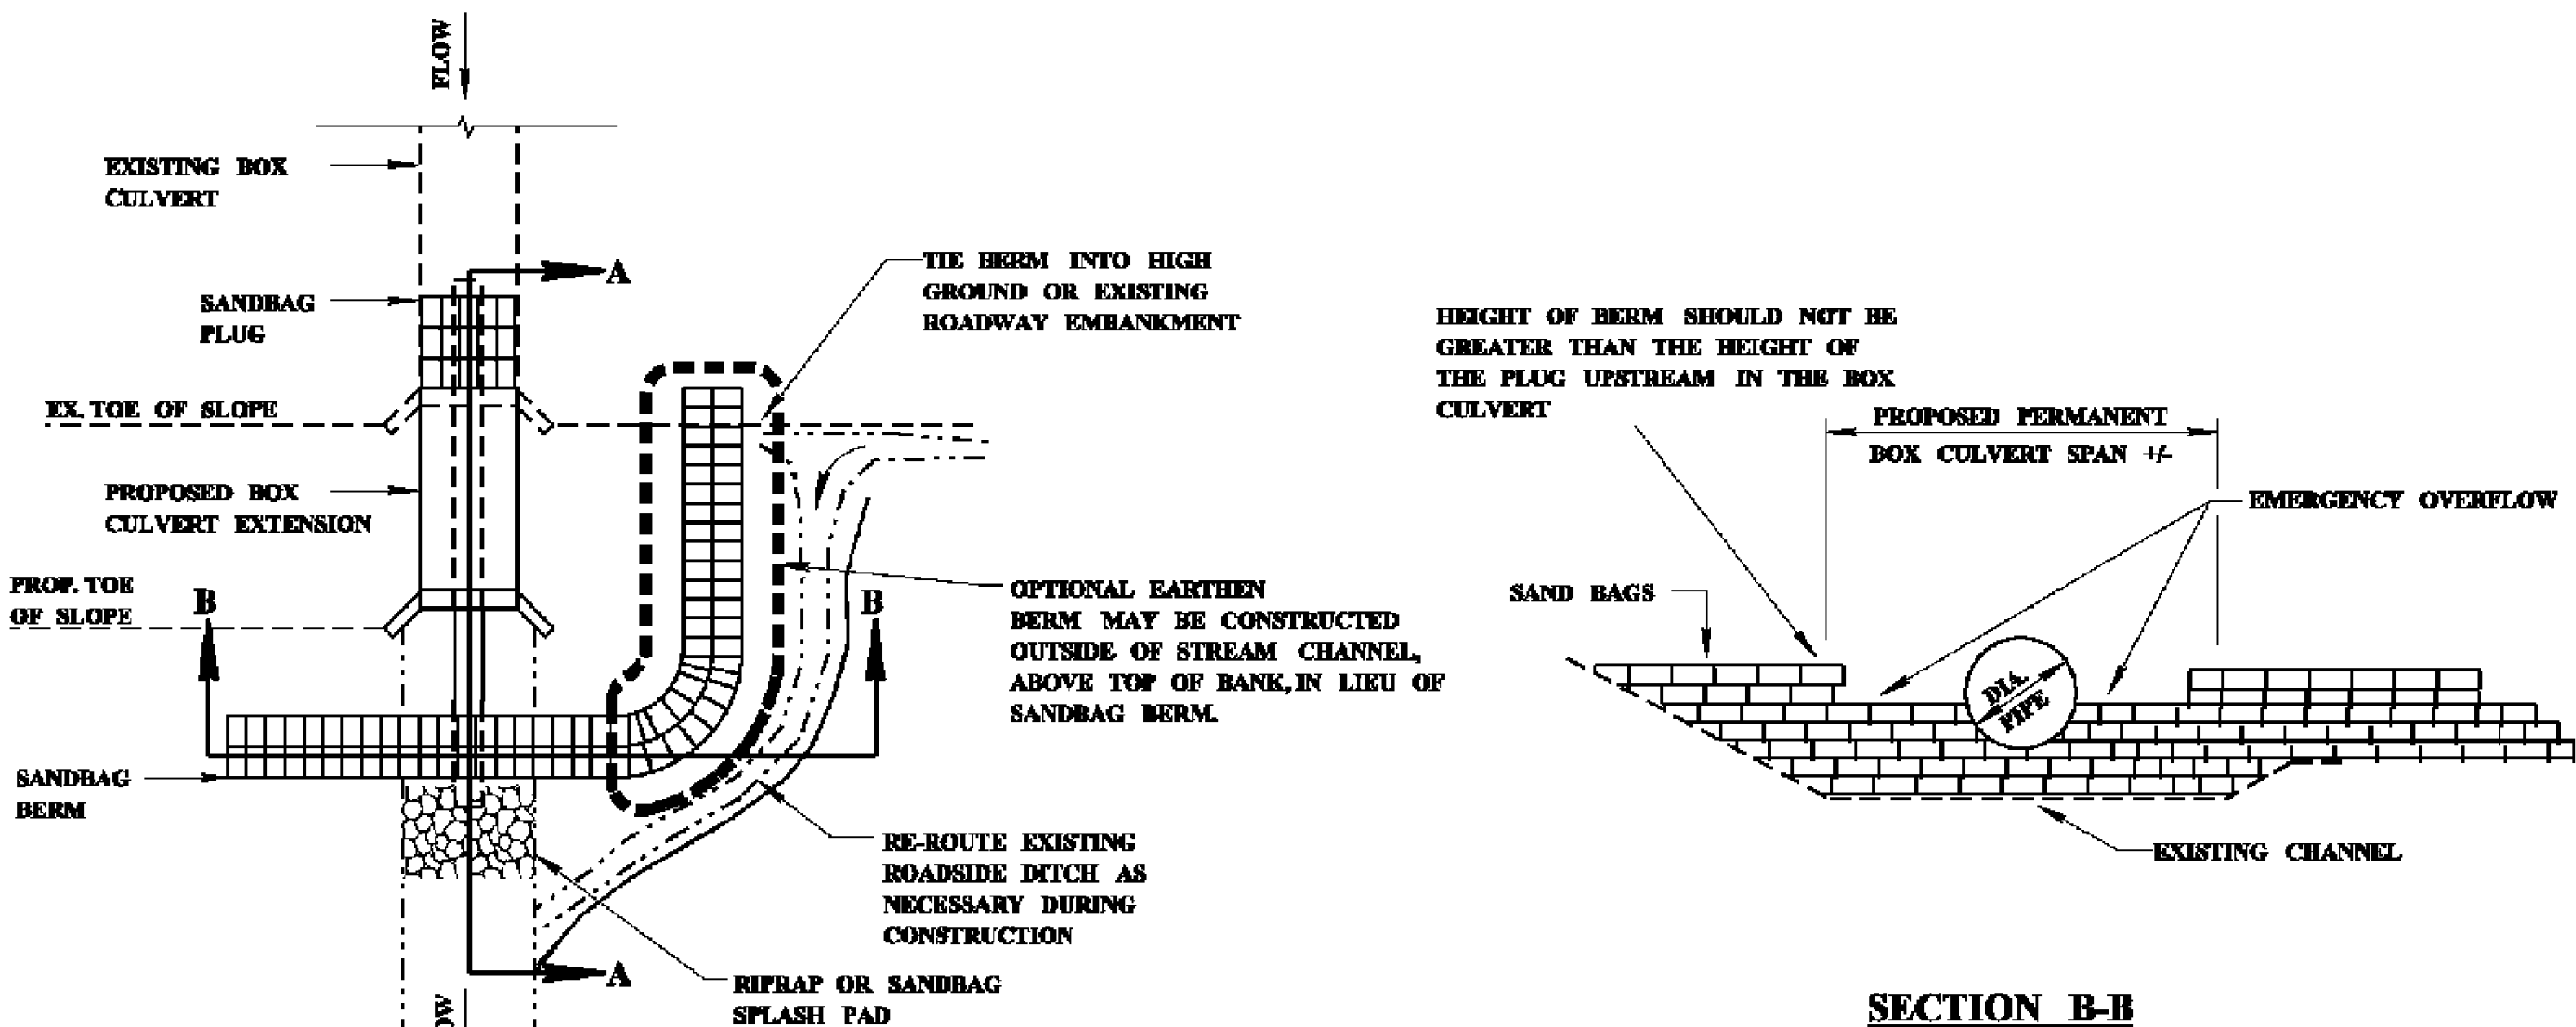


SECTION B-B

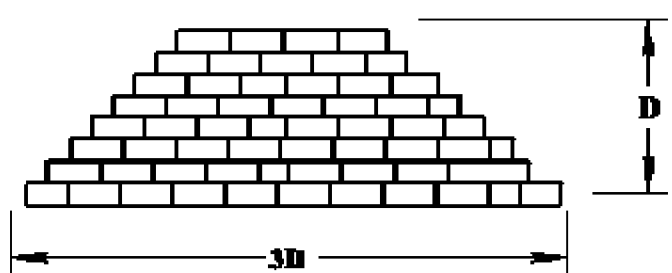

SAND BAG PLUG & BERM CROSS SECTION


(SEE NOTE 4)

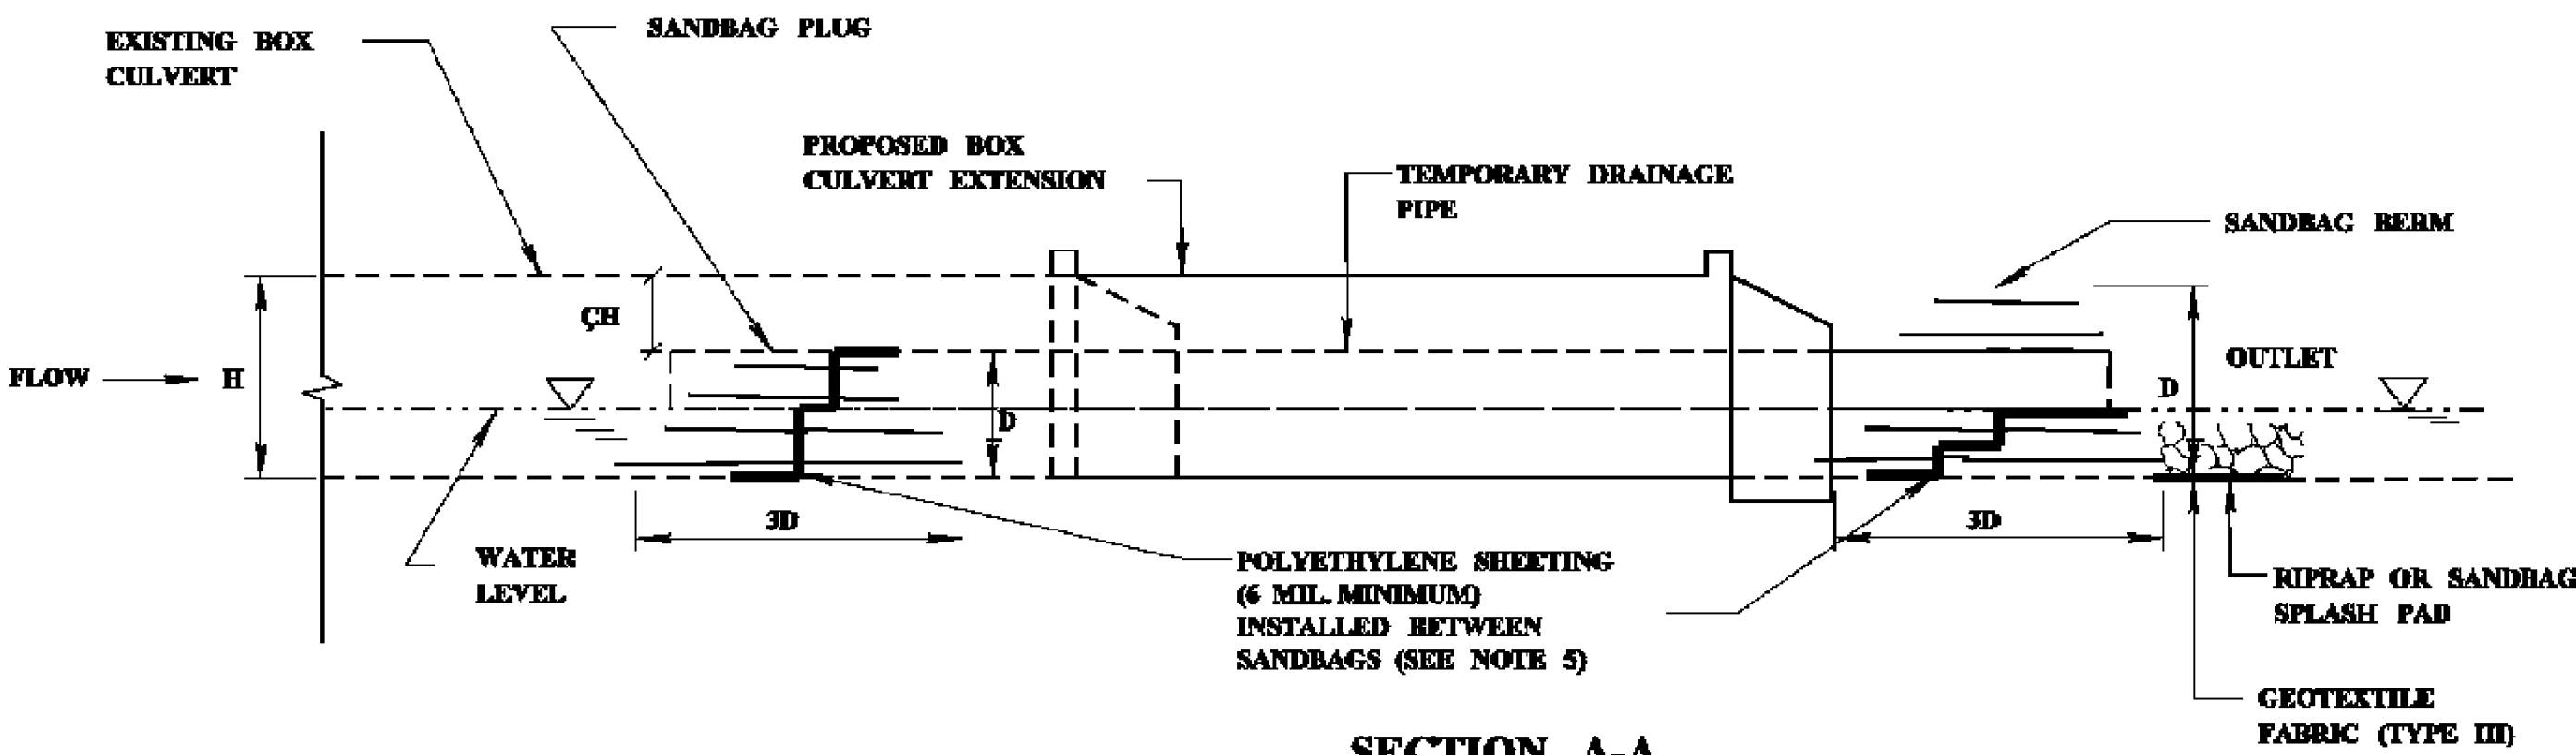


SECTION A-A

BY	MISSISSIPPI DEPARTMENT OF TRANSPORTATION
REVISION	TEMPORARY STREAM DIVERSION (BOX EXTENSIONS)
DATE	WORKING NUMBER ECD-18
DESIGN TEAM	FILENAME: EROSION CONTROL\ECD-18.DGN
CHECKED	SHEET NUMBER 40
DATE	


FLOATING TURBIDITY CURTAIN

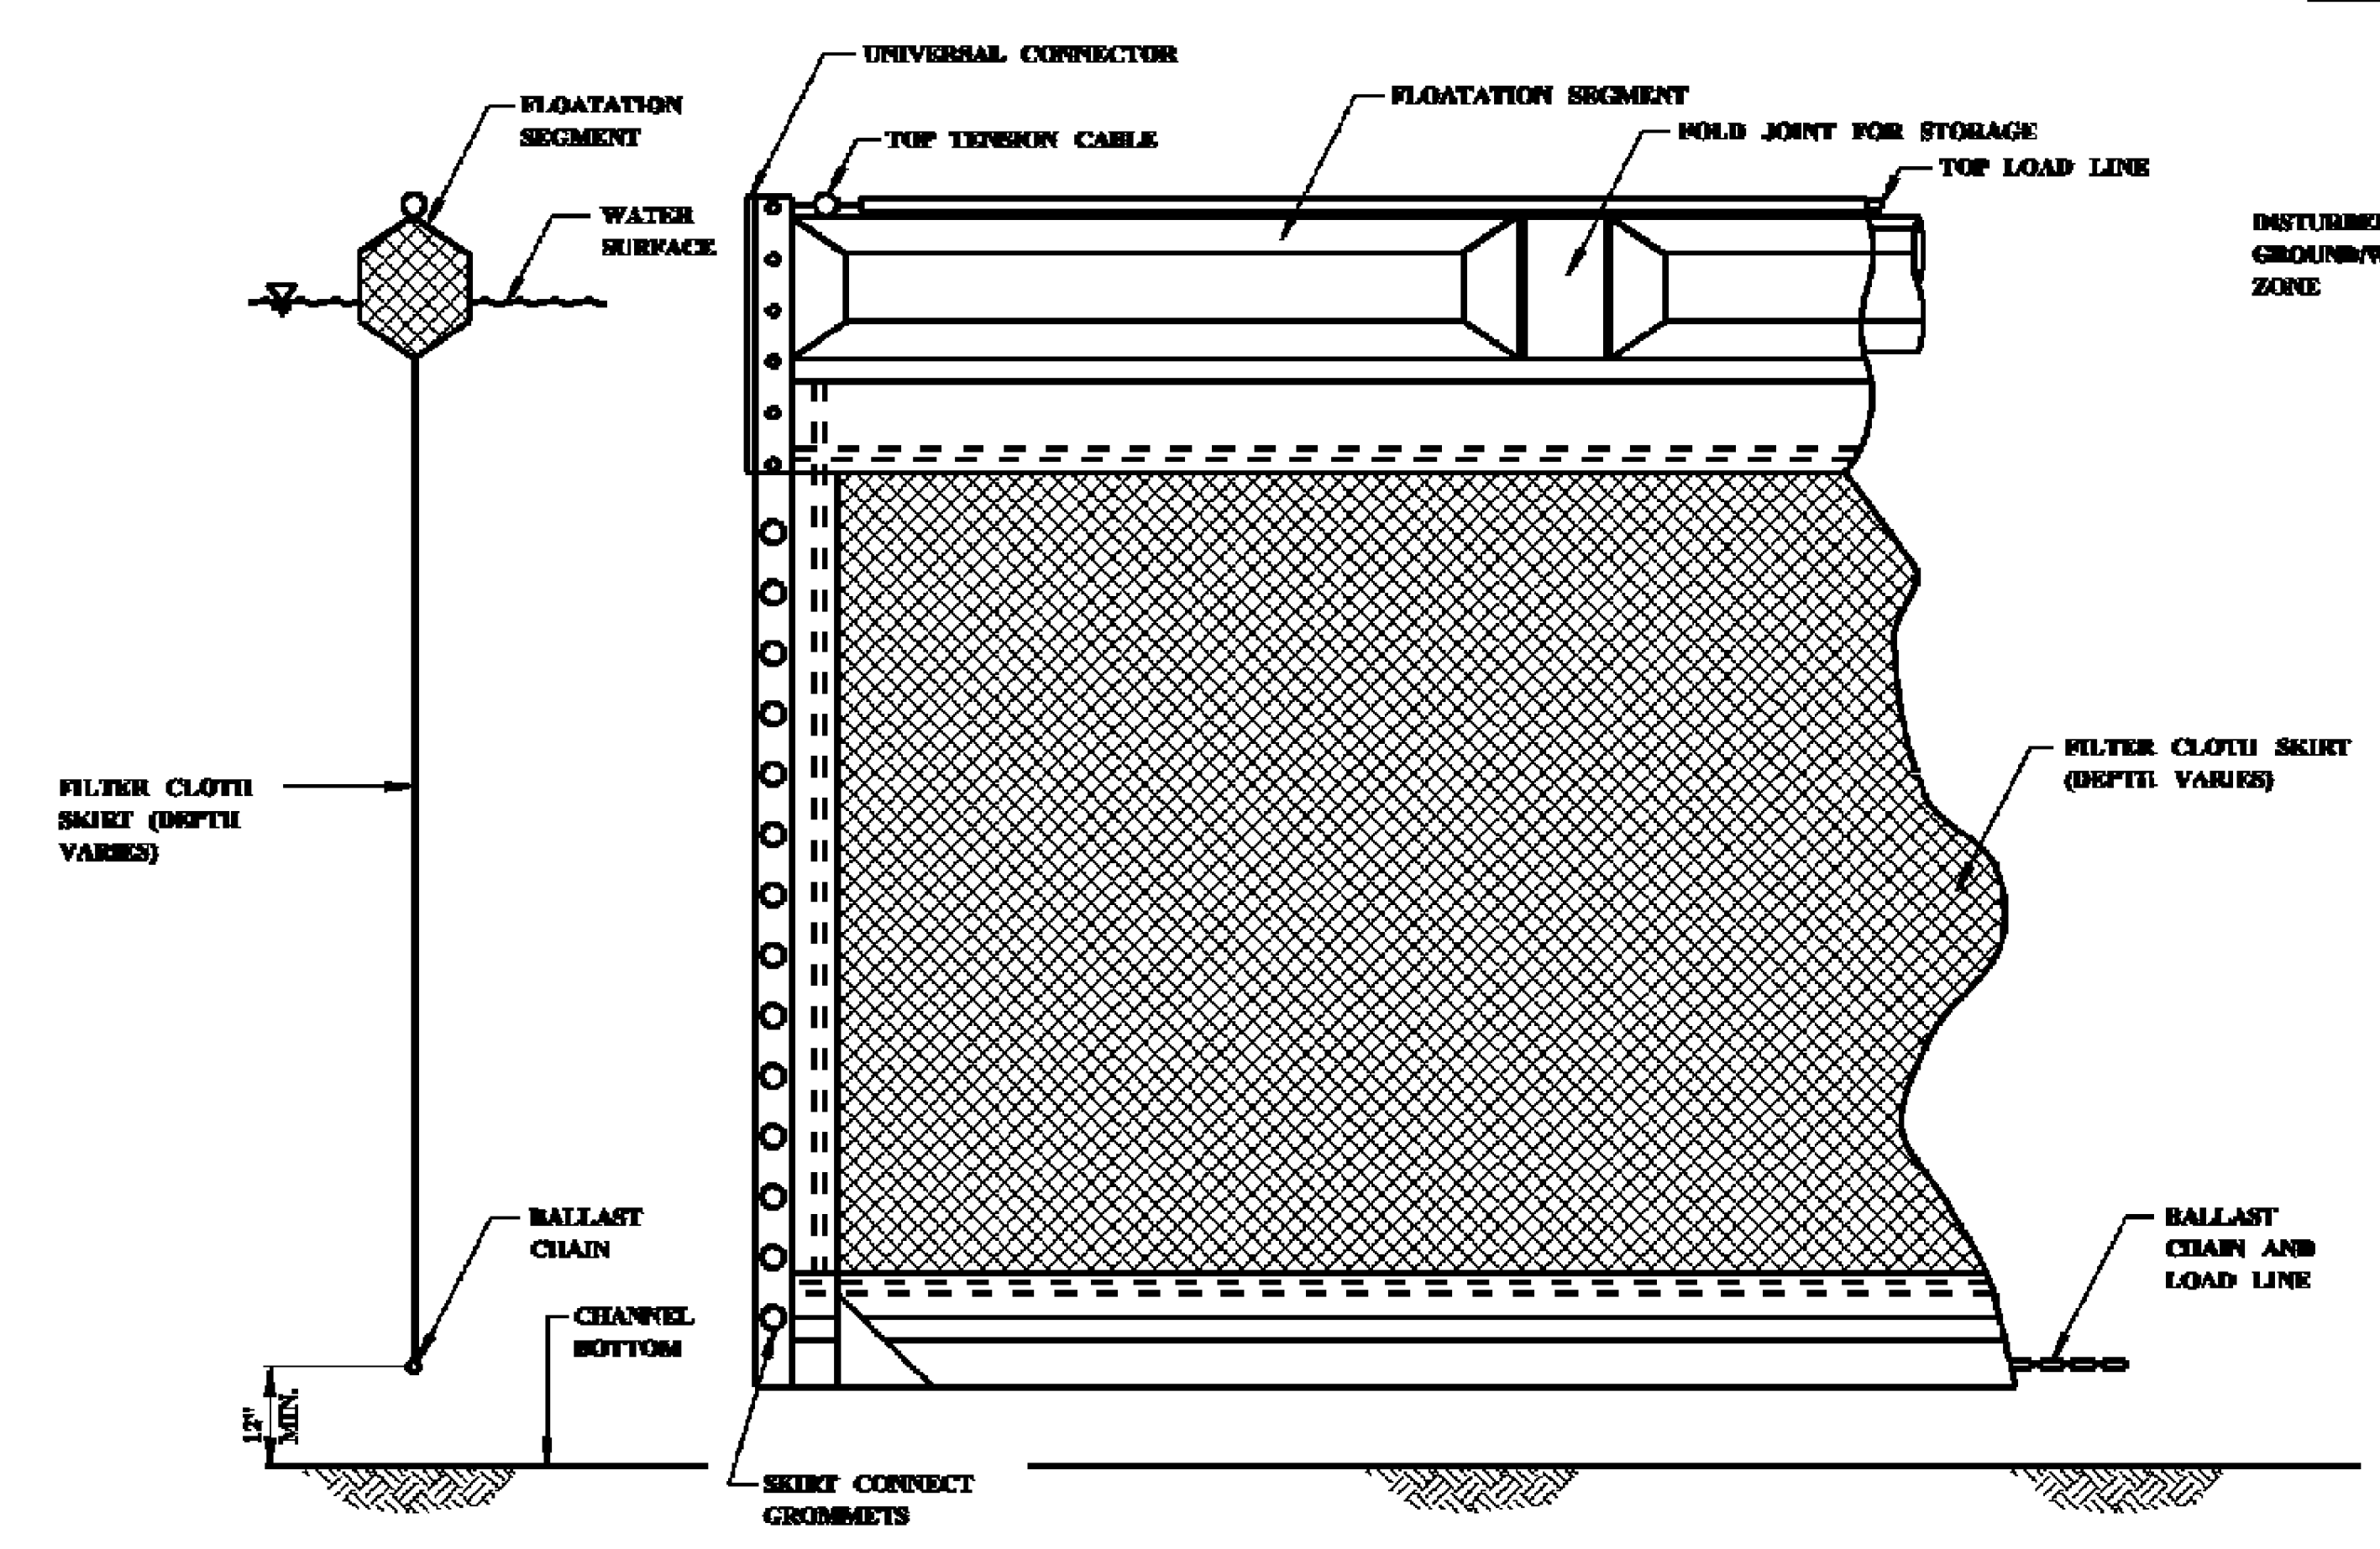


TYPICAL ANCHORING PLAN FOR SHORELINE/RIVER EDGE WORK

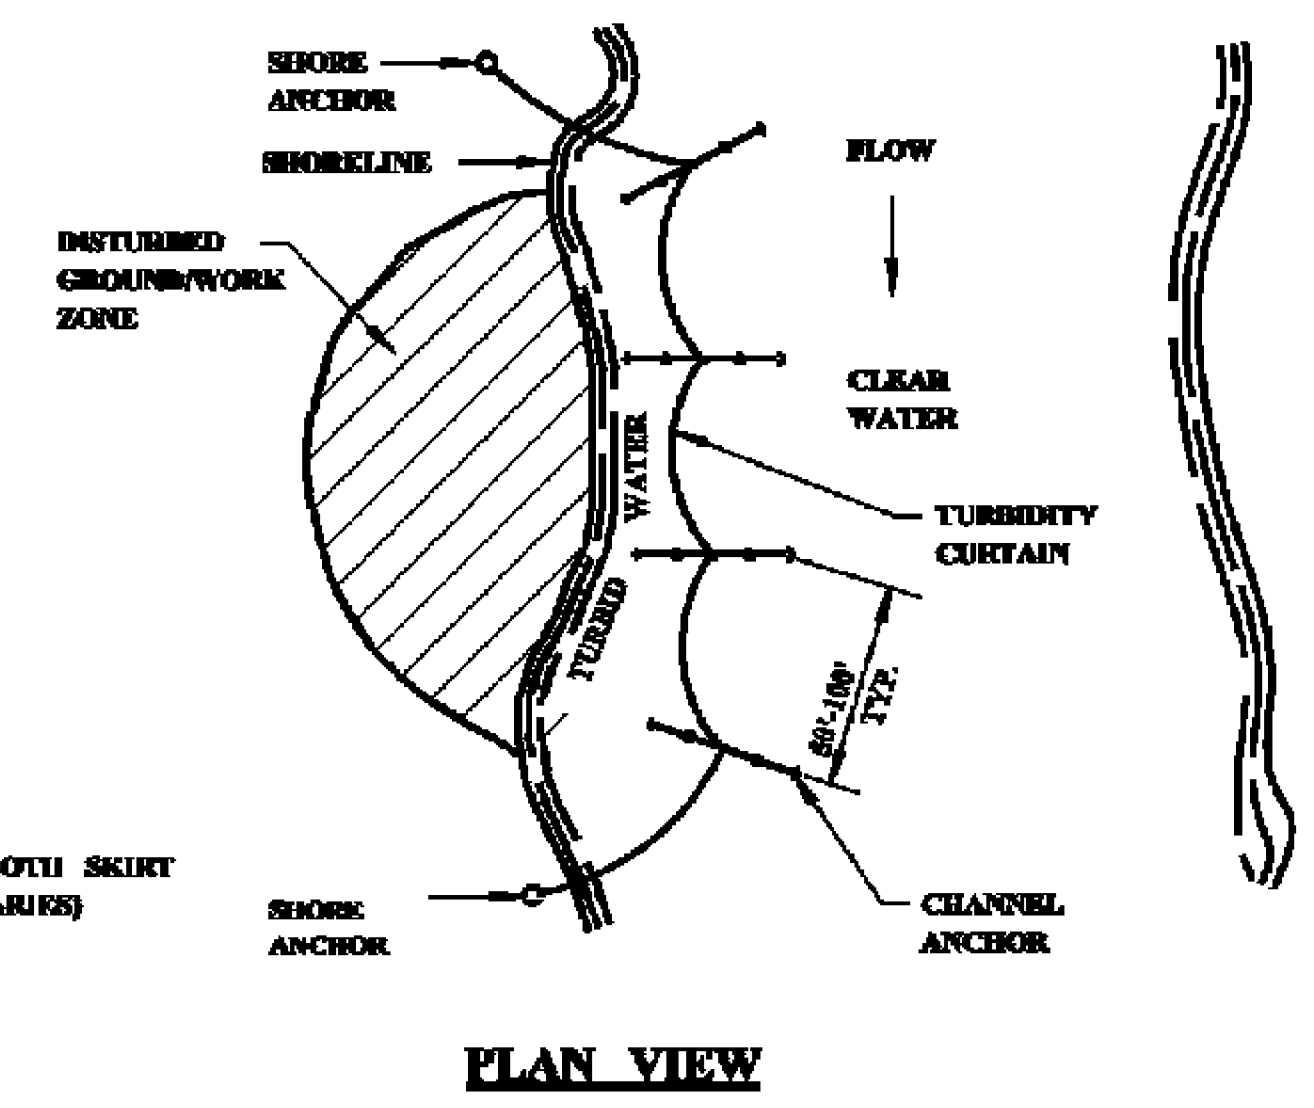

TYPICAL ANCHORING PLAN FOR MID CHANNEL WORK (BRIDGE PIER, CAISSON, ETC.)

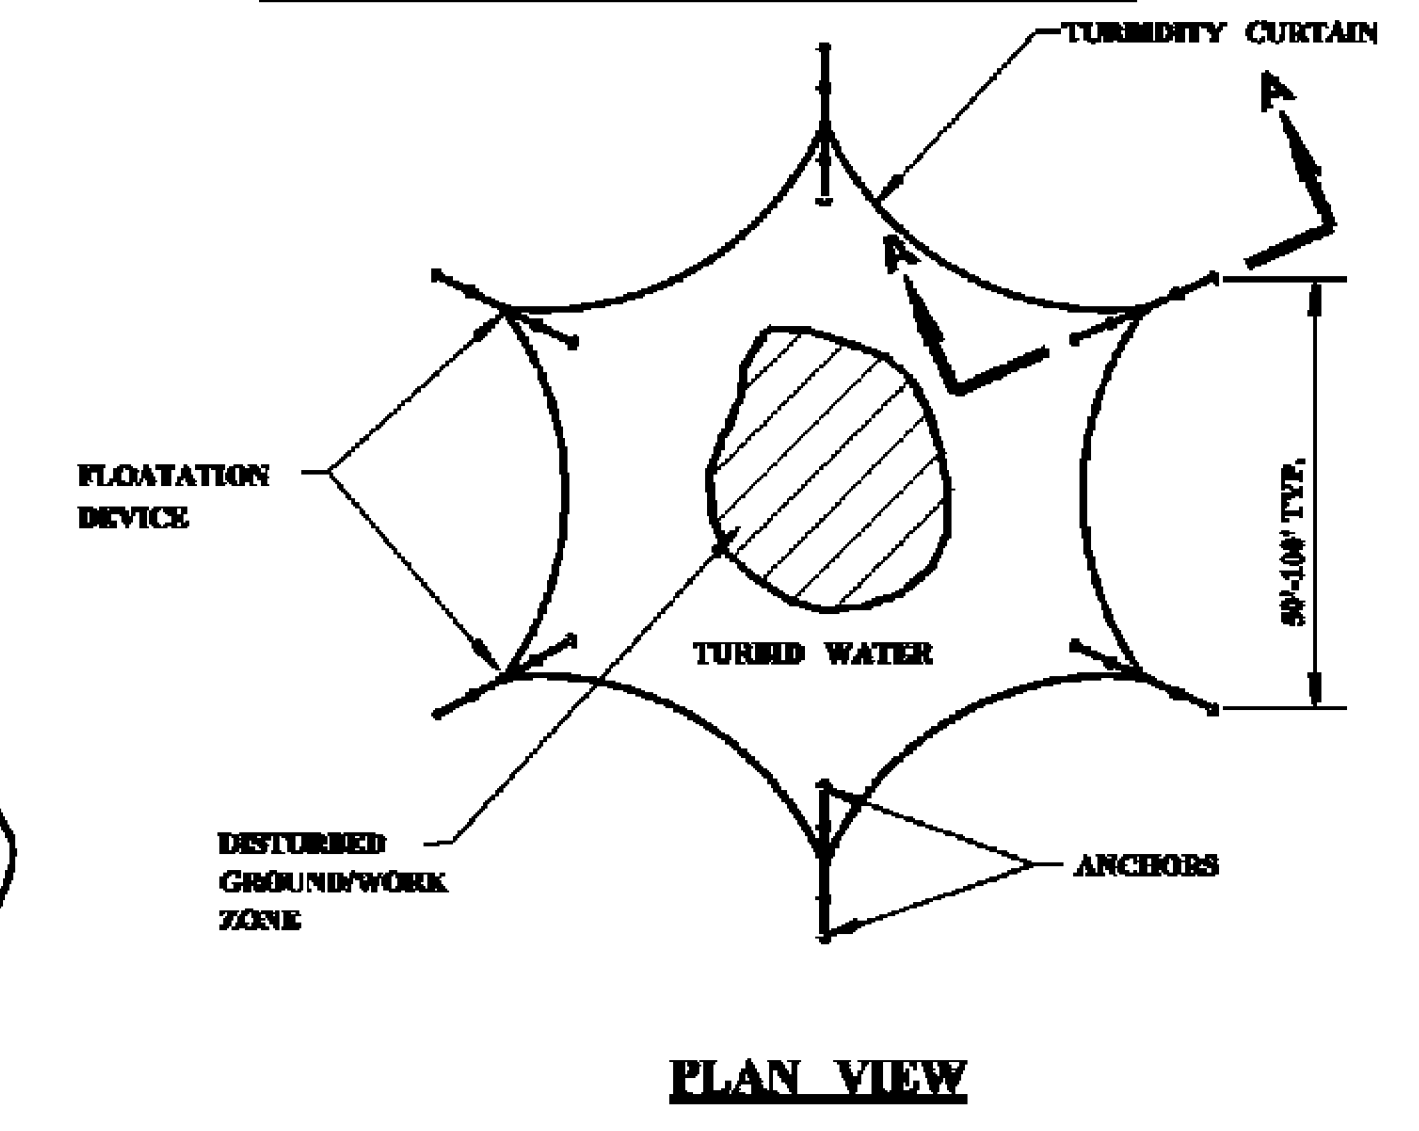

TYPICAL ANCHORING SECTION

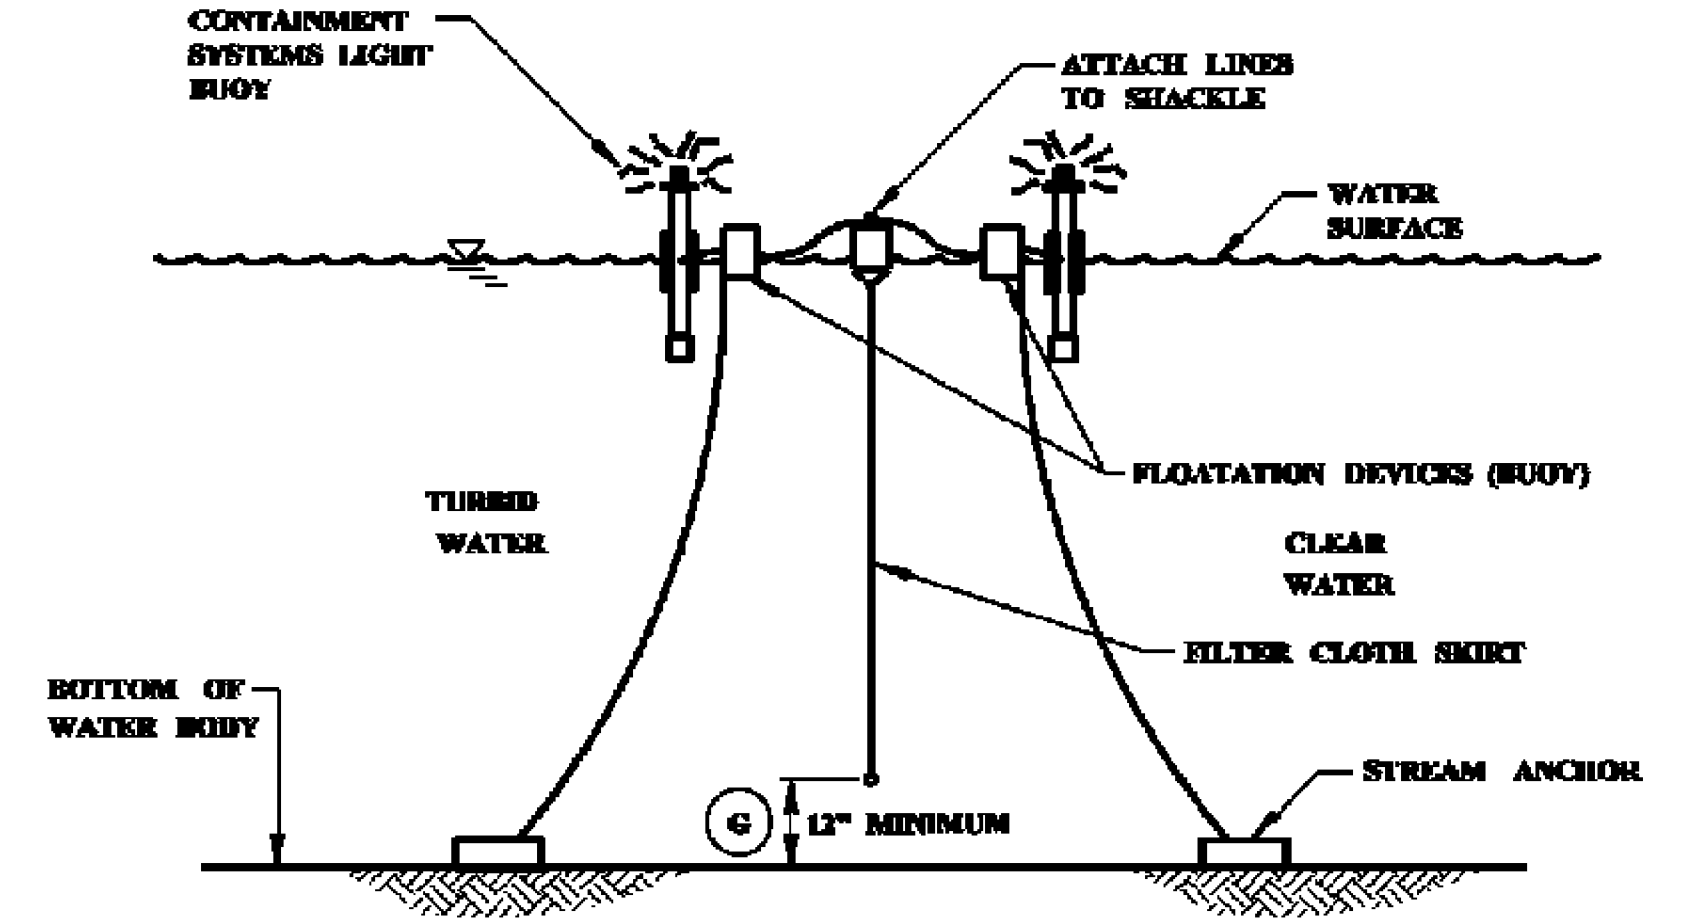

SECTION A-A


AUTOMATIC FLASHING LIGHT BUOY (ON AT DUSK-OFF AT DAWN) 180' ON CENTER SHALL BE USED IN NAVIGABLE CHANNELS ONLY

EROSION CONTROL PLAN LEGEND: FLOATING TURBIDITY CURTAIN

FLOATING TURBIDITY CURTAIN GENERAL NOTES

- FLOATING TURBIDITY CURTAINS (ALSO KNOWN AS TURBIDITY BARRIERS OR SILT CURTAINS) CREATE A BARRIER TO PREVENT TURBID WATER FROM ENTERING CLEAR WATER. FLOATING TURBIDITY CURTAINS SHOULD BE USED TO ISOLATE ACTIVE CONSTRUCTION AREAS WITHIN OR ADJACENT TO A BODY OF WATER TO MINIMIZE THE MIGRATION OF SILT LADEN WATER OUT OF THE CONSTRUCTION ZONE.
- TURBIDITY CURTAINS SHALL NOT BE INSTALLED PERPENDICULAR ACROSS THE MAIN FLOW OF A SIGNIFICANT BODY OF MOVING WATER.
- FLOATING TURBIDITY CURTAINS SHALL NOT BE USED WHERE THE ANTICIPATED FLOW VELOCITIES WILL EXCEED 5 FT/SEC.
- TURBIDITY CURTAINS SHALL BE ANCHORED TO PREVENT DRIFT SHOREWARD OR DOWNSTREAM. ANCHORAGE SHALL BE INSTALLED ON BOTH SHORE AND STREAM SIDE. CURTAINS SHALL BE INSTALLED AS CLOSE TO PROJECT SITE AS POSSIBLE. BARRIERS SHOULD BE A BRIGHT COLOR (YELLOW OR "INTERNATIONAL" ORANGE ARE RECOMMENDED) THAT WILL ATTRACT THE ATTENTION OF NEARBY BOATERS.
- SHORE ANCHORS SHALL CONSIST OF A POST WITH DEADMAN OR APPROVED EQUAL. STREAM ANCHORS SHALL BE OF SUFFICIENT SIZE TO STABILIZE THE BARRIER WITH NUMBER AND SPACING DEPENDENT ON WATERWAY VELOCITIES AND MANUFACTURER'S RECOMMENDATIONS.
- IN SHALLOW WATER (1 FEET OF DEPTH OR LESS) A TURBIDITY CURTAIN MAY BE INSTALLED ON STAKES DRIVEN INTO THE BED OF THE WATER BODY.
- FABRIC SECTIONS SHALL BE CONNECTED END TO END WITH MINIMUM 6" DIAMETER POLYPROPYLENE ROPE. FABRIC SHALL BE SEAMED TOGETHER IN A MANNER THAT RETAINS THE OVERALL TENSILE STRENGTH.
- DESIGN OF CURTAIN AND ANCHORAGE SHALL BE IN ACCORDANCE WITH MANUFACTURER'S RECOMMENDATIONS. FILTER CLOTH SKIRT SHOULD BE ABLE TO WITHSTAND THE FORCES IMPARTED ON IT DUE TO THE EXPECTED WIND VELOCITY OR STREAM VELOCITY. FABRIC SHALL BE MADE OF A NON-DECOMPOSING MATERIAL, SUCH AS PLASTIC OR NYLON, WHICH WILL ALLOW WATER TO PASS THROUGH WHILE STILL RETAINING SEDIMENT.
- THE TURBIDITY CURTAIN AND ADJACENT WORK AREAS SHALL NOT BE DISTURBED 12 HOURS PRIOR TO REMOVAL FROM WATER BODY. MAINTENANCE SHALL BE PERFORMED AS NEEDED. CONTRACTOR SHALL REMOVE THE CURTAIN AT COMPLETION OF WORK IN A MANNER THAT WILL PREVENT SILTATION OF THE WATERWAY. DURING REMOVAL, EXTREME CARE SHOULD BE TAKEN NOT TO DISTURB ANY SEDIMENT DEPOSITS.
- MAINTAIN 12" MINIMUM GAP BETWEEN SKIRT BOTTOM AND CHANNEL BOTTOM TO PREVENT ACCUMULATED SEDIMENT FROM PULLING TOP OF CURTAIN BELOW WATER SURFACE.
- IN WIND OR WAVE ACTION SITUATIONS, THE MAXIMUM DEPTH OF THE CURTAIN SHALL BE 12 FEET.
- CONCENTRATED FLOWS SHALL NOT DISCHARGE BEYOND FLOATING TURBIDITY CURTAIN. CURTAINS ARE NOT TO BE INSTALLED ACROSS FLOWING BODY OF WATER.
- WHEN INSTALLED IN A NAVIGABLE WATERWAY, BUOYS SHOULD BE LIT ACCORDING TO REGULATORY AGENCY STANDARDS.
- WHEN ESTIMATING THE LENGTH OF TURBIDITY CURTAIN, ALLOW 10 TO 20 PERCENT VARIANCE IN STRAIGHT LINE MEASUREMENT.
- PAYMENT FOR FLOATING TURBIDITY CURTAIN SHALL INCLUDE ALL MATERIAL AND LABOR NECESSARY FOR CONSTRUCTION, MAINTENANCE, AND REMOVAL OF TURBIDITY CURTAINS.
- ONLY FLOATING TURBIDITY CURTAINS LISTED ON THE APPROVED PRODUCTS LIST MAY BE USED.

MISSISSIPPI DEPARTMENT OF TRANSPORTATION	
FLOATING TURBIDITY CURTAIN	
DATE	FILENAME: EROSION CONTROL ECD-19.DGN
DESIGN TEAM	CHECKED DATE
WORKING NUMBER ECD-19 SHEET NUMBER 41	

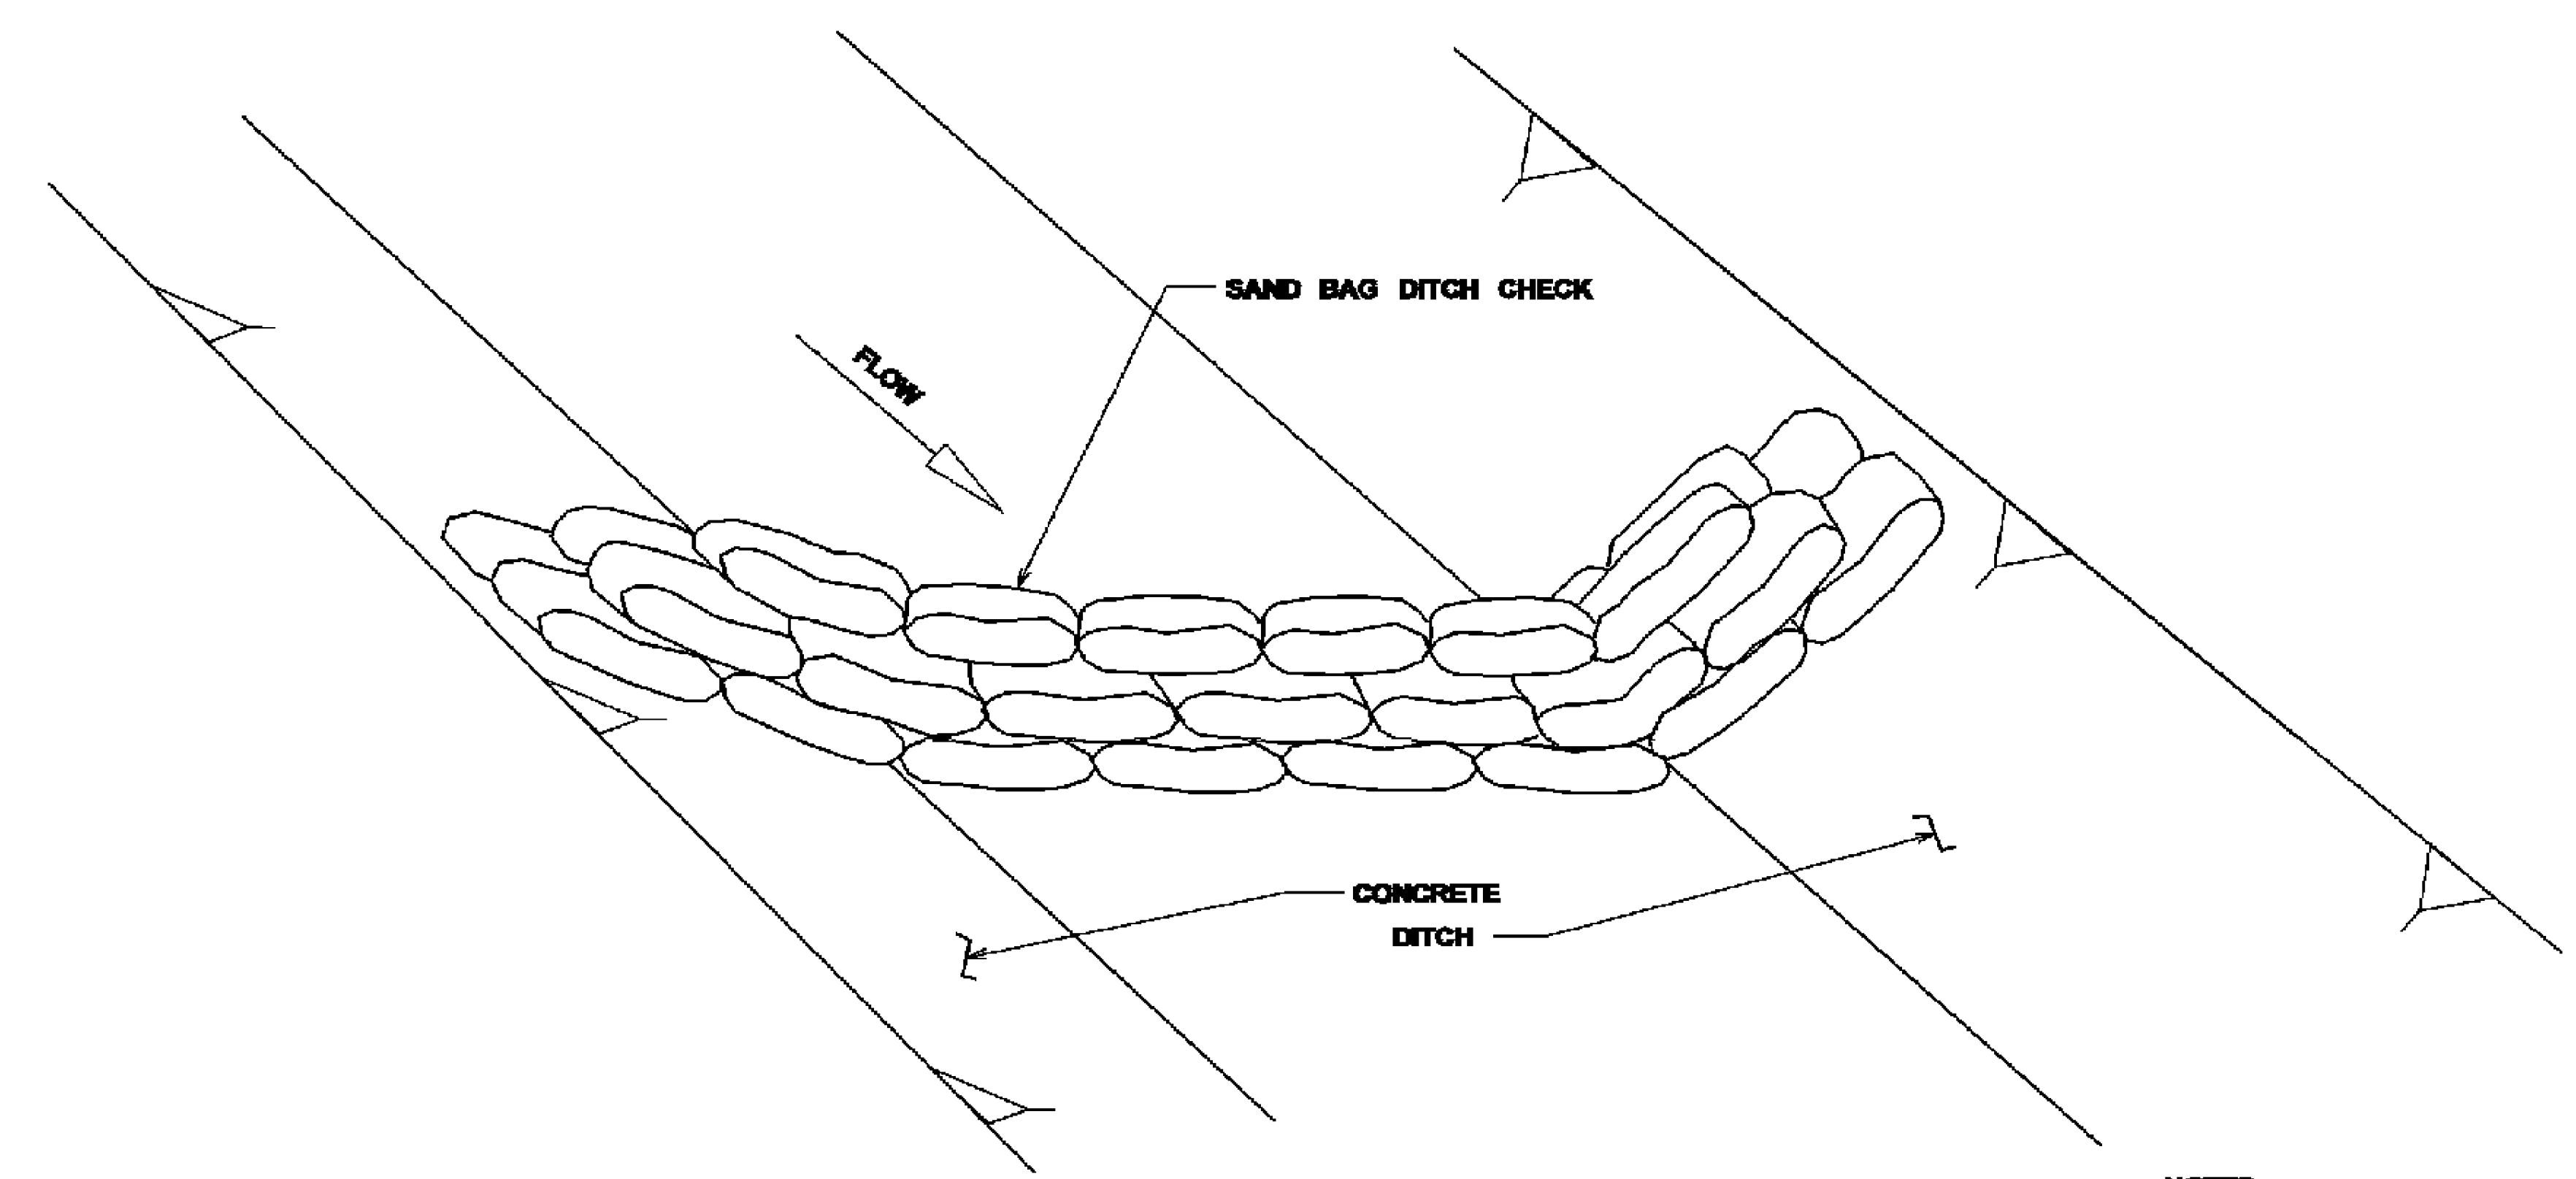


DETAIL (DITCH CHECK)

- NOTES:
1. MINIMUM RECOMMENDED PLACEMENT INTERVAL BETWEEN SAND BAG DITCH CHECK IS 100' UNLESS SHOWN OTHERWISE ON THE PLANS OR APPROVED BY THE ENGINEER. SEE SPACING GUIDANCE ON ECD-4.
 2. PREVENTING SEDIMENT FROM ENTERING A PAVED DITCH IS PREFERABLE TO CAPTURING SEDIMENT WITHIN PAVED DITCH.

SAND BAG DITCH CHECK SELECTION GUIDELINES

SAND BAG DITCH CHECKS ARE USED FOR VELOCITY REDUCTION AND MINIMAL SEDIMENT TRAPPING IN CONCRETE PAVED DITCHES OR IN DITCHES THAT HAVE ROCKY BOTTOMS.

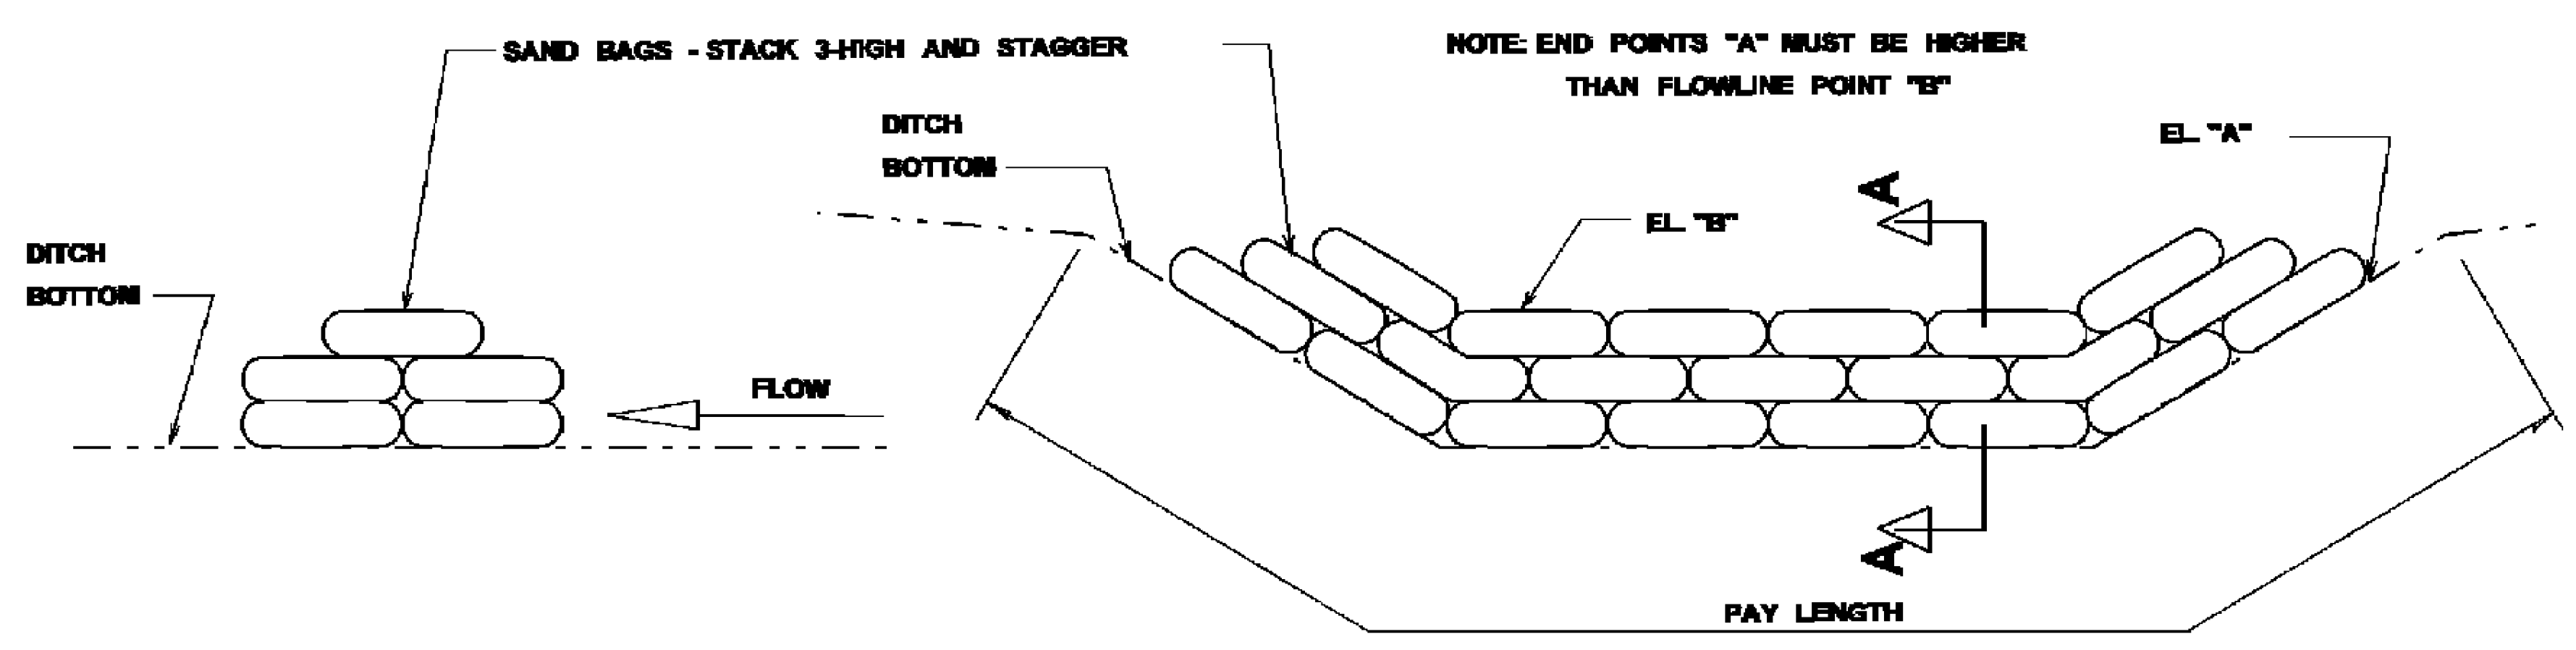

SECTION A-A


ELEVATION DETAIL

BY		MISSISSIPPI DEPARTMENT OF TRANSPORTATION	
REVISION		DETAILS OF EROSION CONTROL SANDBAG DITCH CHECK	
DATE	FILENAME:	WORKING NUMBER	
DESIGN TEAM	CHECKED	ECD-20	
	DATE	SHEET NUMBER	
		42	

G:\PROJECTS\Hattiesburg_City of 1227 - Hard St Widening from 21st Ave to Hwy 49\1227 Hwy 1227_SDCR.dwg SDCR - 5/9/2012 9:31:19 AM





PLAN DIVISION
ROADWAY
MISSISSIPPI DEPARTMENT OF TRANSPORTATION

11/9/2006 7:54 AM ADARAMP.DGN


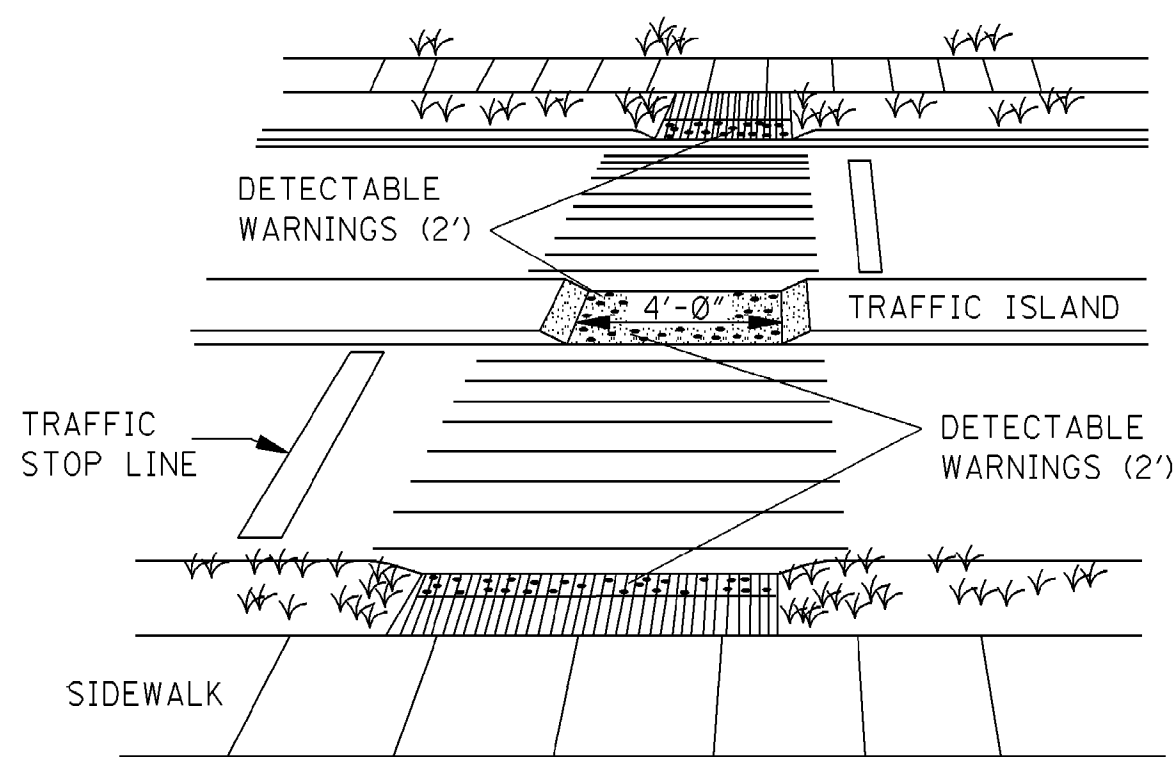


TRAFFIC ISLAND CUTAWAY



NOTE: PASSAGE THROUGH TRAFFIC ISLAND SHALL BE FLUSH WITH ROADWAY.

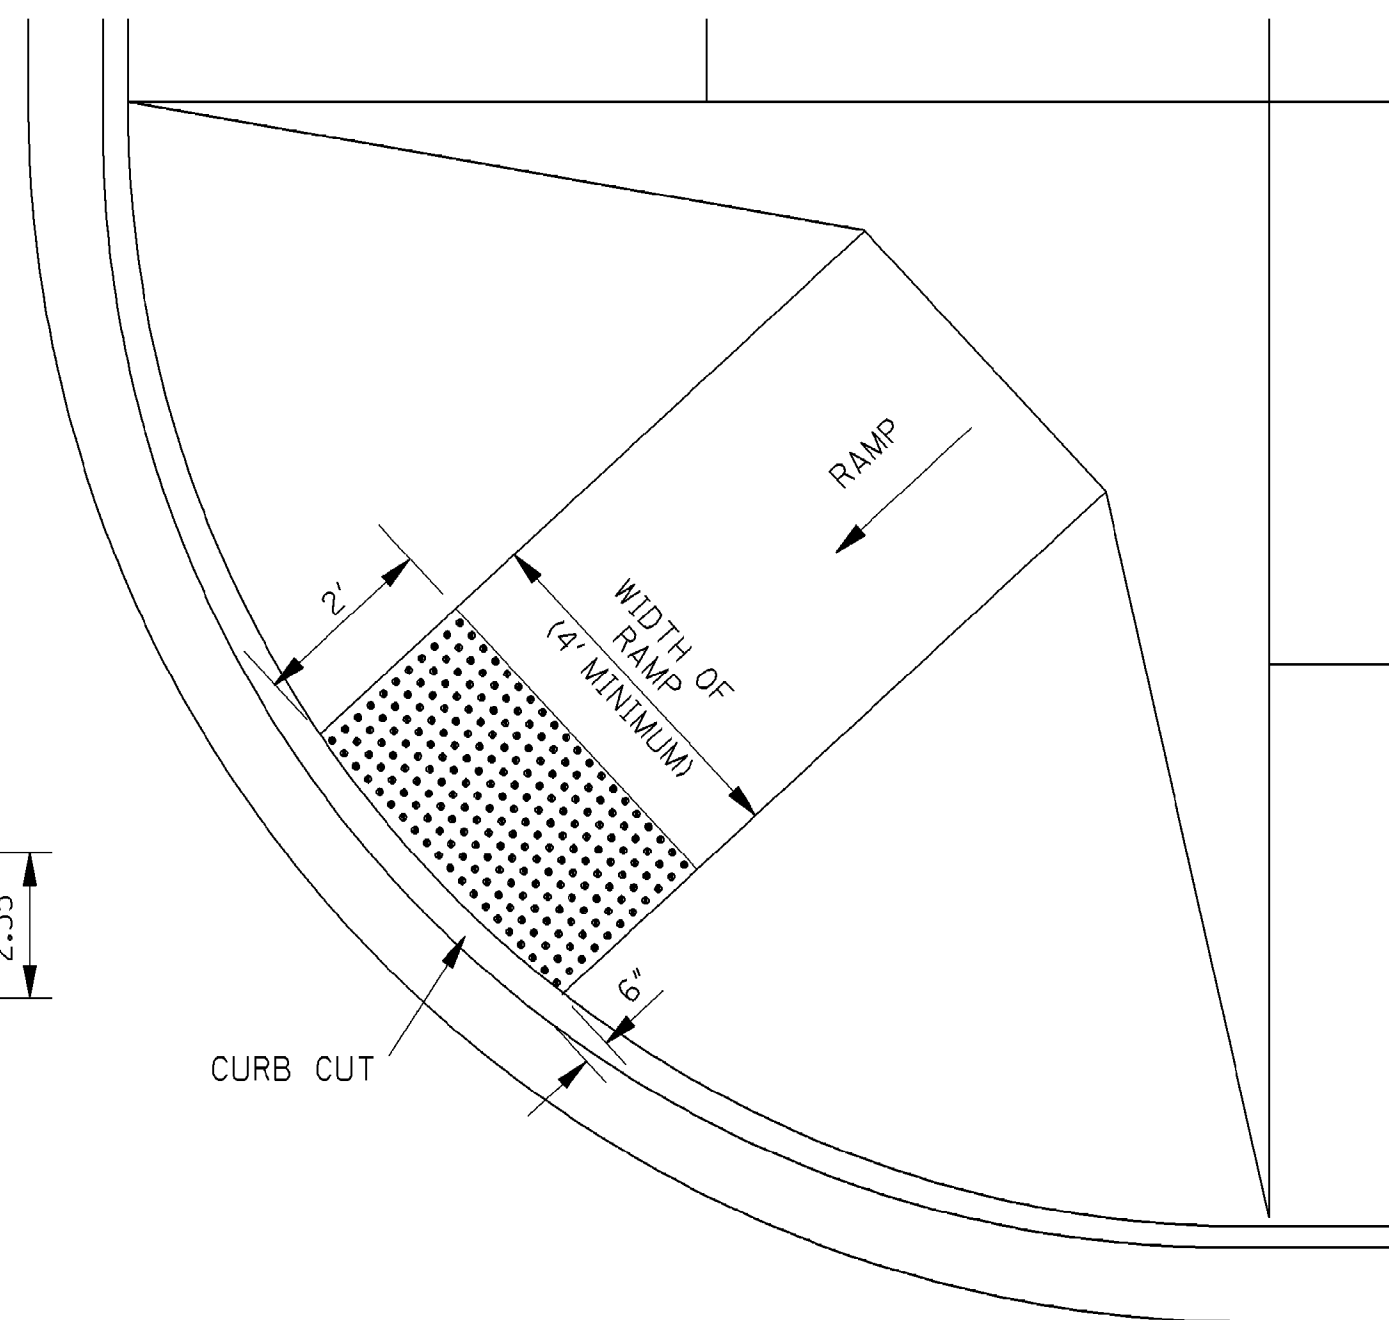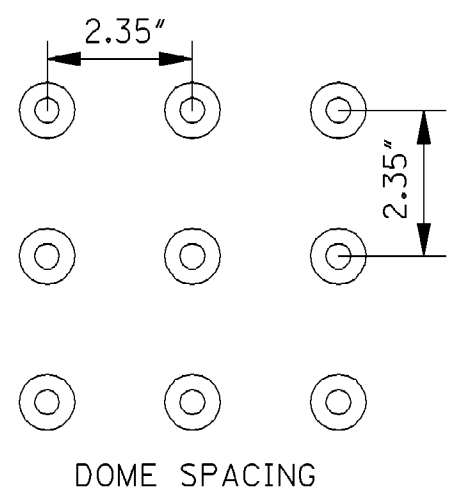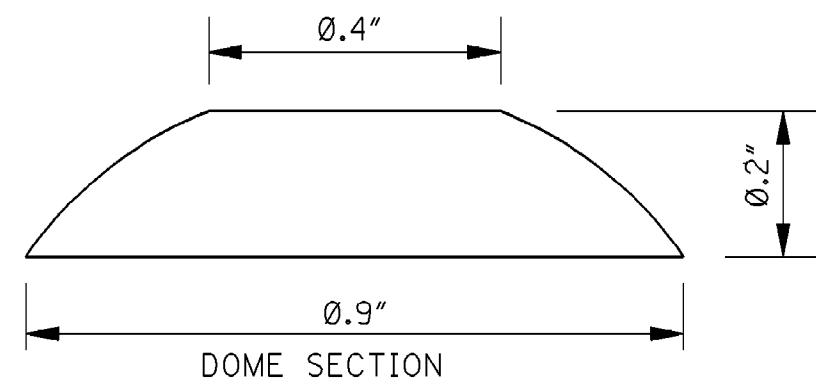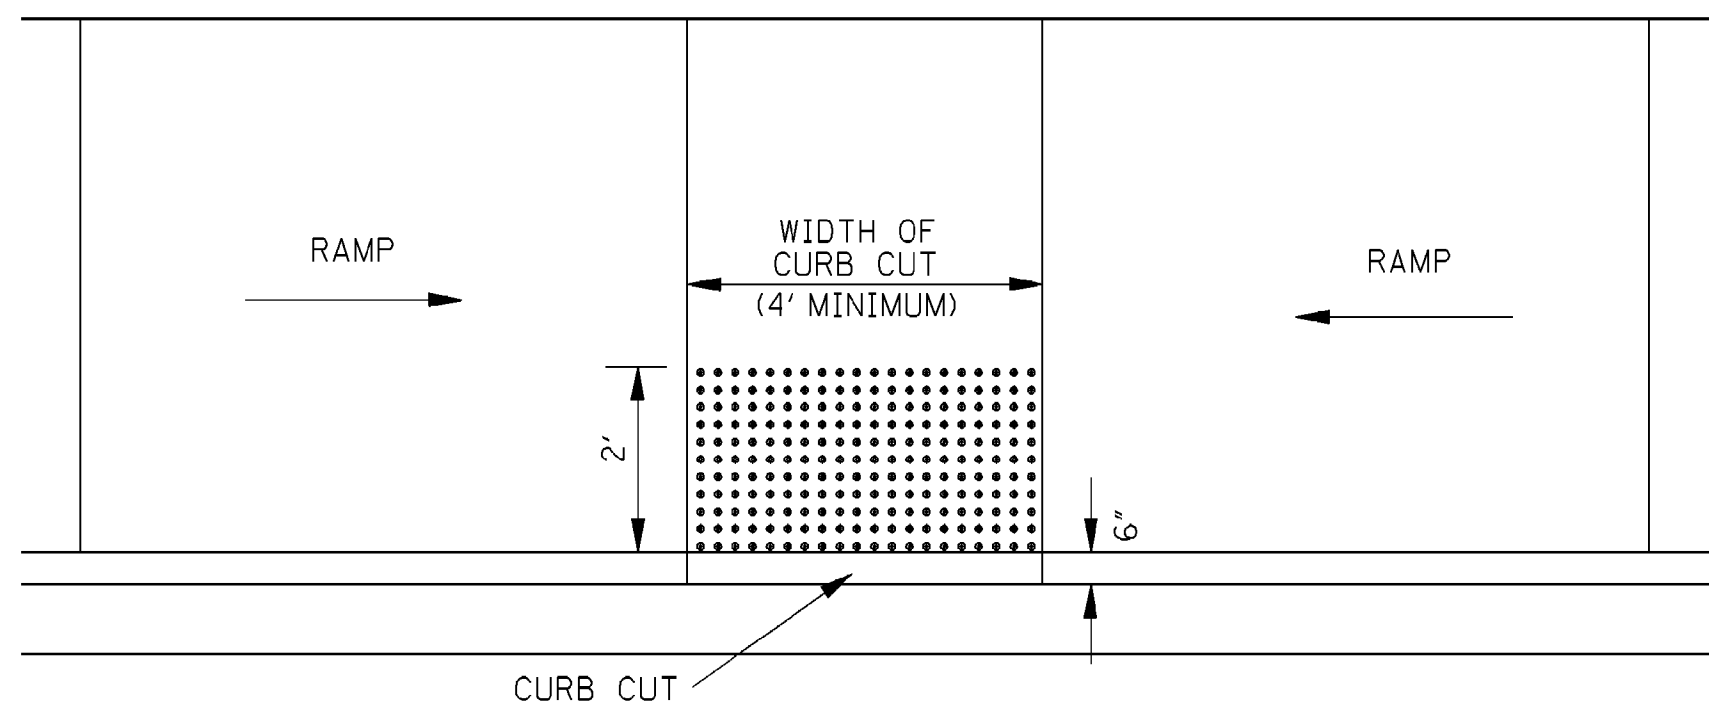

DETECTABLE WARNINGS (TRUNCATED DOMES) FOR BLIND & LOW VISION PEDESTRIANS

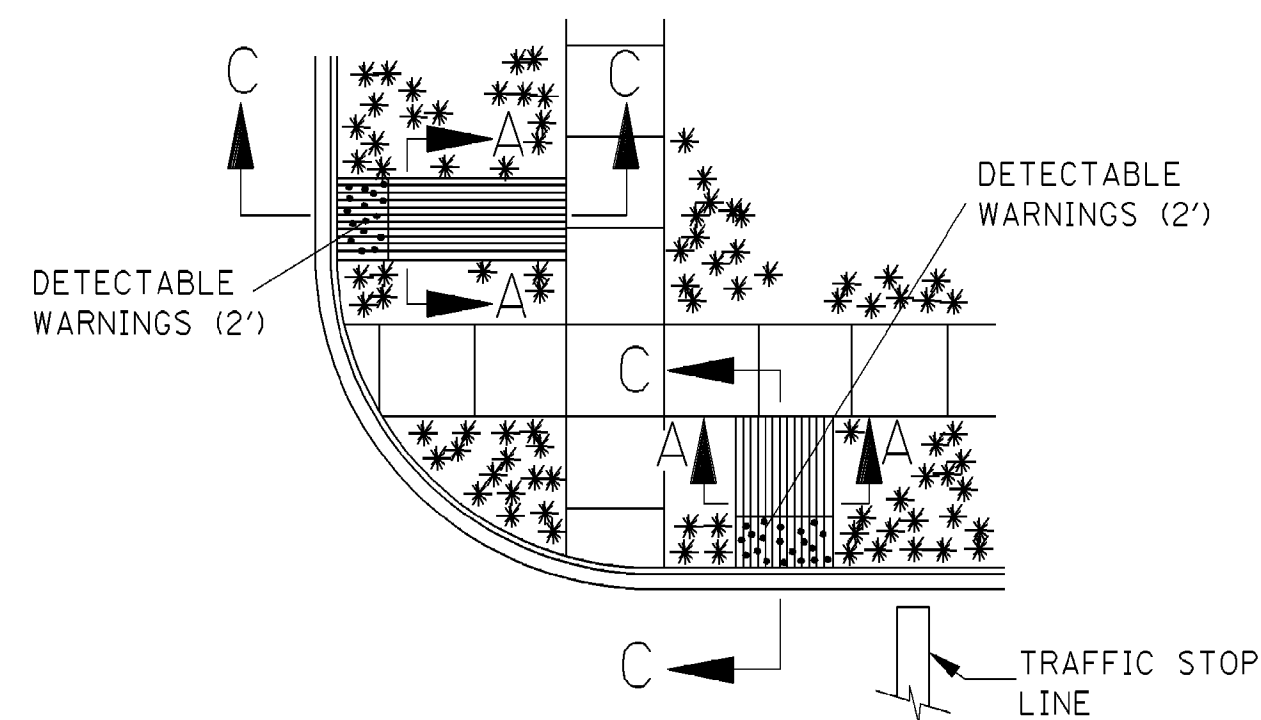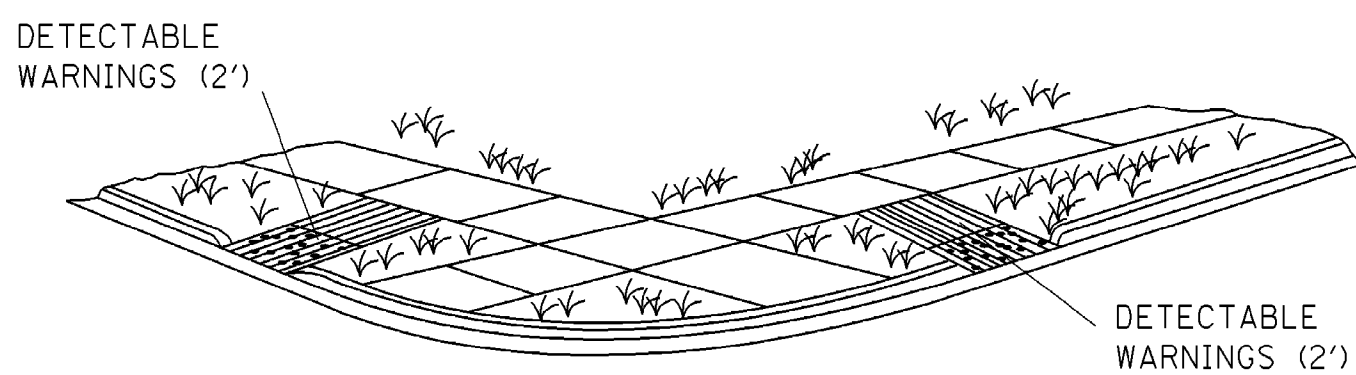


TYPE I

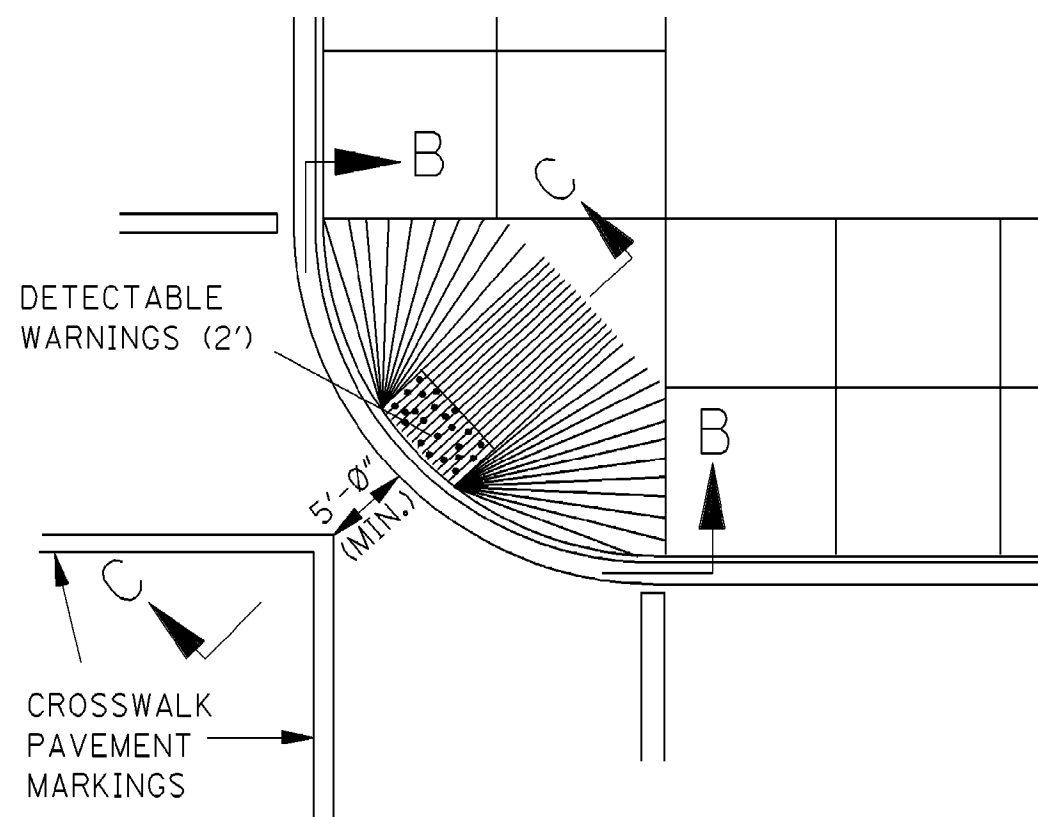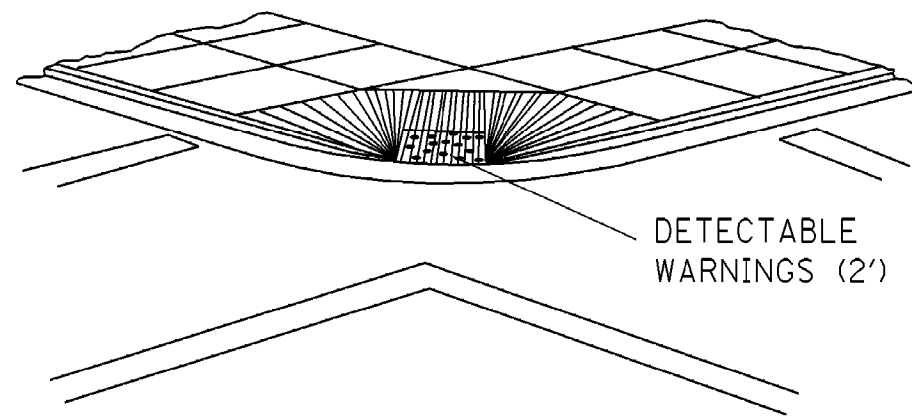


TYPE II


NOTE: IN NEW CONSTRUCTION, THE TYPE II DIAGONAL CURB RAMP SHALL ONLY BE USED IF OTHER CURB RAMP TYPES AS SHOWN ON THIS SHEET ARE NOT PRACTICAL FOR THE LOCATION.

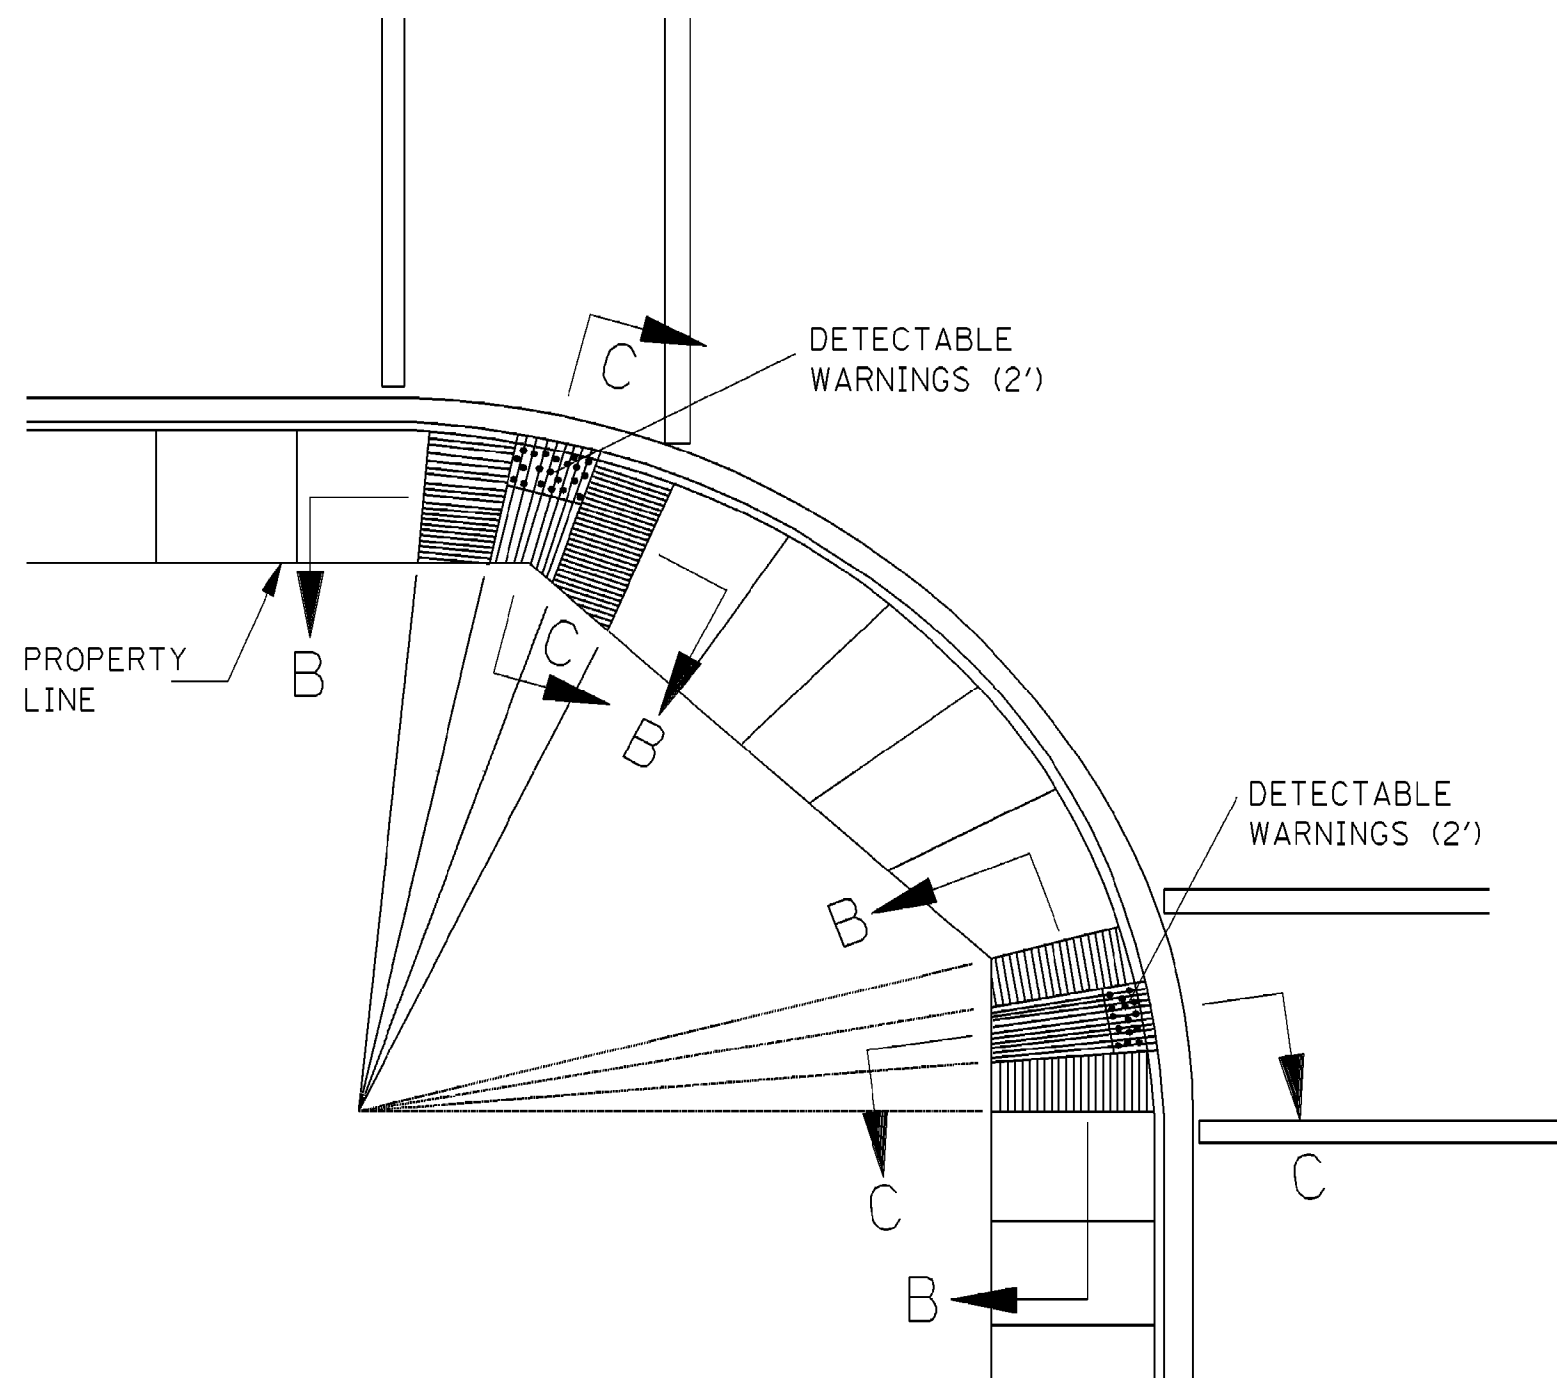


TYPE III

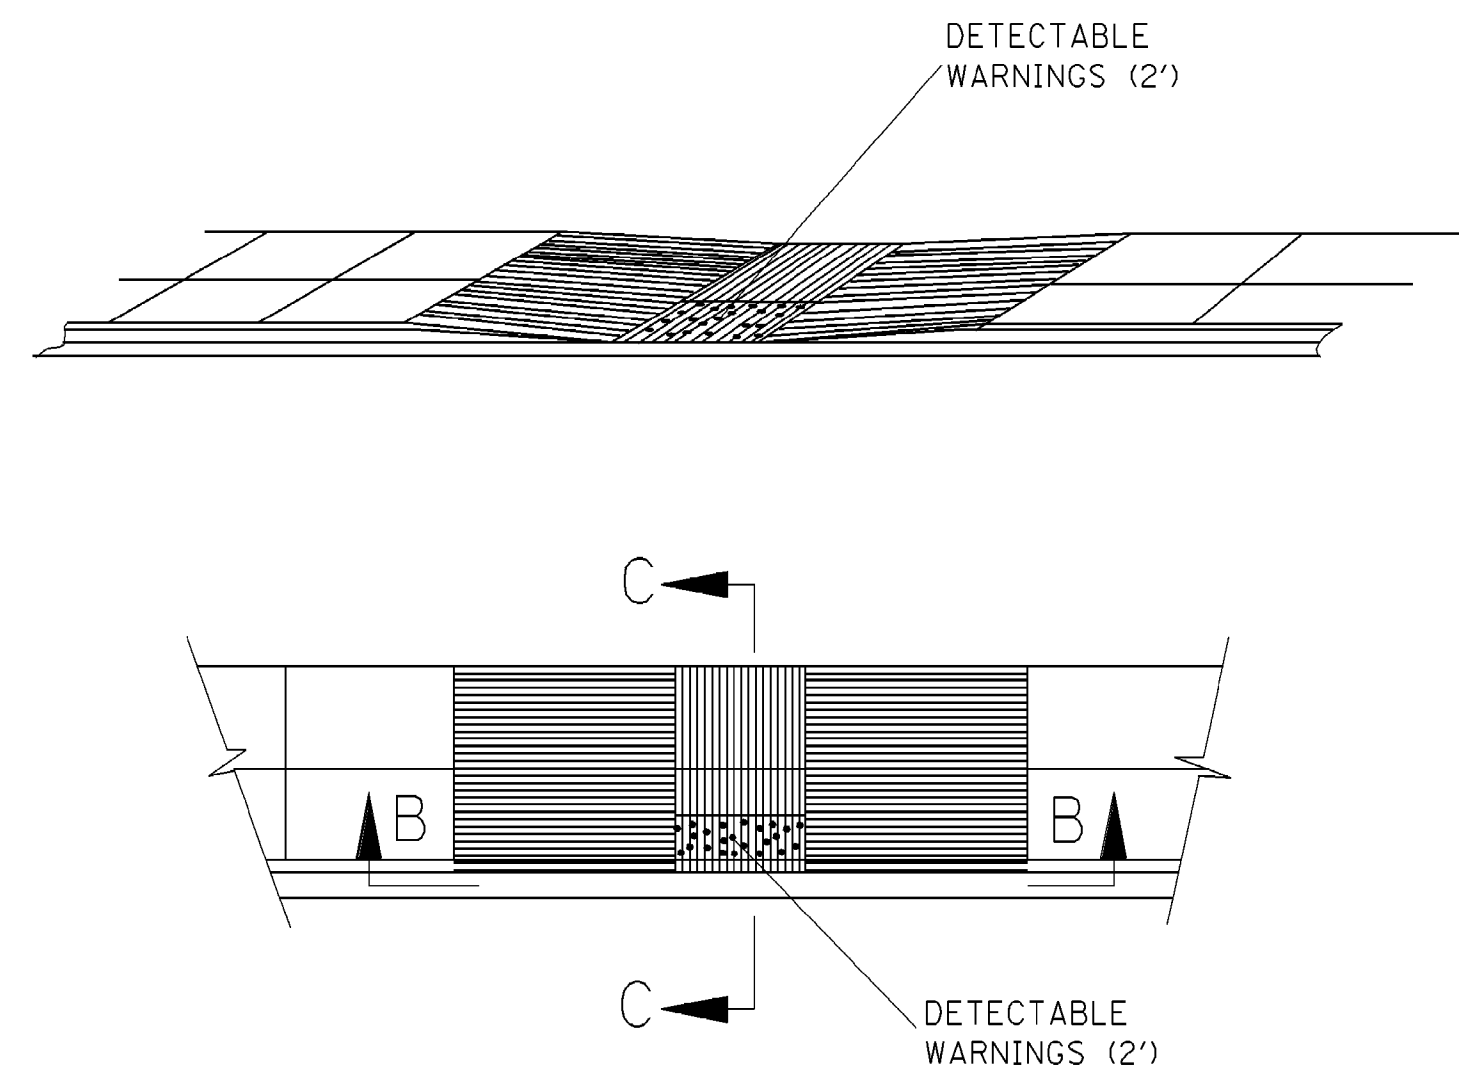


TYPE IV (TANGENT)

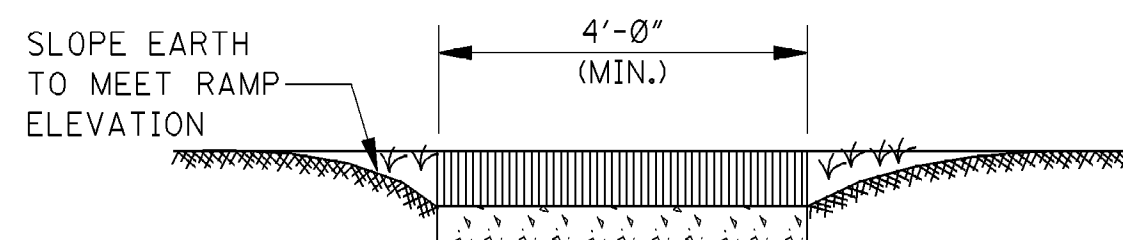

SECTION A-A

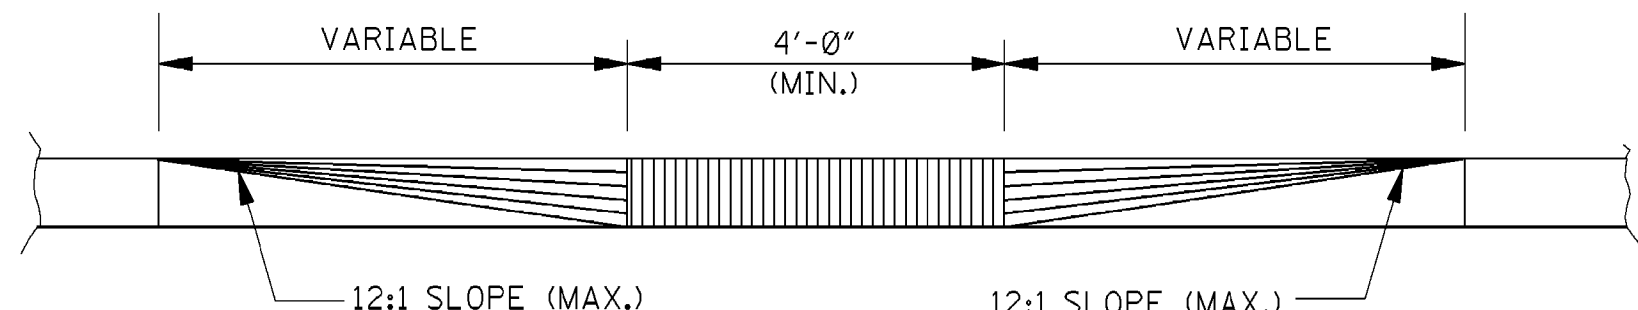

SECTION B-B

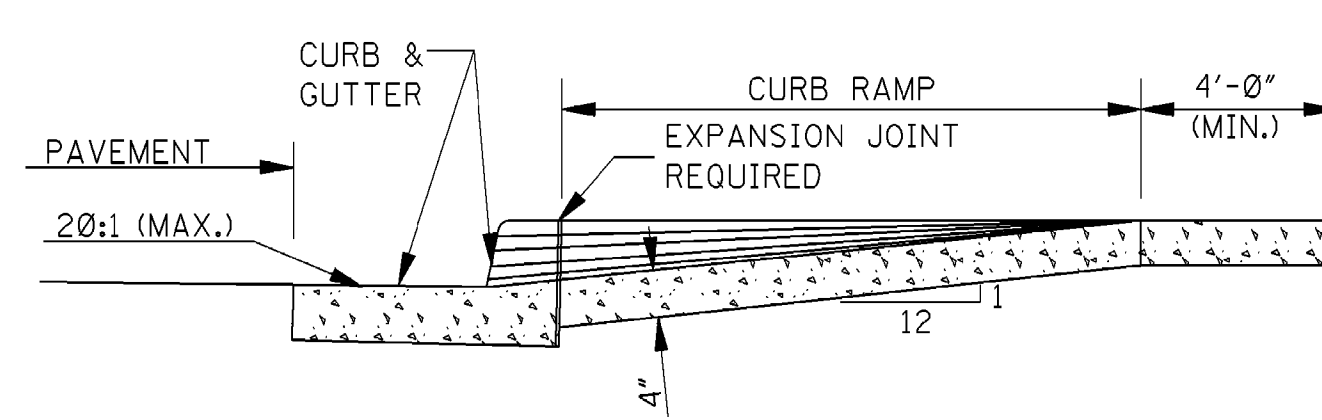

SECTION C-C

HPP-6098-00(007)LPA/105194-801000
FORREST COUNTY

STATE
MISS.

PROJECT NO.

GENERAL NOTES:

1. LOCATION AND TYPE OF CURB RAMP SHALL BE AS SHOWN ON THE PLANS OR AS DIRECTED.
2. THE CURB RAMP SHALL BE PAID FOR AS SIDEWALK.
3. THE THICKNESS OF THE CURB RAMP SHALL BE A MINIMUM OF 4" .
4. ALL RAMP SLOPES SHALL NOT BE STEEPER THAN 12:1.
5. DETECTABLE WARNINGS ARE REQ'D ON CURB CUT RAMPS AT ALL STREET CROSSINGS AND AT SIGNALIZED DRIVEWAY CROSSINGS.
6. TRUNCATED DOMES SHALL BE ALIGNED ON A SQUARE GRID IN THE PREDOMINATE DIRECTION OF TRAVEL ON THE RAMP TO ALLOW WHEELS TO ROLL BETWEEN DOMES.
7. THERE SHALL BE A MINIMUM OF 70% CONTRAST IN LIGHT REFLECTANCE BETWEEN THE DETECTABLE WARNING AREA AND THE ADJOINING AREAS, OR THE DETECTABLE AREA SHALL BE "SAFETY YELLOW".

MISSISSIPPI DEPARTMENT OF TRANSPORTATION


CURB - CUT RAMP

HPP-6098-00(007)LPA/105194-801000
FORREST COUNTY


FILENAME: ADARAMP.DGN
DESIGN TEAM _____ CHECKED _____ DATE _____

WORKING NUMBER
SDCCR-1
SHEET NUMBER
43


STATE	PROJECT NO.
MISS.	

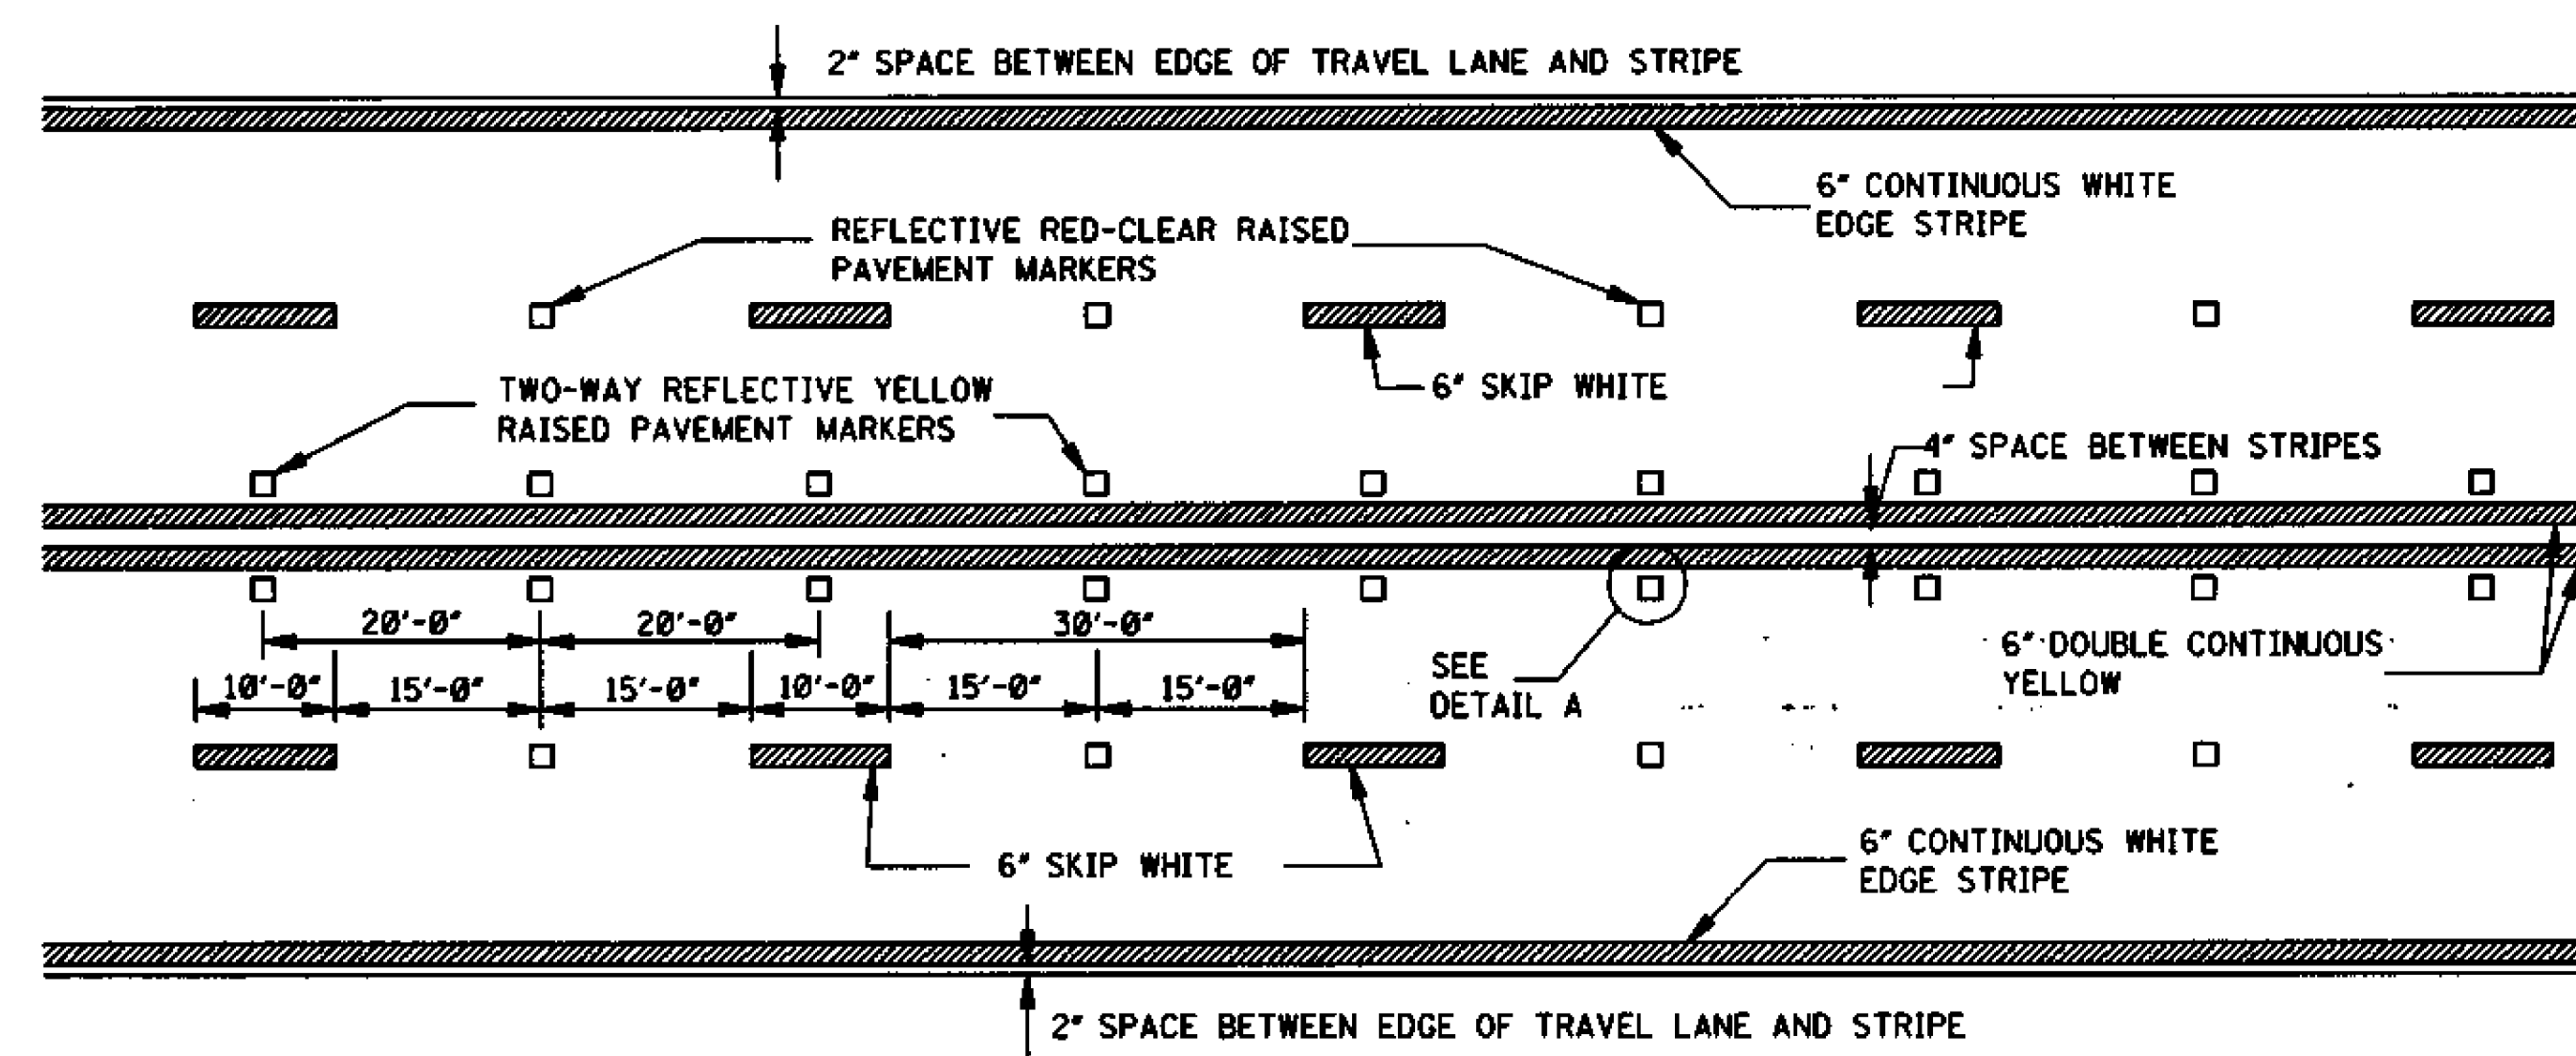

TYPICAL STRIPING AND RAISED
PAVEMENT MARKERS FOR 4-LANE SECTION

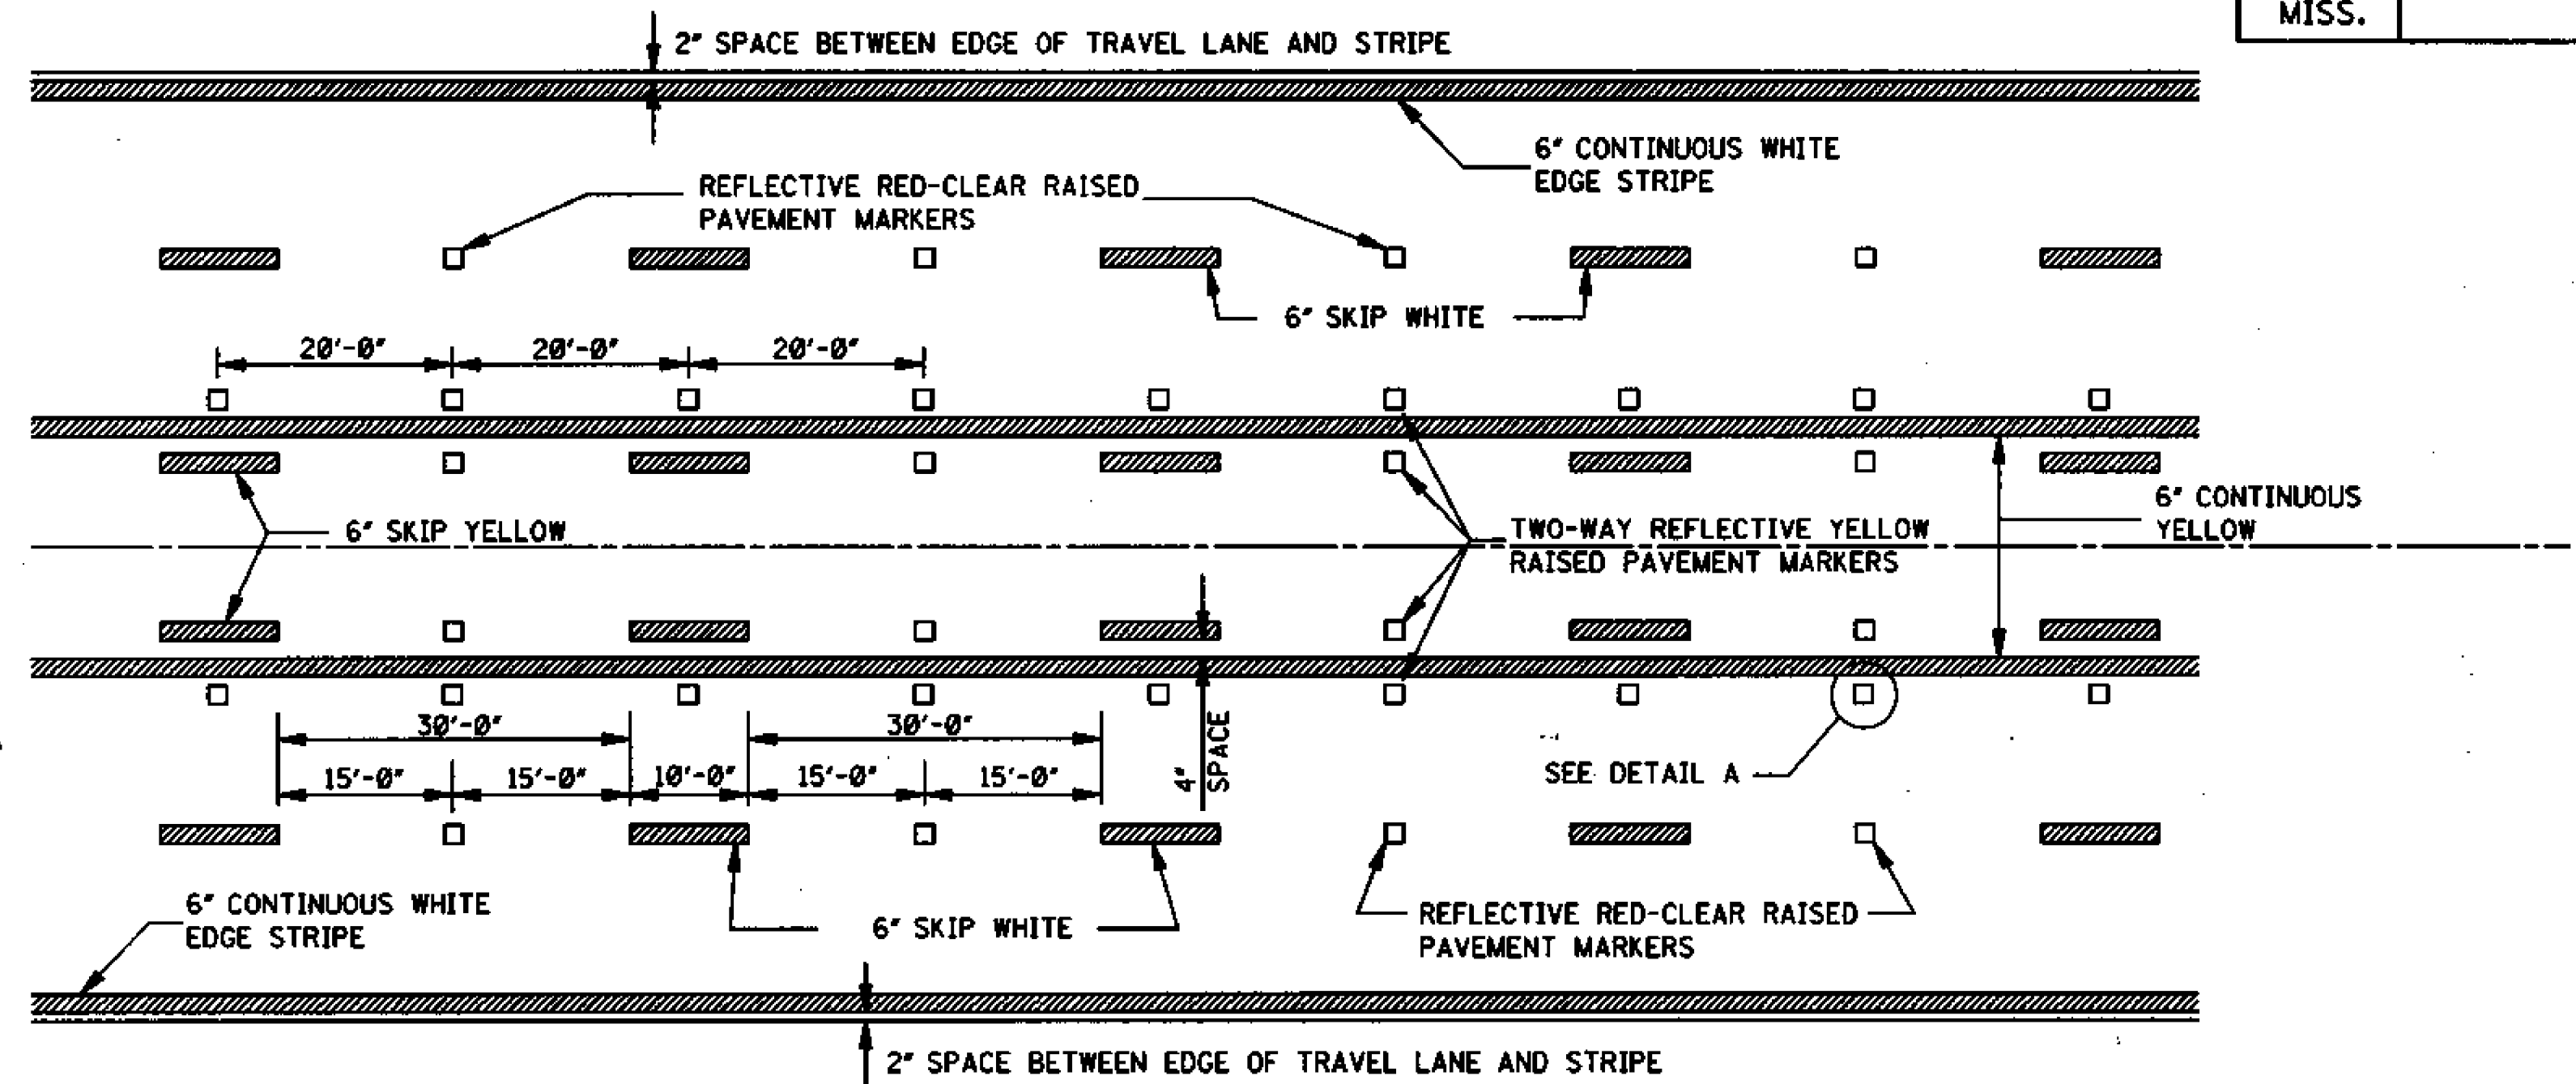


TYPICAL STRIPING AND RAISED
PAVEMENT MARKERS FOR 5-LANE SECTION

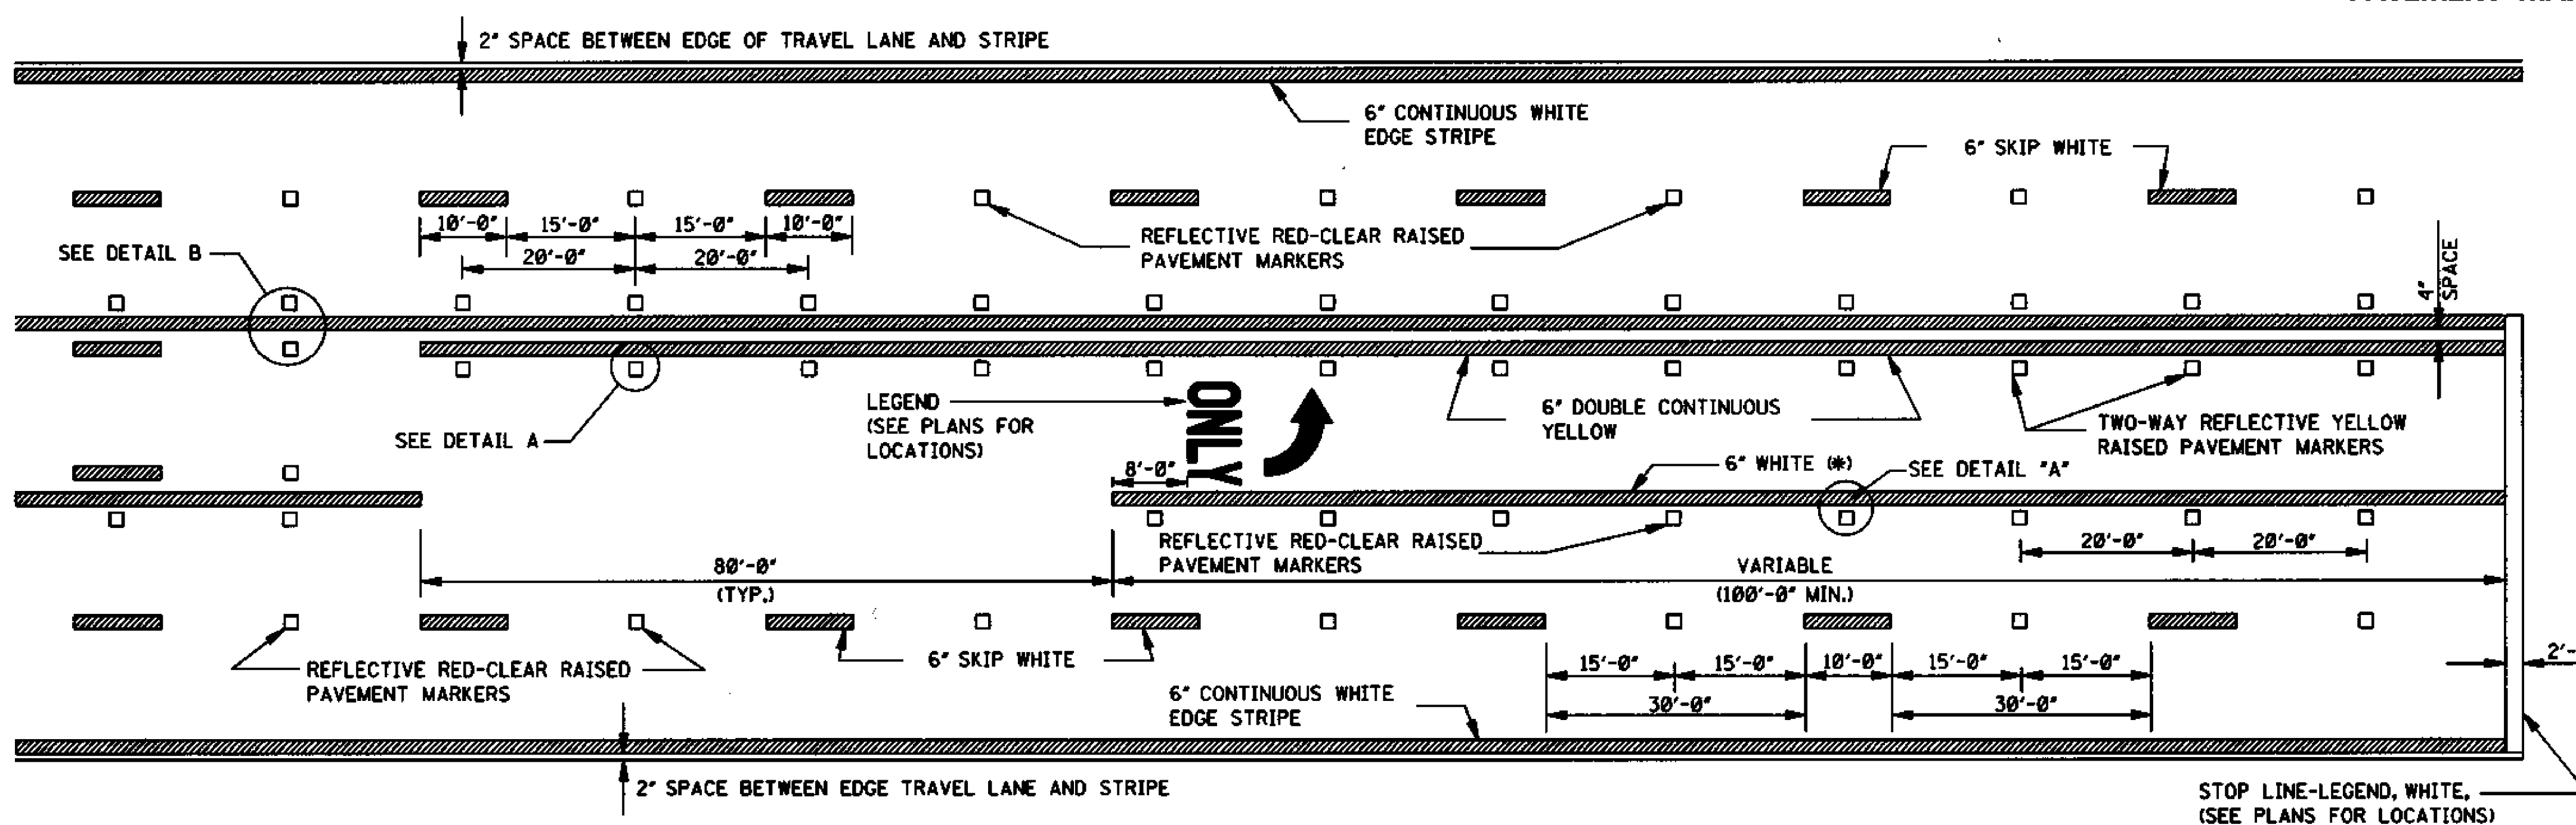


TYPICAL STRIPING AND RAISED
PAVEMENT MARKERS AT LEFT TURN LANES

*NOTE: USE DETAIL STRIPING IF LENGTH $\leq 150'$ AT
THIS LOCATION, OTHERWISE USE CONTINUOUS STRIPING.

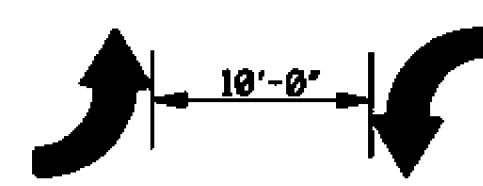


TYPICAL TWO-WAY ARROW INSTALLATION

- NOTES: 1. CONSIDER EACH SEGMENT OF CONTINUOUS TWO-WAY LEFT TURN LANE SEPARATELY.
2. IF SEGMENT IS LESS THAN 350', PLACE ONE SET OF ARROWS IN CENTER OF SEGMENT.
3. IF SEGMENT IS GREATER THAN 350', PLACE FIRST SET OF ARROWS 50' TO 100'
FROM BEGINNING AND/OR END OF SEGMENT AND SPACE ADDITIONAL SETS OF ARROWS (250' O.C.).

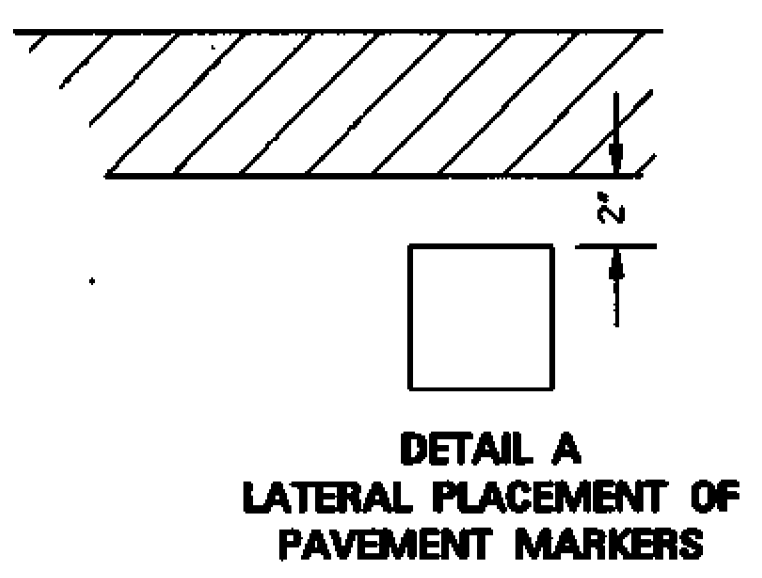

DETAIL A
LATERAL PLACEMENT OF
PAVEMENT MARKERS










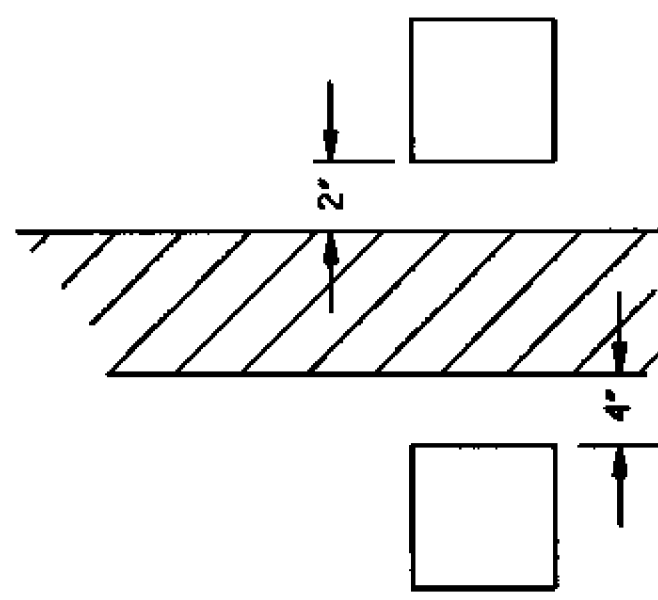


DETAIL B
LATERAL PLACEMENT OF
PAVEMENT MARKERS

- GENERAL NOTE:
1. PAVEMENT MARKERS SHALL BE HIGH PERFORMANCE RAISED
PAVEMENT MARKERS AS LISTED IN THE MDOT *APPROVED
SOURCES OF MATERIALS*.

MISSISSIPPI DEPARTMENT OF TRANSPORTATION ROADWAY DESIGN DIVISION STANDARD PLAN			
PAVEMENT MARKING DETAILS FOR 4-LANE AND 5-LANE UNDIVIDED ROADWAYS			
ISSUE DATE: OCTOBER 1, 1998			
WORKING NUMBER PM-2			
SHEET NUMBER 121			

STATE	PROJECT NO.
MISS.	

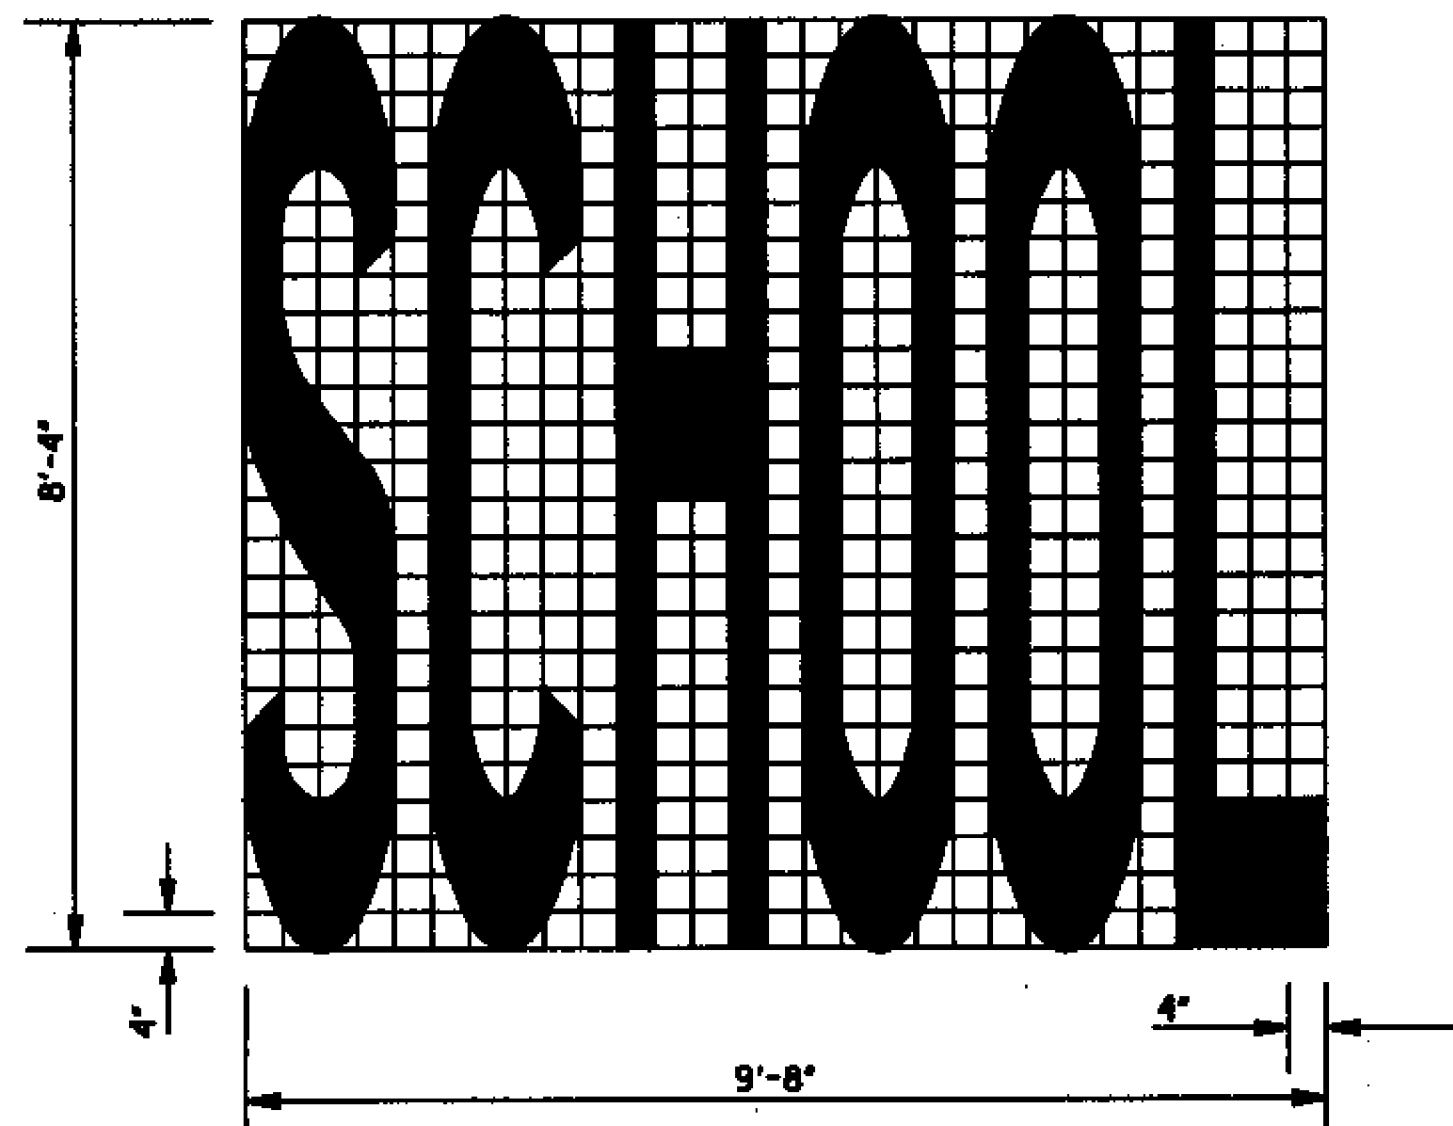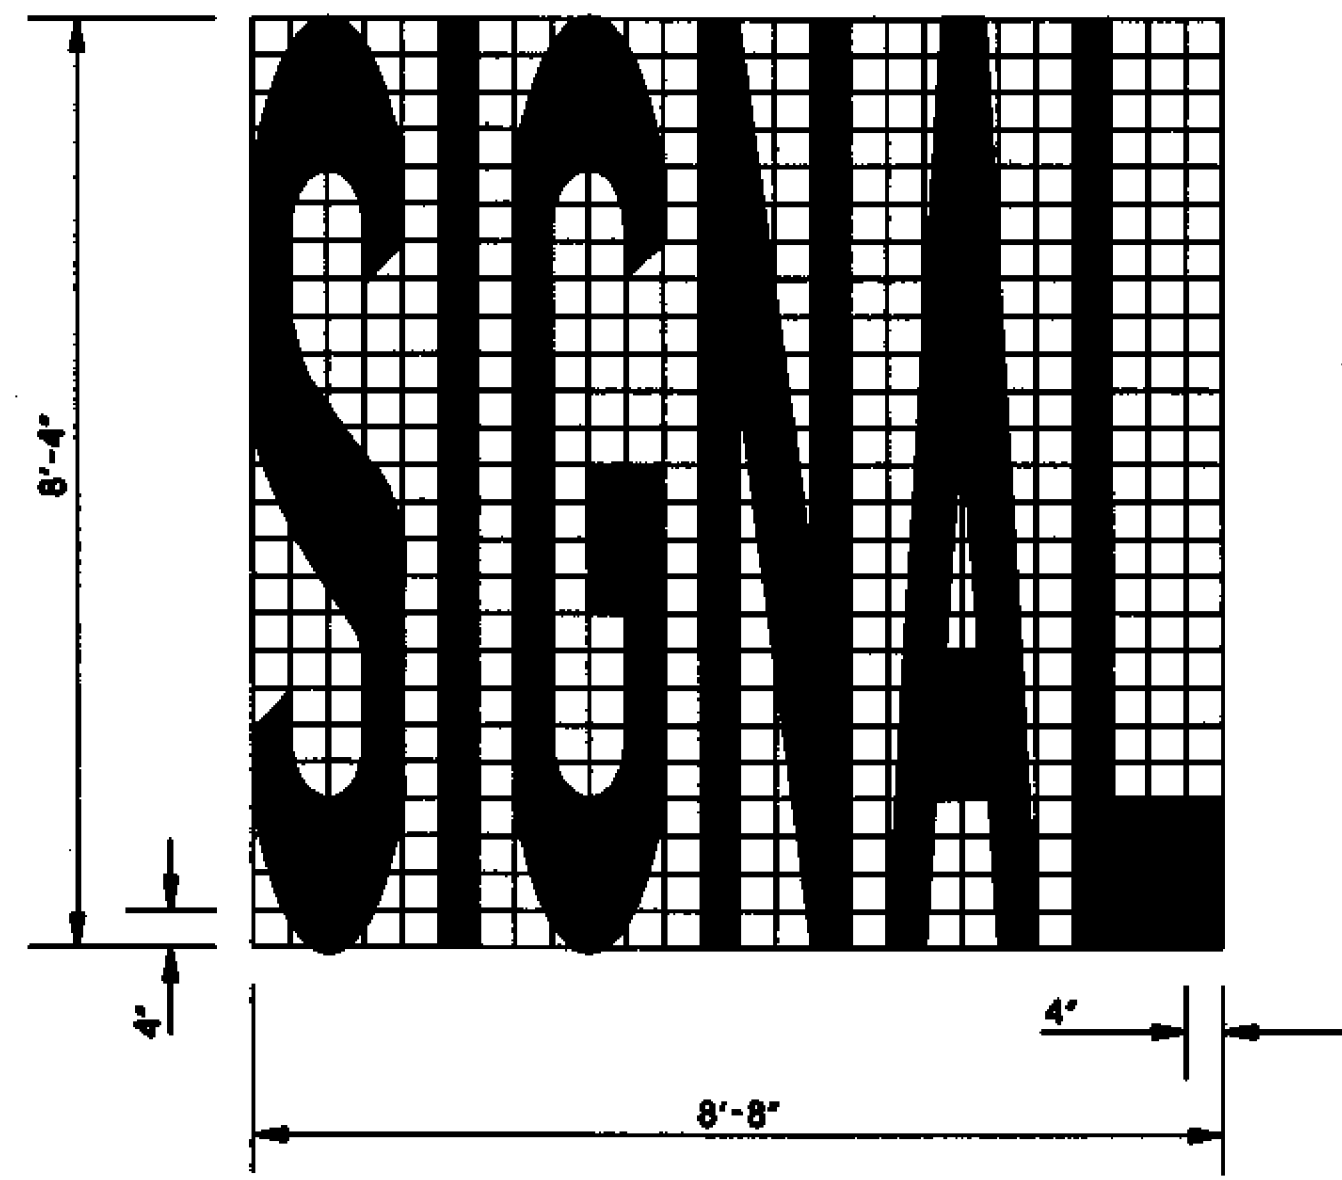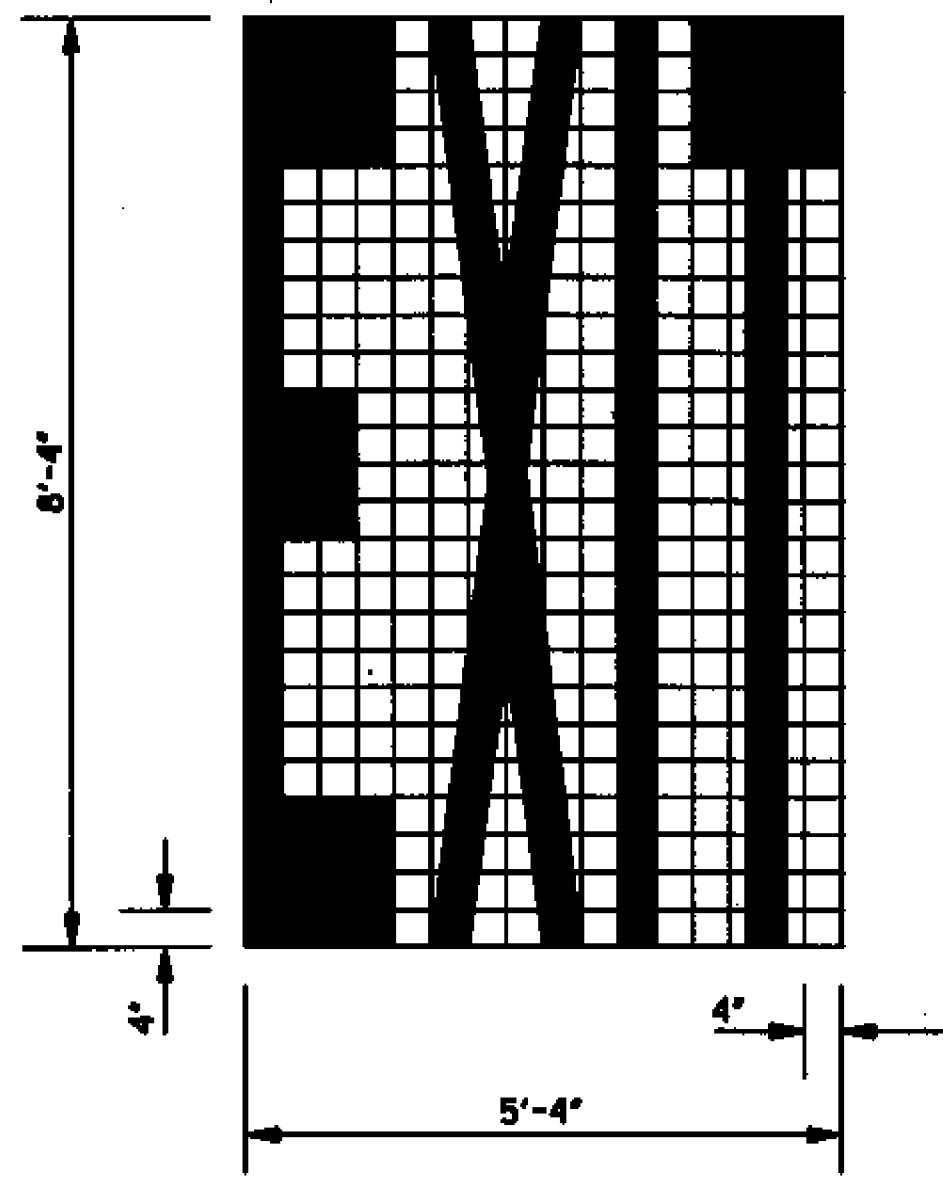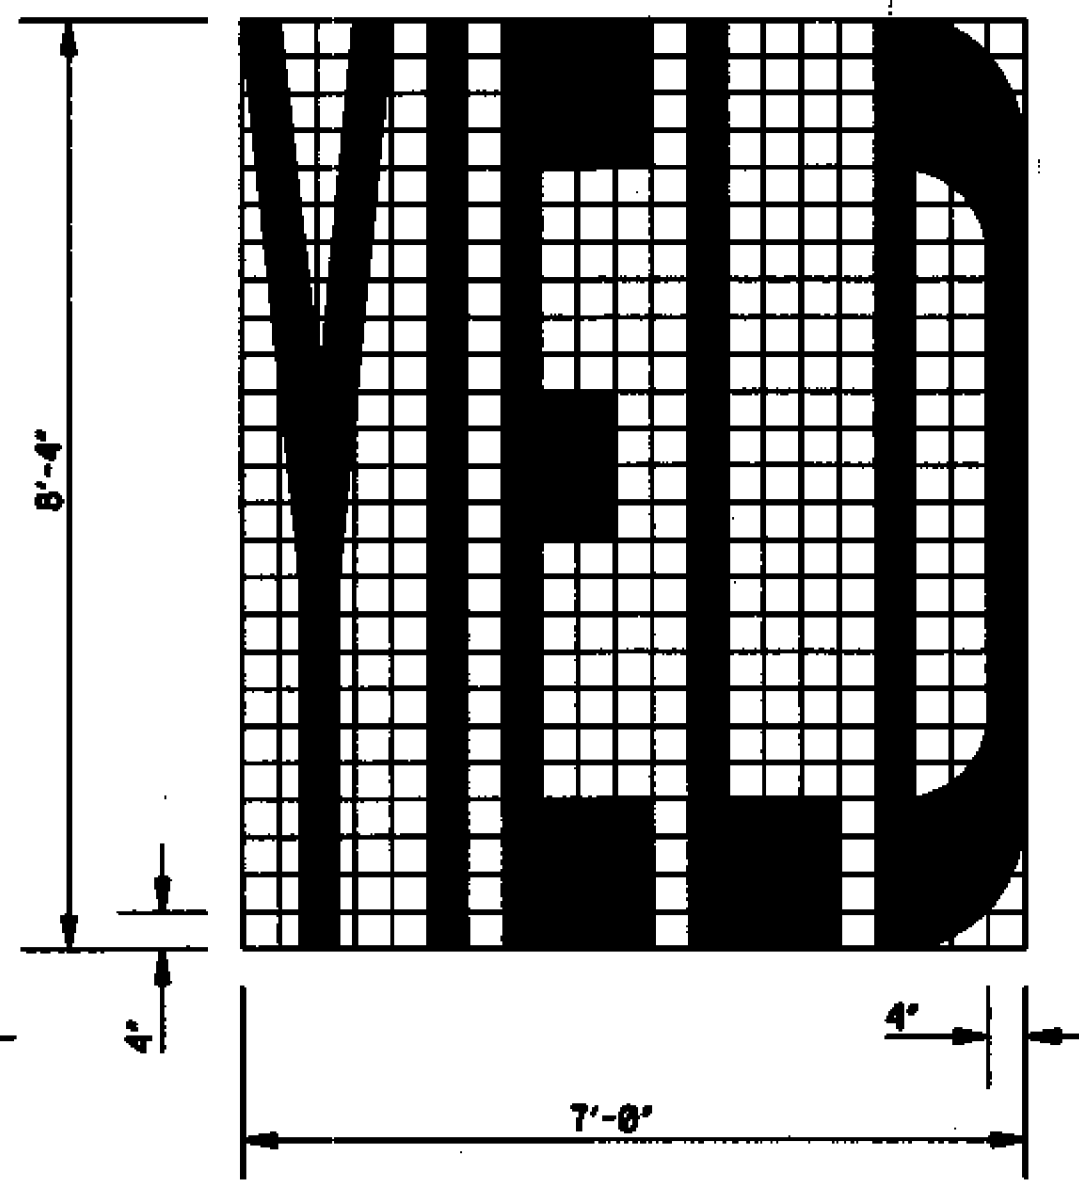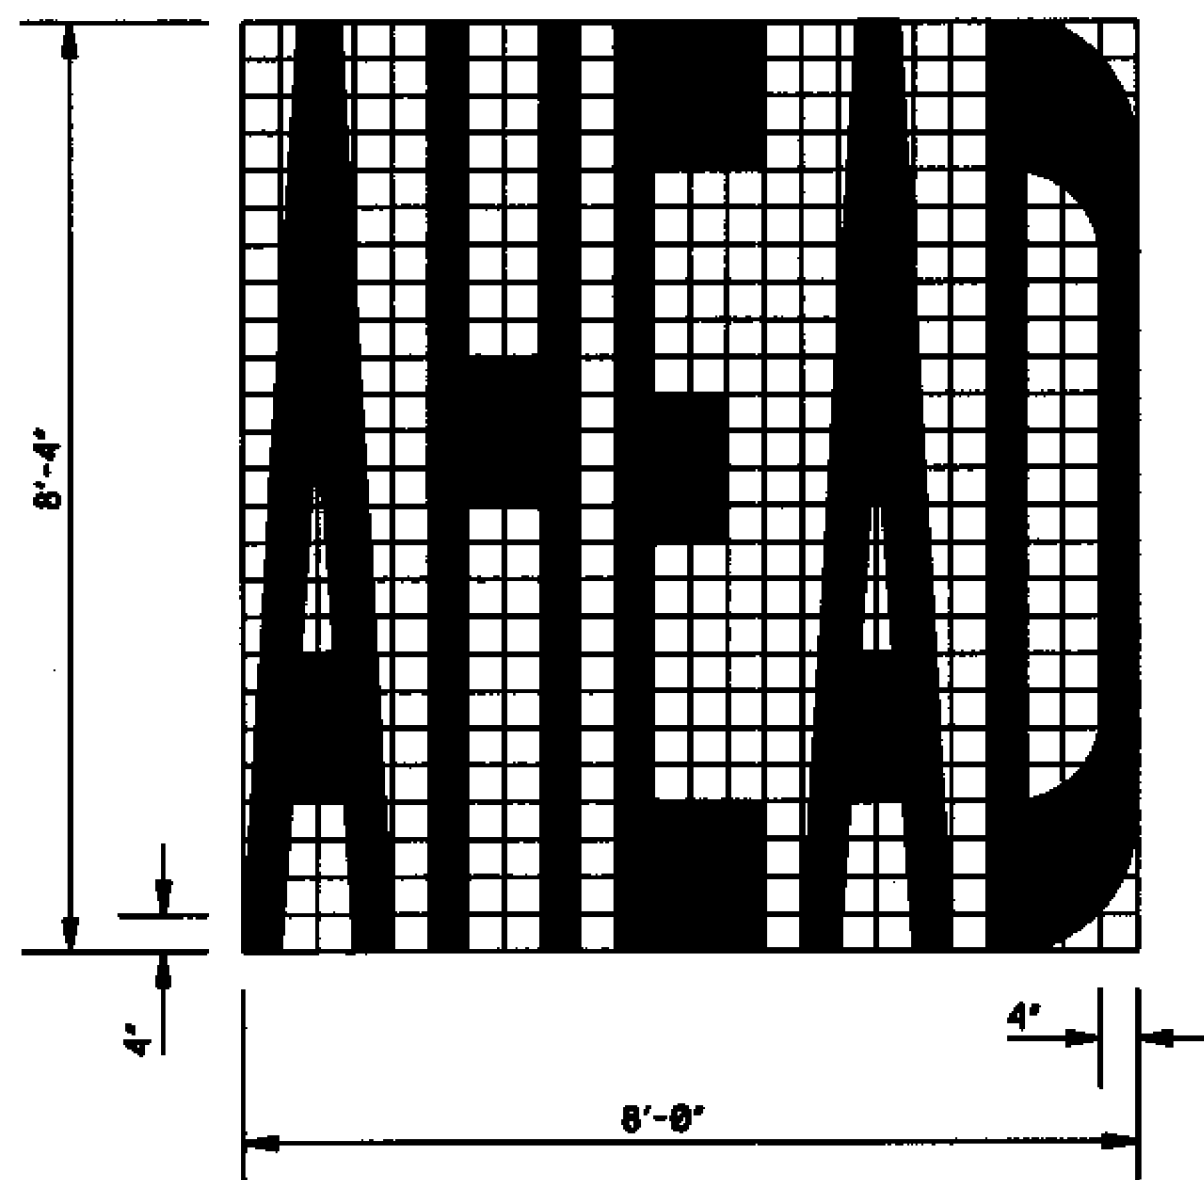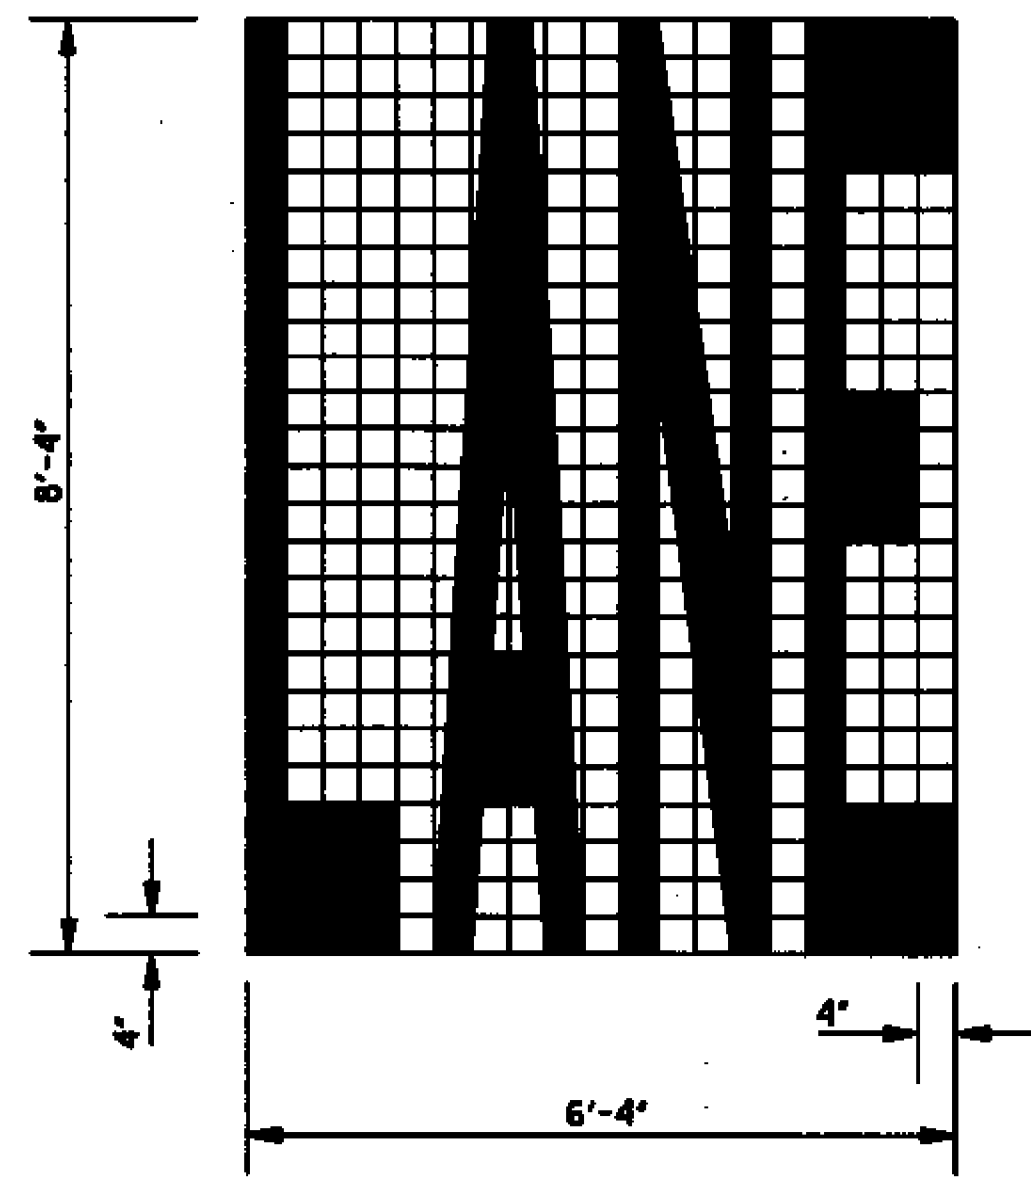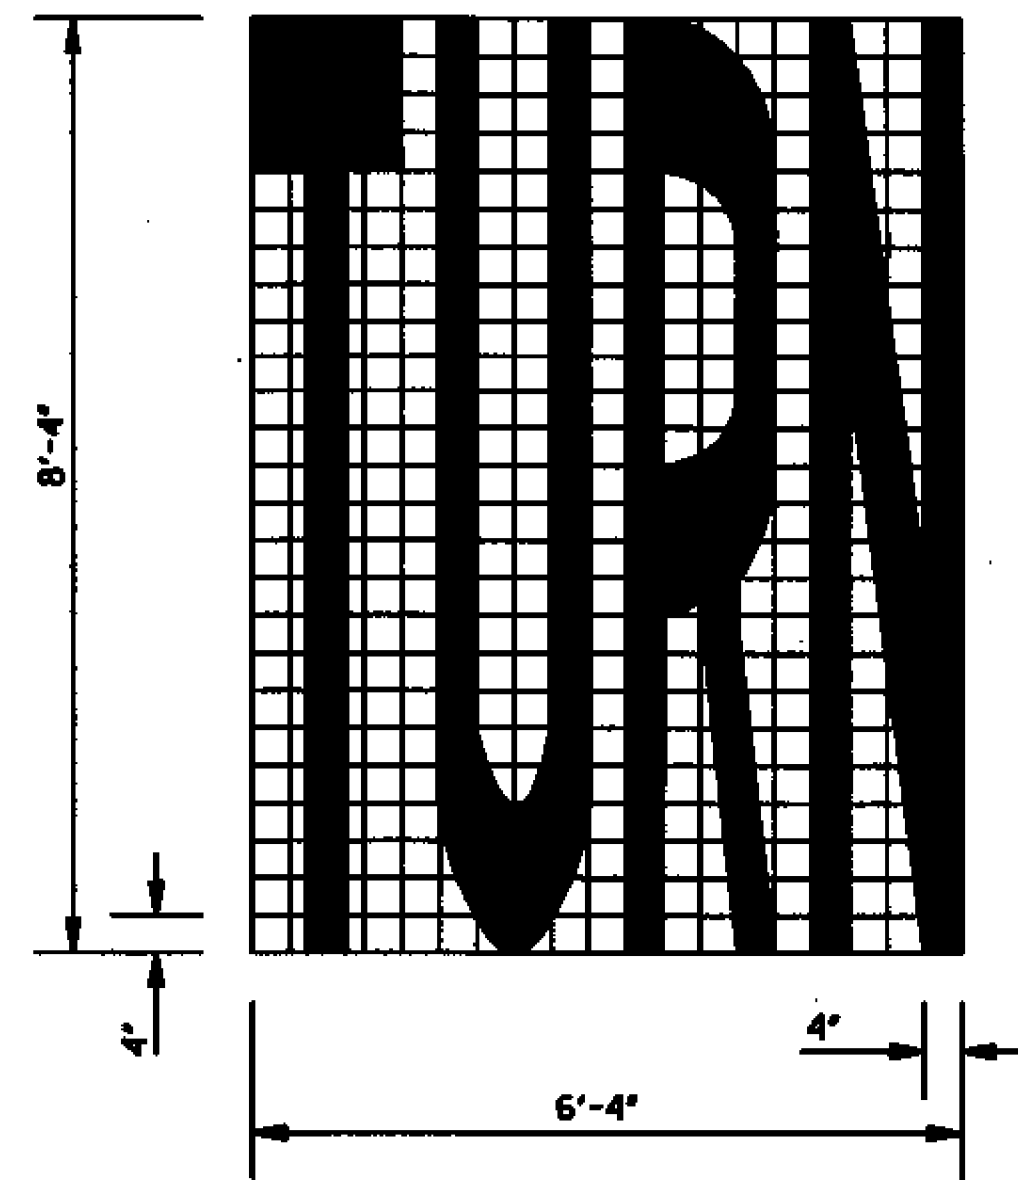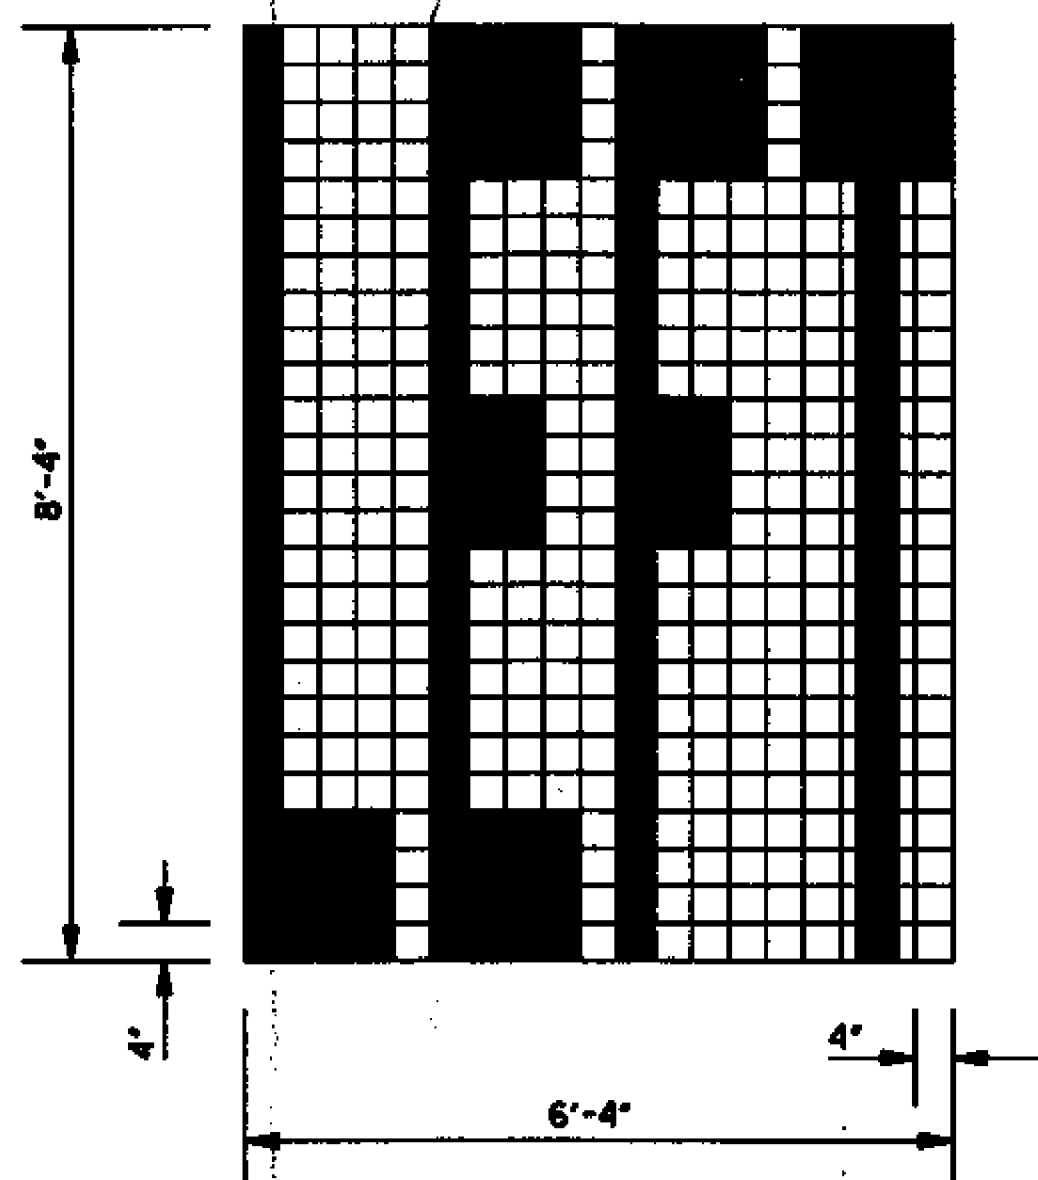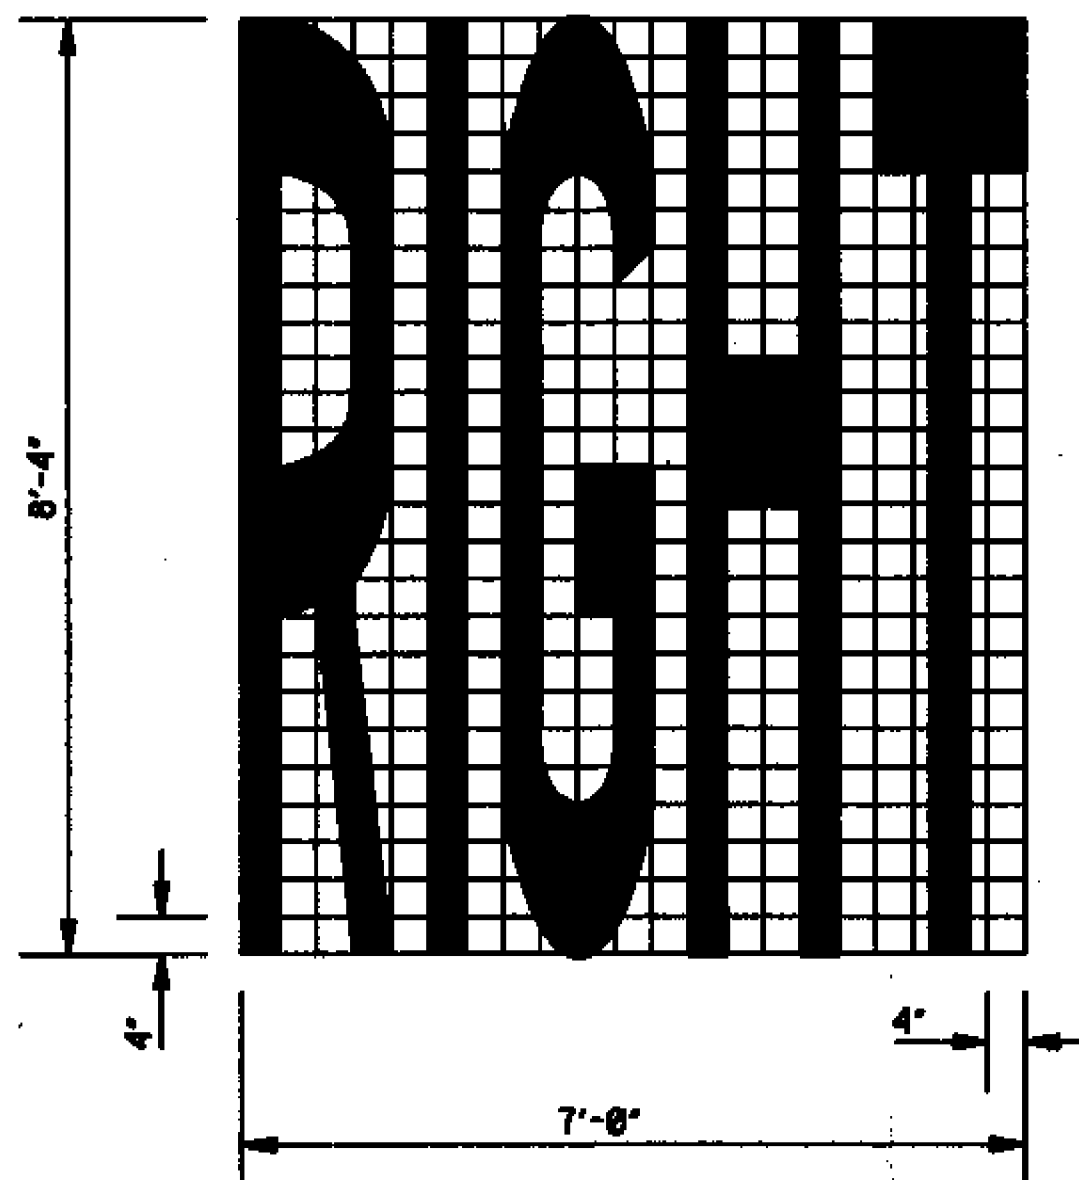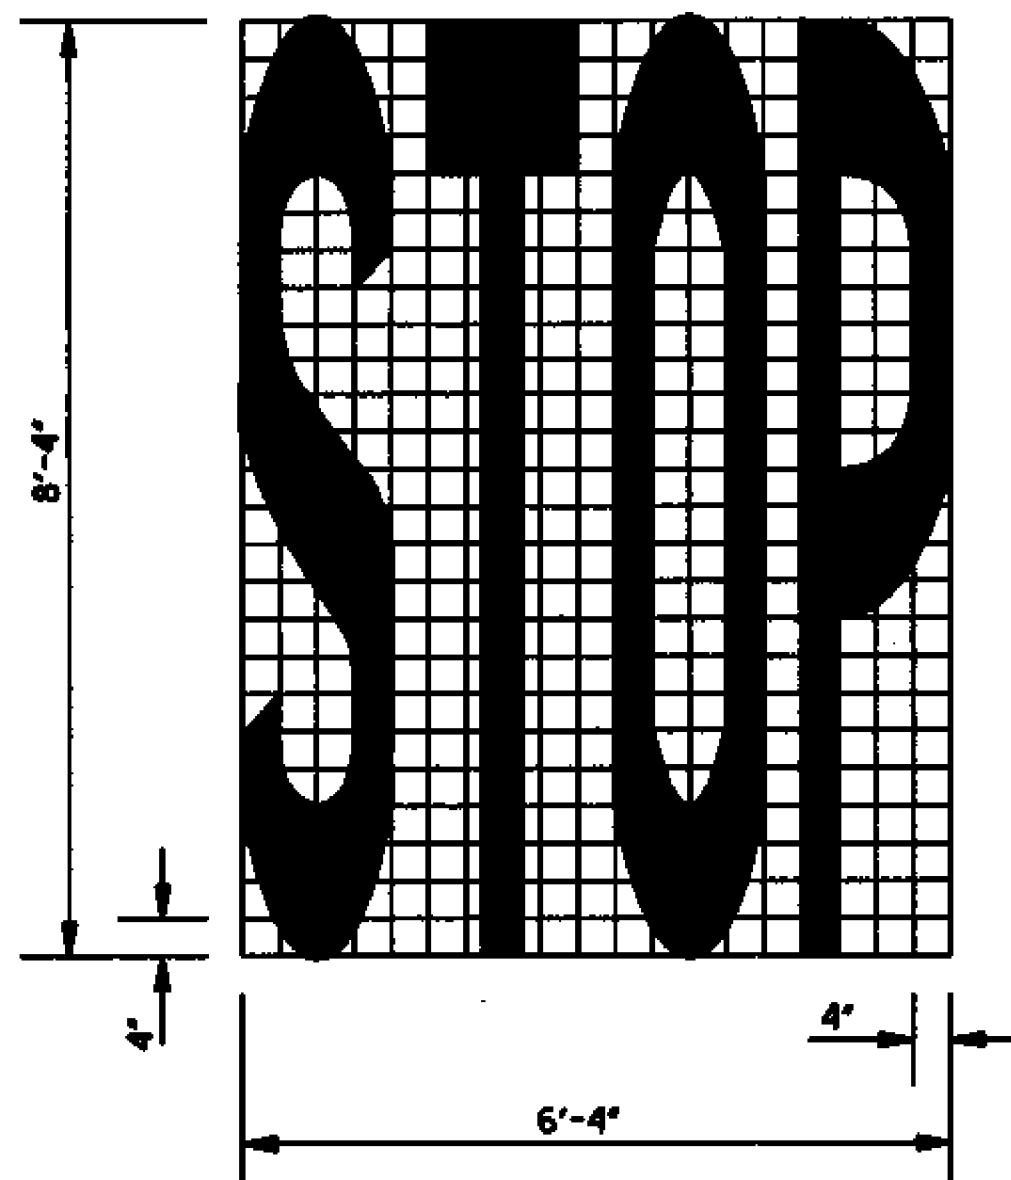



GENERAL NOTES:

1. UNLESS OTHERWISE SHOWN ON THE PLANS, ALL PAVEMENT MARKING LEGENDS SHALL BE APPLIED USING HIGH PERFORMANCE MATERIALS.
2. TWO HORIZONTAL GAPS (CAUSED BY TEMPLATE CONNECTORS) OF 1/2" OR LESS AND EXTENDING THE FULL WIDTH ARE PERMITTED IN EACH LETTER.
3. FOR OTHER DETAILS, SEE THE MANUAL ON UNIFORM TRAFFIC CONTROL DEVICES.
4. PAY QUANTITIES FOR PAVEMENT MARKING LEGENDS ARE AS FOLLOWS:


PAY QUANTITIES	
LEGEND	AREA (ft ²)
STOP	24.6
RIGHT	28.6
LEFT	19.5
TURN	27.3
LANE	22.7
AHEAD	32.3
YIELD	26.8
EXIT	18.5
SIGNAL	32.5
SCHOOL	35.5

BY	MISSISSIPPI DEPARTMENT OF TRANSPORTATION
REVISION	ROADWAY DESIGN DIVISION
DATE	STANDARD PLAN
	PAVEMENT MARKING LEGEND DETAILS
	WORKING NUMBER PM-5
	ISSUE DATE: OCTOBER 1, 1998
	SHEET NUMBER 124


STATE	PROJECT NO.
MISS.	

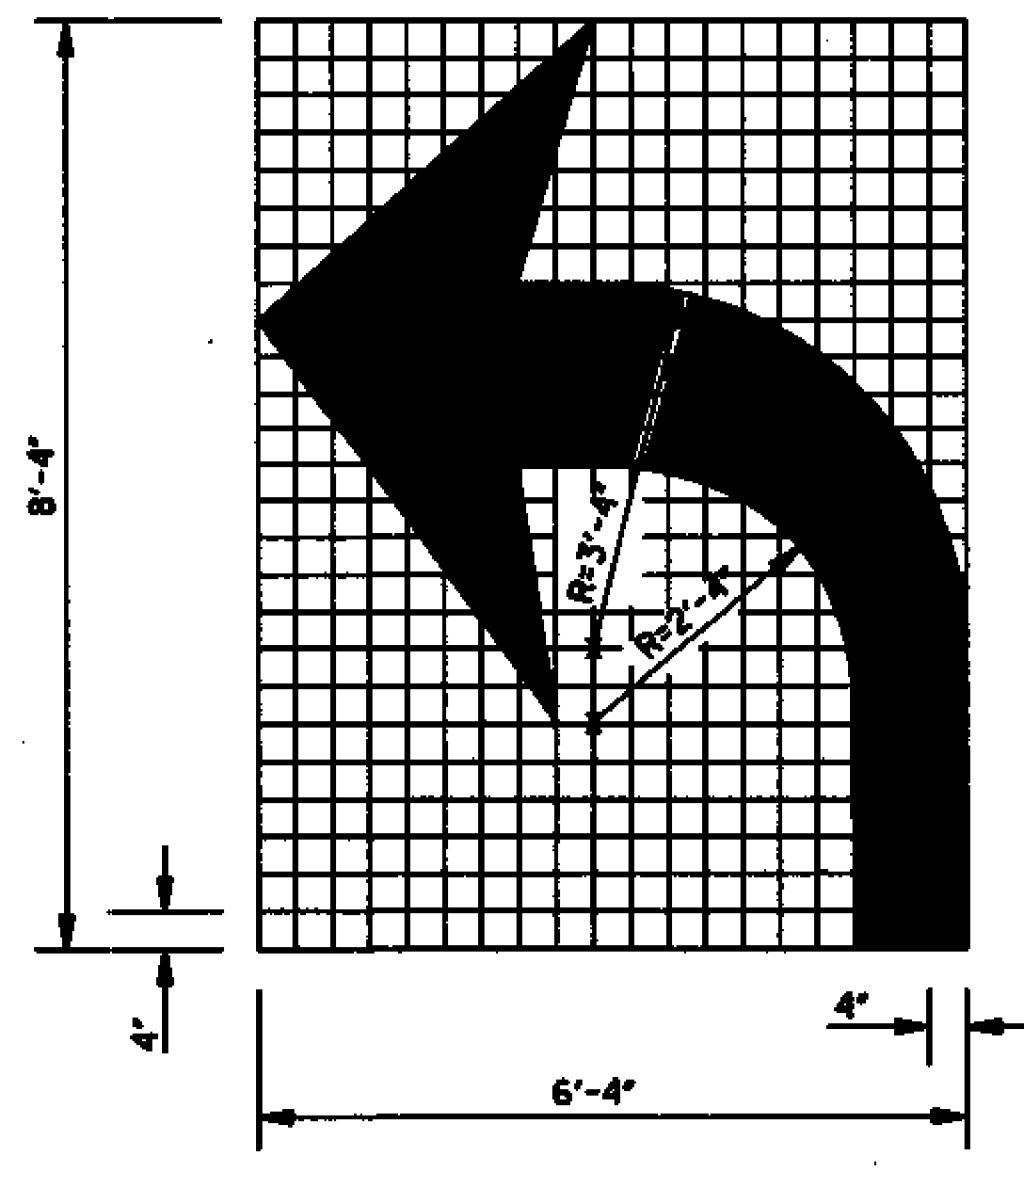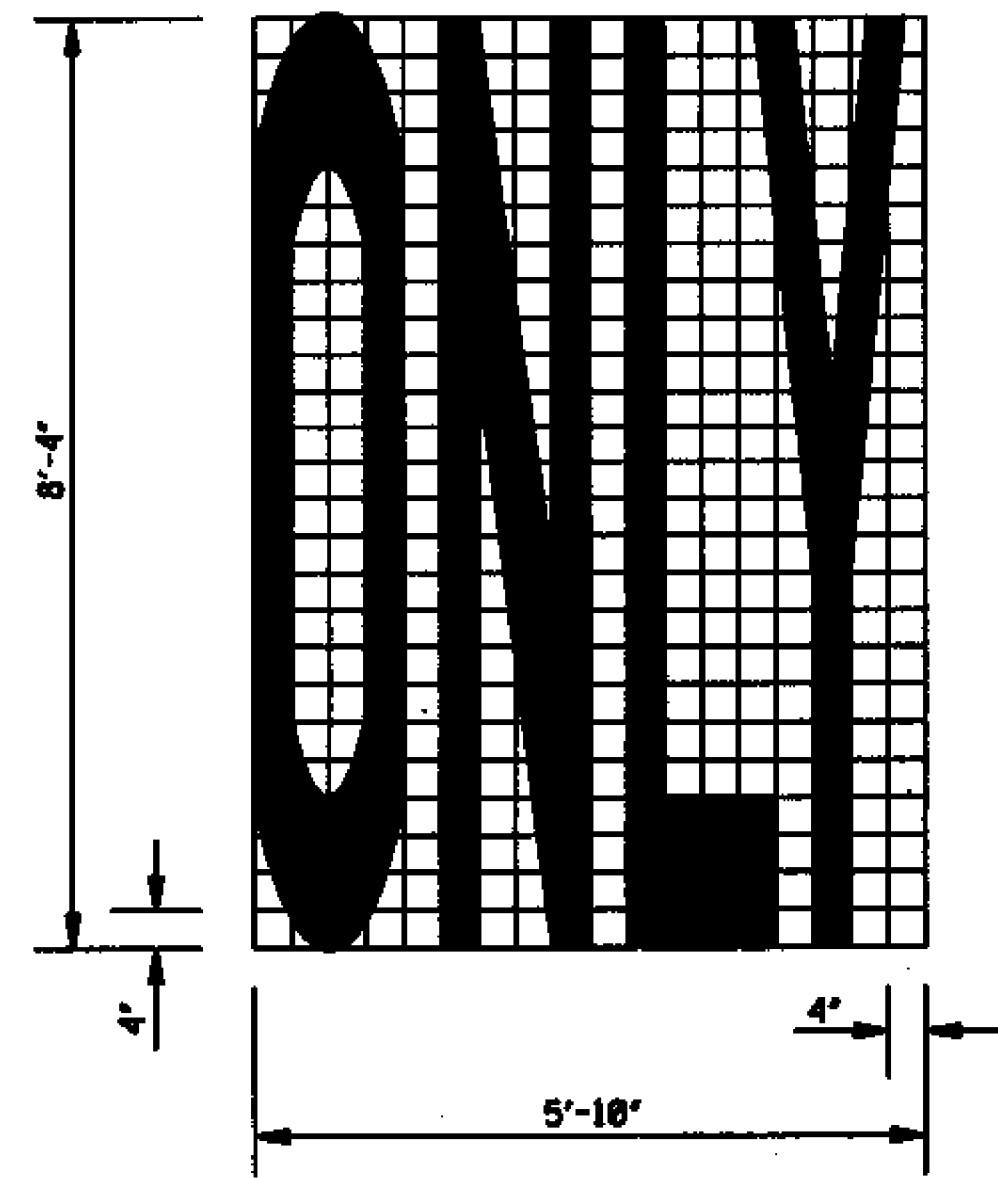

TURN ARROW

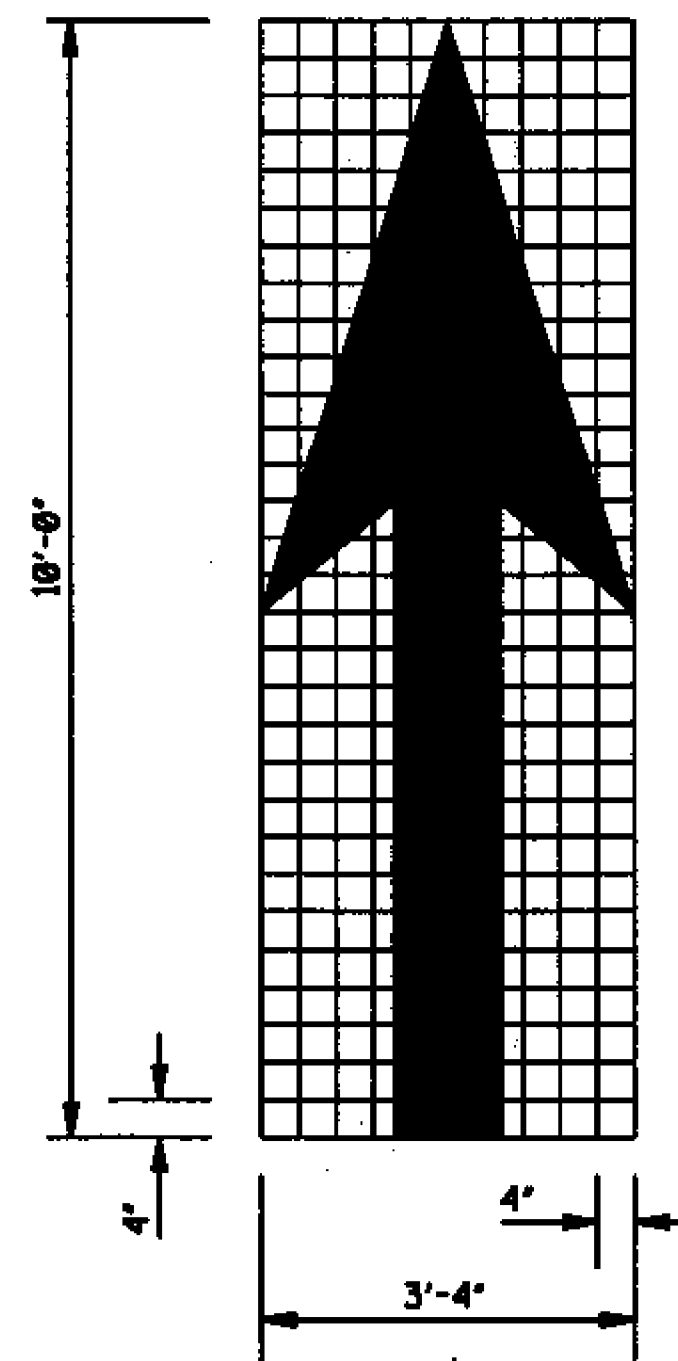

THRU ARROW

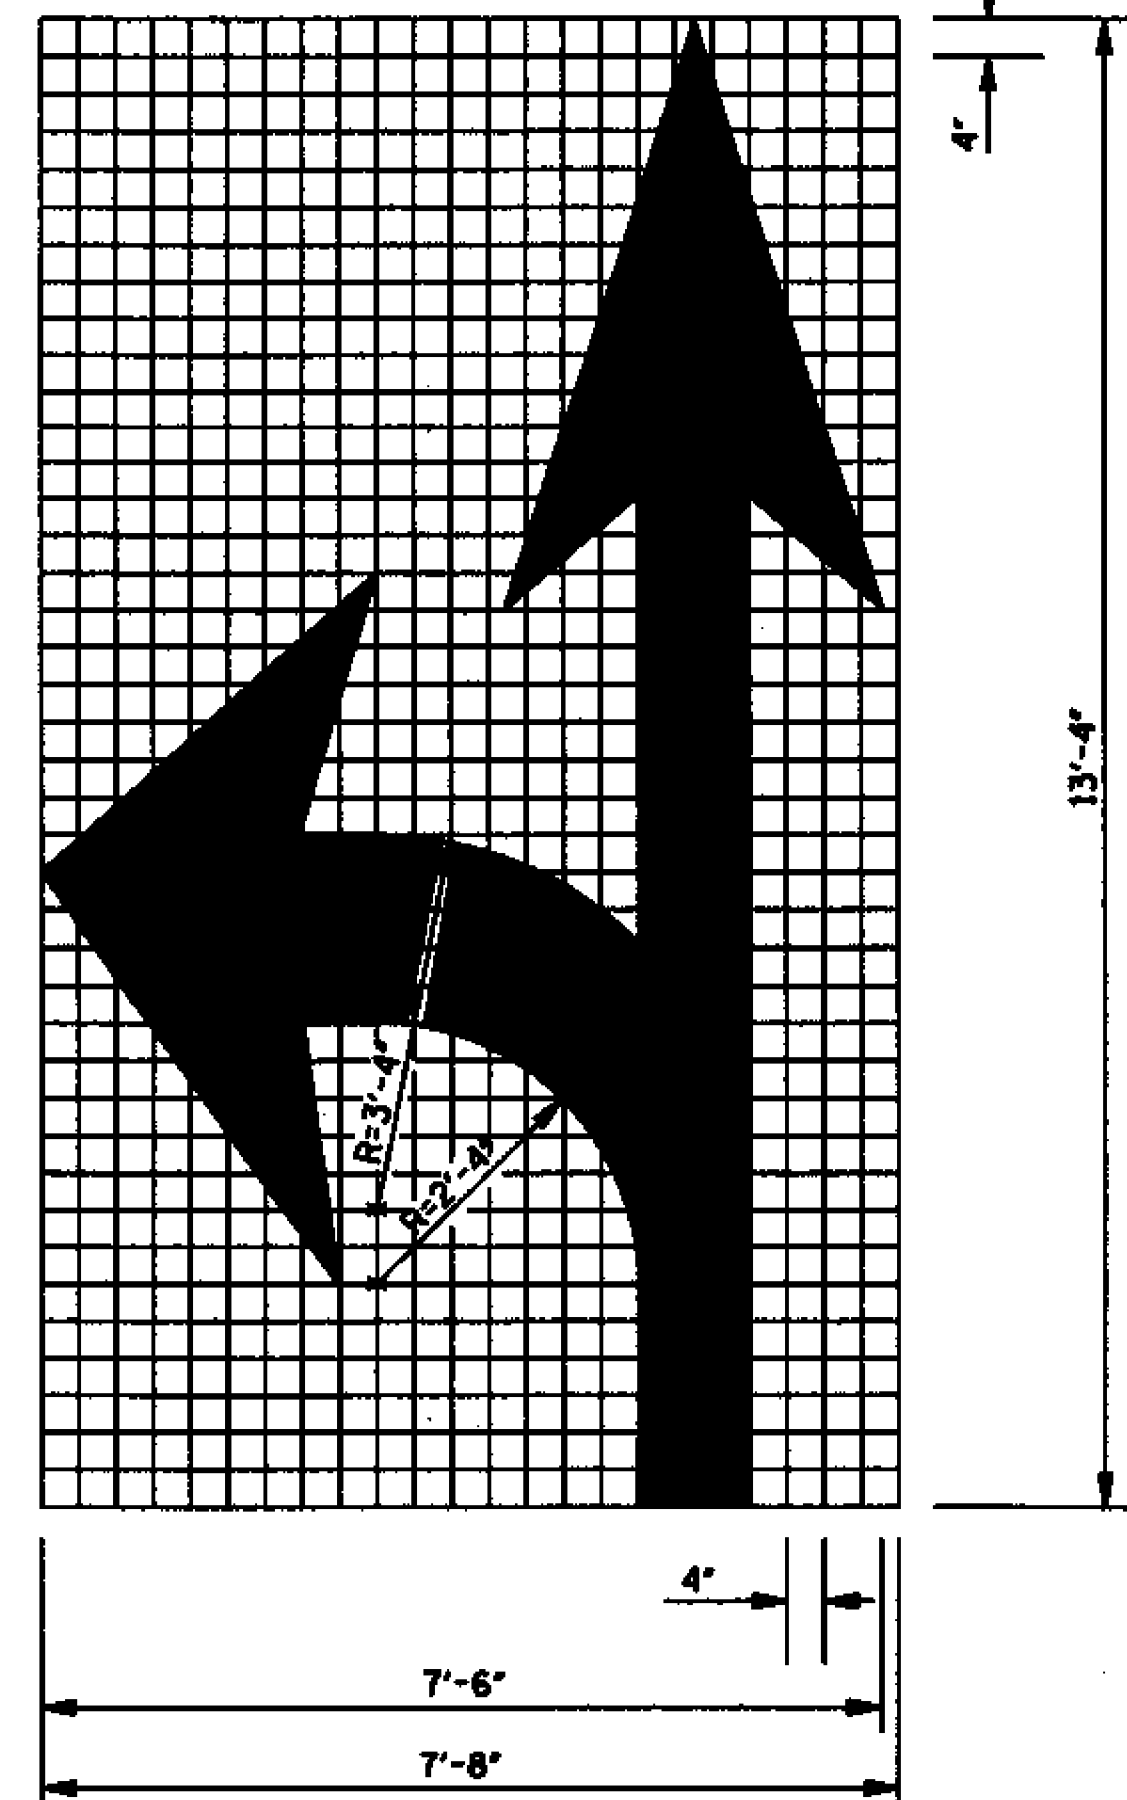


COMBINATION ARROW

GENERAL NOTES:

1. UNLESS OTHERWISE SHOWN ON THE PLANS, ALL PAVEMENT MARKING LEGENDS, INCLUDING TURN ARROWS, SHALL BE APPLIED USING HIGH PERFORMANCE MATERIALS.
2. TWO HORIZONTAL GAPS (CAUSED BY TEMPLATE CONNECTORS) OF 1/2" OR LESS AND EXTENDING THE FULL WIDTH ARE PERMITTED IN EACH LETTER.
3. FOR OTHER DETAILS, SEE THE MANUAL ON UNIFORM TRAFFIC CONTROL DEVICES.
4. PAY QUANTITIES FOR PAVEMENT MARKING LEGENDS ARE AS FOLLOWS:


PAY QUANTITIES	
LEGEND/SYMBOL	AREA (ft ²)
ONLY	22.0
TURN ARROW	16.4
THRU ARROW	12.3
COMB. ARROW	27.5
1-WAY ARROW	24.3

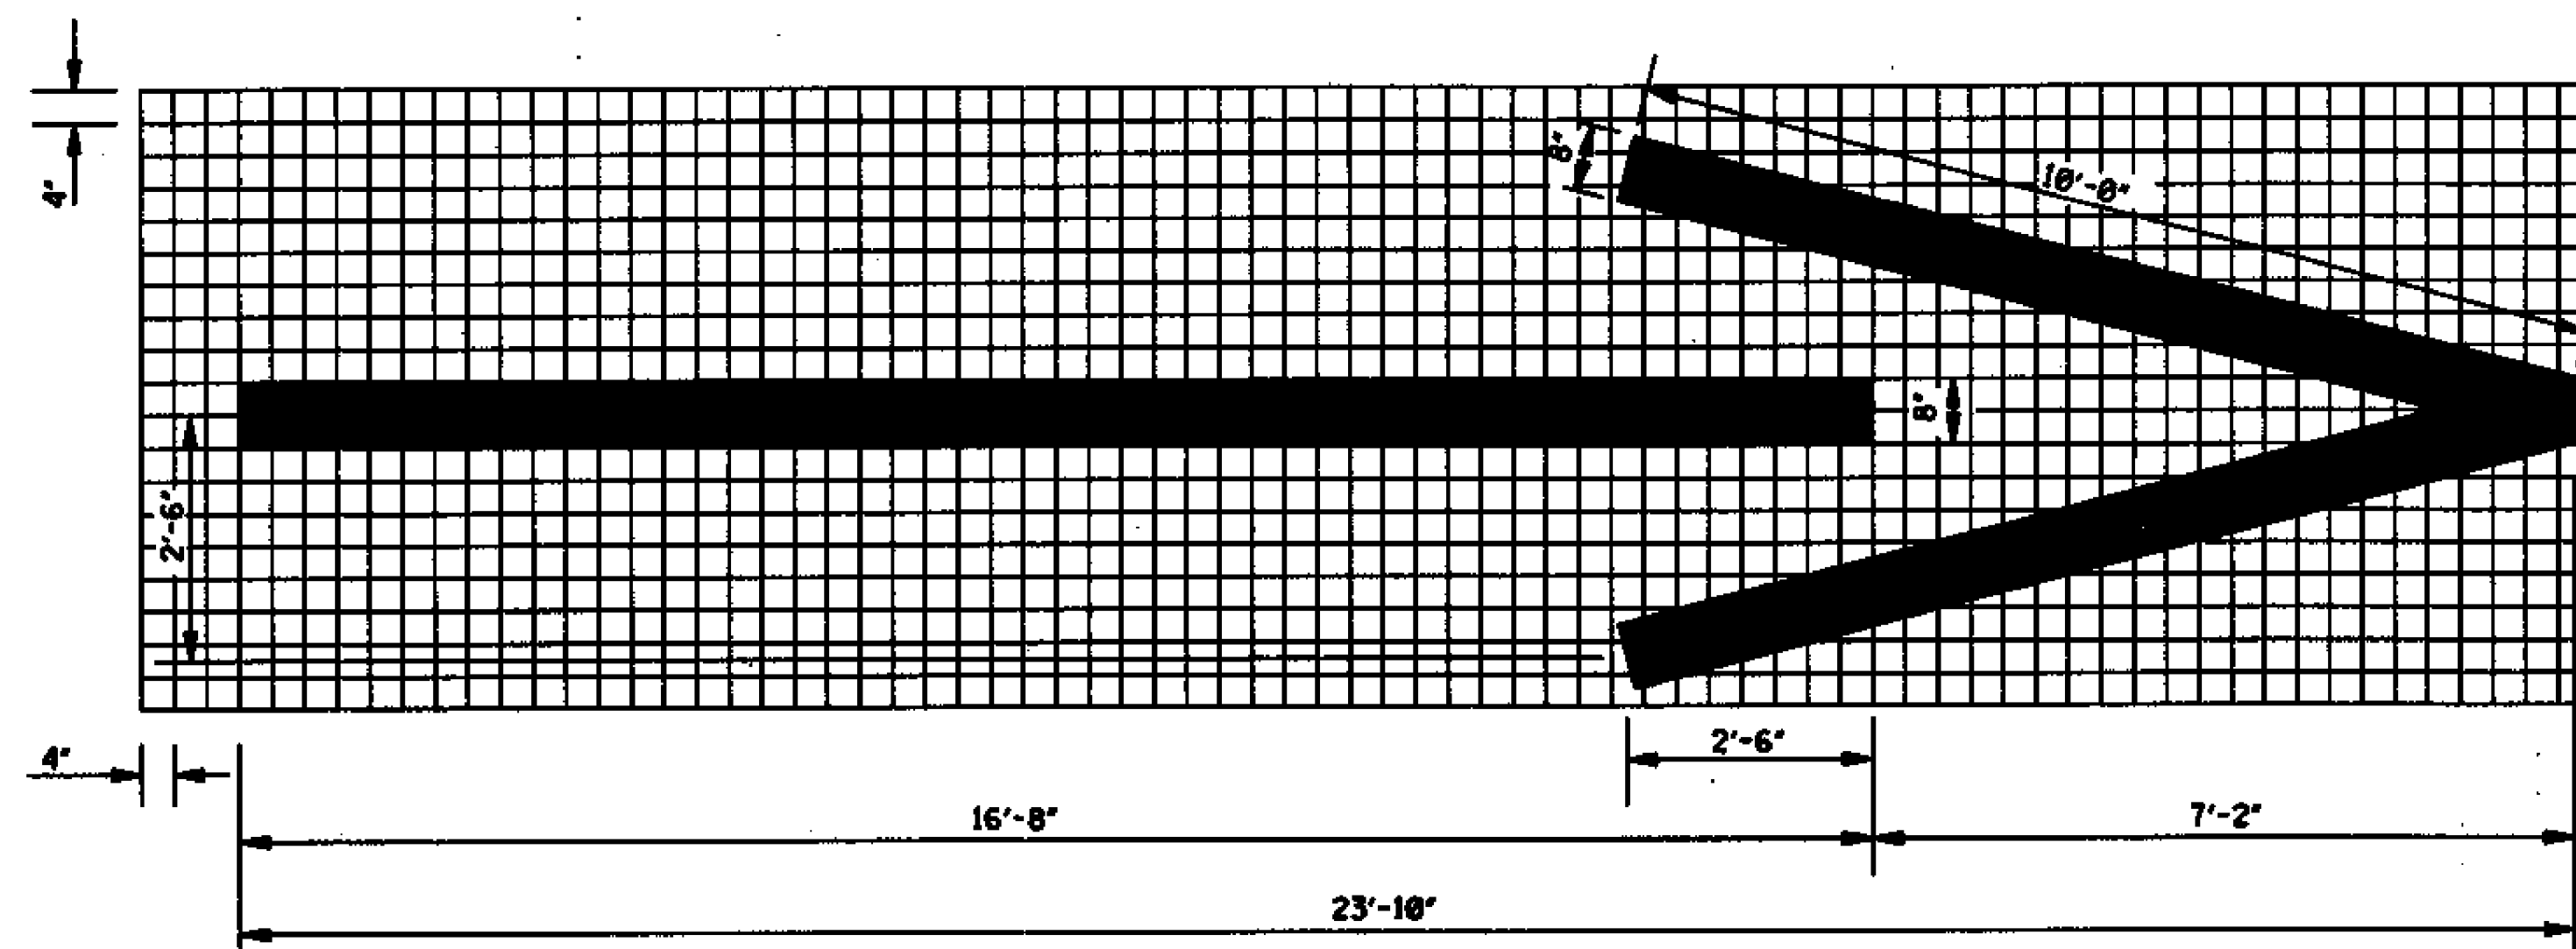

1-WAY ARROW

BY	MISSISSIPPI DEPARTMENT OF TRANSPORTATION
REVISION	ROADWAY DESIGN DIVISION
DATE	STANDARD PLAN
	PAVEMENT MARKING LEGEND DETAILS
	WORKING NUMBER PM-6
	SHEET NUMBER 125
	ISSUE DATE: OCTOBER 1, 1998

STATE	PROJECT NO.
MISS.	

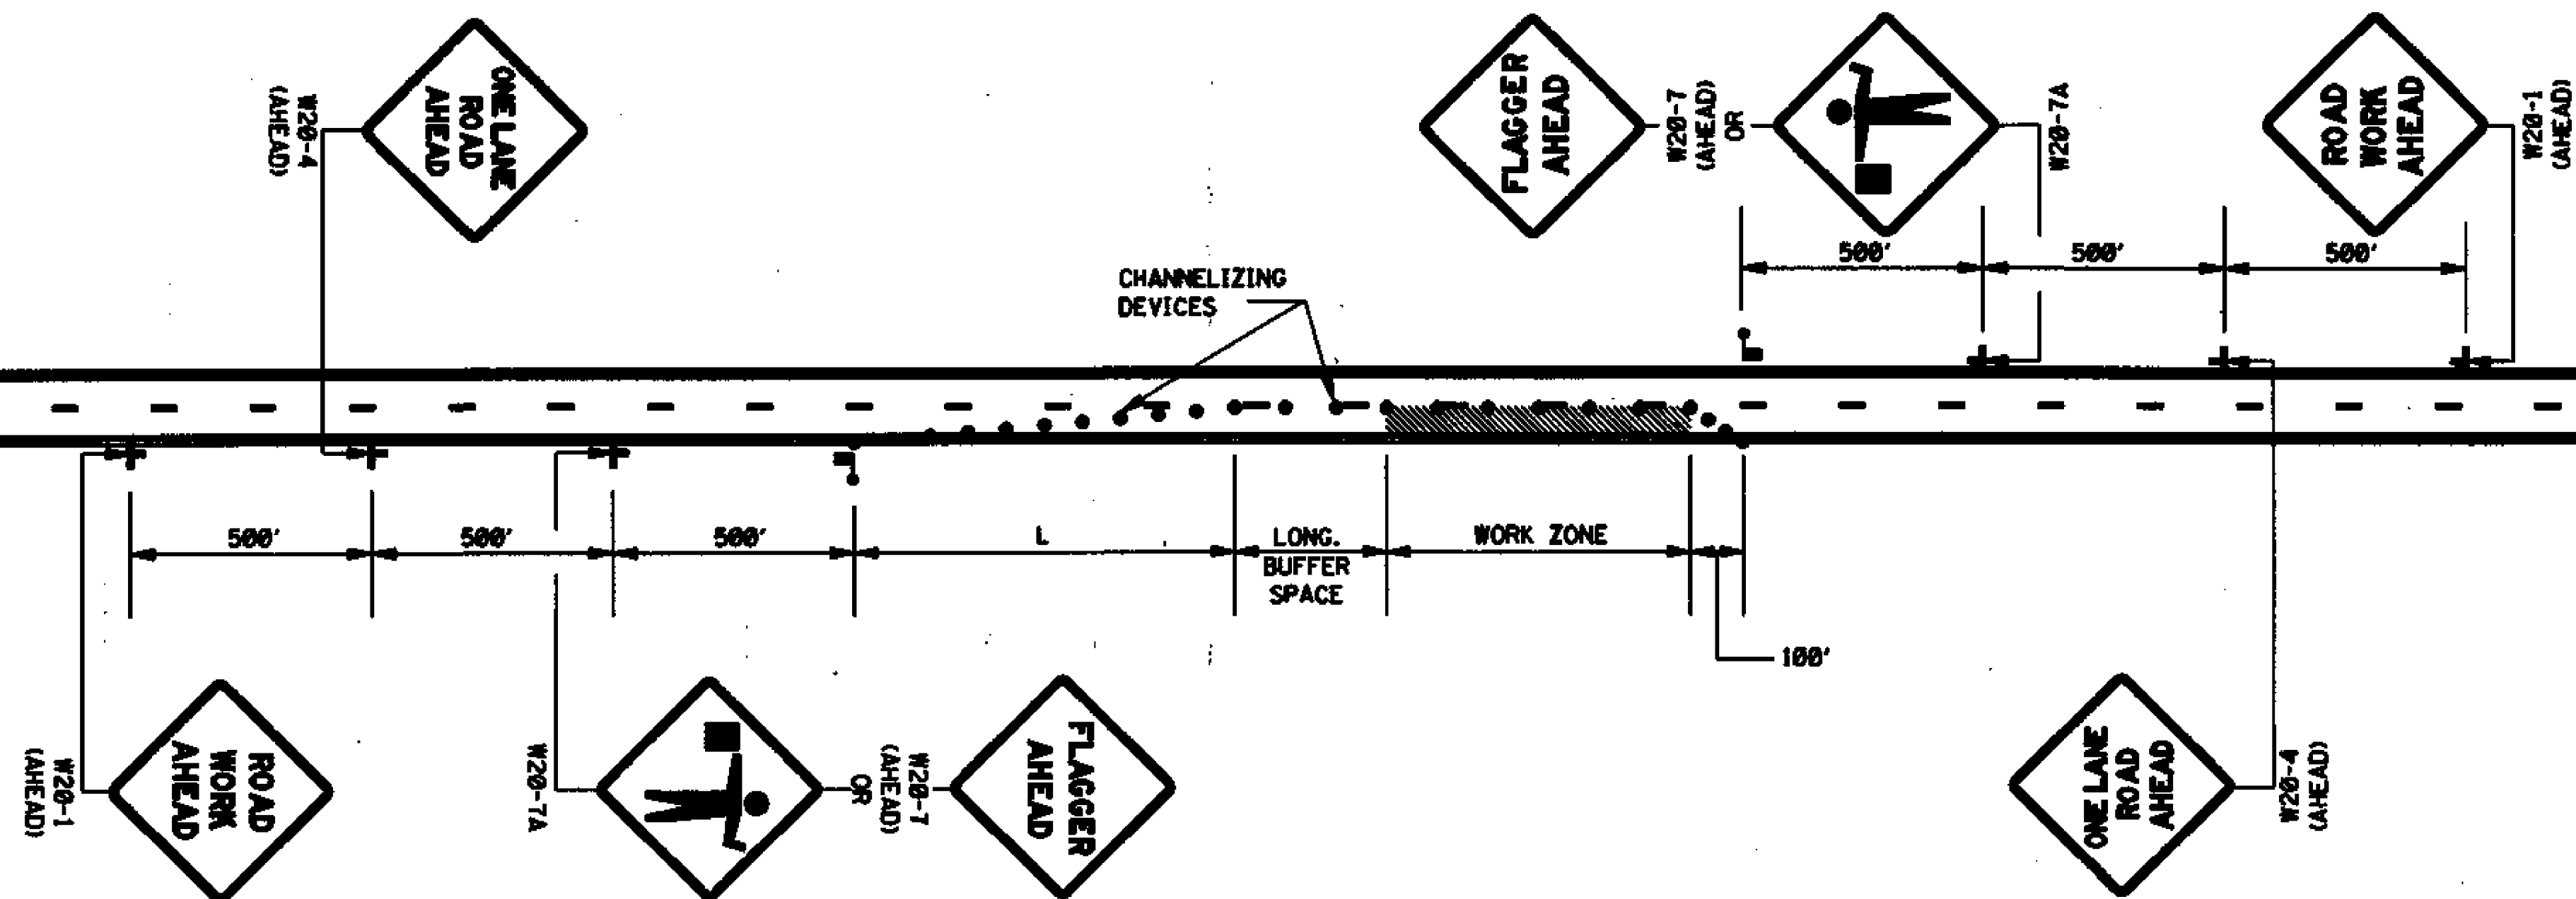

- LEGEND
- FLAGGER
 - CHANNELIZING DEVICES

GENERAL NOTES:


1. THE LOCATION OF CHANNELIZING DEVICES AND THE WORK AREA LAYOUT SHALL BE BASED ON THE CRITERIA IN THE FOLLOWING TABLE:

POSTED SPEED AND/OR DESIGN SPEED	MAXIMUM CHANNELIZING DEVICE SPACING (ft)		MINIMUM LONGITUDINAL BUFFER SPACE (ft)	TAPER† RATES
	TAPER	ALONG LANE LINE & WORK ZONE		
mph				
≤40	40	80	170	27:1
45	45	90	220	45:1
50	50	100	280	50:1
55	55	110	335	55:1
60	60	120	415	60:1
65	65	130	485	65:1
70	70	140	575	70:1

† NOTE: TAPER RATES ARE DETERMINED USING THE FOLLOWING EQUATIONS:
 $L = WS$ FOR SPEEDS OF 45 mph OR GREATER
 $L = WS^2/60$ FOR SPEEDS OF 40 mph OR LESS
WHERE: L = MINIMUM LENGTH OF TAPER IN FEET
W = WIDTH OF OFFSET (USUALLY LANE WIDTH) IN FEET
S = DESIGN SPEED OR 85TH PERCENTILE SPEED IN MILES PER HOUR


- ALL CHANNELIZING DEVICES SHALL BE A MINIMUM OF 24" IN HEIGHT.
- ALL TRAFFIC CONTROL ITEMS SHOWN ON THIS SHEET WILL NOT BE MEASURED FOR SEPARATE PAYMENT. THIS WORK IS TO BE INCLUDED IN THE PRICE BID FOR MAINTENANCE OF TRAFFIC.
- DIAMOND SHAPED TRAFFIC CONTROL SIGNS SHALL BE A MINIMUM OF 48" x 48".
- WHEN THERE IS NO EXISTING HAZARD OR AT THE END OF THE WORK DAY, ALL SIGNS SHALL BE COVERED OR REMOVED AND ALL CHANNELIZING DEVICES SHALL BE MOVED TO THE SHOULDER EDGE.
- WHERE THE WORK ZONE IS STATIONARY, THE W20-7 (500 FT.) SIGN OR THE W20-7A SIGN TOGETHER WITH THE W20-7 (500 FT.) SUPPLEMENTAL PLATE SHOULD BE USED TO INDICATE THE DISTANCE TO THE FLAGGER.

BY		MISSISSIPPI DEPARTMENT OF TRANSPORTATION ROADWAY DESIGN DIVISION STANDARD PLAN	
REVISION		TRAFFIC CONTROL PLAN WITH FLAGGER (ONE-LANE CLOSURE OF TWO-WAY TRAFFIC)	
DATE		ISSUE DATE: OCTOBER 1, 1998	
		WORKING NUMBER TCP-1	
		SHEET NUMBER 250	


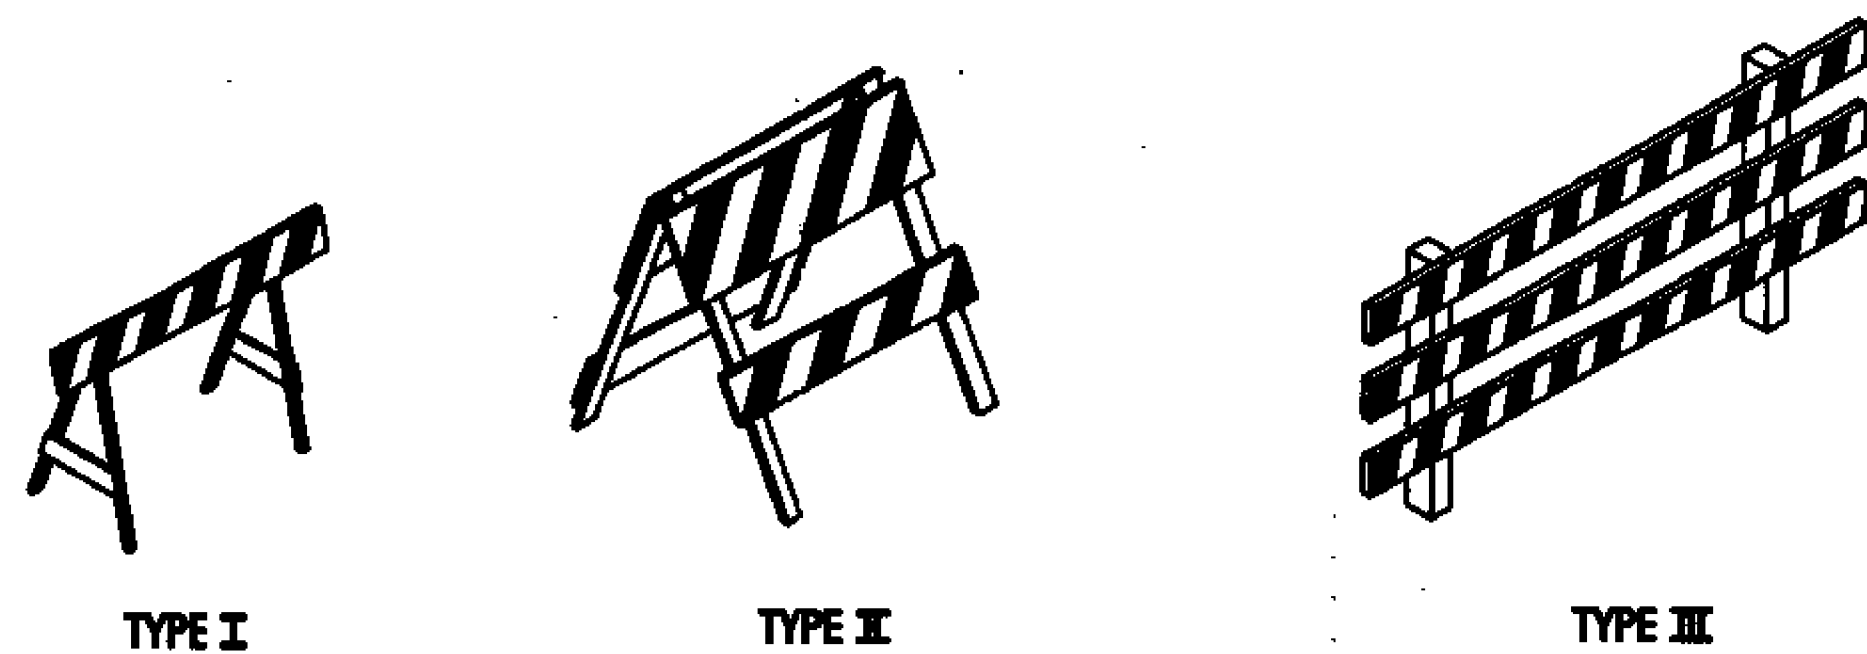


STANDARD BARRICADES

1. A TYPE I BARRICADE CONSISTS OF ONE (1) HORIZONTAL RAIL SUPPORTED BY A DEMOUNTABLE FRAME OR A LIGHT "A" FRAME. A TYPE I BARRICADE NORMALLY WOULD BE USED ON CONVENTIONAL ROADS OR URBAN STREETS AND ARTERIALS.
2. A TYPE II BARRICADE CONSISTS OF TWO (2) HORIZONTAL RAILS ON A LIGHT "A" FRAME. TYPE II BARRICADES ARE INTENDED FOR USE ON EXPRESSWAYS AND FREEWAYS AND OTHER HIGH-SPEED ROADWAYS.
3. TYPE I AND TYPE II BARRICADES ARE INTENDED FOR USE WHERE THE HAZARD IS RELATIVELY SMALL AS, FOR EXAMPLE, ON CITY STREETS, OR FOR THE MORE OR LESS CONTINUOUS DELIMITING OF A RESTRICTED ROADWAY, OR FOR TEMPORARY DAYTIME USE.
4. A TYPE III BARRICADE CONSISTS OF THREE (3) HORIZONTAL RAILS SUPPORTED BY FIXED POSTS, A RIGID SKID, A HEAVY DEMOUNTABLE FRAME OR A HEAVY, HINGED "A" FRAME.
5. TYPE III BARRICADES ARE INTENDED FOR USE ON CONSTRUCTION AND MAINTENANCE PROJECTS AS WING BARRICADES AND AT ROAD CLOSURES, WHERE THEY MUST REMAIN IN PLACE FOR EXTENDED PERIODS.
6. THE MARKING FOR BARRICADE RAILS SHALL BE ORANGE AND WHITE (SLOPING DOWNWARD AT AN ANGLE OF 45° IN THE DIRECTION TRAFFIC IS TO PASS).
7. DO NOT PLACE SANDBAGS OR OTHER DEVICES TO PROVIDE MASS ON THE BOTTOM RAIL THAT WILL BLOCK VIEW OR RAIL FACE.
8. FOR ADDITIONAL INFORMATION OR DETAILS, SEE MUTCD, LATEST EDITION.

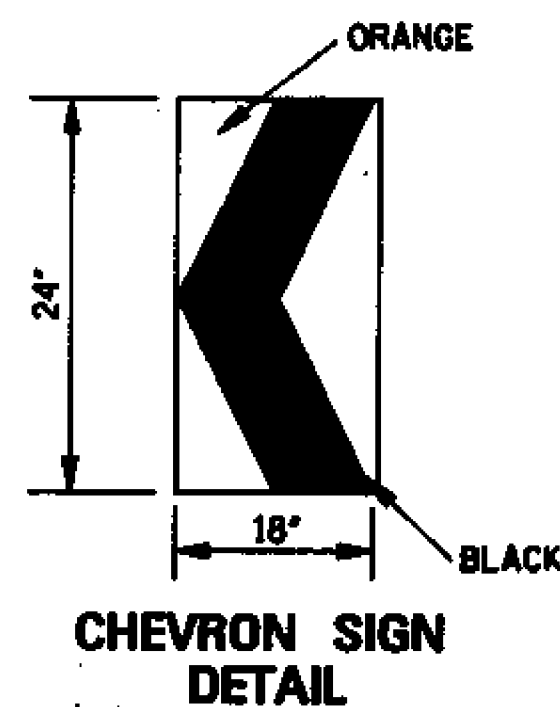

1. A CHEVRON SIGN CONSISTS OF A BLACK CHEVRON TYPE MARKING ON AN ORANGE BACKGROUND AND SHALL POINT IN THE DIRECTION OF TRAFFIC FLOW.
2. THE CHEVRON SIGN SHALL BE MOUNTED ON FIXED POST OR RIGID SKID.
3. CHEVRON SIGNS MAY BE USED TO SUPPLEMENT OTHER STANDARD DEVICES WHERE ONE OR MORE LANES ARE CLOSED FOR CONSTRUCTION OR MAINTENANCE. THEY SHALL BE PLACED APPROXIMATELY 2'-0" BEHIND THE LANE TRANSITION STRIPE.

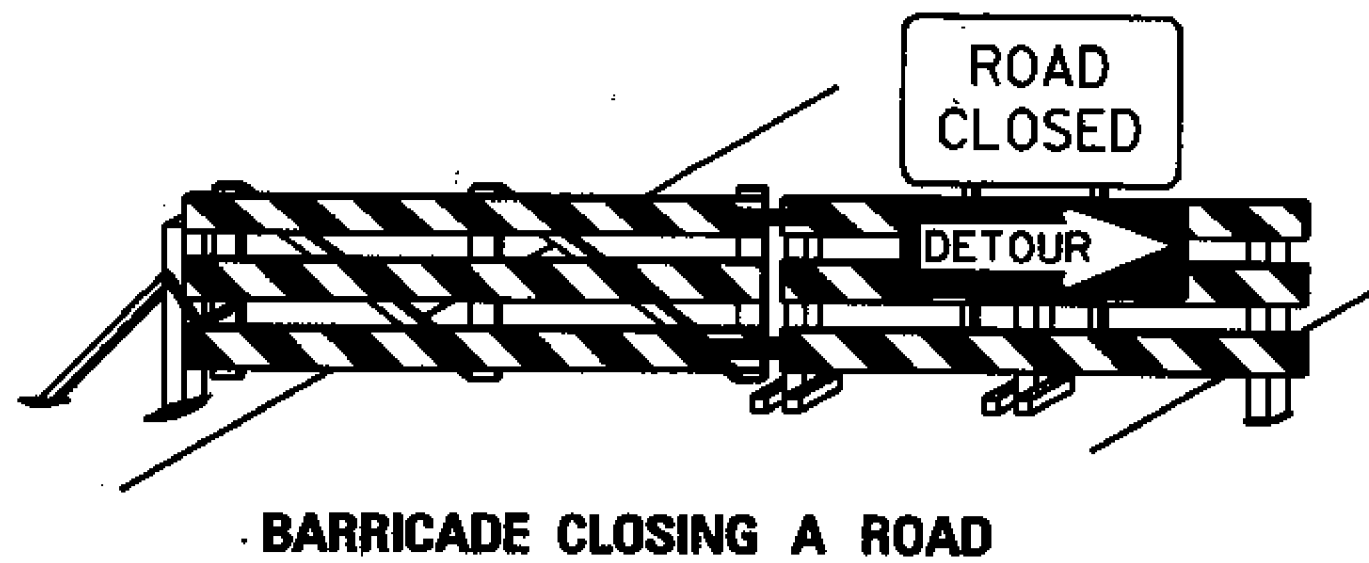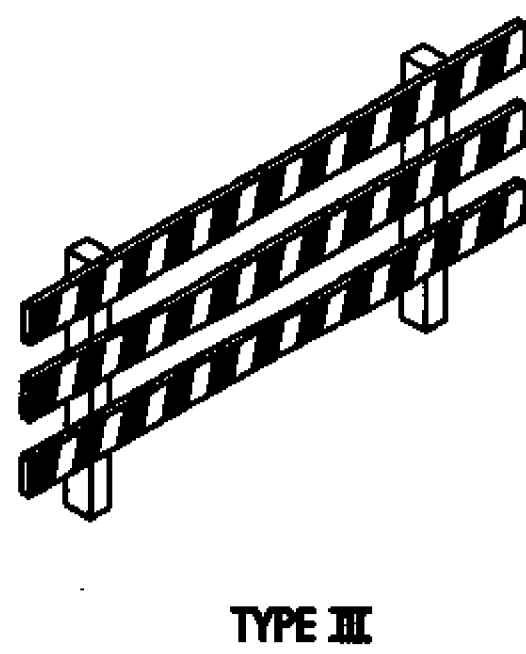


BARRICADE CHARACTERISTICS

	I	II	III
WIDTH OF RAIL **	8" MIN. - 12" MAX.	8" MIN. - 12" MAX.	8" MIN. - 12" MAX.
LENGTH OF RAIL **	24" MIN.	24" MIN.	48" MIN.
WIDTH OF STRIPE *	6"	6"	6"
HEIGHT	36" MIN.	36" MIN.	60" MIN.
NUMBER OF REFLECTORIZED RAIL FACES	2 (ONE EACH DIRECTION)	4 (TWO EACH DIRECTION)	3 IF FACING TRAFFIC IN ONE DIRECTION 6 IF FACING TRAFFIC IN TWO DIRECTIONS
TYPE OF FRAME	LIGHT	LIGHT "A" FRAME	POST OR SKID


* 1. FOR RAILS LESS THAN 36" LONG, 4" WIDE STRIPES MAY BE USED.

** 2. BARRICADES INTENDED FOR USE ON EXPRESSWAYS, FREEWAYS AND OTHER HIGH SPEED ROADWAYS, SHALL HAVE A MINIMUM OF 270 IN² OF REFLECTIVE AREA FACING TRAFFIC.

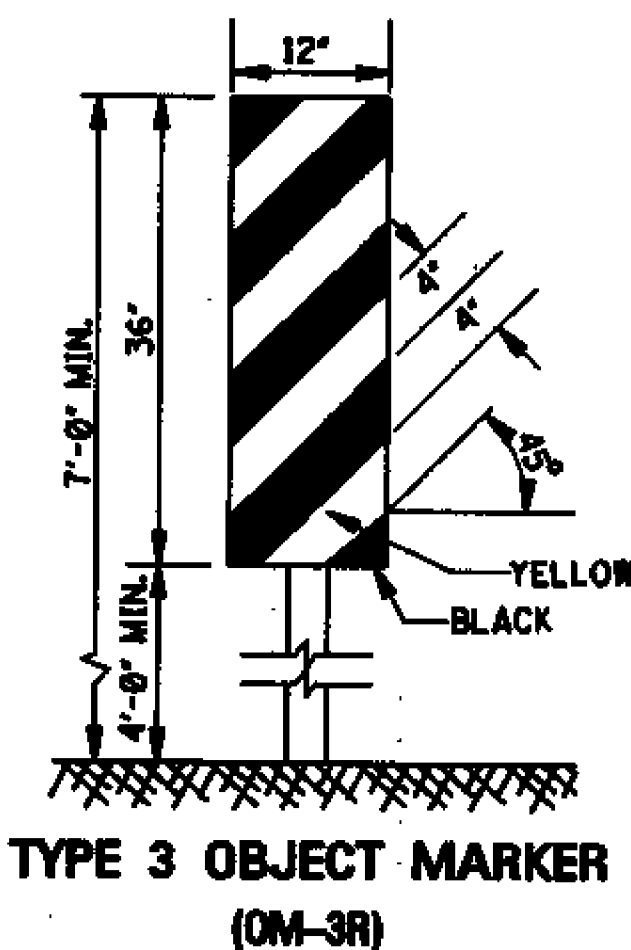

TYPE 3 OBJECT MARKER
(OM-3R)

1. TYPE 3 OBJECT MARKERS SHALL BE USED AT ALL EXPOSED BRIDGE ABUTMENTS AND AT OTHER LOCATIONS AS DEEMED NECESSARY BY THE ENGINEER.
2. THE OM-3R IS SHOWN. THE OM-3L IS SIMILAR EXCEPT THE STRIPES SLOPE DOWNWARD FROM THE UPPER LEFT SIDE TO THE LOWER RIGHT SIDE AND SHALL BE PLACED ON THE LEFT SIDE OF THE OBJECT.
3. THE INSIDE EDGE OF THE MARKER SHALL BE IN LINE WITH THE INNER EDGE OF THE OBSTRUCTION.


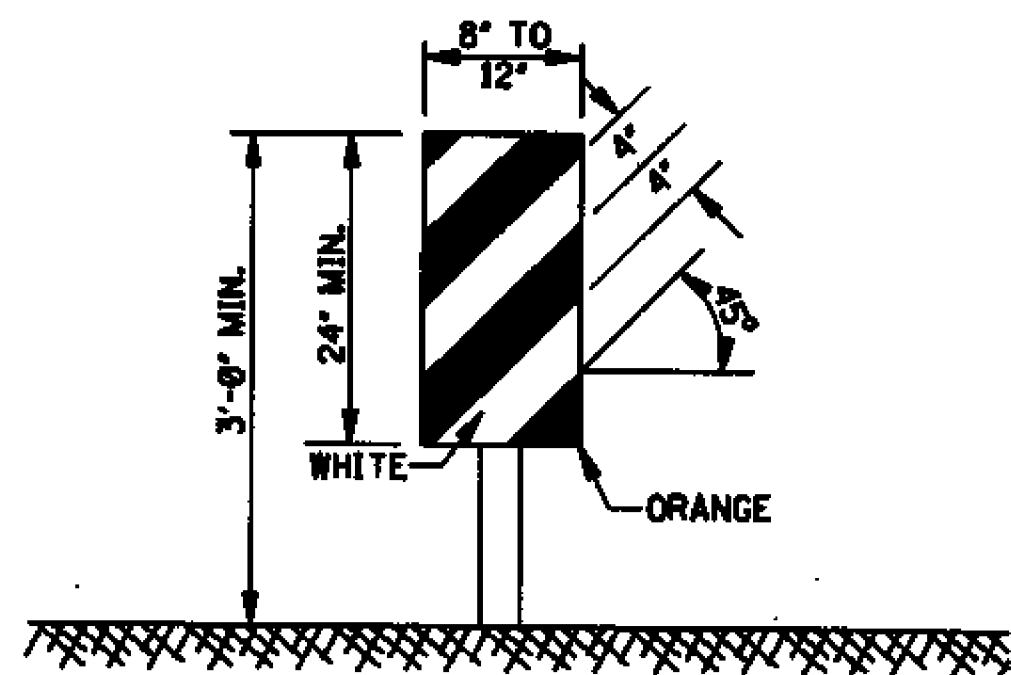


VERTICAL PANEL

1. VERTICAL PANELS CONSIST OF AT LEAST ONE PANEL 8" TO 12" IN WIDTH AND A MINIMUM OF 24" IN HEIGHT.
2. THE DIAGONAL STRIPES SHALL SLOPE DOWNWARD IN THE DIRECTION THAT TRAFFIC IS TO PASS THE PANEL. THE PANELS SHALL BE MOUNTED WITH THE TOP A MINIMUM OF 36" ABOVE THE ROADWAY ON A SINGLE LIGHTMASS POST.
3. VERTICAL PANELS USED ON EXPRESSWAYS, FREEWAYS AND OTHER HIGH-SPEED ROADWAYS SHALL HAVE A MINIMUM OF 270 IN² OF RETROREFLECTIVE AREA FACING TRAFFIC.
4. FOR TWO-WAY TRAFFIC OPERATIONS, BACK-TO-BACK PANELS SHALL BE USED.


GENERAL NOTES:

1. MARKINGS ON ALL DEVICES SHOWN ON THIS SHEET SHALL BE HIGH INTENSITY REFLECTIVE SHEETING.
2. THE TRAFFIC CONTROL PLAN WILL LIST THE VARIOUS TRAFFIC CONTROL DEVICES REQUIRED FOR EACH PROJECT.

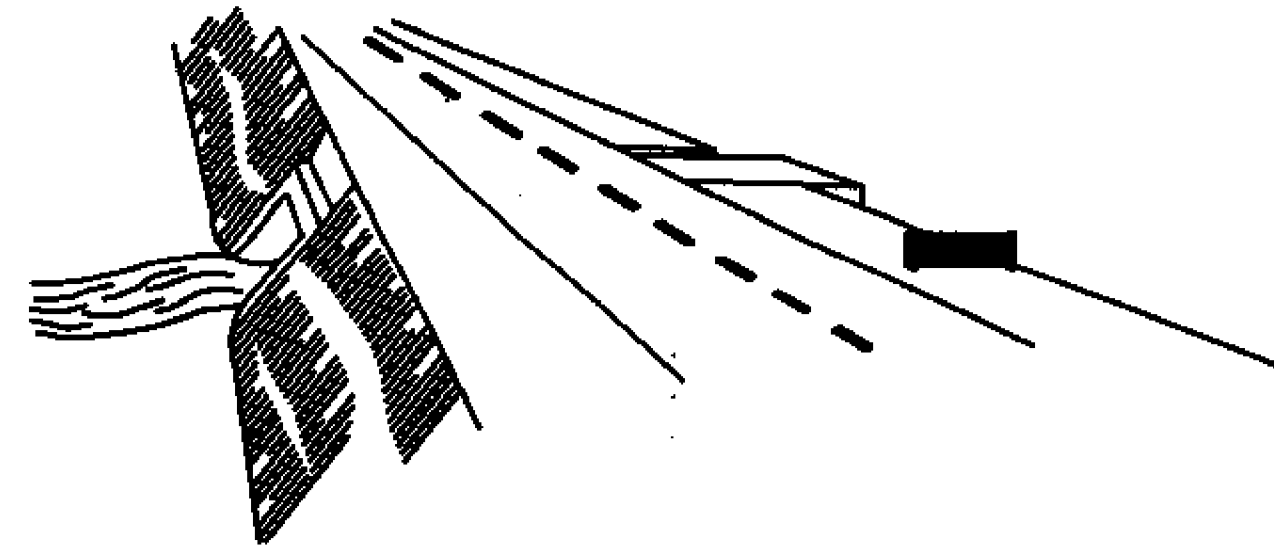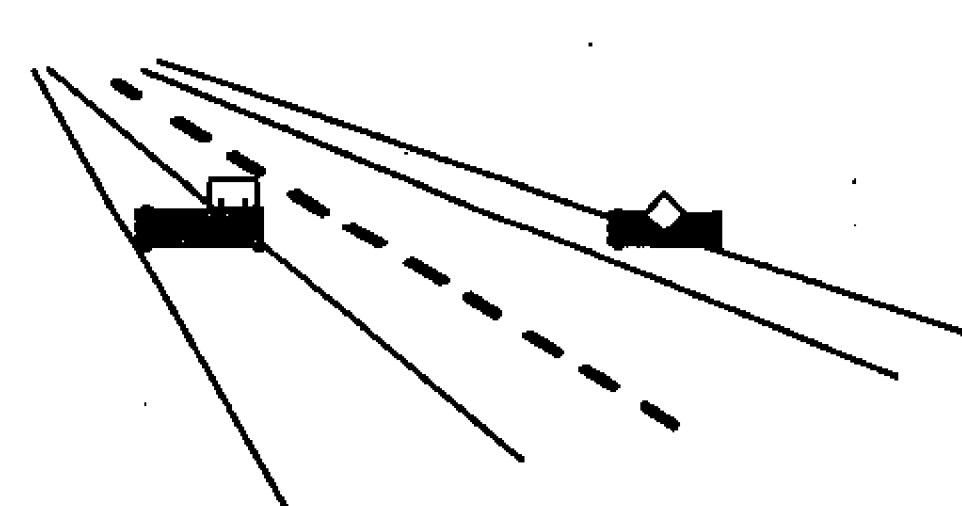

WING BARRICADES

1. WING BARRICADES ARE TYPE III BARRICADES ERECTED ON THE SHOULDER ON ONE OR BOTH SIDES OF THE PAVEMENT TO GIVE THE SENSATION OF A NARROWING OR RESTRICTED ROADWAY. WING BARRICADES MAY BE USED AS A MOUNTING FOR THE ADVANCE WARNING SIGNS OR FLASHERS.
2. WING BARRICADES SHOULD BE USED:
A. IN ADVANCE OF A CONSTRUCTION PROJECT EVEN WHEN NO PART OF THE ROADWAY IS ACTUALLY CLOSED.
B. IN ADVANCE OF ALL BRIDGE OR CULVERT WIDENING OPERATIONS.


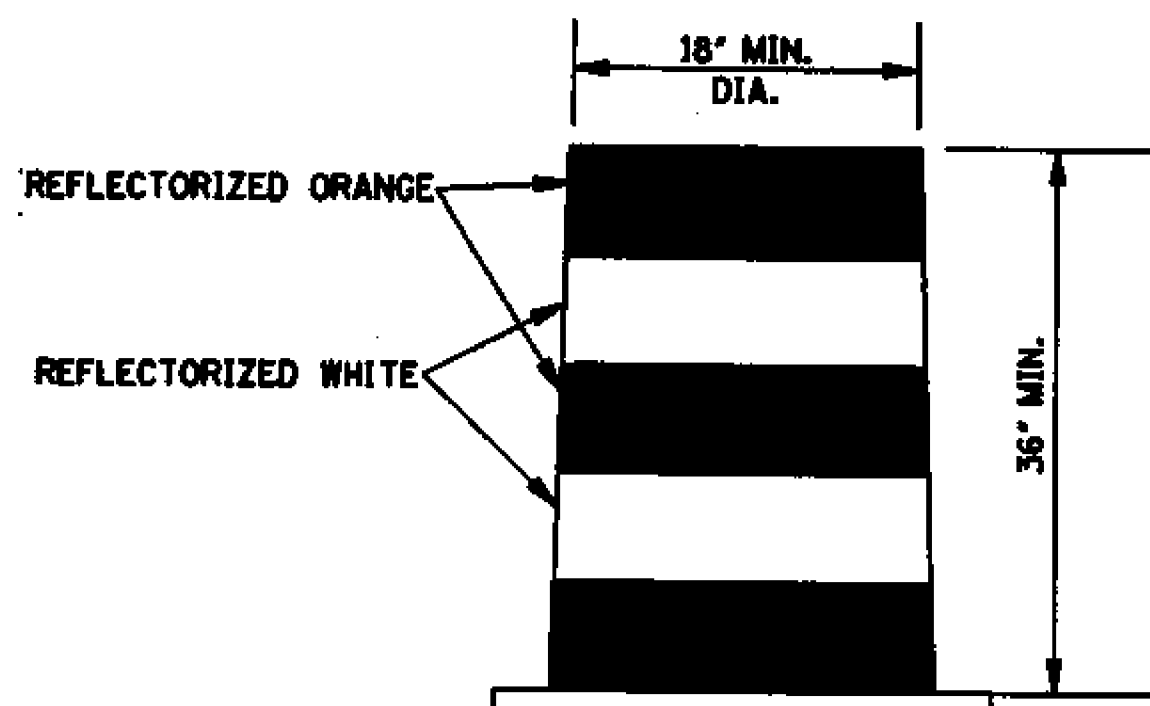


PLASTIC DRUM STRIPING DETAIL

1. PLASTIC DRUMS SHALL BE ON END AND USED AS AN EXPEDIENT METHOD FOR TRAFFIC CHANNELIZATION. THE COLOR AND MARKING OF DRUMS SHALL BE CONSISTENT WITH MARKING STANDARDS FOR BARRICADE. THE PREDOMINANT COLOR ON DRUMS SHALL BE ORANGE WITH FOUR (4) REFLECTORIZED, HORIZONTAL, CIRCUMFERENTIAL STRIPES (2 ORANGE & 2 WHITE) 6" WIDE.
2. DRUMS SHOULD NEVER BE PLACED IN THE ROADWAY WITHOUT WARNING SIGNS.
3. WHERE PRACTICAL PLASTIC DRUMS SHALL BE PLACED NO CLOSER THAN 3'-0" FROM THE EDGE OF TRAVELED LANE.


MISSISSIPPI DEPARTMENT OF TRANSPORTATION ROADWAY DESIGN DIVISION STANDARD PLAN	
HIGHWAY SIGN AND BARRICADE DETAILS FOR CONSTRUCTION PROJECTS	
WORKING NUMBER TCP-10	SHEET NUMBER 259
ISSUE DATE: OCTOBER 1, 1998	

STATE	PROJECT NO.
MISS.	

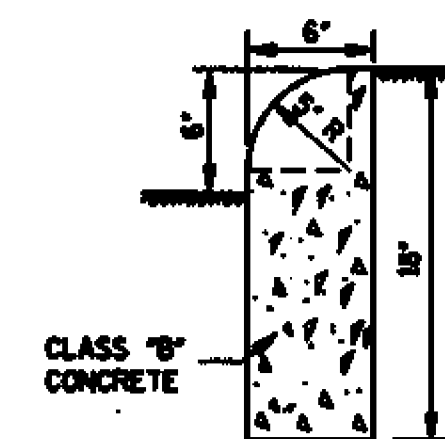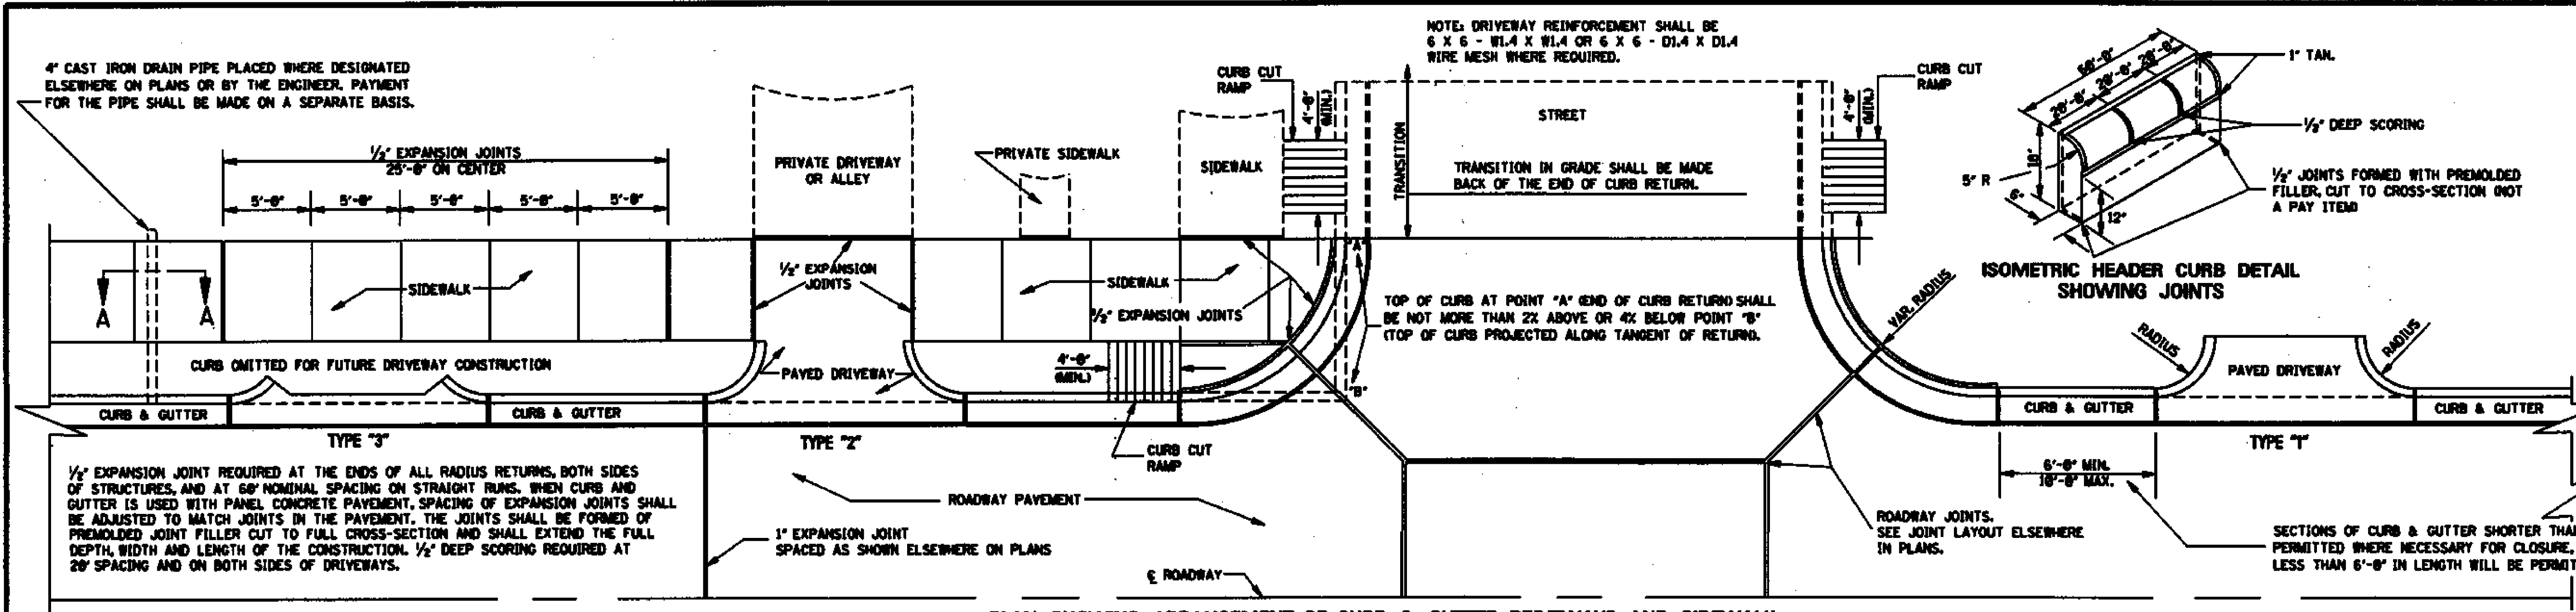

DETAIL OF HEADER CURB
CONTRACTION JOINTS REQUIRED AT 20' O.C.
EXPANSION JOINTS REQUIRED AT 60' O.C.
UNLESS OTHERWISE DIRECTED BY ENGINEER.



PLAN SHOWING ARRANGEMENT OF CURB & GUTTER, DRIVEWAYS AND SIDEWALK

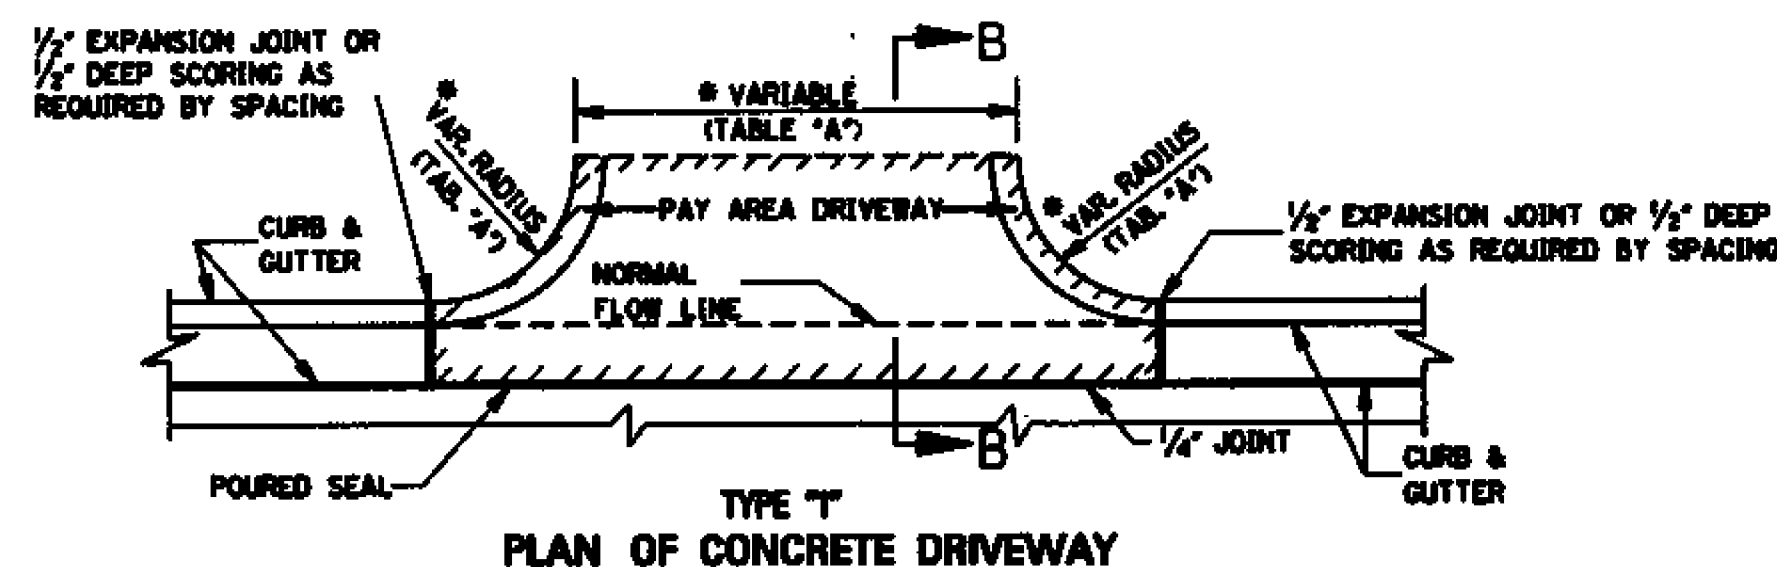





11,856 yd² FOR DRIVEWAY 16'-0" IN WIDTH,
8,574 yd² FOR EACH ADDED OR SUBTRACTED
FOOT OF WIDTH.
NOTE: THIS DRIVEWAY AREA EXAMPLE IS
COMPUTED ON THE BASIS OF 3'-0" RADIUS.
PAYMENT FOR CURB RADIUS SHALL BE
INCLUDED IN COMPENSATION FOR DRIVEWAY.

***TABLE "A"**


DRIVEWAY TYPE	DRIVEWAY WIDTH (FT)	CURB RETURN RADIUS (FT)
RESIDENTIAL	16'	3' - 10'
COMMERCIAL/ INDUSTRIAL	30' - 50'	5' - 30'

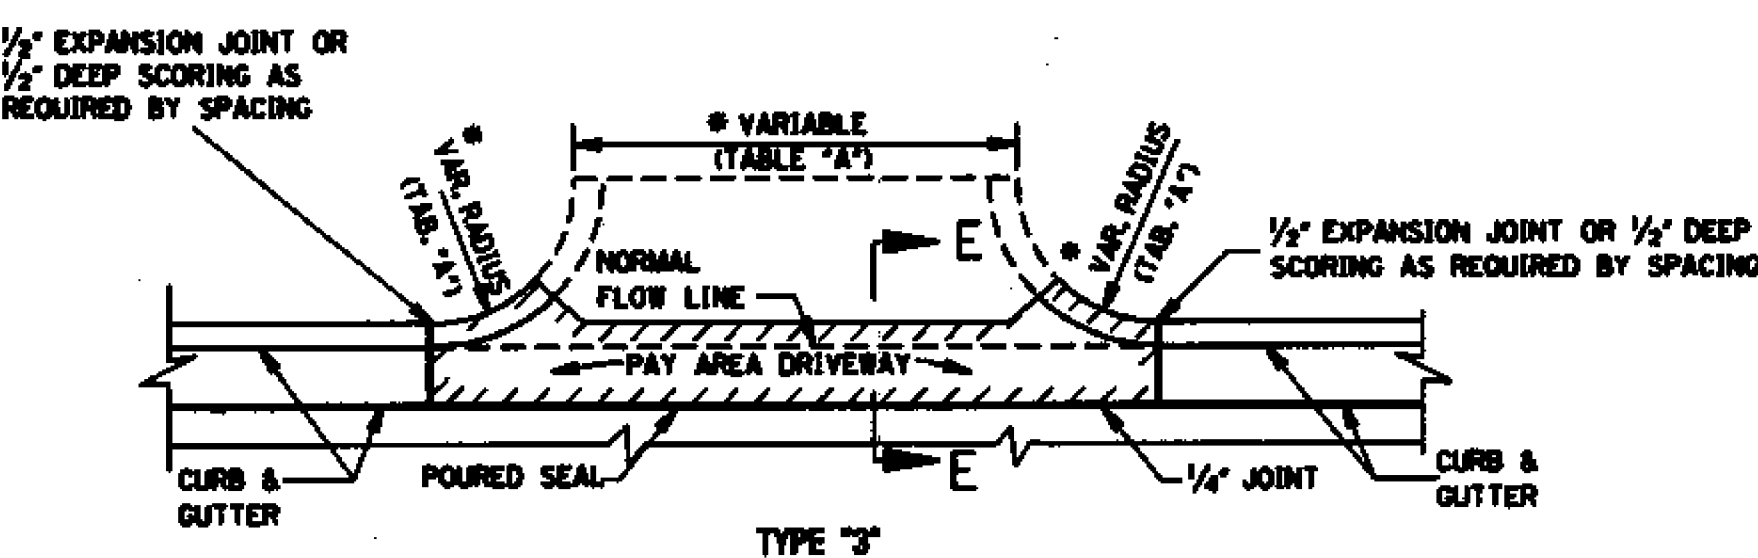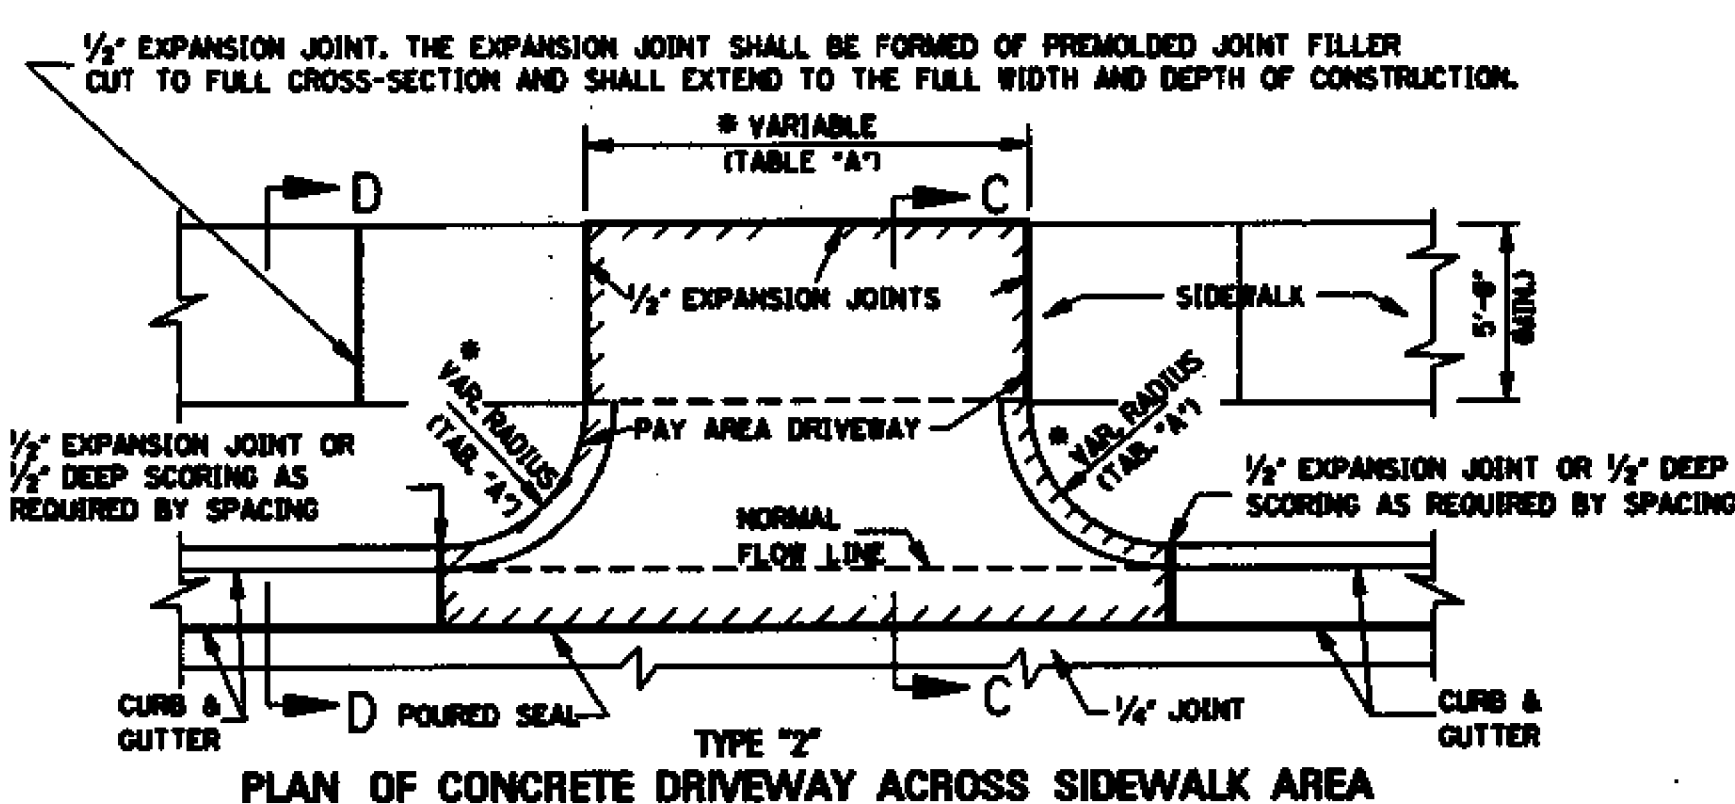


NOTE: THIS TYPE CONSTRUCTION SHALL BE USED WHERE DESIGNATED ELSEWHERE ON PLANS OR BY THE ENGINEER.

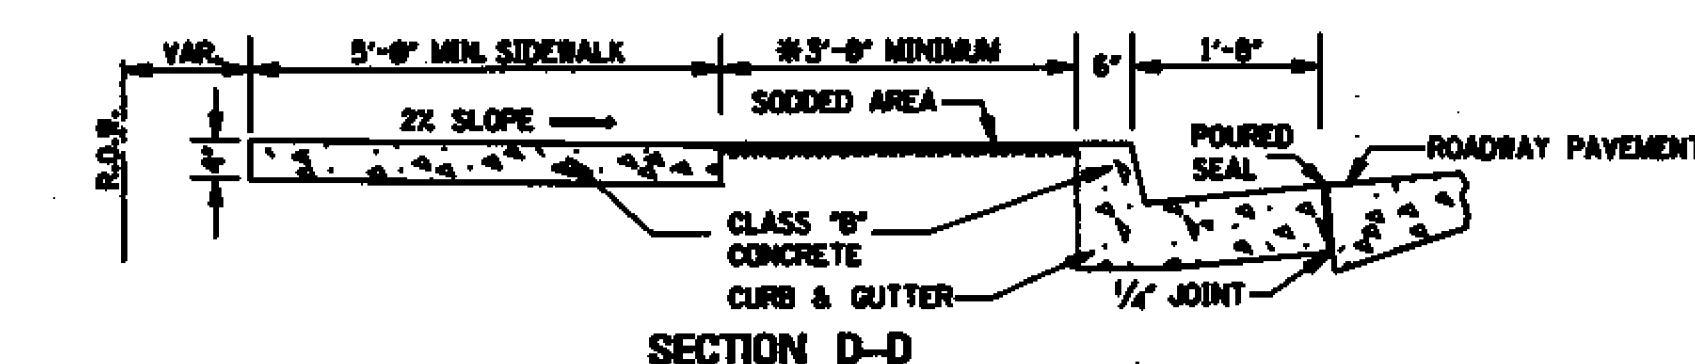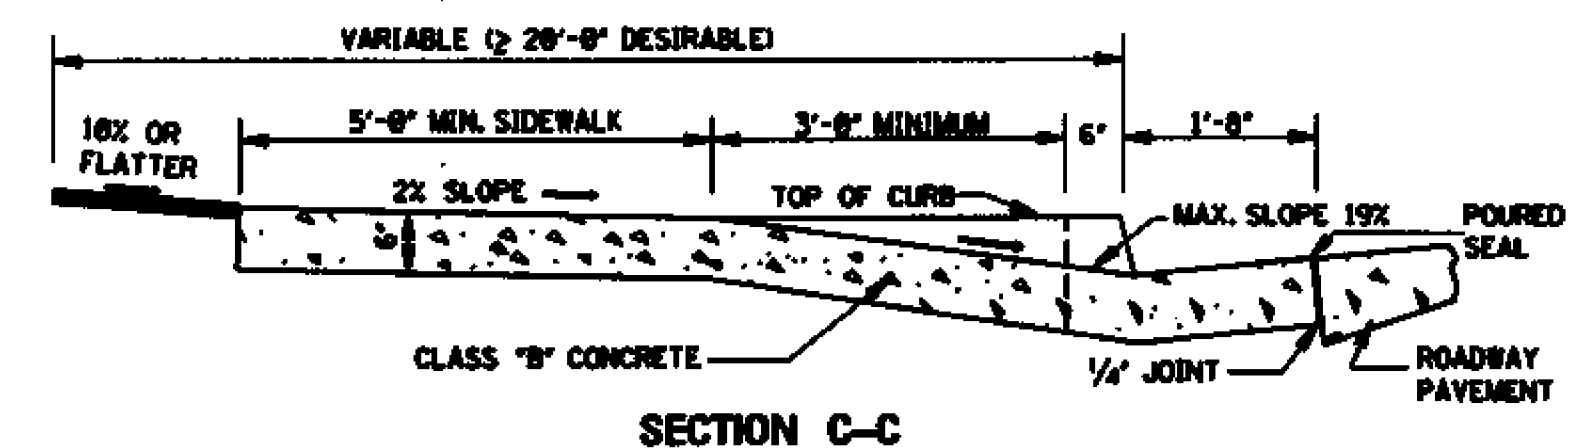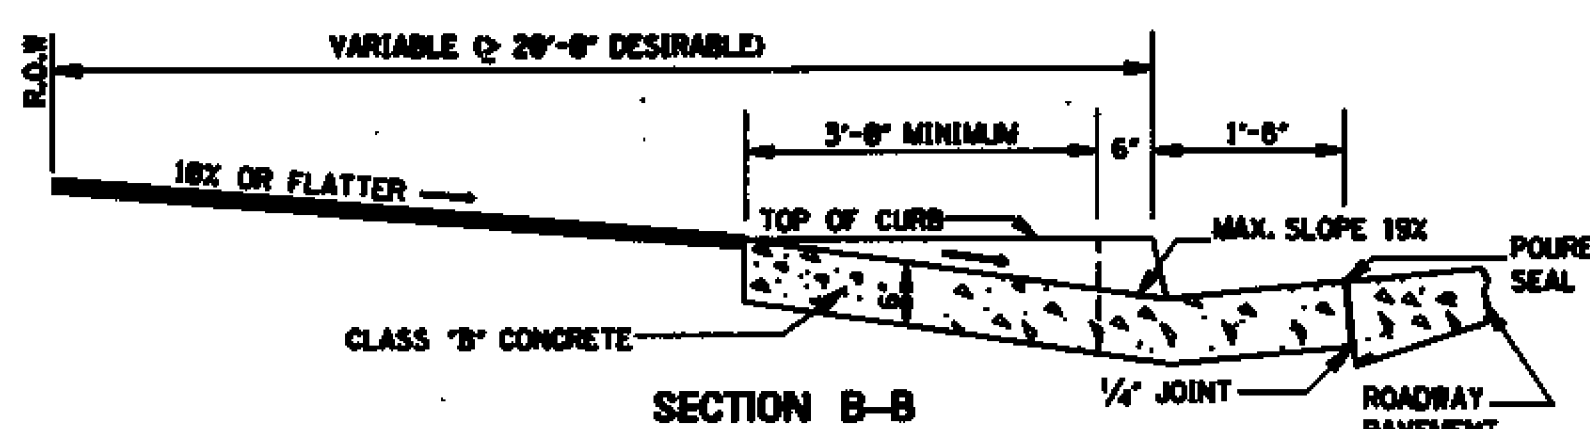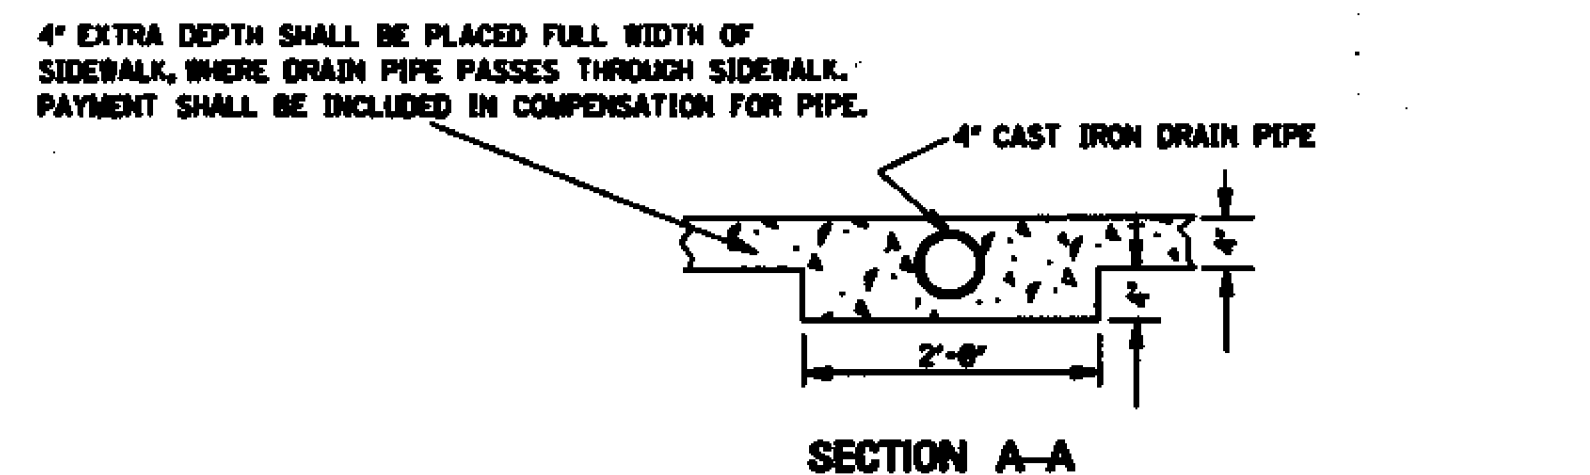


*NOTE: THE 3'-0" BUFFER SHOWN IS FOR A
BUFFER ZONE. BUFFER ZONE IS NOT REQUIRED
UNLESS INDICATED ELSEWHERE ON PLANS.

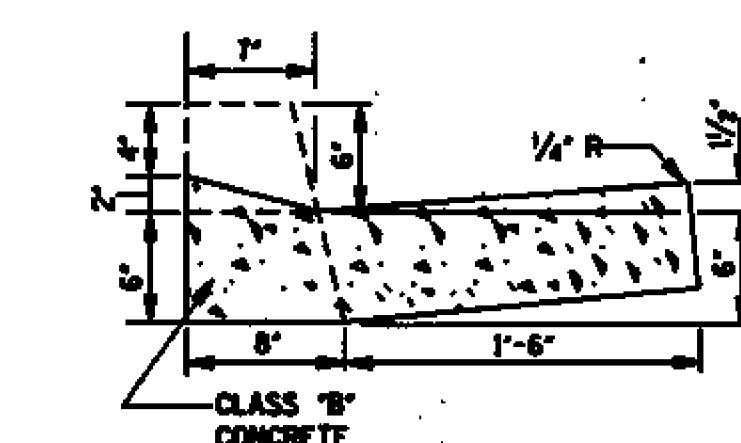


SECTION E-E

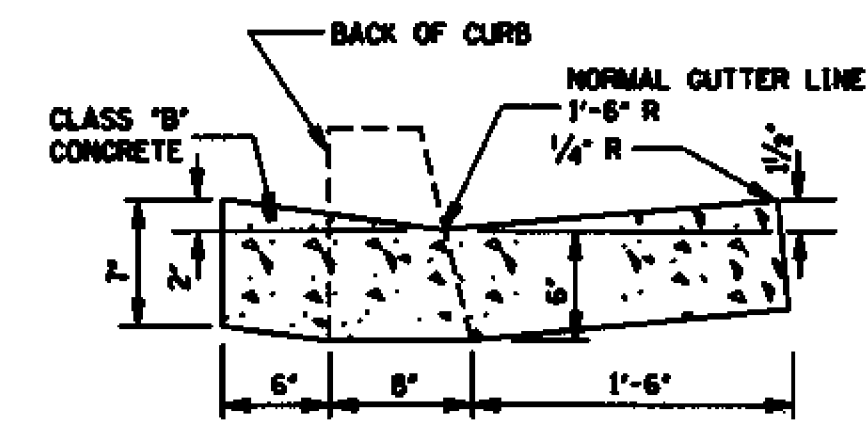


DETAIL OF VALLEY GUTTER

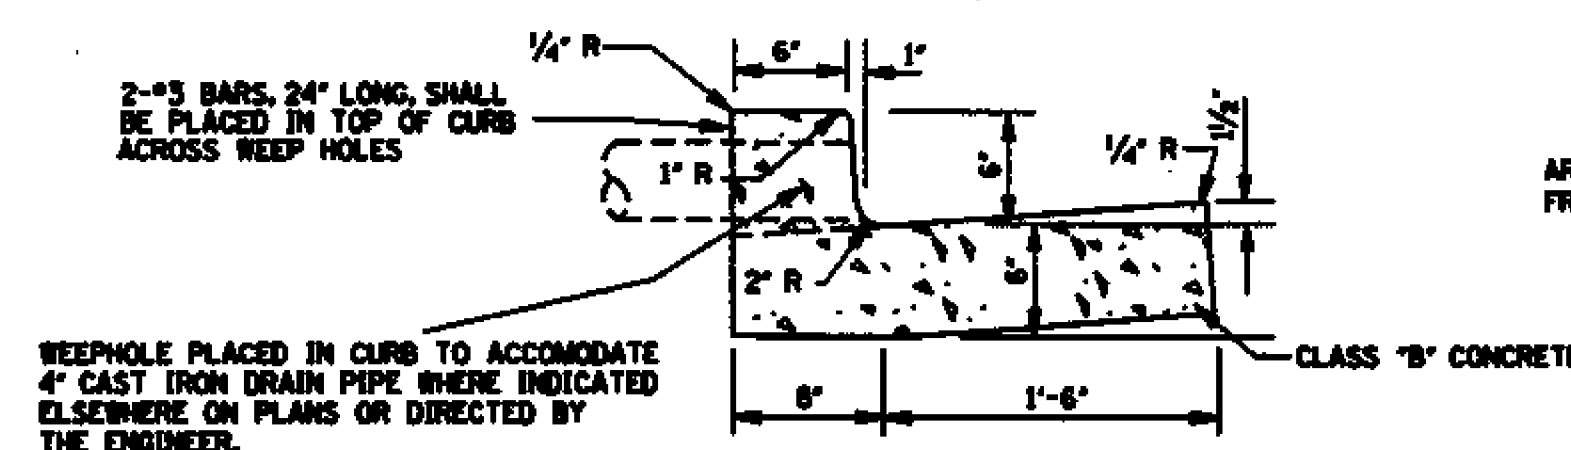


TYPE "1"
DETAIL OF COMBINATION CURB & GUTTER

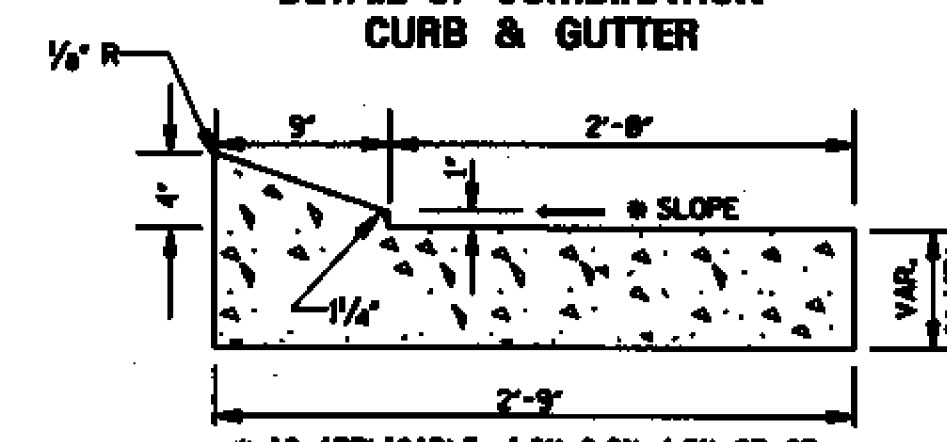


TYPE "2"
DETAIL OF COMBINATION CURB & GUTTER

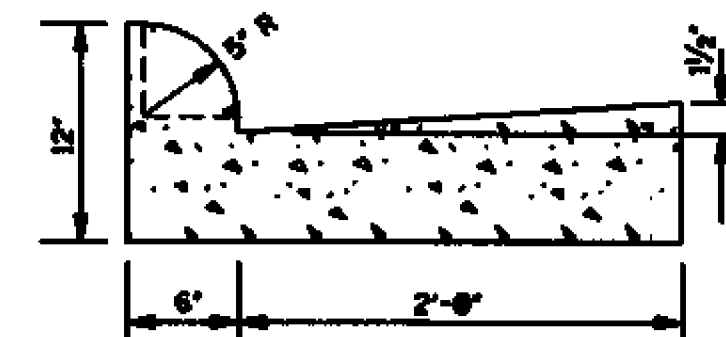

TYPE "3A"
DETAIL OF COMBINATION CURB & GUTTER

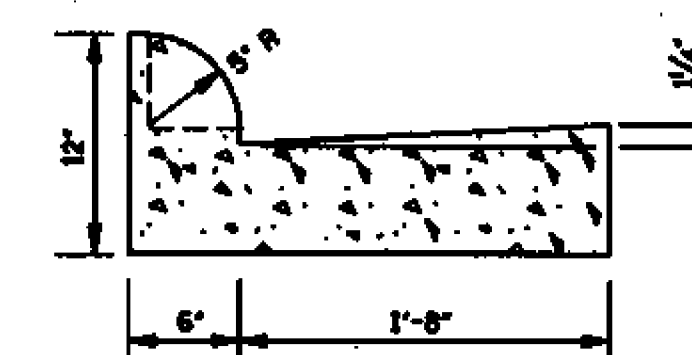

TYPE "3B"
DETAIL OF COMBINATION CURB & GUTTER

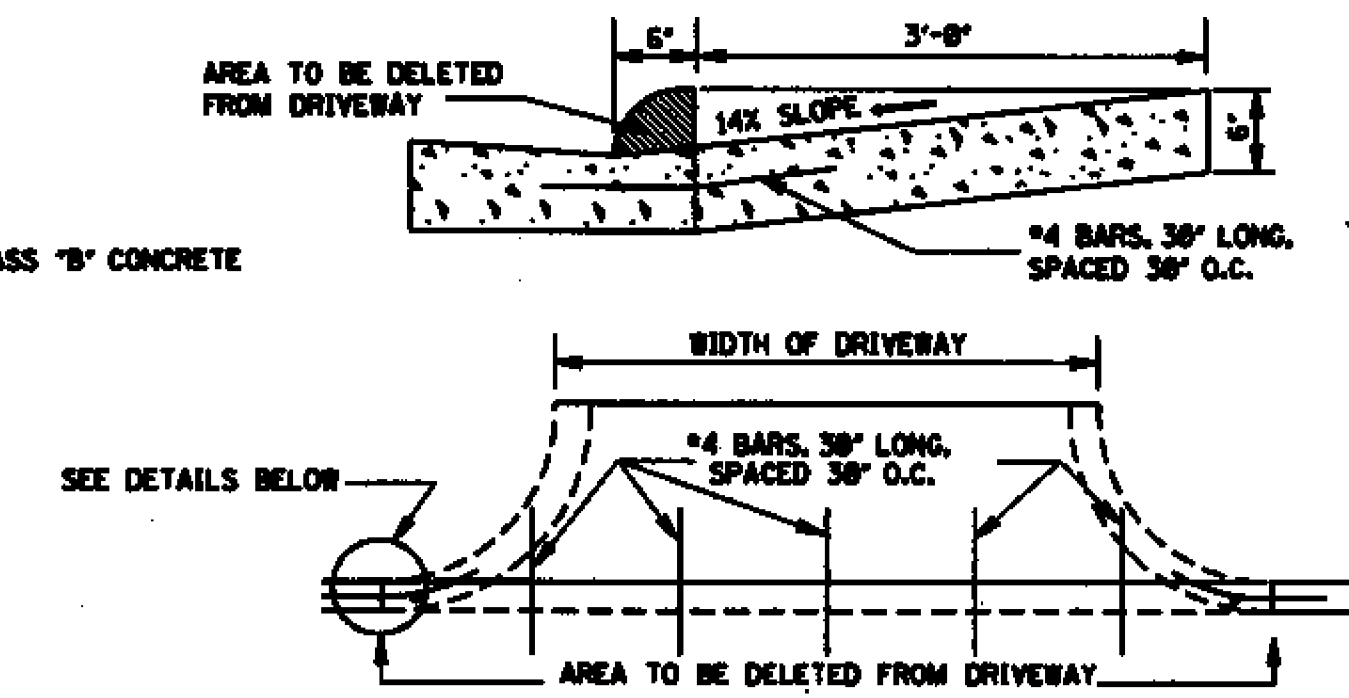

PERMISSIBLE DRIVEWAY CONSTRUCTION METHOD FOR SLIP-FORM PLACEMENT OF CURB & GUTTER


GENERAL NOTES:

1. THE STANDARD SPECIFICATIONS ADOPTED BY THE MISSISSIPPI DEPARTMENT OF TRANSPORTATION SHALL, UNLESS OTHERWISE SPECIFIED HEREIN, APPLY TO ALL ITEMS INCLUDED ON THIS DRAWING.
2. TRAVERSE CONTRACTION JOINTS ARE REQUIRED AT 20' ON CENTER FOR ALL CONCRETE DRIVEWAYS THAT EXTEND PAST THE END OF THE CURB RETURN. A 1/2" WIDE EXPANSION JOINT IS REQUIRED AT THE END OF THE CURB RETURN AND AT 60' ON CENTER THROUGHOUT THE LENGTH OF THE DRIVEWAY. A LONGITUDINAL CONTRACTION JOINT IS REQUIRED FOR ALL DRIVEWAYS EXCEEDING 20' IN WIDTH.
3. SEE SHEET CCR-1 FOR DETAILS OF CURB-CUT RAMPS.


MISSISSIPPI DEPARTMENT OF TRANSPORTATION ROADWAY DESIGN DIVISION STANDARD PLAN		 DRIVEWAYS, CURB & GUTTER & SIDEWALK	WORKING NUMBER SD-1
DATE	ISSUE DATE: OCTOBER 1, 1998		SHEET NUMBER 287

STATE	PROJECT NO.
MISS.	


4" CAST IRON DRAIN PIPE PLACED WHERE DESIGNATED ELSEWHERE ON PLANS OR BY THE ENGINEER. PAYMENT FOR THE PIPE SHALL BE MADE ON A SEPARATE BASIS.

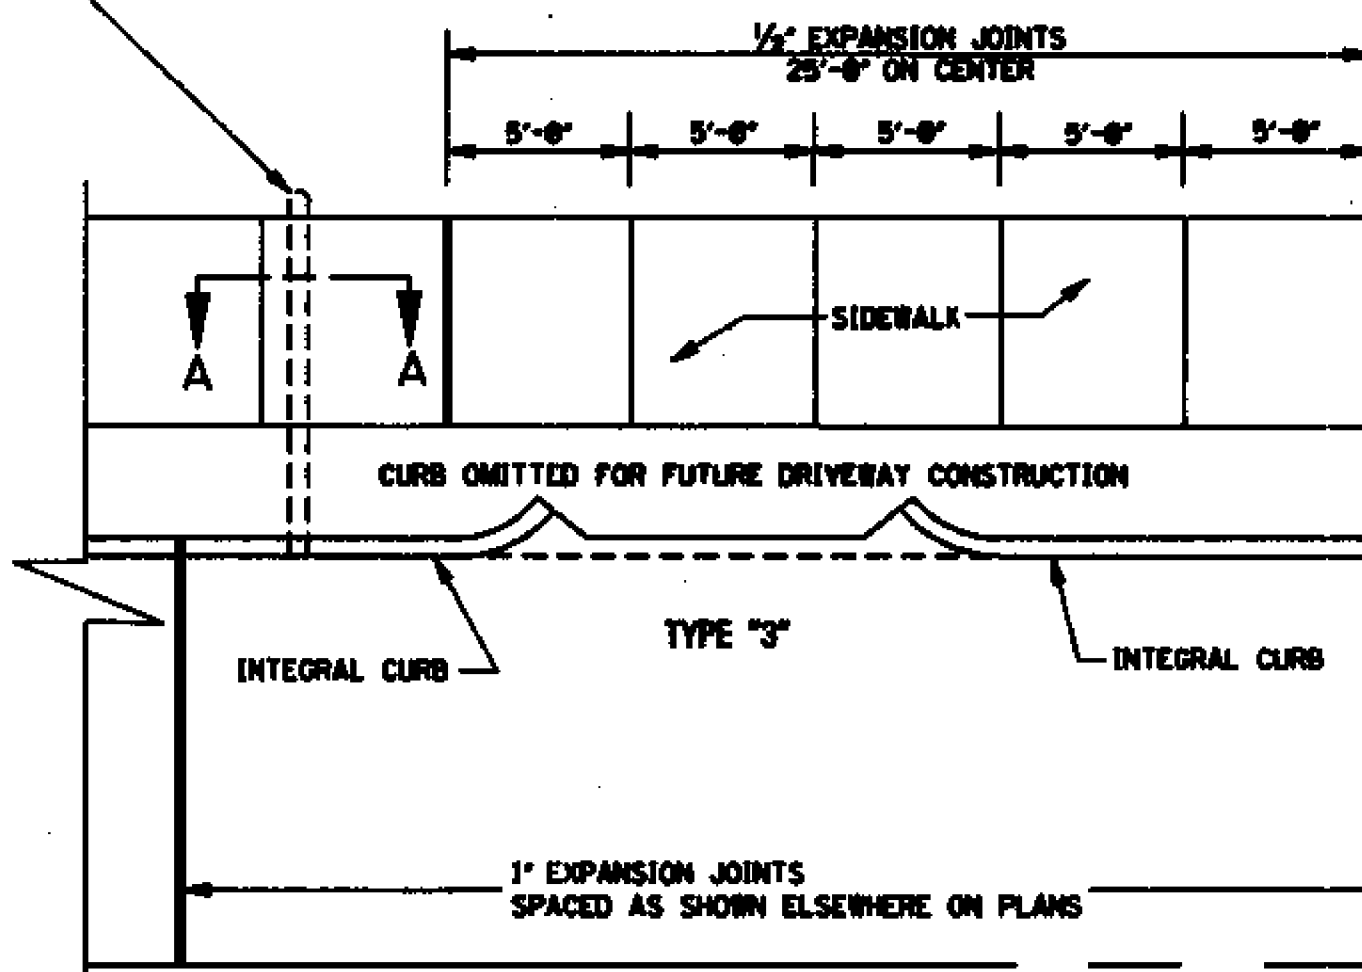

PLAN SHOWING ARRANGEMENT OF INTEGRAL CURB, DRIVEWAYS AND SIDEWALK

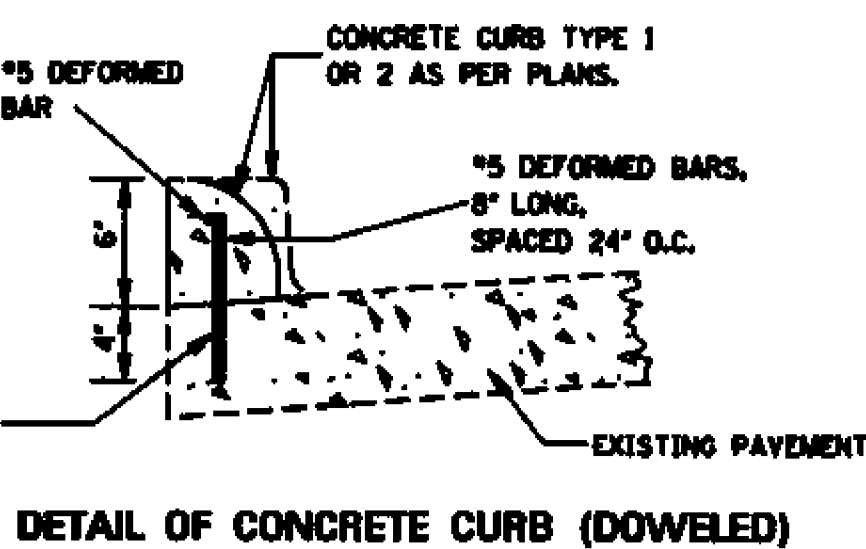


DETAIL OF CONCRETE CURB (DOWELED)

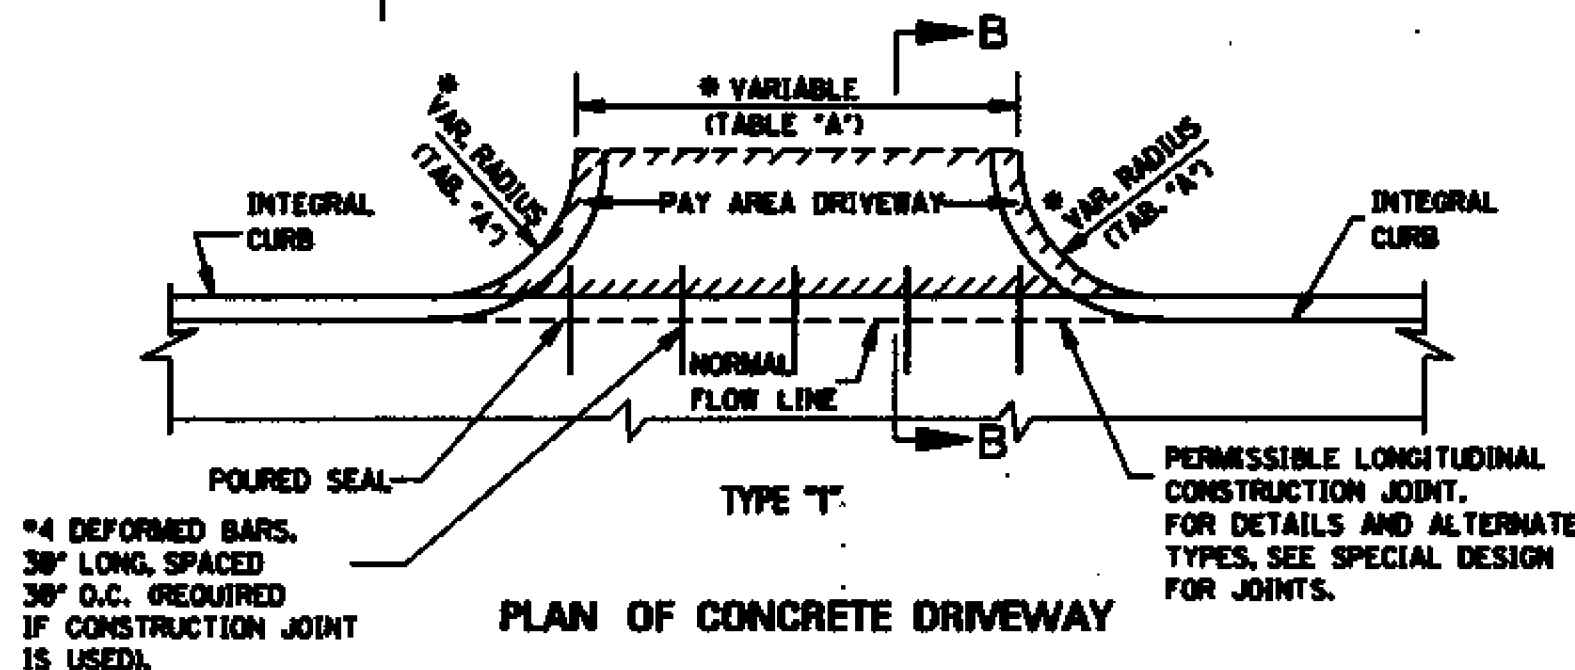


PLAN OF CONCRETE DRIVEWAY

5.761 yd² FOR DRIVEWAY 16'-0" IN WIDTH.
8.333 yd² FOR EACH ADDED OR SUBTRACTED FOOT OF WIDTH.
NOTE: THIS DRIVEWAY AREA EXAMPLE IS COMPUTED ON THE BASIS OF 3'-0" RADIUS. PAYMENT FOR CURB RADIUS SHALL BE INCLUDED IN COMPENSATION FOR DRIVEWAY.


*TABLE "A"		
DRIVEWAY TYPE	DRIVEWAY WIDTH (FT)	CURB RETURN RADIUS (FT)
RESIDENTIAL	16'	3' - 10'
COMMERCIAL/INDUSTRIAL	30' - 50'	5' - 30'

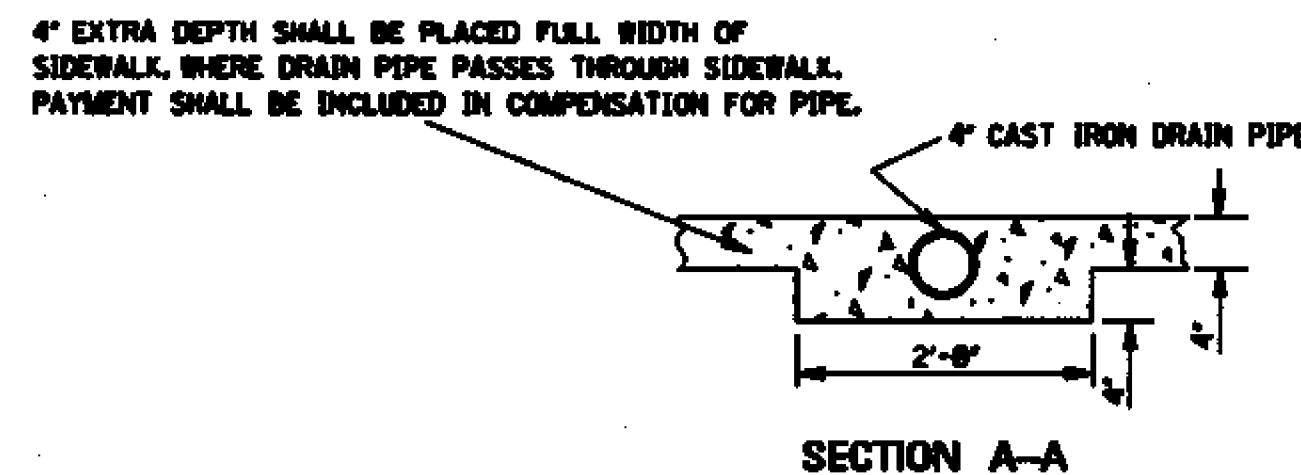


SECTION A-A

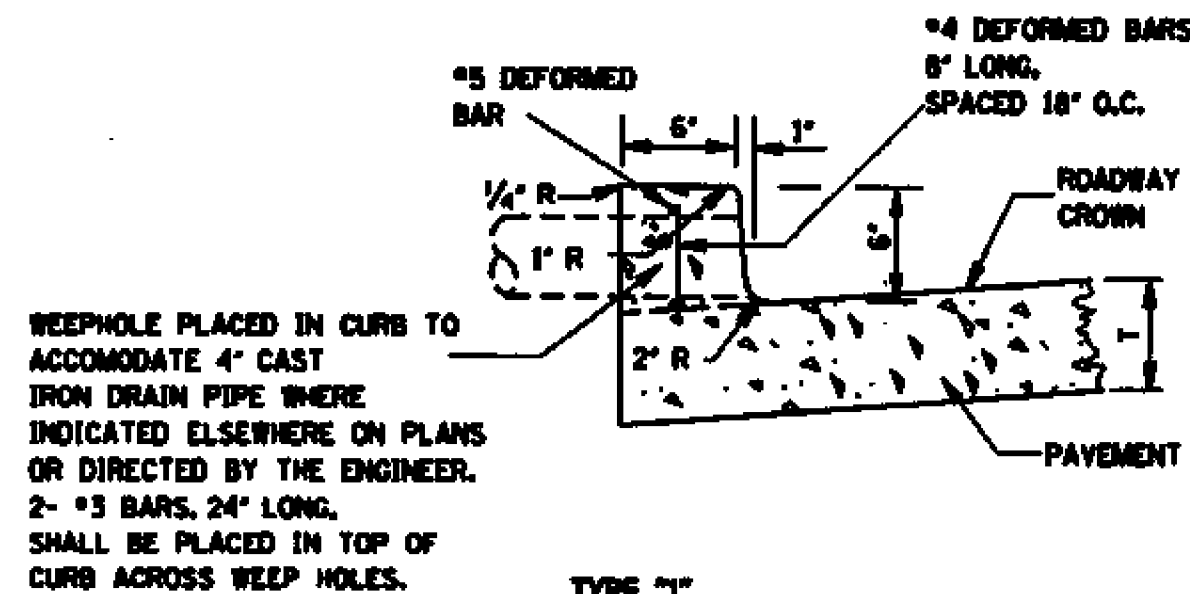


TYPE "1" DETAIL OF INTEGRAL CURB

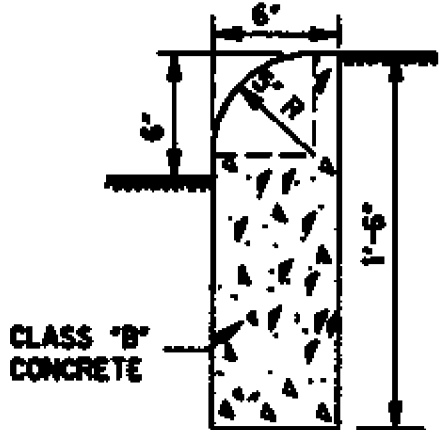


DETAIL OF HEADER CURB
CONTRACTION JOINTS REQUIRED AT 20' O.C.
EXPANSION JOINTS REQUIRED AT 60' O.C.
UNLESS OTHERWISE DIRECTED BY ENGINEER.

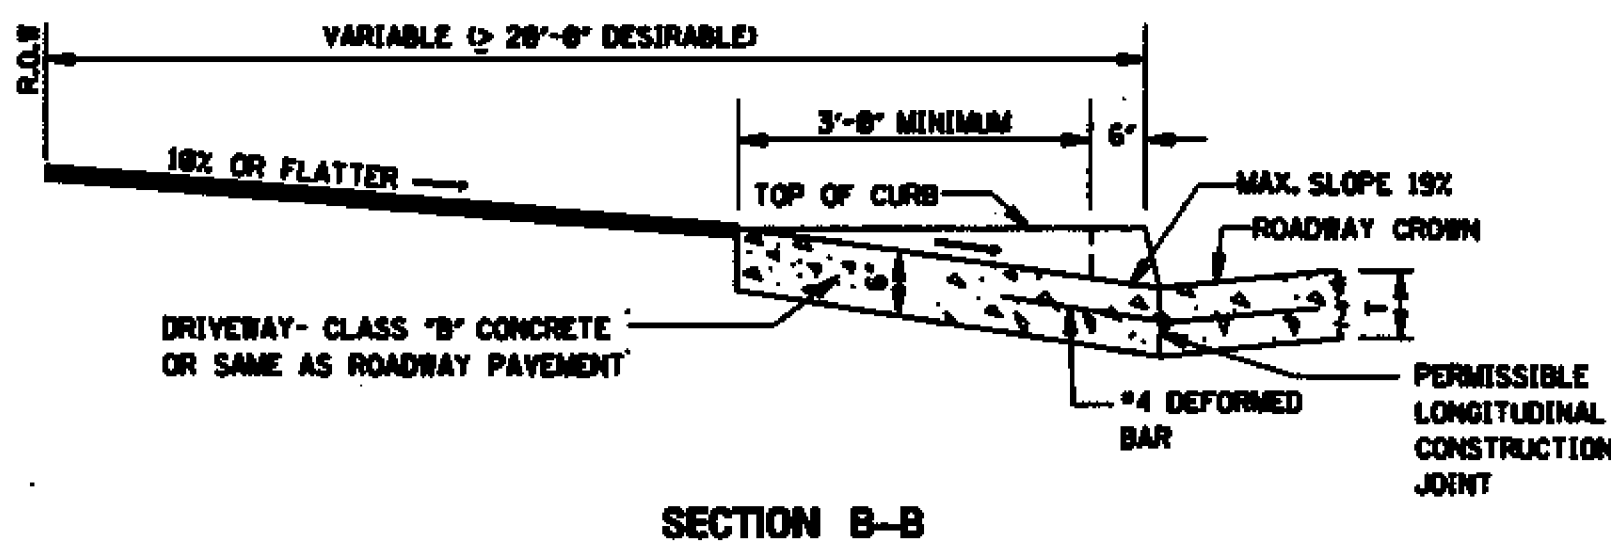

SECTION B-B

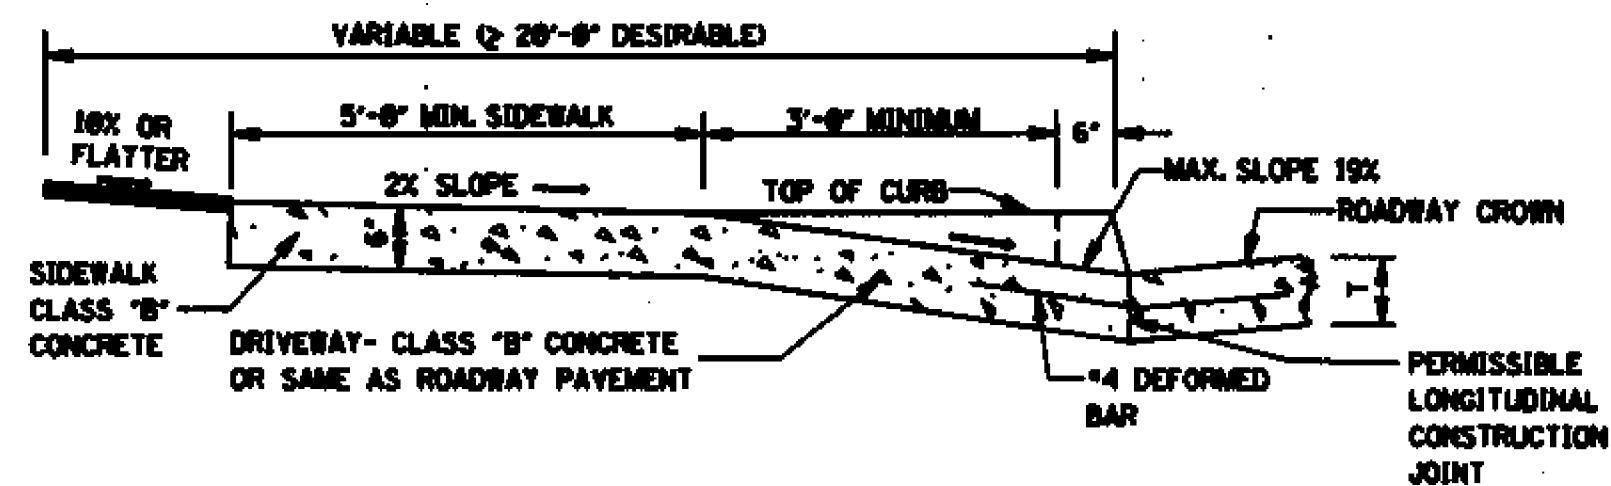


SECTION C-C

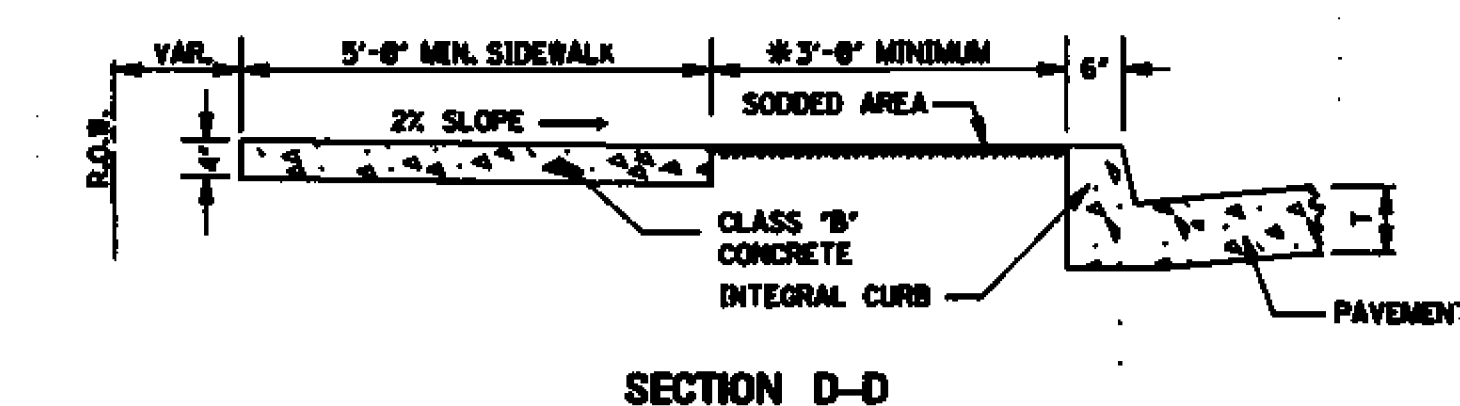


SECTION D-D

*NOTE: THE 3'-0" BUFFER SHOWN IS FOR A BUFFER ZONE. BUFFER ZONE IS NOT REQUIRED UNLESS INDICATED ELSEWHERE ON PLANS.

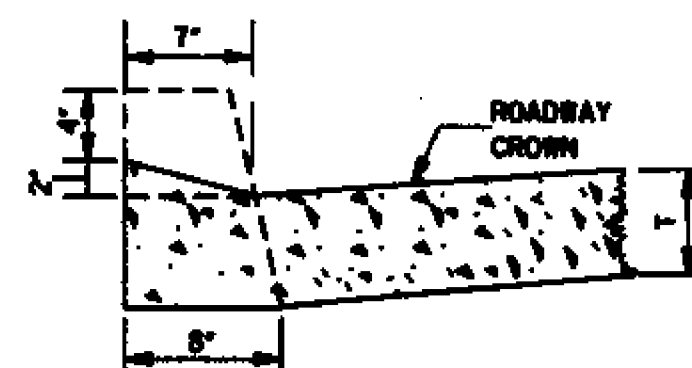

SECTION E-E

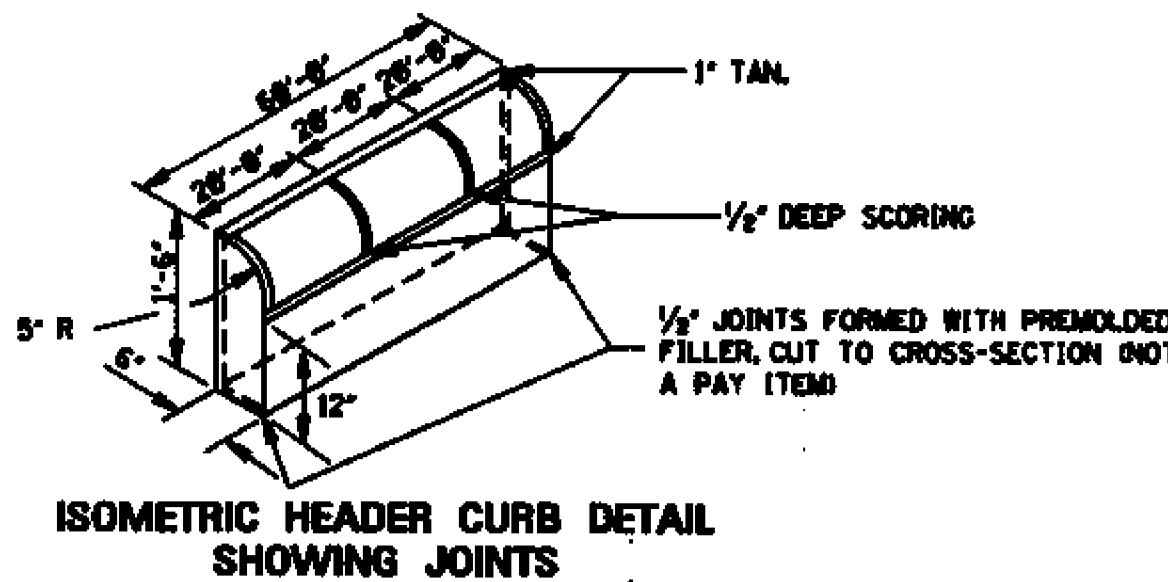

ISOMETRIC HEADER CURB DETAIL
SHOWING JOINTS

- GENERAL NOTES:
- THE STANDARD SPECIFICATIONS ADOPTED BY THE MISSISSIPPI DEPARTMENT OF TRANSPORTATION SHALL, UNLESS OTHERWISE SPECIFIED HEREIN, APPLY TO ALL ITEMS INCLUDED ON THIS DRAWING.
 - TRAVERSE CONTRACTION JOINTS ARE REQUIRED AT 20' ON CENTER FOR ALL CONCRETE DRIVEWAYS THAT EXTEND PAST THE END OF THE CURB RETURN. A 1/2" WIDE EXPANSION JOINT IS REQUIRED AT THE END OF THE CURB RETURN AND AT 60' ON CENTER THROUGHOUT THE LENGTH OF THE DRIVEWAY. A LONGITUDINAL CONTRACTION JOINT IS REQUIRED FOR ALL DRIVEWAYS EXCEEDING 20' IN WIDTH.
 - SEE SHEET CCR-1 FOR DETAILS OF CURB-CUT RAMPS.


BY		MISSISSIPPI DEPARTMENT OF TRANSPORTATION	
DATE		ROADWAY DESIGN DIVISION	
REVISION		STANDARD PLAN	
DATE		OCTOBER 1, 1998	
ISSUE DATE:		OCTOBER 1, 1998	
WORKING NUMBER		SD-2	
SHEET NUMBER		288	

CORRUGATED STEEL AND ALUMINUM PIPE (ROUND)
H-20 LOADING


PIPE DIAMETER (in)	MINIMUM COVER FROM TOP OF PIPE TO TOP OF SUBGRADE (in)	MAXIMUM FILL HEIGHT ABOVE TOP OF PIPE (ft)				
		SHEET THICKNESS (in)				
		0.064 STEEL 0.060 ALUM. 16 GAGE	0.079 STEEL 0.075 ALUM. 14 GAGE	0.109 STEEL 0.105 ALUM. 12 GAGE	0.138 STEEL 0.135 ALUM. 10 GAGE	0.168 STEEL 0.164 ALUM. 8 GAGE
		2 3/4" x 1/2" CORRUGATED STEEL / RIVETED, WELDED OR HELICAL	3" x 1" OR 5" x 1" CORRUGATED STEEL / RIVETED, WELDED, HELICAL OR BOLTED	2 3/4" x 1/2" CORRUGATED ALUMINUM RIVETED OR HELICAL		
12"	12"	84' / - / 45'	91' / - / 45'	- / - / 78'	- / - / 81'	- / - / 84'
15"	12"	67' / - / -	73' / - / -	- / - / -	- / - / -	- / - / -
18"	12"	56' / - / 30'	61' / - / 30'	- / - / 52'	- / - / 54'	- / - / 56'
24"	12"	42' / - / 22'	46' / - / 22'	59' / - / 39'	- / - / 41'	- / - / 42'
30"	12"	34' / - / 18'	36' / - / 18'	47' / - / 31'	- / - / 32'	- / - / 34'
36"	12"	28' / 48' / 15'	30' / 60' / 15'	39' / 78' / 26'	41' / 89' / 27'	- / 101' / 28'
42"	12"	31' / 41' / -	43' / 51' / 26'	46' / 64' / 43'	48' / 71' / 43'	50' / 79' / 44'
48"	12"	27' / 36' / -	37' / 45' / -	45' / 57' / 40'	46' / 61' / 41'	47' / 66' / 43'
54"	12"	- / 32' / -	33' / 40' / -	43' / 52' / 35'	44' / 55' / 37'	45' / 59' / 38'
60"	12"	- / 29' / -	- / 36' / -	43' / 49' / -	43' / 51' / 33'	44' / 54' / 34'
66"	12"	- / 26' / -	- / 33' / -	42' / 47' / -	43' / 49' / 30'	43' / 51' / 31'
72"	12"	- / 24' / -	- / 30' / -	- / 44' / -	41' / 47' / -	43' / 49' / 29'
78"	12"	- / 22' / -	- / 28' / -	- / 41' / -	- / 46' / -	39' / 47' / -
84"	12"	- / 21' / -	- / 26' / -	- / 38' / -	- / 45' / -	35' / 46' / -
90"	12"	- / 19' / -	- / 24' / -	- / 35' / -	- / 43' / -	- / 45' / -
96"	12"	- / 18' / -	- / 22' / -	- / 33' / -	- / 40' / -	- / 44' / -
102"	24"	- / 17' / -	- / 21' / -	- / 31' / -	- / 38' / -	- / 42' / -
108"	24"	- / - / -	- / 20' / -	- / 30' / -	- / 35' / -	- / 39' / -
114"	24"	- / - / -	- / 19' / -	- / 28' / -	- / 34' / -	- / 37' / -
120"	24"	- / - / -	- / - / -	- / 27' / -	- / 32' / -	- / 35' / -

NOTE: THE AVERAGE INSIDE DIAMETER SHALL NOT VARY MORE THAN ONE (1) PERCENT OR 1/2", WHICHEVER IS GREATER, FROM THE NOMINAL DIAMETER WHEN MEASURED ON THE INSIDE CREST OF THE CORRUGATIONS (AASHTO M 36/M 36 & AASHTO M 196/M 196).


TRENCH SECTION EMBANKMENT SECTION

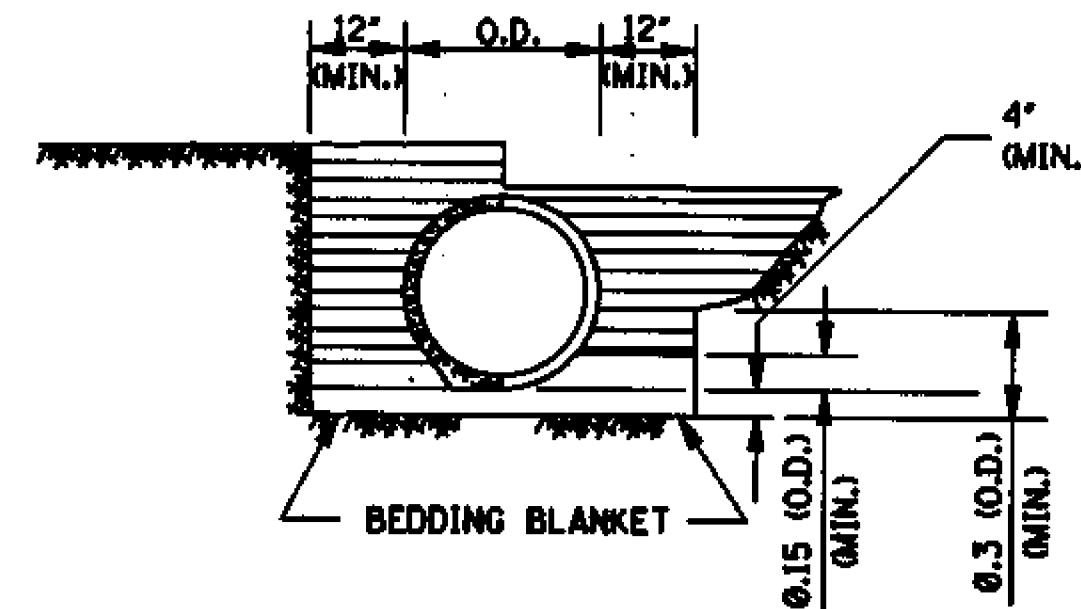

CLASS B

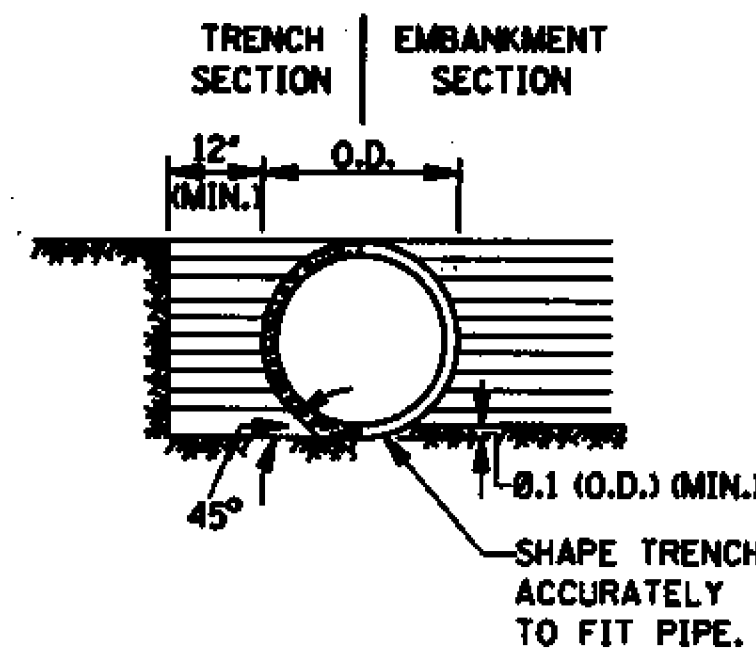

CLASS C

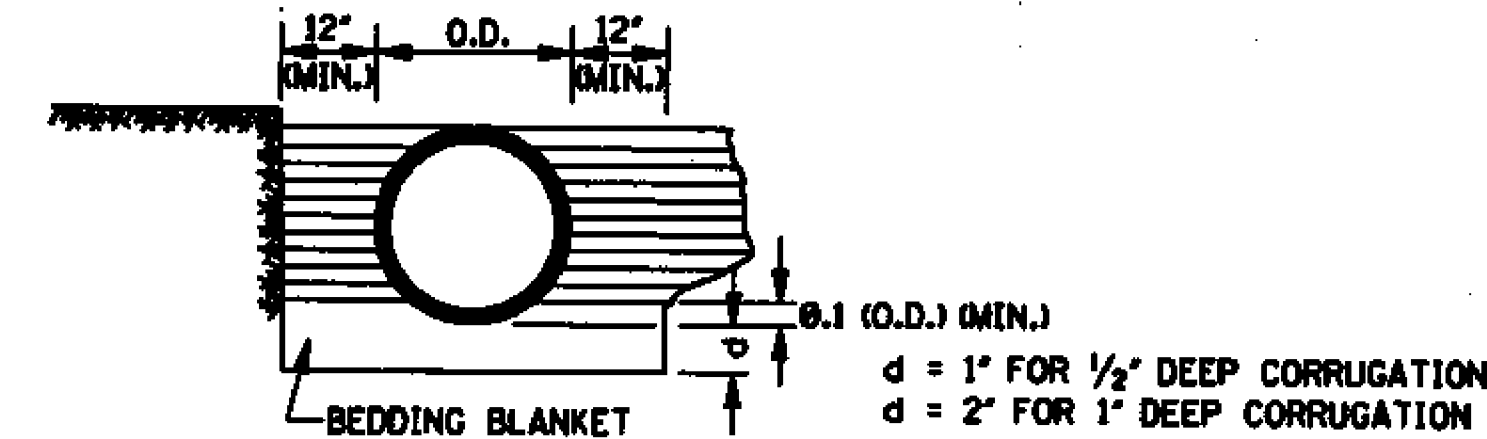

CLASS C MODIFIED

MAXIMUM HEIGHT OF FILL
OVER REINFORCED CONCRETE PIPE

CLASS OF PIPE	TYPE OF BACKFILL	MAXIMUM COVER (ft)	
		CLASS 'C' BEDDING	CLASS 'B' BEDDING
III	NORMAL	16'	-
IV	NORMAL	23'	28'
V	NORMAL	30'	36'
IV	IMPERFECT	-	90'
V	IMPERFECT	-	115'

NOTE: CLASS OF PIPE AND BEDDING TO BE CONSISTENT THROUGHOUT THE PIPE LENGTH.

MAXIMUM HEIGHT OF FILL OVER CLASS 2
NONREINFORCED CONCRETE PIPE,
PERFORATED AND/OR PLAIN,
FOR UNDERDRAINS

PIPE SIZE (in)	MAXIMUM COVER (ft)		
	BEDDING CLASS 'C' / CLASS 'B'		
	TRENCH	SAND & GRAVEL	DAMP CLAY
4"	2.00'	*	*
6"	2.00'	*	*
8"	2.25'	*	16' / *
10"	2.50'	*	12' / 20'
12"	2.75'	*	12' / 18'

- NOTES:
- * 1. INDICATES NO LIMIT OF FILL HEIGHT (130 lbs/ft³).
 2. TRENCH WIDTH (B_d) NO GREATER THAN 16" PLUS O.D.
 3. FACTOR OF SAFETY IS 1.25 ON MINIMUM ULTIMATE STRENGTH.
 4. MINIMUM COVER FOR HIGHWAY LOADS IS 18".
 5. PERFORATED PIPE SHALL BE TYPE 1.

GENERAL NOTES:


1. MINIMUM SPACING BETWEEN MULTIPLE LINES OF PARALLEL PIPE SHALL BE THE DISTANCE REQUIRED FOR INSTALLING THE ADJACENT FLARED END SECTIONS OR AS SHOWN ON THE HEADWALL DRAWINGS FOR CONDUITS REQUIRING HEADWALLS.
2. UNLESS OTHERWISE INDICATED, THE TOP OF THE PIPE SHALL BE BELOW THE TOP OF THE SUBGRADE, AND A MINIMUM OF 12" OF COVER OVER THE TOP OF THE PIPE SHALL BE MAINTAINED BETWEEN THE SHOULDER LINES.
3. WHERE PRE-BED PIPE IS INSTALLED, FLARED END SECTIONS FROM OTHER MANUFACTURERS MAY BE JOINED TO PRE-BED PIPE PROVIDED A CONCRETE COLLAR IS PLACED AT THE CONTRACTORS EXPENSE AND A DEFORMATION TO THE PIPE'S FLOWLINE IS NOT EVIDENT ON FINAL PLACEMENT.

CORRUGATED METAL PIPE ARCHES H-20 LOADING


EQUIV. DIAMETER (in)	PIPE DIMENSION (SPAN X RISE) (in)	MINIMUM CORNER RADIUS (in)	MINIMUM COVER FROM TOP OF PIPE TO TOP OF SUBGRADE FOR 2 tons/ft ² (in)	STEEL		ALUMINUM	
				MINIMUM THICKNESS REQUIRED (in)	MAXIMUM FILL HEIGHT ABOVE TOP OF PIPE (ft) FOR THE FOLLOWING CORNER BEARING PRESSURE (tons/ft ²)	MINIMUM THICKNESS REQUIRED (in)	MAXIMUM FILL HEIGHT ABOVE TOP OF PIPE (ft) FOR THE FOLLOWING CORNER BEARING PRESSURE (tons/ft ²)
					2 tons/ft ² & 3 tons/ft ²		2 tons/ft ² & 3 tons/ft ²
					2 3/4" x 1/2" CORRUGATION RIVETED, WELDED OR HELICAL		2 3/4" x 1/2" CORRUGATION RIVETED OR HELICAL
15"	17" X 13"	3"	18"	0.064"	13'	0.060"	15'
18"	21" X 15"	3"	18"	0.064"	12'	0.060"	14'
24"	28" X 20"	3"	18"	0.064"	10'	0.060"	10'
30"	35" X 24"	3"	18"	0.079"	9'	0.060"	9'
36"	42" X 29"	3 1/2"	18"	0.079"	9'	0.075"	13'
42"	49" X 33"	4"	18"	0.079"	8'	0.105"	8'
48"	57" X 38"	5"	18"	0.109"	8'	0.135"	8'
54"	64" X 43"	6"	18"	0.109"	8'	0.135"	8'
60"	71" X 47"	7"	18"	0.138"	8'	0.164"	8'
66"	77" X 52"	8"	18"	0.168"	8'	0.168"	8'
72"	83" X 57"	9"	18"	0.168"	9'	0.168"	13'
				5" X 1" OR 3" X 1" CORRUGATION RIVETED, WELDED OR HELICAL			
				0.079"	12'	15'±	
				0.079"	12'	15'±	
36"	40" X 31"	5"	18"	0.079"	12'	15'±	
42"	46" X 36"	6"	18"	0.079"	12'	15'±	
48"	53" X 41"	7"	18"	0.079"	12'	15'±	
54"	60" X 46"	8"	18"	0.079"	12'	15'±	
60"	66" X 51"	9"	18"	0.079"	12'	15'±	
66"	73" X 56"	12"	18"	0.079"	15'±	-	
72"	81" X 59"	14"	18"	0.079"	15'	-	
78"	87" X 63"	14"	18"	0.079"	14'	15'±	
84"	95" X 67"	16"	18"	0.109"	13'	15'±	
90"	103" X 71"	16"	24"	0.109"	12'	15'±	
96"	112" X 75"	18"	24"	0.109"	11'	15'±	

NOTES:


1. THE AVERAGE INSIDE DIAMETER SHALL NOT VARY MORE THAN ONE (1) PERCENT OR 1/2", WHICHEVER IS GREATER, FROM THE NOMINAL DIAMETER WHEN MEASURED ON THE INSIDE CREST OF THE CORRUGATIONS. (AASHTO M 36/M 36 & AASHTO M 196/M 196).
2. BEARING PRESSURES EXCEEDING 2 tons/ft² REQUIRED FOR GIVEN FILL HEIGHT SHALL HAVE FOUNDATION MATERIALS INVESTIGATED TO DETERMINE BEARING CAPACITY.

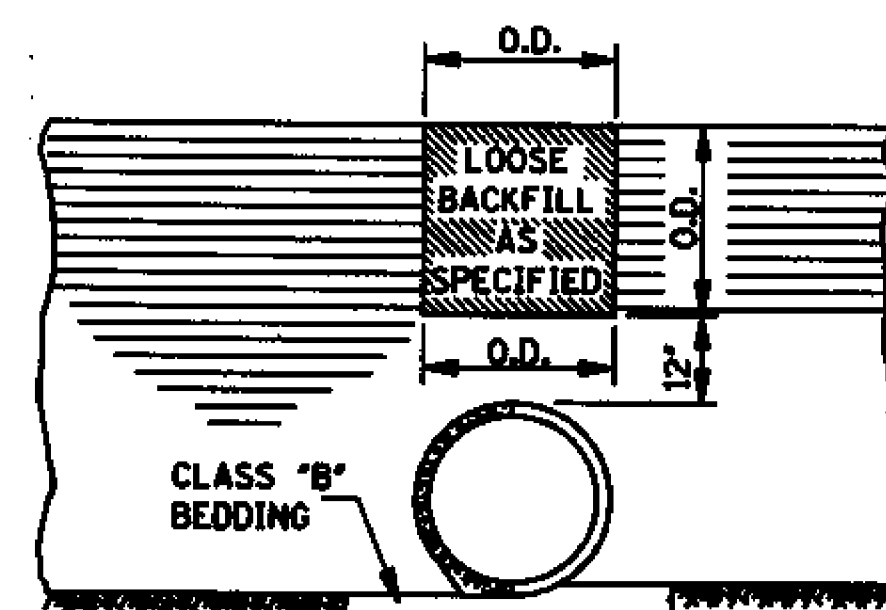

SECTION A-A

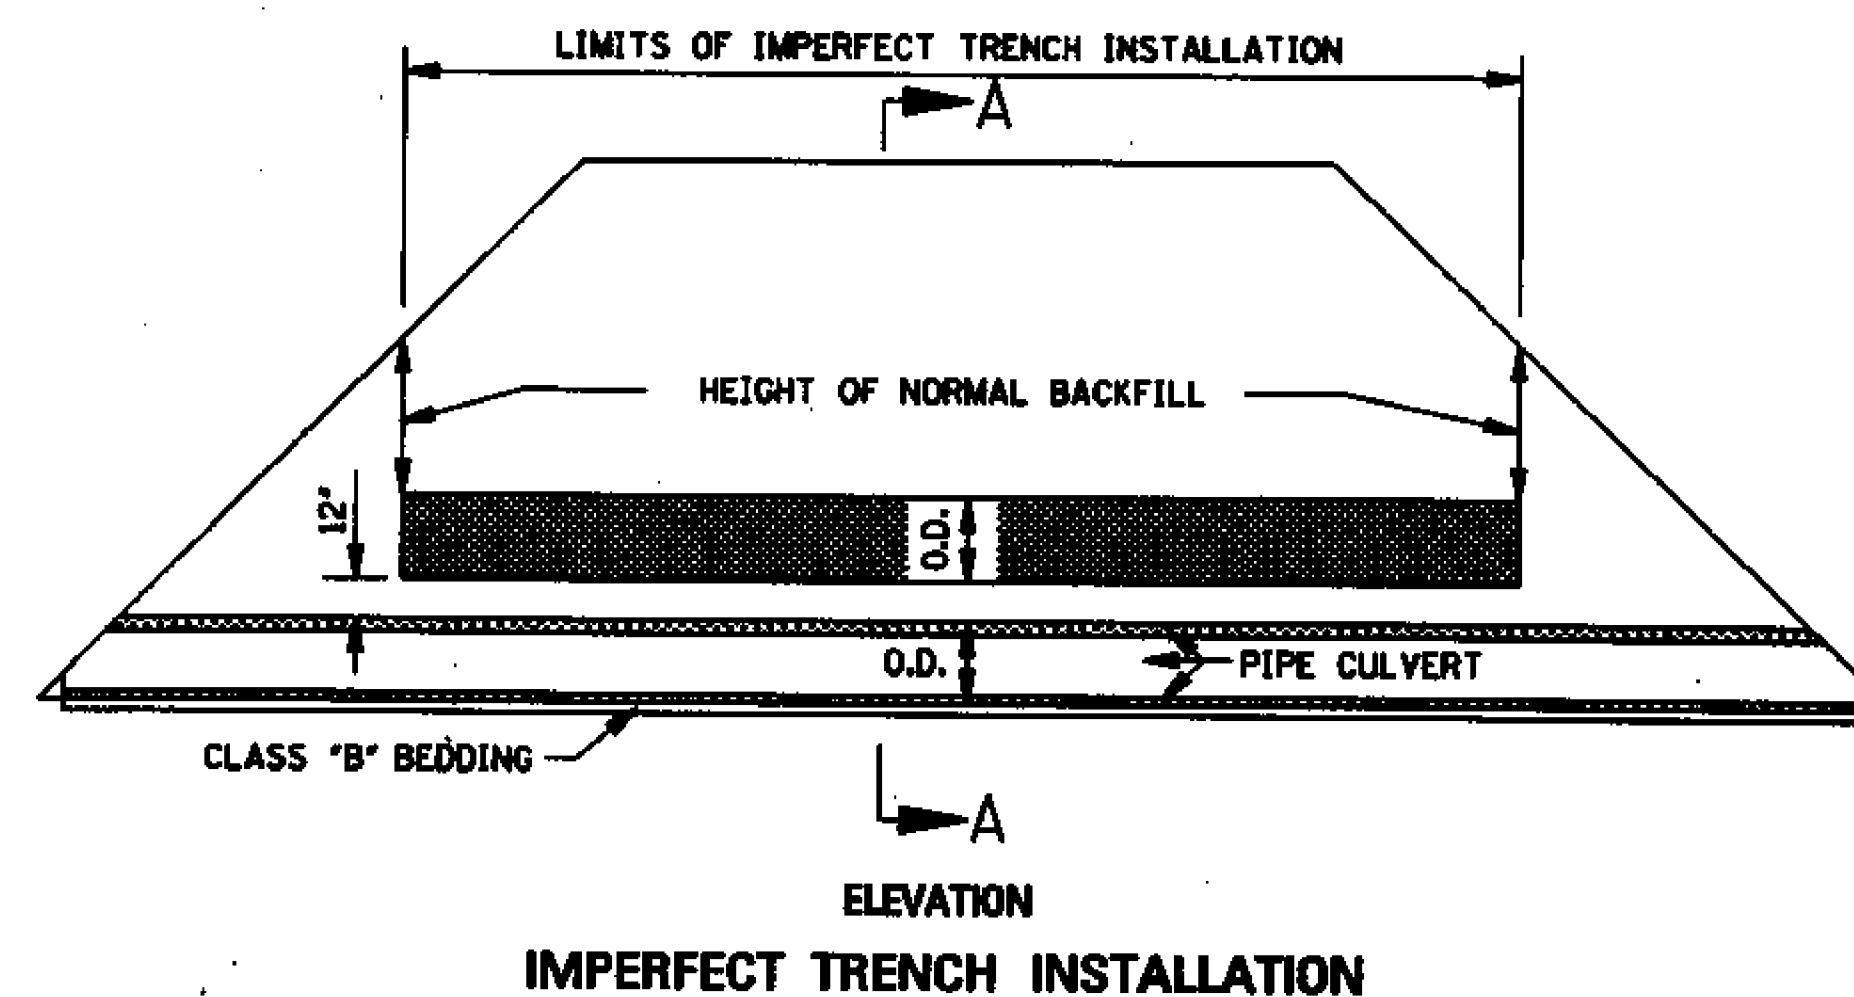


IMPERFECT TRENCH INSTALLATION

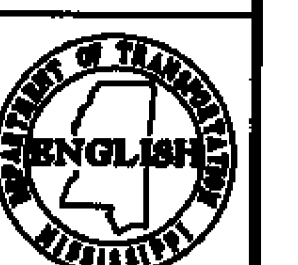
MISSISSIPPI DEPARTMENT OF TRANSPORTATION
ROADWAY DESIGN DIVISION
STANDARD PLANPIPE CULVERT
INSTALLATIONWORKING NUMBER
PI-1SHEET NUMBER
300

ISSUE DATE: OCTOBER 1, 1998

STATE	PROJECT NO.
MISS.	

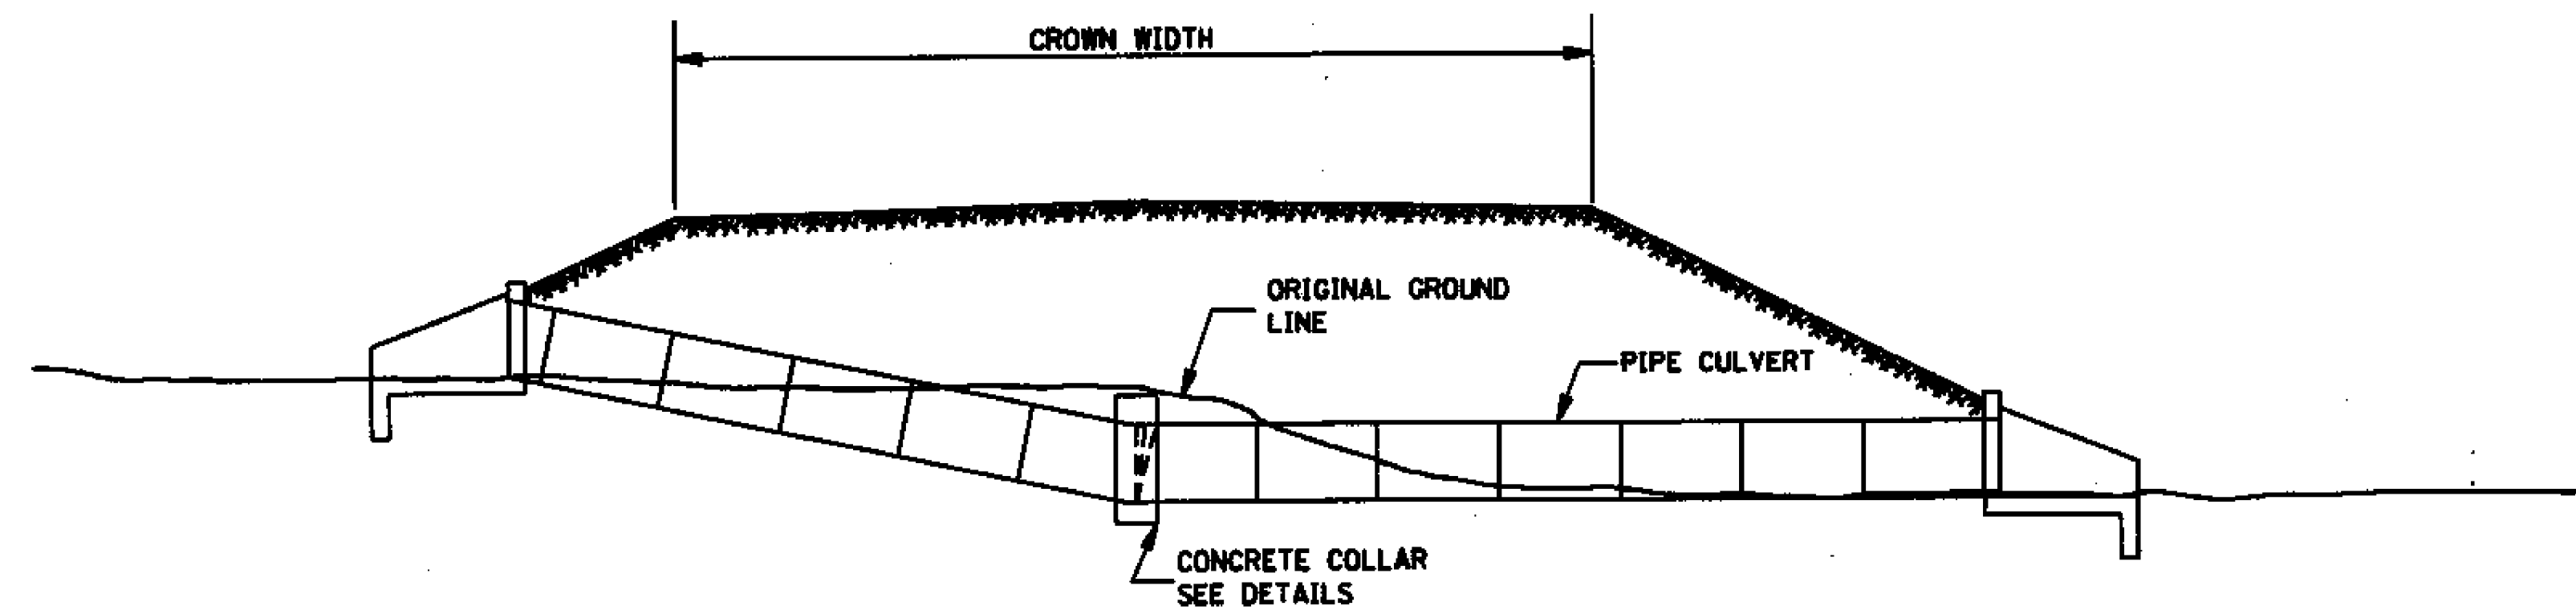


TYPICAL INSTALLATION FOR PIPE CULVERT WITH BROKEN FLOW LINE

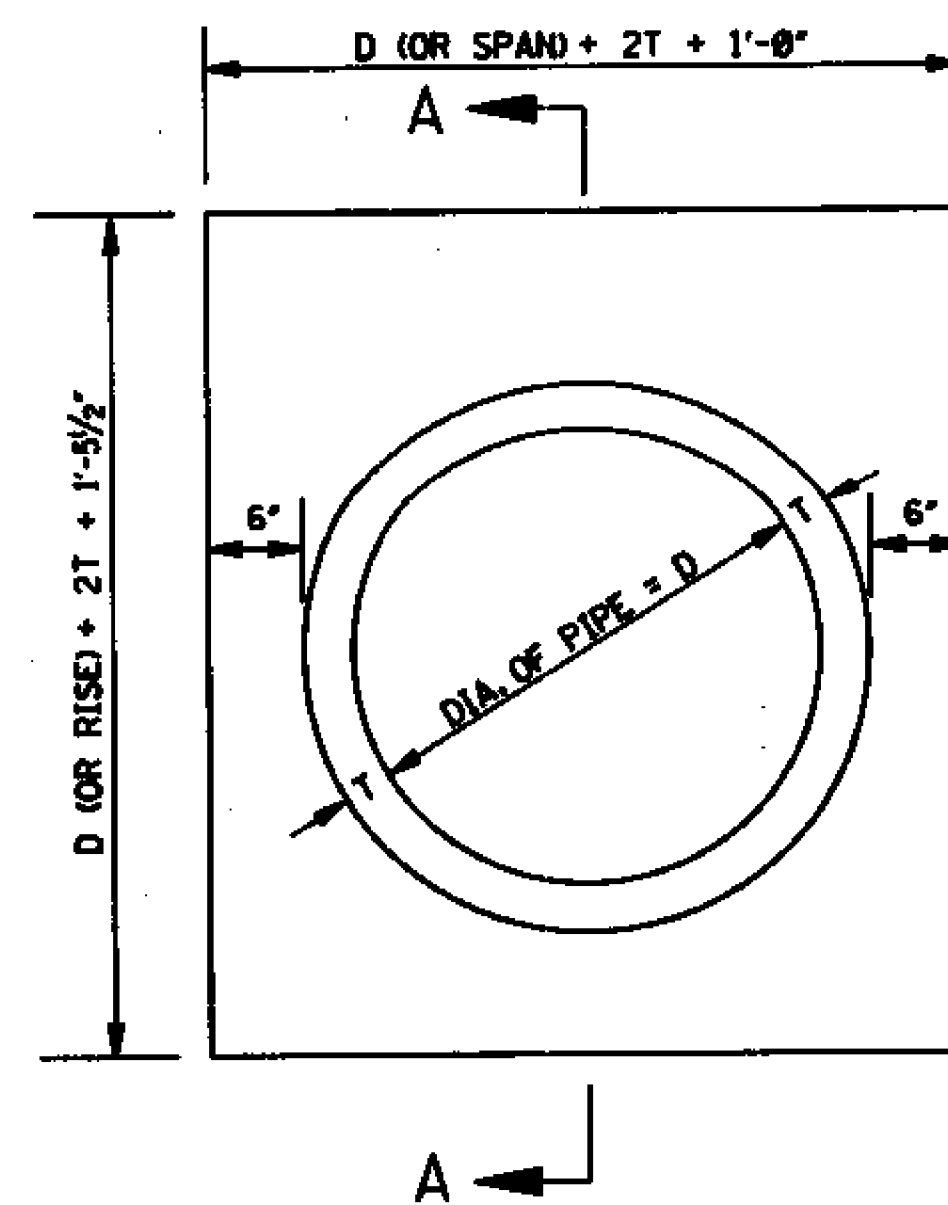

ELEVATION OF CONCRETE COLLAR

NOTE: CIRCULAR PIPE IS SHOWN, ARCH PIPE IS SIMILAR.

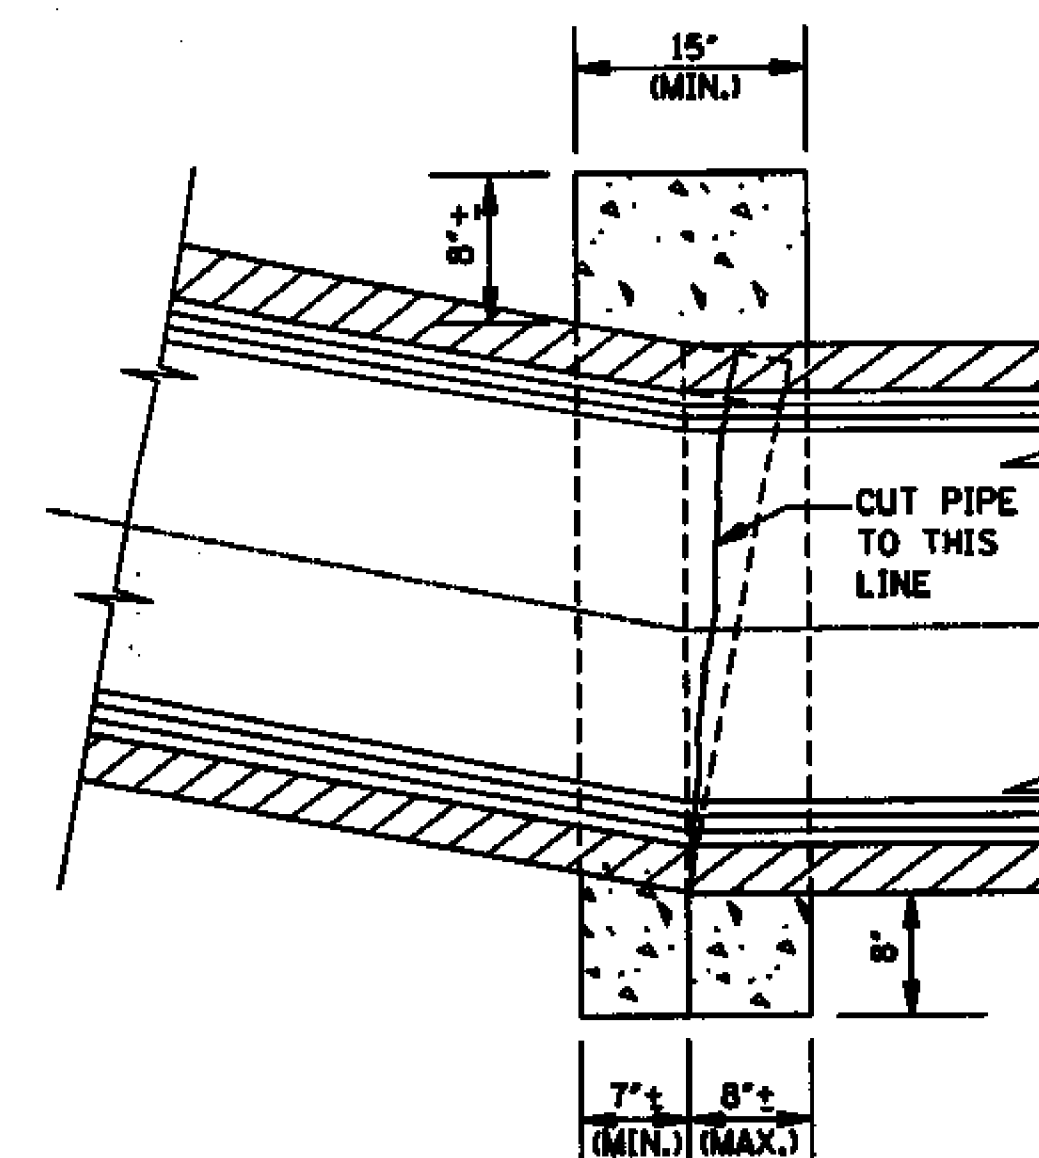

SECTION A-A



GENERAL NOTE:

1. THE FOLLOWING QUANTITIES SHALL BE THE BASIS FOR PAYMENT
UNLESS AUTHORIZED MODIFICATIONS ARE MADE:


CIRCULAR PIPE		ARCH PIPE	
DIA. OF PIPE	CLASS "B" CONCRETE (yd ³)	SIZE OF PIPE	CLASS "B" CONCRETE (yd ³)
12"	0.240		
15"	0.260	18 x 11	0.280
18"	0.320	22 x 13	0.310
24"	0.410	29 x 18	0.410
30"	0.510	36 x 23	0.490
36"	0.620	44 x 27	0.600
42"	0.730	51 x 31	0.690
48"	0.850	58 x 36	0.820
54"	0.980	65 x 40	0.920
60"	1.110	73 x 45	1.070
66"	1.240	88 x 54	1.366
72"	1.393		

[illegible]


STATE	PROJECT NO.
MISS.	

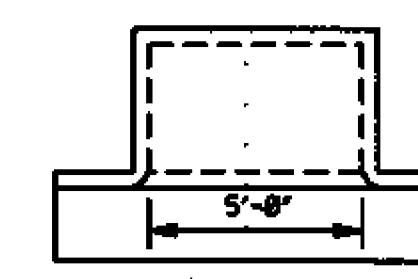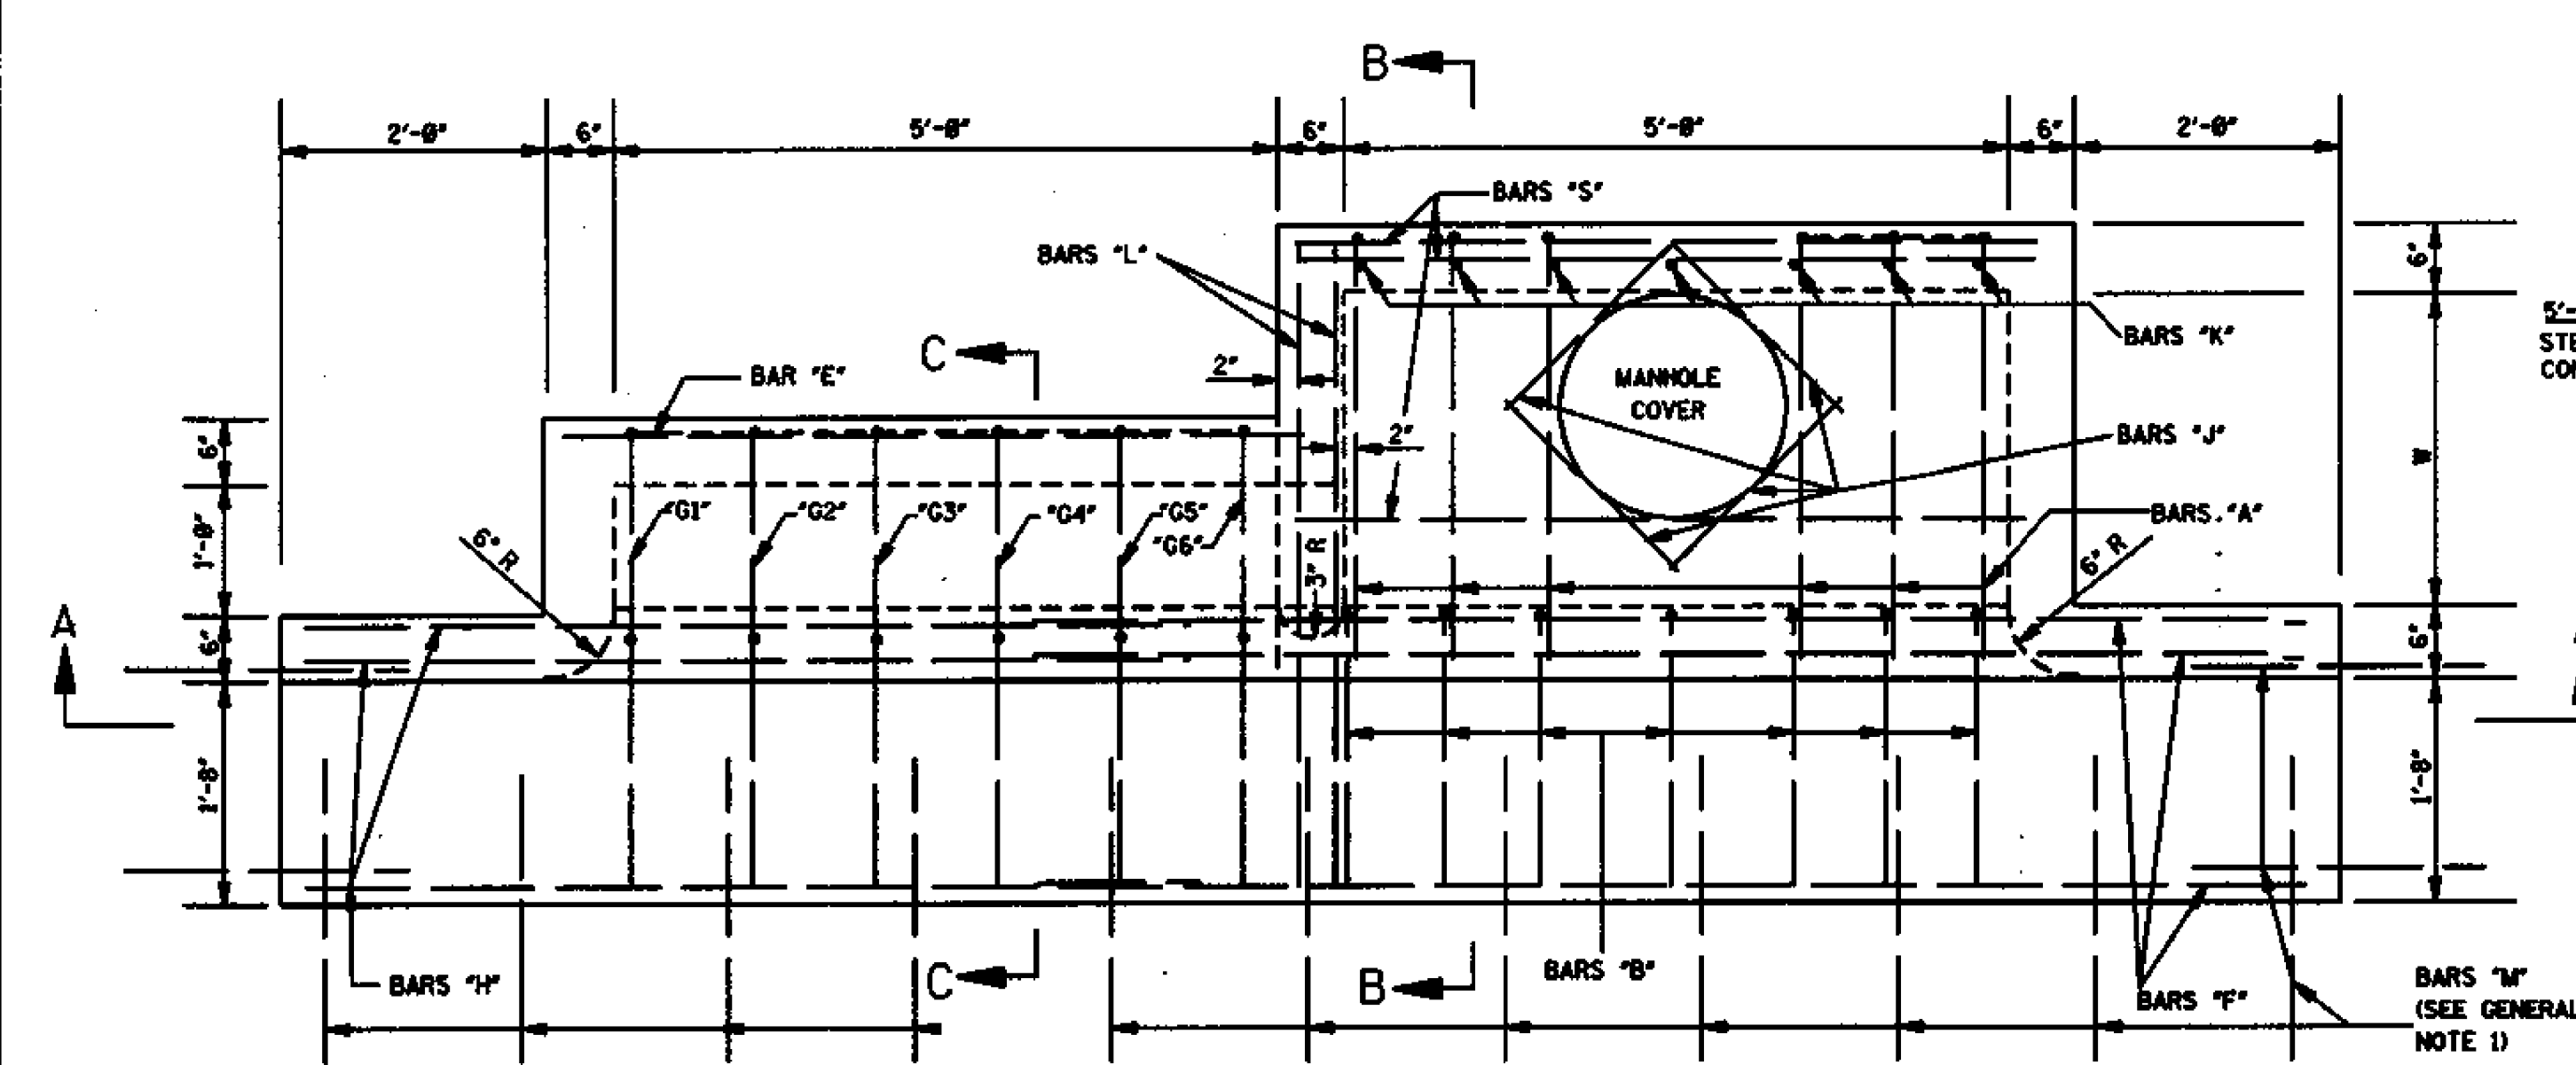

5'-0" INLET
STEEL = $8.68W + 9.35Y + 3.79W + 7.57H + 121$
CONC. = $(WY + 5.5W + 6Y + 14.61H)/27$

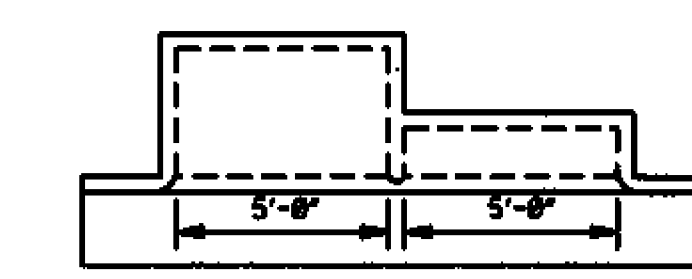

18'-0" INLET
STEEL = $8.68W + 9.35Y + 3.79W + 7.57H + 231$
CONC. = $(WY + 5.5W + 6Y + 38.61H)/27$

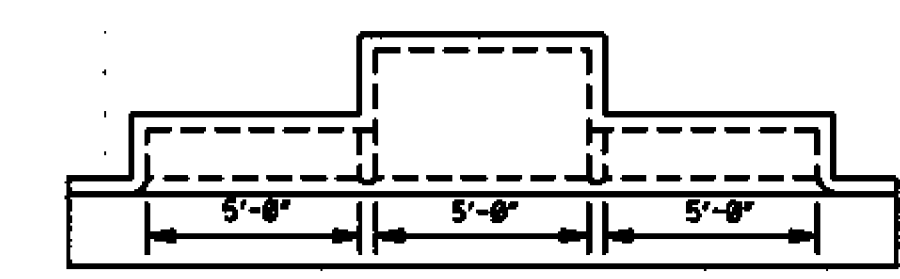

15'-0" INLET
STEEL = $8.68W + 9.35Y + 3.79W + 7.57H + 341$
CONC. = $(WY + 5.5W + 6Y + 62.61H)/27$

PLAN OF INLET AND EXTENSIONS

ADD. CONCRETE PER FOOT OF H	ADD. CONCRETE PER FOOT OF W
W	H
2'-0"	0.315
3'-0"	0.333
4'-0"	0.352
5'-0"	0.371
6'-0"	0.389
7'-0"	0.408
8'-0"	0.426
9'-0"	0.445
10'-0"	0.463
11'-0"	0.481
12'-0"	0.500

BAR SIZE	LENGTH	SPACING	NUMBER	WEIGHT
"E"	5'-0"	AS SHOWN	3	11
"G"	SEE SCHEDULE	9'-11"	6	34
"H"	6'-9"	AS SHOWN	5	51
"L"	4'-9"	AS SHOWN	2	14
TOTAL STEEL FOR ONE EXTENSION = 110 lbs				
TOTAL CONCRETE FOR ONE EXTENSION = 0.89 yd ³				
NOTE: WHERE EXTENSION IS USED WITH CONCRETE PAVEMENT, ADD 27 lbs OF STEEL FOR BARS "M".				

BAR "G" SCHEDULE	LENGTH
"G1"	7'-10"
"G2"	8'-0"
"G3"	8'-2"
"G4"	8'-5"
"G5"	8'-8"
"G6"	8'-10"







W=2'-6"		BILL OF REINFORCING STEEL FOR 1'-5'-0" INLET																	
H	BAR "A" L=4'-2" #4 @ 9"		BAR "C" L=5'-8" #4 @ 9"		BAR "S" L=5'-8" #4 @ 12"		BAR "D" L=5'-8" #4 @ 12 1/2"		BAR "F" L=9'-8" #6		BAR "J" L=2'-3" #4		BAR "B" #4 @ 9"		BAR "K" #4 @ 9 1/2"		# TOTAL		TOTAL
	NO.	lbs.	NO.	lbs.	NO.	lbs.	NO.	lbs.	NO.	lbs.	NO.	lbs.	LGTH.	NO.	lbs.	LGTH.	NO.	lbs.	yds
3'-6"	6	17	7	27	5	19	5	19	5	73	4	6	3'-10"	7	18	2'-7"	7	12	194
4'-0"	6	17	7	27	5	19	7	26	5	73	4	6	4'-4"	7	20	3'-1"	7	14	202
4'-6"	6	17	7	27	5	19	7	26	5	73	4	6	4'-10"	7	23	3'-7"	7	17	207
5'-0"	6	17	7	27	5	19	9	34	5	73	4	6	5'-4"	7	25	4'-1"	7	19	219
5'-6"	6	17	7	27	5	19	9	34	5	73	4	6	5'-10"	7	27	4'-7"	7	21	224
6'-0"	6	17	7	27	5	19	11	42	5	73	4	6	6'-4"	7	30	5'-1"	7	24	238
6'-6"	6	17	7	27	5	19	11	42	5	73	4	6	6'-10"	7	32	5'-7"	7	26	246
7'-0"	6	17	7	27	5	19	13	49	5	73	4	6	7'-4"	7	34	6'-1"	7	28	253
7'-6"	6	17	7	27	5	19	13	49	5	73	4	6	7'-10"	7	37	6'-7"	7	31	267

W=3'-0"		BILL OF REINFORCING STEEL FOR 1'-5'-0" INLET																		
H	BAR "A" L = 4'-0" #4 @ 9"		BAR "C" L = 5'-2" #4 @ 9"		BAR "S" L = 5'-8" #4 @ 12"		BAR "D" L = 5'-8" #4 @ 12"		BAR "F" L=9'-7" #5		BAR "J" L=2'-3" #4		BAR "B" #4 @ 9"		BAR "K" #4 @ 5'2"		# TOTAL STEEL	TOTAL CONC.		
	NO.	lbs	NO.	lbs	NO.	lbs	NO.	lbs	NO.	lbs	NO.	lbs	LGTH.	NO.	lbs	LGTH.	NO.	lbs	yd3	
3'-6"	6	19	7	29	5	19	5	19	5	73	4	6	3'-10"	7	18	2'-7"	7	12	194	2.15
4'-0"	6	19	7	29	5	19	7	26	5	73	4	6	4'-4"	7	20	3'-1"	7	14	206	2.32
4'-6"	6	19	7	29	5	19	7	26	5	73	4	6	4'-10"	7	23	3'-7"	7	17	211	2.49
5'-0"	6	19	7	29	5	19	9	34	5	73	4	6	5'-4"	7	25	4'-1"	7	19	223	2.65
5'-6"	6	19	7	29	5	19	9	34	5	73	4	6	5'-10"	7	27	4'-7"	7	21	228	2.82
6'-0"	6	19	7	29	5	19	11	42	5	73	4	6	6'-4"	7	30	5'-1"	7	24	240	2.99
6'-6"	6	19	7	29	5	19	11	42	5	73	4	6	6'-10"	7	32	5'-7"	7	26	245	3.15
7'-0"	6	19	7	29	5	19	13	49	5	73	4	6	7'-4"	7	34	6'-1"	7	28	257	3.32
7'-6"	6	19	7	29	5	19	13	49	5	73	4	6	7'-10"	7	37	6'-7"	7	31	262	3.49


W=3'-6"		BILL OF REINFORCING STEEL FOR 1'-5'-0" INLET																		TOTAL STEEL yd ³	TOTAL CONC.
H	BAR "A" L = 5'-0" #4 @ 9"	BAR "C" L = 6'-8" #4 @ 9"	BAR "S" L = 5'-8" #4 @ 12"	BAR "D" L = 5'-8" #4 @ 12"	BAR "F" L= 5'-0" #6	BAR "J" L=2'-3" #4	BAR "B" #4 @ 9"	BAR "K" #4 @ 9"	LGTH.	NO.	lbs	LGTH.	NO.	lbs							
	NO.	lbs	NO.	lbs	NO.	lbs	NO.	lbs							NO.	lbs					
3'-6"	6	21	7	31	5	19	6	23	5	73	4	6	3'-10"	7	18	2'-7"	7	12	202	2.31	
4'-0"	6	21	7	31	5	19	8	30	5	73	4	6	4'-4"	7	20	3'-1"	7	14	214	2.49	
4'-6"	6	21	7	31	5	19	8	30	5	73	4	6	4'-10"	7	23	3'-7"	7	17	219	2.66	
5'-0"	6	21	7	31	5	19	10	38	5	73	4	6	5'-4"	7	25	4'-1"	7	19	231	2.84	
5'-6"	6	21	7	31	5	19	10	38	5	73	4	6	5'-10"	7	27	4'-7"	7	21	236	3.01	
6'-0"	6	21	7	31	5	19	12	45	5	73	4	6	6'-4"	7	30	5'-1"	7	24	248	3.19	
6'-6"	6	21	7	31	5	19	12	45	5	73	4	6	6'-10"	7	32	5'-7"	7	26	253	3.37	
7'-0"	6	21	7	31	5	19	14	53	5	73	4	6	7'-4"	7	34	6'-1"	7	28	265	3.54	
7'-6"	6	21	7	31	5	19	14	53	5	73	4	6	7'-10"	7	37	6'-7"	7	31	270	3.72	

* NOTE: WHERE INLET IS USED WITH CONCRETE PAVEMENT, ADD 73 lbs OF STEEL FOR BARS "M".


- GENERAL NOTES:
- WHERE INLET OR INLET WITH EXTENSIONS IS USED WITH CONCRETE PAVEMENT WITH INTERGRAL CURB, THE PAVEMENT IS TO BE BLOCKED OUT TO THE DIMENSIONS AS SHOWN FOR THE GUTTER PORTION OF THE INLET OR INLET WITH EXTENSIONS. THE PORTION BLOCKED OUT SHALL BE PLACED INTEGRAL WITH THE TOP OF THE INLET OR INLET WITH EXTENSIONS. #8 DEFORMED BARS 30" LONG SHALL BE PLACED ON 18" CENTERS AT THE CENTER OF THE PAVEMENT. THESE BARS SHALL EXTEND INTO THE GUTTER PORTION OF THE INLET OR INLET WITH EXTENSIONS 15". THE CONSTRUCTION JOINT BETWEEN THE CONCRETE PAVEMENT AND THE INLET OR INLET WITH EXTENSIONS SHALL BE A KEYED JOINT AS SHOWN. A SMOOTH CONSTRUCTION JOINT WILL NOT BE PERMITTED. QUANTITIES FOR BLOCKED OUT AREA OF PAVEMENT SHALL BE INCLUDED IN QUANTITIES FOR INLET OR INLET WITH EXTENSIONS.
 - THE STANDARD SPECIFICATIONS ADOPTED BY THE MISSISSIPPI DEPARTMENT OF TRANSPORTATION SHALL APPLY TO ALL ITEMS ON THIS SHEET.
 - THE QUANTITIES SHOWN, MINUS VOLUMETRIC DISPLACEMENT OF CONCRETE BY PIPE CULVERTS THROUGH INLET WALLS, WILL BE USED AS THE BASIS OF FINAL PAYMENT UNLESS THIS PLAN IS MODIFIED.
 - FOR CONVENIENCE, DEPTHS OF INLETS SHOWN IN ABOVE TABLE ARE INCREMENTS OF 6". BUT ANY DEPTHS OTHER THAN THESE SHOWN MAY BE USED WHEREVER DEEMED NECESSARY. QUANTITIES FOR OTHER DEPTHS, FALLING WITHIN THE LIMITS OF THE TABLE, MAY BE FOUND BY INTERPOLATION.
 - FIELD CUT AND BEND BARS AS NECESSARY TO ACCOMMODATE STORM SEWER. NO DEDUCTIONS ARE TO BE MADE IN STEEL QUANTITIES.

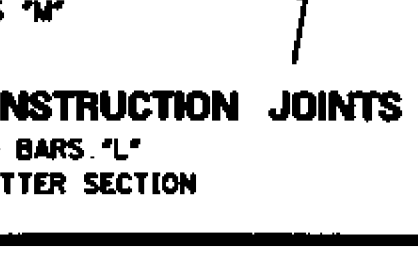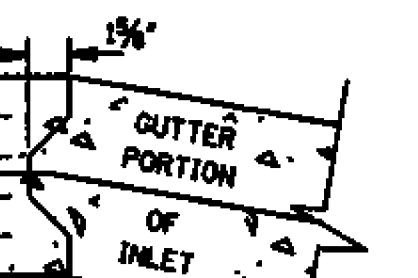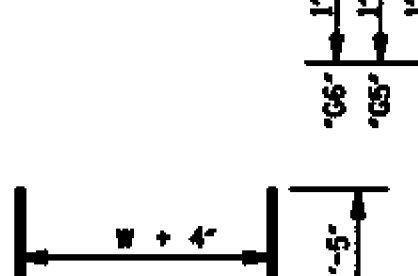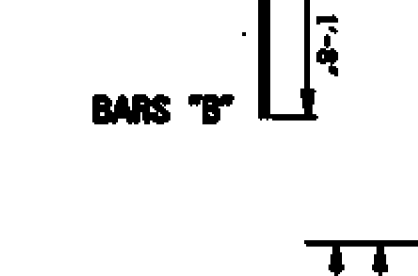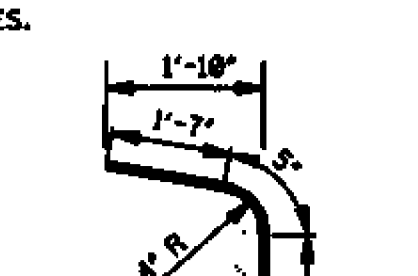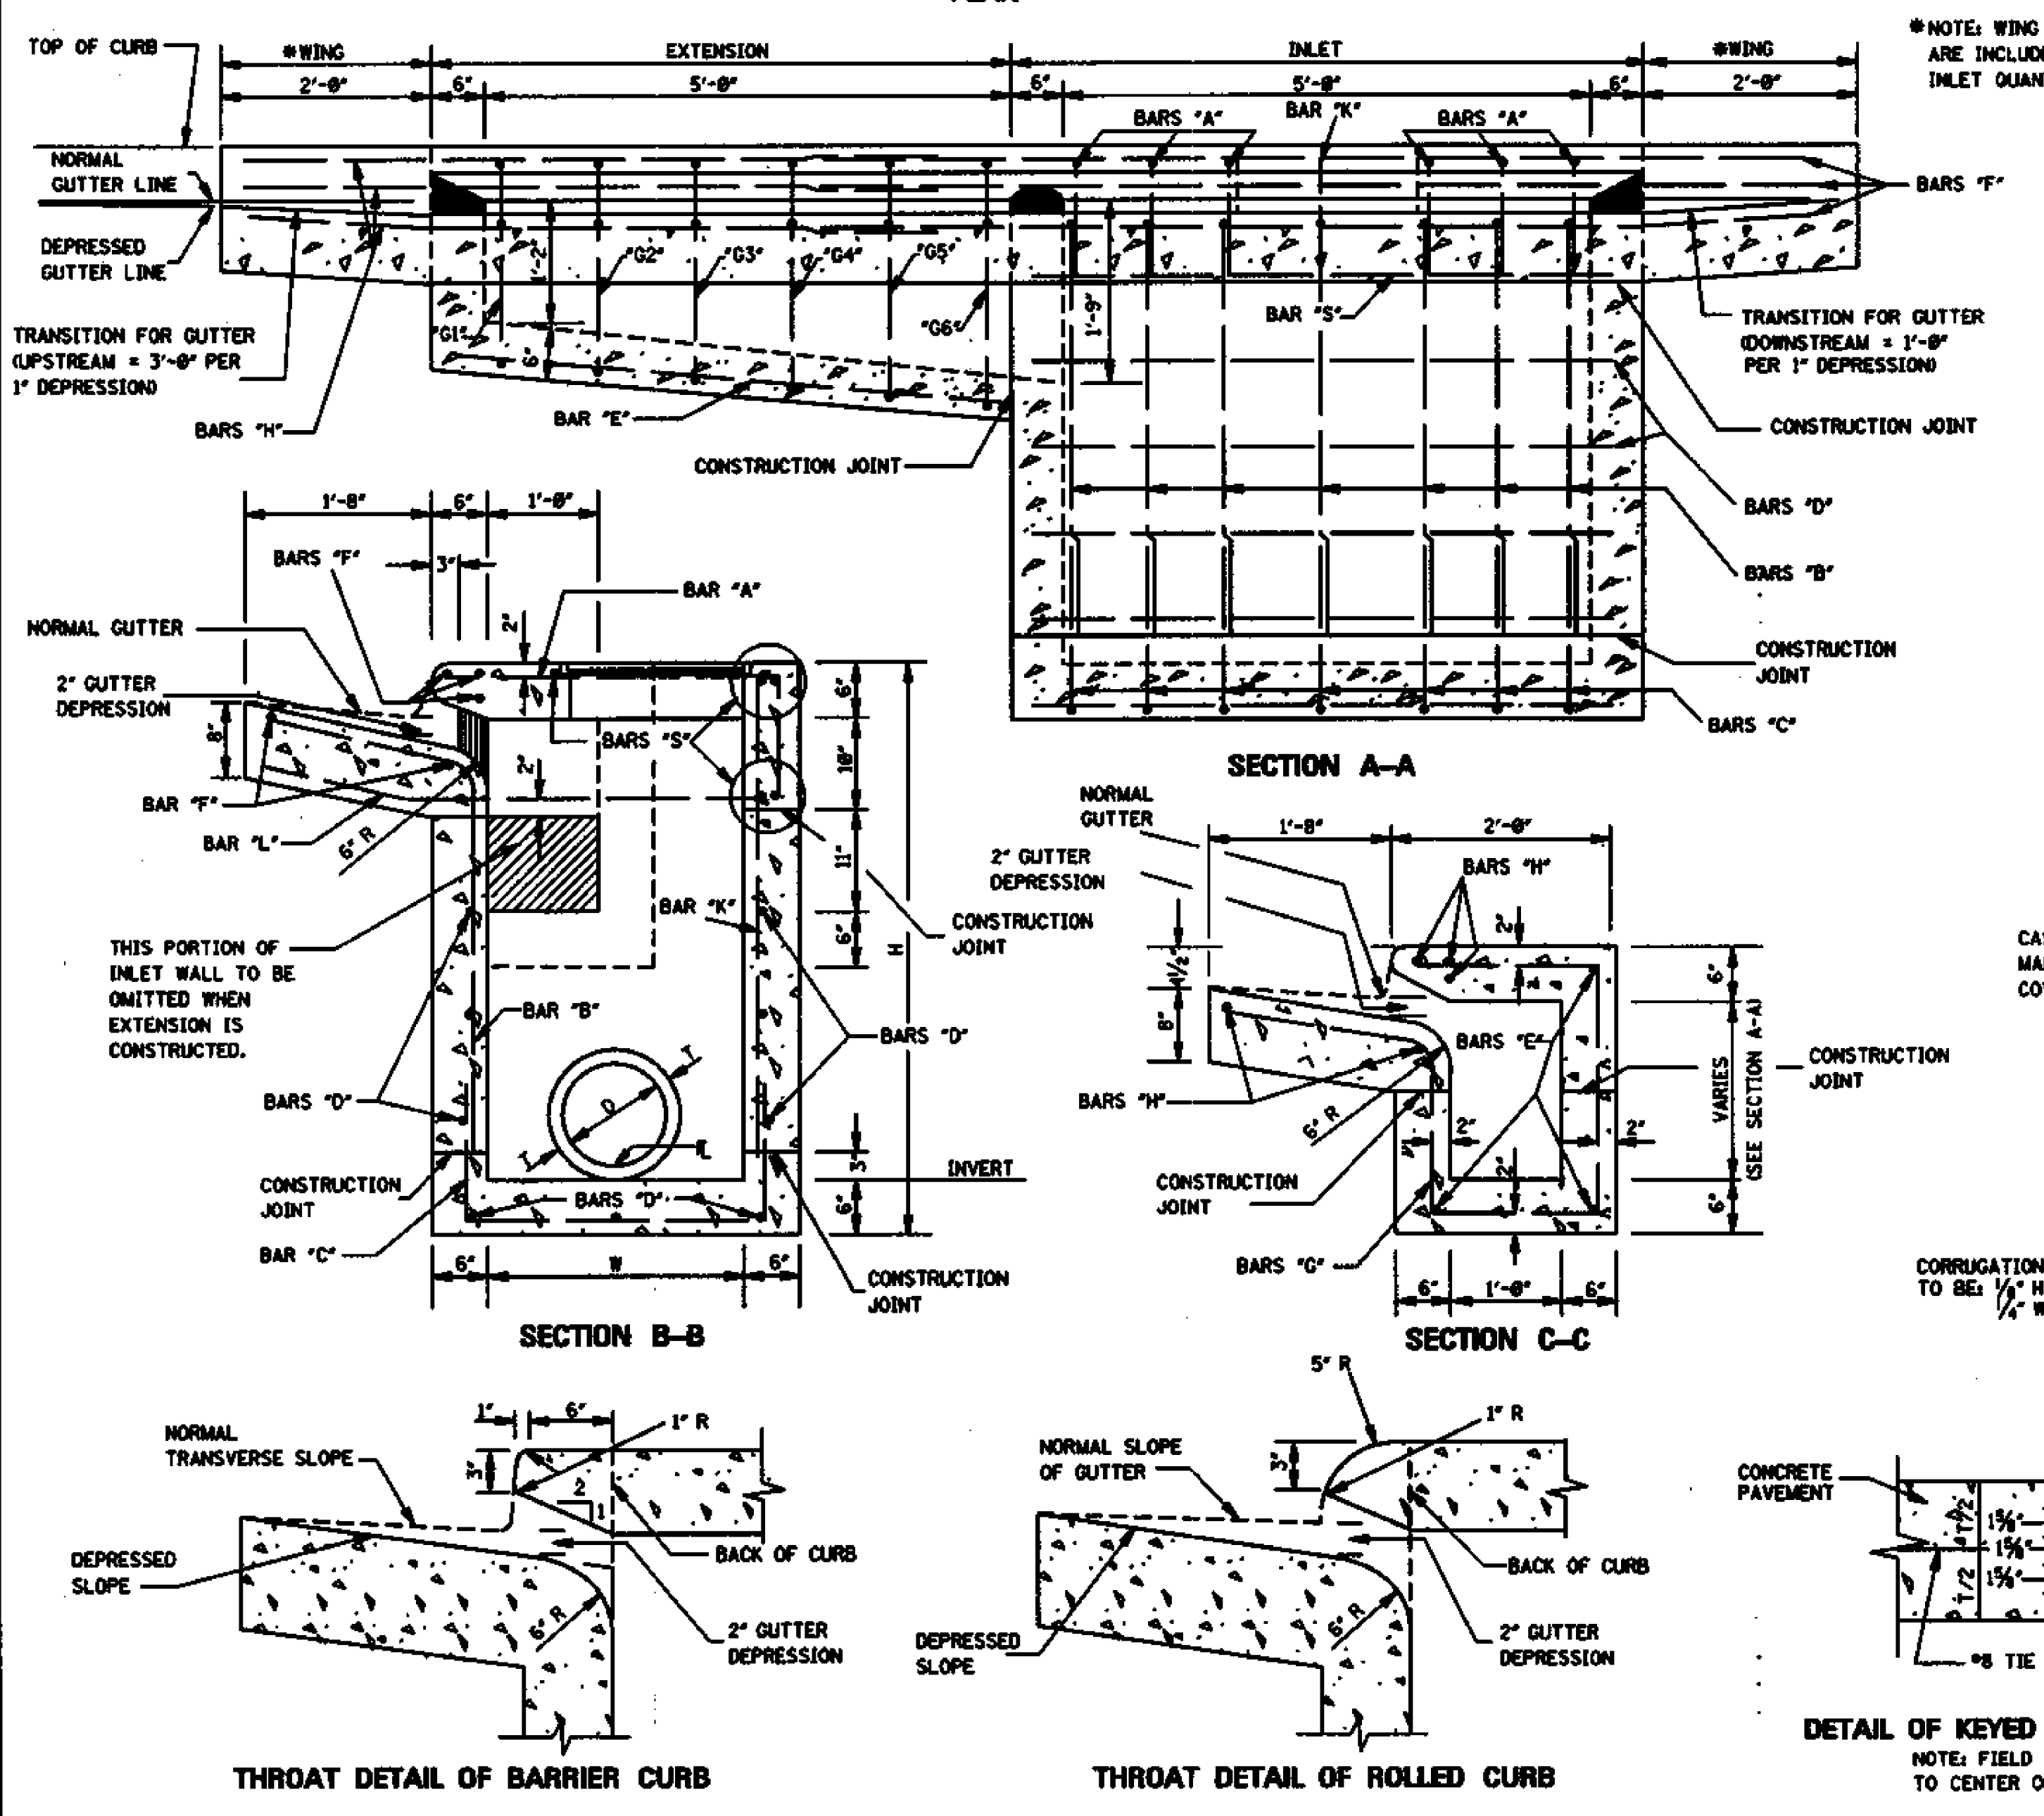


BAR DETAILS

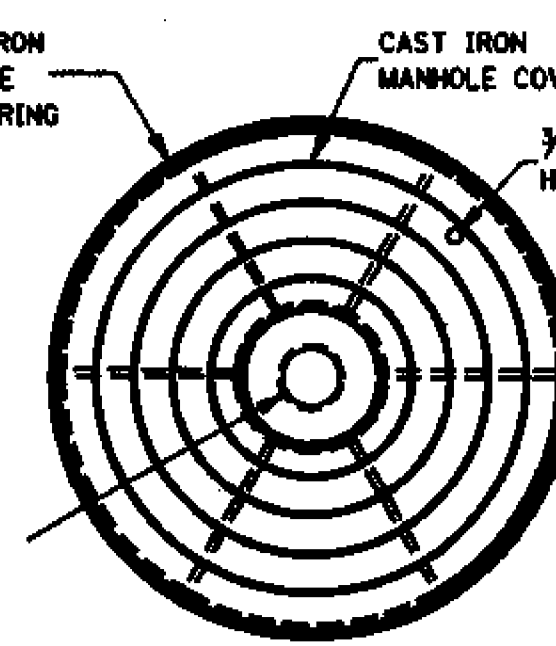

PLAN

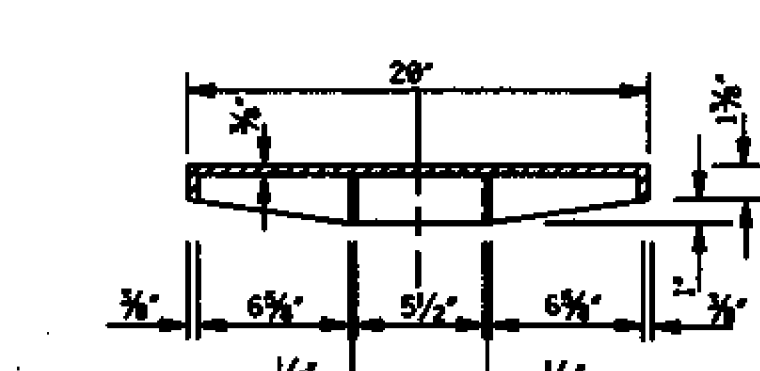

SECTION THRU MANHOLE COVER

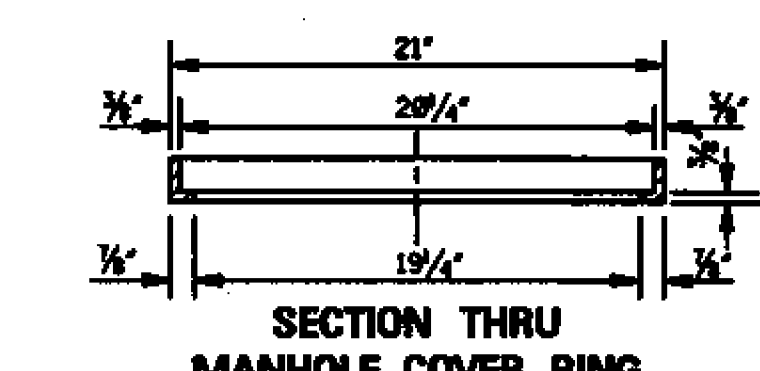

SECTION THRU MANHOLE COVER RING


DETAIL OF KEYED CONSTRUCTION JOINTS
NOTE: FIELD BEND BARS "L" TO CENTER OF GUTTER SECTION

MISSISSIPPI DEPARTMENT OF TRANSPORTATION ROADWAY DESIGN DIVISION STANDARD PLAN	
STORM SEWER STRUCTURE TYPE SS-2	
WORKING NUMBER SS-2	SHEET NUMBER 322
ISSUE DATE: OCTOBER 1, 1998	


STATE	PROJECT NO.
MISS.	

"A", #4 BARS	AS PER TABLE
"B", #4 BARS	D (OR SPAN) + 2T + 9"
"C", #4 BARS	34"
"D", #4 BARS	D (OR RISE) + T + 4"

BARS "A", "B", "C" & "D"

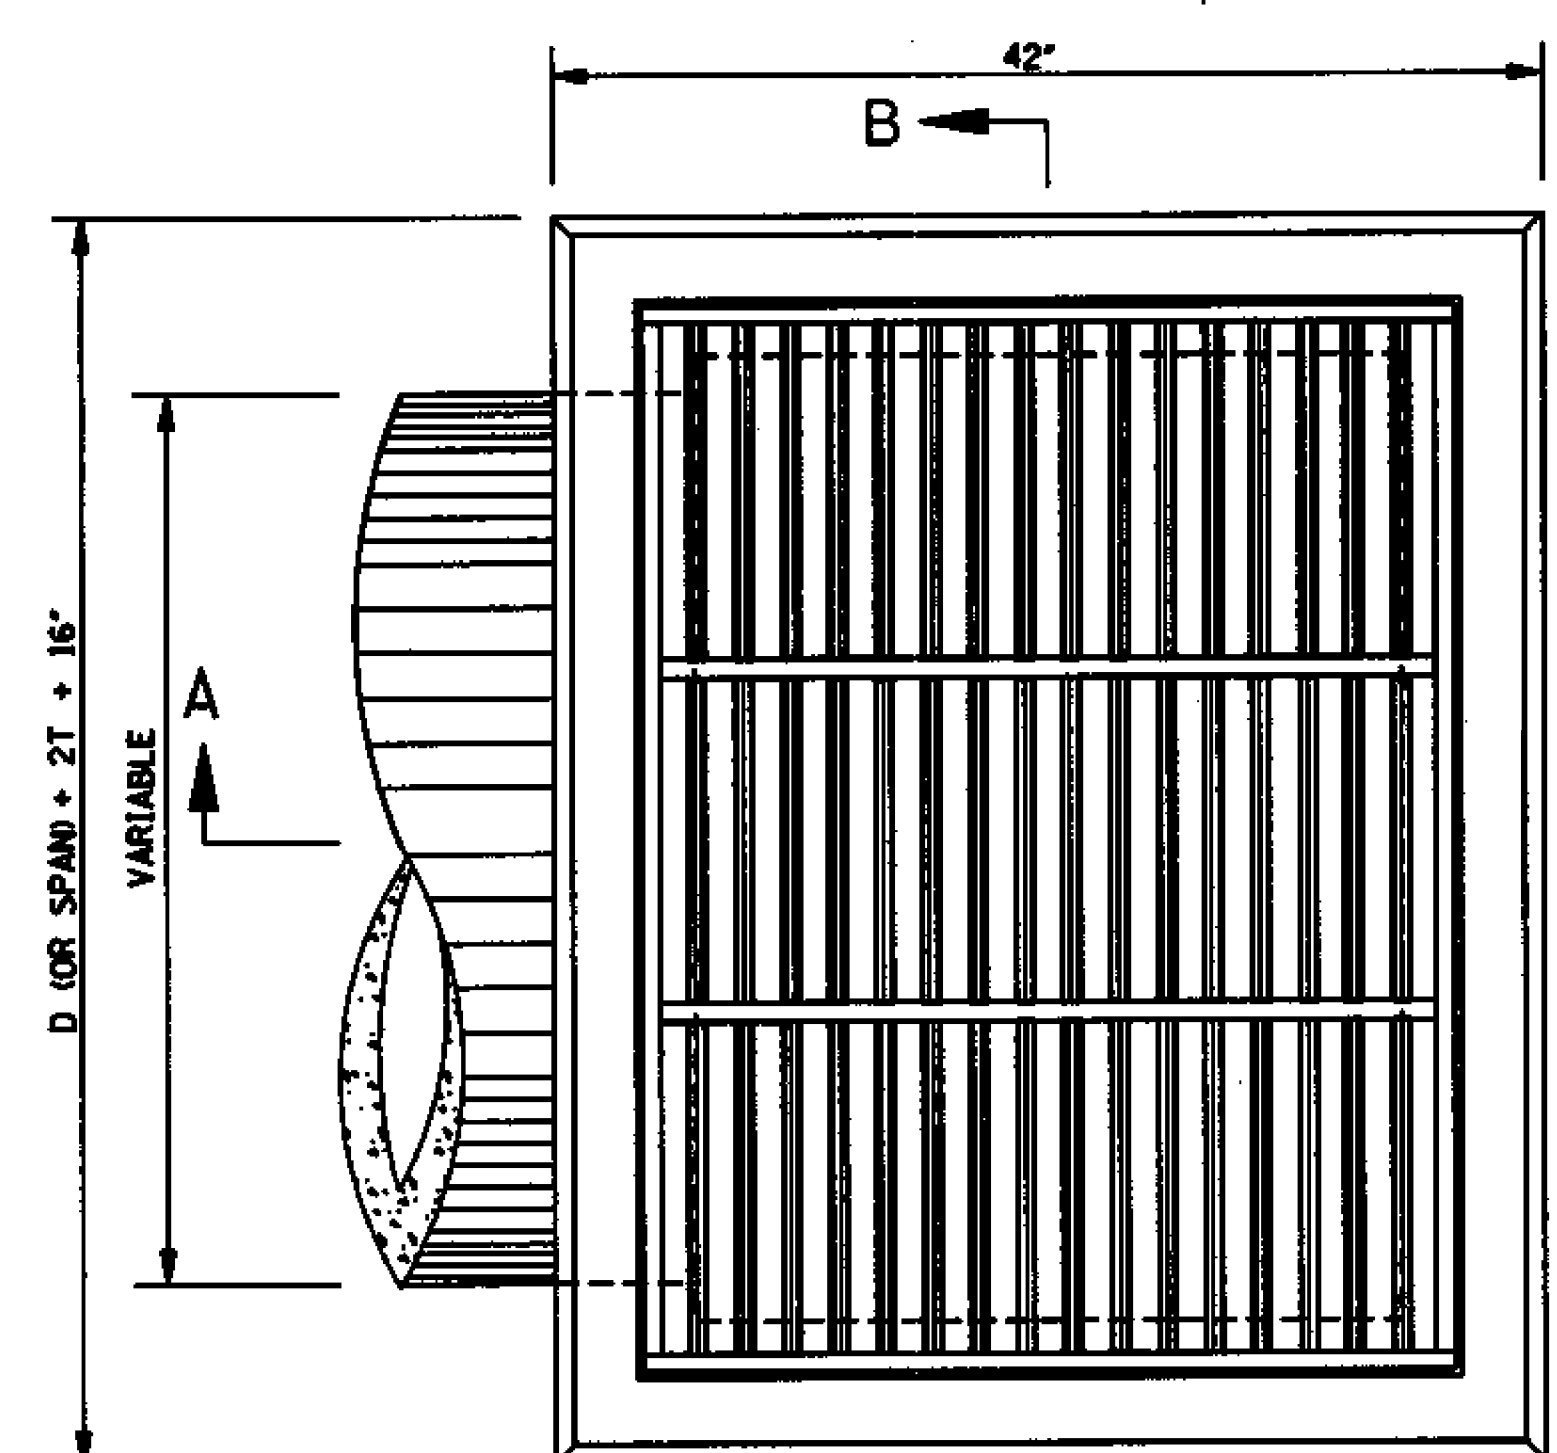


PLAN

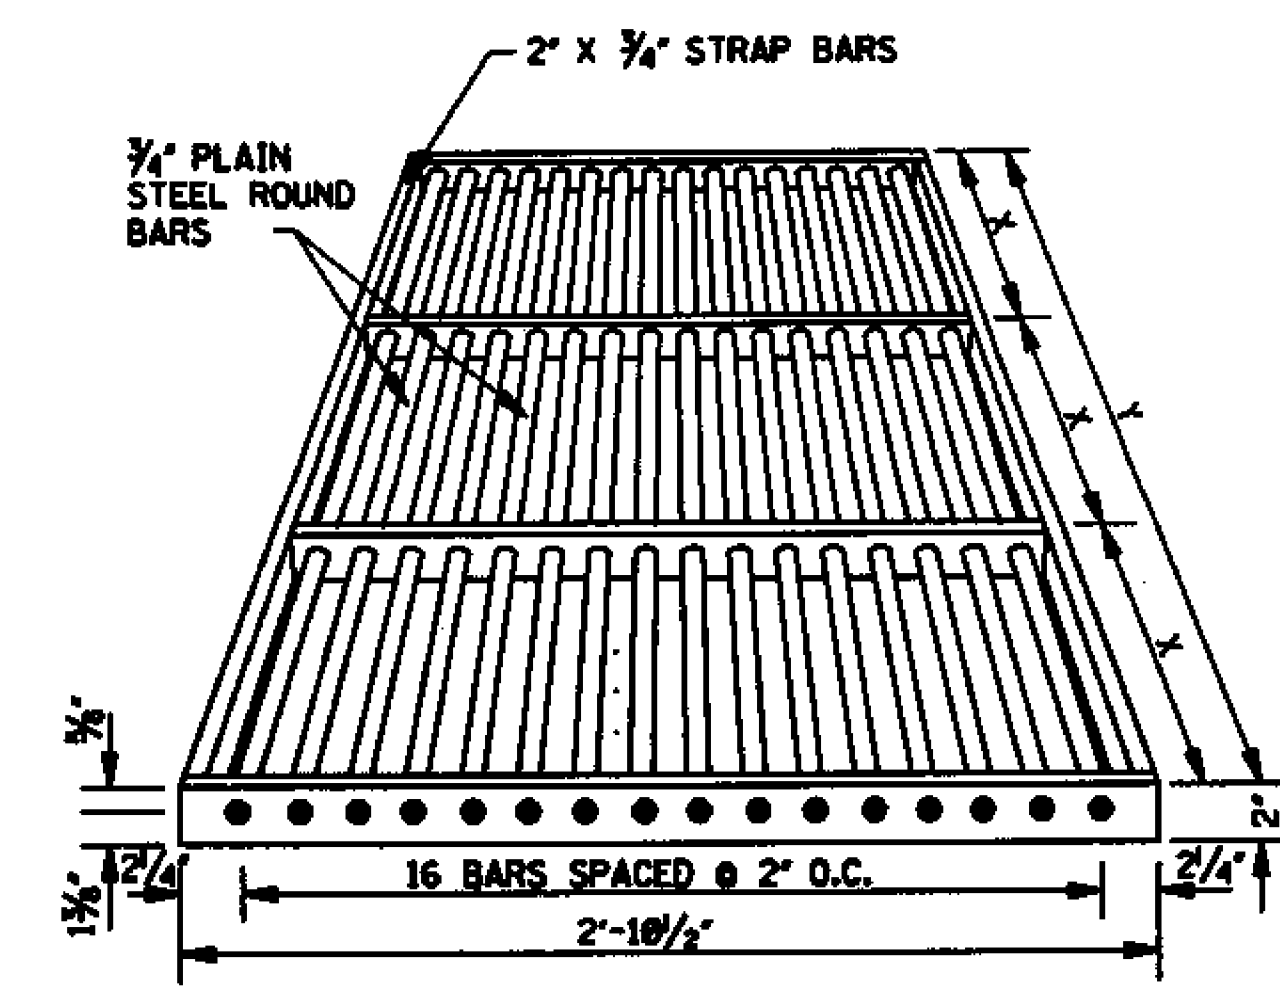


BAR GRATE DETAILS


NOTE: JUNCTIONS OF ROUND AND STRAP BARS SHALL BE WELDED. GRATE SHALL BE SHOP COATED WITH APPROVED COAL TAR PITCH VARNISH.

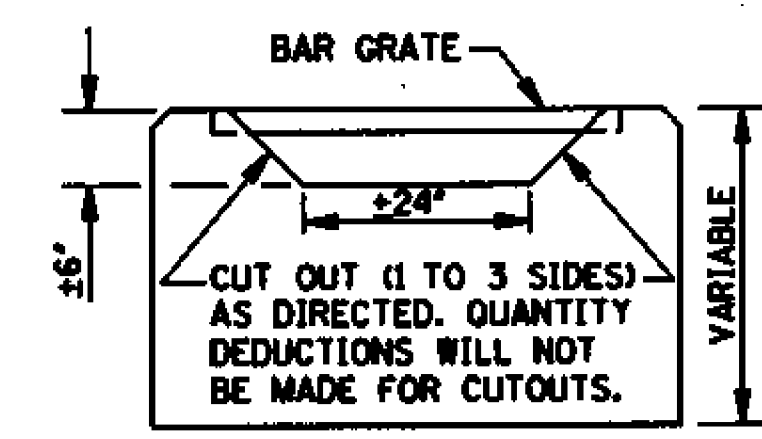


ELEVATION
MODIFIED PIPE OR
BOX CULVERT INLET

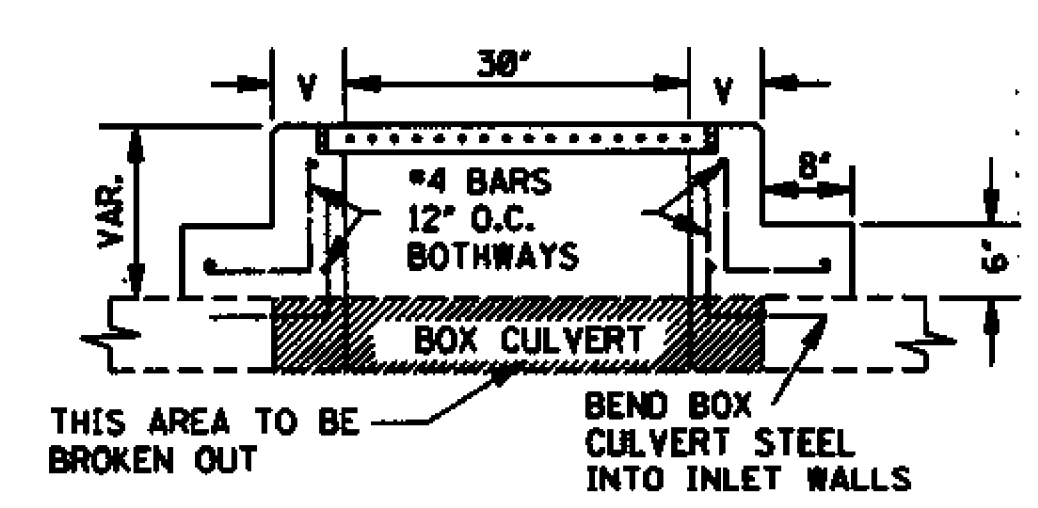

SECTION C-C

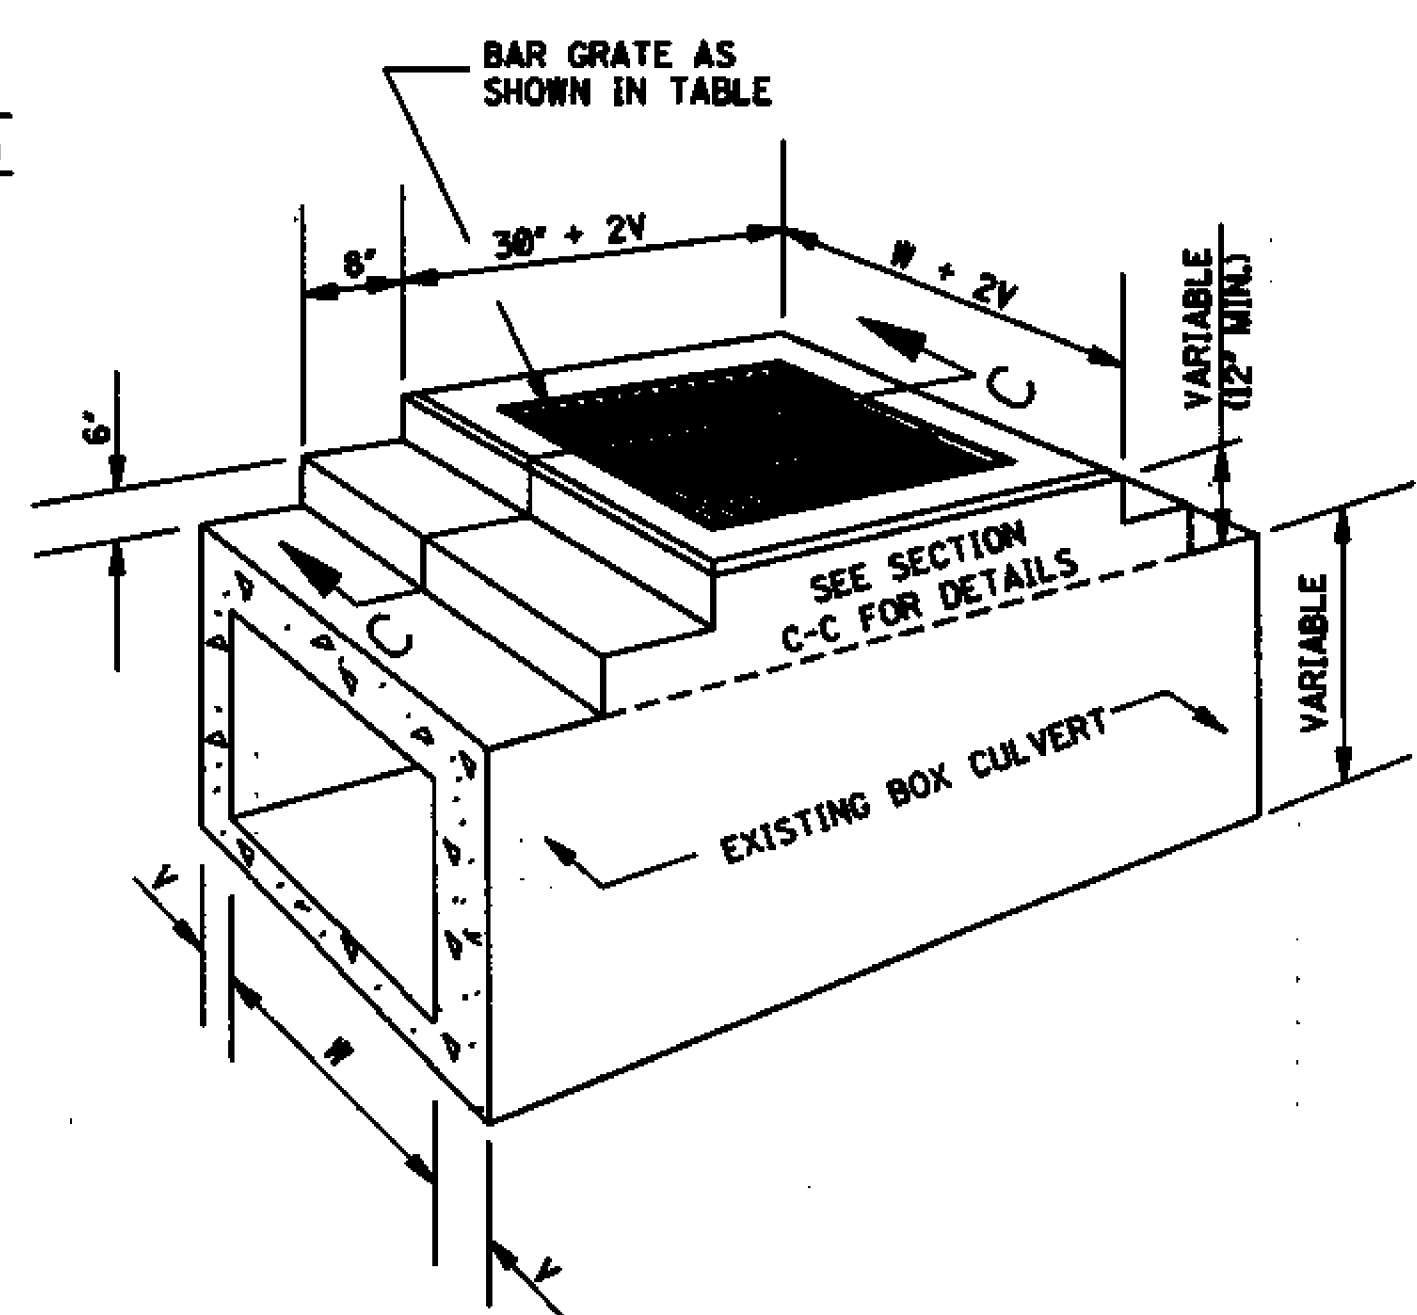

SECTIONAL PERSPECTIVE
INLET ON EXISTING BOX CULVERT

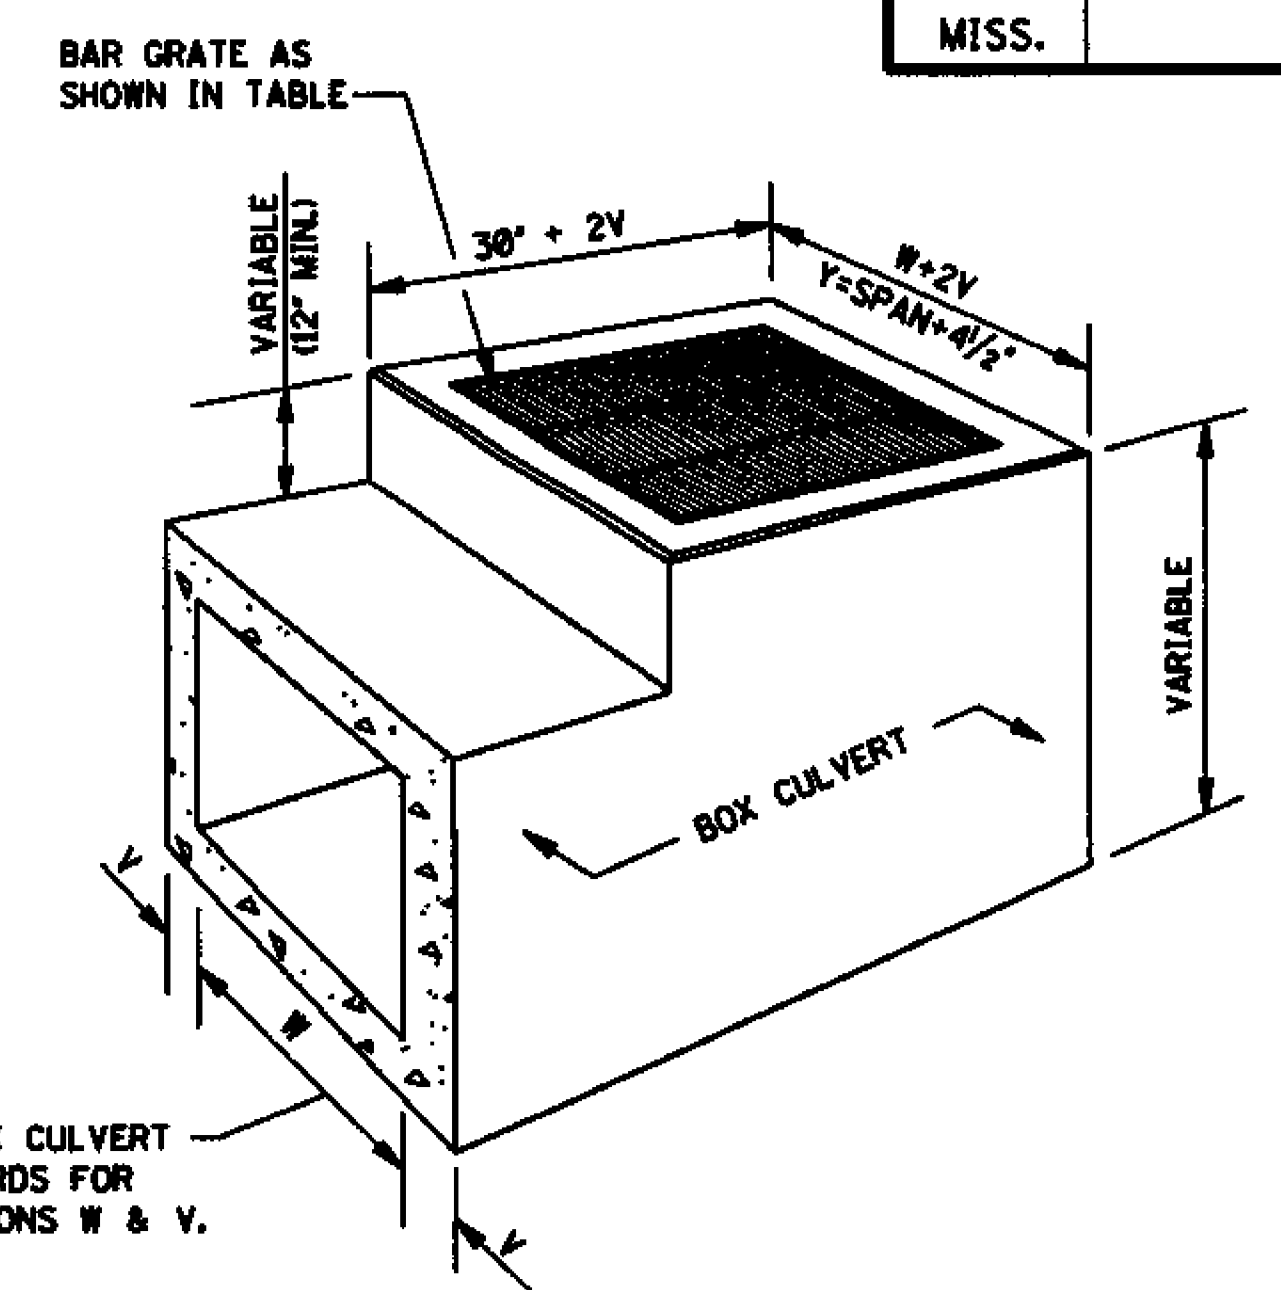

SECTIONAL PERSPECTIVE
INLET USED IN LIEU OF HEADWALLS

LENGTH AND WEIGHT OF GRATING									
PIPE INLETS					BOX CULVERT INLETS				
PIPE SIZE	Y	X	NO. X-SPANS	WEIGHT (lbs)	BOX CULVERT SIZE	Y	X	NO. X-SPANS	WEIGHT (lbs)
18"	2'-7 1/2"	1'-3 1/4"	2	127	2' X 2'	2'-4 1/2"	1'-2 1/4"	2	119
22" X 13"	2'-11 1/2"	1'-5 1/4"	2	139	3' X 2'	3'-4 1/2"	1'-1 1/2"	3	166
24"	3'-2 1/2"	1'-7 1/4"	2	147	4' X 2'	4'-4 1/2"	1'-5 1/4"	3	200
29" X 18"	3'-7"	1'-2 1/2"	3	173	5' X 2'	5'-4 1/2"	1'-4 1/4"	4	247
30"	3'-9 1/2"	1'-3 1/4"	3	180	6' X 2'	6'-4 1/2"	1'-3 3/4"	5	293
36"	4'-4 1/2"	1'-5 1/4"	3	200	7' X 2'	7'-4 1/2"	1'-5 1/4"	5	328
42"	4'-11 1/2"	1'-2 1/4"	4	232	8' X 2'	8'-4 1/2"	1'-4 1/4"	6	374
48"	5'-8 1/2"	1'-4 1/4"	4	252	3' X 3'	3'-4 1/2"	1'-1 1/2"	3	166
54"	6'-1 1/2"	1'-6 1/4"	4	272	4' X 3'	4'-4 1/2"	1'-5 1/4"	3	200
60"	6'-8 1/2"	1'-4 1/4"	5	305	5' X 3'	5'-4 1/2"	1'-4 1/4"	4	247
					6' X 3'	6'-4 1/2"	1'-3 3/4"	5	293

QUANTITIES													
PIPE SIZE	MIN. DEPTH TO F.L.	MIN. DEPTH INLET		EACH ADDED FOOT		PIPE OPENING DEDUCTION (yd ³)	T	BARS/SIZES				NO. LGTH.	NO. LGTH.
		CONC # (yd ³)	STEEL (lbs)	CONC # (yd ³)	STEEL (lbs)			"A" #4	"B" #4	"C" #4	"D" #4		
18"	2.209'	0.623	42	0.213	13	0.053	2 1/2"	2 @ 21'	8 @ 32'	7 @ 34'	9 @ 24 1/2'		
22" X 13"	1.833'	0.586	42	0.225	14	0.053	2 1/2"	2 @ 25'	8 @ 36'	7 @ 34'	9 @ 28'		
24"	2.750'	0.800	55	0.235	14	0.091	3"	2 @ 25'	9 @ 39'	9 @ 34'	9 @ 31'		
29" X 18"	2.250'	0.742	57	0.248	16	0.087	3"	2 @ 30'	9 @ 43 1/2'	9 @ 34'	11 @ 25'		
30"	3.292'	0.992	70	0.256	16	0.138	3 1/2"	2 @ 30'	9 @ 46'	11 @ 34'	11 @ 37 1/2'		
36"	3.834'	1.198	85	0.278	17	0.196	4"	2 @ 33'	10 @ 53'	13 @ 34'	11 @ 44'		
42"	4.375'	1.418	93	0.299	18	0.263	4 1/2"	2 @ 36'	10 @ 60'	13 @ 34'	11 @ 50 1/2'		
48"	4.917'	1.653	109	0.321	19	0.340	5"	2 @ 39'	11 @ 67'	15 @ 34'	11 @ 57'		
54"	5.458'	1.902	136	0.343	21	0.427	5 1/2"	2 @ 42'	12 @ 74'	19 @ 34'	13 @ 63 1/2'		
60"	6.000'	2.165	146	0.364	21	0.524	6"	2 @ 47'	12 @ 81'	19 @ 34'	13 @ 78'		

*NOTE: ONE (1) PIPE OPENING HAS BEEN DEDUCTED FROM THE STRUCTURE.

GENERAL NOTES:

- THE MOST STANDARD SPECIFICATIONS SHALL APPLY TO ITEMS UNLESS OTHERWISE SPECIFIED.
- QUANTITIES SHOWN WILL BE THE BASIS OF PAYMENT UNLESS AUTHORIZED MODIFICATIONS ARE MADE.
- BOX CULVERTS:
 - UNLESS OTHERWISE SHOWN, THE DETAILS OF THE BOX CULVERT INLETS SHALL CONFORM TO THOSE SHOWN FOR THE PIPE INLETS.
 - BOX CULVERT REINFORCEMENT SHALL BE CONTINUED AND RESHAPED TO ACCOMMODATE THE INLET BOX. ADDITIONAL BARS SHALL BE THE SAME DIAMETER AS THOSE IN THE BOX CULVERT AND THE CONCRETE SHALL BE THE SAME. QUANTITIES ARE TO BE COMPUTED IN CONJUNCTION WITH QUANTITIES FOR BOX CULVERT.






MISSISSIPPI DEPARTMENT OF TRANSPORTATION
ROADWAY DESIGN DIVISION
STANDARD PLAN

**DROP INLET AND GRATE
DETAILS FOR PIPE
AND BOX CULVERTS**


WORKING NUMBER
B-9

SHEET NUMBER
325


ISSUE DATE: OCTOBER 1, 1998

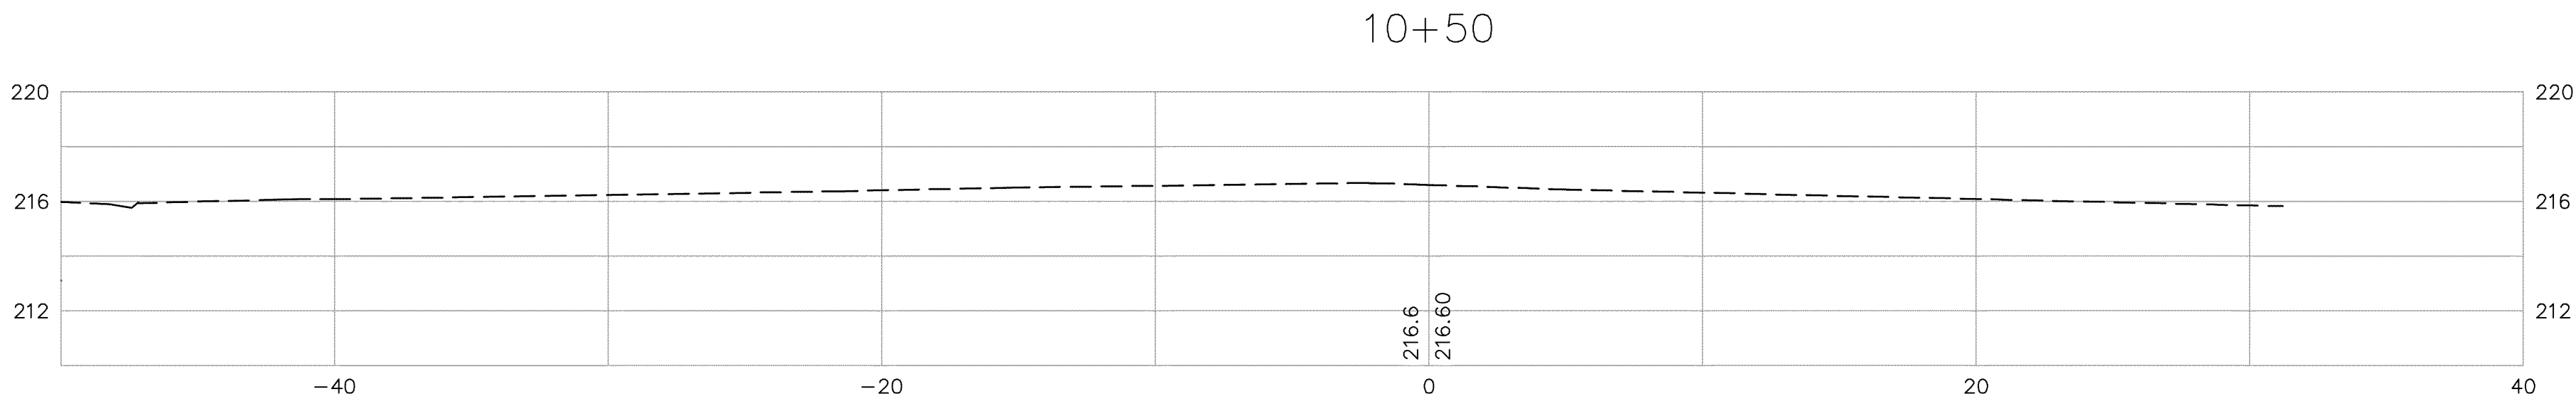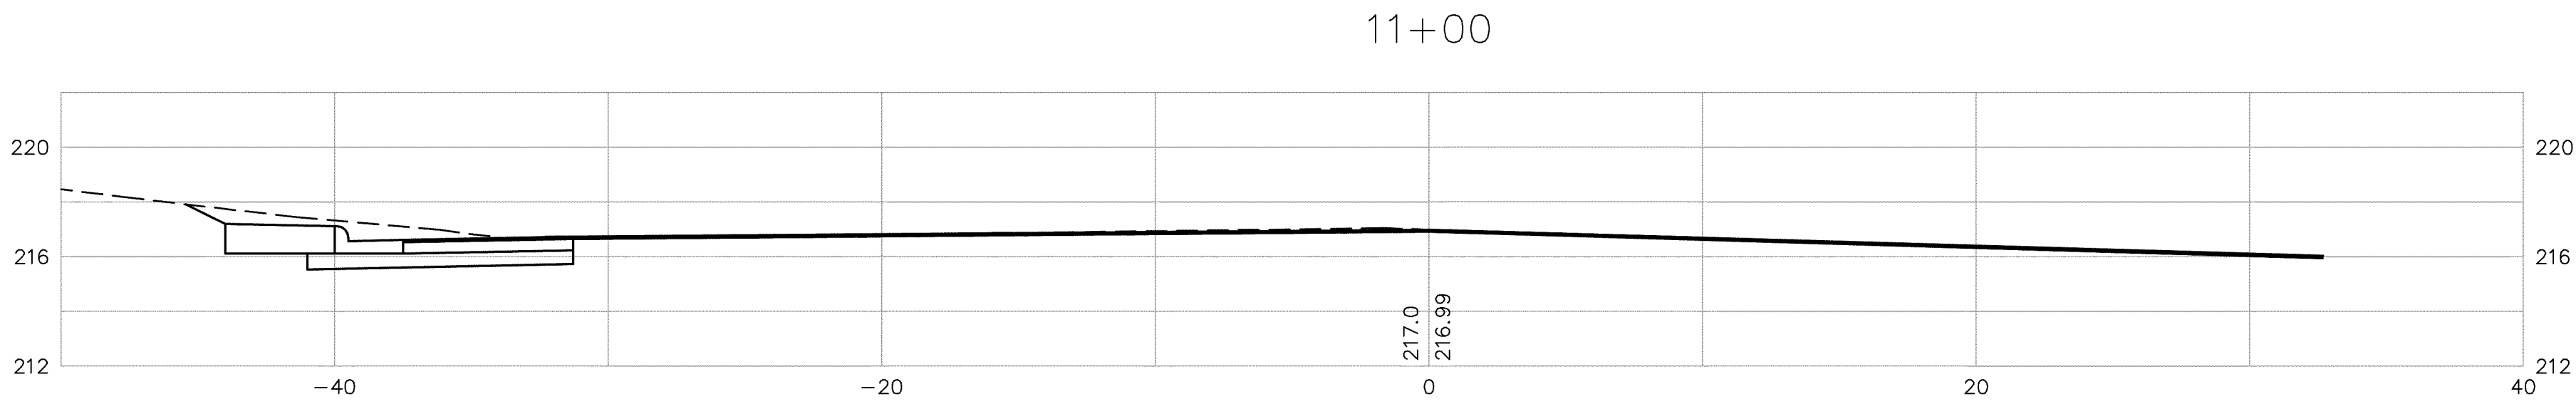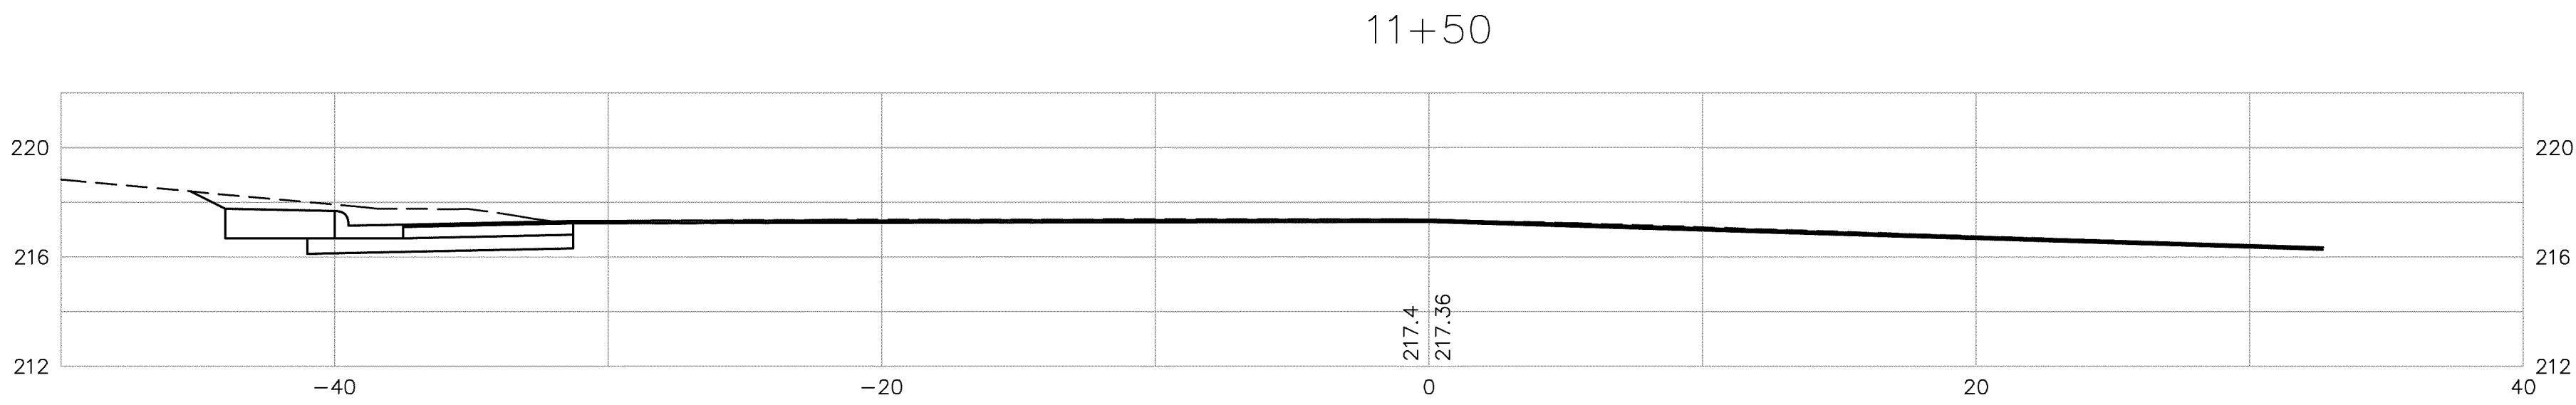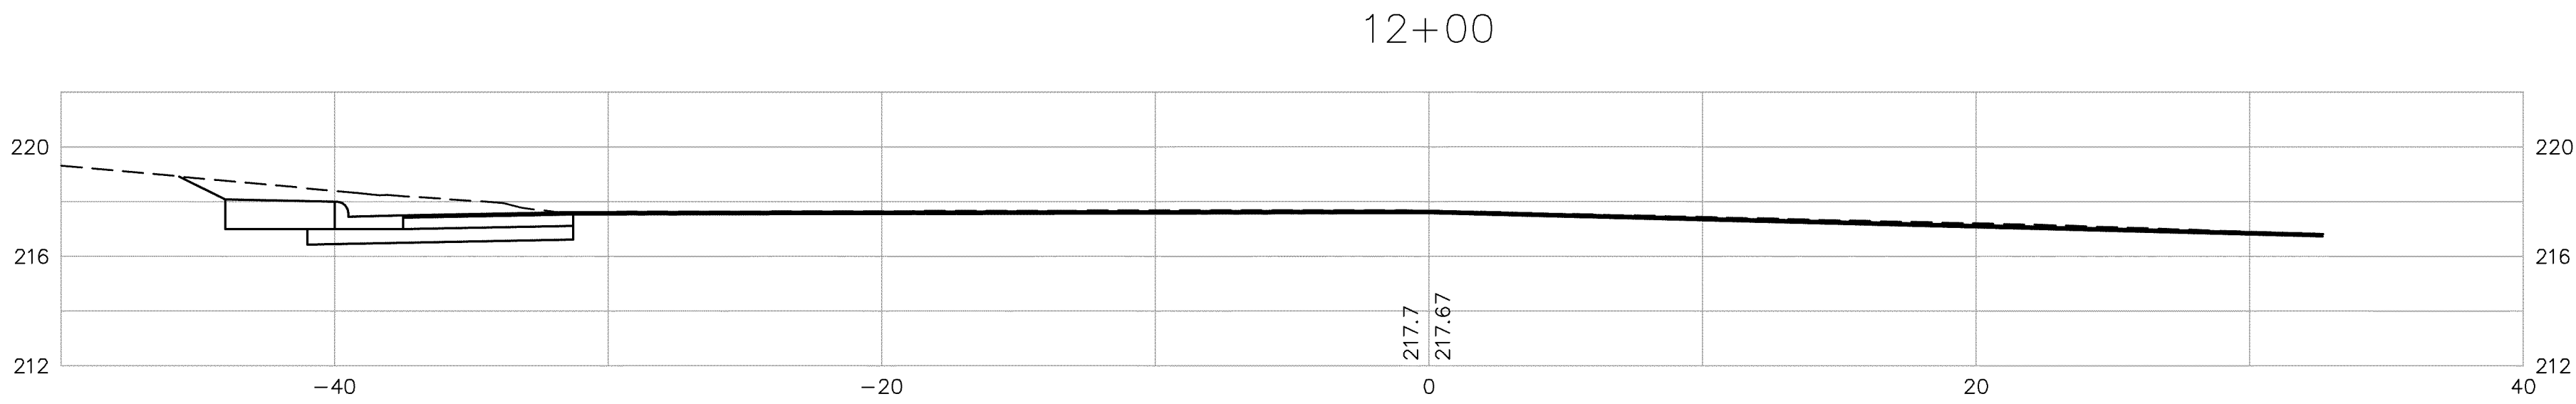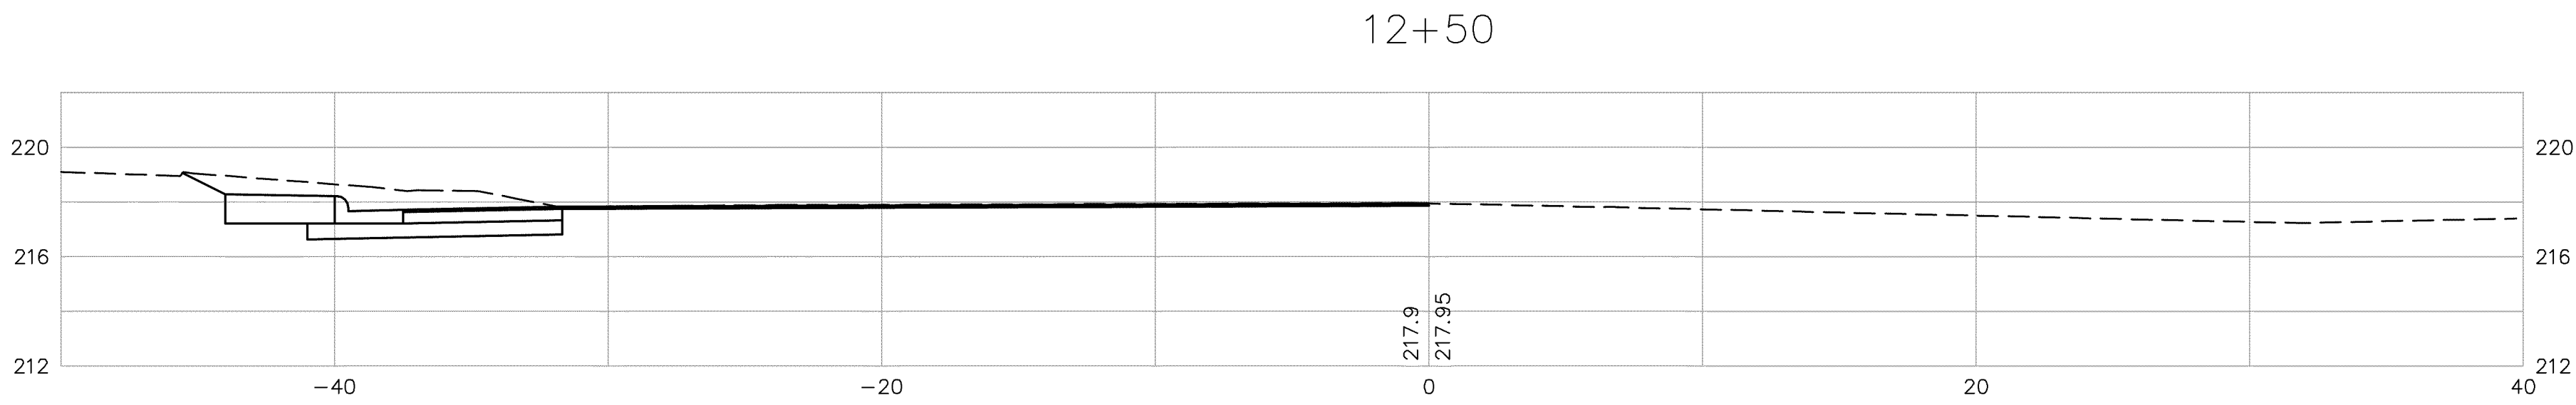


NO.	DATE	DESCRIPTION	BY
CROSS-SECTIONS			
PROJ. NO.: HPP-6098-00(007)LPA/105194-801000			
HARDY STREET FROM US. 49 TO 21st AVE.			
CITY OF HATTIESBURG, MISSISSIPPI			
		P.O. BOX 1711 HATTIESBURG, MISSISSIPPI 39403-1711 301 SECOND AVENUE HATTIESBURG, MISSISSIPPI 39401 HTTP://WWW.SD&W.COM P: (601) 544-1821 F: (601) 544-1801	
SHOWS, DEARMAN & WAITS, INC.		CONSULTING ENGINEERS	
Drawn by: LS		Checked by: SEM	
Date: FEBRUARY 27, 2008		Scale: 1"=5'	
Drawing No.: 1227		Sheet No. 901	

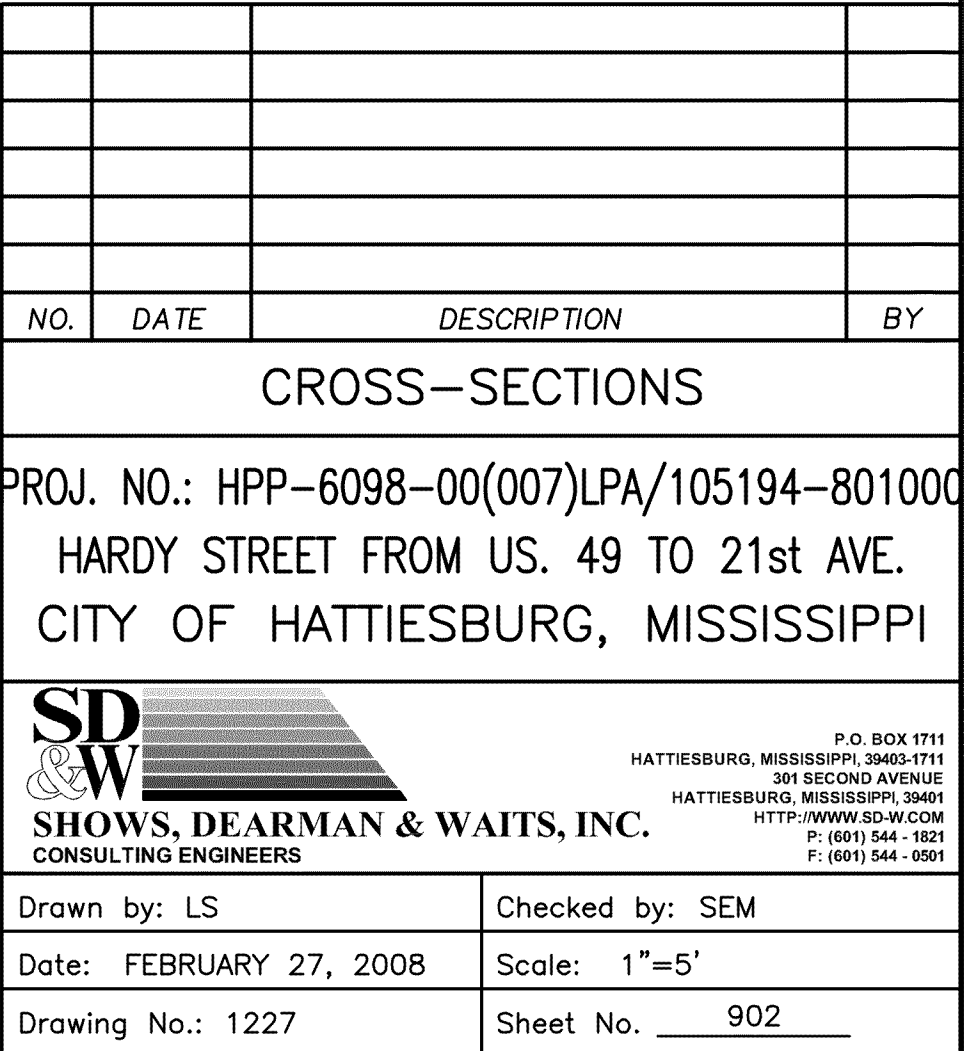


17+00

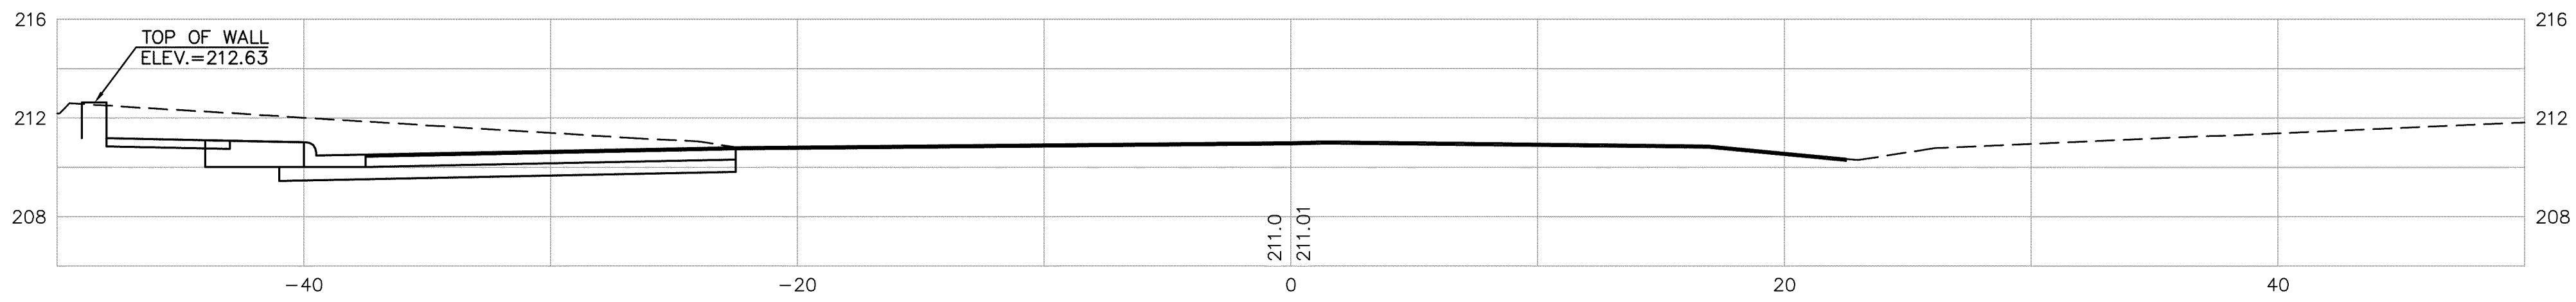


16+50

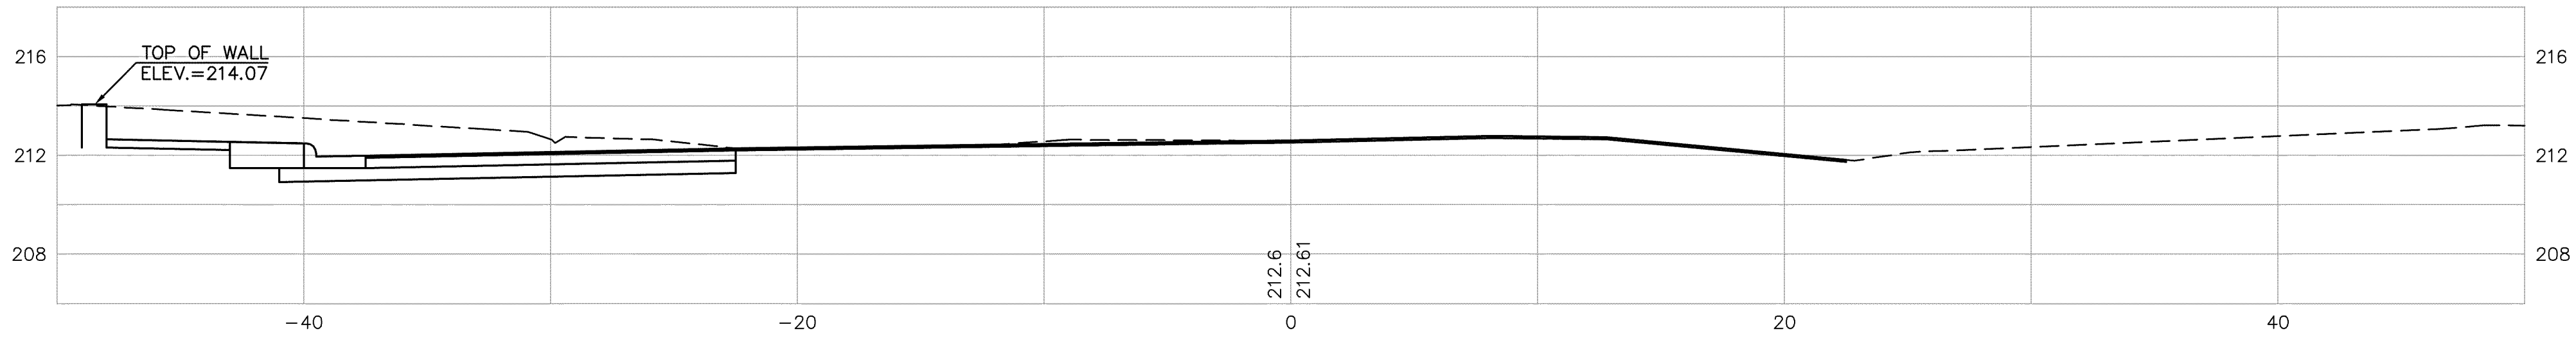


16+32

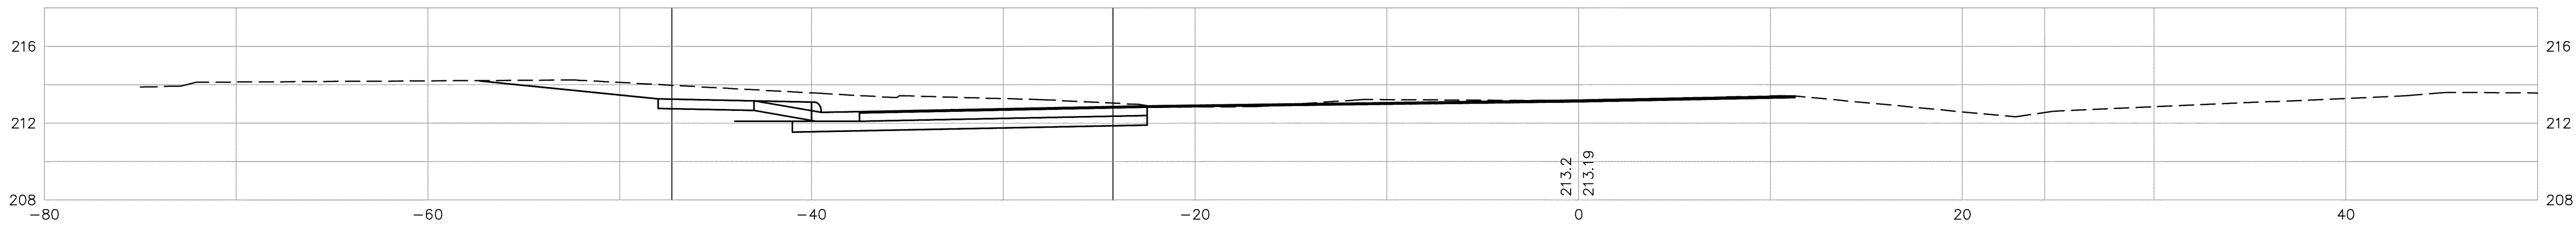


16+00

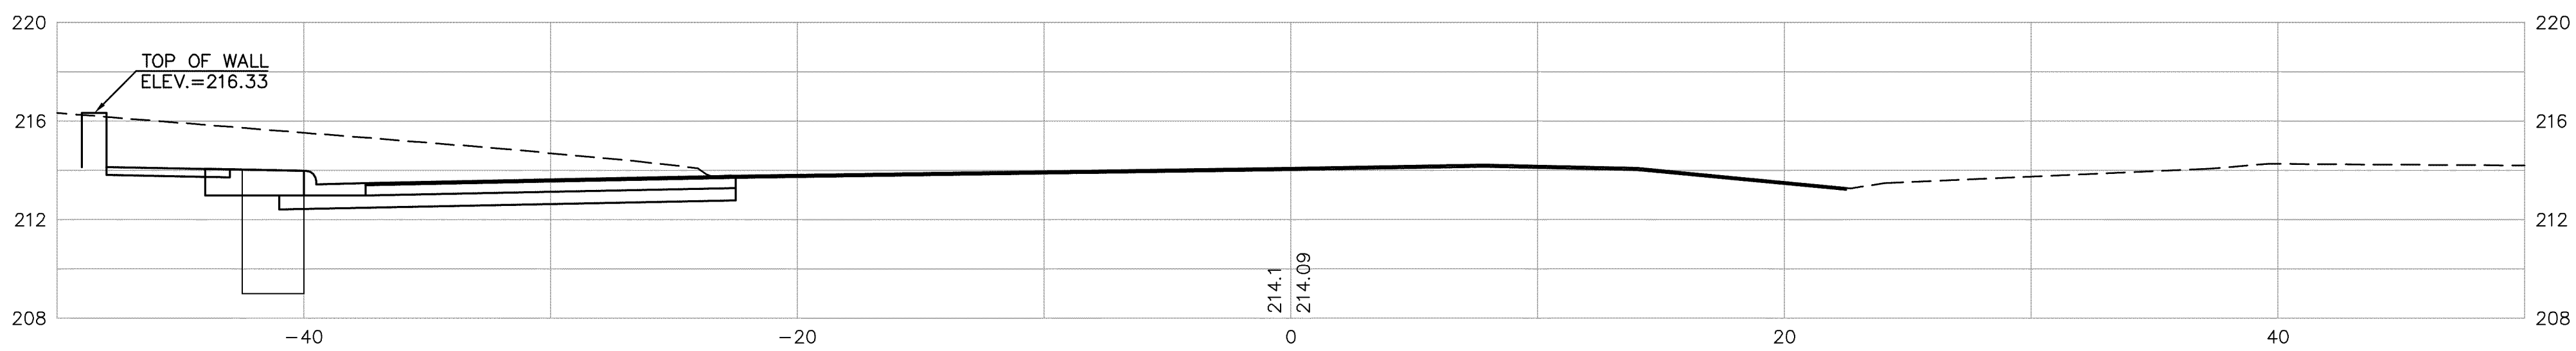


15+69

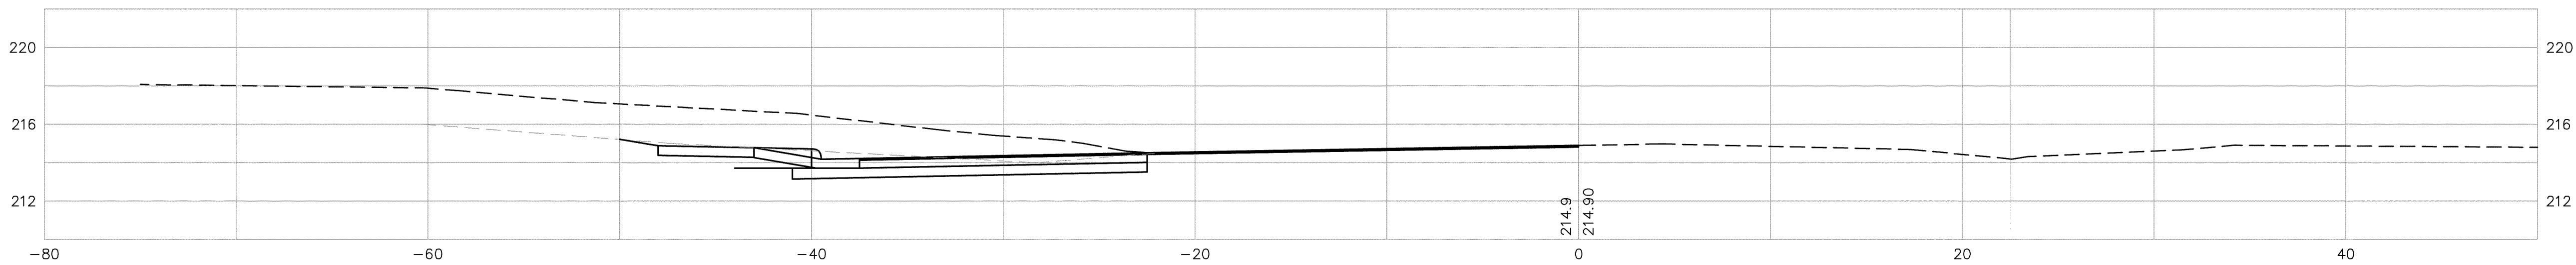








15+50

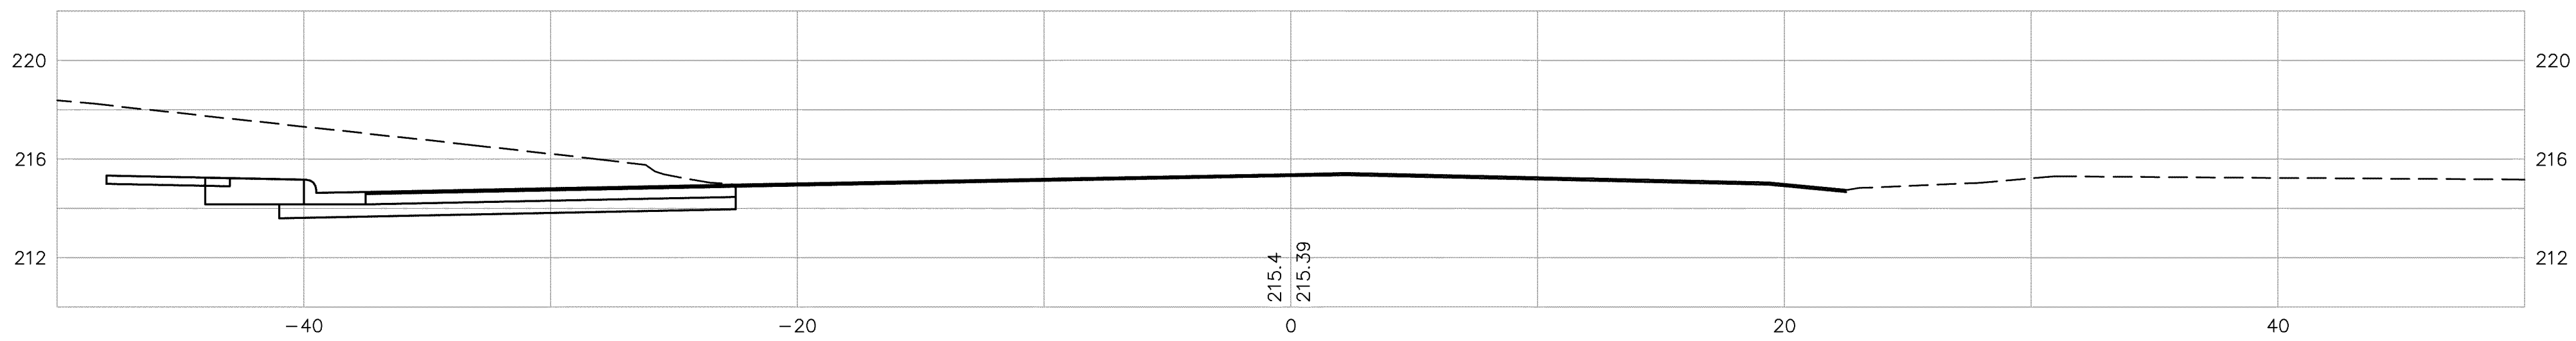






NO.	DATE	DESCRIPTION	BY
CROSS-SECTIONS			
PROJ. NO.: HPP-6098-00(007)LPA/105194-801000			
HARDY STREET FROM US. 49 TO 21st AVE.			
CITY OF HATTIESBURG, MISSISSIPPI			
SD & W		P.O. BOX 1711 HATTIESBURG, MISSISSIPPI 39403-1711	
SHOWS, DEARMAN & WAITS, INC.		301 SECOND AVENUE HATTIESBURG, MISSISSIPPI 39401	
CONSULTING ENGINEERS		HTTP://WWW.SD-W.COM P: (601) 544-1821 F: (601) 544-1821	
Drawn by: LS		Checked by: SEM	
Date: FEBRUARY 27, 2008		Scale: 1"=5'	
Drawing No.: 1227		Sheet No. 903	

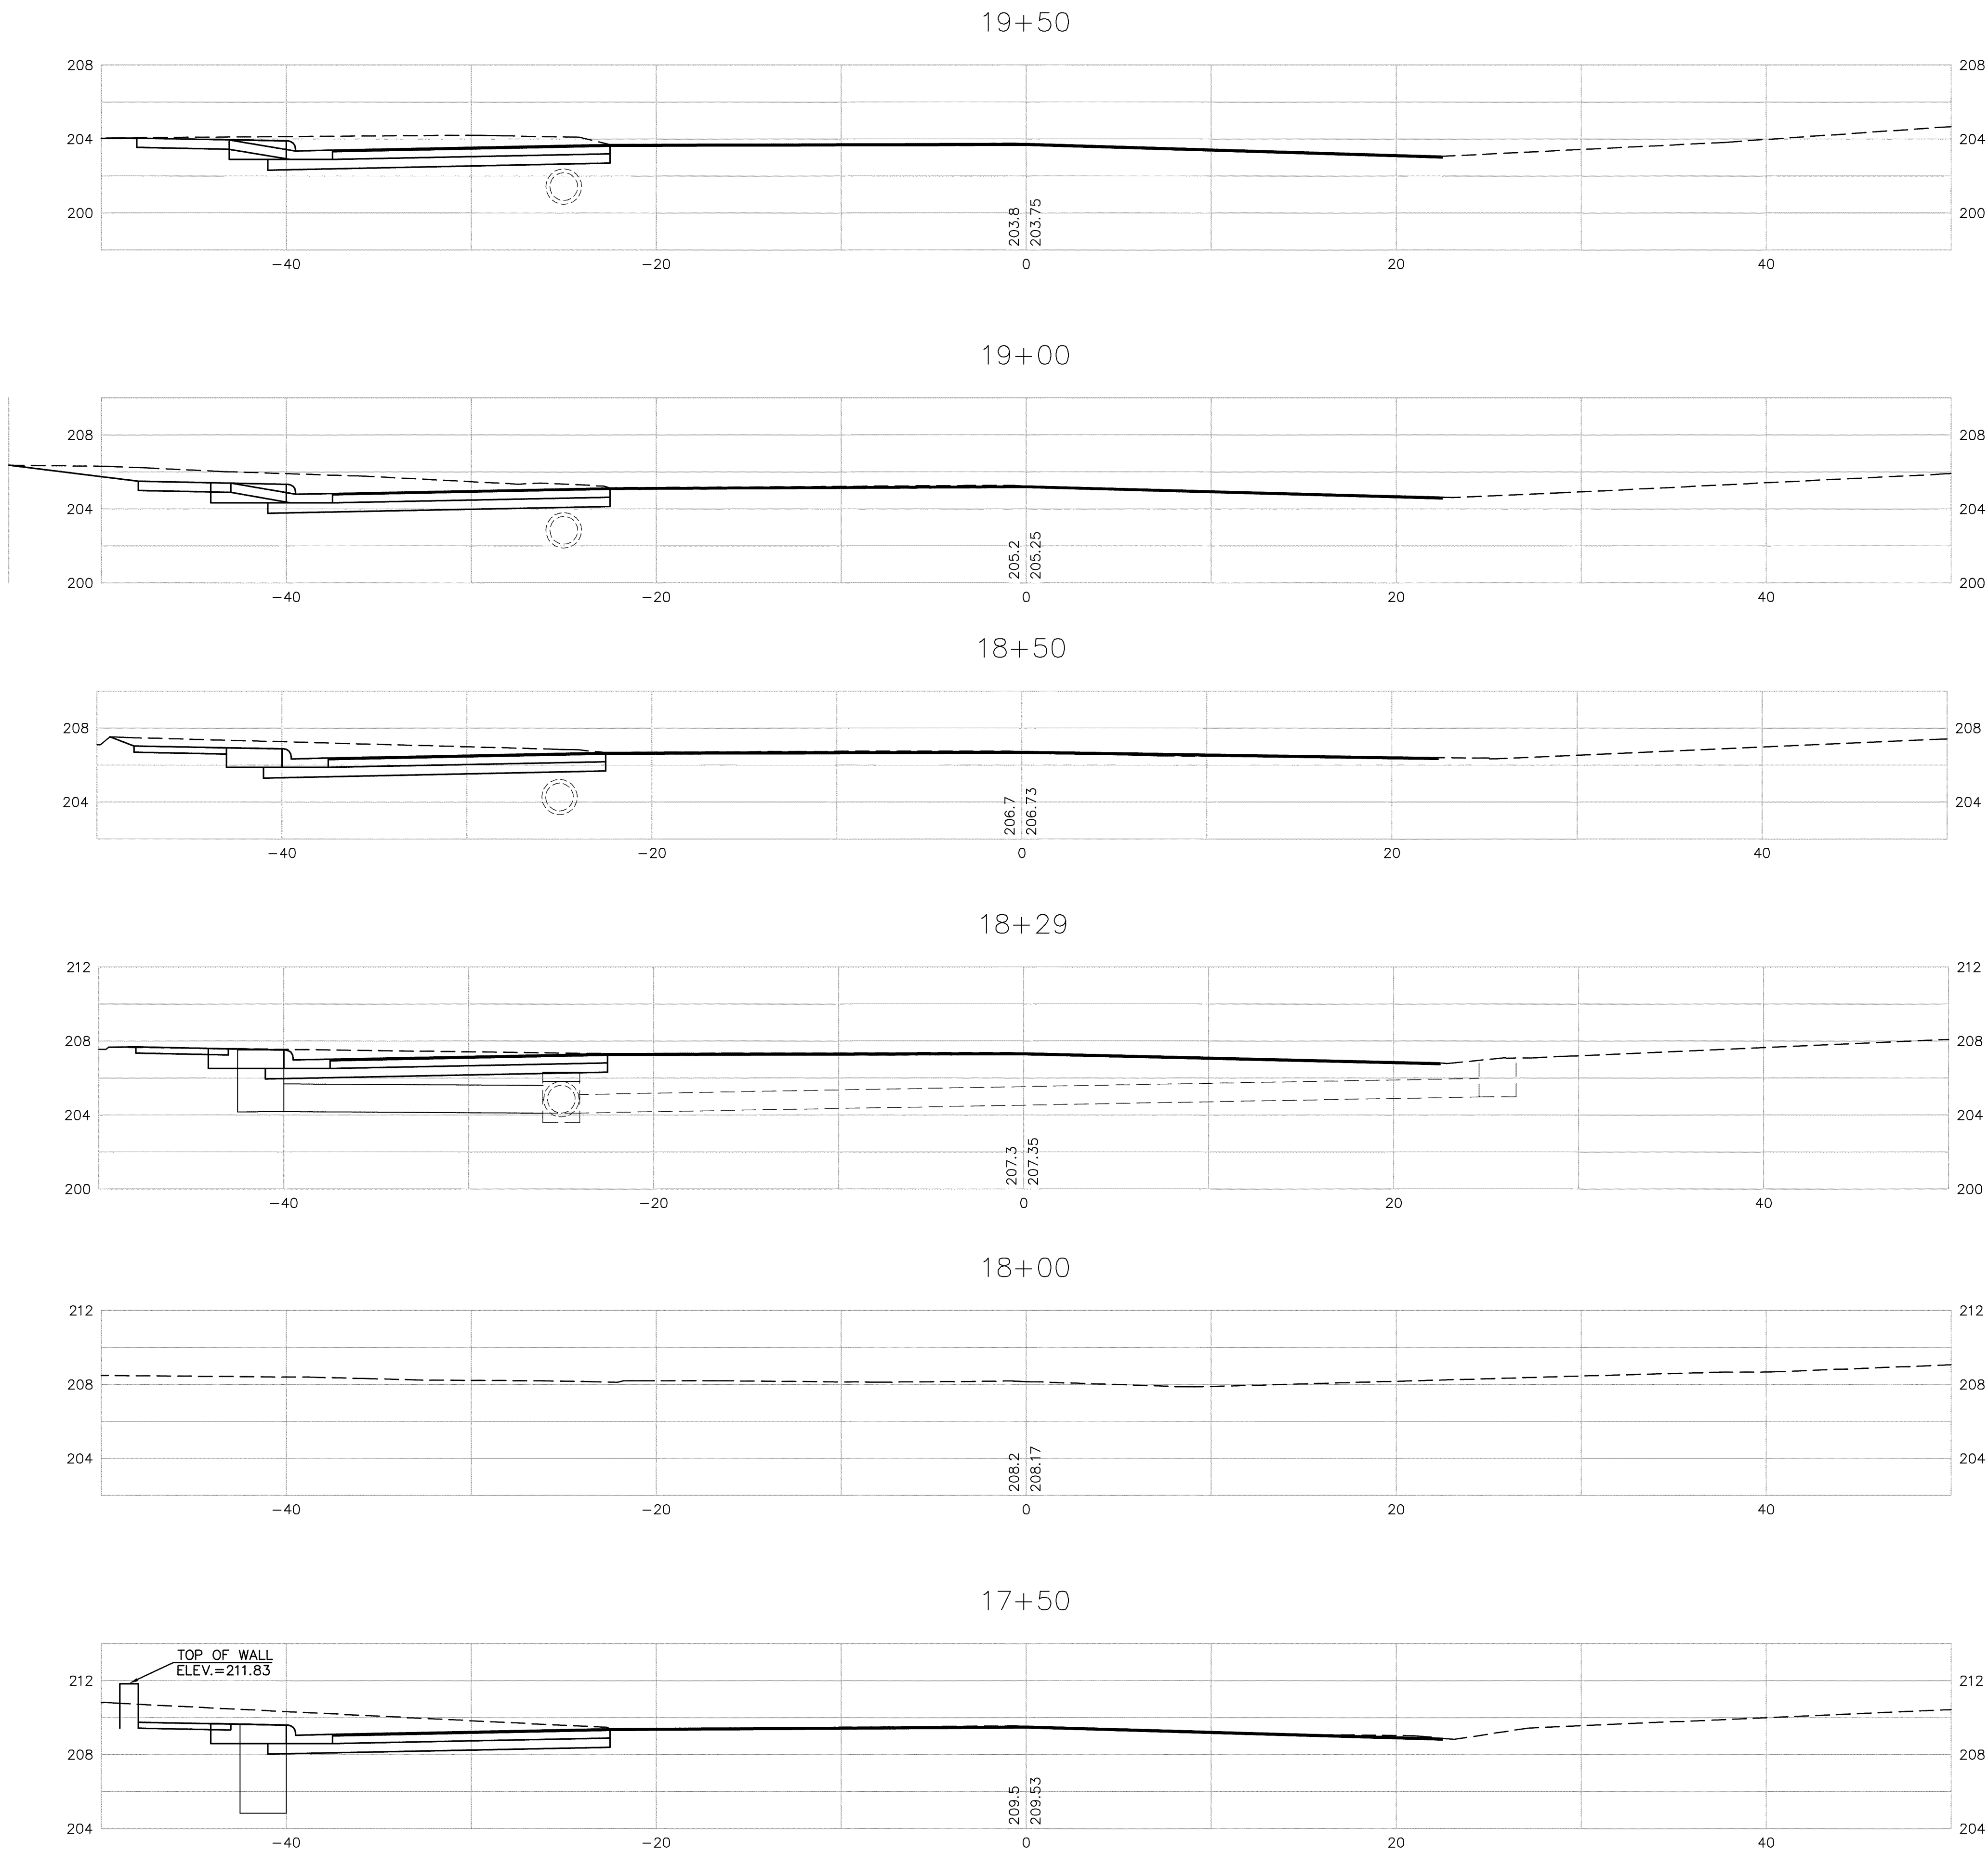

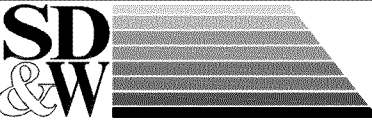
NO.	DATE	DESCRIPTION	BY
CROSS-SECTIONS			
PROJ. NO.: HPP-6098-00(007)LPA/105194-801000			
HARDY STREET FROM US. 49 TO 21st AVE.			
CITY OF HATTIESBURG, MISSISSIPPI			
		P.O. BOX 1711 HATTIESBURG, MISSISSIPPI 39403-1711 301 SECOND AVENUE HATTIESBURG, MISSISSIPPI 39401 HTTP://WWW.SD&W.COM P: (601) 544-1821 F: (601) 544-1801	
SHOWS, DEARMAN & WAITS, INC.		CONSULTING ENGINEERS	
Drawn by: LS		Checked by: SEM	
Date: FEBRUARY 27, 2008		Scale: 1"=5'	
Drawing No.: 1227		Sheet No. 904	

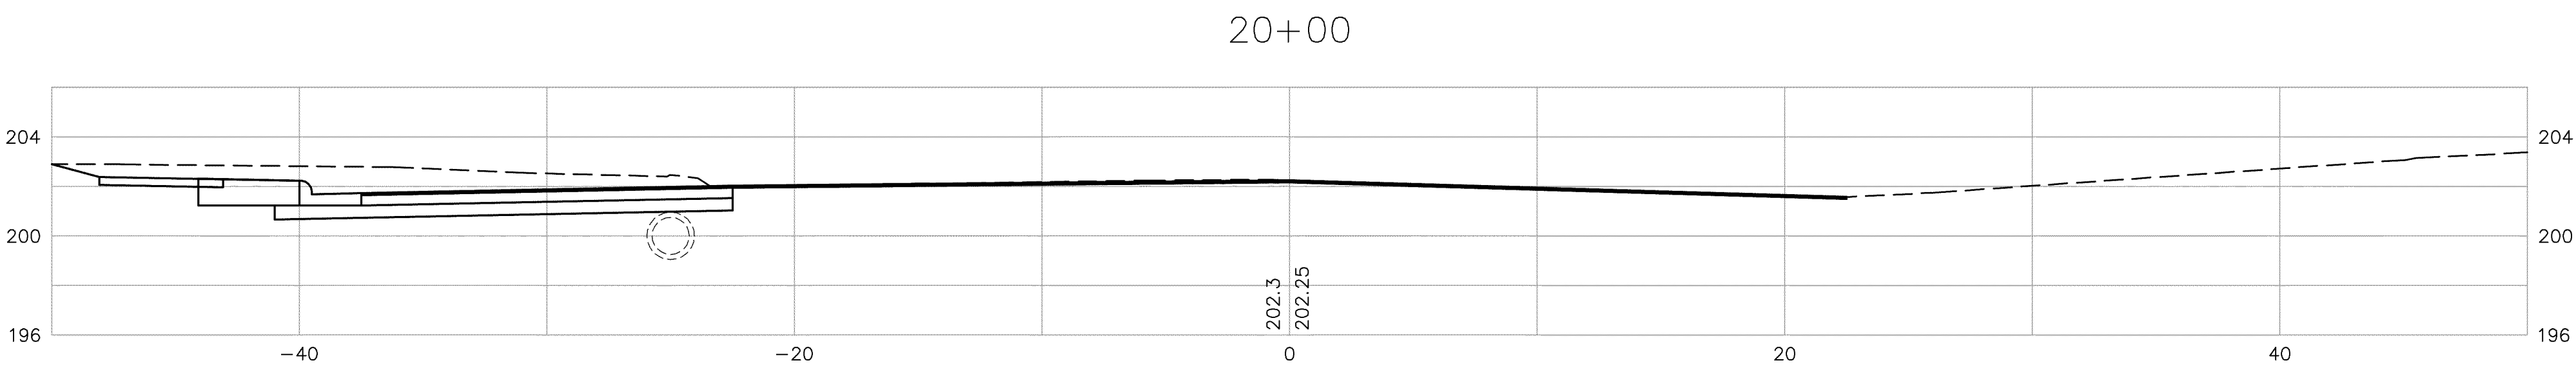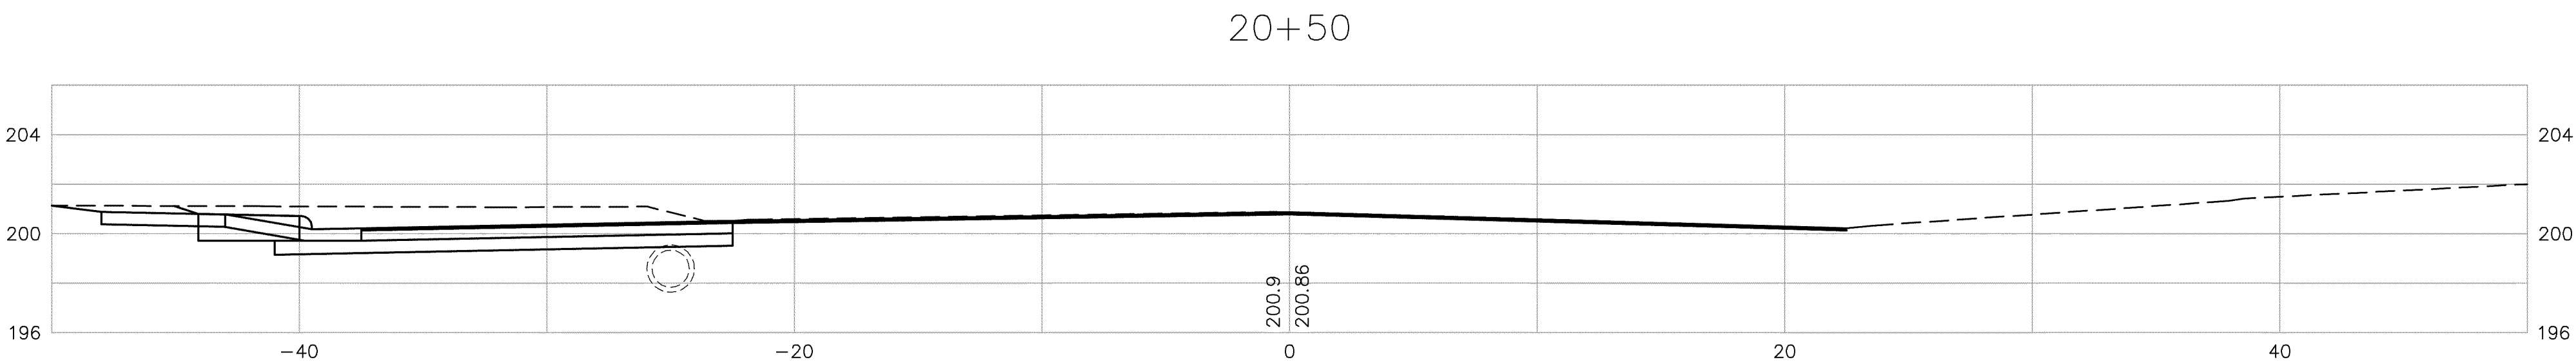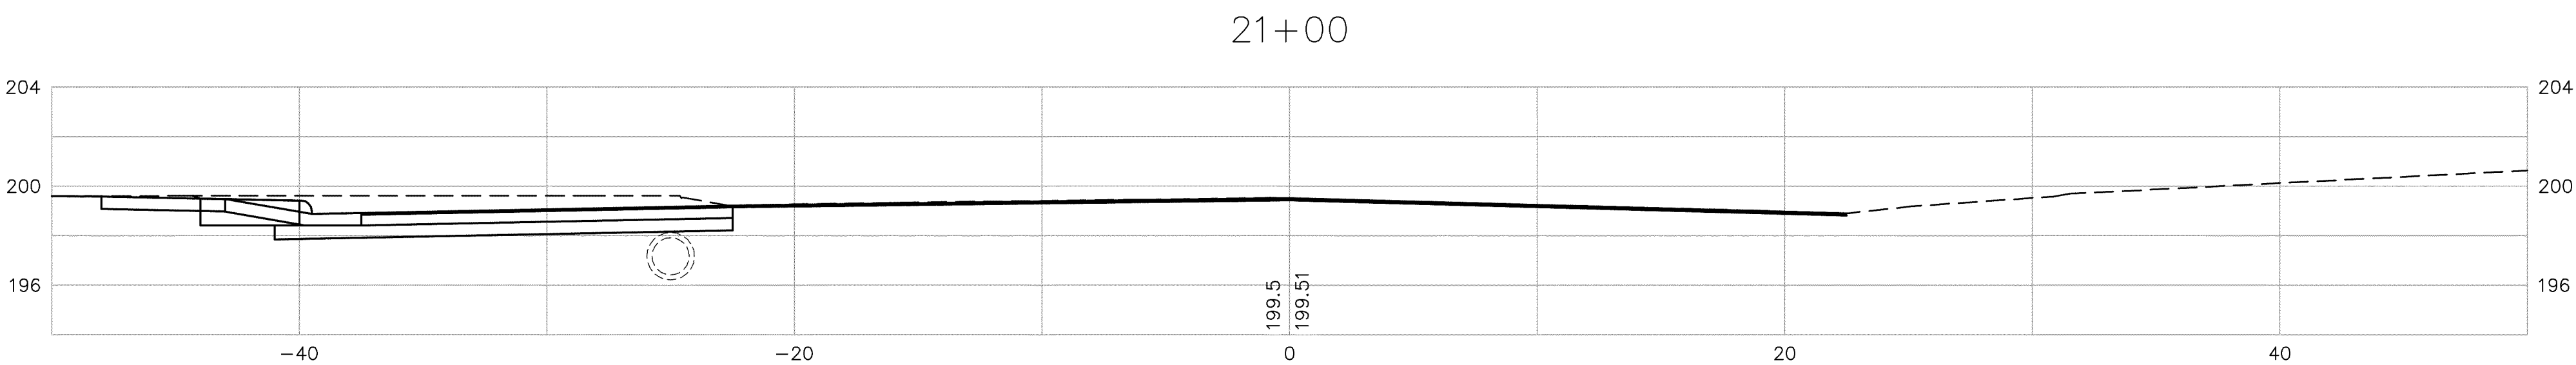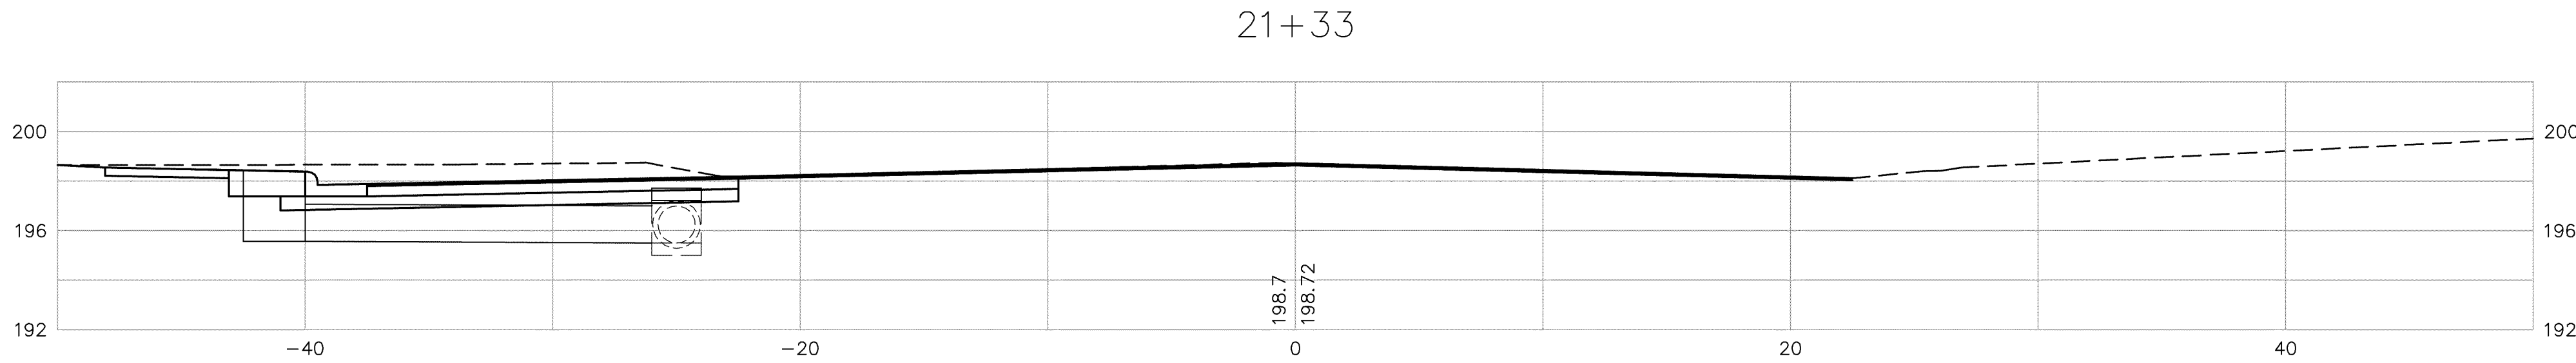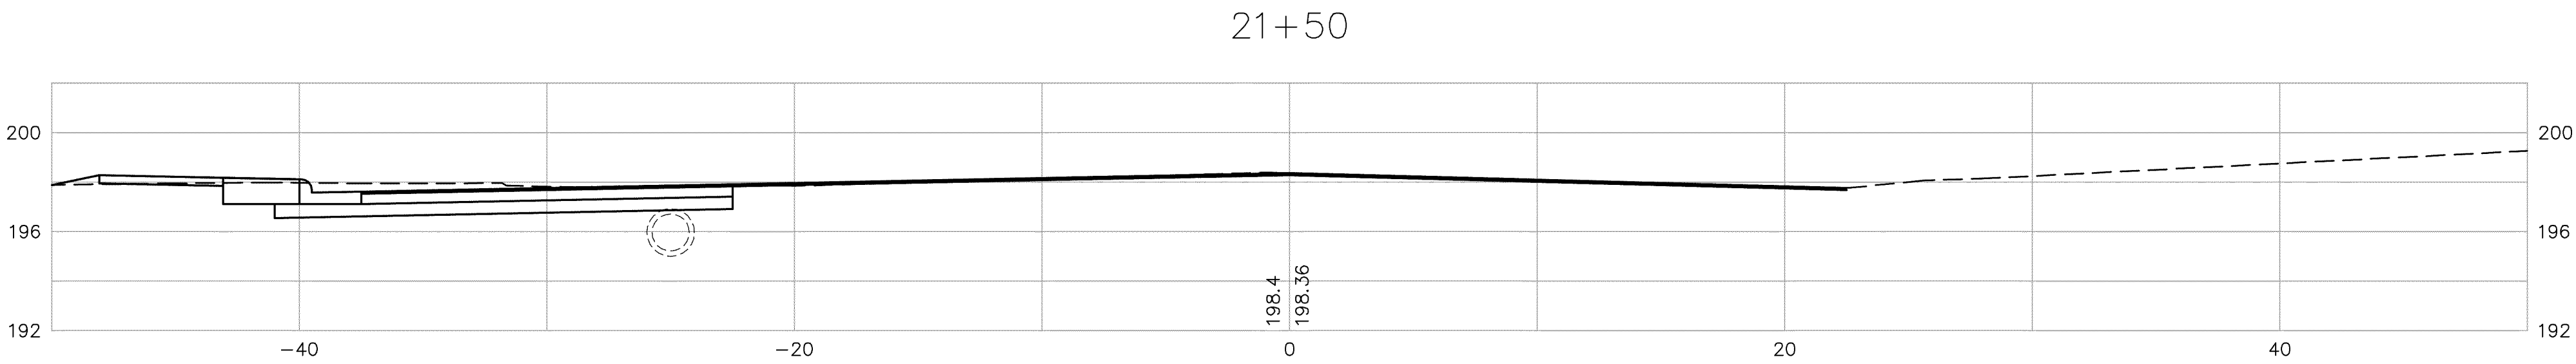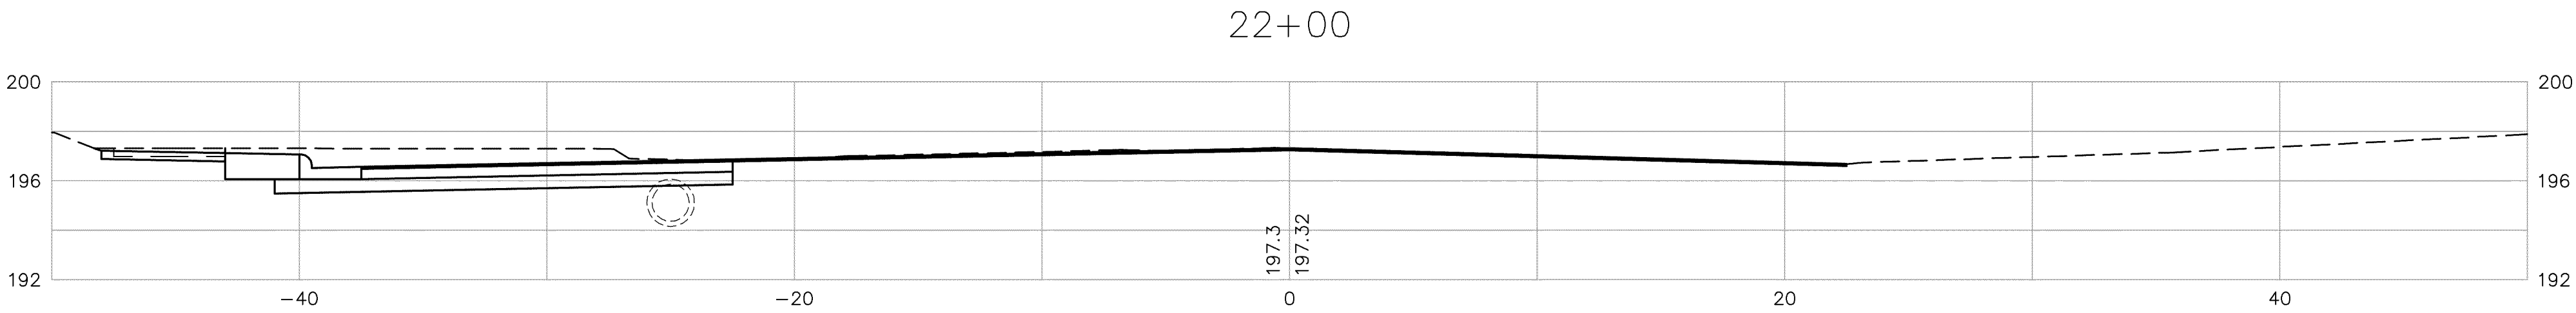


NO.	DATE	DESCRIPTION	BY
CROSS-SECTIONS			
PROJ. NO.: HPP-6098-00(007)LPA/105194-801000			
HARDY STREET FROM US. 49 TO 21st AVE.			
CITY OF HATTIESBURG, MISSISSIPPI			
		P.O. BOX 1711 HATTIESBURG, MISSISSIPPI 39403-1711 301 SECOND AVENUE HATTIESBURG, MISSISSIPPI 39401 HTTP://WWW.SD-W.COM P: (601) 544-1821 F: (601) 544-1801	
SHOWS, DEARMAN & WAITS, INC.		CONSULTING ENGINEERS	
Drawn by: LS		Checked by: SEM	
Date: FEBRUARY 27, 2008		Scale: 1"=5'	
Drawing No.: 1227		Sheet No. 905	

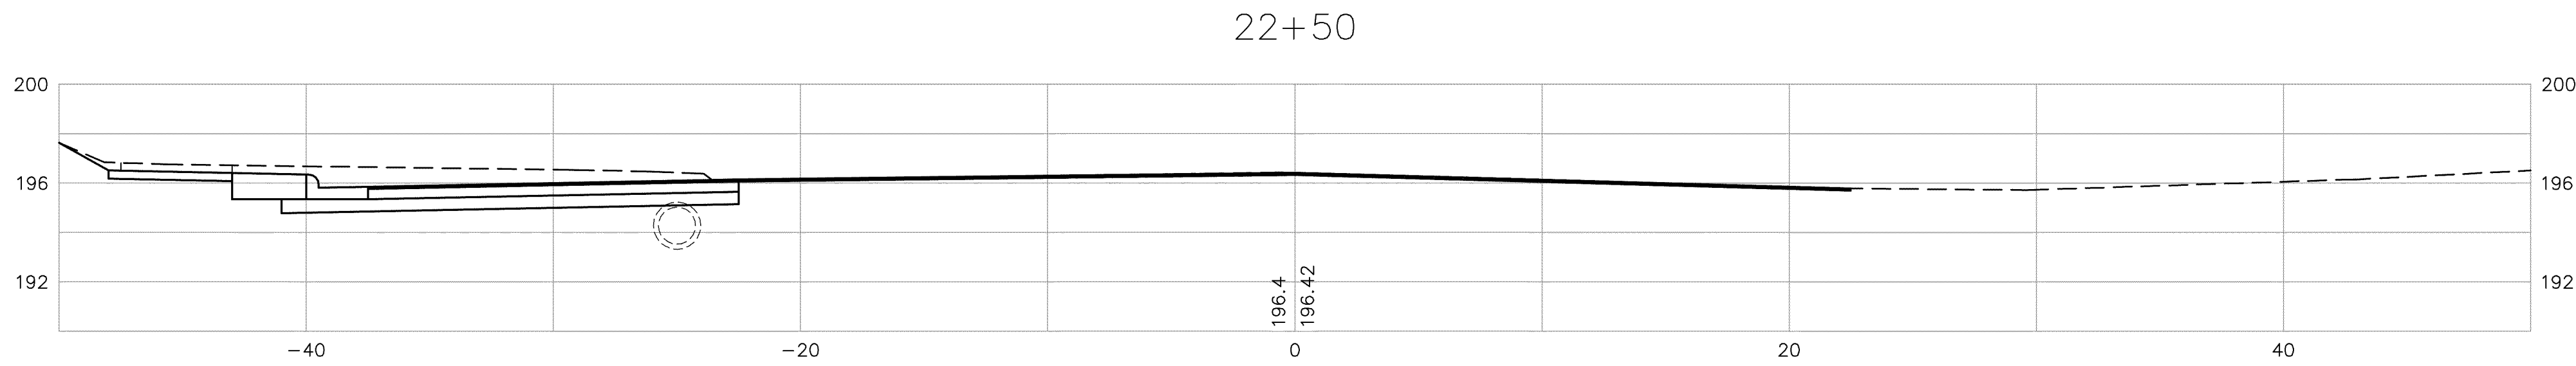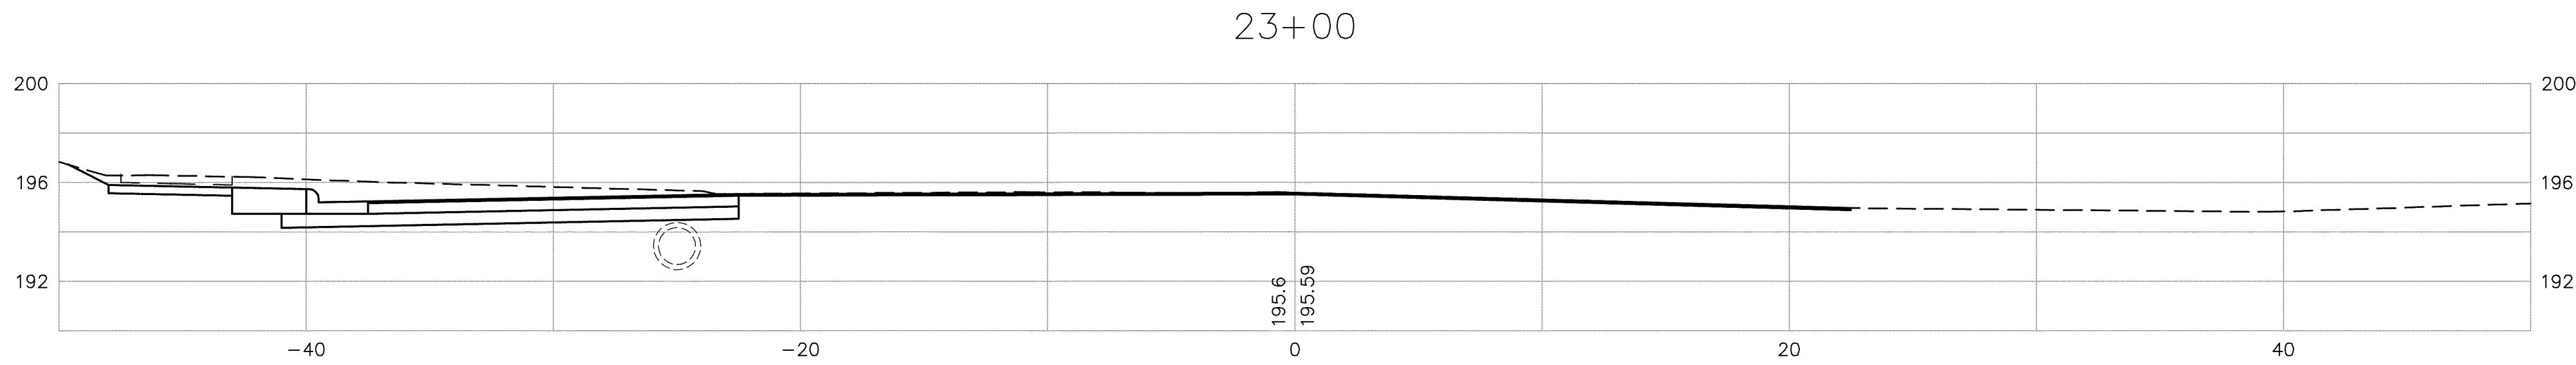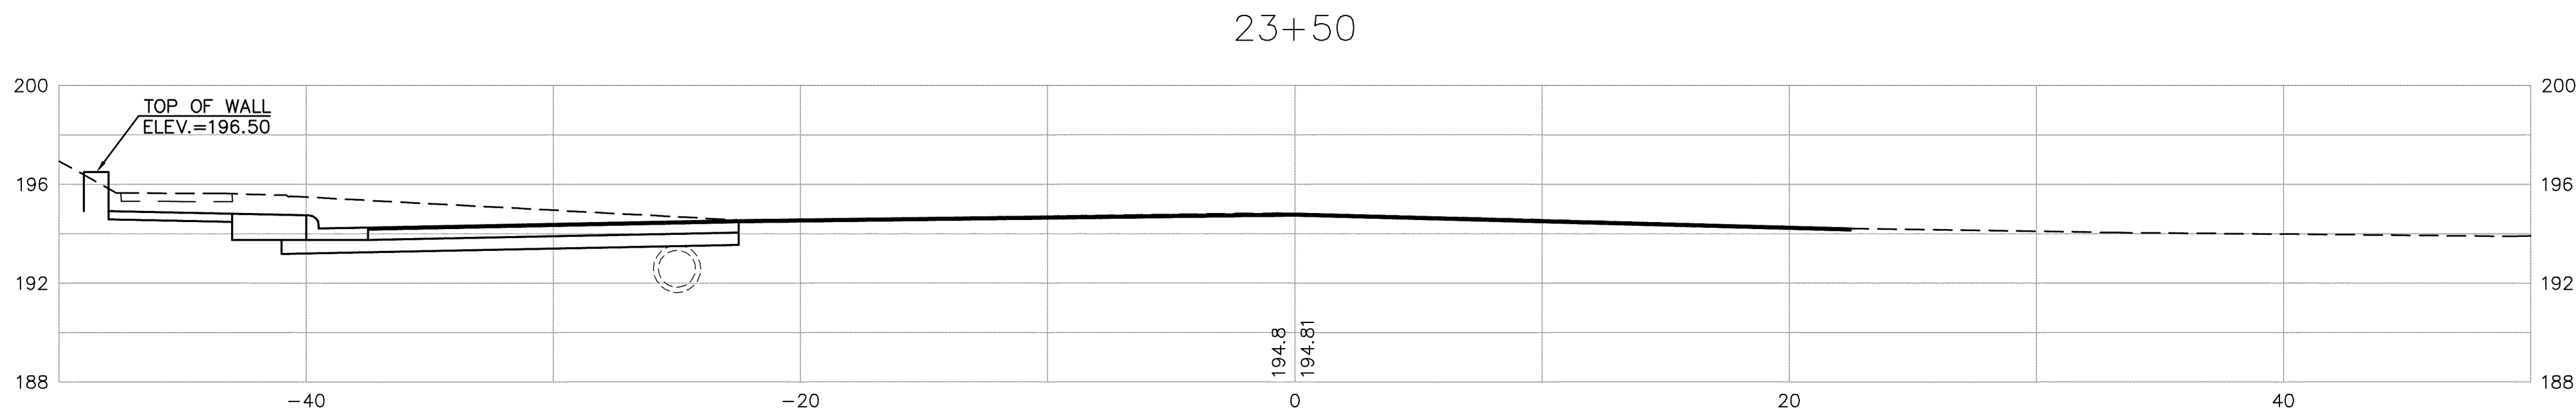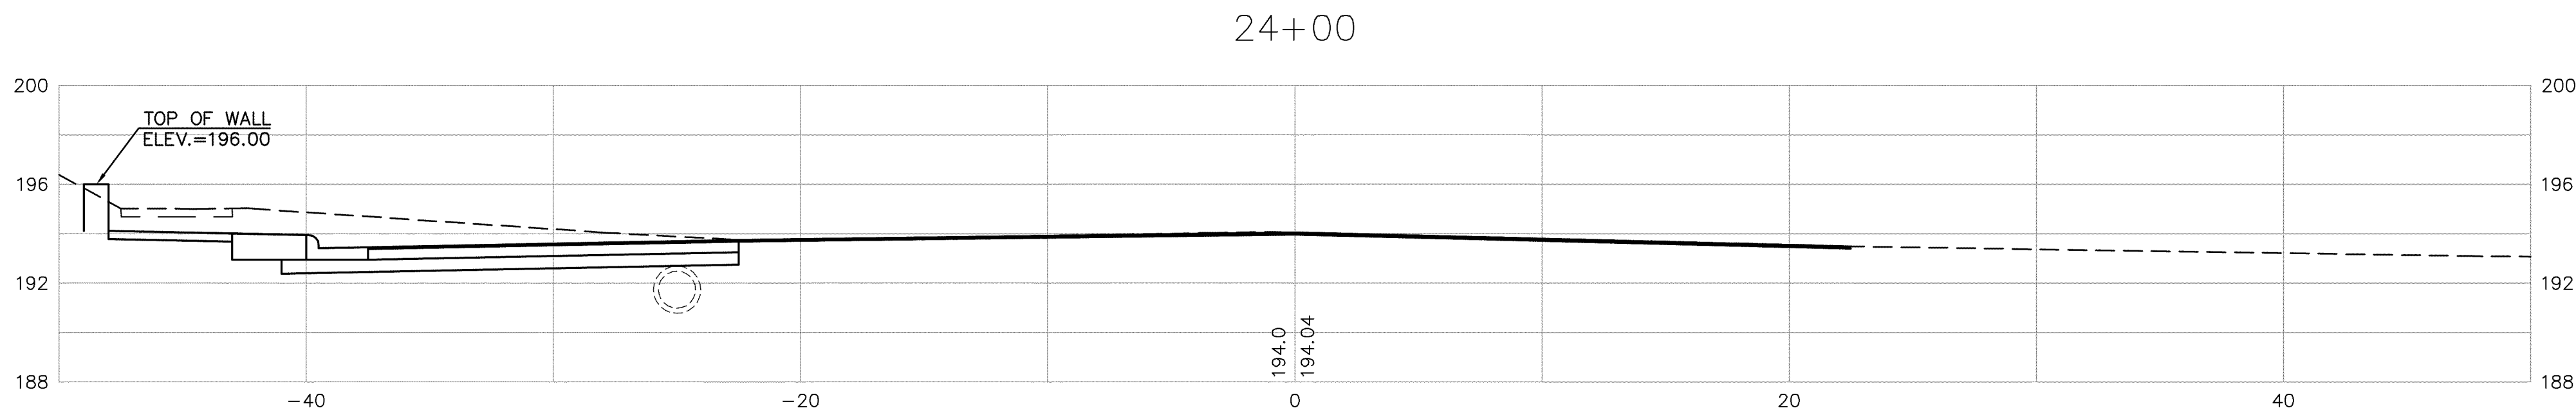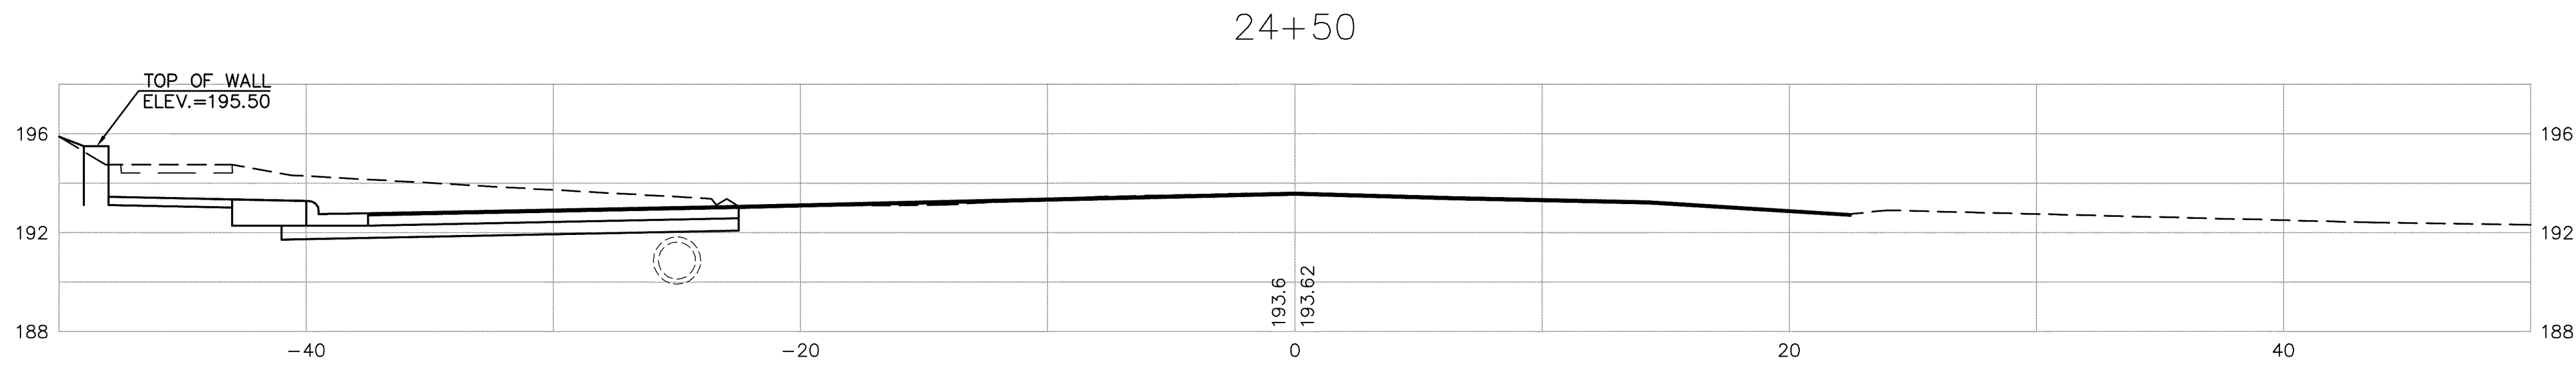

NO.	DATE	DESCRIPTION	BY
CROSS-SECTIONS			
PROJ. NO.: HPP-6098-00(007)LPA/105194-801000			
HARDY STREET FROM US. 49 TO 21st AVE.			
CITY OF HATTIESBURG, MISSISSIPPI			
		P.O. BOX 1711 HATTIESBURG, MISSISSIPPI 39403-1711 301 SECOND AVENUE HATTIESBURG, MISSISSIPPI 39401 HTTP://WWW.SD&W.COM P: (601) 544-1821 F: (601) 544-1801	
SHOWS, DEARMAN & WAITS, INC.		CONSULTING ENGINEERS	
Drawn by: LS		Checked by: SEM	
Date: FEBRUARY 27, 2008		Scale: 1"=5'	
Drawing No.: 1227		Sheet No. 906	

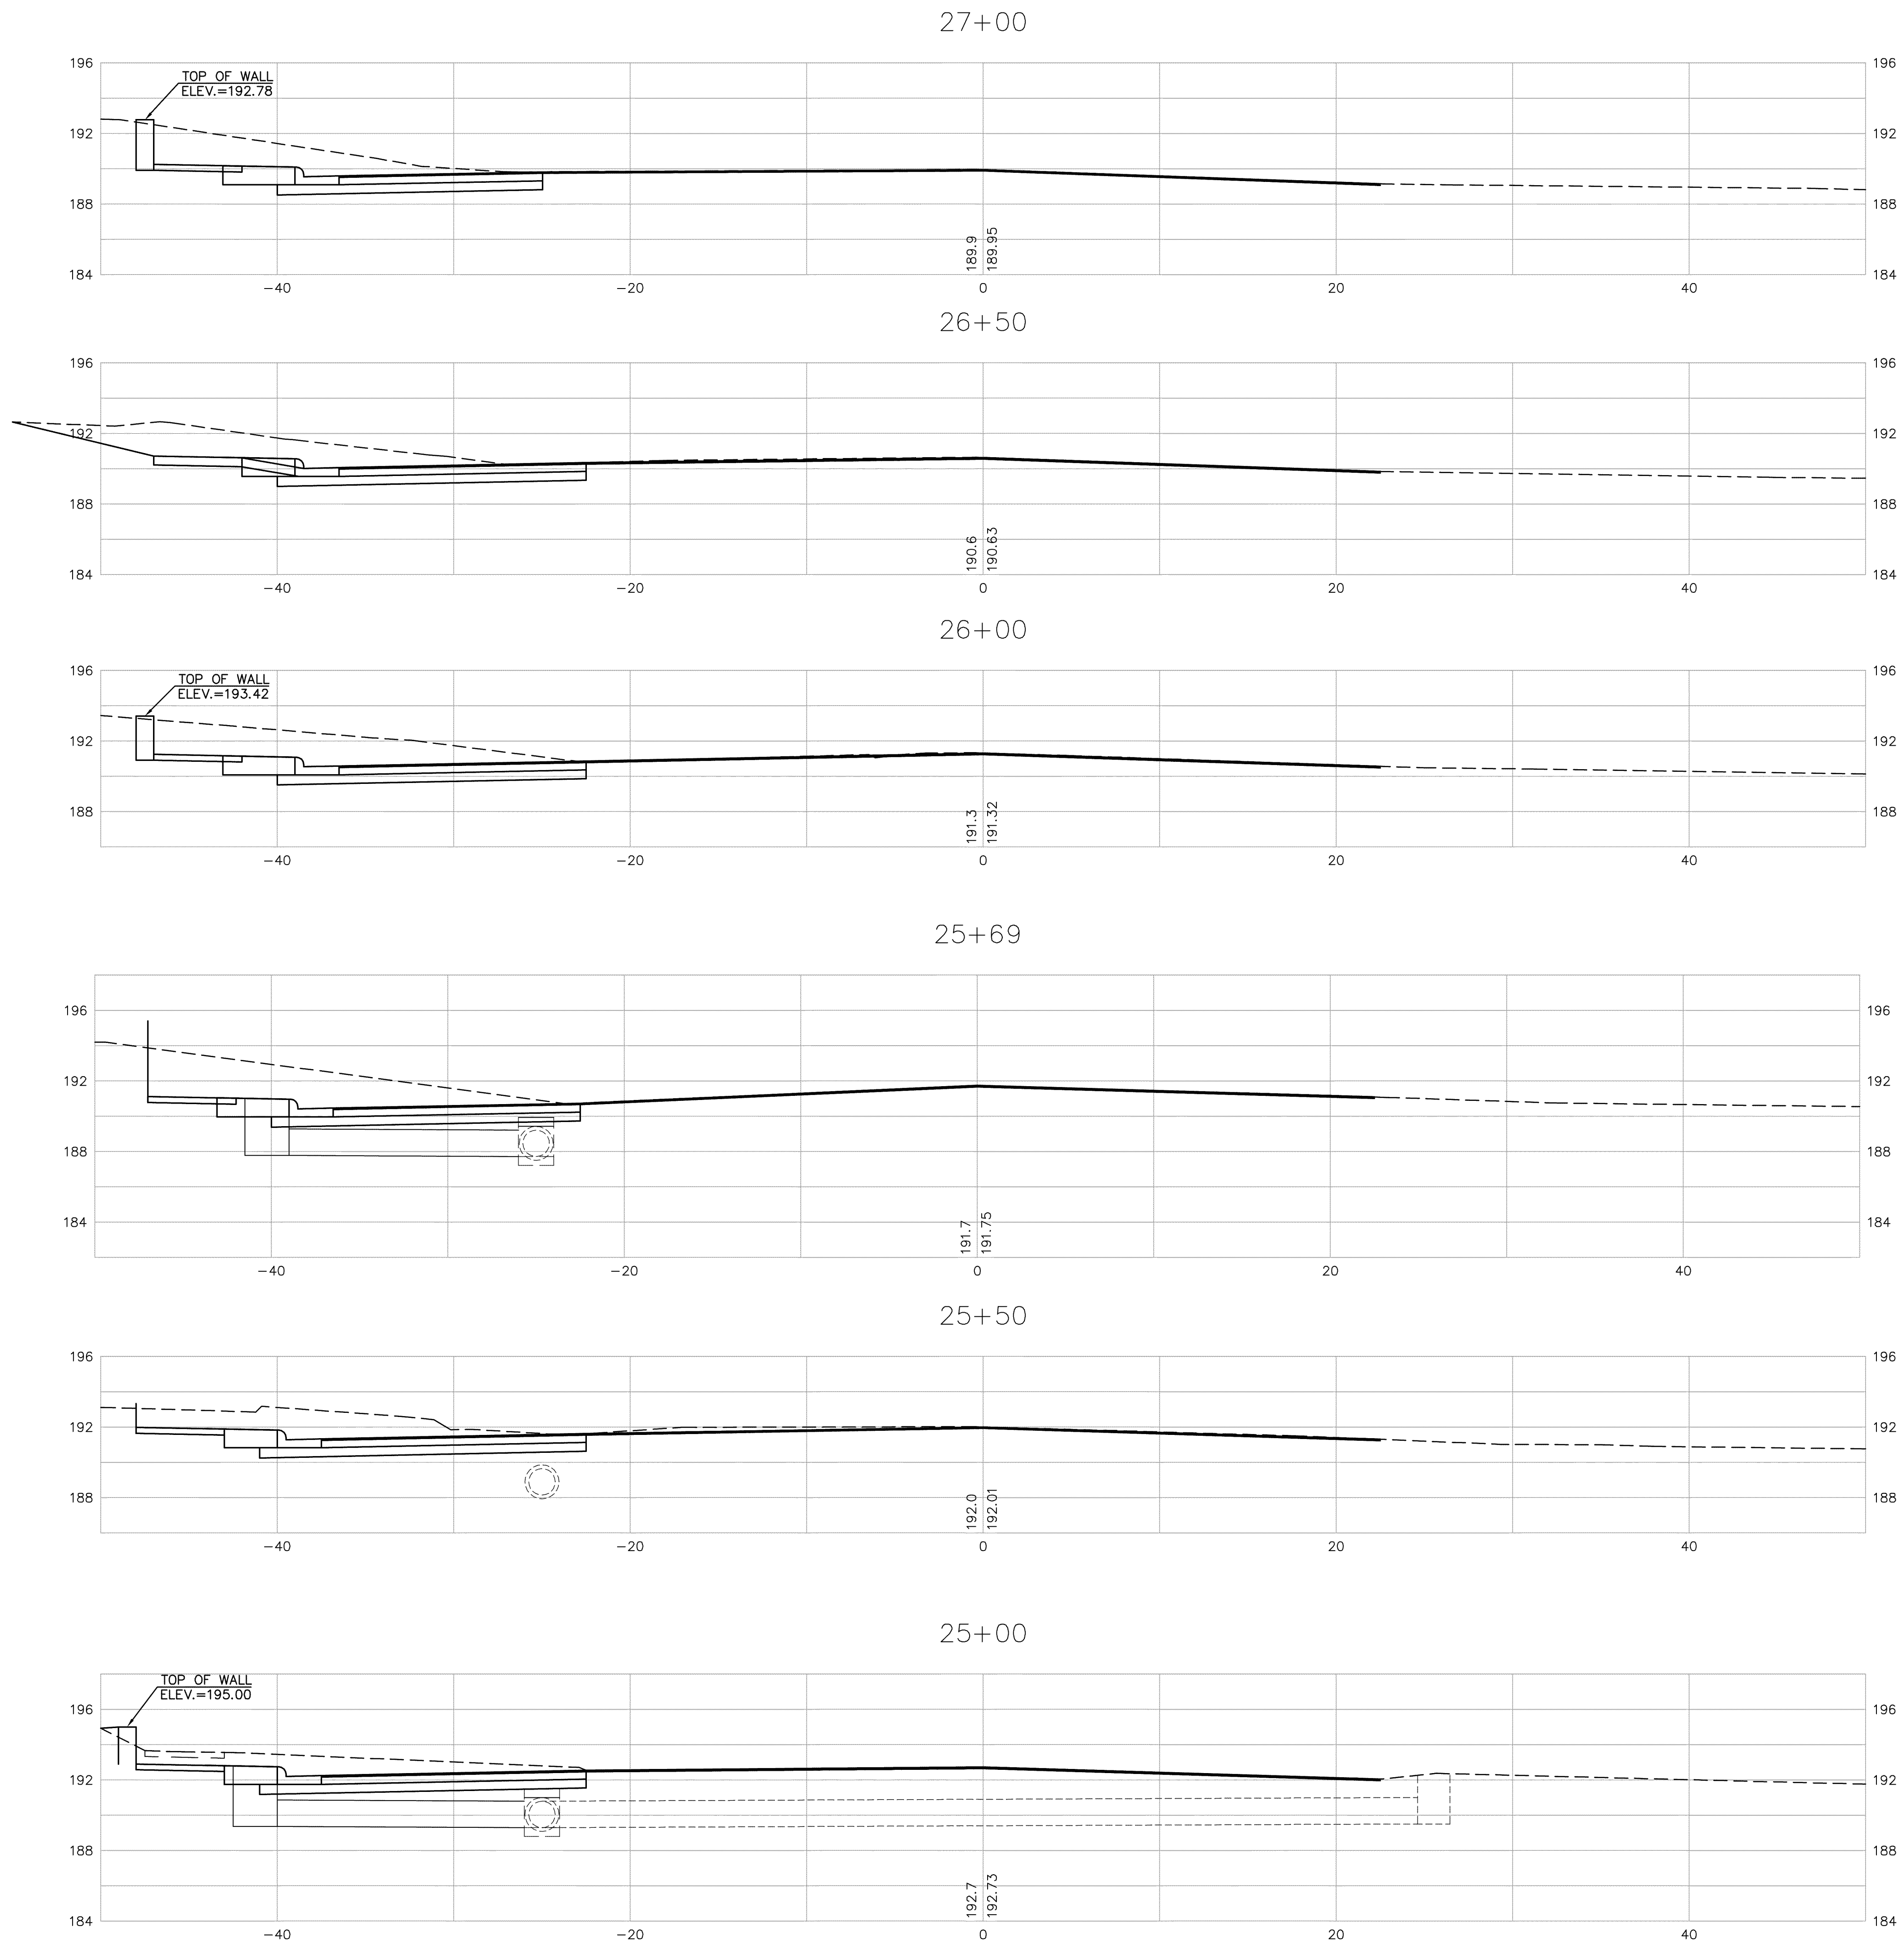

NO.	DATE	DESCRIPTION	BY
CROSS-SECTIONS			
PROJ. NO.: HPP-6098-00(007)LPA/105194-801000			
HARDY STREET FROM US. 49 TO 21st AVE.			
CITY OF HATTIESBURG, MISSISSIPPI			
		P.O. BOX 1711 HATTIESBURG, MISSISSIPPI 39403-1711 301 SECOND AVENUE HATTIESBURG, MISSISSIPPI 39401 HTTP://WWW.SD&W.COM P: (601) 544-1821 F: (601) 544-1821	
SHOWS, DEARMAN & WAITS, INC. CONSULTING ENGINEERS			
Drawn by: LS		Checked by: SEM	
Date: FEBRUARY 27, 2008		Scale: 1"=5'	
Drawing No.: 1227		Sheet No. 907	

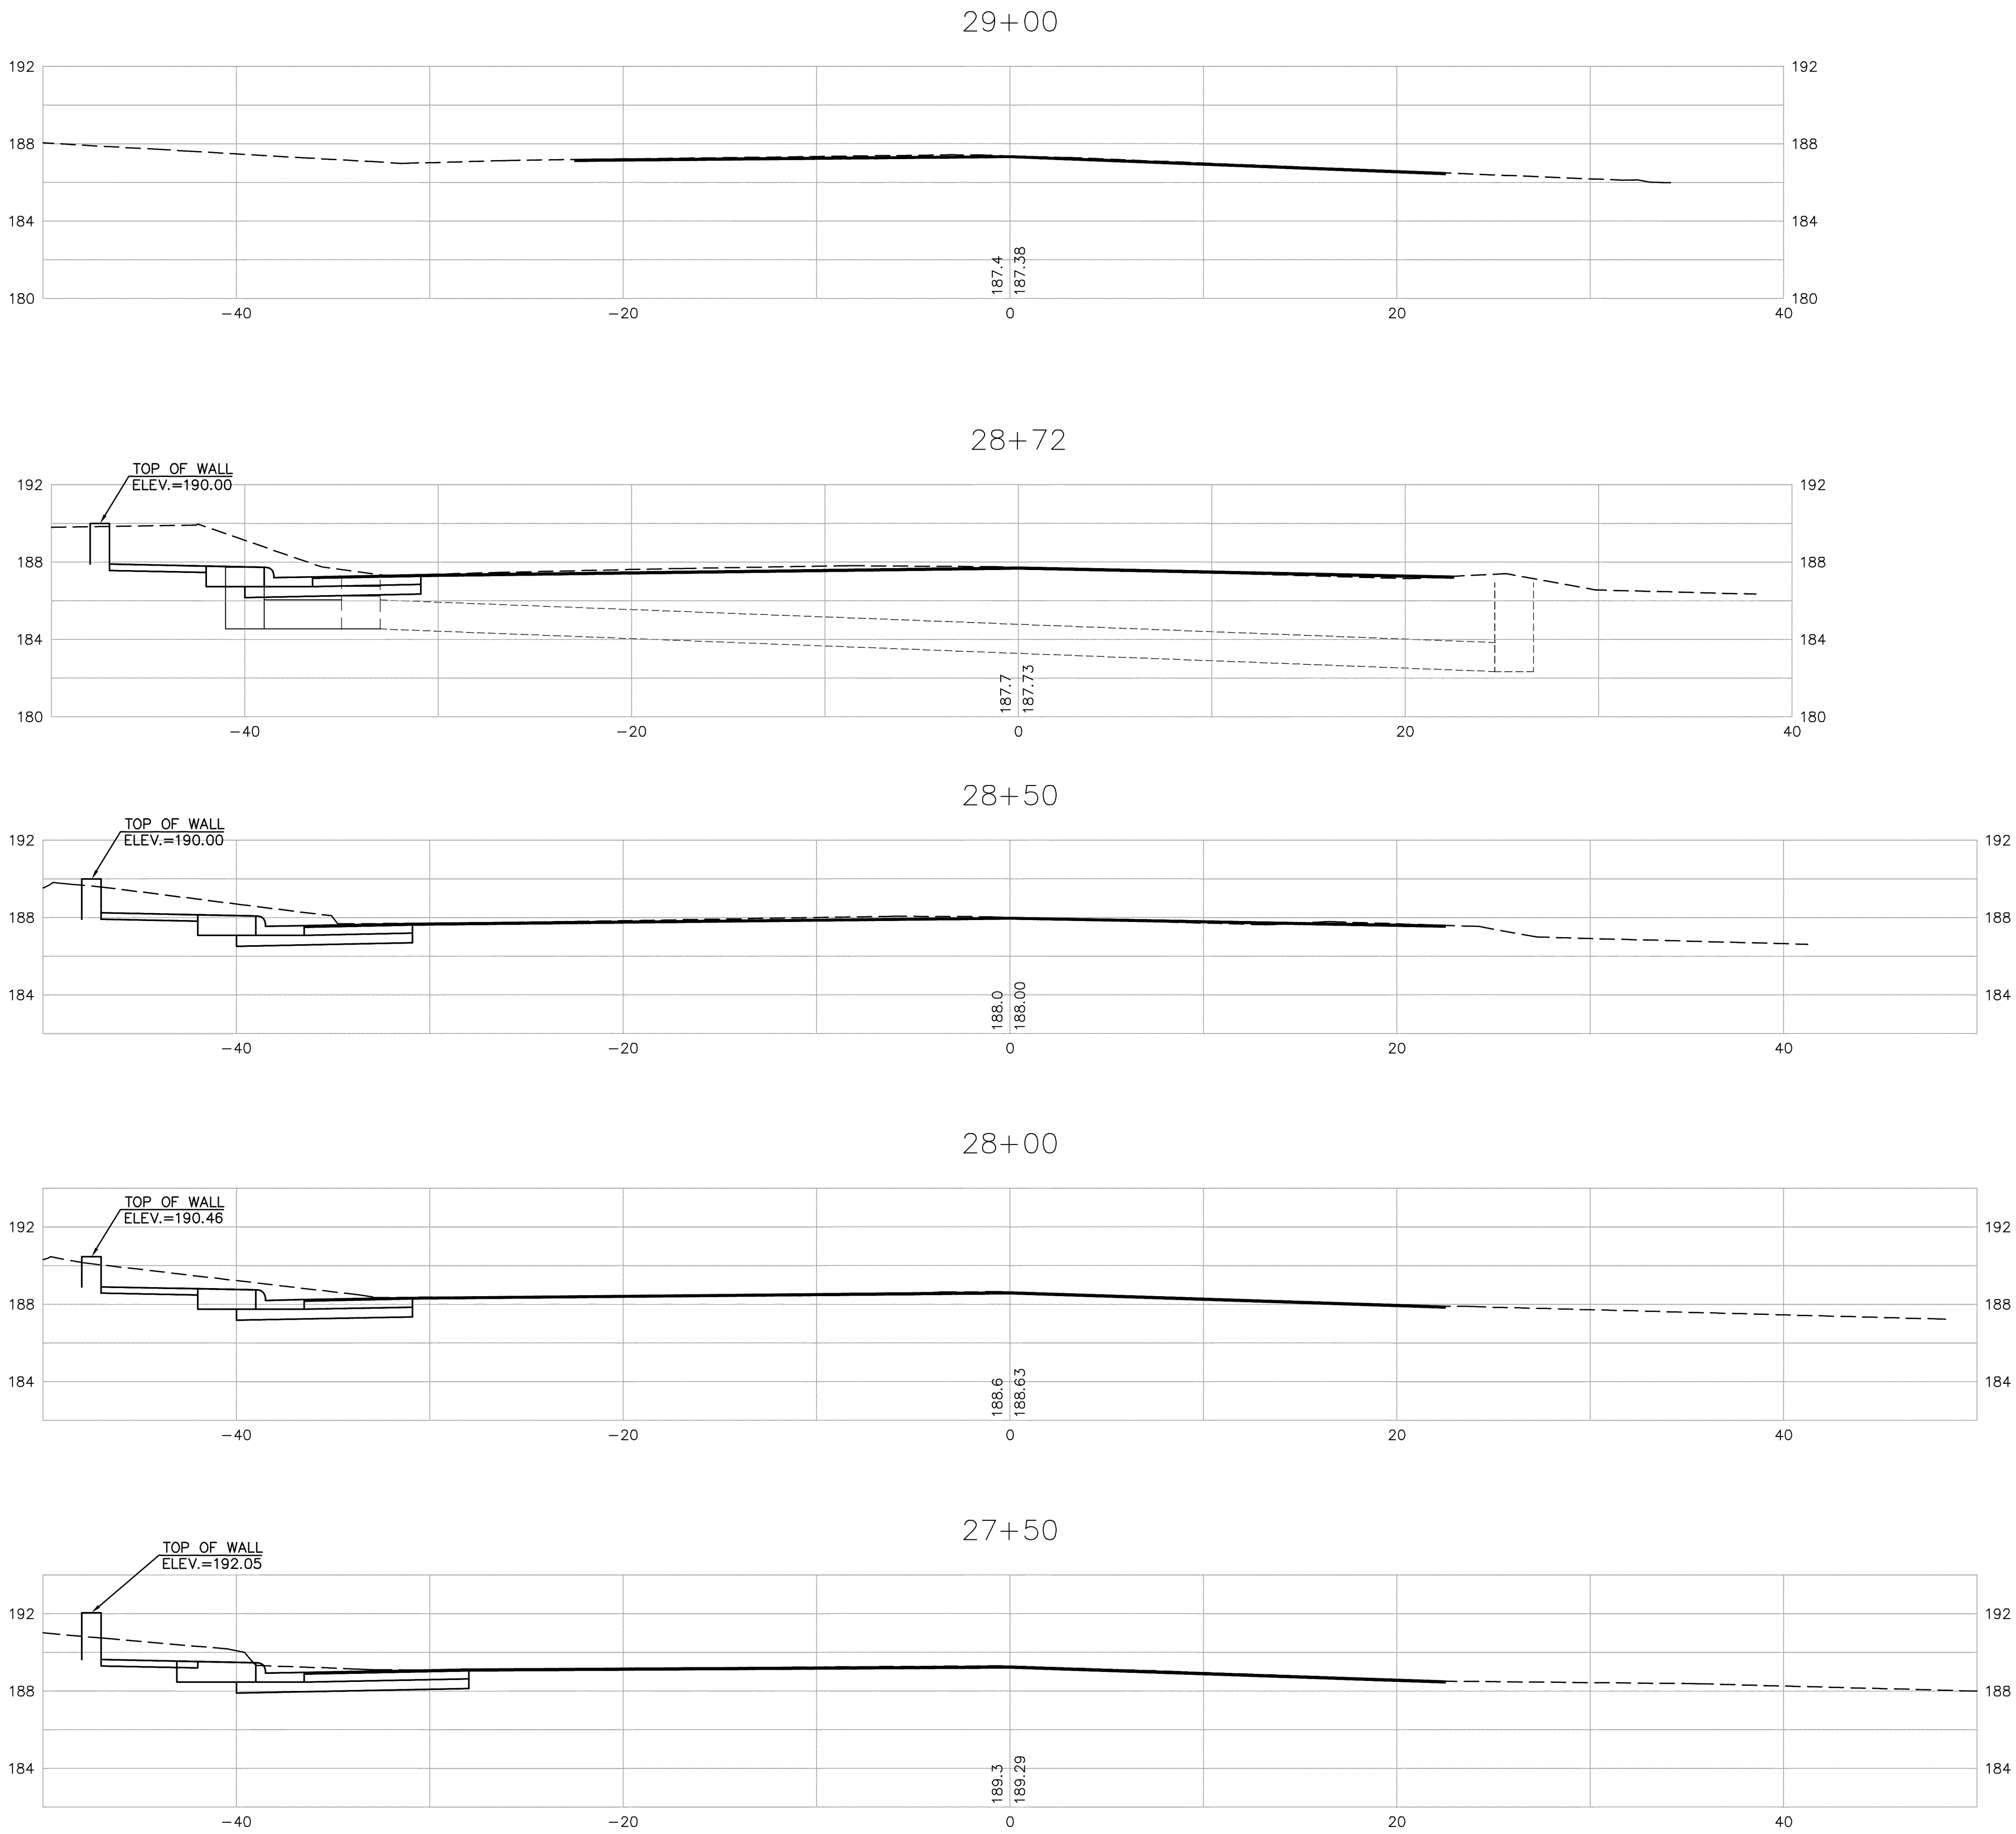

NO.	DATE	DESCRIPTION	BY
CROSS-SECTIONS			
PROJ. NO.: HPP-6098-00(007)LPA/105194-801000			
HARDY STREET FROM US. 49 TO 21st AVE.			
CITY OF HATTIESBURG, MISSISSIPPI			
 SHOWS, DEARMAN & WAITS, INC. CONSULTING ENGINEERS		P.O. BOX 1711 HATTIESBURG, MISSISSIPPI, 39403-1711 301 SECOND AVENUE HATTIESBURG, MISSISSIPPI, 39401 HTTP://WWW.SD-W.COM P: (601) 544-1821 F: (601) 544-1801	
Drawn by: LS		Checked by: SEM	
Date: FEBRUARY 27, 2008		Scale: 1"=5'	
Drawing No.: 1227		Sheet No. 908	

**CONTRACT DOCUMENTS
and
SPECIAL CONDITIONS**

for

**WIDENING of HARDY STREET
between U.S. HIGHWAY 49 and 21st AVENUE**


**Federal Aid Urban Project No.:
HPP-6098-00(007)LPA/105194-801000**

CITY OF HATTIESBURG

HATTIESBURG , MISSISSIPPI

April 2012

Prepared by:

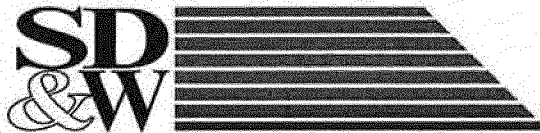

**SHOWS, DEARMAN & WAITS, Inc.
Consulting Engineers**

**P O Box 1711 ♦ Hattiesburg MS 39403
(601) 544-1821 ♦ (601) 544-0501 Fax
www.sd-w.com**

**BIDDER CHECK LIST
(FOR INFORMATION ONLY)**

- _____ All unit prices and item totals have been entered in accordance with Subsection 102.06 of the Mississippi Standard Specifications for Road and Bridge Construction.
- _____ First sheet of SECTION 905--PROPOSAL has been completed.
- _____ Second sheet of SECTION 905--PROPOSAL has been completed and signed.
- _____ Addenda, if any, have been acknowledged. Second sheet of Section 905 listing the addendum number has been substituted for the original second sheet of Section 905. Substituted second sheet of Section 905 has been properly completed, signed, and added to the proposal.
- _____ DBE/WBE percentage, when required by contract, has been entered on last sheet of the bid sheets of SECTION 905 - PROPOSAL.
- _____ Form DBE-5, when required by contract, has been completed and signed.
- _____ The last sheet of the bid sheets of SECTION 905--PROPOSAL has been signed.
- _____ Combination Bid Proposal of SECTION 905--PROPOSAL has been completed for each project which is to be considered in combination (See Subsection 102.11).
- _____ Equal Opportunity Clause Certification, when included in contract, has been completed and signed.
- _____ The Certification regarding Non-Collusion, Debarment and Suspension, etc. has been executed in duplicate.
- _____ A certified check, cashier's check or bid bond payable to the Local Public Agent in the principal amount of 5% of the bid has been included with project number identified on same. Bid bond has been signed by the bidder and has also been signed or countersigned by a Mississippi Agent or Qualified Nonresident Agent for the Surety with Power of Attorney attached.
- _____ The Notice To Bidders regarding DUNS Requirements has been completed and included in the contract documents.

Return the proposal and contract documents in its entirety in a sealed envelope. DO NOT remove any part of the contract documents; exception - an addendum requires substitution of second sheet of Section 905. A stripped proposal is considered as an irregular bid and will be rejected.

Failure to complete any or all of the applicable requirements will be cause for the proposal to be considered irregular.

TABLE of CONTENTS
WIDENING of HARDY STREET
between U.S. HIGHWAY 49 and 21st AVENUE
Federal Aid Urban Project No.:
HPP-6098-00(007)LPA/105194-801000

CITY of HATTIESBURG

ADVERTISEMENT for BIDS

904 – NOTICE to BIDDERS

GOVERNING SPECIFICATIONS

Section 904 – Notice to Bidders No. 1

OWNER AND ENGINEER

Section 904 – Notice to Bidders No. 2 LPA

FINAL CLEAN-UP

Section 904 – Notice to Bidders No. 3

GOPHER TORTOISES

Section 904 – Notice to Bidders No. 151

FIBER REINFORCED CONCRETE

Section 904 – Notice to Bidders No. 640

**DISADVANTAGED BUSINESS ENTERPRISES
in FEDERAL AID HIGHWAY CONSTRUCTION**

Section 904 – Notice to Bidders No. 696 Supplement

Section 904 – Notice to Bidders No. 696

PAYROLL REQUIREMENTS

Section 904 – Notice to Bidders No. 883

NON-USE of PRECAST DRAINAGE UNITS

Section 904 – Notice to Bidders No. 1322

ERRATA and MODIFICATIONS to the 2004 STANDARD SPECIFICATIONS

Section 904 – Notice to Bidders No. 1405

ADVANCEMENT OF MATERIALS

Section 904 Notice to Bidders No. 1546

VIBRATORY ROLLER

Section 904 Notice to Bidders No. 1595

SAFETY APPAREL

Section 904 Notice to Bidders No. 1808

DISADVANTAGEED BUSINESS ENTERPRISE FORMS

Section 904 – Notice to Bidders No. 1902 LPA

FEDERAL BRIDGE FORMULA

Section 904 – Notice to Bidders No. 1928

FUEL and MATERIAL ADJUSTMENTS

Section 904 – Notice to Bidders No. 2168

DEPARTMENT of LABOR RULING

Section 904 – Notice to Bidders No. 2239

STATUS OF ROW

Section 904 – Notice to Bidders No. 2382

Section 904 – Notice to Bidders No. 2382 Attachments

Table of Contents (continued)

DBE FORMS, PARTICIPATION, and PAYMENT

Section 904—Notice to Bidders No. 2596 LPA

MATERIAL TRANSFER DEVICE

Section 904 – Notice to Bidders No. 2677

NON-QUALITY CONTROL/QUALITY ASSURANCE CONCRETE

Section 904—Notice to Bidders No. 2818

ALTERNATE ASPHALT MIXTURE BID ITEMS

Section 904—Notice to Bidders No. 3039

PLAN SHEETS

Section 904—Notice to Bidders No. 3040

WARM MIX ASPHALT (WMA)

Section 904 – Notice to Bidders No. 3242

DUNS REQUIREMENT

Section 904—Notice to Bidders No. 3414

SAFETY EDGE

Section 904—Notice to Bidders No. 3585

TYPE III BARRICADE RAIL

Section 904 – Notice to Bidders No. 3655

CONTRACT TIME

Section 904—Notice to Bidders No. 4000

COOPERATION BETWEEN CONTRACTORS

Section 904—Notice to Bidders No. 4001

906 – REQUIRED CONTRACT PROVISIONS

906 - 001 – County Wage Rates

906 - 002 – Supplement to Form FHWA 1273

906 - 003 – Required Federal Contract Provision Form FHWA 1273

906 - 004 – Executive Order 11246

907 – SPECIAL PROVISIONS

DEFINITIONS

Special Provision No. 907-101-4

BIDDING REQUIREMENTS and CONDITIONS

Special Provision No. 907-102-4 LPA

AWARD and EXECUTION of CONTRACT

Special Provision No. 907-103-8

DISPOSAL OF MATERIALS

Special Provision No. 907-104-4

CONTROL OF WORK

Special Provision No. 907-105-6 Supplement

Special Provision No. 907-105-6

LEGAL RELATIONS and RESPONSIBILITY to PUBLIC

Special Provision No. 907-107-9 Supplement

Special Provision No. 907-107-9

DETERMINATION AND EXTENSION OF CONTRACT TIME

Special Provision No. 907-108-14

PROSECUTION and PROGRESS

Special Provision No. 907-108-24

MEASUREMENT and PAYMENT

Special Provision No. 907-109-5

Table of Contents (continued)

WAGE RATES

Special Provision No. 907-110-2

AGRICULTURAL LIMESTONE

Special Provision No. 907-213-2

GRASSING

Special Provision No. 907-225-3

WATTLES

Special Provision No. 907-237-4

GRANULAR COURSES

Special Provision No. 907-304-12

HOT MIX ASPHALT (HMA)

Special Provision No. 907-401-2 Supplement

Special Provision No. 907-401-2

WARM MIX ASPHALT

Special Provision No. 907-401-4 Supplement

Special Provision No. 907-401-4

HOT MIX ASPHALT

Special Provision No. 907-403-4 Supplement

Special Provision No. 907-403-4

WARM MIX ASPHALT

Special Provision No. 907-403-9 Supplement

Special Provision No. 907-403-9

TACK COAT

Special Provision No. 907-407-1

STRUCTURAL CONCRETE

Special Provision No. 907-601-1

CULVERTS and STORM DRAINS

Special Provision No. 907-603-8

PLACEMENT of TEMPORARY TRAFFIC STRIPE

Special Provisions No. 907-618-4

THERMOPLASTIC TRAFFIC MARKINGS

Special Provision No. 907-626-15

TRAFFIC SIGNAL EQUIPMENT POLES

Special Provisions No. 907-639-4

CONSTRUCTION STAKES

Special Provisions No. 907-699-4

HYDRAULIC CEMENT

Special Provision No. 907-701-4

POLYPHOSPHORIC ACID (PPA) MODIFICATION OF PETROLEUM ASPHALT CEMENT

Special Provision No. 907-702-3

AGGREGATE

Special Provisions No. 907-703-9 Supplement

Special Provisions No. 907-703-9

RUBBER TYPE GASKETS

Special Provision No. 907-707-4

NON-METAL DRAINAGE STRUCTURES

Special Provision No. 907-708-5 Supplement

Special Provision No. 907-708-5

Table of Contents (continued)

METAL PIPE

Special Provision No. 907-709-1

SYNTHETIC STRUCTURAL FIBER REINFORCEMENT

Special Provision No. 907-711-4

ADMIXTURES for CONCRETE

Special Provision No. 907-713-2 Supplement

Special Provision No. 907-713-2

MISCELLANEOUS MATERIALS

Special Provision No. 907-714-6

ROADSIDE DEVELOPMENT MATERIALS

Special Provision No. 907-715-3

PAVEMENT MARKING MATERIALS

Special Provision No. 907-720-1

CONCRETE BRIDGES and STRUCTURES

Special Provision No. 907-804-13 Supplement

Special Provision No. 907-804-13

PROPOSAL

Section 905 – Proposal Form

Section 905 – Bid Sheet No. 2-1

Section 905 – Bid Sheet No. 2-2

Section 905 – Bid Sheet No. 2-3

Section 905 – Bid Sheet No. 2-4

CERTIFICATION of PERFORMANCE

AFFIDAVIT REGARDING NON-COLLUSION, DEBARMENT and SUSPENSION (2)

CONTRACT FORM

Section 902

CONTRACT BOND FORM

Section 903

EXECUTIVE COMPENSATION CERTIFICATION

GUIDANCE FOR FEDERAL SPENDING TRANSPARENCY

DISADVANTAGED BUSINESS ENTERPRISE LIST (3)

Form OCR-481-LPA

LIST of FIRMS SUBMITTING QUOTES (3)

Form OCR-485-LPA

SECTION 901

ADVERTISEMENT

CITY OF HATTIESBURG Forrest County, MISSISSIPPI

Federal Aid Urban Project No. HPP-6098-00(007)LPA/105194-801000

The City Council of the City of Hattiesburg, Mississippi, will receive bids for Widening of Hardy Street between U.S. Highway 49 and 21st Avenue for a total project length of 0.354 miles, Federal Aid Urban Project No. HPP-6098-00(007)LPA/105194-801000, no later than 10:00 A.M., Local Time, **July 26, 2012**, at the Council Room located at 200 Forrest St., Hattiesburg, Mississippi. All bids so received will be publicly opened and read aloud.

The work shall consist essentially of the following items:

Widening of Hardy Street between U.S. Highway 49 and 21st Avenue. All other related items of work required to complete the project as shown and specified in the Contract Documents.

The above general outline of features of the work does not in any way limit the responsibility of the Contractor to perform all work and furnish all plant, labor, equipment and materials required by the specifications and the drawings referred to therein.

The attention of bidders is directed to the Contract Provisions governing selection and employment of labor. Minimum wage rates for Federal-Aid projects have been predetermined by the secretary of Labor and are subject to Public Law 87-581 Work Hours Act of 1962, as set forth in the Contract Provisions.

The City Council of Hattiesburg, Mississippi hereby notifies all Bidders that it will affirmatively insure that in any contract entered into pursuant to this advertisement, disadvantaged and women's business enterprises will be afforded the full opportunity to submit bids in response to this invitation and will not be discriminated against on the grounds of race, color, or national origin in consideration for an award.

The award of this contract will be contingent upon the Contractor satisfying the DBE/WBE requirements.

The Contract Documents are on file and may be examined at the following location:

1. Shows, Dearman and Waits, Inc., 301 2nd Avenue, Hattiesburg Mississippi, 39401

All documents required for bidding purposes may be obtained from Shows, Dearman and Waits, Inc. located at 301 2nd Avenue, Hattiesburg Mississippi, 39401 (Mailing address: P.O. Box 1711, Hattiesburg, MS 39403-1711) upon payment of \$100.00 for each set, which will not be refunded.

Each bid shall be accompanied by a Certified Check on a solvent bank or a Bidder's Bond issued by a Surety Company licensed to operate in the State of Mississippi, in the amount of five percent (5%) of the total bid price, payable to the City of Hattiesburg as bid security. Bidders shall also submit a current financial statement, if requested by the City. The successful bidder will be required to furnish a Contract Bond in the amount of one hundred percent (100%) of the contract amount.

The proposal and contract documents in its entirety shall be submitted in a sealed envelope and deposited with the City Clerk, 200 Forrest St, Hattiesburg, Mississippi prior to the hour and date above designated. No bidder may withdraw his bid within sixty (60) days after the date of actual bid opening, without Owner's consent.

Work to be performed shall be in accordance with the "Mississippi State Highway Standard Specifications for Road and Bridge Construction, 2004", together with all amendments and/or special provisions and/or addenda to the standards duly approved and adopted, unless otherwise noted in these specifications.

The attention of Bidders is directed to the provisions of Subsection 102.07 pertaining to irregular proposals and rejection of bids.

THE CITY COUNCIL,
HATTIESBURG, MISSISSIPPI

BY _____
Eddie Myers
City Clerk, City of Hattiesburg

PUBLISH: June 28, 2012
July 5, 2012

MISSISSIPPI DEPARTMENT OF TRANSPORTATION

SECTION 904 - NOTICE TO BIDDERS NO. 1

CODE: (IS)

DATE: 05/03/2004

SUBJECT: Governing Specifications

The current (2004) Edition of the Standard Specifications for Road and Bridge Construction adopted by the Mississippi Transportation Commission is made a part hereof fully and completely as if it were attached hereto, except where superseded by special provisions, or amended by revisions of the Specifications contained herein. Copies of the specification book may be purchased from the MDOT Construction Division.

A reference in any contract document to controlling requirements in another portion of the contract documents shall be understood to apply equally to any revision or amendment thereof included in the contract.

In the event the plans or proposal contain references to the 1990 Edition of the Standard Specifications for Road and Bridge Construction, it is to be understood that such references shall mean the comparable provisions of the 2004 Edition of the Standard Specifications.

MISSISSIPPI DEPARTMENT OF TRANSPORTATION

SECTION 904- NOTICE TO BIDDERS NO. 2 LPA

CODE: (SP)

DATE: 01-07-10

SUBJECT: Designated Owner and Engineer

PROJECT: HPP-6098-00(007)LPA/105194-801000

Any reference in the Contract Documents to the State of Mississippi, Mississippi Department of Transportation, Mississippi Transportation Commission, or any official thereof, it shall be interpreted to mean the City of Hattiesburg, MS, the "Owner".

Any reference in the Standard Specifications to the Project Engineer, District Engineer, Chief Engineer, or Engineer it shall be interpreted to mean Shows, Dearman and Waits, Project Engineer for the City of Hattiesburg.

MISSISSIPPI DEPARTMENT OF TRANSPORTATION

SECTION 904 - NOTICE TO BIDDERS NO. 3

CODE: (SP)

DATE: 05/03/2004

SUBJECT: Final Clean-Up

Immediately prior to final inspection for release of maintenance, the Contractor shall pick up, load, transport and properly dispose of all litter from the entire highway right-of-way that is within the termini of the project.

Litter shall include, but not be limited to, solid wastes such as glass, paper products, tires, wood products, metal, synthetic materials and other miscellaneous debris.

Litter removal is considered incidental to other items of work and will not be measured for separate payment.

MISSISSIPPI DEPARTMENT OF TRANSPORTATION

SECTION 904 - NOTICE TO BIDDERS NO. 151

CODE: (IS)

DATE: 06/18/2004

SUBJECT: Gopher Tortoises

Bidders are hereby advised that the Contractor will be required to make special considerations regarding gopher tortoises on this project. In addition to the normal required documentation associated with borrow pits, the Contractor shall, for each site used to obtain or dispose of materials associated with this project, provide the Engineer with a letter from a qualified biologist certifying that the site was inspected prior to any clearing of vegetation or disposal of project materials and that the site is not inhabited by gopher tortoises, or appropriate avoidance measures have been installed. No individual lacking the proper State or Federal license shall touch or otherwise harass a gopher tortoise.

MISSISSIPPI DEPARTMENT OF TRANSPORTATION

| SECTION 904 - NOTICE TO BIDDERS NO. 640

CODE: (IS)

| DATE: 09/26/2005

SUBJECT: Fiber Reinforced Concrete

Bidders are hereby advised that synthetic structural fibers meeting the requirements of Subsection 907-711.04 may be used in lieu of wire mesh in some items of construction. Substitution of fibers for wire mesh will be allowed in the construction of paved ditches, paved flumes, paved inlet apron, driveways, guard rail anchors and pile encasements. Substitution in any other items of work must be approved by the State Construction Engineer prior to use.

SUPPLEMENT TO NOTICE TO BIDDERS NO. 696

DATE: 07/17/2009

The goal is 5 percent for the Disadvantaged Business Enterprise. The low bidder is required to submit Form DBE-1 for all DBEs

Form DBE-1 is available online at the link in the LPA Project Development Manual at <http://www.gomdot.com/Projects/Local Public Agencies/PDM Manual/PDM Links/form 6.B>.

All DBE-1s must be submitted according to the instructions at the bottom of the form.

For answers to questions, contact the MDOT Office of Civil Rights at (601) 359-7466.

The bidder's execution of the signature portion of the proposal shall constitute execution of the following assurance:

The bidder hereby gives assurance pursuant to the applicable requirements of "Safe, Accountable, Flexible, Efficient Transportation Equity Act, A Legacy For Users (SAFETEA-LU)" and "Part 26, Title 49, Code of Federal Regulation" that the bidder has made a good faith effort to meet the contract goal for DBE participation for which this proposal is submitted.

A list of "Certified DBE Contractors" which have been certified as such by the Mississippi Department of Transportation and other Unified Certification Partners (UPC) can be found on the Mississippi Department of Transportation website at www.gomdot.com. The DBE firm must be on the Department's list of "Certified DBE Contractors" that is posted online at the time the job is let and approved by MDOT to count towards meeting the DBE goal.

MISSISSIPPI DEPARTMENT OF TRANSPORTATION

SECTION 904 - NOTICE TO BIDDERS NO. 696

CODE: (IS)

DATE: 12/20/2005

**SUBJECT: DISADVANTAGED BUSINESS ENTERPRISES IN FEDERAL-AID
HIGHWAY CONSTRUCTION**

This contract is subject to the "Safe, Accountable, Flexible, Efficient Transportation Equity Act, A Legacy For Users (SAFETEA-LU)" and applicable requirements of "Part 26, Title 49, Code of Federal Regulations." Portions of the Act are set forth in this Notice as applicable to compliance by the Contractor and all of the Act, and the MDOT DBE Program, is incorporated by reference herein.

The Department has developed a Disadvantaged Business Enterprise Program that is applicable to this contract and is made a part thereof by reference.

Copies of the program may be obtained from:

Office of Civil Rights
Mississippi Department of Transportation
P. O. Box 1850
Jackson, Mississippi 39215-1850

POLICY

It is the policy of the Mississippi Department of Transportation to provide a level playing field, to foster equal opportunity in all federally assisted contracts, to improve the flexibility of the DBE Program, to reduce the burdens on small businesses, and to achieve that amount of participation that would be obtained in a non-discriminatory market place. In doing so, it is the policy of MDOT that there will be no discrimination in the award and performance of federally assisted contracts on the basis of race, color, sex, age, religion, national origin, or any handicap.

ASSURANCES THAT CONTRACTORS MUST TAKE:

MDOT will require that each contract which MDOT signs with a subrecipient or a Contractor, and each subcontract the Prime Contractor signs with a Subcontractor, includes the following assurances:

"The Contractor, subrecipient or Subcontractor shall not discriminate on the basis of race, color, national origin, or sex in the performance of this contract. The Contractor shall carry out applicable requirements of 49 CFR 26 in the award and administration of federally assisted contracts. Failure by the Contractor to carry out these requirements is a material breach of this contract, which may result in the termination of this contract or such other remedy as MDOT deems appropriate."

DEFINITIONS

For purposes of this provision the following definitions will apply:

"Disadvantaged Business" means a small business concern: (a) which is at least 51 percent owned by one or more socially and economically disadvantaged individual(s) or in the case of any publicly owned business, at least 51 percent of the stock of which is owned by one or more socially and economically disadvantaged individual(s); and (b) whose management and daily business operations are controlled by one or more of the socially and economically disadvantaged individual(s) who own it. It is important to note that the business owners themselves must control the operations of the business. Absentee ownership or title ownership by an individual who does not take an active role in controlling the business is not consistent with eligibility as a DBE under CFR 49 Part 26.71.

CONTRACTOR'S OBLIGATION

The Contractor and all Subcontractors shall take all necessary and reasonable steps to ensure that DBE firms can compete for and participate in the performance of a portion of the work in this contract and shall not discriminate on the basis of race, color, national origin, religion or sex. Failure on the part of the Contractor to carry out the DBE requirements of this contract constitutes a breach of contract and after proper notification the Department may terminate the contract or take other appropriate action as determined by the Department.

When a contract requires a zero percent (0%) DBE goal, the Contractor still has the responsibility to take all necessary and reasonable steps to ensure that DBE firms can compete for and participate in the performance of the work in the contract. In this case, all work performed by a certified DBE firm is considered to be a "race neutral" measure and the Department will receive DBE credit towards the overall State goals when the DBE firm is paid for their work. If the Prime Contractor is a certified DBE firm, the Department can receive DBE credit only for the work performed by the Prime Contractor's work force or any work subcontracted to another DBE firm. Work performance by a non-DBE Subcontractor is not eligible for DBE credit.

CONTRACT GOAL

The goal for participation by DBEs is established for this contract in the attached Supplement. The Contractor shall exercise all necessary and reasonable steps to ensure that participation is equal to or exceeds the contract goal.

The percentage of the contract that is proposed for DBEs shall be so stated on the last bid sheet of the proposal.

The apparent lowest responsive bidder shall submit to the Contract Administration Division Form OCR-481, signed by the Prime Contractor and the DBE Subcontractors, no later than the 10th day after opening of the bids.

FORMS ARE AVAILABLE FROM THE CONTRACT ADMINISTRATION DIVISION

The OCR-481 Form must contain the following information:

The name and address of each certified DBE Contractor / Supplier;

The Reference Number, percent of work and the dollar amount of each item. If a portion of an item is subcontracted, a breakdown of that item including quantities and unit price must be attached, detailing what part of the item the DBE firm is to perform and who will perform the remainder of the item.

If the DBE Commitment shown on the last bid sheet of the proposal, does not equal or exceed the contract goal, the bidder must submit, with the proposal, information to satisfy the Department that adequate good faith efforts have been made to meet the contract goal.

Failure of the lowest bidder to furnish acceptable proof of good faith efforts, submitted with the bid proposal, shall be just cause for rejection of the proposal. Award may then be made to the next lowest responsive bidder or the work may be readvertised.

The following factors are illustrative of matters the Department will consider in judging whether or not the bidder has made adequate good faith effort to satisfy the contract goal.

- (1) Whether the bidder attended the pre-bid meeting that was scheduled by the Department to inform DBEs of subcontracting opportunities;
- (2) whether the bidder advertised in general circulation, trade association, and minority-focus media concerning the subcontracting opportunities;
- (3) whether the bidder provided written notice to a reasonable number of specific DBEs that their interest in the contract is being solicited;
- (4) whether the bidder followed up initial solicitations of interest by contacting DBEs to determine with certainty whether they were interested;
- (5) whether the bidder selected portions of the work to be performed by DBEs in order to increase the likelihood of meeting the contract goal;
- (6) whether the bidder provided interested DBEs with adequate information about the plans, specifications and requirements of the contract;

- (7) whether the bidder negotiated in good faith with interested DBEs and did not reject them as unqualified without sound reasons based on a thorough investigation of their capabilities; and
- (8) whether the bidder made efforts to assist interested DBEs in obtaining any required bonding or insurance.

DIRECTORY

Included with this Bid Proposal is a list of "Certified DBE Contractors" which have been certified as such by the Mississippi Department of Transportation and other Unified Certification Partners (UCP).

The DBE firm must be on the Department's list of "Certified DBE Contractors" that is attached to this proposal and approved by MDOT to count towards meeting the DBE goal.

REPLACEMENT

If a DBE Subcontractor cannot perform satisfactorily, and this causes the OCR-481 commitment to fall below the contract goal, the Contractor shall take all necessary reasonable steps to replace the DBE with another certified DBE Subcontractor or submit information to satisfy the Mississippi Department of Transportation that adequate good faith efforts have been made to replace the DBE. The replacement DBE must be a DBE who was on the Department's list of "Certified DBE Contractors" when the job was awarded, and who is still active. All DBE replacements must be approved by the Department.

Under no circumstances shall the Prime or any Subcontractor perform the DBE's work (as shown on the OCR-481) without prior written approval from the Department. See "Sanctions" at the end of this document for penalties for performing DBE's work.

When a Contractor proposes to substitute/replace/terminate a DBE that was originally named on the OCR-481, the Contractor must obtain a release, in writing, from the named DBE explaining why the DBE Subcontractor cannot perform the work. A copy of the original DBE's release must be attached to the Contractor's written request to substitute/replace/terminate along with appropriate Subcontract Forms for the substitute/replacement/terminated Subcontractor, all of which must be submitted to the DBE Coordinator and approved, in advance, by MDOT.

GOOD FAITH EFFORTS

To demonstrate good faith efforts to replace any DBE that is unable to perform successfully, the Contractor must document steps taken to subcontract with another certified DBE Contractor. Such documentation shall include no less than the following:

- (a) Proof of written notification to certified DBE Contractors by certified mail that their interest is solicited in subcontracting the work defaulted by the previous DBE or in subcontracting other items of work in the contract.
- (b) Efforts to negotiate with certified DBE Contractors for specific items shall include as a minimum:
 - (1) The name, address, and telephone number of each DBE contacted;
 - (2) A description of the information provided about the plans and specifications for those portions of the work to be subcontracted; and
 - (3) A statement of why agreements were not reached.
- (c) For each DBE contacted that was rejected as unqualified, the reasons for such conclusion.
- (d) Efforts made to assist each DBE that needed assistance in obtaining bonding or insurance required by the Contractor.

Failure of the Contractor to demonstrate good faith efforts to replace a DBE Subcontractor that cannot perform as intended with another DBE Subcontractor, when required, shall be a breach of contract and may be just cause to be disqualified from further bidding for a period of up to 12 months after notification by certified mail.

PARTICIPATION / DBE CREDIT

Participation shall be counted toward meeting the goal in this contract as follows:

- (1) If the Prime Contractor is a certified DBE firm, only the value of the work actually performed by the DBE Prime can be counted towards the project goal, along with any work subcontracted to a certified DBE firm.
- (2) If the Contractor is not a DBE, the work subcontracted to a certified DBE Contractor will be counted toward the goal.
- (3) The Contractor may count toward the goal a portion of the total dollar value of a contract with a joint venture eligible under the standards of this provision equal to the percentage of the DBE partner in the joint venture.
- (4) Expenditures to DBEs that perform a commercially useful function may be counted toward the goal. A business is considered to perform a commercially useful function when it is responsible for the execution of a distinct element of the work and carries out its responsibilities by actually performing, managing, and supervising the work involved.

- (5) The Contractor may count 100% of the expenditures for materials and supplies obtained from certified DBE suppliers and manufacturers that produce goods from raw materials or substantially alters them for resale provided the suppliers and manufacturers assume the actual and contractual responsibility for the provision of the materials and supplies. The Contractor may count 60 percent of the expenditures to suppliers that are not manufacturers, provided the supplier performs a commercially useful function in the supply process. Within 30 days after receipt of the materials, the Contractor shall furnish to the DBE Coordinator invoices from the certified supplier to verify the DBE goal.
- (6) Any work that a certified DBE firm subcontracts or sub-subcontracts to a non-DBE firm will not count towards the DBE goal.
- (7) Only the dollars actually paid to the DBE firm may be counted towards the DBE goal.

AWARD

Award of this contract to the low bidder will be contingent upon the following conditions:

- (1) Concurrence from Federal Highway Administration, when applicable.
- (2) Bidder must submit to the Contract Administration Division for approval, Form OCR-481 (DBE Commitment) no later than the 10th day after opening of the bids, or submit information with the bid proposal to satisfy the Department and that adequate good faith efforts have been made to meet the contract goal.
- (3) Bidder must submit with the bid proposal a list of all firms that submitted quotes for material supplies or items to be subcontracted. This information must be submitted on form OCR-485 in the back of the contract proposal.

Prior to the start of any work, the bidder must notify the Project Engineer, in writing, of the name of the designated "DBE Liaison Officer" for this project. This notification must be posted on the bulletin board at the project site.

DEFAULT

The contract goal established by MDOT in this proposal must be met to fulfill the terms of the contract. The Contractor may list DBE Subcontractors and items that exceed MDOT's contract goal, but should unforeseen problems arise that would prevent a DBE from completing its total commitment percentage, the Contractor will meet the terms of the contract as long as it meets or exceeds MDOT's Contract Goal. For additional information, refer to "Replacement" section of this Notice.

DBE REPORTS

- (1) OCR-481: Refer to 'CONTRACT GOAL' section of this Notice to Bidders for information regarding this form.
- (2) OCR-482: At the conclusion of the project the Contractor will submit to the Project Engineer for verification of quantities and further handling Form OCR-482 whereby the Contractor certifies to the amounts of payments made to each Contractor / Supplier. The Project Engineer shall submit the completed Form OCR-482 to the DBE Coordinator (Office of Civil Rights). Final acceptance of the project is dependent upon Contract Administration Division's receipt of completed Form OCR-482 which they will receive from the Office of Civil Rights.
- (3) OCR-483: The Project Engineer/Inspector will complete Form OCR-483, the Commercially Useful Function (CUF) Performance Report, in accordance with MDOT S.O.P. No. OCR-03-09-01-483. Evaluations reported on this form are used to determine whether or not the DBE firm is performing a CUF. The Prime Contractor should take corrective action when the report contains any negative evaluations. DBE credit may be disallowed and/or other sanctions imposed if it is determined the DBE firm is not performing a CUF. This form should also be completed and returned to the DBE Coordinator (Office of Civil Rights).
- (4) OCR-484: Each month, the Contractor will submit to the Project Engineer OCR-484 certifying payments to all Subcontractors.
- (5) OCR-485: The bidder must submit with the bid proposal a list of all firms that submitted quotes for material supplies or items to be subcontracted.
- (6) OCR-487: Only used by Prime Contractors that are certified DBE firms. This form is used in determining the exact percentage of DBE credit for the specified project. It should be returned to MDOT with the OCR-481 form, or can also be returned with the Permission to Subcontract Forms (CAD-720 or CAD-725).

SANCTIONS

The Department has the option to enforce any of the following penalties for failure of the Prime Contractor to fulfill the DBE goal as stated on the OCR-481 form or any violations of the DBE program guidelines:

- (1) Disallow credit towards the DBE goal
- (2) Withhold progress estimate payments
- (3) Deduct from the final estimate an amount equal to the unmet portion of the DBE goal

- (4) Recover an amount equal to the unmet contract goal
- (5) Debar the Contractor involved from bidding on Mississippi Department of Transportation projects.
- (6) Deduct from the Contractor's final estimate all or any combination of the following.

Offense	Percentage of the monetary amount disallowed from (1) above	Lump Sum
# 1	10%	\$ 5,000 or both
# 2	20%	\$ 10,000 or both
# 3	40%	\$ 20,000 & debarment

MISSISSIPPI DEPARTMENT OF TRANSPORTATION

SECTION 904 - NOTICE TO BIDDERS NO. 883

CODE: (IS)

DATE: 04/28/2006

SUBJECT: Payroll Requirements

Bidders are hereby advised that the Contractor and Subcontractor(s) are required to submit payroll information to the Project Engineers on a weekly basis.

On Federal-Aid Projects, CAD-880, CAD-881 and certified payroll submissions are required each week the Contractor or a Subcontractor performs work on the project. This is addressed in Section V, page 6 of Form FHWA-1273.

On State-Funded Projects, CAD-880 is required each week the Contractor or a Subcontractor performs work on the project.

When no work is performed on either Federal-Aid and State-Funded Projects, the Contractor should only submit CAD-880 showing no work activities.

The Contractor shall make all efforts necessary to submit this information to the Project Engineer in a timely manner. The Engineer will have the authority to suspend the work wholly or in part and to withhold payments because of the Contractor's failure to submit the required information. Submission of forms and payrolls shall be current through the first full week of the month for the estimate period in order for the Project Engineer to process an estimate.

Bidders are advised to review the requirements regarding payroll submissions in Section 110 of the Standard Specifications.

MISSISSIPPI DEPARTMENT OF TRANSPORTATION

SECTION 904 - NOTICE TO BIDDERS NO. 1322

CODE: (SP)

DATE: 1/22/2007

SUBJECT: Non-Use of Precast Drainage Units

Bidders are hereby advised that the use of precast inlets and junction boxes will **NOT** be allowed on this project. Subsection 601.02.3 states that " the Contractor may request approval from the Engineer to furnish and install precast units in lieu of cast-in-place units". Should the Contractor make this request, the request will be denied.

MISSISSIPPI DEPARTMENT OF TRANSPORTATION

SECTION 904 - NOTICE TO BIDDERS NO. 1405

CODE: (IS)

DATE: 03/15/2007

SUBJECT: ERRATA AND MODIFICATIONS TO THE 2004 STANDARD SPECIFICATIONS

<u>Page</u>	<u>Subsection</u>	<u>Change</u>
101	201.01	In the second sentence of the first paragraph, change "salvable" to "salvageable".
107	202.04	In the fourth sentence of the fourth paragraph, change "yard" to "feet".
107	202.05	In the list of units measurements for 202-B, add "square foot".
132	211.03.4	In the second sentence of the second paragraph, change "planted" to "plated".
192	306.02.4	In the first line of the first paragraph, delete the word "be".
200	307.03.7	In the fourth sentence of the second paragraph, change "lime-fly ash" to "treated".
236	401.01	Change the header from "Section 403" to "Section 401".
242	401.02.3.2	In the first sentence of the third full paragraph, add "1/8" in the blank before the inch mark.
250	401.02.6.3	In the second sentence of the first paragraph on page 250, change "rutting over " " to "rutting over 1/8" ".
253	401.02.6.4.2	In the paragraph preceding the table, change "91.0" to "89.0".
259	401.03.1.4	In the first paragraph, change "92.0 percent" to "the specified percentage (92.0 or 93.0)".
269	403.03.2	In the table at the top of page 269, change the PI requirement from " = " to " ≤ ".

278	404.04	In the second sentence, change the subsection from "401.04" to "403.04".
283	409.02.2	Change "PG 64-22" to "PG 67-22".
294	413.02	In the first sentence of the second paragraph, change "707.02.1.3" to "Subsection 707.02.1.3".
340	511.04	In the second sentence of the second paragraph, change "412" to "512".
349	601.03.3	In the first sentence, change "804.03.2" to "804.03.5".
355	603.02	Change the subsection reference for Joint mortar from "707.03" to "714.11".
369	604.04	In the first sentence, change "601.04" to "Subsection 601.04".
427	619.04	Delete the second paragraph.
442	625.04	In the third paragraph, change "626.04" to "Subsection 626.04".
444	626.03.1.2	Delete the third sentence of the first paragraph.
464	631.02	Change the subsection reference for Water from "714.01.0" to "714.01.1".
570	682.03	Change the subsection number from "682-03" to "682.03".
575	683.10.4	Change the subsection number from "683.10.4" to "683.04".
575	683.10.5	Change the subsection number from "683.10.5" to "683.05".
596	701.02	In the table under the column titled "Cementations material required", change Class F, FA" to "Class F FA,".
603	702.11	In the first sentence, change "702.12" to "Subsection 702.12".
612	703.04.2	In the fifth paragraph, delete "Subsection 703.11 and".
616	703.07.2	In the Percentage By Weight Passing Square Mesh Sieves table, change the No. 10 requirement for Class 7 material from "30 - 10" to "30 - 100".

618	703.13.1	In the first sentence of the first paragraph, change "703.09" to "703.06".
618	703.13.2	In the first sentence, change "703.09" to "703.06".
671	712.06.2.2	In the first sentence, change "712.05.1" to "Subsection 712.05.1".
689	714.11.2	In the first sentence, change "412" to "512".
709	715.09.5	In the first sentence of the first paragraph, change "guage" to "gauge".
717	717.02.3.4	In the top line of the tension table, change "1 1/2" to "1 1/8" and change "1 1/8" to "1 1/2".
741	720.05.2.2	In the last sentence of this subsection, change "720.05.2.1" to "Subsection 720.05.2.1".
827	803.03.2.3.7.5.2	In the first sentence of the second paragraph, change "803.03.5.4" to "803.03.2.3.4".
833	803.03.2.6	In the first sentence, change "803.03.7" to "803.03.2.5".
854	804.02.11	In the last sentence of the first paragraph, change "automatically" to "automatic".
859	804.02.13.1.3	In the last sentence, change Subsection "804.02.12.1" to "804.02.12".
879	804.03.19.3.2	In the first sentence of the third paragraph, change "listed on of Approved" to "listed on the Approved".
879	804.03.19.3.2	In the last sentence of the last paragraph, change "804.03.19.3.1" to "Subsection 804.03.19.3.1".
962	814.02.3	In the first sentence, change "710.03" to "Subsection 710.03".
976	820.03.2.1	In the first sentence, change "803.02.6" to "803.03.1.7".
976	820.03.2.2	In the first sentence, change "803.03.9.6" to "803.03.1.9.2".
985	Index	Change the subsection reference for Petroleum Asphalt Cement from "702.5" to "702.05".

985	Index	Change the subsection reference for the Definition of Asphaltic Cement or Petroleum Asphalt from "700.2" to "700.02".
985	Index	Change the subsection reference for Automatic Batchers from "501.03.2.4" to "804.02.10.4".
986	Index	Delete "501.03.2" as a subsection reference for Batching Plant & Equipment.
988	Index	Change the subsection reference for the Central Mixed Concrete from "501.03.3.2" to "804.02.11".
988	Index	Change the subsection reference for the Concrete Batching Plant & Equipment from "501.03.2" to "804.02.11".
999	Index	Delete "501.03.3.3" as a subsection reference for Truck Mixers.
1001	Index	Change the subsection reference for Edge Drain Pipes from "605.3.5" to "605.03.5".
1002	Index	Change the subsection reference for Metal Posts from "713.05.2" to "712.05.2".
1007	Index	Change the subsection reference for Coarse Aggregate of Cement Concrete Table from "703.3" to "703.03".
1007	Index	Change the subsection reference for Composite Gradation for Mechanically Stabilized Courses Table from "703.8" to "703.08".
1009	Index	Delete "501.03.3.3" as a subsection reference for Truck Mixers and Truck Agitators.
1010	Index	Delete reference to "Working Day, Definition of".

MISSISSIPPI DEPARTMENT OF TRANSPORTATION

SECTION 904 - NOTICE TO BIDDERS NO. 1546

CODE: (SP)

DATE: 05/23/2007

SUBJECT: Advancement of Materials

Bidders are advised that **NO ADVANCEMENT OF MATERIALS**, as addressed in Subsection 109.06.2 of the Standard Specifications, will be allowed on this project.

MISSISSIPPI DEPARTMENT OF TRANSPORTATION

SECTION 904 - NOTICE TO BIDDERS NO. 1595

CODE: (SP)

DATE: 06/12/2007

SUBJECT: Vibratory Roller

PROJECT: HPP-6098-00(007)LPA/105194-801000

Bidders are advised that the use of vibratory rollers **will not** be allowed and the lot density required in sections 401.02.6.4.1 and 401.03.1.4 of the 2004 Edition of the Mississippi Standard Specification for Road and Bridge Construction shall be reduced by one percent.

MISSISSIPPI DEPARTMENT OF TRANSPORTATION

SECTION 904 - NOTICE TO BIDDERS NO. 1808

CODE: (IS)

DATE: 09/09/2008

SUBJECT: Safety Apparel

Bidders are advised that the Code of Federal Regulations CFR 23 Part 634 final rule was adopted November 24, 2006 with an effective date of November 24, 2008. This rule requires that **"All workers within the right-of-way of a Federal-Aid Highway who are exposed either to traffic (vehicles using the highway for the purposes of travel) or to construction equipment within the work area shall wear high-visibility safety apparel"**. High-visibility safety apparel is defined in the CFR as **"personnel protective safety clothing that is intended to provide conspicuity during both daytime and nighttime usage, and that meets the Performance Class 2 or 3 requirements of the ANSI/ISEA 107-2004 publication entitled American National Standard for High-Visibility Safety Apparel and Headwear"**. All workers on Mississippi State Highway right-of-way shall comply with this Federal Regulation. Workers are defined by the CFR as **"people on foot whose duties place them within the right-of way of a Federal-Aid Highway, such as highway construction and maintenance forces, survey crews, utility crews, responders to incidents within the highway right-of-way, and law enforcement personnel when directing traffic, investigating crashes, and handling lane closures, obstructed roadways, and disasters within the right-of-way of a Federal-Aid Highway"**.

You can access this final rule at the following link:

<http://a257.g.akamaitech.net/7/257/2422/01jan20061800/edocket.access.gpo.gov/2006/pdf/E6-19910.pdf>

MISSISSIPPI DEPARTMENT OF TRANSPORTATION

SECTION 904 - NOTICE TO BIDDERS NO. 1902 LPA

CODE: (SP)

DATE: 02/26/2010

SUBJECT: Disadvantaged Business Enterprise (DBE) Forms

Anywhere in the plans, proposal and specifications where reference is made to Office of Civil Rights (OCR) Forms, it should be understood to mean Disadvantaged Business Enterprise (DBE) Forms.

The following are equivalent forms:

OCR-481		OCR-481 LPA		DBE-1
OCR-482		OCR-482 LPA		DBE-2
OCR-483		OCR-483 LPA		DBE-3
OCR-484		OCR-484 LPA		DBE-4
OCR-485		OCR-485 LPA		DBE-5
OCR-487		OCR-487 LPA		DBE-7

MISSISSIPPI DEPARTMENT OF TRANSPORTATION

| SECTION 904 - NOTICE TO BIDDERS NO. 1928

CODE: (IS)

| DATE: 04/14/2008

SUBJECT: Federal Bridge Formula

Bidders are hereby advised that Federal Highway Administration Publication No. FHWA-MC-94-007, **BRIDGE FORMULA WEIGHTS**, dated January 1994, is made a part of this contract when applicable.

Prior to the preconstruction conference, the Contractor shall advise the Engineer, in writing, what materials, if any, will be delivered to the jobsite via Interstate route(s).

Copies of the **BRIDGE FORMULA WEIGHTS** publication may be obtained by contacting:

Federal Highway Administration
400 7th Street, SW
Washington, DC 20590
(202) 366-2212

or

| http://ops.fhwa.dot.gov/freight/sw/brdgcalc/calc_page.htm

MISSISSIPPI DEPARTMENT OF TRANSPORTATION

SECTION 904 - NOTICE TO BIDDERS NO. 2168

CODE: (SP)

DATE: 11/03/2008

SUBJECT: Fuel and Material Adjustments

Bidders are advised that **NO FUEL OR MATERIAL ADJUSTMENT**, as addressed in Subsection 109.07 of the Standard Specifications, will be allowed on this project.

MISSISSIPPI DEPARTMENT OF TRANSPORTATION

SECTION 904 - NOTICE TO BIDDERS NO. 2239

CODE: (SP)

DATE: 01/06/2009

SUBJECT: Department of Labor Ruling

On December 19, 2008 the U.S. Department of Labor issued a final rule revising their regulations in 29 CFR Parts 3 and 5. This rule takes effect for all Federal funded contracts awarded after January 19, 2009.

The primary change in the rule is a provision that requires Contractors to limit the amount of personal information on the weekly payroll submissions. Personal addresses and full social security numbers may no longer be used. Contractors must use an " . . . individually identifying number for each employee (e.g., the last four digits of the employee's social security number)." Form FHWA1273 - "Required Contract Provisions Federal-aid Construction Contracts" will eventually be revised to reflect this change.

Until the revised is made to FHWA-1273, bidders are advised to disregard any requirement in FHWA-1273 regarding the use of personal addresses and full social security numbers, such as in Section V, Paragraph 2b.

Bidders are also advised that the requirement for maintaining and submitting form FHWA-47, as referenced in FHWA-1273 Section VI, is no longer required on construction projects.

MISSISSIPPI DEPARTMENT OF TRANSPORTATION

SECTION 904 - NOTICE TO BIDDERS NO. 2382

CODE: (IS)

DATE: 02/12/2009

SUBJECT: Status of Right-of-Way

Although it is desirable to have acquired all rights-of-way and completed all utility adjustments and work to be performed by others prior to receiving bids, sometimes it is not considered to be in the public interest to wait until each and every such clearance has been obtained. The bidder is hereby advised of possible unacquired rights-of-way, relocatees and utilities which have not been completed.

The status of right-of-way acquisition, utility adjustments, encroachments, potentially contaminated sites and asbestos containment are set forth in the following attachments.

In the event right of entry is not available to ALL parcels of right-of-way and/or all work that is to be accomplished by others on the date set forth in the contract for the Notice to Proceed is not complete, the Department will issue a restricted Notice to Proceed.

Melinda L. McGrath
Deputy Executive Director/
Chief Engineer

Brenda Znachko
Deputy Executive Director/
Administration



Steven K. Edwards
Director
Office of Intermodal Planning

Willie Huff
Director
Office of Enforcement

Larry L. "Butch" Brown
Executive Director

P. O. Box 1850 / Jackson, Mississippi 39215-1850 / Telephone (601) 359-7001 / FAX (601) 359-7110 / GoMDOT.com

March 29, 2010

Mr. Andrew Hughes
Division Administrator
Federal Highway Administration
666 North Street, Suite 105
Jackson, MS 39205

RE: HPP-6098-00(007)LPA
105194-801000
City of Hattiesburg
Widening of Hardy Street between
21st Ave. & Pine St.
Forrest County

RIGHT-OF-WAY CERTIFICATION

Dear Mr. Hughes:

This is to certify that all necessary highway rights-of-way, including control of access has been acquired or legal Right of Entry obtained and rights-of-way were acquired in accordance with 49CFR Part 24, except as indicated on the Status of Right of Way.

This is to further certify that all individuals and families have been relocated to decent, safe and sanitary housing, or comparable relocatees and the steps relative to relocation advisory assistance administration of the Highway Relocation Assistance Program have been taken, except as indicated on the attached Status of Right of Way.

All improvements have been removed from the highway right of way, except the improvements to be removed by the Contractor as indicated in the contract plans and as indicated on the attached Status of Improvements.

This project was inspected and there were no visible indications of any Potentially Contaminated Sites on proposed Right of Way, except as indicated on the attached Status of Potentially Contaminated Sites. The status of the utilities to be adjusted or relocated is shown in the report attached.




Mr. Andrew Hughes
March 29, 2010
Page 2

Attached:
Status of Right of Way/Status of Buildings
Status of Potentially Contaminated Sites
Encroachment Certification
Utility Status

Sincerely,

RIGHT OF WAY DIVISION

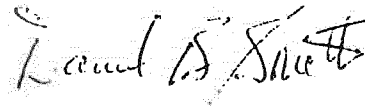A handwritten signature in black ink, appearing to read "Daniel B. Smith", written over a faint, rectangular stamp area.

Daniel B. Smith
Division Administrator

DBS:cew

Attachments

Pc: Chief Engineer
Assistant Division Administrator
Contract Administration
Construction Engineer
District Six
Project Engineer
Facility & Maintenance

STATUS OF RIGHT-OF-WAY
HPP-6098-00(007)LPA
105194-801000
CITY OF HATTEISBURG
WIDENING OF HARDY STREET BETWEEN 21st AVE. & PINE ST.
FORREST COUNTY
March 29, 2010

All rights of way and legal rights of entry have been acquired except:

NONE.



Mayor

Johnny L. DuPree, Ph.D.

Council - Ward 1

Kim Bradley

Council - Ward 2

Deborah Denard Delgado

Council - Ward 3

Carter Carroll

Council - Ward 4

Dave J. Ware, II

Council - Ward 5

Henry Naylor

RIGHT-of-WAY REPORT

Mr. B. B. House, Contract Administration Engineer
Contract Administration Division
Mississippi Department of Transportation
Post Office Box 1850
Jackson MS 39215-1850

RE: Project: Widening of Hardy Street between 21st Avenue and HWY 49
Project No.: HPP-6098-00(007)LPA/105194-801000
LPA: City of Hattiesburg
County: Forrest

Dear Mr. House:

This is to certify that all necessary rights-of-way have been acquired, including legal and physical possession, for the above referenced project. Said rights-of-way have been acquired in accordance with Federal Highway Administration directives governing the acquisition of real property including CFR 49, Part 24.

This the 16th day of March, 2010

CITY of HATTIESBURG

Bennie Sellers, P.E., P.L.S.
Project Director
City of Hattiesburg

RECEIVED

MAR 29 2010

EMINENT DOMAIN



Mayor

Johnny L. DuPree, Ph.D.

Council - Ward 1
Kim Bradley

Council - Ward 2
Deborah Denard Delgado

Council - Ward 3
Carter Carroll

Council - Ward 4
Dave J. Ware, II

Council - Ward 5
Henry Naylor

HAZARDOUS WASTE SITE INSPECTION **REPORT**

Project: Widening of Hardy Street between 21st Avenue & Hwy 49
Project No: HPP-6098-00(007)LPA/105194-801000
LPA: City of Hattiesburg
County: Forrest

This is to certify that the above referenced project has been inspected and there are no visible indications of potentially contaminated sites.

This the 16th day of March, 2010

Bennie Sellers, P.E., R.L.S.
Project Director
City of Hattiesburg

RECEIVED
MAR 29 2010
EMINENT DOMAIN



Mayor

Johnny L. DuPree, Ph.D.

Council - Ward 1
Kim Bradley

Council - Ward 2
Deborah Denard Delgado

Council - Ward 3
Carter Carroll

Council - Ward 4
Dave J. Ware, II

Council - Ward 5
Henry Naylor

ASBESTOS ABATEMENT REPORT

Project: Widening of Hardy Street between 21st Avenue & Hwy 49
Project No: HPP-6098-00(007)LPA/105194-801000
LPA: City of Hattiesburg
County: Forrest

This is to certify that the above referenced project has been inspected and there are no buildings within the project limits that require Asbestos Abatement.

This the 16th day of March, 2010

A handwritten signature in black ink, appearing to read "Bennie Sellers", is written over a horizontal line.

Bennie Sellers, P.E., R.L.S.
Project Director
City of Hattiesburg

RECEIVED

MAR 29 2010

EMINENT DOMAIN



Mayor

Johnny L. DuPree, Ph.D.

Council - Ward 1
Kim Bradley

Council - Ward 2
Deborah Denard Delgado

Council - Ward 3
Carter Carroll

Council - Ward 4
Dave J. Ware, II

Council - Ward 5
Henry Naylor

ENCROACHMENT CERTIFICATE

Mr. B. B. House, Contract Administration Engineer
Contract Administration Division
Mississippi Department of Transportation
Post Office Box 1850
Jackson MS 39215-1850

RE: Project: Widening of Hardy Street between 21st Avenue and HWY 49
Project No.: HPP-6098-00(007)LPA/105194-801000
LPA: City of Hattiesburg; County: Forrest

Dear Mr. House:

This is to certify based on a site inspection of the rights-of-way to be used in construction of this project reveals that there are no encroachments on the subject property.

This the 16th day of March, 2010

CITY of HATTIESBURG

Bennie Sellers, P.E., P.L.S.
Project Director
City of Hattiesburg

RECEIVED

MAR 29 2010

EMINENT DOMAIN



Mayor

Johnny L. DuPree, Ph.D.

Council - Ward 1
Kim Bradley

Council - Ward 2
Deborah Denard Delgado

Council - Ward 3
Carter Carroll

Council - Ward 4
Dave J. Ware, II

Council - Ward 5
Henry Naylor

UTILITY REPORT

Project: Widening of Hardy Street between 21st Avenue & Hwy 49
Project No: HPP-6098-00(007)LPA/105194-801000
LPA: City of Hattiesburg
County: Forrest

Mississippi Power & Lighting Company: Adjustments to be made during construction

Bell South (AT&T): Adjustments to begin when contract is awarded and adjustments are to be made concurrent with construction.

Hattiesburg Water and Sewer: Adjustments to be made by the contractor.

Comcast Community Cable TV: No adjustments required.

This is to certify that arrangements have been made as indicated above for the adjustment of all utility facilities as required for coordination with the physical construction schedules.

This the 16th day of March, 2010

Bennie Sellers, P.E., R.L.S.
Project Director
City of Hattiesburg

RECEIVED

MAR 29 2010

PERMIT DOMAIN

MISSISSIPPI DEPARTMENT OF TRANSPORTATION

SECTION 904 - NOTICE TO BIDDERS NO. 2596 LPA

CODE: (IS)

DATE: 09/14/2011

SUBJECT: DBE Forms, Participation and Payment

Bidders are hereby advised that the participation of a DBE Firm can not be counted towards the Prime Contractor's DBE goal until the amount being counted towards the goal has been paid to the DBE.

Form OCR-482-LPA has been developed to comply with this requirement. Bidders are hereby advised that at the end of the job, the Prime Contractor will submit this form to the Project Engineer before the final estimate is paid and the project is closed out. This form certifies payments to all DBE Subcontractors over the life of the contract.

Form OCR-484-LPA has also been developed to comply with this requirement. Bidders are hereby advised that each month, the Prime Contractors will submit this form to the Project Engineer no later than the last day of each month. This form certifies payments to all Subcontractors and shows all firms even if the Prime Contractor has paid no monies to the firm during that estimate period (negative report). The Project Engineer will attach this form to the monthly estimate before forwarding the estimate to the Local Public Agency (LPA) Division for processing.

Bidders are also advised that Form OCR-485-LPA will be completed by ALL BIDDERS submitting a bid proposal and must be signed and included in the bid proposal package.

Failure to include Form OCR-485-LPA in the bid proposal package will cause the Contractor's bid to be considered irregular.

DBE Forms, including Forms OCR-482-LPA, OCR-484-LPA and OCR-485-LPA, can be obtained from the Office of Civil Rights Division, MDOT Administration Building, 401 North West Street, Jackson, MS, or at

www.gomdot.com/Divisions/CivilRights/Resources/Programs/DBE/Home.aspx, *Urban Projects*

MISSISSIPPI DEPARTMENT OF TRANSPORTATION

SECTION 904 - NOTICE TO BIDDERS NO. 2677

CODE: (SP)

DATE: 06/18/2009

SUBJECT: Material Transfer Device

Bidders are advised that the use of a material transfer device as referenced in Subsection 401.03.9 of the specifications is not mandatory on the above project(s). The Contractor may use a material transfer device if desired, but it is not required.

MISSISSIPPI DEPARTMENT OF TRANSPORTATION

SECTION 904 - NOTICE TO BIDDERS NO. 2818

CODE: (SP)

DATE: 10/01/2009

SUBJECT: Non-Quality Control / Quality Assurance Concrete

Bidders are advised that the following pay items will not be accepted based on the Quality Control / Quality Assurance (QC/QA) requirements of Section 804 of the specifications. The acceptance of these pay items will be based on sampling and testing at the project site by MDOT forces. The Contractor is required to submit mix designs to accomplish this work in accordance with Section 804 and perform normal Quality Control functions at the concrete plant. Acceptance will be in accordance with the requirements of 907-601, Structural Concrete, and TMD-20-04-00-000. At the discretion of the Engineer, the Contractor may request that the concrete be accepted based on QC/QA requirements.

<u>Pay Item</u>	<u>Description</u>
221	Paved Ditches
601	Minor Structures - manholes, inlets, catch basins, junction boxes, pipe headwalls, and pipe collars.
606	Guardrail Anchors
607	Fence Post Footings
608	Sidewalks
609	Curb and Gutter
614	Driveways
616	Median and Island Pavement
630	Sign Footings, except Overhead Sign Supports

MISSISSIPPI DEPARTMENT OF TRANSPORTATION

SECTION 904 - NOTICE TO BIDDERS NO. 3039

CODE: (SP)

DATE: 03/23/2010

SUBJECT: Alternate Asphalt Mixture Bid Items

Bidders are advised that the asphalt mixture used on this project will be bid as an alternate pay item: Hot Mix Asphalt (HMA) or Warm Mix Asphalt (WMA). Bidders must select one of the alternates at the time of bid. **The Contractor must use the selected asphalt mixture, HMA or WMA, throughout the entire project.**

MISSISSIPPI DEPARTMENT OF TRANSPORTATION

SECTION 904 - NOTICE TO BIDDERS NO. 3040

CODE: (SP)

DATE: 03/23/2010

SUBJECT: Plan Sheets

Bidders are advised that the Summary of Quantities sheets and the Typical Section sheets in Plans may or may not have the alternate bid item listed for Warm Mix Asphalt. Regardless of whether the plans sheets indicate Warm Mix Asphalt, Hot Mix Asphalt and Warm Mix Asphalt are alternate bid items on the project.

MISSISSIPPI DEPARTMENT OF TRANSPORTATION

SECTION 904 - NOTICE TO BIDDERS NO. 3242

CODE: (SP)

DATE: 09/21/2010

SUBJECT: Warm Mix Asphalt

Bidders are advised that MDOT approved products and processes for the production of Warm Mix Asphalt is available at the following MDOT website.

<http://www.gomdot.com/Divisions/Highways/Resources/MPL/Home.aspx>

MISSISSIPPI DEPARTMENT OF TRANSPORTATION

SECTION 904 - NOTICE TO BIDDERS NO. 3414

CODE: (SP)

DATE: 02/16/2011

SUBJECT: DUNS Requirement for Federal Funded Projects

Bidders are advised that the Prime Contractor must maintain current registrations in the Central Contractor Registration (<http://www.ccr.gov>) at all times during this project. A Dun and Bradstreet Data Universal Numbering System (DUNS) Number (<http://www.dnb.com>) is one of the requirements for registration in the Central Contractor Registration.

Bidders are also advised that the following information needs to be completed and included in the bid documents:

DUNS: _____

Company Name: _____

Company e-mail address: _____

By: _____

MISSISSIPPI DEPARTMENT OF TRANSPORTATION



SECTION 904 - NOTICE TO BIDDERS NO. 3585

CODE: (SP)

DATE: 06/22/2011



SUBJECT: Safety Edge

Bidders are hereby advised that the Shoulder Wedge (Safety Edge) specified in the Supplement to Special Provision 907-401-2 shall only apply to the top two (2) lifts of asphalt. Attached is a drawing showing the safety edge.

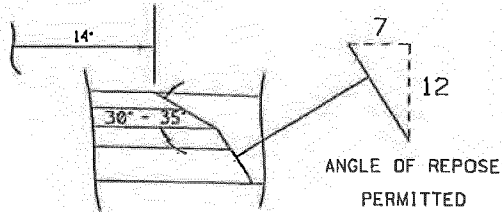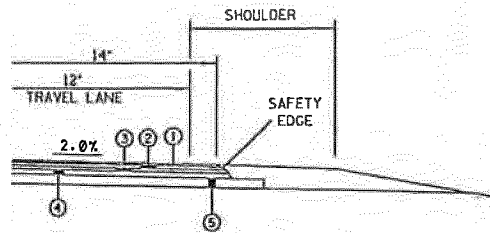



SAFETY EDGE REQ'D
TOP 2 LIFTS ONLY
(NOT A PAY ITEM)

NEW CONSTRUCTION

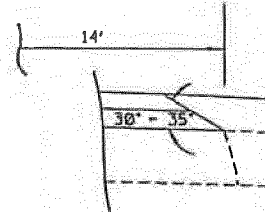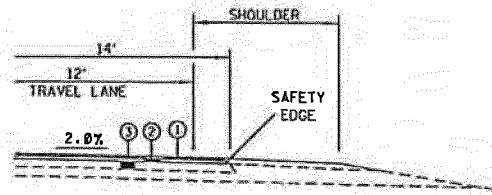



SAFETY EDGE REQ'D
TOP 2 LIFTS ONLY
(NOT A PAY ITEM)

OVERLAY 14' PAVEMENT

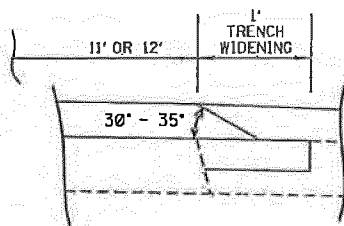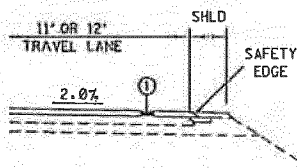

SAFETY EDGE REQ'D
(NOT A PAY ITEM)

OVERLAY 11' OR 12' PAVEMENT WITH TRENCH WIDENING

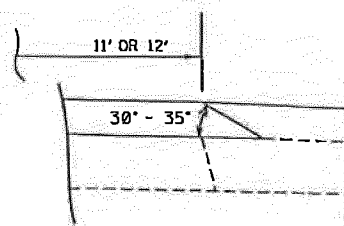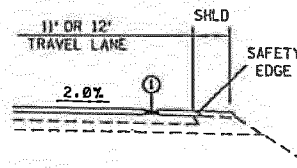

SAFETY EDGE REQ'D
(NOT A PAY ITEM)

OVERLAY 11' OR 12' PAVEMENT WITHOUT TRENCH WIDENING

MISSISSIPPI DEPARTMENT OF TRANSPORTATION

SECTION 904 - NOTICE TO BIDDERS NO. 3655

CODE: (SP)

DATE: 10/04/2011

SUBJECT: Type III Barricade Rails

Bidders are advised that the use of 2-inch nominal thickness timber for rails on Type III barricades has not been approved by NCHRP as a crashworthy device. Therefore, the use of 2-inch nominal thickness timbers will not be allowed for rails on Type III Barricades. Timber rails for Type III Barricades shall be as follows.

- For barricades up to four feet (4') wide, the maximum thickness of timber rails shall be one inch (1") and the material shall be pine timber or ¾-inch ACX plywood.
- For barricades more than four feet (4') wide, timber rails shall be constructed of ¾-inch ACX plywood.

A list of crashworthy Type III Barricades can be found at the below FHWA website.

http://safety.fhwa.dot.gov/roadway_dept/policy_guide/road_hardware/wzd/

MISSISSIPPI DEPARTMENT OF TRANSPORTATION

SECTION 904 - NOTICE TO BIDDERS NO. 4000

CODE: (SP)

DATE: 11-16-10

SUBJECT: Contract Time

PROJECT: HPP 6098-00(007)LPA/105194-801000

The calendar date for completion of work to be performed by the Contractor for this project shall be a Specified Completion Date (SCD) calculated using the below formula, or any extension thereto as provided in Subsection 108.06. The effective date of the Notice to Proceed / Beginning of Contract Time shall be 14 calendar days after the execution of the contract.

The "Number of Calendar Days" to complete the work will be 150 calendar days.

The Specified Completion Date for this project will be calculated by adding the above number of calendar days to the date of the Notice to Proceed / Beginning of Contract Time.

SCD = "Number of Calendar Days" to complete the work + "Notice to Proceed / Beginning of Contract Time" date

A progress schedule as referenced to in Subsection 108.03 will not be required for this contract.

MISSISSIPPI DEPARTMENT OF TRANSPORTATION

SECTION 904 - NOTICE TO BIDDERS NO. 4001

CODE: (SP)

DATE: 5-8-2012

SUBJECT: Cooperation Between Contractors

PROJECT: HPP-6098-00(007)LPA/105194-801000

The Bidder's attention is hereby called to Subsection 105.07, Cooperation between Contractors, of the 2004 Edition of the Mississippi Standard Specifications for Road and Bridge Construction.

The Bidder is advised that a concurrent lighting project is under construction at the North end of this project.

The Contractor shall cooperate in all respects and shall coordinate construction of all phases of work at the North end of this project with the Contractor of the adjacent project.

General Decision Number: MS120169 01/06/2012 MS169

Superseded General Decision Number: MS20100212

State: Mississippi

Construction Type: Highway

County: Forrest County in Mississippi.

HIGHWAY CONSTRUCTION PROJECTS (excluding tunnels, building structures in rest area projects & railroad construction; bascule, suspension & spandrel arch bridges designed for commercial navigation, bridges involving marine construction; and other major bridges).

Modification Number Publication Date
0 01/06/2012

* ELEC0903-003 06/01/2011

	Rates	Fringes
ELECTRICIAN.....	\$ 23.60	12%+4.40

SUMS2008-130 09/04/2008

	Rates	Fringes
CARPENTER.....	\$ 13.00	0.00
CEMENT MASON/CONCRETE FINISHER...	\$ 11.54	1.63
LABORER: Common or General.....	\$ 8.34	0.00
LABORER: Pipelayer.....	\$ 10.17	0.00
OPERATOR: Backhoe.....	\$ 12.57	0.00
OPERATOR: Broom.....	\$ 8.00	0.00
OPERATOR: Bulldozer.....	\$ 11.63	0.00
OPERATOR: Grader/Blade.....	\$ 11.10	0.00
OPERATOR: Mechanic.....	\$ 13.00	0.00
OPERATOR: Piledriver.....	\$ 12.50	1.23
OPERATOR: Roller.....	\$ 9.31	0.00
OPERATOR: Scraper.....	\$ 10.00	0.00
TRUCK DRIVER.....	\$ 10.34	0.00

WELDERS - Receive rate prescribed for craft performing operation to which welding is incidental.

Unlisted classifications needed for work not included within the scope of the classifications listed may be added after award only as provided in the labor standards contract clauses (29CFR 5.5 (a) (1) (ii)).

The body of each wage determination lists the classification and wage rates that have been found to be prevailing for the cited type(s) of construction in the area covered by the wage determination. The classifications are listed in alphabetical order of "identifiers" that indicate whether the particular rate is union or non-union.

Union Identifiers

An identifier enclosed in dotted lines beginning with characters other than "SU" denotes that the union classification and rate have found to be prevailing for that classification. Example: PLUM0198-005 07/01/2011. The first four letters, PLUM, indicate the international union and the four-digit number, 0198, that follows indicates the local union number or district council number where applicable, i.e., Plumbers Local 0198. The next number, 005 in the example, is an internal number used in processing the wage determination. The date, 07/01/2011, following these characters is the effective date of the most current negotiated rate/collective bargaining agreement which would be July 1, 2011 in the above example.

Union prevailing wage rates will be updated to reflect any changes in the collective bargaining agreements governing the rate.

Non-Union Identifiers

Classifications listed under an "SU" identifier were derived from survey data by computing average rates and are not union rates; however, the data used in computing these rates may include both union and non-union data. Example: SULA2004-007 5/13/2010. SU indicates the rates are not union rates, LA indicates the State of Louisiana; 2004 is the year of the survey; and 007 is an internal number used in producing the wage determination. A 1993 or later date, 5/13/2010, indicates the classifications and rates under that identifier were issued as a General Wage Determination on that date.

Survey wage rates will remain in effect and will not change until a new survey is conducted.

1.) Has there been an initial decision in the matter? This can be:

- * an existing published wage determination
- * a survey underlying a wage determination
- * a Wage and Hour Division letter setting forth a position on a wage determination matter
- * a conformance (additional classification and rate) ruling

On survey related matters, initial contact, including requests for summaries of surveys, should be with the Wage and Hour Regional Office for the area in which the survey was conducted because those Regional Offices have responsibility for the Davis-Bacon survey program. If the response from this initial contact is not satisfactory, then the process described in 2.) and 3.) should be followed.

With regard to any other matter not yet ripe for the formal process described here, initial contact should be with the Branch of Construction Wage Determinations. Write to:

Branch of Construction Wage Determinations
Wage and Hour Division
U.S. Department of Labor
200 Constitution Avenue, N.W.
Washington, DC 20210

2.) If the answer to the question in 1.) is yes, then an interested party (those affected by the action) can request review and reconsideration from the Wage and Hour Administrator (See 29 CFR Part 1.8 and 29 CFR Part 7). Write to:

Wage and Hour Administrator
U.S. Department of Labor
200 Constitution Avenue, N.W.
Washington, DC 20210

The request should be accompanied by a full statement of the interested party's position and by any information (wage payment data, project description, area practice material, etc.) that the requestor considers relevant to the issue.

3.) If the decision of the Administrator is not favorable, an interested party may appeal directly to the Administrative Review Board (formerly the Wage Appeals Board). Write to:

Administrative Review Board
U.S. Department of Labor
200 Constitution Avenue, N.W.
Washington, DC 20210

4.) All decisions by the Administrative Review Board are final.

=====

END OF GENERAL DECISION

SUPPLEMENT TO FORM FHWA-1273

DATE: 6/15/94

SUBJECT: Final Certificate and Contract Provisions for Subcontracts

All subcontracts shall be in writing and contain all pertinent provisions and requirements of the prime contract.

Each "Request for Permission to Subcontract" (Mississippi Department of Transportation Form CAD-720) shall include a copy of subcontract for review by the Mississippi Department of Transportation. The federal contract provisions may be omitted from the subcontract copy submitted for review provided the Contractor certifies that the provisions will be physically incorporated into the agreement furnished to the Subcontractor.

In lieu of submitting a copy of the subcontract for review, the Contractor may certify that the subcontract agreement is in writing and that it contains all the requirements and pertinent provisions of the prime contract.

Each Subcontractor will be required to provide a copy of the subcontract agreement for contract compliance reviews, along with physical evidence (copy of FHWA-1273) that requirements and pertinent provisions have been provided for review and adherence.

REQUIRED CONTRACT PROVISIONS FEDERAL-AID CONSTRUCTION CONTRACTS

	Page
I. General -----	1
II. Nondiscrimination -----	1
III. Nonsegregated Facilities -----	3
IV. Payment of Predetermined Minimum Wage -----	3
V. Statements and Payrolls -----	6
VI. Record of Materials, Supplies, and Labor -----	7
VII. Subletting or Assigning the Contract -----	7
VIII. Safety: Accident Prevention -----	7
IX. False Statements Concerning Highway Projects -----	8
X. Implementation of Clean Air Act and Federal Water Pollution Control Act -----	8
XI. Certification Regarding Debarment, Suspension, Ineligibility, and Voluntary Exclusion -----	8
XII. Certification Regarding Use of Contract Funds for Lobbying -----	10

ATTACHMENTS

- A. Employment Preference for Appalachian Contracts
(included in Appalachian contracts only)

I. GENERAL

1. These contract provisions shall apply to all work performed on the contract by the contractor's own organization and with the assistance of workers under the contractor's immediate superintendence and to all work performed on the contract by piecework, station work, or by subcontract.

2. Except as otherwise provided for in each section, the contractor shall insert in each subcontract all of the stipulations contained in these Required Contract Provisions, and further require their inclusion in any lower tier subcontract or purchase order that may in turn be made. The Required Contract Provisions shall not be incorporated by reference in any case. The prime contractor shall be responsible for compliance by any subcontractor or lower tier subcontractor with these Required Contract Provisions.

3. A breach of any of the stipulations contained in these Required Contract Provisions shall be sufficient grounds for termination of the contract.

4. A breach of the following clauses of the Required Contract Provisions may also be grounds for debarment as provided in 29 CFR 5.12:

- Section I, paragraph 2;
- Section IV, paragraphs 1, 2, 3, 4, and 7;
- Section V, paragraphs 1 and 2a through 2g.

5. Disputes arising out of the labor standards provisions of Section IV (except paragraph 5) and Section V of these Required Contract Provisions shall not be subject to the general disputes clause of this contract. Such disputes shall be resolved in accordance with the procedures of the U.S. Department of Labor (DOL) as set forth in 29 CFR 5, 6, and 7. Disputes within the meaning of this clause include disputes between the contractor (or any of its subcontractors) and the contracting agency, the DOL, or the contractor's employees or their representatives.

6. **Selection of Labor:** During the performance of this contract, the contractor shall not:

a. discriminate against labor from any other State, possession, or territory of the United States (except for employment preference for Appalachian contracts, when applicable, as specified in Attachment A), or

b. employ convict labor for any purpose within the limits of the project unless it is labor performed by convicts who are on parole, supervised release, or probation.

II. NONDISCRIMINATION

(Applicable to all Federal-aid construction contracts and to all related subcontracts of \$10,000 or more.)

1. **Equal Employment Opportunity:** Equal employment opportunity (EEO) requirements not to discriminate and to take affirmative action to assure equal opportunity as set forth under laws, executive orders, rules, regulations (28 CFR 35, 29 CFR 1630 and 41 CFR 60) and orders of the Secretary of Labor as modified by the provisions prescribed herein, and imposed pursuant to 23 U.S.C. 140 shall constitute the EEO and specific affirmative action standards for the contractor's project activities under this contract. The Equal Opportunity Construction Contract Specifications set forth under 41 CFR 60-4.3 and the provisions of the American Disabilities Act of 1990 (42 U.S.C. 12101 *et seq.*) set forth under 28 CFR 35 and 29 CFR 1630 are incorporated by reference in this contract. In the execution of this contract, the contractor agrees to comply with the following minimum specific requirement activities of EEO:

a. The contractor will work with the State highway agency (SHA) and the Federal Government in carrying out EEO obligations and in their review of his/her activities under the contract.

b. The contractor will accept as his operating policy the following statement:

"It is the policy of this Company to assure that applicants are employed, and that employees are treated during employment, without regard to their race, religion, sex, color, national origin, age or disability. Such action shall include: employment, upgrading, demotion, or transfer; recruitment or recruitment advertising; layoff or termination; rates of pay or other forms of compensation; and selection for training, including apprenticeship, preapprenticeship, and/or on-the-job training."

2. **EEO Officer:** The contractor will designate and make known to the SHA contracting officers an EEO Officer who will have the responsibility for and must be capable of effectively administering and promoting an active contractor program of EEO and who must be assigned adequate authority and responsibility to do so.

3. **Dissemination of Policy:** All members of the contractor's staff who are authorized to hire, supervise, promote, and discharge employees, or who recommend such action, or who are substantially involved in such action, will be made fully cognizant

of, and will implement, the contractor's EEO policy and contractual responsibilities to provide EEO in each grade and classification of employment. To ensure that the above agreement will be met, the following actions will be taken as a minimum:

a. Periodic meetings of supervisory and personnel office employees will be conducted before the start of work and then not less often than once every six months, at which time the contractor's EEO policy and its implementation will be reviewed and explained. The meetings will be conducted by the EEO Officer.

b. All new supervisory or personnel office employees will be given a thorough indoctrination by the EEO Officer, covering all major aspects of the contractor's EEO obligations within thirty days following their reporting for duty with the contractor.

c. All personnel who are engaged in direct recruitment for the project will be instructed by the EEO Officer in the contractor's procedures for locating and hiring minority group employees.

d. Notices and posters setting forth the contractor's EEO policy will be placed in areas readily accessible to employees, applicants for employment and potential employees.

e. The contractor's EEO policy and the procedures to implement such policy will be brought to the attention of employees by means of meetings, employee handbooks, or other appropriate means.

4. Recruitment: When advertising for employees, the contractor will include in all advertisements for employees the notation: "An Equal Opportunity Employer." All such advertisements will be placed in publications having a large circulation among minority groups in the area from which the project work force would normally be derived.

a. The contractor will, unless precluded by a valid bargaining agreement, conduct systematic and direct recruitment through public and private employee referral sources likely to yield qualified minority group applicants. To meet this requirement, the contractor will identify sources of potential minority group employees, and establish with such identified sources procedures whereby minority group applicants may be referred to the contractor for employment consideration.

b. In the event the contractor has a valid bargaining agreement providing for exclusive hiring hall referrals, he is expected to observe the provisions of that agreement to the extent that the system permits the contractor's compliance with EEO contract provisions. (The DOL has held that where implementation of such agreements have the effect of discriminating against minorities or women, or obligates the contractor to do the same, such implementation violates Executive Order 11246, as amended.)

c. The contractor will encourage his present employees to refer minority group applicants for employment. Information and procedures with regard to referring minority group applicants will be discussed with employees.

5. Personnel Actions: Wages, working conditions, and employee benefits shall be established and administered, and personnel actions of every type, including hiring, upgrading, promotion, transfer, demotion, layoff, and termination, shall be

taken without regard to race, color, religion, sex, national origin, age or disability. The following procedures shall be followed:

a. The contractor will conduct periodic inspections of project sites to insure that working conditions and employee facilities do not indicate discriminatory treatment of project site personnel.

b. The contractor will periodically evaluate the spread of wages paid within each classification to determine any evidence of discriminatory wage practices.

c. The contractor will periodically review selected personnel actions in depth to determine whether there is evidence of discrimination. Where evidence is found, the contractor will promptly take corrective action. If the review indicates that the discrimination may extend beyond the actions reviewed, such corrective action shall include all affected persons.

d. The contractor will promptly investigate all complaints of alleged discrimination made to the contractor in connection with his obligations under this contract, will attempt to resolve such complaints, and will take appropriate corrective action within a reasonable time. If the investigation indicates that the discrimination may affect persons other than the complainant, such corrective action shall include such other persons. Upon completion of each investigation, the contractor will inform every complainant of all of his avenues of appeal.

6. Training and Promotion:

a. The contractor will assist in locating, qualifying, and increasing the skills of minority group and women employees, and applicants for employment.

b. Consistent with the contractor's work force requirements and as permissible under Federal and State regulations, the contractor shall make full use of training programs, i.e., apprenticeship, and on-the-job training programs for the geographical area of contract performance. Where feasible, 25 percent of apprentices or trainees in each occupation shall be in their first year of apprenticeship or training. In the event a special provision for training is provided under this contract, this subparagraph will be superseded as indicated in the special provision.

c. The contractor will advise employees and applicants for employment of available training programs and entrance requirements for each.

d. The contractor will periodically review the training and promotion potential of minority group and women employees and will encourage eligible employees to apply for such training and promotion.

7. Unions: If the contractor relies in whole or in part upon unions as a source of employees, the contractor will use his/her best efforts to obtain the cooperation of such unions to increase opportunities for minority groups and women within the unions, and to effect referrals by such unions of minority and female employees. Actions by the contractor either directly or through a contractor's association acting as agent will include the procedures set forth below:

a. The contractor will use best efforts to develop, in cooperation with the unions, joint training programs aimed toward

qualifying more minority group members and women for membership in the unions and increasing the skills of minority group employees and women so that they may qualify for higher paying employment.

b. The contractor will use best efforts to incorporate an EEO clause into each union agreement to the end that such union will be contractually bound to refer applicants without regard to their race, color, religion, sex, national origin, age or disability.

c. The contractor is to obtain information as to the referral practices and policies of the labor union except that to the extent such information is within the exclusive possession of the labor union and such labor union refuses to furnish such information to the contractor, the contractor shall so certify to the SHA and shall set forth what efforts have been made to obtain such information.

d. In the event the union is unable to provide the contractor with a reasonable flow of minority and women referrals within the time limit set forth in the collective bargaining agreement, the contractor will, through independent recruitment efforts, fill the employment vacancies without regard to race, color, religion, sex, national origin, age or disability; making full efforts to obtain qualified and/or qualifiable minority group persons and women. (The DOL has held that it shall be no excuse that the union with which the contractor has a collective bargaining agreement providing for exclusive referral failed to refer minority employees.) In the event the union referral practice prevents the contractor from meeting the obligations pursuant to Executive Order 11246, as amended, and these special provisions, such contractor shall immediately notify the SHA.

8. Selection of Subcontractors, Procurement of Materials and Leasing of Equipment: The contractor shall not discriminate on the grounds of race, color, religion, sex, national origin, age or disability in the selection and retention of subcontractors, including procurement of materials and leases of equipment.

a. The contractor shall notify all potential subcontractors and suppliers of his/her EEO obligations under this contract.

b. Disadvantaged business enterprises (DBE), as defined in 49 CFR 23, shall have equal opportunity to compete for and perform subcontracts which the contractor enters into pursuant to this contract. The contractor will use his best efforts to solicit bids from and to utilize DBE subcontractors or subcontractors with meaningful minority group and female representation among their employees. Contractors shall obtain lists of DBE construction firms from SHA personnel.

c. The contractor will use his best efforts to ensure subcontractor compliance with their EEO obligations.

9. Records and Reports: The contractor shall keep such records as necessary to document compliance with the EEO requirements. Such records shall be retained for a period of three years following completion of the contract work and shall be available at reasonable times and places for inspection by authorized representatives of the SHA and the FHWA.

a. The records kept by the contractor shall document the following:

(1) The number of minority and non-minority group members and women employed in each work classification on the project;

(2) The progress and efforts being made in cooperation with unions, when applicable, to increase employment opportunities for minorities and women;

(3) The progress and efforts being made in locating, hiring, training, qualifying, and upgrading minority and female employees; and

(4) The progress and efforts being made in securing the services of DBE subcontractors or subcontractors with meaningful minority and female representation among their employees.

b. The contractors will submit an annual report to the SHA each July for the duration of the project, indicating the number of minority, women, and non-minority group employees currently engaged in each work classification required by the contract work. This information is to be reported on Form FHWA-1391. If on-the-job training is being required by special provision, the contractor will be required to collect and report training data.

III. NONSEGREGATED FACILITIES

(Applicable to all Federal-aid construction contracts and to all related subcontracts of \$10,000 or more.)

a. By submission of this bid, the execution of this contract or subcontract, or the consummation of this material supply agreement or purchase order, as appropriate, the bidder, Federal-aid construction contractor, subcontractor, material supplier, or vendor, as appropriate, certifies that the firm does not maintain or provide for its employees any segregated facilities at any of its establishments, and that the firm does not permit its employees to perform their services at any location, under its control, where segregated facilities are maintained. The firm agrees that a breach of this certification is a violation of the EEO provisions of this contract. The firm further certifies that no employee will be denied access to adequate facilities on the basis of sex or disability.

b. As used in this certification, the term "segregated facilities" means any waiting rooms, work areas, restrooms and washrooms, restaurants and other eating areas, timeclocks, locker rooms, and other storage or dressing areas, parking lots, drinking fountains, recreation or entertainment areas, transportation, and housing facilities provided for employees which are segregated by explicit directive, or are, in fact, segregated on the basis of race, color, religion, national origin, age or disability, because of habit, local custom, or otherwise. The only exception will be for the disabled when the demands for accessibility override (e.g. disabled parking).

c. The contractor agrees that it has obtained or will obtain identical certification from proposed subcontractors or material suppliers prior to award of subcontracts or consummation of material supply agreements of \$10,000 or more and that it will retain such certifications in its files.

IV. PAYMENT OF PREDETERMINED MINIMUM WAGE

(Applicable to all Federal-aid construction contracts exceeding \$2,000 and to all related subcontracts, except for projects located on roadways classified as local roads or rural minor collectors, which are exempt.)

1. General:

a. All mechanics and laborers employed or working upon the site of the work will be paid unconditionally and not less often than once a week and without subsequent deduction or rebate on any account [except such payroll deductions as are permitted by regulations (29 CFR 3) issued by the Secretary of Labor under the Copeland Act (40 U.S.C. 276c)] the full amounts of wages and bona fide fringe benefits (or cash equivalents thereof) due at time of payment. The payment shall be computed at wage rates not less than those contained in the wage determination of the Secretary of Labor (hereinafter "the wage determination") which is attached hereto and made a part hereof, regardless of any contractual relationship which may be alleged to exist between the contractor or its subcontractors and such laborers and mechanics. The wage determination (including any additional classifications and wage rates conformed under paragraph 2 of this Section IV and the DOL poster (WH-1321) or Form FHWA-1495) shall be posted at all times by the contractor and its subcontractors at the site of the work in a prominent and accessible place where it can be easily seen by the workers. For the purpose of this Section, contributions made or costs reasonably anticipated for bona fide fringe benefits under Section 1(b)(2) of the Davis-Bacon Act (40 U.S.C. 276a) on behalf of laborers or mechanics are considered wages paid to such laborers or mechanics, subject to the provisions of Section IV, paragraph 3b, hereof. Also, for the purpose of this Section, regular contributions made or costs incurred for more than a weekly period (but not less often than quarterly) under plans, funds, or programs, which cover the particular weekly period, are deemed to be constructively made or incurred during such weekly period. Such laborers and mechanics shall be paid the appropriate wage rate and fringe benefits on the wage determination for the classification of work actually performed, without regard to skill, except as provided in paragraphs 4 and 5 of this Section IV.

b. Laborers or mechanics performing work in more than one classification may be compensated at the rate specified for each classification for the time actually worked therein, provided, that the employer's payroll records accurately set forth the time spent in each classification in which work is performed.

c. All rulings and interpretations of the Davis-Bacon Act and related acts contained in 29 CFR 1, 3, and 5 are herein incorporated by reference in this contract.

2. Classification:

a. The SHA contracting officer shall require that any class of laborers or mechanics employed under the contract, which is not listed in the wage determination, shall be classified in conformance with the wage determination.

b. The contracting officer shall approve an additional classification, wage rate and fringe benefits only when the following criteria have been met:

(1) the work to be performed by the additional classification requested is not performed by a classification in the wage determination;

(2) the additional classification is utilized in the area by the construction industry;

(3) the proposed wage rate, including any bona fide fringe benefits, bears a reasonable relationship to the wage rates contained in the wage determination; and

(4) with respect to helpers, when such a classification prevails in the area in which the work is performed.

c. If the contractor or subcontractors, as appropriate, the laborers and mechanics (if known) to be employed in the additional classification or their representatives, and the contracting officer agree on the classification and wage rate (including the amount designated for fringe benefits where appropriate), a report of the action taken shall be sent by the contracting officer to the DOL, Administrator of the Wage and Hour Division, Employment Standards Administration, Washington, D.C. 20210. The Wage and Hour Administrator, or an authorized representative, will approve, modify, or disapprove every additional classification action within 30 days of receipt and so advise the contracting officer or will notify the contracting officer within the 30-day period that additional time is necessary.

d. In the event the contractor or subcontractors, as appropriate, the laborers or mechanics to be employed in the additional classification or their representatives, and the contracting officer do not agree on the proposed classification and wage rate (including the amount designated for fringe benefits, where appropriate), the contracting officer shall refer the questions, including the views of all interested parties and the recommendation of the contracting officer, to the Wage and Hour Administrator for determination. Said Administrator, or an authorized representative, will issue a determination within 30 days of receipt and so advise the contracting officer or will notify the contracting officer within the 30-day period that additional time is necessary.

e. The wage rate (including fringe benefits where appropriate) determined pursuant to paragraph 2c or 2d of this Section IV shall be paid to all workers performing work in the additional classification from the first day on which work is performed in the classification.

3. Payment of Fringe Benefits:

a. Whenever the minimum wage rate prescribed in the contract for a class of laborers or mechanics includes a fringe benefit which is not expressed as an hourly rate, the contractor or subcontractors, as appropriate, shall either pay the benefit as stated in the wage determination or shall pay another bona fide fringe benefit or an hourly cash equivalent thereof.

b. If the contractor or subcontractor, as appropriate, does not make payments to a trustee or other third person, he/she may consider as a part of the wages of any laborer or mechanic the amount of any costs reasonably anticipated in providing bona fide fringe benefits under a plan or program, provided, that the Secretary of Labor has found, upon the written request of the contractor, that the applicable standards of the Davis-Bacon Act have been met. The Secretary of Labor may require the contractor to set aside in a separate account assets for the meeting of obligations under the plan or program.

4. Apprentices and Trainees (Programs of the U.S. DOL) and Helpers:

a. Apprentices:

(1) Apprentices will be permitted to work at less than the predetermined rate for the work they performed when they are employed pursuant to and individually registered in a bona fide apprenticeship program registered with the DOL, Employment and Training Administration, Bureau of Apprenticeship and Training, or with a State apprenticeship agency recognized by the Bureau, or if a person is employed in his/her first 90 days of probationary employment as an apprentice in such an apprenticeship program, who is not individually registered in the program, but who has been certified by the Bureau of Apprenticeship and Training or a State apprenticeship agency (where appropriate) to be eligible for probationary employment as an apprentice.

(2) The allowable ratio of apprentices to journeyman-level employees on the job site in any craft classification shall not be greater than the ratio permitted to the contractor as to the entire work force under the registered program. Any employee listed on a payroll at an apprentice wage rate, who is not registered or otherwise employed as stated above, shall be paid not less than the applicable wage rate listed in the wage determination for the classification of work actually performed. In addition, any apprentice performing work on the job site in excess of the ratio permitted under the registered program shall be paid not less than the applicable wage rate on the wage determination for the work actually performed. Where a contractor or subcontractor is performing construction on a project in a locality other than that in which its program is registered, the ratios and wage rates (expressed in percentages of the journeyman-level hourly rate) specified in the contractor's or subcontractor's registered program shall be observed.

(3) Every apprentice must be paid at not less than the rate specified in the registered program for the apprentice's level of progress, expressed as a percentage of the journeyman-level hourly rate specified in the applicable wage determination. Apprentices shall be paid fringe benefits in accordance with the provisions of the apprenticeship program. If the apprenticeship program does not specify fringe benefits, apprentices must be paid the full amount of fringe benefits listed on the wage determination for the applicable classification. If the Administrator for the Wage and Hour Division determines that a different practice prevails for the applicable apprentice classification, fringes shall be paid in accordance with that determination.

(4) In the event the Bureau of Apprenticeship and Training, or a State apprenticeship agency recognized by the Bureau, withdraws approval of an apprenticeship program, the contractor or subcontractor will no longer be permitted to utilize apprentices at less than the applicable predetermined rate for the comparable work performed by regular employees until an acceptable program is approved.

b. Trainees:

(1) Except as provided in 29 CFR 5.16, trainees will not be permitted to work at less than the predetermined rate for the work performed unless they are employed pursuant to and individually registered in a program which has received prior approval, evidenced by formal certification by the DOL, Employment and Training Administration.

(2) The ratio of trainees to journeyman-level employees on the job site shall not be greater than permitted under the plan approved by the Employment and Training Administration. Any employee listed on the payroll at a trainee rate who is not registered and participating in a training plan approved by the Employment and Training Administration shall be paid not less than the applicable wage rate on the wage determination for the classification of work actually performed. In addition, any trainee performing work on the job site in excess of the ratio permitted under the registered program shall be paid not less than the applicable wage rate on the wage determination for the work actually performed.

(3) Every trainee must be paid at not less than the rate specified in the approved program for his/her level of progress, expressed as a percentage of the journeyman-level hourly rate specified in the applicable wage determination. Trainees shall be paid fringe benefits in accordance with the provisions of the trainee program. If the trainee program does not mention fringe benefits, trainees shall be paid the full amount of fringe benefits listed on the wage determination unless the Administrator of the Wage and Hour Division determines that there is an apprenticeship program associated with the corresponding journeyman-level wage rate on the wage determination which provides for less than full fringe benefits for apprentices, in which case such trainees shall receive the same fringe benefits as apprentices.

(4) In the event the Employment and Training Administration withdraws approval of a training program, the contractor or subcontractor will no longer be permitted to utilize trainees at less than the applicable predetermined rate for the work performed until an acceptable program is approved.

c. Helpers:

Helpers will be permitted to work on a project if the helper classification is specified and defined on the applicable wage determination or is approved pursuant to the conformance procedure set forth in Section IV.2. Any worker listed on a payroll at a helper wage rate, who is not a helper under an approved definition, shall be paid not less than the applicable wage rate on the wage determination for the classification of work actually performed.

5. Apprentices and Trainees (Programs of the U.S. DOT):

Apprentices and trainees working under apprenticeship and skill training programs which have been certified by the Secretary of Transportation as promoting EEO in connection with Federal-aid highway construction programs are not subject to the requirements of paragraph 4 of this Section IV. The straight time hourly wage rates for apprentices and trainees under such programs will be established by the particular programs. The ratio of apprentices and trainees to journeymen shall not be greater than permitted by the terms of the particular program.

6. Withholding:

The SHA shall upon its own action or upon written request of an authorized representative of the DOL withhold, or cause to be withheld, from the contractor or subcontractor under this contract or any other Federal contract with the same prime contractor, or any other Federally-assisted contract subject to Davis-Bacon prevailing wage requirements which is held by the

same prime contractor, as much of the accrued payments or advances as may be considered necessary to pay laborers and mechanics, including apprentices, trainees, and helpers, employed by the contractor or any subcontractor the full amount of wages required by the contract. In the event of failure to pay any laborer or mechanic, including any apprentice, trainee, or helper, employed or working on the site of the work, all or part of the wages required by the contract, the SHA contracting officer may, after written notice to the contractor, take such action as may be necessary to cause the suspension of any further payment, advance, or guarantee of funds until such violations have ceased.

7. Overtime Requirements:

No contractor or subcontractor contracting for any part of the contract work which may require or involve the employment of laborers, mechanics, watchmen, or guards (including apprentices, trainees, and helpers described in paragraphs 4 and 5 above) shall require or permit any laborer, mechanic, watchman, or guard in any workweek in which he/she is employed on such work, to work in excess of 40 hours in such workweek unless such laborer, mechanic, watchman, or guard receives compensation at a rate not less than one-and-one-half times his/her basic rate of pay for all hours worked in excess of 40 hours in such workweek.

8. Violation:

Liability for Unpaid Wages; Liquidated Damages: In the event of any violation of the clause set forth in paragraph 7 above, the contractor and any subcontractor responsible thereof shall be liable to the affected employee for his/her unpaid wages. In addition, such contractor and subcontractor shall be liable to the United States (in the case of work done under contract for the District of Columbia or a territory, to such District or to such territory) for liquidated damages. Such liquidated damages shall be computed with respect to each individual laborer, mechanic, watchman, or guard employed in violation of the clause set forth in paragraph 7, in the sum of \$10 for each calendar day on which such employee was required or permitted to work in excess of the standard work week of 40 hours without payment of the overtime wages required by the clause set forth in paragraph 7.

9. Withholding for Unpaid Wages and Liquidated Damages:

The SHA shall upon its own action or upon written request of any authorized representative of the DOL withhold, or cause to be withheld, from any monies payable on account of work performed by the contractor or subcontractor under any such contract or any other Federal contract with the same prime contractor, or any other Federally-assisted contract subject to the Contract Work Hours and Safety Standards Act, which is held by the same prime contractor, such sums as may be determined to be necessary to satisfy any liabilities of such contractor or subcontractor for unpaid wages and liquidated damages as provided in the clause set forth in paragraph 8 above.

V. STATEMENTS AND PAYROLLS

(Applicable to all Federal-aid construction contracts exceeding \$2,000 and to all related subcontracts, except for projects located on roadways classified as local roads or rural collectors, which are exempt.)

1. Compliance with Copeland Regulations (29 CFR 3):

The contractor shall comply with the Copeland Regulations of the Secretary of Labor which are herein incorporated by reference.

2. Payrolls and Payroll Records:

a. Payrolls and basic records relating thereto shall be maintained by the contractor and each subcontractor during the course of the work and preserved for a period of 3 years from the date of completion of the contract for all laborers, mechanics, apprentices, trainees, watchmen, helpers, and guards working at the site of the work.

b. The payroll records shall contain the name, social security number, and address of each such employee; his or her correct classification; hourly rates of wages paid (including rates of contributions or costs anticipated for bona fide fringe benefits or cash equivalent thereof the types described in Section 1(b)(2)(B) of the Davis Bacon Act); daily and weekly number of hours worked; deductions made; and actual wages paid. In addition, for Appalachian contracts, the payroll records shall contain a notation indicating whether the employee does, or does not, normally reside in the labor area as defined in Attachment A, paragraph 1. Whenever the Secretary of Labor, pursuant to Section IV, paragraph 3b, has found that the wages of any laborer or mechanic include the amount of any costs reasonably anticipated in providing benefits under a plan or program described in Section 1(b)(2)(B) of the Davis Bacon Act, the contractor and each subcontractor shall maintain records which show that the commitment to provide such benefits is enforceable, that the plan or program is financially responsible, that the plan or program has been communicated in writing to the laborers or mechanics affected, and show the cost anticipated or the actual cost incurred in providing benefits. Contractors or subcontractors employing apprentices or trainees under approved programs shall maintain written evidence of the registration of apprentices and trainees, and ratios and wage rates prescribed in the applicable programs.

c. Each contractor and subcontractor shall furnish, each week in which any contract work is performed, to the SHA resident engineer a payroll of wages paid each of its employees (including apprentices, trainees, and helpers, described in Section IV, paragraphs 4 and 5, and watchmen and guards engaged on work during the preceding weekly payroll period). The payroll submitted required to be maintained under paragraph 2b of this Section V. This information may be submitted in any form desired. Optional Form WH-347 is available for this purpose and may be purchased from the Superintendent of Documents (Federal stock number 029-005-0014-1), U.S. Government Printing Office, Washington, D.C. 20402. The prime contractor is responsible for the submission of copies of payrolls by all subcontractors.

d. Each payroll submitted shall be accompanied by a "Statement of Compliance," signed by the contractor or subcontractor or his/her agent who pays or supervises the payment of the persons employed under the contract and shall certify the following:

(1) that the payroll for the payroll period contains the information required to be maintained under paragraph 2b of this Section V and that such information is correct and complete;

(2) that such laborer or mechanic (including each helper, apprentice, and trainee) employed on the contract during the payroll period has been paid the full weekly wages earned,

without rebate, either directly or indirectly, and that no deductions have been made either directly or indirectly from the full wages earned, other than permissible deductions as set forth in the Regulations, 29 CFR 3;

(3) that each laborer or mechanic has been paid not less than the applicable wage rate and fringe benefits or cash equivalent for the classification of work performed, as specified in the applicable wage determination incorporated into the contract.

e. The weekly submission of a properly executed certification set forth on the reverse side of Optional Form WH-347 shall satisfy the requirement for submission of the "Statement of Compliance" required by paragraph 2d of this Section V.

f. The falsification of any of the above certifications may subject the contractor to civil or criminal prosecution under 18 U.S.C. 1001 and 31 U.S.C. 231.

g. The contractor or subcontractor shall make the records required under paragraph 2b of this Section V available for inspection, copying, or transcription by authorized representatives of the SHA, the FHWA, or the DOL, and shall permit such representatives to interview employees during working hours on the job. If the contractor or subcontractor fails to submit the required records or to make them available, the SHA, the FHWA, the DOL, or all may, after written notice to the contractor, sponsor, applicant, or owner, take such actions as may be necessary to cause the suspension of any further payment, advance, or guarantee of funds. Furthermore, failure to submit the required records upon request or to make such records available may be grounds for debarment action pursuant to 29 CFR 5.12.

VI. RECORD OF MATERIALS, SUPPLIES, AND LABOR

1. On all Federal-aid contracts on the National Highway System, except those which provide solely for the installation of protective devices at railroad grade crossings, those which are constructed on a force account or direct labor basis, highway beautification contracts, and contracts for which the total final construction cost for roadway and bridge is less than \$1,000,000 (23 CFR 635) the contractor shall:

a. Become familiar with the list of specific materials and supplies contained in Form FHWA-47, "Statement of Materials and Labor Used by Contractor of Highway Construction Involving Federal Funds," prior to the commencement of work under this contract.

b. Maintain a record of the total cost of all materials and supplies purchased for and incorporated in the work, and also of the quantities of those specific materials and supplies listed on Form FHWA-47, and in the units shown on Form FHWA-47.

c. Furnish, upon the completion of the contract, to the SHA resident engineer on Form FHWA-47 together with the data required in paragraph 1b relative to materials and supplies, a final labor summary of all contract work indicating the total hours worked and the total amount earned.

2. At the prime contractor's option, either a single report covering all contract work or separate reports for the contractor and for each subcontract shall be submitted.

VII. SUBLETTING OR ASSIGNING THE CONTRACT

1. The contractor shall perform with its own organization contract work amounting to not less than 30 percent (or a greater percentage if specified elsewhere in the contract) of the total original contract price, excluding any specialty items designated by the State. Specialty items may be performed by subcontract and the amount of any such specialty items performed may be deducted from the total original contract price before computing the amount of work required to be performed by the contractor's own organization (23 CFR 635).

a. "Its own organization" shall be construed to include only workers employed and paid directly by the prime contractor and equipment owned or rented by the prime contractor, with or without operators. Such term does not include employees or equipment of a subcontractor, assignee, or agent of the prime contractor.

b. "Specialty Items" shall be construed to be limited to work that requires highly specialized knowledge, abilities, or equipment not ordinarily available in the type of contracting organizations qualified and expected to bid on the contract as a whole and in general are to be limited to minor components of the overall contract.

2. The contract amount upon which the requirements set forth in paragraph 1 of Section VII is computed includes the cost of material and manufactured products which are to be purchased or produced by the contractor under the contract provisions.

3. The contractor shall furnish (a) a competent superintendent or supervisor who is employed by the firm, has full authority to direct performance of the work in accordance with the contract requirements, and is in charge of all construction operations (regardless of who performs the work) and (b) such other of its own organizational resources (supervision, management, and engineering services) as the SHA contracting officer determines is necessary to assure the performance of the contract.

4. No portion of the contract shall be sublet, assigned or otherwise disposed of except with the written consent of the SHA contracting officer, or authorized representative, and such consent when given shall not be construed to relieve the contractor of any responsibility for the fulfillment of the contract. Written consent will be given only after the SHA has assured that each subcontract is evidenced in writing and that it contains all pertinent provisions and requirements of the prime contract.

VIII. SAFETY: ACCIDENT PREVENTION

1. In the performance of this contract the contractor shall comply with all applicable Federal, State, and local laws governing safety, health, and sanitation (23 CFR 635). The contractor shall provide all safeguards, safety devices and protective equipment and take any other needed actions as it determines, or as the SHA contracting officer may determine, to be reasonably necessary to protect the life and health of employees on the job and the safety of the public and to protect property in connection with the performance of the work covered by the contract.

2. It is a condition of this contract, and shall be made a condition of each subcontract, which the contractor enters into pursuant to this contract, that the contractor and any subcontractor shall not permit any employee, in performance of the contract, to work in surroundings or under conditions which are unsanitary,

hazardous or dangerous to his/her health or safety, as determined under construction safety and health standards (29 CFR 1926) promulgated by the Secretary of Labor, in accordance with Section 107 of the Contract Work Hours and Safety Standards Act (40 U.S.C. 333).

3. Pursuant to 29 CFR 1926.3, it is a condition of this contract that the Secretary of Labor or authorized representative thereof, shall have right of entry to any site of contract performance to inspect or investigate the matter of compliance with the construction safety and health standards and to carry out the duties of the Secretary under Section 107 of the Contract Work Hours and Safety Standards Act (40 U.S.C. 333).

IX. FALSE STATEMENTS CONCERNING HIGHWAY PROJECTS

In order to assure high quality and durable construction in conformity with approved plans and specifications and a high degree of reliability on statements and representations made by engineers, contractors, suppliers, and workers on Federal-aid highway projects, it is essential that all persons concerned with the project perform their functions as carefully, thoroughly, and honestly as possible. Willful falsification, distortion, or misrepresentation with respect to any facts related to the project is a violation of Federal law. To prevent any misunderstanding regarding the seriousness of these and similar acts, the following notice shall be posted on each Federal-aid highway project (23 CFR 635) in one or more places where it is readily available to all persons concerned with the project:

NOTICE TO ALL PERSONNEL ENGAGED ON FEDERAL-AID HIGHWAY PROJECTS

18 U.S.C. 1020 reads as follows:

"Whoever, being an officer, agent, or employee of the United States, or of any State or Territory, or whoever, whether a person, association, firm, or corporation, knowingly makes any false statement, false representation, or false report as to the character, quality, quantity, or cost of the material used or to be used, or the quantity or quality of the work performed or to be performed, or the cost thereof in connection with the submission of plans, maps, specifications, contracts, or costs of construction on any highway or related project submitted for approval to the Secretary of Transportation; or

Whoever knowingly makes any false statement, false representation, false report or false claim with respect to the character, quality, quantity, or cost of any work performed or to be performed, or materials furnished or to be furnished, in connection with the construction of any highway or related project approved by the Secretary of Transportation; or

Whoever knowingly makes any false statement or false representation as to material fact in any statement, certificate, or report submitted pursuant to provisions of the Federal-aid Roads Act approved July 1, 1916, (39 Stat. 355), as amended and supplemented;

Shall be fined not more than \$10,000 or imprisoned not more than 5 years or both."

X. IMPLEMENTATION OF CLEAN AIR ACT AND FEDERAL WATER POLLUTION CONTROL ACT

(Applicable to all Federal-aid construction contracts and to all related subcontracts of \$100,000 or more.)

By submission of this bid or the execution of this contract, or subcontract, as appropriate, the bidder, Federal-aid construction contractor, or subcontractor, as appropriate, will be deemed to have stipulated as follows:

1. That any facility that is or will be utilized in the performance of this contract, unless such contract is exempt under the Clean Air Act, as amended (42 U.S.C. 1857 et seq., as amended by Pub.L. 91-604), and under the Federal Water Pollution Control Act, as amended (33 U.S.C. 1251 et seq., as amended by Pub.L. 92-500), Executive Order 11738, and regulations in implementation thereof (40 CFR 15) is not listed, on the date of contract award, on the U.S. Environmental Protection Agency (EPA) List of Violating Facilities pursuant to 40 CFR 15.20.

2. That the firm agrees to comply and remain in compliance with all the requirements of Section 114 of the Clean Air Act and Section 308 of the Federal Water Pollution Control Act and all regulations and guidelines listed thereunder.

3. That the firm shall promptly notify the SHA of the receipt of any communication from the Director, Office of Federal Activities, EPA, indicating that a facility that is or will be utilized for the contract is under consideration to be listed on the EPA List of Violating Facilities.

4. That the firm agrees to include or cause to be included the requirements of paragraph 1 through 4 of this Section X in every nonexempt subcontract, and further agrees to take such action as the government may direct as a means of enforcing such requirements.

XI. CERTIFICATION REGARDING DEBARMENT, SUSPENSION, INELIGIBILITY AND VOLUNTARY EXCLUSION

1. Instructions for Certification - Primary Covered Transactions:

(Applicable to all Federal-aid contracts - 49 CFR 29)

a. By signing and submitting this proposal, the prospective primary participant is providing the certification set out below.

b. The inability of a person to provide the certification set out below will not necessarily result in denial of participation in this covered transaction. The prospective participant shall submit an explanation of why it cannot provide the certification set out below. The certification or explanation will be considered in connection with the department or agency's determination whether to enter into this transaction. However, failure of the prospective primary participant to furnish a certification or an explanation shall disqualify such a person from participation in this transaction.

c. The certification in this clause is a material representation of fact upon which reliance was placed when the department or agency determined to enter into this transaction. If it is later determined that the prospective primary participant knowingly rendered an erroneous certification, in addition to other remedies available to the Federal Government, the department or agency may terminate this transaction for cause of default.

d. The prospective primary participant shall provide immediate written notice to the department or agency to whom this proposal is submitted if any time the prospective primary participant learns that its certification was erroneous when submitted or has become erroneous by reason of changed circumstances.

e. The terms "covered transaction," "debarred," "suspended," "ineligible," "lower tier covered transaction," "participant," "person," "primary covered transaction," "principal," "proposal," and "voluntarily excluded," as used in this clause, have the meanings set out in the Definitions and Coverage sections of rules implementing Executive Order 12549. You may contact the department or agency to which this proposal is submitted for assistance in obtaining a copy of those regulations.

f. The prospective primary participant agrees by submitting this proposal that, should the proposed covered transaction be entered into, it shall not knowingly enter into any lower tier covered transaction with a person who is debarred, suspended, declared ineligible, or voluntarily excluded from participation in this covered transaction, unless authorized by the department or agency entering into this transaction.

g. The prospective primary participant further agrees by submitting this proposal that it will include the clause titled "Certification Regarding Debarment, Suspension, Ineligibility and Voluntary Exclusion-Lower Tier Covered Transaction," provided by the department or agency entering into this covered transaction, without modification, in all lower tier covered transactions and in all solicitations for lower tier covered transactions.

h. A participant in a covered transaction may rely upon a certification of a prospective participant in a lower tier covered transaction that is not debarred, suspended, ineligible, or voluntarily excluded from the covered transaction, unless it knows that the certification is erroneous. A participant may decide the method and frequency by which it determines the eligibility of its principals. Each participant may, but is not required to, check the nonprocurement portion of the "Lists of Parties Excluded From Federal Procurement or Nonprocurement Programs" (Nonprocurement List) which is compiled by the General Services Administration.

i. Nothing contained in the foregoing shall be construed to require establishment of a system of records in order to render in good faith the certification required by this clause. The knowledge and information of participant is not required to exceed that which is normally possessed by a prudent person in the ordinary course of business dealings.

j. Except for transactions authorized under paragraph f of these instructions, if a participant in a covered transaction knowingly enters into a lower tier covered transaction with a person who is suspended, debarred, ineligible, or voluntarily excluded from participation in this transaction, in addition to other remedies available to the Federal Government, the department or agency may terminate this transaction for cause or default.

Certification Regarding Debarment, Suspension, Ineligibility and Voluntary Exclusion--Primary Covered Transactions

1. The prospective primary participant certifies to the best of its knowledge and belief, that it and its principals:

a. Are not presently debarred, suspended, proposed for debarment, declared ineligible, or voluntarily excluded from covered transactions by any Federal department or agency;

b. Have not within a 3-year period preceding this proposal been convicted of or had a civil judgement rendered against them for commission of fraud or a criminal offense in connection with obtaining, attempting to obtain, or performing a public (Federal, State or local) transaction or contract under a public transaction; violation of Federal or State antitrust statutes or commission of embezzlement, theft, forgery, bribery, falsification or destruction of records, making false statements, or receiving stolen property;

c. Are not presently indicted for or otherwise criminally or civilly charged by a governmental entity (Federal, State or local) with commission of any of the offenses enumerated in paragraph 1b of this certification; and

d. Have not within a 3-year period preceding this application/proposal had one or more public transactions (Federal, State or local) terminated for cause or default.

2. Where the prospective primary participant is unable to certify to any of the statements in this certification, such prospective participant shall attach an explanation to this proposal.

2. Instructions for Certification - Lower Tier Covered Transactions:

(Applicable to all subcontracts, purchase orders and other lower tier transactions of \$25,000 or more - 49 CFR 29)

a. By signing and submitting this proposal, the prospective lower tier is providing the certification set out below.

b. The certification in this clause is a material representation of fact upon which reliance was placed when this transaction was entered into. If it is later determined that the prospective lower tier participant knowingly rendered an erroneous certification, in addition to other remedies available to the Federal Government, the department, or agency with which this transaction originated may pursue available remedies, including suspension and/or debarment.

c. The prospective lower tier participant shall provide immediate written notice to the person to which this proposal is submitted if at any time the prospective lower tier participant learns that its certification was erroneous by reason of changed circumstances.

d. The terms "covered transaction," "debarred," "suspended," "ineligible," "primary covered transaction," "participant," "person," "principal," "proposal," and "voluntarily excluded," as used in this clause, have the meanings set out in the Definitions and Coverage sections of rules implementing Executive

Order 12549. You may contact the person to which this proposal is submitted for assistance in obtaining a copy of those regulations.

e. The prospective lower tier participant agrees by submitting this proposal that, should the proposed covered transaction be entered into, it shall not knowingly enter into any lower tier covered transaction with a person who is debarred, suspended, declared ineligible, or voluntarily excluded from participation in this covered transaction, unless authorized by the department or agency with which this transaction originated.

f. The prospective lower tier participant further agrees by submitting this proposal that it will include this clause titled "Certification Regarding Debarment, Suspension, Ineligibility and Voluntary Exclusion-Lower Tier Covered Transaction," without modification, in all lower tier covered transactions and in all solicitations for lower tier covered transactions.

g. A participant in a covered transaction may rely upon a certification of a prospective participant in a lower tier covered transaction that is not debarred, suspended, ineligible, or voluntarily excluded from the covered transaction, unless it knows that the certification is erroneous. A participant may decide the method and frequency by which it determines the eligibility of its principals. Each participant may, but is not required to, check the Nonprocurement List.

h. Nothing contained in the foregoing shall be construed to require establishment of a system of records in order to render in good faith the certification required by this clause. The knowledge and information of participant is not required to exceed that which is normally possessed by a prudent person in the ordinary course of business dealings.

i. Except for transactions authorized under paragraph e of these instructions, if a participant in a covered transaction knowingly enters into a lower tier covered transaction with a person who is suspended, debarred, ineligible, or voluntarily excluded from participation in this transaction, in addition to other remedies available to the Federal Government, the department or agency with which this transaction originated may pursue available remedies, including suspension and/or debarment.

Certification Regarding Debarment, Suspension, Ineligibility and Voluntary Exclusion--Lower Tier Covered Transactions:

1. The prospective lower tier participant certifies, by submission of this proposal, that neither it nor its principals is presently debarred, suspended, proposed for debarment, declared

ineligible, or voluntarily excluded from participation in this transaction by any Federal department or agency.

2. Where the prospective lower tier participant is unable to certify to any of the statements in this certification, such prospective participant shall attach an explanation to this proposal.

XII. CERTIFICATION REGARDING USE OF CONTRACT FUNDS FOR LOBBYING

(Applicable to all Federal-aid construction contracts and to all related subcontracts which exceed \$100,000 - 49 CFR 20)

1. The prospective participant certifies, by signing and submitting this bid or proposal, to the best of his or her knowledge and belief, that:

a. No Federal appropriated funds have been paid or will be paid, by or on behalf of the undersigned, to any person for influencing or attempting to influence an officer or employee of any Federal agency, a Member of Congress, an officer or employee of Congress, or an employee of a Member of Congress in connection with the awarding of any Federal contract, the making of any Federal grant, the making of any Federal loan, the entering into of any cooperative agreement, and the extension, continuation, renewal, amendment, or modification of any Federal contract, grant, loan, or cooperative agreement.

b. If any funds other than Federal appropriated funds have been paid or will be paid to any person for influencing or attempting to influence an officer or employee of any Federal agency, a Member of Congress, an officer or employee of Congress, or an employee of a Member of Congress in connection with this Federal contract, grant, loan, or cooperative agreement, the undersigned shall complete and submit Standard Form-LLL, "Disclosure Form to Report Lobbying," in accordance with its instructions.

2. This certification is a material representation of fact upon which reliance was placed when this transaction was made or entered into. Submission of this certification is a prerequisite for making or entering into this transaction imposed by 31 U.S.C. 1352. Any person who fails to file the required certification shall be subject to a civil penalty of not less than \$10,000 and not more than \$100,000 for each such failure.

3. The prospective participant also agrees by submitting his or her bid or proposal that he or she shall require that the language of this certification be included in all lower tier subcontracts, which exceed \$100,000 and that all such recipients shall certify and disclose accordingly.

**NOTICE OF REQUIREMENTS FOR AFFIRMATIVE
ACTION TO ENSURE EQUAL EMPLOYMENT
OPPORTUNITY (EXECUTIVE ORDER 11246)**

1. The Offeror's or Bidder's attention is called to the "Equal Opportunity Clause" and the "Standard Federal Equal Employment Opportunity Construction Contract Specifications" set forth herein.

2. The goals and timetables for minority and female participation, expressed in percentage terms for the Contractor's aggregate workforce in each trade on all construction work in the covered area, are as follows:

Timetables	Goals for female participation in each trade (percent)
From April 1, 1978 until March 31, 1979	3.1
From April 1, 1979 until March 31, 1980	5.1
From April 1, 1980 until March 31, 1981	6.9

Until further notice	Goals for minority participation for each trade (percent)
----------------------	---

SHSA Cities:	
Pascagoula - Moss Point -----	16.9
Biloxi - Gulfport -----	19.2
Jackson -----	30.3

SMSA Counties:	
Desoto -----	32.3
Hancock, Harrison, Stone -----	19.2
Hinds, Rankin -----	30.3
Jackson -----	16.9

Non-SMSA Counties:	
George, Greene -----	26.4

Alcorn, Benton, Bolivar, Calhoun, Carroll, Chickasaw, Clay, Coahoma, Grenada, Itawamba, Lafayette, Lee, Leflore, Marshall, Monroe, Montgomery, Panola, Pontotoc, Prentiss, Quitman, Sunflower, Tallahatchie, Tate, Tippah, Tishomingo, Tunica, Union, Washington, Webster, Yazoo -----	26.5
---	------

Attala, Choctaw, Claiborne, Clarke, Copiah, Covington, Franklin, Holmes, Humphreys, Issaquena, Jasper, Jefferson, Jefferson Davis, Jones Kemper, Lauderdale, Lawrence, Leake, Lincoln, Lowndes, Madison, Neshoba, Newton, Noxubee, Oktibbeha, Scott, Sharkey, Simpson, Smith, Warren, Wayne, Winston, Yazoo -----	32.0
--	------

Forrest, Lamar, Marion, Pearl River, Perry, Pike, Walthall -----	27.7
---	------

Adams, Amite, Wilkinson -----	30.4
-------------------------------	------

These goals are applicable to all the Contractor's construction work (whether or not it is Federal or federally assisted) performed in the covered area. If the contractor performs construction work in a geographical area located outside of the covered area, it shall apply the goals established for such geographical area where the work is actually performed. With regard to this second area, the contractor also is subject to the goals for both its federally involved and nonfederally involved construction.

The Contractor's compliance with the Executive Order and the regulations in CFR Part 60-4 shall be based on its implementation of the Equal Opportunity clause, specific affirmative action obligations required by the specifications set forth in 41 CFR 60-4.3(a), and its efforts to meet the goals. The hours of minority and female employment and training must be substantially uniform throughout the length of the contract, and in each trade, and the Contractor shall make a good faith effort to employ minorities and women evenly on each of its projects. The transfer of minority or female employees or trainees from Contractor to Contractor or from project to project for the sole purpose of meeting the Contractor's goals shall be a violation of the contract, the Executive Order and the regulations in 41 CFR Part 60-4. Compliance with the goals will be measured against the total work hours performed.

3. The Contractor shall provide written notification to the Director of the Office of Federal Contract Compliance Programs within 10 working days of award of any construction subcontract in excess of \$10,000 at any tier for construction work under the contract resulting from this solicitation. The notification shall list the name, address and telephone number of the subcontractor, employer identification number of the subcontractor, estimated dollar amount of the subcontract, estimated starting and completion dates of the subcontract, and the geographical area in which the subcontract is to be performed.

4. As used in this Notice, and in the contract resulting from this solicitation, the "covered area" is to the county and city (if any), stated in the advertisement.

5. The notification required in Paragraph 3 shall be addressed to the following:

Contract Compliance Officer
Mississippi Department of Transportation
P.O. Box 1850
Jackson, Mississippi 39215-1850

MISSISSIPPI DEPARTMENT OF TRANSPORTATION

SPECIAL PROVISION NO. 907-101-4

CODE: (IS)

DATE: 11/05/2008

SUBJECT: Definitions

Section 101, Definitions and Terms, of the 2004 Edition of the Mississippi Standard Specifications for Road and Bridge Construction is hereby amended as follows:

907-101.02--Definitions. Replace the following definitions in Subsection 101.02 on pages 3 through 13.

Contract - The written agreement between the Mississippi Transportation Commission and the Contractor setting forth the obligations of the parties thereunder, including but not limited to, the performance of the work, the furnishing of labor and materials, and the basis of payment.

The contract includes the invitation for bids, proposal, contract form and contract bonds, specifications, supplemental specifications, interim specifications, general and detailed plans, special provisions, notices to bidders, notice to proceed, and also any agreements that are required to complete the construction of the work in an acceptable manner, including authorized extensions thereof, all of which constitute one instrument.

Contract Bonds - The approved form of security, executed by the Contractor and the Contractor's Surety(ies), guaranteeing complete execution of the contract and all supplemental agreements pertaining thereto and the payment of all legal debts pertaining to the construction of the project. This term includes Performance and Payment Bond(s).

Surety - A corporate body, qualified under the laws of Mississippi, which is bound with and for the successful bidder by "contract bond(s)" to guarantee acceptable performance of the contract and payment of all legal taxes and debts pertaining to the construction of the project, including payment of State Sales Tax as prescribed by law, and any overpayment made to the Contractor.

Add the following to the list of definitions in Subsection 101.02 on pages 3 through 13.

Performance Bond - The approved form of security, executed by the Contractor and issued by the Contractor's Surety(ies), guaranteeing satisfactory completion of the contract and all supplemental agreements pertaining thereto.

Payment Bond - The approved form of security, executed by the Contractor and issued by the Contractor's Surety(ies), guaranteeing the payment of all legal debts pertaining to the construction of the project including, but not limited to, the labor and materials of subcontractors and suppliers to the prime contractor.

MISSISSIPPI DEPARTMENT OF TRANSPORTATION

SPECIAL PROVISION NO. 907-102-4 LPA

CODE: (SP)

DATE: 01/13/2010

SUBJECT: Bidding Requirements and Conditions

907-102.06--Preparation of Proposal. Delete the fifth, sixth, seventh, eighth, and ninth paragraphs of Subsection 102.06 on page 18.

907-102.08--Proposal Guaranty. Delete the two paragraphs in Subsection 102.08 on page 20 and substitute the following:

No proposal will be considered unless accompanied by certified check, cashier's check or bid bond, made payable to the State of Mississippi, in an amount of not less than five percent (5%) of the total amount of the proposal offered. The guaranty shall be evidence of good faith that, if awarded the contract, the bidder will execute the contract and give performance and payment contract bond(s) as stipulated in Subsection 907-103.05.1, 907-103.05.2, and as required by law.

If a bid bond is offered as guaranty, the bond must be on a form approved by the Executive Director, made by a Surety acceptable to the Executive Director and signed or countersigned by a Mississippi Agent or Qualified Nonresident Agent and the Bidder. Such bid bond shall also conform to the requirements and conditions stipulated in Subsection 907-103.05.2 as applicable.

MISSISSIPPI DEPARTMENT OF TRANSPORTATION

SPECIAL PROVISION NO. 907-103-8

CODE: (SP)

DATE: 12/15/2009

SUBJECT: Award and Execution of Contract

Section 103, Award and Execution of Contract, of the 2004 Edition of the Mississippi Standard Specifications for Road and Bridge Construction is hereby amended as follows:

907-103.04--Return of Proposal Guaranty. Delete the second paragraph of Subsection 103.04 on page 23 and substitute the following:

Certified checks or cashier's checks submitted as proposal guaranties, except those of the two lowest bidders, will be returned within 10 days of contract award. The retained proposal guaranty of the unsuccessful of the two lowest bidders will be returned within ten days following the execution of a contract with the successful low bidder. The retained proposal guaranty of the successful bidder will be returned after satisfactory performance and payment bonds have been furnished and the contract has been executed.

In the event all bids are rejected by the Commission, certified checks or cashier's checks submitted as proposal guaranty by all bidders will be returned within 10 days of rejection.

Delete Subsection 103.05 on page 23 and substitute the following:

907-103.05--Contract Bonds.

907-103.05.1--Requirement of Contract Bonds. Prior to the execution of the contract, the successful bidder shall execute and deliver to the Executive Director a performance and payment bond(s), in a sum equal to the full amount of the contract as a guaranty for complete and full performance of the contract and the protection of the claimants and the Department for materials and equipment and full payment of wages in accordance with Section 65-1-85 Miss. Code Ann. (1972 as amended). In the event of award of a joint bid, each individual, partnership, firm or corporation shall assume jointly the full obligations under the contract and the contract bond(s).

907-103.05.2--Form of Bonds. The form of bond(s) shall be that provided by or acceptable to the Department. These bonds shall be executed by a Mississippi agent or qualified nonresident agent and shall be accompanied by a certification as to authorization of the attorney-in-fact to commit the Surety company. A power of attorney exhibiting the Surety's original seal supporting the Mississippi agent or the qualified nonresident agent's signature shall be furnished with each bond. The Surety company shall be currently authorized and licensed in good standing to conduct business in the State of Mississippi with a minimum rating by A.M. Best of (A-) in the latest printing "Best's Key Rating Guide" to write individual bonds up to ten percent of the policy holders' surplus or listed on the current list of "Companies Holding Certificates of Authority as Acceptable Sureties on Federal Bonds and as Acceptable Reinsuring Companies" as

published by the United States Department of the Treasury, Financial Management Service, Circular 570 (latest revision as published and supplemented on the Financial Management Service Web site and in the Federal Register) within the underwriting limits listed for that Surety. All required signatures on the bond(s) and certifications shall be original signatures, in ink, and not mechanical reproductions or facsimiles. The Mississippi agent or qualified nonresident agent shall be in good standing and currently licensed by the Insurance Commissioner of the State of Mississippi to represent the Surety company(ies) executing the bonds.

Surety bonds shall continue to be acceptable to the Commission throughout the life of the Contract and shall not be canceled by the Surety without the consent of the Department. In the event the Surety fails or becomes financially insolvent, the Contractor shall file a new Bond in the amount designated by the Executive Director within thirty (30) days of such failure, insolvency, or bankruptcy. Subsequent to award of Contract, the Commission or the Department may require additional security for any supplemental agreements executed under the contract or replacement security in the event of the surety(ies) loss of the ratings required above. Suits concerning bonds shall be filed in the State of Mississippi and adjudicated under its laws without reference to conflict of laws principles.

907-103.08--Failure to Execute Contract. In the first sentence of Subsection 103.08 on page 24, change "bond" to "performance and payment bonds".

MISSISSIPPI DEPARTMENT OF TRANSPORTATION

SPECIAL PROVISION NO. 907-104-4

CODE: (SP)

DATE: 03/01/2011

SUBJECT: Disposal of Materials

Section 104, Scope of Work, of the 2004 Edition of the Mississippi Standard Specifications for Road and Bridge Construction is hereby amended as follows:

907-104.05--Removal and Disposal of All Materials From the Project. Delete the second sentence of the first full paragraph of Subsection 104.05 on page 30 and substitute the following:

The Contractor shall also furnish the Engineer a certified letter stating that the area of disposal is not in a wetland or in Waters of the U.S.

MISSISSIPPI DEPARTMENT OF TRANSPORTATION

SUPPLEMENT TO SPECIAL PROVISION NO. 907-105-6

DATE: 12/12/2011

SUBJECT: Control of Work

After Subsection 907-105.05 on page 1, add the following.

907-105.14--Maintenance During Construction. Before the first sentence Subsection 105.14 on page 39, add the following:

The Contractor will be responsible for the maintenance of existing roadways within the limits of this project starting on the date of the Notice To Proceed / Beginning of Contract Time. Anytime work is performed in a travel lane, the Contractor shall install portable lane closure signs meeting the requirement of the MDOT Standard Drawing or MUTCD.

MISSISSIPPI DEPARTMENT OF TRANSPORTATION

| SPECIAL PROVISION NO. 907-105-6

CODE: (SP)

| DATE: 01/20/2011

| SUBJECT: Control of Work

Section 105, Control of Work, of the 2004 Edition of the Mississippi Standard Specifications for Road and Bridge Construction is modified as follows:

907-105.05--Cooperation by Contractor. In the third sentence of the second paragraph of Subsection 105.05 on page 35, change "Notice to Proceed" to "Notice of Award".

Delete the fourth paragraph of Subsection 105.05 on page 35, and substitute the following.

On projects that include erosion control pay items, the Contractor shall also designate a responsible person whose primary duty shall be to monitor and maintain the effectiveness of the erosion control plan, including NPDES permit requirements. This responsible person must be a Certified Erosion Control Person certified by an organization approved by the Department. Prior to or at the pre-construction conference, the Contractor shall designate in writing the Certified Erosion Control Person to the Project Engineer. The designated Certified Erosion Control Person shall be assigned to only one (1) project. When special conditions exist, such as two (2) adjoining projects or two (2) projects in close proximity, the Contractor may request in writing that the State Construction Engineer approve the use of one (1) Certified Erosion Control Person for both projects. The Contractor may request in writing that the Engineer authorize a substitute Certified Erosion Control Person to act in the absence of the Certified Erosion Control Person. The substitute Certified Erosion Control Person must also be certified by an organization approved by the Department. A copy of the Certified Erosion Control Person's certification must be included in the Contractor's Protection Plan as outlined in Subsection 907-107.22.1. This in no way modifies the requirements regarding the assignment and availability of the superintendent.

MISSISSIPPI DEPARTMENT OF TRANSPORTATION

SUPPLEMENT TO SPECIAL PROVISION NO. 907-107-9

DATE: 08/23/2011

SUBJECT: Legal Relations and Responsibility to Public

907-107.14.2.2--Railroad Protective. Delete the first sentence of subparagraph (b) of Subsection 907-107.14.2.2 on page 3 and substitute the following.

(b) **Contractor's Liability - Railroad**, including subcontractors, XCU and railroad contractual with limits of \$1,000,000 each occurrence; \$2,000,000 aggregate.

After Subsection 907-107.17 on page 4, add the following:

907-107.18--Contractor's Responsibility for Utility Property and Services. After the first sentence of Subsection 107.18 on page 63, add the following:

Prior to any excavation on the project, the Contractor shall contact MS 811 and advise them to mark all known utilities in the area of the excavation.

MISSISSIPPI DEPARTMENT OF TRANSPORTATION

SPECIAL PROVISION NO. 907-107-9

CODE: (SP)

DATE: 01/20/2011

SUBJECT: Legal Relations and Responsibility to Public

Section 107, Legal Relations and Responsibility to Public, of the 2004 Edition of the Mississippi Standard Specifications for Road and Bridge Construction is hereby amended as follows:

907-107.02--Permits, Licenses and Taxes. Delete in toto Subsection 107.02 on page 49 and substitute the following:

The Contractor or any Subcontractor shall have the duty to determine any and all permits and licenses required and to procure all permits and licenses, pay all charges, fees and taxes and issue all notices necessary and incidental to the due and lawful prosecution of the work. At any time during the life of this contract, the Department may audit the Contractor's or Subcontractor's compliance with the requirements of this section.

The Contractor or any Subcontractor is advised that the "Mississippi Special Fuel Tax Law", Section 27-55-501, et seq. and the Mississippi Use Tax Law, Section 27-67-1, et seq., and their requirements and penalties, apply to any contract or subcontract for construction, reconstruction, maintenance or repairs, for contracts or subcontracts entered into with the State of Mississippi, any political subdivision of the State of Mississippi, or any Department, Agency, Institute of the State of Mississippi or any political subdivision thereof.

The Contractor or any Subcontractor will be subject to one or more audits by the Department during the life of this contract to make certain that all applicable fuel taxes, as outlined in Section 27-55-501, et seq., and any sales and/or use taxes, as outlined in Section 27-67-1, et seq. are being paid in compliance with the law. The Department will notify the Mississippi State Tax Commission of the names and addresses of any Contractors or Subcontractors.

907-107.14--Damage Claims and Insurance.

907-107.14.2--Liability Insurance. Delete Subsection 107.14.2 beginning on page 60 and substitute:

907-107.14.2.1--General. The Contractor shall carry Contractor's liability, including subcontractors and contractual, with limits not less than: \$500,000 each occurrence; \$1,000,000 aggregate; automobile liability - \$500,000 combined single limit - each accident; Workers' Compensation and Employers' Liability - Statutory & \$100,000 each accident; \$100,000 each employee; \$500,000 policy limit. Each policy shall be signed or countersigned by a Mississippi Agent or Qualified Nonresident Agent of the Insurance Company.

The Contractor shall have certificates furnished to the Department from the insurance companies providing the required coverage. The certificates shall be on the form furnished by the Department and will show the types and limits of coverage.

907-107.14.2.2--Railroad Protective. The following provisions are applicable to all work performed under a contract on, over or under the rights-of-way of each railroad shown on the plans.

The Contractor shall assume all liability for any and all damages to work, employees, servants, equipment and materials caused by railroad traffic.

Prior to starting any work on railroad property, the Contractor shall furnish satisfactory evidence to the Department that insurance of the forms and amounts set out herein in paragraphs (a) and (b) has been obtained. Also, the Contractor shall furnish similar evidence to the Railroad Company that insurance has been obtained in accordance with the Standard Provisions for General Liability Policies and the Railroad Protective Liability Form as published in the Code of Federal Regulations, 23 CFR 646, Subpart A. Evidence to the Railroad Company shall be in the form of a Certificate of Insurance for coverages required in paragraph (b), and the original policy of the Railroad Protective Liability Insurance for coverage required in paragraph (a).

All insurance herein specified shall be carried until the contract is satisfactorily complete as evidenced by a release of maintenance from the Department.

The Railroad Company shall be given at least 30 days notice prior to cancellation of the Railroad Protective Liability Insurance policy.

For work within the limits set out in Subsection 107.18 and this subsection, the Contractor shall provide insurance for bodily injury liability, property damage liability and physical damage to property with coverages and limits no less than shown in paragraphs (a) and (b). Bodily injury shall mean bodily injury, sickness, or disease, including death at anytime resulting therefrom. Property damage shall mean damages because of physical injury to or destruction of property, including loss of use of any property due to such injury or destruction. Physical damage shall mean direct and accidental loss of or damage to rolling stock and their contents, mechanical construction equipment or motive power equipment.

(a) **Railroad Protective Liability Insurance** shall be purchased on behalf of the Railroad Company with limits of \$2,000,000 each occurrence; \$6,000,000 aggregate applying separately to each annual period for lines without passenger trains. If the line carries passenger train(s), railroad protective liability insurance shall be purchased on behalf of the Railroad Company with limits of \$5,000,000 each occurrence; \$10,000,000 aggregate applying separately to each annual period.

Coverage shall be limited to damage suffered by the railroad on account of occurrences arising out of the work of the Contractor on or about the railroad right-of-way, independent of the railroad's general supervision or control, except as noted in paragraph 4 below.

Coverage shall include:

- (1) death of or bodily injury to passengers of the railroad and employees of the railroad not covered by State workmen's compensation laws,
- (2) personal property owned by or in the care, custody or control of the railroads,
- (3) the Contractor, or any of the Contractor's agents or employees who suffer bodily injury or death as a result of acts of the railroad or its agents, regardless of the negligence of the railroads, and
- (4) negligence of only the following classes of railroad employees:
 - (i) any supervisory employee of the railroad at the job site
 - (ii) any employee of the railroad while operating, attached to, or engaged on, work trains or other railroad equipment at the job site which are assigned exclusively to the Contractor, or
 - (iii) any employee of the railroad not within (i) or (ii) above who is specifically loaned or assigned to the work of the Contractor for prevention of accidents or protection of property, the cost of whose services is borne specifically by the Contractor or Governmental authority.

(b) **Regular Contractor's Liability**, including subcontractors, XCU and railroad contractual with limits of \$1,000,000 each occurrence; \$2,000,000 aggregate. **Automobile** with limits of \$1,000,000 combined single limit any one accident; **Workers' Compensation and Employer's Liability** - statutory and \$100,000 each accident; \$100,000 each employee; \$500,000 policy limit. **Excess/Umbrella Liability** \$5,000,000 each occurrence; \$5,000,000 aggregate. All coverage to be issued in the name of the Contractor shall be so written as to furnish protection to the Contractor respecting the Contractor's operations in performing work covered by the contract. Coverage shall include protection from damages arising out of bodily injury or death and damage or destruction of property which may be suffered by persons other than the Contractor's own employees.

In addition, the Contractor shall provide for and on behalf of each subcontractor by means of a separate and individual liability and property damage policy to cover like liability imposed upon the subcontractor as a result of the subcontractor's operations in the same amounts as contained above; or, in the alternative each subcontractor shall provide same.

907-107.15--Third Party Beneficiary Clause. In the first sentence of the first paragraph of Subsection 107.15 on page 61, change "create the public" to "create in the public".

907-107.17--Contractor's Responsibility for Work. Delete the fifth sentence of the fifth paragraph of Subsection 107.17 on page 63 and substitute the following:

The eligible permanent items shall be limited to traffic signal systems, changeable message signs, roadway signs and sign supports, lighting items, guard rail items, delineators, impact attenuators, median barriers, bridge railing or pavement markings. The eligible temporary items shall be limited to changeable message signs, guard rail items, or median barriers.

MISSISSIPPI DEPARTMENT OF TRANSPORTATION

SPECIAL PROVISION NO. 907-108-14

CODE: (SP)

DATE: 09/20/2007

SUBJECT: Determination and Extension of Contract Time

Section 108, Prosecution and Progress, of the 2004 Edition of the Mississippi Standard Specifications for Road and Bridge Construction is hereby amended as follows:

Delete in toto Subsection 108.06.2 on pages 83 thru 85, and substitute the following:

907-108.06.2--Based on Calendar Days.

907-108.06.2.1--General. Contract time will be established on the basis of Calendar Days, as indicated in the contract. The span of time allowed for the completion of the physical features of work included in the contract will be indicated in the contract documents and will be known as "Contract Time."

For contracts in which Calendar Days are specified, the span of contract time shall be the number of Calendar Days allowed in the contract starting on the date of the beginning of contract time. The beginning of contract time shall be the date listed in the contract.

The span of time allowed in the contract as awarded is based on the quantities used for comparison of bids. If satisfactory fulfillment of the contract requires performance of work in greater quantities than those set forth in the proposal, the time allowed for completion shall be increased in Calendar Days in the same ratio that the cost of such added work, exclusive of the cost of work altered by Supplemental Agreement for which a time adjustment is made for such altered work in the Supplemental Agreement, bears to the total value of the original contract unless it can be established that the extra work was of such character that it required more time than is indicated by the money value.

The Contractor shall provide sufficient materials, equipment and labor to guarantee the completion of the project in accordance with the plans and specifications within the Contract Time.

At any given date, the ratio of the accumulated monetary value of that part of the work actually accomplished to the total contract bid amount adjusted to reflect approved increases or decreases shall determine the "percent complete" of the work.

The percentage elapsed time shall be calculated as a direct ratio of the expired Calendar Days to the total Calendar Days provided for in the contract.

No increase in calendar days will be granted except as provided herein, and, except for abnormal delays caused solely by the State or other governmental authorities, or unforeseeable disastrous

phenomena of nature of the magnitude of earthquakes, hurricanes, tornadoes, or flooded essential work areas which are deemed to unavoidably prevent prosecuting the work.

In the event the Engineer determines that the calendar days when extended as provided in the contract would cause certain items of work or portions thereof, properly prosecuted in the normal sequence and manner, to fall within a period of seasonal or temperature limitations, the Engineer will make a determination as to the scope of unavoidable delays, if any, contemplated because of such seasonal or temperature limitations for periods in excess of those contemplated in the original contract. The Executive Director may thereupon establish a revised contract completion date by notifying the Contractor and the Contractor's Surety in writing of such established completion date as warranted by the engineering determination.

Liquidated Damages as set forth under the heading "Per Calendar Day" in the "Schedule of Deductions for Each Day of Overrun in Contract Time," Subsection 108.07, shall be applicable to each calendar day after the expiration of contract time, or authorized extension thereof, and until all work under the contract is completed.

Progress Schedule referred to in Subsection 108.03 will not be required.

907-108.06.2.2--Cessation of Contract Time. When the Engineer by written notice schedules a final inspection, time will be suspended until the final inspection is conducted and for an additional 14 calendar days thereafter. If after the end of the 14-day suspension all necessary items of work have not been completed, time charges will resume. If a project is on liquidated damages at the time a final inspection is scheduled, liquidated damages will be suspended until the final inspection is conducted and for seven (7) calendar days thereafter. If after the end of the 7-day suspension all necessary items of work have not been completed, liquidated damages will resume. When final inspection has been made by the Engineer as prescribed in Subsection 105.16 and all items of work have been completed, the daily time charge will cease.

MISSISSIPPI DEPARTMENT OF TRANSPORTATION

SPECIAL PROVISION NO. 907-108-24

CODE: (SP)

DATE: 03/15/2011

SUBJECT: Prosecution and Progress

Section 108, Prosecution and Progress, of the 2004 Edition of the Mississippi Standard Specifications for Road and Bridge Construction is hereby amended as follows:

907-108.01--Subletting of Contract.

907-108.01.1--General. At the end of the last paragraph of Subsection 108.01.1 on page 73, add the following:

The Engineer will have the authority to suspend the work wholly or in part and to withhold payments because of the Contractor's failure to make prompt payment within 15 calendar days as required above, or failure to submit the required OCR-484 Form, Certification of Payments to Subcontractors, which is also designed to comply with prompt payment requirements.

907-108.02--Notice To Proceed. Delete the second paragraph of Subsection 108.02 on page 75 and substitute the following:

The anticipated date of the Notice to Proceed (NTP) / Beginning of Contract Time (BCT) will be specified in the proposal.

Delete the fourth paragraph of Subsection 108.02 on page 75 and substitute the following:

Upon written request from the Contractor and if circumstances permit, the Notice to Proceed may be issued at an earlier date subject to the conditions stated therein. The Contractor shall not be entitled to any monetary damages or extension of contract time for any delay claim or claim of inefficiency occurring between the early issuance Notice To Proceed date and the Notice to Proceed date stated in the contract.

907-108.03--Prosecution and Progress. Delete Subsection 108.03.1 on pages 75 & 76, and substitute the following:

907-108.03.1--Progress Schedule. Prior to or at the Pre-Construction Conference, the Contractor shall furnish a progress schedule and be prepared to discuss both its proposed methodologies for fulfilling the scheduling requirements and its sequence of operations. The Engineer will review the schedule and approve the schedule as it relates to compliance with the specifications and logic. The progress schedule must be approved by the Engineer prior to commencing work. The schedule shall be a bar-chart type schedule submitted on 11"x17" paper meeting the below minimum requirements. These activities shall be significantly detailed enough to communicate the Contractor's understanding of the construction sequencing and phasing of the project.

When preparing the progress schedule, the Contractor shall include the following:

- Show a time scale to graphically show the completion of the work within contract time.
- Define and relate activities to the contract pay items.
- Show all activities in the order the work is to be performed including submittals, submittal reviews, fabrication and delivery.
- Show all activities that are controlling factors in the completion of the work.
- Show the time needed to perform each activity and its relationship in time to other activities.

Should the schedule not include the above requirements or becomes unrealistic during construction, the Contractor should immediately submit a revised, more realistic schedule for approval.

907-108.03.2--Preconstruction Conference. Delete the first paragraph of Subsection 108.03.2 on page 76 and substitute the following:

Prior to commencement of the work, a preconstruction conference shall be held for the purpose of discussing with the Contractor essential matters pertaining to the prosecution and satisfactory completion of the work. The Contractor will be responsible for scheduling the preconstruction conference. The Contractor will advise the Project Engineer in writing 14 days prior to the requested date that a conference is requested. When the contract requires the Contractor to have a certified erosion control person, the Contractor's certified erosion control person shall be at the preconstruction conference. The Department will arrange for utility representatives and other affected parties to be present.

Delete the third paragraph of Subsection 108.03.2 on page 76.

907-108.06--Determination and Extension of Contract Time. Delete Subsections 108.06.1 and 108.06.2 on pages 79 thru 85 and substitute the following:

907-108.06.1--Blank.

907-108.06.2--Based on Calendar Date Completion.

907-108.06.2.1--General. Contract Time will be established on the basis of a Completion Date, as indicated in the contract. The span of time allowed for the completion of the work included in the contract will be indicated in the contract documents and will be known as "Contract Time".

The span of time allowed in the contract as awarded is based on the quantities used for comparison of bids. If satisfactory fulfillment of the contract requires performance of work in greater quantities than those set forth in the proposal, the time allowed for completion shall be increased in Calendar Days in the same ratio that the cost of such added work, exclusive of the cost of work altered by Supplemental Agreement for which a time adjustment is made for such altered work in the Supplemental Agreement, bears to the total value of the original contract unless it can be established that the extra work was of such character that it required more time

than is indicated by the money value.

The Contractor shall provide sufficient materials, equipment and labor to guarantee the completion of the work in the contract in accordance with the plans and specifications within the Contract Time.

907-108.06.2.2--Contract Time. The following TABLE OF ANTICIPATED PRODUCTIVE DAYS indicates an average/anticipated number of productive days per month.

TABLE OF ANTICIPATED PRODUCTIVE DAYS

Month	Available Productive Days
January	6
February	7
March	11
April	15
May	19
June	20
July	21
August	21
September	20
October	16
November	11
December	5
Calendar Year	172

Allocation of anticipated productive days for a fractional part of the month will be computed as a proportion of the listed anticipated productive days for the applicable month.

An available productive day will be assessed (a) any day of the week, Monday through Friday, exclusive of legal holidays recognized by the Department in Subsection 108.04.1, in which the Contractor works or could have worked for more than six (6) consecutive hours on the controlling items of work, as determined by the Engineer, or (b) any Saturday, exclusive of legal holidays recognized by the Department in Subsection 108.04.1, in which the Contractor works for more than six (6) consecutive hours on the controlling items of work, as determined by the Engineer. When the Contractor works less than four consecutive hours during the day, no time will be charged for that day. When the Contractor works more than four but less than six consecutive hours, one-half (0.5) of an available work day will be charged for that day. When the Contractor works six or more consecutive hours during the day, one (1.0) available work day will be charged for that day.

Should the weather or other conditions be such that four (4) consecutive satisfactory hours are not available prior to noon (for daytime operations) or midnight (for nighttime operations), no time will be assessed for that day regardless of the above conditions. However, if the Contractor elects to work, time will be assessed in accordance with the previous paragraph.

Weather delays will not be considered for Saturdays, Sundays or legal holidays recognized by the Department in Subsection 108.04.1.

Available productive days will be based on soil and weather conditions and other specific conditions cited in the contract. The Engineer will determine on each applicable day the extent to which work in progress could have been productive, regardless of whether the Contractor actually worked.

Each month the Engineer will complete, and furnish to the Contractor, an "Assessment Report for Available Productive Days" (CSD-765). This report shows the number of available productive days during the estimate period and the cumulative available productive days to date. The Contractor should review the Engineer's report as to the accuracy of the assessment and confer with the Resident or Project Engineer to rectify any differences. Each should make a record of the differences, if any, and conclusions reached. In the event mutual agreement cannot be reached, the Contractor will be allowed a maximum of 15 calendar days following the ending date of the monthly report in question to file a protest Notice of Claim in accordance with the provisions of Subsection 105.17. Otherwise, the Engineer's assessment shall be final unless mathematical errors of assessment are subsequently found to exist, and any claim of the Contractor as to such matter shall be waived.

At any given date, the ratio of the accumulated monetary value of that part of the work actually accomplished to the total contract bid amount adjusted to reflect approved increases or decreases shall determine the "percent complete" of the work.

The "percentage of elapsed time" shall be calculated as a direct ratio of the expired calendar days to the total calendar days between the Beginning of Contract Time and the Specified Completion Date in the contract.

When the "percent complete" lags more than 20 percent behind the "percentage of elapsed time", the Contractor shall immediately submit a written statement and revised progress schedule indicating any additional equipment, labor, materials, etc. to be assigned to the work to ensure completion within the specified contract time. When the "percent complete" lags more than 40 percent behind the "percentage of elapsed time", the contract may be terminated.

907-108.06.2.3--Extension of Time. The Contractor may, prior to the expiration of the Contract Time, make a written request to the Engineer for an extension of time with a valid justification for the request. The Contractor's plea that insufficient time was specified is not a valid reason for extension of time.

No extension of the specified completion date will be granted except as provided herein. An extension of contract time may be granted for unusually severe weather, abnormal delays caused

solely by the State or other governmental authorities, or unforeseeable disastrous phenomena of nature of the magnitude of earthquakes, hurricanes, tornadoes, or flooded essential work areas which are deemed to unavoidably prevent prosecuting the work.

Unusually severe weather is defined as when the actual available productive days for the contract time are less than the number of available productive days shown in the Table of Anticipated Productive Days.

Any extension of contract time will be based on a calendar days basis, excluding Saturdays, Sundays or legal holidays recognized by the Department in Subsection 108.04.1. No proration of contract time will be made. Any extension of contract time will be made on or after the specified completion date. No extension of contract time will be made on a monthly basis.

Any revision of the specified completion date provided in the contract will be made automatically on the specified completion date as established in the contract, and at a later date if additional conditions so warrant.

If the completion of the project is extended into a season of the year in which completion of certain items of work would be prohibited or delayed because of seasonal or temperature limitations, the Engineer may waive the limitations provided the completion of the work will not result in a reduction in quality. When determined that the completion of the out-of-season items will cause a reduction in the quality of the work, the completion of the project will be further extended so the items may be completed under favorable weather conditions. In either case, the Engineer will notify the Contractor in writing.

Liquidated damages as set forth in Subsection 108.07 under the heading "Daily Charge Per Calendar Day" in the Table titled "Schedule of Deductions for Each Day of Overrun in Contract Time", shall be applicable to each calendar day after the specified completion date, or authorized extension thereof, and until all work under the contract is completed.

907-108.06.2.4--Cessation of Contract Time. When the Engineer by written notice schedules a final inspection, time will be suspended until the final inspection is conducted and for an additional 14 calendar days thereafter. If after the end of the 14-day suspension all necessary items of work have not been completed, time charges will resume. If the specified completion date had not been reached at the time the Contractor called for a final inspection, the calendar day difference between the specified completion date and the date the Contractor called for a final inspection will be added after the 14-day period before starting liquidation damages. If a project is on liquidated damages at the time a final inspection is scheduled, liquidated damages will be suspended until the final inspection is conducted and for seven (7) calendar days thereafter. If after the end of the 7-day suspension all necessary items of work have not been completed, liquidated damages will resume. When final inspection has been made by the Engineer as prescribed in Subsection 105.16 and all items of work have been completed, the daily time charge will cease.

907-108.10--Termination of Contractor's Responsibility. In the last sentence of Subsection 108.10 on page 88, change "bond" to "performance and payment bond(s)".

MISSISSIPPI DEPARTMENT OF TRANSPORTATION

SPECIAL PROVISION NO. 907-109-5

CODE: (SP)

DATE: 1/20/2011

SUBJECT: Measurement and Payment

Section 109, Measurement and Payment, of the 2004 Edition of the Mississippi Standard Specifications for Road and Bridge Construction is hereby amended as follows:

907-109.01--Measurement of Quantities. Delete the third full paragraph of Subsection 109.01 on page 90 and substitute the following.

When requested by the Contractor, material specified to be measured by the cubic yard or ton may be converted to the other measure as appropriate. Factors for this conversion will be determined by the District Materials Engineer and agreed to by the Contractor. The conversion of the materials along with the conversion factor will be incorporated into the contract by supplemental agreement. The supplemental agreement must be executed before such method of measurement is used.

907-109.04--Extra and Force Account Work. In the last sentence of subparagraph (b) in Subsection 109.04 on page 91, change "bond" to "bond(s)".

Delete the first sentence of the second paragraph of subparagraph (d) in Subsection 109.04 on page 92 and substitute the following:

In the event an agreement cannot be reached for a particular piece of equipment, the book entitled "Rental Rate Blue Book For Construction Equipment" as published by EquipmentWatch® and is current at the time the force account work is authorized will be used to determine equipment ownership and operating expense rates.

907-109.06--Partial Payment.

907-109.06.1--General. Delete the fourth and fifth sentences of the third paragraph of Subsection 109.06.1 on page 94, and substitute the following:

In the event mutual agreement cannot be reached, the Contractor will be allowed a maximum of 25 calendar days following the Contractor's receipt of the monthly estimate in question to file in writing, a protest Notice of Claim in accordance with the provisions Subsection 105.17. Otherwise, the Engineer's estimated quantities shall be considered acceptable pending any changes made during the checking of final quantities.

907-109.07--Changes in Material Costs. Delete the third full paragraph of Subsection 109.07 on page 96 and substitute the following:

A link to the established base prices for bituminous products and fuels will be included in the contract documents under a Notice to Bidders entitled "Petroleum Products Base Prices."

MISSISSIPPI DEPARTMENT OF TRANSPORTATION

| SPECIAL PROVISION NO. 907-110-2

CODE: (SP)

| DATE: 04/02/2010

SUBJECT: Wage Rates

Section 110, Required Contract Provisions, of the 2004 Edition of the Mississippi Standard Specifications for Road and Bridge Construction is hereby amended as follows:

907-110.02--Application. Delete Subsection 110.02.2 on page 100 and substitute the following.

907-110.02.2--Wage Rates. All persons employed or working upon the site of the work will be paid at wage rates not less than those contained in the wage determination decision of the Secretary of Labor in effect 10 days prior to taking bids.

| Bidders are advised that regardless of the wage rates listed in the Supplement to FHWA 1273 in the contract, minimum federal wage rates must be paid.

MISSISSIPPI DEPARTMENT OF TRANSPORTATION

SPECIAL PROVISION NO. 907-213-2

CODE: (IS)

DATE: 01/25/2008

SUBJECT: Agricultural Limestone

Section 907-213, Fertilizing, of the 2004 Edition of the Mississippi Standard Specifications for Road and Bridge Construction is hereby amended as follows:

907-213.05--Basis of Payment. Delete the first sentence of the first paragraph of Subsection 213.05 on page 136 and add the following as the first paragraph of this subsection.

Hard rock agricultural limestone will be paid for at the contract unit price per ton. Hard rock agricultural limestone with a relative neutralizing value (RNV), determined in accordance with Subsection 907-715-02.2.1.3, of between 60.0% and 62.9% will be paid for at half (½) the contract unit price per ton. No payment will be made for hard rock agricultural limestone with an RNV less than 60.0%.

Delete the first pay item listed on page 137 and substitute the following:

907-213-A: Agricultural Limestone

- per ton

MISSISSIPPI DEPARTMENT OF TRANSPORTATION

SPECIAL PROVISION NO. 907-225-3

CODE: (IS)

DATE: 02/23/2012

SUBJECT: Grassing

Section 907-225, Grassing, of the 2004 Edition of the Mississippi Standard Specifications for Road and Bridge Construction is hereby amended as follows:

Delete in toto Section 225 on pages 158 thru 163, and substitute the following.

SECTION 907-225--GRASSING

907-225-01--Description. This work consists of furnishing, transporting, placing, plant establishment, and all work, including ground preparation, fertilizing, seeding, and mulching, necessary to produce a satisfactory and acceptable growth of grass.

At the Contractor's option, seeds and mulch may be incorporated using a hydraulically applied method under certain limitations. Under no circumstances shall fertilizer be incorporated hydraulically.

907-225.02--Materials.

907-225.02.1--Fertilizers. Fertilizers for purposes of this specification shall be understood to include standard manufactured products consisting of single or combination ingredients and agricultural limestone.

All fertilizer shall comply with the State fertilizer laws, Subsection 715.02, and the requirements of this specification.

907-225.02.2--Seeds. Seeds shall meet the requirements of Subsection 715.03, subject to the provisions of this subsection. The Contractor shall acquire seed from persons registered with the Mississippi Department of Agriculture and Commerce.

Except for the germination requirements, bags of seeds properly labeled or tagged according to law and indicating characteristics meeting or exceeding the requirements of Subsection 715.03 will be acceptable for planting.

The Contractor should provide adequate dry storage facilities for seeds, and shall furnish access to the storage for sampling stored seed.

907-225.02.3--Mulch.

907-225.02.3.1--Vegetative Mulch. The vegetative materials for mulch shall meet the

requirements of Subsection 215.02.

907-225.02.3.2--Hydraulically Applied Mulch (Hydromulch). Fibers for hydromulch shall be produced from wood, straw, cellulose, natural fibers, or recycled fibers which are free of non-biodegradable substances. The fiber shall disperse into a uniform slurry when mixed with water. Fibers shall be colored green, or other approved contrasting color, and shall not stain concrete or other surfaces. The use of tackifiers or activators will be allowed.

Hydromulch shall be listed on the Department's "Approved Sources of Materials".

907-225.02.3.2.1--Wood Fiber Mulch. Wood fiber mulch shall be made from wood chip particles manufactured particularly for discharging uniformly on the ground surface when dispersed by a hydraulic water sprayer. It shall remain in uniform suspension in water under agitation and blend with grass seed and fertilizer to form a homogeneous slurry. The fibers shall intertwine physically to form a strong moisture-holding mat on the ground surface and allow rainfall to percolate the underlying soil. The fiber material shall be heat processed so as to contain no germination or growth-inhibiting factors. The mulch shall be dyed an appropriate color to facilitate the application of material using non-toxic dye.

907-225.02.3.2.2--Cellulose Fiber Mulch. Cellulose fiber mulch consist of recycled paper stock products which are shredded into small pieces particular for application by hydraulic seeding equipment. It shall mix readily and uniformly under agitation with water and blend with grass seed and fertilizer to form a homogeneous slurry. When applied to the ground surface, the material shall form a strong moisture-holding mat, allow rainfall to percolate the underlying soil, and remain in place until the grass root system is established. The material shall contain no growth inhibiting characteristic or organisms. The mulch shall be dyed an appropriate color to facilitate the application of material using non-toxic dye.

907-225.02.3.2.3--Wood/Cellulose Fiber Mulch. Wood/cellulose fiber mix hydroseeding mulch shall consist of a combination of the above wood and cellulose fibers at a ratio recommended by the manufacturer of the products.

907-225.02.3.2.4--Straw Mulch. Straw mulch shall consist of a natural straw fiber. This material shall be a minimum 90% straw and essentially free from plastic materials or other non-bio degradable substances. The material shall be disperse into a uniform mulch slurry when mixed with water.

907-225.02.3.2.5--Tackifier. The tackifier will serve the purpose of an adhesive to form a bond between the soil, fiber, and seed particles. It will also allow the soil to retain moisture. The tackifier shall be of the organic or synthetic variety.

907-225.03--Construction Requirements.

907-225.03.1--Ground Preparation. Ground preparation, light or standard, consists of plowing, loosening, and pulverizing the soil to form suitable beds for erosion control items in reasonably close conformity with the established lines and grades without appreciable humps or depressions.

When grassing an area that has been previously planted with temporary grassing, a standard ground preparation will be required. The previously planted grasses shall be disked, tilled, plowed, etc. to assure that the existing temporary grasses are thoroughly mixed into the soil.

Any equipment used for ground preparation shall be approved units suitable to perform the work and subject to the requirements of Subsection 108.05.

The Contractor shall take full advantage of weather and soil conditions, and no attempt shall be made to prepare soil when it is wet or in a condition which will not allow the soil to be properly tilled.

Light ground preparation should be used on areas where seeding is required to improve the coverage of partially vegetated areas.

Standard ground preparation should be used on areas designated to be solid sodded and unvegetated areas designated to be seeded.

Aerating, moistening, or otherwise bringing the soil to a suitable condition for ground preparation shall be considered as incidental to the work and will not be measured for separate payment.

907-225.03.1.1--Light Ground Preparation. Light ground preparation consists of scratching the surface with a close-tooth harrow, disk-harrow, or similar equipment. The depth of scratching should be at least three-quarters inch but not deep enough to damage existing grasses of the type being planted.

907-225.03.1.2--Standard Ground Preparation. Standard ground preparation consists of plowing or disk-harrowing and thoroughly pulverizing the areas immediately before the application of erosion control (vegetative) items. Unless otherwise specified, the pulverized and prepared seedbed should be at least four inches deep and shall be reasonably free of large clods, earthballs, boulders, stumps, roots and other objectionable matter. Incorporation of fertilizer and ground preparation may be performed simultaneously.

907-225.03.2--Fertilizing. Fertilizing consists of furnishing, transporting, spreading, and incorporating fertilizers. The Contractor shall furnish all equipment necessary to properly handle, store, uniformly spread, and incorporate the specified application of fertilizer.

Unless otherwise specified in the contract, the Contractor shall incorporate bag fertilizer at a rate of 1000 pounds per acre of 13-13-13 commercial fertilizer. The equivalent rate of other type fertilizers will be allowed if the equivalent percentages of Nitrogen, Phosphorus and Potassium are obtained. The Contractor shall incorporate agricultural limestone at a rate of 5000 pounds per acre. Fertilization shall be applied uniformly on the areas to be planted or seeded and uniformly incorporated into the soil.

Fertilizers should be applied on individual areas of not more than three acres.

All fertilizer should be incorporated within 24 hours following spreading.

907-225.03.3--Seeding. Seeding consists of furnishing and planting seeds in a prepared seedbed, covering the seeds, and providing plant establishment on all areas seeded.

Prior to planting the seeds, ground preparation and fertilizing shall be satisfactorily performed.

The required type of seeds, minimum rates of application, and planting dates of seeds are shown in the vegetation schedule in the plans.

When a vegetation schedule is not shown in the plans, the following types of seed and application rates shall be used, unless otherwise approved by the Engineer.

Bermudagrass -----	20 pounds per acre
Bahiagrass -----	25 pounds per acre
Tall Fescue -----	15 pounds per acre
Crimson Clover -----	20 pounds per acre

It is the Contractor's responsibility to apply an ample amount of each type of seed to produce a satisfactory growth of grass and of the seed type required. At the completion of the project, a satisfactory growth of grass will be required. Reference Section 210 for satisfactory growth and coverage of dormant seed.

Seeding should not be done during windy weather or when the ground is frozen, extremely wet, or in a condition which will not allow the soil to be properly tilled.

907-225.03.3.1--Conventional Application. Legume seeds should be treated in accordance with Subsection 715.03.4 immediately before sowing. Seeds should be uniformly sown over the entire area with mechanical seeders. Seeds of different sizes may necessitate separate sowing. When legume seeds become dry, they should be re-inoculated.

All seeds should be covered lightly with soil by raking, rolling, or other approved methods, and the area compacted with a cultipacker.

Mulching should be performed as soon as practicable after seeding.

907-225.03.3.2--Hydroseeding Application. Seeds may be applied using the hydroseeding method except during the months of June, July, August, and September. During these months, the seeding shall be incorporated in accordance with the above Conventional Application method.

The seed(s) shall be combined into a distribution tank with all required ingredients on the project site. The application of the seed(s) and all ingredients shall be performed in one operation.

Mulching should be performed simultaneously with or as soon as practicable after seeding.

907-225.03.3.3--Plant Establishment. The Contractor should provide plant establishment on all areas seeded until release of maintenance. At the completion of the project, a satisfactory growth of grass will be required. The Contractor should reference Subsection 210 for satisfactory growth and coverage of dormant seed.

Plant establishment should be provided for a minimum period of 45 calendar days after completion of seeding. In the event satisfactory growth and coverage has not been attained by the end of the 45-day period, plant establishment should be continued until a satisfactory growth and coverage is provided for at least one kind of plant as referenced in Section 210. The Contractor shall perform plant establishment on all areas of temporary seeding until the Engineer determines that the temporary seeding has served its purpose.

Plant establishment shall consist of preserving, protecting, watering, reseeding, mowing, and other work necessary to keep the seeded areas in satisfactory condition.

Areas requiring reseeding should be prepared and seeded and all other work performed as if the reseeding was the initial seeding. The types and application rates of fertilizer will be at the discretion of the Contractor.

907-225.03.3.4--Growth and Coverage. It shall be the Contractor's responsibility to provide satisfactory growth and coverage of grasses, legumes, or combination produced from the specified seeding.

Growth and coverage on seeded areas will be considered to be in reasonably close conformity with the intent of the contract when the type of vegetation specified, exclusive of that from seeds not expected to have germinated and shows growth at that time, has reached a point of maturity where stems or runners overlap adjacent similar growth in each direction over the entire area.

907-225.03.4--Mulching. Mulching consists of furnishing, transporting, and placing mulch on slopes, shoulders, medians, and other designated areas. Unless otherwise noted in the contract or directed by the Engineer, the Contractor has the option to place mulch by the conventional method or by the hydraulic method.

907-225.03.4.1--Vegetative Mulch.

907-225.03.4.1.1--Equipment. Mulching equipment should be capable of maintaining a constant air stream which will blow or eject controlled quantities of mulch in a uniform pattern.

Mulch stabilizers should consist of dull blades or disks without camber and approximately 20 inches in diameter. The disks should be notched, should be spaced at approximately 8-inch intervals, and should be equipped with scrapers. The stabilizer should weigh approximately 1000 to 1200 pounds, should have a working width of no more than eight feet, and should be equipped with a ballast compartment, so that weight can be increased.

907-225.03.4.1.2--Placement of Vegetative Mulch. Mulching should be placed uniformly on designated areas within 24 hours following seeding unless weather conditions are such that

mulching cannot be performed. Placement should begin on the windward side of areas and from tops of slopes. In its final position, the mulch should be loose enough to allow air to circulate but compact enough to partially shade the ground and reduce erosion.

The baled material should be loosened and broken thoroughly before it is fed into the machine to avoid placement of unbroken clumps.

907-225.03.4.1.3--Anchoring Mulch. The mulch should be anchored by using a mulch stabilizer when not hydraulically applied. If a mulch stabilizer is used, the mulch should be punched into the soil for a minimum depth of one inch.

When mulch stabilizers are used, anchoring the mulch should be performed along the contour of the ground surface.

907-225.03.4.2--Hydromulch. Hydromulch shall be applied in accordance with the installation instructions and recommendations of the manufacturer. Hydromulch shall be uniformly applied at the manufacturer's recommended application rate. In no case shall the application rate be less than one (1) ton per acre.

907-225.03.4.3--Protection and Maintenance. The Contractor should maintain and protect mulched areas until the Release of Maintenance of the project. The Contractor should take every precaution to prevent unnecessary foot and vehicular traffic.

The Contractor should mow, remove or destroy any undesirable growth on all areas mulched as soon as any undesirable growth appears. This will prevent competition with the desired plants and to prevent reseeding of undesirable growth.

907-225.03.5--Hydro Equipment. The equipment for hydraulically applying seed and mulch shall have a built-in agitation system with an operating capacity sufficient to agitate, suspend, and homogeneously mix slurry of the specified amount of fiber, seed, and water. The slurry distribution lines shall be large enough to prevent stoppage. The discharge line shall be equipped with a set of hydraulic spray nozzles, which will provide even distribution of the slurry on the various areas to be seeded.

The mixture shall all be combined into the slurry tank for distribution of all ingredients in one operation as specified herein. The materials shall be combined in a manner recommended by the manufacturer. The slurry mixture shall be so regulated that the amounts and rates of application shall result in a uniform application of all materials at rates not less than the amounts specified. Using the color of the mulch as a guide, the equipment operator shall spray the prepared seedbed with a uniform visible coat. The slurry shall be applied in a sweeping motion, in an arched stream, so as to fall like rain, allowing the mulch to build upon each other until an even coat is achieved.

907-225.04--Method of Measurement. Grassing will be measured by the acre. Acceptance will be based on a satisfactory growth and coverage of seeds planted.

Acceptable quantities of agricultural limestone will be measured by the ton.

Acceptable quantities for mulch will be measured by the ton. For vegetative mulch, the weight for measurement will be the product of the number of bales acceptably placed and the average weight per bale as determined on approved scales provided by the Contractor. Anchoring of vegetative mulch will not be measured for separate payment. The cost of anchoring shall be absorbed in the prices bid for other items of work. For hydromulch, the weight for measurement will be the dry weight of the packaged fibers used in the mixture. No payment will be allowed for water, additives, tackifier, or other liquids used in the mixture.

907-225.05--Basis of Payment. Grassing, measured as prescribed above, will be paid for at the contract unit price per acre, which will be full compensation for all required materials, equipment, labor, testing and all work necessary to establish a satisfactory growth of grass.

Hard rock agricultural limestone will be paid for at the contract unit price per ton. Hard rock agricultural limestone with a relative neutralizing value (RNV), determined in accordance with Subsection 907-715-02.2.1.3. of between 60.0% and 62.9% will be paid for at half ($\frac{1}{2}$) the contract unit price per ton. No payment will be made for hard rock agricultural limestone with an RNV less than 60.0%.

Mulch, measured as prescribed above, will be paid for at the contract unit price per ton, which price shall be full compensation for all materials, equipment, labor, and incidentals necessary to complete the work.

Payment will be made under:

907-225-A:	Grassing	- per acre
907-225-B:	Agricultural Limestone	- per ton
907-225-C:	Mulch, Vegetative Mulch	- per ton
907-225-D:	Mulch, Hydromulch	- per ton

MISSISSIPPI DEPARTMENT OF TRANSPORTATION

SPECIAL PROVISION NO. 907-237-4

CODE: (SP)

DATE: 03/13/2012

SUBJECT: Wattles

Section 907-237, Wattles, is hereby added to and made a part of the 2004 Edition of the Mississippi Standard Specifications for Road and Bridge Construction as follows.

SECTION 907-237 - WATTLES

907-237.01--Description. This work consists of furnishing, constructing and maintaining wattles for the retention of soil around inlets, swale areas, small ditches, sediment basins and other areas as necessary. Also, the work includes removing and disposing of the wattles and silt accumulations.

Measurement and payment for wattles will be made only when a pay item is included in the bid schedule of the proposal. The quantity is estimated for bidding purposes only and will be dependent upon actual conditions which occur during construction of the project.

907-237.02--Materials. Wattles used around inlets shall have a diameter of twelve inches (12") and a length adequate to meet field conditions. Wattles used at other locations shall have a diameter of twenty inches (20") and a length adequate to meet field conditions. The minimum diameter for the above wattle sizes shall be one inch (1") less than the specified diameter.

The stakes used in securing the wattles in place shall be placed approximately three feet (3') apart throughout the length of the wattle. Stakes shall be wooden and of adequate size to stabilize the wattles to the satisfaction of the Engineer.

In addition to the requirements of this specifications, wattles shall be listed on the Department's "Approved Sources of Materials".

907-237.03--Construction Requirements.

907-237.03.1--General. The wattles shall be constructed at the locations and according to the requirements shown on the erosion control plan.

907-237.03.2--Maintenance and Removal. The Contractor shall maintain the wattles and remove and dispose of silt accumulations.

When the wattles are no longer needed, they shall be removed and the Contractor shall dispose of silt accumulations and treat the disturbed areas in accordance with the contract requirements.

907-237.04--Method of Measurement. Wattles of the size specified will be measured per linear foot.

907-237.05--Basis of Payment. Wattles, measured as prescribed above, will be paid for at the contract unit price per linear foot, which price shall be full compensation for installation, maintaining and removal of the wattles, the removal and disposal of silt accumulations and any required restoration of the disturbed areas.

Payment will be made under:

907-237-A: Wattles, Size

- per linear foot

MISSISSIPPI DEPARTMENT OF TRANSPORTATION

SPECIAL PROVISION NO. 907-304-12

CODE: (IS)

DATE: 06/01/2009

SUBJECT: Granular Courses

Section 907-304, Granular Courses, of the 2004 Edition of the Mississippi Standard Specifications for Road and Bridge Construction is hereby amended as follows:

907-304.02--Materials. After the first paragraph of Subsection 304.02.1 on page 183, add the following:

When the contract includes pay item 907-304-E, Granular Material, LVM, RAP, it shall be milled recycled asphalt pavement and shall be visually inspected by the Engineer to insure it is free from chunks and deleterious materials.

Crushed concrete meeting the requirements of Subsection 907-703.04.4 may be used in lieu of other crushed courses specified in the contract.

907-304.03--Construction Requirements.

907-304.03.5--Shaping, Compacting and Finishing. Delete the sixth paragraph of Subsection 304.03.5 on page 185.

Delete the first table in Subsection 304.03.5 on page 186 and substitute the following:

Granular Material	Lot	Individual
Class	Average	Test
7,8,9 or 10	97.0	93.0
5 or 6	99.0	95.0
3 or 4	100.0	96.0
1 or 2	102.0	98.0
Crushed Courses*	99.0	95.0

* When placed on filter fabric on untreated subgrade, the individual tests and the average of the five (5) tests shall equal or exceed the following values:

<u>Lot Average</u>	<u>Individual Test</u>
96.0	92.0

Before the last paragraph of Subsection 304.03.5 on page 186, add the following:

Unless otherwise specified, density for granular material, RAP, shall be achieved by two passes of an approved roller and density tests will not be required.

907-304.05--Basis of Payment. Add the "907" prefix to the pay items listed on page 187.

MISSISSIPPI DEPARTMENT OF TRANSPORTATION

SUPPLEMENT TO SPECIAL PROVISION NO. 907-401-2

DATE: 07/19/2011

SUBJECT: Hot Mix Asphalt (HMA)

Add the following before 907-401.02.6.2 on page 1.

907-401.02.4--Substitution of Mixture. Delete the table in Subsection 401.02.4 on page 242, and substitute the following:

Mixture	Single Lift Laying Thickness Inches	
	Minimum	Maximum
25 mm	3	4
19 mm	2 ¼	3 ½
12.5 mm	1 ½	2 ½
9.5 mm	1	1 ½
4.75 mm	½	¾

After Subsection 907-401-02.6.2 on page 2, add the following:

907-401.02.6.4.1--Roadway Density. Delete subparagraphs 1., 2., & 3. on page 251 and substitute the following:

1. For all leveling lifts, when full lane width and with a thickness as specified in the table in Subsection 401.02.4, the required lot density shall be 92.0 percent of maximum density.
2. For all single lift overlays, with or without leveling and/or milling, the required lot density shall be 92.0 percent of maximum density.
3. For all multiple lift overlays of two (2) or more lifts excluding leveling lifts, the required lot density of the bottom lift shall be 92.0 percent of maximum density. The required lot density for all subsequent lifts shall be 93.0 percent of maximum density.
4. For all pavements on new construction, the required lot density for all lifts shall be 93.0 percent of maximum density.

907-401.02.6.5--Acceptance Procedure for Pavement Smoothness. Delete the third sentence of the sixth paragraph of Subsection 401.02.6.5 on page 254, and substitute the following.

The wheel paths shall be designated as being located three feet (3') and nine feet (9') from centerline or longitudinal joint, respectively.

907-401.03.1.2--Tack Coat. Delete the three sentences of Subsection 401.03.1.2 on page 259, and substitute the following:

Tack coat shall be applied to previously placed HMA and between lifts, unless otherwise directed by the Engineer. Tack coat shall be applied with a distributor spray bar. A hand wand will only be allowed for applying tack coat on ramp pads, irregular shoulder areas, median crossovers, turnouts, or other irregular areas. Bituminous materials and application rates for tack coat shall be as specified in Table 410-A on page 293. Construction requirements shall be in accordance with Subsection 407.03 of the Standard Specifications.

907-401.03.1.4--Density. Delete the first sentence of the first paragraph of Subsection 401.03.1.4 on page 259 and substitute the following:

The lot density for all dense graded pavement lifts, except as provided below for preleveling, wedging [less than fifty percent (50%) of width greater than minimum lift thickness], ramp pads, irregular shoulder areas, median crossovers, turnouts, or other areas where the established rolling pattern cannot be performed, shall not be less than the specified percent (92.0% or 93.0%) of the maximum density based on AASHTO Designation: T 209 for the day's production. For all leveling lifts, when full lane width and with a thickness as specified in the table in Subsection 401.02.4, the required lot density shall be 92.0 percent of maximum density.

907-401.03.9--Material Transfer Equipment. Delete the paragraph in Subsection 401.03.9 on page 264 and substitute the following:

Excluding the areas mentioned below, the material transferred from the hauling unit when placing the top lift, or the top two (2) lifts of a multi-lift HMA pavement with density requirements, shall be remixed prior to being placed in the paver hopper or insert by using an approved Materials Transfer Device. Information on approved devices can be obtained from the State Construction Engineer. Areas excluded from this requirement include: leveling courses, temporary work of short duration, detours, bridge replacement projects having less than 1,000 feet of pavement on each side of the structure, acceleration and deceleration lanes less than 1,000 feet in length, tapered sections, transition sections for width, shoulders less than 10 feet in width, crossovers, ramps, side street returns and other areas designated by the Engineer.

After Subsection 401.03.13 on page 266, add the following:

907-401.03.14--Shoulder Wedge. The Contractor shall attach a device to the screed of the paver that confines the material at the end gate and extrudes the asphalt material in such a way that results in a compacted wedge shape pavement edge of approximately 30 degrees, but not steeper than 35 degrees. The device shall maintain contact between itself and the road shoulder surface and allow for automatic transition to cross roads, driveways, and obstructions. The device shall be used to constrain the asphalt head reducing the area by 10% to 15% increasing the density of the extruded profile. Conventional single plate strike off shall not be used.

The device shall be TransTech Shoulder Wedge Maker, the Advant-Edge, or a similar approved equal device that produces the same wedge consolidation results. Contact information for these wedge shape compaction devices is the following:

1. TransTech Systems, Inc.
1594 State Street
Schenectady, NY 12304
800-724-6306
www.transtechsys.com
2. Advant-Edge Paving Equipment, LLC
P.O. Box 9163
Niskayuna, NY 12309-0163
518-280-6090
Contact: Gary D. Antonelli
Cell: 518-368-5699
email: garya@nycap.rr.com
Website: www.advantedgepaving.com

Before using a similar device, the Contractor shall provide proof that the device has been used on previous projects with acceptable results, or construct a test section prior to the beginning of work and demonstrate wedge compaction to the satisfaction of the Engineer. Short sections of handwork will be allowed when necessary for transitions and turnouts, or otherwise authorized by the Engineer.

MISSISSIPPI DEPARTMENT OF TRANSPORTATION

SPECIAL PROVISION NO. 907-401-2

CODE: (IS)

DATE: 11/04/2005

SUBJECT: Hot Mix Asphalt (HMA)

Section 401, Hot Mix Asphalt (HMA) - General, of the 2004 Edition of the Mississippi Standard Specifications for Road and Bridge Construction is hereby amended as follows:

Delete in toto Subsection 401.02.6.2 on pages 248 and 249, and substitute:

907-401.02.6.2--Assurance Program for Mixture Quality. The Engineer will conduct a quality assurance program. The quality assurance program will be accomplished as follows:

- 1) Conducting verification tests.
- 2) Validate Contractor test results.
- 3) Periodically observing Contractor quality control sampling and testing.
- 4) Monitoring required quality control charts and test results.
- 5) Sampling and testing materials at any time and at any point in the production or laydown process.

The rounding of all test results will be in accordance with Subsection 700.04.

The Engineer will conduct verification tests on samples taken by the Contractor under the direct supervision of the Engineer at a time specified by the Engineer. The frequency will be equal to or greater than ten percent (10%) of the tests required for Contractor quality control and the data will be provided to the Contractor within two asphalt mixture production days after the sample has been obtained by the Engineer. At least one sample shall be tested from the first two days of production. All testing and data analysis shall be performed by a Certified Asphalt Technician-I (CAT-I) or by an assistant under the direct supervision of the CAT-I. Certification shall be in accordance with the *MDOT HMA Technician Certification Program* chapter in the Materials Division Inspection, Testing, and Certification Manual. The Department shall post a chart giving the names and telephone numbers for the personnel responsible for the assurance program.

The Engineer shall be allowed to inspect Contractor testing equipment and equipment calibration records to confirm both calibration and condition. The Contractor shall calibrate and correlate all testing equipment in accordance with the latest versions of the Department's Test Methods and AASHTO Designation: R 18.

Random differences between the Engineer's verification tests and the current running average of four quality control tests at the time of obtaining the verification sample will be considered acceptable if within the following limits:

Item	Allowable Differences
Sieve - % Passing	
3/8-inch and above	6.0
No. 4	5.0
No. 8	4.0
No. 16, for 4.75 mm mixtures ONLY	3.5
No. 30	3.5
No. 200	2.0
AC Content	0.4
Specimen Bulk SG, Gmb @ N_{Design}	0.030
Maximum SG, Gmm	0.020

If four quality control tests have not been tested prior to the time of the first verification test, the verification test results will be compared to the average of the preceding quality control tests. If the verification test is the first material tested on the project or if a significant process adjustment was made just prior to the verification test, the verification test results will be compared to the average of four subsequent quality control test results. For all other cases after a significant process adjustment, the verification test results will be compared to the average of the preceding quality control tests (taken after the adjustment) as in the case of a new project start-up when four quality control tests are not available.

In the event that; 1) the comparison of the Contractor's running average quality control data and Engineer's quality assurance verification test results are outside the allowable differences in the above table, or 2) if a bias exists between the results, such that one of the results is predominately higher or lower than the other, and the Engineer's results fail to meet the JMF control limits, the Engineer will investigate the reason immediately. As soon as the need for an investigation becomes known, the Engineer will increase the quality assurance sampling rate to the same frequency required for Contractor testing. The additional samples obtained by the Engineer may be used as part of the investigation process or for routine quality assurance verification tests. The Engineer's investigation may include testing of the remaining quality control split samples, review and observation of the Contractor's testing procedures and equipment, and a comparison of split sample test results by the Contractor quality control laboratory, Department quality assurance laboratory and the Materials Division laboratory. The procedures outlined in the latest edition of MDOT's Field Manual for HMA may be used as a guide for the investigation. In the event that the Contractor's results are determined to be incorrect, the Engineer's results will be used for the quality control data and the appropriate payment for the mixture will be based on the procedures specified in Subsection 401.02.5.8(j).

The Engineer will periodically witness the sampling and testing being performed by the Contractor. The Engineer, both verbally and in writing, will promptly notify the Contractor of any observed deficiencies. When differences exist between the Contractor and the Engineer which cannot be resolved, a decision will be made by the State Materials Engineer, acting as the referee. The Contractor will be promptly notified in writing of the decision. If the deficiencies are not corrected, the Engineer will stop production until corrective action is taken.

MISSISSIPPI DEPARTMENT OF TRANSPORTATION

SUPPLEMENT TO SPECIAL PROVISION NO. 907-401-4

DATE: 10/05/2010

SUBJECT: Warm Mix Asphalt

Delete Subsection 907-401.03.8 on page 2 and substitute the following:

907-401.03.8--Preparation of Mixture. After the sentence in Subsection 401.03.8 on page 264, add the following:

Warm mix asphalt is defined as a plant produced asphalt mixture that can be produced and constructed at lower temperatures than typical hot mix asphalt. Typical temperature ranges of non-polymer modified, WMA produced by foaming the asphalt binder at the plant are typically 270°F to 295°F at the point of discharge of the plant. Typical temperature ranges of polymer modified, WMA produced by foaming the asphalt binder at the plant are typically 280°F to 305°F at the point of discharge of the plant. WMA produced by addition of a terminal blended additive may allow the producer to reduce the temperatures below 270°F as long as all mixture quality and field density requirements are met. Production temperatures at the plant may need to be increased or decreased due to factors such as material characteristics, environmental conditions, and haul time to achieve mixture temperatures at the time of compaction in which uniform mat density can be achieved.

MISSISSIPPI DEPARTMENT OF TRANSPORTATION

SPECIAL PROVISION NO. 907-401-4

CODE: (SP)

DATE: 03/22/2010

SUBJECT: Warm Mix Asphalt (WMA)

Section 401, Hot Mix Asphalt (HMA) - General, of the 2004 Edition of the Mississippi Standard Specifications for Road and Bridge Construction as amended by this special provision is applicable to Warm Mix Asphalt Only.

907-401.01--Description. Delete the first and second paragraphs of Subsection 401.01 on page 236, and substitute the following:

These specifications include general requirements for all types of WMA.

This work consists of the construction of one or more lifts of WMA in accordance with these specifications and the specific requirements for the mixture to be produced and in reasonably close conformity with the lines, grades, thicknesses and typical sections shown on the plans or established by the Engineer.

907-401.02--Materials. Delete Subsection 401.02.2 on page 239, and substitute the following:

907-401.02.2--WMA Products and Processes. The Department will maintain a list of qualified WMA products and processes. No product or process shall be used unless it appears on this list.

The Contractor may propose other products or processes for approval by the Product Evaluation Committee. Documentation shall be provided to demonstrate laboratory performance, field performance, and construction experience.

907-401.03--Construction Requirements.

907-401.03.1.1--Weather Limitations. Delete the second sentence of the first paragraph and the Temperature Limitation Table in Subsection 401.03.1.1 on page 258, and substitute the following:

The air and pavement temperature at the time of placement shall equal or exceed 40°F, regardless of compacted lift thickness.

907-401.03.1.2--Tack Coat. Delete the first sentence of the first paragraph of Subsection 401.03.1.2 on page 259 and substitute the following:

Tack coat shall be applied to previously placed WMA and between lifts, unless otherwise directed by the Engineer.

907-401.03.8--Preparation of Mixture. Delete the sentence in Subsection 401.03.8 on page 264, and substitute the following:

The temperature of the WMA mixture, when discharged from the mixer, shall not exceed 280° F.

MISSISSIPPI DEPARTMENT OF TRANSPORTATION

SUPPLEMENT TO SPECIAL PROVISION NO. 907-403-4

DATE: 03/15/2012

SUBJECT: Hot Mix Asphalt (HMA)

Before Subsection 907-403.05.2 on page 1, add the following:

907-403.03--Construction Requirements.

907-403.03.2--Smoothness Tolerances. Delete the fourth paragraph of Subsection 403.03.2 on page 267 and substitute the following.

Where only a surface lift is required, the finished surface lift shall have a profile index of not more than 60.0 inches per mile.

Delete the last paragraph of Subsection 403.03.2 at the bottom of page 268, and the table at the top of page 269 and substitute the following:

Except for a single lift overlay, when the Profile Index for the final surface lift is less than or equal to eighteen inches per mile (18.0 inches / mile) per segment, a unit price increase will be added. The following schedule lists the Profile Index range and the corresponding contract price adjustment:

Profile Index inches / mile / segment	Contract Price Adjustment percent of unit bid price
less than 6.0	108
6.0 to 10.0	106
10.1 to 14.0	104
14.1 to 18.0	102
18.1 to Required P.I.	100
over Required P.I.	100 (with correction to Required P.I.)

For a single lift overlay, when the Profile Index for the final surface lift is less than or equal to eighteen inches per mile (18.0 inches / mile) per segment, a unit price increase will be added. The following schedule lists the Profile Index range and the corresponding contract price adjustment:

Profile Index inches / mile / segment	Contract Price Adjustment percent of unit bid price
less than or equal to 18.0	103
18.1 to Required P.I.	100
over Required P.I.	100 (with correction to Required P.I.)

Delete the first full paragraph of Subsection 403.03.2 on page 269 and substitute the following:

Contract price adjustments for rideability shall only be applicable to the surface lift and furthermore to only the segment(s) or portions of the segments(s) of the surface lift that require smoothness be determined by using a profilograph.

Delete the third full paragraph of Subsection 403.03.2 on page 269 and substitute the following:

Any contract price adjustment for rideability will be applied on a segment to segment basis on the theoretical tonnage based on 12-foot lanes, determined in accordance with Subsections 401.02.6.5 and 403.04, for the segment(s) or portions thereof for which an adjustment is warranted.

Delete Subsection 403.03.5.5 on page 273 and substitute the following:

907-403.03.5.5--Preliminary Leveling. All irregularities of the existing pavement, such as ruts, cross-slope deficiencies, etc., shall be corrected by spot leveling, skin patching, feather edging or a wedge lift in advance of placing the first overall lift.

MISSISSIPPI DEPARTMENT OF TRANSPORTATION

SPECIAL PROVISION NO. 907-403-4

CODE: (IS)

DATE: 11/04/2005

SUBJECT: Hot Mix Asphalt (HMA)

Section 403, Hot Bituminous Pavement, of the 2004 Edition of the Mississippi Standard Specifications for Road and Bridge Construction is hereby amended as follows:

907-403.05.2--Pay Items. Add the "907" prefix to the pay items listed on page 275 & 276.

MISSISSIPPI DEPARTMENT OF TRANSPORTATION

SUPPLEMENT TO SPECIAL PROVISION NO. 907-403-9

DATE: 08/03/2010

SUBJECT: Warm Mix Asphalt (WMA)

After Subsection 907-403.01 on page 1, add the following:

907-403.03.2--Smoothness Tolerances. Delete the last paragraph of Subsection 403.03.2 at the bottom of page 268, and the table at the top of page 269 and substitute the following:

Regardless of the Surface Profile Index requirement, when the Profile Index for the final surface lift is less than or equal to twenty-two inches per mile (22.0 inches / mile) per segment, a unit price increase will be added. The following schedule lists the Profile Index range and the corresponding contract price adjustment:

Profile Index inches / mile / segment	Contract Price Adjustment percent of unit bid price
less than 10.0	108
10.0 to 14.0	106
14.1 to 18.0	104
18.1 to 22.0	102
22.1 to Required P.I.	100
over Required P.I.	100 (with correction to Required P.I.)

Delete the first full paragraph of Subsection 403.03.2 on page 269 and substitute the following:

Contract price adjustments for rideability shall only be applicable to the surface lift and furthermore to only the segment(s) or portions of the segments(s) of the surface lift that require smoothness be determined by using a profilograph.

Delete Subsection 403.03.5.5 on page 273 and substitute the following:

907-403.03.5.5--Preliminary Leveling. All irregularities of the existing pavement, such as ruts, cross-slope deficiencies, etc., shall be corrected by spot leveling, skin patching, feather edging or a wedge lift in advance of placing the first overall lift.

MISSISSIPPI DEPARTMENT OF TRANSPORTATION

SPECIAL PROVISION NO. 907-403-9

CODE: (SP)

DATE: 03/15/2010

SUBJECT: Warm Mix Asphalt (WMA)

Section 403, Hot Bituminous Pavement, of the 2004 Edition of the Mississippi Standard Specifications for Road and Bridge Construction as amended by this special provision is applicable to Warm Mix Asphalt Only.

907-403.01--Description. Delete the first sentence of Subsection 403.01 on page 266, and substitute the following:

This work consists of constructing one or more lifts of WMA pavement meeting the requirements of Section 401 on a prepared surface in accordance with the requirements of this section and in reasonably close conformity with the lines, grade, thicknesses, and typical cross sections shown on the plans or established by the Engineer.

907-403.05--Basis of Payment.

907-403.05.2--Pay Items. After the last pay item listed on page 276, add the following:

907-403-M: Warm Mix Asphalt, (1), (2) - per ton
Type Mixture

907-403-N: Warm Mix Asphalt, (1), (3), Leveling - per ton
Type Mixture

907-403-O: Warm Mix Asphalt, (1), (4), Trench Widening - per ton
Type Mixture

907-403-P: Warm Mix Asphalt, HT, (3), Polymer Modified - per ton
Mixture

907-403-Q: Warm Mix Asphalt, HT, (3), Polymer Modified, Leveling - per ton
Mixture

MISSISSIPPI DEPARTMENT OF TRANSPORTATION

SPECIAL PROVISION NO. 907-407-1

CODE: (SP)

DATE: 02/26/2008

SUBJECT: Tack Coat

Section 407, Tack Coat, of the 2004 Edition of the Mississippi Standard Specifications for Road and Bridge Construction is hereby amended as follows:

907-407.02.1--Bituminous Material. Delete the second sentence of the first paragraph of Subsection 407.02.1 on page 281, and substitute the following:

When not specified, the materials shall be as specified in Table 410-A on page 293.

907-407.03.3--Application of Bituminous Material. Delete the first paragraph of Subsection 407.03.3 on page 281, and substitute the following

Tack coat shall be applied with a distributor spray bar. A hand wand will only be allowed for applying tack coat on ramp pads, irregular shoulder areas, median crossovers, turnouts, or other irregular areas. Bituminous materials and application rates for tack coat shall be as specified in Table 410-A on page 293. Tack coat shall not be applied during wet or cold weather, after sunset, or to a wet surface. Emulsions shall be allowed to "break" prior to superimposed construction.

907-407.05--Basis of Payment. Delete the pay item at the end of Subsection 407.05 on page 282, and substitute the following:

907-407-A: Asphalt for Tack Coat *

- per gallon

* Grade may be specified

MISSISSIPPI DEPARTMENT OF TRANSPORTATION

SPECIAL PROVISION NO. 907-601-1

CODE: (IS)

DATE: 08/29/2007

SUBJECT: Structural Concrete

Division 600, Incidental Construction, of the 2004 Edition of the Mississippi Standard Specifications for Road and Bridge Construction is hereby amended as follows:

After the heading **DIVISION 600 - INCIDENTAL CONSTRUCTION**, add the following:

Unless otherwise specified, all testing of Portland cement concrete in Division 600 shall be in accordance with the requirements of Subsection 907-601.02.1.

907-601.02--Materials.

907-601.02.1--General. Delete the second and third sentence of the first paragraph of Subsection 601.02.1 on page 348, and substitute the following:

Sampling and testing will be in accordance with TMD-20-04-00-000 or TMD-20-05-00-000, as applicable.

907-601.03.6.3--Removal of Falsework, Forms, and Housing. Delete the first paragraph, the table and second paragraph of Subsection 601.03.6.3 on pages 349 and 350, and substitute the following:

The removal of falsework, forms, and the discontinuance of heating, shall be in accordance with the provisions and requirements of Subsection 907-804.03.15, except that the concrete shall conform to the following compressive strength requirements:

Wingwall and Wall Forms not Under Stress	1000 psi
Wall Forms under Stress	2200 psi
Backfill and Cover clear	2400 psi

In lieu of using concrete strength cylinders to determine when falsework, forms, and housings can be removed, an approved maturity meter may be used to determine concrete strengths by inserting probes into concrete placed in a structure. The minimum number of maturity meter probes required for each structural component shall be in accordance with Subsection 907-804.03.15. Procedures for using the maturity meter and developing the strength/maturity relationship shall follow the requirements of Subsection 907-804.03.15. Technicians using the maturity meter or calculating strength/maturity graphs shall meet the requirements of Subsection 907-804.03.15.

907-601.05--Basis of Payment. Add the "907" prefix to the pay items listed on page 352.

MISSISSIPPI DEPARTMENT OF TRANSPORTATION

SPECIAL PROVISION NO. 907-603-8

CODE: (SP)

DATE: 05/12/2008

SUBJECT: Culverts and Storm Drains

Section 603, Culverts and Storm Drains, of the 2004 Edition of the Mississippi Standard Specifications for Road and Bridge Construction is hereby amended as follows.

907-603.03--Construction Requirements.

907-603.03.2--Bedding. After the first paragraph of the Subsection 603.03.2 on page 356, add the following:

Non-rigid pipe used in cross drains and storm drains shall have a Class B bedding. Non-rigid pipe used in side drains shall have a Class C bedding. No separate measurement will be made for pipe bedding. Costs associated with pipe bedding shall be included in the cost of the pipe.

907-603.03.4--Joining Conduit.

907-603.03.4.1--Storm Drainage. Delete the first sentence of the seventh paragraph of Subsection 603.03.4.1 on page 358, and substitute the following:

Flexible steel conduits shall be firmly joined by coupling bands.

907-603.03.7--Backfilling. After the first paragraph of the Subsection 603.03.7 on page 360, add the following:

Backfill of non-rigid corrugated polyethylene and poly (vinyl chloride) (PVC) pipe used in cross drains and storm drains shall be performed using one of the following methods:

1. Flowable fill meeting the requirements of Section 631 of the Standard Specifications. If flowable fill is used, care shall be taken to prevent the pipe from "floating".
2. Crushed stone aggregate meeting the requirements of Subsection 703.04.3 of the Standard Specification.

No separate measurement will be made for backfilling pipe. Costs associated with backfilling pipe will be included in the cost of the pipe.

907-603.05--Basis of Payment. Add the "907" prefix to pay item nos. 603-ALT, 603-MA thru 603-MH, 603-NA thru 603-NL, 603-PE, and 603-PVC on pages 364 thru 366.

MISSISSIPPI DEPARTMENT OF TRANSPORTATION

SPECIAL PROVISION NO. 907-618-4

CODE: (SP)

DATE: 12/12/2006

SUBJECT: Placement of Temporary Traffic Stripe

Section 618, Maintenance of Traffic and Traffic Control Plan, of the 2004 Edition of the Mississippi Standard Specifications for Road and Bridge Construction is hereby amended as follows:

907-618.03.3--Safe Movement of Traffic. Delete subparagraphs (2) and (3) of Subsection 618.03.3 on pages 415 & 416, and substitute the following:

- (2) Temporary edge lines on projects requiring shoulders constructed of granular material may be delayed for a period not to exceed three (3) days.

Temporary edge lines placed on the final pavement course of projects requiring paved shoulders with surface treatment may be placed on the adjacent shoulder in as near the permanent location as possible until the surface treatment is placed. When the edge lines are obliterated by the placement of the surface treatment, the edge lines shall be placed in the permanent stripe location. The replacement of edge lines may be delayed for a period not to exceed three (3) days for a two or three-lane roads.

MISSISSIPPI DEPARTMENT OF TRANSPORTATION

SPECIAL PROVISION NO. 907-626-15

CODE: (IS)

DATE: 03/17/2008

SUBJECT: Thermoplastic Traffic Markings

Section 626, Thermoplastic Traffic Markings, of the 2004 Edition of the Mississippi Standard Specifications for Road and Bridge Construction is hereby amended as follows:

907-626.05--Basis of Payment. Add the "907" prefix to the pay items listed on page 446.

MISSISSIPPI DEPARTMENT OF TRANSPORTATION

SPECIAL PROVISION NO. 907-639-4

CODE: (SP)

DATE: 04/10/2009

SUBJECT: Traffic Signal Equipment Poles

Section 639, Traffic Signal Equipment Poles, of the 2004 Edition of the Mississippi Standard Specifications for Road and Bridge Construction is hereby amended as follows:

907-639.02--Materials.

907-639.02.2--Mast Arms. Delete the sentence in Subsection 639.02.2 on page 481 and substitute the following:

Mast arms and mast arm extensions shall be steel meeting the requirements of Subsection 722.16

907-639.02.3--Foundations. Delete the first sentence Subsection 639.02.3 on page 481 and substitute the following:

Cast-in-place foundations for concrete, steel, and/or aluminum shafts shall be as specified on plans, and shall be cast of reinforced Class "B" Concrete conforming to the requirements of Sections 601 and 602, unless otherwise indicated on the plans.

907-639.03.1--Foundations. Before the first paragraph of Subsection 639.03.1 on page 481, add the following:

Pole foundations shall be constructed as per the details on the plans, these specifications, and Section 803 of the Standard Specifications. Casings, if required, will be in accordance with Section 803 of the Standard Specifications.

In the first sentence of the first paragraph of Subsection 639.03.1 on page 481, change "Section 206" to "Section 801".

After the first paragraph of Subsection 639.03.1 on page 482, add the following:

Due to the soil conditions in certain areas, the plans may indicate locations where the concrete shall be placed with a tremie. When a tremie is used, it shall perform in accordance with the requirements in Subsection 804.03.9 of the Standard Specifications.

In some instances, it may be necessary to use slip casing to keep the holes open. Casing may be required in portions of the holes that are not stable. Casings authorized by the Engineer shall be of suitable size and strength to accommodate the drilling equipment and to withstand ground-pressures and removal operations without deformation of the poured shaft. When removed, the casings shall revert to the Contractor for disposal.

907-639.04--Method of Measurement. Delete the first and second paragraphs of Subsection 639.04 on page 482, and substitute the following:

Traffic signal equipment pole of the type specified will be measured as unit quantities per each. Such measurement shall include the pole, mast arms and all other incidentals necessary to complete the equipment pole.

Traffic signal equipment pole shaft extension of the type specified will be measured as a unit quantity per each. Such measurements shall include the pole attachment, shaft, and all other mounting attachments necessary to extend a shaft as required in the plans

Pole foundations of the size specified will be measured by the cubic yard, which measurement shall be the area bounded by the vertical planes of the neat lines of the foundation.

Slip casings of the size specified will be measured by the linear foot from the ground elevation to the bottom of the strata needing to be cased.

Traffic signal equipment pole mast arm extension, as indicated, will be measured as a unit quantity per each. Such measurements shall include the mast arm extension and all other mounting attachments necessary to extend the arm as indicated.

907-639.05--Basis of Payment. Delete the first paragraph of Subsection 639.05 on page 482, and substitute the following:

Traffic signal equipment pole and traffic signal equipment pole extension of the type specified, measured as provided in above, will be paid for at the contract unit price per each, which price shall be full compensation for furnishing all materials, erecting, installing, connecting and testing poles, pole bases, mast arms, caps, covers, ground wire, ground rods, hardware and for all equipment, tools, labor and incidentals necessary to complete the equipment pole.

Pole foundations, measured as prescribed above, will be paid for at the contract unit price per cubic yard, which price shall include full compensation for structure excavation, reinforcing steel, anchor bolts; for placing, curing, and installing concrete; for replacing sod and final clean-up; and for all equipment, labor, tools and incidentals necessary to complete the foundation.

Slip casings, measured as prescribed above, will be paid for at the contract price per linear foot, which price shall be full compensation for all materials, tools, equipment, labor, and incidentals necessary to complete to work.

Traffic signal equipment pole mast arm extension, measured as provided above, will be paid for at the contract unit price per each, which price shall be full compensation for furnishing all materials, for installing the mast arm extension and for all equipment, tools, labor, and incidentals necessary to complete the work.

Delete the list of pay items on page 482, and substitute the following:.

907-639-A: Traffic Signal Equipment Pole, Type _____	- per each
907-639-B: Traffic Signal Equipment Pole Shaft Extension, <u>Description</u>	- per each
907-639-C: Pole Foundations, _____ Diameter	- per cubic yard
907-639-D: Slip Casing, _____ Diameter	- per linear foot
907-639-G: Traffic Signal Equipment Pole Mast Arm Extension *	- per each

* Additional information may be indicated

MISSISSIPPI DEPARTMENT OF TRANSPORTATION

SPECIAL PROVISION NO. 907-699-4

CODE: (IS)

DATE: 02/15/2012

SUBJECT: Construction Stakes

Section 699, Construction Stakes, of the 2004 Edition of the Mississippi Standard Specifications for Road and Bridge Construction is hereby amended as follows.

907-699.01--Description. After the first paragraph of Subsection 699.01 on page 585, add the following:

This work may be performed utilizing Automated Machine Guidance technologies and systems in accordance with the standard specifications and contract documents. Automated Machine Guidance (AMG) is defined as the utilization of positioning technologies such as Global Positioning Systems (GPS), Robotic Total Stations, lasers, and sonic systems to automatically guide and adjust construction equipment according to the intended design requirements. The Contractor may use any type of AMG system(s) that result in compliance with the contract documents and applicable Standard Specifications.

Automated Machine Guidance (AMG) is not a mandatory requirement. Automated Machine Guidance (AMG), conventional staking, or a combination of both may be used at the Contractor's option for staking on this project.

907-699.02--Materials. After the last sentence of the first paragraph of Subsection 699.02 on page 585, add the following.

All equipment required to accomplish automated machine guidance shall be provided by the Contractor. The Contractor may use any type of AMG equipment that achieves compliance with the contract documents and applicable Standard Specifications.

907-699.03--Construction Requirements. Delete the first sentence of Subsection 699.03 on page 585 and substitute the following:

The Department will establish, one time only, secondary control points with elevations at distances not to exceed 1500 feet or that minimum distance necessary to maintain inter-visibility.

Delete the third sentence of the fourth paragraph of Subsection 699.03 on page 587, and substitute the following.

The duties performed by said Registrant shall conform to the definitions under the "practice of engineering" and practice of "land surveying" in Mississippi Law and the latest edition of the MDOT Survey Manual. The MDOT Survey Manual can be obtained online at the following address.

<http://www.gomdot.com/Divisions/Highways/Resources.aspx?Div=RoadwayDesign>.

After the last paragraph of Subsection 699.03 on page 587, add the following.

907-699.03.1--Automated Machine Guidance.

907-699.03.1.1--Automated Machine Guidance Work Plan. The Contractor shall submit a comprehensive written Automated Machine Guidance Work Plan to the Engineer for review at least 30 days prior to use. The submittal of a AMG Work Plan shall be an indication of the Contractor's intention to utilize AMG instead of conventional methods on the project areas and elements stated in the Work Plan. The Engineer shall review the Automated Machine Guidance Work Plan to ensure that the requirements of this special provision are addressed. The Contractor shall assume total responsibility for the performance of the system utilized in the Work Plan. Any update or alteration of the Automated Machine Guidance Work Plan in the course of the work shall be approved and submitted to MDOT for determination of conformance with requirements of this special provision.

The Automated Machine Guidance Work Plan shall describe how the automated machine guidance technology will be integrated into other technologies employed on the project. This shall include, but not limited to, the following:

1. A description of the manufacturer, model, and software version of the AMG equipment.
2. Information on the Contractor's experience in the use of Automated Machine Guidance system (or Related Technologies) to be used on the project, including formal training and field experience of project staff.
3. A single onsite staff person as the primary contact, and up to one alternate contact person for Automated Machine Guidance technology issues.
4. A definition of the project boundaries and scope of work to be accomplished with the AMG system.
5. A description of how the project proposed secondary control(s) is to be established. It shall also include a list and map detailing control points enveloping the site.
6. A description of site calibration procedures including, but not limited to, equipment calibration and the frequency of calibration as well as how the equipment calibration and information will be documented to MDOT and the Project Engineer. The documentation shall contain a complete record of when and where the tests were performed and the status of each equipment item tested within or out of the ranges of required tolerances.
7. A description of the Contractor's quality control procedures for checking mechanical calibration and maintenance of equipment. It shall also include the frequency and type of checks to be performed.
8. A description of the method and frequency of field verification checks and the submission schedule of results to the Project Engineer.
9. A description of the Contractor's contingency plan in the event of failure/outage of the AMG system.
10. A schedule of Digital Terrain Models (DTM) intended for use on the project. This shall be submitted to the Engineer for review, feedback, and communication.

The Contractor and MDOT will agree on the quantity and schedule of Contractor-provided training on the utilized AMG system required under Subsection 907-699.03.1.3.

907-699.03.1.2--State's Responsibilities. The District Surveyor will set the primary horizontal

and vertical control points in the field for the project as per latest edition of the MDOT Survey Manual. The control points shall be in Mississippi State Plane coordinate system.

MDOT will provide an electronic alignment file and primary control file for the project. This file will be based on the appropriate Mississippi State Plane Coordinate Zone either West or East. These files will be created with the computer software applications MicroStation (CADD software) and GEOPAK (civil engineering software). The data files will be provided in the native formats. The Contractor shall perform necessary conversion of the files for their selected grade control equipment, field verify the data for accuracy, and immediately report any errors to MDOT.

MDOT will provide design data, if available, in an electronic format to the Contractor. These files will be created with the computer software applications MicroStation (CADD software) and GEOPAK (civil engineering software). The data files will be provided in the native formats as specified in the Data Format section of this specification. No guarantee is made to the data accuracy or completeness, or that the data systems used by MDOT will be directly compatible with the systems used by the Contractor. Information shown on the paper plans marked with the seal (official plans as advertised) shall govern.

The Engineer will perform spot checks as necessary of the Contractor's machine control grading results, surveying calculations, records, field procedures, and actual staking. If the Engineer determines that the work is not being performed in accordance with the Specifications, the Engineer shall order the Contractor to re-construct the work to the requirements of the contract documents at no additional cost to the Department.

907-699.03.1.3--Contractor's Responsibilities The Contractor shall provide formal training, if requested, on the use of the Automated Machine Guidance Equipment and the Contractor's systems to MDOT project personnel prior to the start of construction activities utilizing AMG. This training is for providing MDOT project personnel with an understanding of the equipment, software, and electronic data being used by the Contractor.

The Contractor shall use the alignment and control data provided by MDOT.

The Contractor shall bear all costs, including but not limited to the cost of actual reconstruction work that may be incurred due to errors in application of Automated Machine Guidance techniques or manipulation of MDOT design data in Digital Terrain Models (DTM).

The Contractor shall be responsible for converting the information on the plans and/or electronic data file provided by MDOT into a format compatible with the Contractor's AMG system.

The Contractor shall establish secondary control points at locations along the length of the project and outside the project limits and/or where work is performed beyond the project limits as required by the Automated Machine Guidance system utilized. The Contractor shall establish this secondary control using survey procedures as outlined in the latest edition of the MDOT Survey Manual. A copy of all new control point information shall be provided to the Engineer prior to construction activities. The Contractor shall be responsible for all errors resulting from their efforts and shall correct deficiencies to the satisfaction of the Engineer and at no additional cost to the State.

The Contractor shall preserve all reference points and monuments that are established by the District Surveyor outside the construction limits. If the Contractor fails to preserve these items, they shall be re-established by the Contractor to their original quality at no additional cost to the State.

The Contractor shall set grade stakes at the top of the finished sub-grade and base course at all hinge points on the typical sections at 2000-foot maximum intervals on mainline, critical points such as, but not limited to, PC's, PT's, beginning and ending super elevation transition sections, middle of the curve, and at least two locations on each of the side roads and ramps, and at the beginning and end of each cross slope transition where Automated Machine Guidance is used. These grade stakes shall be established using conventional survey methods for use by the Engineer to check the accuracy of the construction.

The Contractor shall meet the same accuracy requirements as detailed in the Mississippi Standard Specifications for Road and Bridge Construction. Grade stakes shall be established as per Section 699 of the Mississippi Standard Specifications for Road and Bridge Construction for use by the Engineer to check the accuracy of the construction.

The Contractor shall be responsible for implementing the AMG system using the Mississippi State Plane Coordinate System. No localization methods will be accepted.

907-699.03.1.4--Data Format. It is the Contractor's responsibility to produce the Digital Terrain Model(s) and/or 3D line work needed for Automated Machine Guidance. MDOT does not produce this data in its design process. MDOT does provide CADD files created in the design process to the Contractor. The CADD files provided by MDOT are provided in the native software application formats in which they are created with no conversions, and their use in developing 3D data for machine guidance is at the discretion of the Contractor. The CADD files that may be available are listed below. Cross-Sections are one of the items provided but are not necessarily created at critical design locations. Therefore their use in Digital Terrain Models (DTM) for AMG is limited.

1. Project Control - Microstation DGN file and ASCII file
2. Existing Topographic Data - Microstation DGN file(s)
3. Preliminary Surveyed Ground Surface - GeoPak TIN, if available
4. Horizontal and Vertical alignment information - GeoPak GPK file and/or Microstation DGN file(s)
5. 2D Design line work (edge of pavement, shoulder, etc.) - Microstation DGN file(s)
6. Cross sections - Microstation DGN file(s), GeoPak format
7. Superelevation - Microstation DGN file(s), GeoPak format
8. Form Grades - Microstation DGN file(s)
9. Design Drainage - Microstation DGN file(s)

It is expressly understood and agreed that MDOT assumes no responsibility in respect to the sufficiency or accuracy of these CADD files. These files are provided for convenience only and the contract plans are the legal document for constructing the project.

907-699.05--Basis of Payment. Add the "907" prefix to the pay items listed on page 588.

MISSISSIPPI DEPARTMENT OF TRANSPORTATION

| SPECIAL PROVISION NO. 907-701-4

CODE: (IS)

| DATE: 11/09/2010

SUBJECT: Hydraulic Cement

Section 701, Hydraulic Cement, of the 2004 Edition of the Mississippi Standard Specifications for Road and Bridge Construction is hereby amended as follows:

Delete Subsection 701.01 on pages 595 & 596, and substitute the following:

907-701.01--General. The following requirements shall be applicable to hydraulic cement:

Only hydraulic cements conforming to Section 701 shall be used. Hydraulic cements shall not be listed or designated as meeting more than one AASHTO or Department type.

Different brands of hydraulic cement, or the same brand of hydraulic cement from different mills, shall not be mixed or used alternately in any one class of construction or structure, without written permission from the Engineer; except that this requirement will not be applicable to hydraulic cement treatment of design soils, or bases.

The Contractor shall provide suitable means for storing and protecting the hydraulic cement against dampness. Hydraulic cement, which for any reason, has become partially set or which contains lumps of caked hydraulic cement will be rejected. Hydraulic cement salvaged from discarded or used bags shall not be used.

The temperature of bulk hydraulic cement shall not be greater than 165°F at the time of incorporation in the mix.

Acceptance of hydraulic cement will be based on the certification program as described in the Department's Materials Division Inspection, Testing, and Certification Manual and job control sampling and testing as established by Department SOP.

Retests of hydraulic cement may be made for soundness and expansion within 28 days of test failure and, if the hydraulic cement passes, it may be accepted. Hydraulic cement shall not be rejected due to failure to meet the fineness requirements if upon retests after drying at 212°F for one hour, it meets such requirements.

Delete Subsection 701.02 on page 596, and substitute the following:

907-701.02--Portland Cement.

907-701.02.1--General.

907-701.02.1.1--Types of Portland Cement. Portland cement (cement) shall be either Type I or Type II conforming to AASHTO Designation: M85 or Type I(MS), as defined by the description below Table 1. Type III cement conforming to AASHTO Designation: M85 or Type III(MS), as defined by the description below Table 1, may be used for the production of precast or precast-prestressed concrete members.

907-701.02.1.2--Alkali Content. All cement types in this Subsection shall meet the Equivalent alkali content requirement for low-alkali cements listed in AASHTO Designation: M85, Table 2.

907-701.02.2--Replacement by Other Cementitious Materials. The maximum replacement of cement by weight is 25% for fly ash or 50% for ground granulated blast furnace slag (GGBFS). The minimum tolerance for replacement shall be 5% below the maximum replacement content. Replacement contents below this minimum tolerance by fly ash or GGBFS may be used, but shall not be given any special considerations, like the maximum acceptance temperature for Portland cement concrete containing pozzolans. Special considerations shall only apply for replacement of cement by fly ash or GGBFS.

907-701.02.2.1--Portland Cement Concrete Exposed to Soluble Sulfate Conditions or Seawater. When Portland cement concrete is exposed to moderate or severe soluble sulfate conditions, or to seawater, cement types and replacement of cement by Class F fly ash, GGBFS, or silica fume shall be as follows in Table 1.

Table 1- Cementitious Materials for Soluble Sulfate Conditions

Sulfate Exposure	Water-soluble sulfate (SO_4) in soil, % by mass	Sulfate (SO_4) in water, ppm	Cementitious material required*
Moderate and Seawater	0.10 - 0.20	150 - 1,500	Type II **, ***, **** cement, or Type I cement with one of the following replacements of cement by weight: 25% Class F fly ash, 50% GGBFS, or 8% silica fume
Severe	0.20 - 2.00	1,500 - 10,000	Type I cement with a replacement by weight of 50% GGBFS, or Type II ** cement with one of the following replacements of cement by weight: 25% Class F fly ash, 50% GGBFS, or 8% silica fume

- * The values listed in this table for replacement of Portland cement by the cementitious materials listed are maximums and shall not be exceeded. The minimum tolerance for replacement shall be 0.5% below the maximum replacement content. Replacement contents below this minimum tolerance by the cementitious materials listed in this table do not meet the requirements for the exposure conditions listed and shall not be allowed.
- ** Type I cement conforming to AASHTO Designation: M85 with a maximum 8% tricalcium aluminate (C_3A) may be used in lieu of Type II cement; this cement is given the designation "Type I(MS)". Type III cement conforming to AASHTO Designation: M85 with a maximum 8% tricalcium aluminate (C_3A) may be used in lieu of Type II cement as allowed in Subsection 907-701.02.1; this cement is given the designation "Type III(MS)".
- *** Blended cement meeting the sulfate resistance requirements of Subsection 907-701.04 may be used in lieu of Type II as allowed in Subsection 907-701.04. No additional cementitious materials shall be added to or as a replacement for blended cement.
- **** Class F fly ash or GGBFS may be added as a replacement for cement as allowed in Subsection 907-701.02.2.

Class C fly ash shall not be used as a replacement for cement in any of the sulfate exposure conditions listed above.

907-701.02.2.2--Cement for Soil Stabilization Exposed to Soluble Sulfate Conditions or Seawater. When Portland cement for use in soil stabilization is exposed to moderate or severe soluble sulfate conditions, or to seawater, cement types and replacement of cement by Class F fly ash or GGBFS shall meet the requirements of Subsection 907-701.02.2.1. Neither metakaolin nor silica fume shall be used to bring the cementitious materials into compliance with the requirements of Table 1.

Delete Subsection 701.03 on page 596, and substitute the following:

907-701.03--Masonry Cement. Masonry cement shall conform to ASTM Designation: C 91 and shall only be used in masonry applications.

Delete Subsection 701.04 on page 596, and substitute the following:

907-701.04--Blended Hydraulic Cement.

907-701.04.1--General.

907-701.04.1.1--Types of Blended Cement. Blended hydraulic cements (blended cements) shall be of the following types and conform to AASHTO Designation: M 240:

- Type I(SM) – Slag-modified Portland cement
- Type IS – Portland blast-furnace slag cement
- Type I(PM) – Pozzolan-modified Portland cement
- Type IP – Portland-pozzolan cement

Blended cement for use in Portland cement concrete or soil stabilization exposed to the moderate soluble sulfate condition or exposure to seawater as defined in Table 1 shall meet the Sulfate resistance requirement listed in AASHTO Designation: M 240, Table 2 and the "(MS)" suffix shall be added to the type designation.

907-701.04.1.2--Alkali Content. All blended cement types in this Subsection shall meet the Mortar expansion requirements listed in AASHTO Designation: M 240, Table 2.

907-701.04.2--Replacement by Other Cementitious Materials. No additional cementitious materials, such as Portland cement, performance hydraulic cement, fly ash, GGBFS, metakaolin, or others, shall be added to or as a replacement for blended cement.

907-701.04.3--Exposure to Soluble Sulfate Conditions or Seawater. When Portland cement concrete or blended cement for soil stabilization is exposed to moderate soluble sulfate conditions or to seawater, where the moderate soluble sulfate condition is defined in Table 1, the blended cement shall meet the sulfate resistance requirement listed in AASHTO Designation: M 240, Table 2.

When Portland cement concrete or blended cement for soil stabilization is exposed to severe soluble sulfate conditions, where the severe soluble sulfate condition is defined in Table 1, blended cements shall not be used.

MISSISSIPPI DEPARTMENT OF TRANSPORTATION

SPECIAL PROVISION NO. 907-702-3

CODE: (SP)

DATE: 05/08/2012

SUBJECT: Polyphosphoric Acid (PPA) Modification of Petroleum Asphalt Cement

Section 702.05, Petroleum Asphalt Cement, of the 2004 Edition of the Mississippi Standard Specifications for Road and Bridge Construction is hereby amended as follows:

907-702.05--Petroleum Asphalt Cement. Delete the third paragraph of Subsection 702.05 on page 598, and substitute the following.

The bituminous material used in all types of asphalt mixtures shall conform to AASHTO Designation: M 320, Performance Grade PG 67-22, as modified in the table below, except that Polyphosphoric Acid (PPA) may be used at low dosage rates as a modifier to enhance the physical properties of a base binder to meet the requirements for Performance Grade PG 67-22. In addition, PPA may be used as a catalyst or mixing agent at low dosage rates in the production of Polymer Modified, Performance Grade PG 76-22.

When PPA is used as a modifier, in no case shall the PPA modifier be used to adjust the physical properties of the binder a full binder grade. For example: the base binder (unmodified) is graded as a PG 64-22 and should only be modified by the addition of PPA to a modified binder grade of PG 67-22.

When petroleum asphalt cement is modified by PPA, the following dosage limits shall be applied.

<u>Grade</u>	<u>Dosage Limit</u>
PG 67-22	0.75% by weight of binder
PG 76-22	0.50% by weight of binder

MISSISSIPPI DEPARTMENT OF TRANSPORTATION

SUPPLEMENT TO SPECIAL PROVISION NO. 907-703-9

DATE: 12/12/2011

SUBJECT: Aggregates

After the last paragraph on page 3, add the following:

907-703.20.3--Gradation. Delete the table and notes in Subsection 703.20.3 at the top of page 626, and substitute the following

PERCENT PASSING BY WEIGHT

Square Mesh Sieves	Shell	Coarse			Medium	Fine
		Size I	Size II Note (1)	Size III Note (3)		
3 inch	90-100			100		
2 1/2 inch				90-100		
2 inch		100				
1 1/2 inch		90-100	100	25-60		
1 inch		80-100	97-100			
3/4 inch		55-100	55-100	0-10		
1/2 inch		35-85	35-85	0-5	100	
3/8 inch	0-5	12-65	12-65		97-100	
No. 4, Note (2)		0-30	0-30		92-100	
No. 10		0-8	0-8		80-100	100
No. 40					10-40	80-100
No. 60					0-20	30-100
No. 100						15-80
No. 200		0-4	0-4		0-5	0-30
PI Material Passing No. 40					6 or less	0

Note (1): Size II is intended for use in bases in which portland cement is used.

Note (2): Ground shell shall contain at least 97% passing the No. 4 sieve.

Note (3): Size III is intended for use in stabilized construction entrances.

MISSISSIPPI DEPARTMENT OF TRANSPORTATION

SPECIAL PROVISION NO. 907-703-9

CODE: (IS)

DATE: 11/09/2010

SUBJECT: Aggregates

Section 703, Aggregates, of the 2004 Edition of the Mississippi Standard Specifications for Road and Bridge Construction is hereby amended as follows:

907-703.03.2.4--Gradation. Delete the last sentence of the last paragraph of Subsection 703.03.2.4 on page 611.

907-703.04--Aggregate for Crushed Stone Courses.

907-703.04.1--Coarse Aggregate. Delete the first paragraph of Subsection 703.04.1 on page 611, and substitute the following:

Coarse aggregate, defined as material retained on No. 8 sieve, shall be either crushed stone, slag, granite, shell, concrete, or combination thereof.

907-703.04.2--Fine Aggregate. Delete the first sentence of the first paragraph of Subsection 703.04.2 on page 612, and substitute the following:

Fine aggregate, defined as material passing no. 8 sieve, shall be material resulting from the crushing of stone, slag, concrete, or combination thereof.

907-703.04.3--Gradation. Add the following to the "TABLE OF SIZES AND GRADATION OF CRUSHED STONE AGGREGATE" in Subsection 703.04.3 on page 613.

Sieve Size	Percent Passing By Weight	
	Size No. 825	Crushed Stone
2 inch	100	
1 1/2 inch	90 - 100	100
1 inch	75 - 98	90 - 100
3/4 inch		
1/2 inch	60 - 85	62 - 90
3/8 inch		
No. 4	40 - 65	30 - 65
No. 8	28 - 54	
No. 10		15 - 40
No. 16	19 - 42	
No. 40		
No. 50	9 - 27	
No. 200	4 - 18	3 - 16

After the "TABLE OF SIZES AND GRADATION OF CRUSHED STONE AGGREGATE" in Subsection 703.04.3 on page 613, add the following:

907-703.04.4--Crushed Concrete. Crushed reclaimed concrete shall also be allowed as a crushed aggregate course provided it meets the requirements of Subsection 703.04 and the following.

Crushed Concrete	
Sieve Size	Percent Passing By Weight
2 inch	
1 1/2 inch	100
1 inch	90 - 100
3/4 inch	
1/2 inch	60 - 85
3/8 inch	
No. 4	40 - 65
No. 8	28 - 54
No. 10	
No. 16	19 - 42
No. 40	
No. 50	9 - 27
No. 200	2 - 18

907-703.06--Aggregates for Hot Mix Asphalt.

907-703-06.1.2--Fine Aggregates. Delete the last sentence of Subsection 703.06.1.2 on page 614.

MISSISSIPPI DEPARTMENT OF TRANSPORTATION

SPECIAL PROVISION NO. 907-707-4

CODE: (SP)

DATE: 04/24/2012

SUBJECT: Rubber Type Gaskets

Section 707, Joint Materials, of the 2004 Edition of the Mississippi Standard Specifications for Road and Bridge Construction is hereby amended as follows.

907-707.04--Rubber Type Gaskets for Joining Conduit. In the first sentence of Subsection 707.04 on page 636, delete the reference to "AASHTO Designation: M 315" and substitute "ASTM Designation: C 443".

MISSISSIPPI DEPARTMENT OF TRANSPORTATION

SUPPLEMENT TO SPECIAL PROVISION NO. 907-708-5

DATE: 04/11/2012

SUBJECT: Non-Metal Drainage Structures

After Subsection 907-708.02.1.2 on page 1, add the following.

907-708.02.1.4--Coarse Aggregate. Delete the last sentence of Subsection 708.02.1.4 on page 639.

MISSISSIPPI DEPARTMENT OF TRANSPORTATION

SPECIAL PROVISION NO. 907-708-5

CODE: (SP)

DATE: 05/12/2008

SUBJECT: Non-Metal Drainage Structures

Section 708, Non-Metal Structures and Cattlepasses, of the 2004 Edition of the Mississippi Standard Specifications for Road and Bridge Construction is hereby amended as follows:

907-708.02.1.2--Fly Ash. In the first sentence of Subsection 708.02.1.2 on page 639, change "20 percent" to "25%".

907-708.02.3.2--Marking. Delete the second sentence of Subsection 708.02.3.2 on page 640, and substitute the following:

Machine made pipe shall be marked in accordance with one of the following methods: 1) the pipe shall be inscribed on the outside of the pipe and stenciled on the inside of the pipe, or 2) the pipe shall be inscribed on the inside of the pipe, only. All other pipe may be stenciled.

907-708.17--Corrugated Plastic Pipe Culverts.

907-708.17.1--Corrugated Polyethylene Pipe Culverts. Delete the first sentence of the first paragraph of Subsection 708.17.1 on page 645 and substitute the following.

Corrugated polyethylene pipe shall conform to the requirements of AASHTO Designation: M 294, Type S and/or SP, as applicable, and shall have soil tight joints, unless otherwise specified.

Delete the last sentence of the second paragraph of Subsection 708.17.1 on page 645.

After Subsection 708.17.1 on page 645, add the following:

907-708.17.1.1--Inspection and Final Acceptance of Corrugated Polyethylene Pipe Culverts.

Approximately 50% of the installed length of corrugated polyethylene pipe shall be inspected for excess deflection no sooner than 30 days after the embankment material over the pipe is placed to the required subgrade elevation or the maximum required fill height. The inspection shall be performed using either electronic deflectometers, calibrated television or video cameras, or a "go, no-go" mandrel that has an effective diameter of 95% of the nominal inside diameter of the pipe.

Pipe found to have deflection values greater than 5% shall be removed and replaced at no cost to the State.

907-708.17.2--Corrugated Poly (Vinyl Chloride) (PVC) Pipe Culverts. Delete the first sentence of the first paragraph of Subsection 708.17.2 on page 645 and substitute the following.

Corrugated poly (vinyl chloride) (PVC) pipe shall conform to the requirements of AASHTO Designation: M 304 and shall have soil tight joints, unless otherwise specified. Non-perforated PVC pipe used in underdrains shall either be manufactured with an ultra-violet light inhibitor or be fully coated with an ultra-violet light inhibitor.

After Subsection 708.17.2 on page 645, add the following:

907-708.17.2.1—Inspection and Final Acceptance of Poly (Vinyl Chloride) (PVC) Pipe Culverts. Approximately 50% of the installed length of PVC pipe shall be inspected for excess deflection no sooner than 30 days after the embankment material over the pipe is placed to the required subgrade elevation or the maximum required fill height. The inspection shall be performed using either electronic deflectometers, calibrated television or video cameras, or a “go, no-go” mandrel that has an effective diameter of 95% of the nominal inside diameter of the pipe.

Pipe found to have deflection values greater than 5% shall be removed and replaced at no cost to the State.

907-708.18--Sewer Pipe Used for Underdrains.

907-708.18.1--General. After the second paragraph of Subsection 708.18.1 on page 645 add the following:

In lieu of the pipe listed in this subsection, pipe meeting the requirements of Subsection 708.19 may also be used for plastic underdrain pipe.

907-708.18.3--Type PSM Poly (Vinyl Chloride) (PVC) Sewer Pipe. After the first sentence of Subsection 708.18.3 on page 645, add the following.

Non-perforated PVC pipe shall either be manufactured with an ultra-violet light inhibitor or be fully coated with an ultra-violet light inhibitor.

907-708.18.4--Poly (Vinyl Chloride) (PVC) Corrugated Sewer Pipe. Delete the paragraph in Subsection 708.18.4 on page 645 and substitute the following.

This pipe shall conform to the following requirements. For pipe sizes less than or equal to six inches ($\leq 6''$), the pipe shall be Class PS46 meeting the requirements of AASHTO Designation: M 278. For pipe sizes greater than six inches ($> 6''$), the pipe shall meet the requirements of AASHTO Designation: M 304. Non-perforated PVC pipe shall either be manufactured with an ultra-violet light inhibitor or be fully coated with an ultra-violet light inhibitor.

Delete Subsection 708.19 on page 645 and substitute the following:

907-708.19--Corrugated Polyethylene Pipe. This pipe shall be high density polyethylene pipe or drainage tubing meet the requirements of AASHTO Designation: M 294, Type S or SP, or

AASHTO Designation: M 252. Type S or Type SP, as applicable.

907-708.22.2--Exceptions to AASHTO. Delete the sixth paragraph of Subsection 708.22.2 on page 647.

MISSISSIPPI DEPARTMENT OF TRANSPORTATION

SPECIAL PROVISION NO. 907-709-1

CODE: (SP)

DATE: 05/05/2008

SUBJECT: Metal Pipe

Section 709, Metal Pipe, of the 2004 Edition of the Mississippi Standard Specifications for Road and Bridge Construction is hereby amended as follows:

After Subsection 709.02 on page 649, add the following:

907-709.02.1--Aluminized Corrugated Metal Culvert Pipe and Pipe Arches. All aluminized metal pipe and arches shall be manufactured from Type 2 corrugated metal pipe and arches in accordance with the requirements of Subsection 709.02.

907-709.03--Bituminous Coated Corrugated Metal pipe and Pipe Arches.

907-709.03.1--Materials. Delete the first sentence of the first paragraph of Subsection 709.03.1 on page 649, and substitute the following:

Bituminous coated corrugated metal pipe and arches shall conform to the requirements of AASHTO Designation: M 190 and be completely coated inside and out with an asphalt cement which will meet the performance requirements hereinafter set forth.

907-709.05--Polymer Coated Corrugated Metal Pipe and Pipe Arches. Delete the first sentence of the first paragraph of Subsection 709.05 on pages 649 and 650, and substitute the following:

Polymer coated corrugated metal pipe and arches shall conform to the requirements of AASHTO Designation: M 245, except the minimum gauge thickness shall be as shown on the plans or in the contract; however, corrugated metal pipe manufactured from sheets thicker than that specified will be acceptable when approved by the Engineer. The internal diameter of corrugated metal pipe will be determined by inside measurement between the crests of the corrugations. Corrugations greater than 3" x 1" will not be allowed in arch pipe.

907-709.06--Corrugated Metal Pipe for Underdrains. Delete the sentence in Subsection 709.06 on page 650, and substitute the following:

Corrugated metal pipe shall conform to AASHTO Designation: M 36, Type III. Type I pipe which has been perforated to permit the in-flow or out-flow of water may be used in lieu of Type III pipe.

907-709.06.1--Aluminized Corrugated Metal Culvert Pipe For Underdrains. All aluminized corrugated metal pipe for underdrains shall be manufactured from Type 2 corrugated metal pipe

and arches in accordance with the requirements of AASHTO Designation: M 36, Type III. Manufacturer must repair any damaged coating caused from perforating the pipe.

907-709.07--Bituminous Coated Corrugated Metal Pipe for Underdrains. Delete the sentence in Subsection 709.07 on page 650, and substitute the following:

Bituminous coated corrugated metal pipe shall conform to the requirements of AASHTO Designation: M 190, Type A with a bituminous coating applied in accordance with the requirements of Subsection 709.03. Manufacturer must repair any damaged coating caused from perforating the pipe.

907-709.08--Polymer Coated Corrugated Metal Pipe for Underdrains. Delete the sentence in Subsection 709.08 on page 650, and substitute the following:

The metal pipe for underdrains shall conform to the requirements of AASHTO Designation: M 245, Type III and the polymer coating shall conform to the requirements of Subsection 709.05. Type I pipe which has been perforated to permit the in-flow or out-flow of water may be used in lieu of Type III pipe. Manufacturer must repair any damaged coating caused from perforating the pipe.

907-709.09--Corrugated Aluminum Alloy Culvert Pipe and Arches. Delete the first sentence in Subsection 709.09 on page 650, and substitute the following:

Corrugated aluminum culvert pipe and arches shall conform to the requirements of AASHTO Designation: M 196, Type IA.

907-709.10--Corrugated Aluminum Alloy Pipe for Underdrains. Delete the first sentence in Subsection 709.10 on page 650, and substitute the following:

Corrugated aluminum pipe underdrains shall conform to the requirements of AASHTO Designation: M 196, Type III. Type I pipe which has been perforated to permit the in-flow or out-flow of water may be used in lieu of Type III pipe.

907-709.11--Bituminous Coated Corrugated Aluminum Alloy Culvert Pipe and Arches. Delete the sentence in Subsection 709.11 on page 650, and substitute the following:

Bituminous coated aluminum culvert pipe and arches shall conform to AASHTO Designation: M 196, Type IA, and in addition shall be coated inside and out as specified in Subsection 709.03. Manufacturer must repair any damaged coating caused from perforating the pipe.

907-709.13--Bituminous Coated Corrugated Aluminum Alloy Pipe for Underdrains. Delete the sentence in Subsection 709.13 on page 650, and substitute the following:

This pipe shall conform to AASHTO Designation: M 196, Type III, and shall be coated with bituminous material conforming to AASHTO Designation: M 190, type coating as specified. Manufacturer must repair any damaged coating caused from perforating the pipe.

MISSISSIPPI DEPARTMENT OF TRANSPORTATION

SPECIAL PROVISION NO. 907-711-4

CODE: (IS)

DATE: 06/26/2009

SUBJECT: Synthetic Structural Fiber Reinforcement

Section 711, Reinforcement and Wire Rope, of the 2004 Edition of the Mississippi Standard Specifications for Road and Bridge Construction is hereby amended as follows:

After Subsection 711.03.4.3 on page 665, add the following:

907-711.04--Synthetic Structural Fiber. The synthetic structural fibers shall be approved for listing in the Department's "Approved Sources of Materials" prior to use. The synthetic structural fibers shall be added to the concrete and mixed in accordance with the manufacturer's recommended methods.

907-711.04.1--Material Properties. The fibers shall meet the requirements of ASTM Designation: C 1116, Section 4.1.3. The fibers shall be made of polypropylene, polypropylene/polyethylene blend, nylon, or polyvinyl alcohol (PVA).

907-711.04.2--Minimum Dosage Rate. The dosage rate shall be such that the average residual strength ratio ($R_{150,3.0}$) of fiber reinforced concrete beams is a minimum of 20.0 percent when the beams are tested in accordance with ASTM Designation: C 1609. The dosage rate for fibers shall be determined by the following.

The fiber manufacturer shall have the fibers tested by an acceptable, independent laboratory acceptable to the Department and regularly inspected by the Cement and Concrete Reference Laboratory of the National Institutes of Standards and Technology and approved to perform ASTM Designations: C 39, C 78, and C 192.

The laboratory shall test the fibers following the requirements of ASTM Designation: C 1609 in a minimum of three (3) test specimens cast from the same batch of concrete, molded in 6 x 6 x 20-inch standard beam molds meeting the requirements of ASTM Designation: C 31. The beams shall be tested on an 18-inch span. The tests for $R_{150,3.0}$ shall be performed when the average compressive strength of concrete used to cast the beams is between 3500 and 4500 psi. The tests for compressive strength shall follow the requirements of ASTM Designation: C 39. The average compressive strength shall be determined from a minimum of two (2) compressive strength cylinders.

The value for $R_{150,3}$ shall be determined using the following equation:

$$R_{150,3.0} = \frac{f_{150,3.0}}{f_1} \times 100$$

The residual flexural strength ($f_{150,3.0}$) shall be determined using the following equation:

$$f_{150,3.0} = \frac{P_{150,3.0} \times L}{b \times d^2}$$

where:

$f_{150,3.0}$ is the residual flexural strength at the midspan deflection of $L/150$, (psi),

$P_{150,3.0}$ is the residual load capacity at the midspan deflection of $L/150$, (lbf),

L is the span, (in),

b is the width of the specimen at the fracture, (in), and

d is the depth of the specimen at the fracture, (in).

For a 6 x 6 x 20-inch beam, the $P_{150,3.0}$ shall be measured at a midspan deflection of 0.12 inch.

Additionally, $R_{150,3.0}$, $f_{150,3.0}$, and $P_{150,3.0}$ may also be referred to as R_{150}^{150} , f_{150}^{150} , and P_{150}^{150} respectively.

At the dosage rate required to achieve the minimum $R_{150,3}$, the mixture shall both be workable and the fibers shall not form clumps.

The manufacturer shall submit to the State Materials Engineer certified test reports from the independent laboratory showing the test results of each test specimen.

907-711.04.3--Job Control Requirements. The synthetic structural fibers shall be one from the Department's "Approved Sources of Materials."

At the required dosage rate, the mixture shall both be workable and the fibers shall not form clumps to the satisfaction of the Engineer. If the mixture is determined by the Engineer to not be workable or have clumps of fibers, the mixture may be rejected.

MISSISSIPPI DEPARTMENT OF TRANSPORTATION

SUPPLEMENT TO SPECIAL PROVISION NO. 907-713-2

DATE: 04/04/2012

SUBJECT: Admixtures for Concrete

After the last sentence of the first paragraph of Subsection 907-713.02 on page 1, add the following.

Admixtures providing a specific performance characteristic(s) other than those of water reduction or set retardation shall meet the minimum requirements for Type S. For admixtures meeting the requirements for Type S, the manufacturer shall provide data to substantiate the specific performance characteristic(s) to the satisfaction of the State Materials Engineer.

MISSISSIPPI DEPARTMENT OF TRANSPORTATION

SPECIAL PROVISION NO. 907-713-2

CODE: (IS)

DATE: 11/09/2010

SUBJECT: Admixtures for Concrete

Section 713, Concrete Curing Materials and Admixtures, of the 2004 Edition of the Mississippi Standard Specifications for Road and Bridge Construction is hereby amended as follows:

After the second paragraph of Subsection 713.01.2 on page 676, add the following.

Type 1-D compound may be used on bridge rails, median barriers, and other structures requiring a spray finish. When Type 1-D compound is used, it will be the Contractor's responsibility to assure that the compound has dissipated from the structure prior to applying the spray finish and that the spray finish adheres soundly to the structure.

Delete Subsection 713.02 on pages 676 & 677, and substitute the following:

907-713.02--Admixtures for Concrete. Air-entraining admixtures used in Portland cement concrete shall comply with AASHTO Designation: M 154. Set-retarding, accelerating, and/or water-reducing admixtures shall comply with AASHTO Designation: M 194. Water-reducing admixture shall meet the minimum requirements for Type A. Set-retarding admixtures shall meet the minimum requirements for Type D.

In order to obtain approval of an admixture, the State Materials Engineer shall have been furnished certified test reports, made by an acceptable independent laboratory regularly inspected by the Cement and Concrete Reference Laboratory of the National Institutes of Standards and Technology, which show that the admixture meets all the requirements of the applicable AASHTO Standard Specification.

The Department reserves the right to sample, for check tests, any shipment or lot of admixture delivered to a project.

The Department reserves the right to require tests of the material to be furnished, using the specific cement and aggregates proposed for use on the project, as suggested in AASHTO Designation: M 154 and outlined in AASHTO Designation: M 194.

After an admixture has been approved, the Contractor shall submit to the State Materials Engineer, with each new lot of material shipped, a certification from the manufacturer in accordance with the requirements of Subsection 700.05.1 and stating the material is of the same composition as originally approved and has not been changed or altered in any way. The requirement in Subsection 700.05.1(b) is not required on the certification from the manufacturer.

Admixtures containing chlorides will not be permitted.

Failure to maintain compliance with any requirement of these specifications shall be cause for rejection of any previously approved source or brand of admixture.

Admixtures shall only be used in accordance with the manufacturer's recommended dosage range as set forth in the manufacturer's approval request correspondence. When an admixture is used in Portland cement concrete, it shall be the responsibility of the Contractor to produce satisfactory results.

907-713.02.1--Source Approval. In order to obtain approval of an admixture, the Producer/Suppliers shall submit to the State Materials Engineer the following for review: certified test reports, made by an acceptable independent laboratory regularly inspected by the Cement and Concrete Reference Laboratory of the National Institutes of Standards and Technology, which show that the admixture meets all the requirements of the applicable AASHTO or Department Specification for the specific type and the dosage range for the specific type of admixture.

907-713.02.2--Specific Requirements. Admixtures containing chlorides will not be permitted.

907-713.02.3--Acceptance. The Department reserves the right to sample, for check tests, any shipment or lot of admixture delivered to a project.

The Department reserves the right to require tests of the material to be furnished, using the specific cement and aggregates proposed for use on the project, as suggested in AASHTO Designation: M 154 and outlined in AASHTO Designation: M 194.

Failure to maintain compliance with any requirement of these specifications shall be cause for rejection of any previously approved source or brand of admixture.

With each new lot of material shipped the Contractor shall submit to the State Materials Engineer, a notarized certification from the manufacturer showing that the material complies with the requirements of the applicable AASHTO or Department Specification.

When an admixture is used, it shall be the responsibility of the Contractor to produce satisfactory results.

MISSISSIPPI DEPARTMENT OF TRANSPORTATION

SPECIAL PROVISION NO. 907-714-6

CODE: (IS)

DATE: 11/09/2010

SUBJECT: Miscellaneous Materials

Section 714, Miscellaneous Materials, of the 2004 Edition of the Mississippi Standard Specifications for Road and Bridge Construction is hereby amended as follows:

907-714.05--Fly Ash. Delete Subsections 714.05.1 & 714.05.2 on pages 680 & 681, and substitute the following:

907-714.05.1--General. The fly ash source must be approved for listing in the Department's "Approved Sources of Materials" prior to use. The acceptance of fly ash shall be based on certified test reports, certification of shipment from the supplier, and tests performed on samples obtained after delivery in accordance with the Department's Materials Division Inspection, Testing, and Certification Manual and Department SOP.

Different classes of fly ash or different sources of the same class shall not be mixed or used in the construction of a structure or unit of a structure without written permission from the Engineer.

The Contractor shall provide suitable means for storing and protecting the fly ash from dampness. Separate storage silos, bins, or containers shall be provided for fly ash. Fly ash which has become partially set or contains lumps of caked fly ash shall not be used.

The temperature of the bulk fly ash shall not be greater than 165°F at the time of incorporation into the work.

All classes of fly ash shall meet the supplementary option chemical requirement for available alkalis listed in AASHTO Designation: M 295, Table 2. Class F fly ash shall have a calcium oxide (CaO) content of less than 6.0%. Class C fly ash shall have a CaO content of greater than or equal to 6.0%.

The replacement of Portland cement with fly ash shall be in accordance with the applicable replacement content specified in Subsection 907-701.02.2.

In addition to these requirements, fly ash shall meet the following specific requirements for the intended use.

907-714.05.2--Fly Ash for Use in Concrete. When used with Portland cement in the production of concrete or grout, the fly ash shall meet the requirements of AASHTO Designation: M 295, Class C or F, with the following exception:

The loss on ignition shall not exceed 6.0 percent.

No additional cementitious materials, such as blended hydraulic cement, GGBFS, metakaolin, or others, shall be added to or as a replacement for Portland cement when used with fly ash.

907-714.06--Ground Granulated Blast Furnace Slag (GGBFS). Delete Subsection 714.06.1 on page 681, and substitute the following:

907-714.06.1--General. The GGBFS source must be approved for listing in the Department's "Approved Sources of Materials" prior to use. The acceptance of GGBFS shall be based on certified test reports, certification of shipment from the supplier, and tests performed on samples obtained after delivery in accordance with the Department's Materials Division Inspection, Testing, and Certification Manual and Department SOP.

The Contractor shall provide suitable means for storing and protecting the GGBFS against dampness and contamination. Separate storage silos, bins, or containers shall be provided for GGBFS. GGBFS which has become partially set, caked or contains lumps shall not be used.

The State Materials Engineer shall be notified in writing of the nature, amount and identity of any processing or other additions made to the GGBFS during production.

GGBFS from different mills shall not be mixed or used alternately in any one class of construction or structure without written permission from the Engineer; except that this requirement will not be applicable to cement treatment of design soils or bases.

No additional cementitious materials, such as blended hydraulic cement, fly ash, metakaolin, or others, shall be added to or as a replacement for Portland cement when used with GGBFS in the production of concrete. The replacement of Portland cement with GGBFS shall be in accordance with the applicable replacement content specified in Subsection 907-701.02.2.

Delete Subsection 714.07 on page 682, and substitute the following:

907-714.07--Additional Cementitious Materials.

907-714.07.1--Metakaolin.

907-714.07.1.1--General. Metakaolin shall only be used as a supplementary cementitious material in Portland cement concrete for compliance with the requirements for cementitious materials exposed to soluble sulfate conditions. Metakaolin from different sources shall not be mixed or used alternately in any one class of construction or structure without written permission from the Engineer. No additional cementitious materials, such as blended hydraulic cement, fly ash, GGBFS, or others, shall be added to or as a replacement for Portland cement when used with metakaolin in the production of concrete.

The State Materials Engineer shall be notified in writing of the nature, amount and identity of any processing, or other additions made to the metakaolin during production.

907-714.07.1.2--Source Approval. The approval of each metakaolin source shall be on a case by case basis as determined by the State Materials Engineer. In order to obtain approval of a metakaolin source, the Producer/Suppliers shall submit to the State Materials Engineer the

following for review: certified test reports, made by an acceptable, independent laboratory regularly inspected by the Cement and Concrete Reference Laboratory of the National Institutes of Standards and Technology, which show that the metakaolin meets all the requirements of AASHTO Designation: M295, including the Effectiveness in contributing to sulfate resistance, Procedure A, listed in AASHTO Designation: M295, Table 4 for Supplementary Optional Physical Requirements, and other requirements listed herein.

In order to demonstrate effectiveness in contributing to sulfate resistance, included in this test data shall be results of metakaolin from the proposed source tested in accordance with ASTM Designation: C 1012. There shall be two sets of test specimens per the following:

- a. One set of test specimens shall be prepared using a Type I Portland cement meeting the requirements of AASHTO Designation: M85 and having a tricalcium aluminate (C_3A) content of more than 8.0%,
- b. One set of test specimens shall be prepared using a Type II Portland cement meeting the requirements of AASHTO Designation: M85.
- c. The proposed metakaolin shall be incorporated at the rate of 10% cement replacement in each set of test specimens and shall meet both of the acceptance criteria listed below for source approval.

The requirement for acceptance of the test sample using Type I Portland cement is an expansion of 0.10% or less at the end of six months. The requirement for acceptance of the test sample using Type II Portland cement is an expansion of 0.05% or less at the end of six months.

907-714.07.1.3--Storage. The Contractor shall provide suitable means for storing and protecting the metakaolin against dampness and contamination. Metakaolin which has become partially set, caked, or contains lumps shall not be used.

907-714.07.1.4--Specific Requirements. Metakaolin shall meet the requirements of AASHTO Designation: M 295, Class N with the following modifications:

1. The sum of $SiO_2 + Al_2O_3 + Fe_2O_3$ shall be at least 85%. The Material Safety Data Sheet shall indicate that the amount of crystalline silica, as measured by National Institute of Occupation Safety and Health (NIOSH) 7500 method, after removal of the mica interference, is less than 1.0%.
2. The loss on ignition shall be less than 3.0%.
3. The available alkalies, as equivalent Na_2O , shall not exceed 1.0%.
4. The amount of material retained on a No. 325 mesh sieve shall not exceed 1.0%.
5. The strength activity index at seven (7) days shall be at least 85%.

907-714.07.1.5--Acceptance. With each new lot of material shipped the Contractor shall submit to the State Materials Engineer a certified test report from the manufacturer showing that the material meets the requirements AASHTO Designation: M295, Class N and the requirements of this Subsection.

The Department reserves the right to sample, for check tests, any shipment or lot of metakaolin delivered to a project.

907-714.07.2--Silica Fume.

907-714.07.2.1--General. Silica fume shall only be used as a supplementary cementitious material in Portland cement concrete for compliance with the requirements for cementitious materials exposed to soluble sulfate conditions. Silica fume from different sources shall not be mixed or used alternately in any one class of construction or structure without written permission from the Engineer. No additional cementitious materials, such as blended hydraulic cement, performance hydraulic cement, fly ash, GGBFS, or others, shall be added to or as a replacement for Portland cement when used with silica fume in the production of concrete.

The State Materials Engineer shall be notified in writing of the nature, amount and identity of any processing, or other additions made to the silica fume during production.

907-714.07.2.2--Source Approval. The approval of each silica fume source shall be on a case by case basis as determined by the State Materials Engineer. In order to obtain approval of a silica fume source, the Producer/Suppliers shall submit to the State Materials Engineer the following for review: certified test reports, made by an acceptable, independent laboratory regularly inspected by the Cement and Concrete Reference Laboratory of the National Institutes of Standards and Technology, which show that the silica fume meets all the requirements of AASHTO Designation: M307, Table 3, including the Sulfate resistance expansion, listed in the table for Optional Physical Requirements, and other requirements listed herein.

In order to demonstrate effectiveness in contributing to sulfate resistance, included in this test data shall be results of silica fume from the proposed source tested in accordance with ASTM Designation: C 1012. There shall be two sets of test specimens per the following:

- a. One set of test specimens shall be prepared using a Type I Portland cement meeting the requirements of AASHTO Designation: M85 and having a tricalcium aluminate (C_3A) content of more than 8.0%,
- b. One set of test specimens shall be prepared using a Type II Portland cement meeting the requirements of AASHTO Designation: M85.
- c. The proposed silica fume shall be incorporated at the rate of 8% cement replacement in each set of test specimens and shall meet both of the acceptance criteria listed below for source approval.

The requirement for acceptance of the test sample using Type I Portland cement is an expansion of 0.10% or less at the end of six months. The requirement for acceptance of the test sample using Type II Portland cement is an expansion of 0.05% or less at the end of six months.

907-714.07.2.3--Storage. The Contractor shall provide suitable means for storing and protecting the silica fume against dampness and contamination. Silica fume which has become partially set, caked, or contains lumps shall not be used.

907-714.07.2.4--Acceptance. With each new lot of material shipped, the Contractor shall submit to the State Materials Engineer a certified test report from the manufacturer showing that the material meets the Chemical and Physical Requirements of AASHTO Designation: M307.

The Department reserves the right to sample, for check tests, any shipment or lot of silica fume

delivered to a project.

Delete Subsection 714.11.6 on pages 690 and 691, and substitute the following:

907-714.11.6--Rapid Setting Cementitious Patching Compounds for Concrete Repair.

Rapid setting concrete patching compounds must be approved for listing in the Department's "Approved Sources of Materials" prior to use. Upon approval, a product must be recertified every four (4) years to remain on the "Approved Sources of Materials" list. Each product shall be pre-measured and packaged dry by the manufacturer. All liquid solutions included by the manufacturer as components of the packaged material shall be packaged in a watertight container. The manufacturer may include aggregates in the packaged material or recommend the addition of Contractor furnished aggregates.

The type, size and quantity of aggregates, if any, to be added at the job site shall be in accordance with the manufacturer's recommendations and shall meet the requirements of Subsection 703.02 for fine aggregate and Subsection 703.03 for coarse aggregate. Required mixing water to be added at the job site shall meet the requirements of Subsection 714.01.2.

Only those bonding agents, if any, recommended by the manufacturer of the grout or patching compounds may be used for increasing the bond to old concrete or mortar surfaces.

Patching compounds containing soluble chlorides will not be permitted when in contact with steel.

Site preparation, proportioning of materials, mixing, placing and curing shall be performed in accordance with the manufacturer's recommendation for the specific type of application, and the Contractor shall furnish a copy of these recommendations to the Engineer.

Rapid setting cementitious concrete patching compounds, including components to be added at the job site, shall conform to the following physical requirements:

Non-shrink cementitious grouts shall not be permitted for use.

Compressive strength shall equal or exceed 3000 psi in 24 hours in accordance with ASTM C 928 for Type R2 concrete or mortar.

Bond strength shall equal or exceed 1000 psi in 24 hours in accordance with ASTM C 928 for Type R2 concrete or mortar.

The material shall have a maximum length change of $\pm 0.15\%$ in accordance with ASTM C 928 for Type R2 concrete or mortar.

The Contractor shall furnish to the Engineer three copies of the manufacturer's certified test report(s) showing results of all required tests and certification that the material meets the specifications when mixed and placed in accordance with the manufacturer's instructions. When the mixture is to be placed in contact with steel, the certification shall further state that the packaged material contains no chlorides. Certified test report(s) and certification shall be furnished for each lot in a shipment.

The proportioning of materials must be approved by the State Materials Engineer and any subsequent change in proportioning must also be approved. A sample of each component shall be submitted to the Engineer along with the quantity or percentage of each to be blended. At least 45 days must be allowed for initial approval.

The proportioning of materials for subsequent lots may be approved by the State Materials Engineer upon receipt of certification from the manufacturer that the new lot of material is the same composition as that originally approved by the Department and that the material has not been changed or altered in any way.

907-714.11.7--Commercial Grout for Anchoring Doweled Tie Bars in Concrete. Before Subsection 714.11.7.1 on page 691, add the following:

Approved Non-“Fast Set” Epoxy anchor systems as specified below may be used for the repair of concrete pavements that do not involve permanent sustained tension applications or overhead applications.

“*Fast Set Epoxy*” may not be used for any Adhesive Anchor Applications. Adhesive Anchor Systems (Fast Set epoxy or otherwise) shall not be used for permanent sustained tension applications or overhead applications. “Fast Set Epoxy” refers to an epoxy produced by the Sika Corporation called Sikadur AnchorFix-3 and repackaged for sale under a variety of names/companies listed at the Federal Highway Administration web site at the following link:

<http://www.fhwa.dot.gov/Bridge/adhesives.cfm>

907-714.11.7.4--Acceptance Procedure. After the last sentence of the first paragraph of Subsection 714.11.4 on page 691, add the following:

Upon approval, a product must be recertified every four (4) years to remain on the “Approved Sources of Materials” list.

907-714.11.8--Epoxy Joint Repair System.

907-714.11.8.1--General. After the last sentence of the first paragraph of Subsection 714.11.8.1 on page 692, add the following:

Upon approval, a product must be recertified every four (4) years to remain on the “Approved Sources of Materials” list.

MISSISSIPPI DEPARTMENT OF TRANSPORTATION

SPECIAL PROVISION NO. 907-715-3

CODE: (IS)

DATE: 01/25/2008

SUBJECT: Roadside Development Materials

Section 715, Roadside Development Materials, of the 2004 Edition of the Mississippi Standard Specifications for Road and Bridge Construction is hereby amended as follows:

907-715-02.2.1--Agricultural Limestone. Delete the first sentence of Subsection 715-02.2.1 on page 704 and substitute the following.

Agricultural limestone shall be either a hard-rock limestone material or a marl or chalk agricultural liming material as addressed in the latest amendment to the Mississippi Agricultural Liming Material Act of 1993, published by the Mississippi Department of Agriculture and Commerce.

907-715.02.2.1.1--Screening Requirements. Delete the first sentence of Subsection 715.02.2.1.1 on page 704.

Delete Subsection 715.02.2.1.2 on page 704 and substitute the following:

907-715-02.2.1.2--Calcium Carbonate Equivalent. Marl or chalk liming material shall not have less than 70% calcium and magnesium carbonate calculated as calcium carbonate equivalent when expressed on a dry weight basis.

907-715-02.2.1.3--Neutralizing Values. Hard-rock limestone material shall have a minimum Relative Neutralizing Value (RNV) of 63.0%, which is determined as follows:

$$\% \text{ RNV} = \text{CCE} \times (\% \text{ passing \#10 mesh} + \% \text{ passing \#50 mesh}) / 2$$

Where: CCE = Calcium Carbonate Equivalent

907-715.03--Seed.

907-715.03.2--Germination and Purity Requirements. Add the following to Table B on page 705.

Name (Kind)	Name (Variety)	Percent Germination	Percent Purity
GRASSES			
Rye Grass	Annual	80	98

MISSISSIPPI DEPARTMENT OF TRANSPORTATION

SPECIAL PROVISION NO. 907-720-1

CODE: (IS)

DATE: 3/17/2008

SUBJECT: Pavement Markings Materials

Section 720, Pavement Marking Materials, of the 2004 Edition of the Mississippi Standard Specifications for Road and Bridge Construction is hereby amended as follows:

907-720.02--Thermoplastic Pavement Markings. Delete the first paragraph of Subsection 720.02 on page 730 and substitute the following:

The thermoplastic material shall be lead free and conform to AASHTO Designation: M 249 except the glass beads shall be moisture resistant coated.

After the first sentence of the second paragraph of Subsection 720.02 on page 730, add the following:

In addition, the certification for the thermoplastic material shall state that the material is lead free.

MISSISSIPPI DEPARTMENT OF TRANSPORTATION

SUPPLEMENT TO SPECIAL PROVISION NO. 907-804-13

DATE: 04/12/2012

SUBJECT: Concrete Bridges And Structures

Delete the first sentence of Subsection 907-804.03.16.1 on page 9, and substitute the following.

At the option of the Contractor with the approval of the Engineer, when concrete is placed during cold weather and there is a probability of ambient temperatures lower than 40°F, an approved maturity meter may be used to determine concrete strengths by inserting probes into concrete placed in a structure.

MISSISSIPPI DEPARTMENT OF TRANSPORTATION

SPECIAL PROVISION NO. 907-804-13

CODE: (IS)

DATE: 11/09/2010

SUBJECT: Concrete Bridges And Structures

Section 804, Concrete Bridges And Structures, of the 2004 Edition of the Mississippi Standard Specifications for Road and Bridge Construction is hereby amended as follows:

907-804.02-- Materials.

907-804.02.1--General. Delete the third and fourth sentences of the first paragraph of Subsection 804.02.1 on page 846, and substitute the following:

For projects with 1000 cubic yards and more, quality control and acceptance shall be achieved through statistical evaluation of test results. For projects of more than 200 but less than 1000 cubic yards, quality control and acceptance shall be achieved by individual test results.

Add the following materials to the list of materials in Subsection 804.02.1 on page 847.

Blended Cement..... 907-701.01 and 907-701.04
Ground Granulated Blast Furnace Slag (GGBFS)..... 907-714.06
Silica Fume 907-714.07.2

907-804.02.8--Laboratory Accreditation. In Table 1 of Subsection 804.02.8 on page 849, substitute AASHTO: R 39 - Making and Curing Concrete Test Specimens in the Laboratory for AASHTO: T 126 - Making and Curing Concrete Test Specimens in the Laboratory.

907-804.02.9--Testing Personnel. Delete Table 2 in this subsection and replace it with the following.

Table 2

Concrete Technician's Tasks	Test Method Required	Certification Required**
Sampling or Testing of Plastic Concrete	AASHTO Designation: T 23, T 119, T 121, T 141, T 152, T 196, and ASTM Designation: C 1064	MDOT Class I certification
Compressive Strength Testing of Concrete Cylinders	AASHTO Designation: T 22 and T 231	MDOT Concrete Strength Testing Technician certification
Sampling of Aggregates	AASHTO Designation: T 2	Work under the supervision of an MDOT Class II certified technician

Testing of Aggregates	AASHTO Designation: T 19, T 27, T 84, T 85, T 248, and T 255	MDOT Class II certification
Proportioning of Concrete Mixtures*	AASHTO Designation: M 157 and R 39	MDOT Class III
Interpretation and Application of Maturity Meter Readings	AASHTO Designation: T 325 and ASTM Designation: C 1074	MDOT Class III or Two hours maturity method training

* Technicians making concrete test specimens for meeting the requirements of Subsection 804.02.10.1.2 shall be MDOT Class I certified and under the direct supervision of an MDOT Class III certified technician.

** MDOT Class I certification encompasses the same test procedures and specifications as ACI Concrete Field Testing Technician Grade I. MDOT Class II certification encompasses the same test procedures and specifications as ACI Aggregate Testing Technician - Level 1. MDOT Concrete Strength Testing Technician encompasses the same test procedures and specifications as ACI Concrete Strength Testing certification.

For specifics about the requirements for each level of certification, please refer to the latest edition of the Department's *Concrete Field Manual*. Technicians holding current MDOT Class I, MDOT Class II and/or MDOT Class III certifications shall be acceptable until those certifications expire. Upon a current certification expiration, recertification with the certifications listed in Table 2 shall be required. Technicians currently performing either specific gravity testing of aggregates or compressive strength tests shall be required to either:

- have the required MDOT certification listed in Table 2, or
- have a current MDOT Class III certification or work under the direct supervision of current MDOT Class III technician, and have demonstrated the specific gravity and/or compressive strength test during the inspection of laboratory equipment by the Materials Division, Concrete Section.

907-804.02.10--Portland Cement Concrete Mix Design. Delete the first sentence of the first paragraph of Subsection 804.02.10 on page 850 and substitute the following:

At least 30 days prior to production of concrete, the Contractor shall submit to the Engineer proposed concrete mixture designs complying with the Department's *Concrete Field Manual*.

Delete the Notes under Table 3 of Subsection 804.02.10 on pages 850 & 851, and substitute the following:

- * Maximum size aggregate shall conform to the concrete mix design for the specified aggregate.
- ** The replacement limits of Portland cement by weight by other cementitious materials (such as fly ash, GGBFS, metakaolin, silica fume, or others) shall be in accordance with the values in Subsection 907-701.02. Other hydraulic cements may be used in accordance with the specifications listed in Section 701.

*** The slump may be increased up to eight (8) inches with :

- an approved water-reducing admixture,
- an approved water-reducing/set-retarding admixture, or
- a combination of an approved water-reducing admixture and an approved set-retarding admixture, in accordance with 907-713.02. Minus slump requirements shall meet those set forth in Table 3 of AASHTO Designation: M157.

**** Entrained air is not required except for concrete exposed to seawater. For concrete exposed to seawater, the total air content shall be 3.0 % to 6.0%. For concrete not exposed to seawater, the total air content shall not exceed 6.0%.

***** Class DS Concrete for drilled shafts shall have an 8 ± 1 -inch slump.

Delete the last paragraph of Subsection 804.02.10 on page 851 and substitute the following:

At least one water-reducing admixture shall be used in all classes of concrete in accordance with the manufacturer's recommended dosage range. Any combinations of admixtures shall be approved by the Engineer before their use.

907-804.02.10.1.1--Proportioning on the Basis of Previous Field Experience of Trial Mixtures. Delete the first sentence of the first paragraph of Subsection 804.02.10.1.1 on page 851, and substitute the following:

Where a concrete production facility has a record, based on at least 10 consecutive strength tests from at least 10 different batches within the past 12 months from a mixture not previously used on Department projects, the standard deviation shall be calculated.

907-804.02.10.3--Field Verification of Concrete Mix Design. Delete the first sentence of the third paragraph of Subsection 804.02.10.3 on page 853 and substitute the following:

For all Classes of concrete, the mixture shall be verified to yield within 2.0% of the correct volume when all the mix water is added to the batch.

For all Classes of concrete other than DS, F, and FX, the mixture shall produce a slump within a minus 1½-inch tolerance of the maximum permitted for mixtures with a maximum permitted slump of three inches (3") or less or within a minus 2½-inch tolerance of the maximum permitted for mixtures with a maximum permitted slump of greater than three inches (3"), and producing a total air content within a minus 1½ percent tolerance of the maximum allowable air content in Table 3.

For Class DS, the slump shall be within the requirements in Note ***** below Table 3. For Class DS exposed to seawater, the total air content shall be within a minus 1½ percent tolerance of the maximum allowable air content in Note ***** below Table 3. For Class DS not exposed to seawater the total air content shall be within the requirements in Note ***** below Table 3.

For Classes F and FX, the slump shall be within a minus 1½-inch tolerance of the maximum permitted for mixtures with a maximum permitted slump of three inches (3") or less or within a minus 2½-inch tolerance of the maximum permitted for mixtures with a maximum permitted

slump of greater than three inches (3"). For Classes F and FX exposed to seawater, the total air content shall be within a minus 1½ percent tolerance of the maximum allowable air content in Note **** below Table 3. For Classes F and FX not exposed to seawater the total air content shall be within the requirements in Note **** below Table 3.

Delete the third sentence of the third paragraph of Subsection 804.02.10.3 on page 853, and substitute the following:

If the requirements of yield, slump, or total air content are not met within three (3) production days after the first placement, subsequent field verification testing shall not be permitted on department projects, and the mix design shall not be used until the requirements listed above are met

907-804.02.10.4--Adjustments of Mixture Proportions. Delete the paragraph in Subsection 804.02.10.4 on page 854, and substitute the following:

The mixture may be adjusted by the Class III Certified Technician representing the Contractor in accordance with the allowable revisions listed in the Department's Concrete Field Manual, paragraph 5.7. Written notification shall be submitted to the Engineer a minimum of seven (7) days prior to any source or brand of material change, aggregate size change, allowable material type change, or decrease in any cementitious material content. Any adjustments of the concrete mixture design shall necessitate repeat of field verification procedure as described in Subsection 804.02.10.3 and approval by the Engineer.

907-804.02.11--Concrete Batch Plants. Delete the first three paragraphs of Subsection 804.02.11 on page 854, and substitute the following:

The concrete batch plant shall meet the requirements of the National Ready Mixed Concrete Association *Quality Control Manual, Section 3, Plant Certification Checklist* as outlined in the latest edition of the Department's *Concrete Field Manual*. The Contractor shall submit a copy of the approved checklist along with proof of calibration of batching equipment, i.e., scales, water meter, and admixture dispenser, to the Engineer 30 days prior to the production of concrete.

For projects with 1000 cubic yards and more, the concrete batch plant shall meet the requirements for an automatic system capable of recording batch weights. It shall also have automatic moisture compensation for the fine aggregate. For projects of more than 200 but less than 1000 cubic yards the plant can be equipped for manual batching with a fine aggregate moisture meter visible to the plant operator.

The concrete batch plant shall have available adequate facilities to cool concrete during hot weather.

Mixer trucks to be used on the project are to be listed in the checklist and shall meet the requirements of the checklist.

907-804.02.12--Contractor's Quality Control. Delete the fourth paragraph of Subsection 804.02.12 on page 854 & 855, and substitute the following:

The Contractor's Quality Control program shall encompass the requirements of AASHTO Designation: M 157 into concrete production and control, equipment requirements, testing, and batch ticket information. The requirement of AASHTO Designation: M 157, Section 11.7 shall be followed except, on arrival to the job site, a maximum of 1½ gallons per cubic yard is allowed to be added. Water shall not be added at a later time. If the maximum permitted slump is exceeded after the addition of water at the job site, the concrete shall be rejected.

907-804.02.12.3--Documentation. After the second sentence of the second paragraph of Subsection 804.02.12.3 on page 856, add the following:

Batch tickets and gradation data shall be documented in accordance with Department requirements. Batch tickets shall contain all the information in AASHTO Designation: M157, Section 16 including the additional information in Subsection 16.2 with the following exception: the information listed in paragraphs 16.2.7 and 16.2.8 is not required. Batch tickets shall also contain the concrete producer's permanent unique mix number assigned to the concrete mix design.

907-804.02.12.5--Non-Conforming Materials. In Table 4 of Subsection 804.02.12.5 on page 857, delete "/ FM" from the requirements on line B.3.a.

In Table 4 of Subsection 804.02.12.5 on page 857, replace "One set (two cylinders) for 0-100 yd³ inclusive" with "A minimum of one set (two cylinders) for each 100 yd³,"

907-804.02.13--Quality Assurance Sampling and Testing. Delete subparagraph c) in Subsection 804.02.13 on page 858 and substitute the following:

- c) For concrete, the Contractor's QC and Department's QA testing of concrete compressive strengths compare when using the data comparison computer program with an alpha value of 0.01 for projects with 1000 cubic yards and more; or, strength comparisons are within 990 psi for projects of more than 200 but less than 1000 cubic yards.

In Table 5 of Subsection 804.02.13 on page 858, delete "and FM" from the requirements on line A.3.

Delete Subsection 907-804.02.13.1 beginning on page 859 and substitute the following:

907-804.02.13.1--Basis of Acceptance.

907-804.02.13.1.1--Sampling. Sampling of concrete mixture shall be performed in accordance with the latest edition of the Department's *Concrete Field Manual*.

907-804.02.13.1.2--Slump. Slump of plastic concrete shall meet the requirements of Table 3: MASTER PROPORTION TABLE FOR STRUCTURAL CONCRETE DESIGN. A check test shall be made on another portion of the sample before rejection of any load.

907-804.02.13.1.3--Air. Total air content of concrete shall be within the specified range for the class of concrete listed in Table 3: MASTER PROPORTION TABLE FOR STRUCTURAL CONCRETE DESIGN. A check test shall be made on another portion of the sample before rejection of any load.

907-804.02.13.1.4--Yield. If the yield of the concrete mix design is more than plus or minus 3% of the designed volume, the mix shall be adjusted by a Class III Certified Technician representing the Contractor to yield the correct volume plus or minus three percent ($\pm 3\%$). If batching of the proportions of the mix design varies outside the batching tolerance range of the originally approved proportions by more than the tolerances allowed in Subsection 804.02.12.1, the new proportions shall be field verified per Subsection 804.02.10.3.

907-804.02.13.1.5--Temperature. Cold weather concreting shall follow the requirements of Subsection 907-804.03.16.1. Hot weather concreting shall follow the requirements of Subsection 804.03.16.2 with a maximum temperature of 95°F for Class DS concrete or for concrete mixes containing cementitious materials meeting the requirements of Subsection 907-701.02.2 as a replacement of Portland cement. For other concrete mixes, the maximum concrete temperature shall be 90°F. Concrete with a temperature more than the maximum allowable temperature shall be rejected and not used in Department work.

907-804.02.13.1.6--Compressive Strength. Laboratory cured concrete compressive strength tests shall conform to the specified strength (f'_c) listed in the specifications. Concrete represented by compressive strength test below the specified strength (f'_c) may be removed and replaced by the Contractor. If the Contractor elects not to remove the material, it will be evaluated by the Department as to the adequacy for the use intended. All concrete evaluated as unsatisfactory for the intended use shall be removed and replaced by the Contractor at no additional cost to the Department. For concrete allowed to remain in place, reduction in payment will be as follows:

Projects with 1000 Cubic Yards and More. When the evaluation indicates that the work may remain in place, a statistical analysis will be made of the QC and QA concrete test results. If this statistical analysis indicates at least 93% of the material would be expected to have a compressive strength equal to or greater than the specified strength (f'_c) and 99.87% of the material would be expected to have a compressive strength at least one standard deviation above the allowable design stress (f_c), the work will be accepted. If the statistical analysis indicates that either of the two criteria are not met, the Engineer will provide for an adjustment in pay as follows for the material represented by the test result.

Total Pay on Material in Question = Unit Price - (Unit Price x % Reduction)

$$\% \text{ Reduction} = \frac{(f'_c - X)}{f'_c - (f_c + s)} \times 100$$

where:

f'_c = Specified 28-day compressive strength, psi

X = Individual compressive strength below f'_c , psi
 s = standard deviation, psi*
 f_c = allowable design stress, psi

* Standard deviation used in the above reduction of pay formula shall be calculated from the applicable preceding compressive strengths test results plus the individual compressive strength below f'_c . If below f'_c strengths occur during the project's first ten compressive strength tests, the standard deviation shall be calculated from the first ten compressive strength tests results.

Projects of More Than 200 but Less Than 1000 Cubic Yards. When the evaluation indicates that the work may remain in place, a percent reduction in pay will be assessed based on a comparison of the deficient 28-day test result to the specified strength. The Engineer will provide for an adjustment in pay as follows for the material represented by the test result.

Total Pay on Material in Question = Unit Price - (Unit Price x % Reduction)

$$\% \text{ Reduction} = \frac{(f'_c - X)}{f'_c} \times 100$$

where:

f'_c = Specified 28-day compressive strength, psi
 X = Individual compressive strength below f'_c , psi

907-804.03--Construction Requirements.

907-804.03.6--Handling and Placing Concrete.

907-804.03.6.2--Consolidation. After the last sentence of Subsection 804.03.6.2 on page 864, add the following:

If the Department determines that there is an excessive number of projections, swells, ridges, depressions, waves, voids, holes, honeycombs or other defects in the completed structure, removal of the entire structure may be required as set out in Subsection 105.12.

907-804.03.15--Removal of Falsework, Forms, and Housing. Delete the first sentence of the second paragraph of Subsection 804.03.15 on page 871, and substitute the following:

Concrete in the last pour of a continuous superstructure shall have attained a compressive strength of 2,400 psi, as determined by cylinder tests or maturity meter probe, prior to striking any falsework.

Delete the first sentence of the third paragraph of Subsection 804.03.15 on page 871, and substitute the following:

At the Contractor's option and with the approval of the Engineer, the time for removal of forms may be determined by cylinder tests, in accordance with the requirements listed in Table 6, in which case the Contractor shall furnish facilities for testing the cylinders.

Delete the fourth and fifth paragraphs of Subsection 804.03.15 on pages 871 & 872, and substitute the following:

The cylinders shall be cured under conditions which are not more favorable than those existing for the portions of the structure which they represent.

Delete the table in Subsection 804.03.15 on page 872, and substitute the following:

Table 6
Minimum Compressive Strength Requirements for Form Removal

Forms:

Columns	1000 psi
Side of Beams	1000 psi
Walls not under pressure	1000 psi
Floor Slabs, overhead	2000 psi
Floor Slabs, between beams	2000 psi
Slab Spans	2400 psi
Other Parts	1000 psi

Centering:

Under Beams	2400 psi
Under Bent Caps	2000 psi

Limitation for Placing Beams on:

Pile Bents, pile under beam	2000 psi
Frame Bents, two or more columns	2200 psi
Frame Bents, single column	2400 psi

In lieu of using concrete strength cylinders to determine when falsework, forms, and housings can be removed, an approved maturity meter may be used to determine concrete strengths by inserting probes into concrete placed in a structure. The minimum number of maturity meter probes required for each structural component shall be in accordance with Table 7. Falsework, forms, and housings may be removed when maturity meter readings indicate that the required concrete strength is achieved. Procedures for using the maturity meter and developing the strength/maturity relationship shall follow the requirements of AASHTO Designation: T 325 and ASTM Designation: C 1074 specifications. Technicians using the maturity meter or calculating strength/maturity graphs shall be required to have at least two hours of training prior to using the maturity equipment.

Table 7
Requirements for use of Maturity Meter Probes

Structure Component	Quantity of Concrete	No. of Probes
Slabs, beams, walls, & miscellaneous items	0 - 30 yd ³	2
	> 30 to 60 yd ³	3
	> 60 to 90 yd ³	4
	> 90 yd ³	5
Footings, Columns & Caps	0 - 13 yd ³	2
	> 13 yd ³	3
Pavement, Pavement Overlays	1200 yd ²	2
Pavement Repairs	Per repair or 900 yd ² Whichever is smaller	2

907-804.03.16--Cold or Hot Weather Concreting.

907-804.03.16.1--Cold Weather Concreting. After the third paragraph of Subsection 804.03.16.1 on page 873, add the following:

In lieu of the protection and curing of concrete in cold weather, at the option of the Contractor with the approval of the Engineer, when concrete is placed during cold weather and there is a probability of ambient temperatures lower than 40°F, an approved maturity meter may be used to determine concrete strengths by inserting probes into concrete placed in a structure. The minimum number of maturity meter probes required for each structural component shall be in accordance with Table 7. An approved insulating blanketing material shall be used to protect the work when ambient temperatures are less than 40°F and shall remain in place until the required concrete strength in Table 6 is achieved. Procedures for using the maturity meter and developing the strength/maturity relationship shall follow the requirements of AASHTO Designation: T 325 and ASTM Designation: C 1074 specifications. Technicians using the maturity meter or calculating strength/maturity graphs shall be required to have at least two hours of training prior to using the maturity equipment.

Rename the Table in Subsection 804.03.16.1 on page 874 from "Table 6" to "Table 8".

907-804.03.19--Finishing Concrete Surfaces.

907-804.03.19.7--Finishing Bridge Floors.

907-804.03.19.7.4--Acceptance Procedure for Bridge Deck Smoothness. After the first sentence of the second paragraph of Subsection 804.03.19.7.4 on page 886, add the following:

Auxiliary lanes, tapers, shoulders and other areas that are not checked with the profilograph, shall meet a 1/8 inch in 10-foot straightedge check made transversely and longitudinally across the deck or slab.

907-804.05--Basis of Payment. Add the "907" prefix to the pay items listed on page 898.

SECTION 905 - PROPOSAL

Date _____

Federal Aid Urban Project No: HPP-6098-00(007)LPA 105194-801000

City of Hattiesburg, Mississippi

Sirs: The following proposal is made on behalf of _____
of _____

for constructing the following designated project(s) within the time(s) hereinafter specified.

The plans are composed of drawings and blue prints on file in the offices of:

Shows, Dearman & Waits

The Specifications are the current Standard Specifications of the Mississippi Department of Transportation approved by the Federal Highway Administration, except where superseded or amended by the plans, Special Provisions and Notice(s) to Bidders attached hereto and made a part thereof.

I (We) certify that I (we) possess a copy of said Standard and any Supplemental Specifications.

Evidence of my (our) authority to submit the Proposal is hereby furnished. The proposal is made without collusion on the part of any person, firm or corporation. I (We) certify that I (we) have carefully examined the Plans, the Specifications, including the Special Provisions and Notice(s) to Bidders, herein, and have personally examined the site of the work. On the basis of the Specifications, Special Provisions, Notice(s) to Bidders, and Plans, I (we) propose to furnish all necessary machinery, tools, apparatus and other means of construction and do all the work and furnish all the materials in the manner specified. I (We) understand that the quantities mentioned herein are approximate only and are subject to either increase or decrease, and hereby propose to perform any increased or decreased quantities of work at the unit prices bid, in accordance with the above.

Attached hereto is a certified check, cashier's check or Proposal Guaranty Bond in the amount as required in the Advertisement (or, by law).

INSTRUCTION TO BIDDERS: Alternate and Optional Items on Bid Schedule.

1. Two or more items entered opposite a single unit quantity WITHOUT DEFINITE DESIGNATION AS "ALTERNATE ITEMS" are considered as "OPTIONAL ITEMS". Bidders may or may not indicate on bids the Optional Item proposed to be furnished or performed WITHOUT PREJUDICE IN REGARD TO IRREGULARITY OF BIDS.
2. Items classified on the bid schedule as "ALTERNATE ITEMS" and/or "ALTERNATE TYPES OF CONSTRUCTION" must be preselected and indicated on bids. However, "Alternate Types of Construction" may include Optional Items to be treated as set out in Paragraph 1, above.
3. Optional items not preselected and indicated on the bid schedule MUST be designated in accordance with Subsection 102.06 prior to or at the time of execution of the contract.
4. Optional and Alternate items designated must be used throughout the project.

I (We) further propose to perform all "force account or extra work" that may be required of me (us) on the basis provided in the Specifications and to give such work my (our) personal attention in order to see that it is economically performed.

SECTION 905 -- PROPOSAL (CONTINUED)

I (We) further propose to execute the attached contract agreement (Section 902) as soon as the work is awarded to me (us), and to begin and complete the work within the time limit(s) provided for in the Specifications and Advertisement. I (We) also propose to execute the attached contract bond (Section 903) in an amount not less than one hundred (100) percent of the total of my (our) part, but also to guarantee the excellence of both workmanship and materials until the work is finally accepted.

I (We) enclose a certified check, cashier's check or bid bond for five percent (5%) of total bid and hereby agree that in case of my (our) failure to execute the contract and furnish bond within Ten (10) days after notice of award, the amount of this check (bid bond) will be forfeited to the State of Mississippi as liquidated damages arising out of my (our) failure to execute the contract as proposed. It is understood that in case I am (we are) not awarded the work, the check will be returned as provided in the Specifications.

Bidder acknowledges receipt of and has added to and made part of the proposal and contract documents the following addendum (addenda):

ADDENDUM NO. _____	DATED _____	ADDENDUM NO. _____	DATED _____
ADDENDUM NO. _____	DATED _____	ADDENDUM NO. _____	DATED _____

TOTAL ADDENDA: _____
(Must agree with total addenda issued prior to opening bids)

Respectfully Submitted,

DATE _____

Contractor

BY _____

Signature

TITLE _____

ADDRESS _____

(To be filled in if a corporation)

Our corporation is chartered under the Laws of the State of _____ and the names, titles and business addresses of the executives are as follows:

President

Address

Secretary

Address

Treasurer

Address

The following is my (our) itemized proposal.

PROPOSAL (Bid Sheet No. 2-1)

Section 905

FEDERAL AID URBAN PROJECT NUMBER: HPP-6098-00(007)LPA/105194-801000

COUNTY: FORREST

PROJECT DESCRIPTION: WIDENING of HARDY STREET between 21ST AVENUE and HIGHWAY 49

I (We) agree to complete the entire project within the specified contract time.

***** SPECIAL NOTICE to BIDDERS *****

BIDS WILL NOT BE CONSIDERED UNLESS BOTH UNIT PRICES and ITEM TOTALS ARE ENTERED

BIDS WILL NOT BE CONSIDERED UNLESS the BID CERTIFICATE LOCATED at the END of the BID SHEETS is SIGNED

BID SCHEDULE

PAY ITEM NO.	PAY ITEMS	UNITS	QTY.	UNIT PRICE (\$)	EXTENSION (\$)
202-B005	REMOVAL of ASPHALT PAVEMENT, ALL DEPTHS	SQ. YD.	475		
202-B030	REMOVAL of CONCRETE PAVEMENT, ALL DEPTHS	SQ. YD.	1584		
202-B057	REMOVAL of INLETS, ALL SIZES	EACH	3		
202-B018	REMOVAL of CONCRETE DRIVEWAYS, ALL DEPTHS	SQ. YD.	135		
202-B035	REMOVAL of SIDEWALK	SQ. YD.	393		
202-B038	REMOVAL of CURB, ALL TYPES	LIN. FT	2509		
202-B033	REMOVAL of CONCRETE PAVEMENT, W/VARIABLE DEPTH OVERLAY	SQ. YD.	20		
202-B106	REMOVAL of PIPE, ALL SIZES	LIN. FT	137		
203-G003	EXCESS EXCAVATION, FM, AH	CU. YD.	3179		
206-A001	STRUCTURE EXCAVATION	CU. YD.	128		
211-B001	TOPSOIL for SLOPE TREATMENT, CONTRACTOR FURNISHED	CU. YD.	137		
212-B001	STANDARD GROUND PREPARATION	SQ. YD.	1559		
907-213-A001	AGRICULTURAL LIMESTONE	TON	3		
213-B001	COMBINATION FERTILIZER, 13-13-13	TON	1		
216-A001	SOLID SODDING	SQ. YD.	1559		
219-A001	WATERING	KGAL.	32		
907-225-A001	GRASSING	ACRE	1		
234-A001	TEMPORARY SILT FENCE	LIN. FT.	1000		
907-237-A002	WATTLES, 12"	LIN. FT.	500		
907-237-A003	WATTLES, 20"	LIN. FT.	500		
907-304-A005	GRANULAR MATERIAL, LVM, CLASS 9; GROUP C	CU. YD.	279		
907-304-F001	SIZE 825 CRUSHED STONE BASE	TON	1345		

PROPOSAL (Bid Sheet No. 2-2)

Section 905

FEDERAL AID URBAN PROJECT NUMBER: HPP-6098-00(007)LPA/105194-801000

COUNTY: FORREST

PROJECT DESCRIPTION: WIDENING of HARDY STREET between 21ST AVENUE and HIGHWAY 49

907-403-A010	HOT MIX ASPHALT, MT, 9.5 mm MIXTURE	TON	1130	
907-403-M006	WARM MIX ASPHALT, MT, 9.5mm MIXTURE	TON	1130	
907-403-A007	HOT MIX ASPHALT, MT, 19 mm MIXTURE	TON	1111	
907-403-M007	WARM MIX ASPHALT, MT, 19 mm MIXTURE	TON	1111	
907-403-B006	HOT MIX ASPHALT, MT, 9.5 mm MIXTURE, LEVELING	TON	325	
907-403-N005	WARM MIX ASPHALT, MT, 9.5 mm MIXTURE, LEVELING	TON	325	
406-A001	COLD MILLING of BITUMINOUS PAVEMENT, ALL DEPTHS	SQ. YD.	10,836	
907-407-A001	ASPHALT FOR TACK COAT	GALLON	2,400	
907-601-B003	CLASS "B" STRUCTURAL CONCRETE - MINOR STRUCTURES	CU. YD.	18	
602-A001	REINFORCING STEEL	LB.	1685	
603-CA088	18" REINFORCED CONCRETE PIPE, CLASS III, RUBBER TYPE GASKETS	LIN. FT.	128	
603-CE039	22" X 13" CONCRETE ARCH PIPE, CLASS A III, FLEXIBLE PLASTIC	LIN. FT.	32	
907-603-PE205	18" CORRUGATED POLYETHYLENE PIPE	LIN. FT.	383	
907-603-PE206	24" CORRUGATED POLYETHYLENE PIPE	LIN. FT.	20	
604-A001	CASTINGS	LB.	632	
604-B001	GRATINGS	LB.	139	
608-A001	CONCRETE SIDEWALK, without REINFORCEMENT	SQ. YD.	706	
907-608-E002	ASPHALT PAVEMENT TEXTURING	SQ. FT.	4241	
609-B001	CONCRETE CURB, HEADER	LIN. FT.	150	
609-B002	CONCRETE CURB, DOWELED	LIN. FT.	344	
609-B005	CONCRETE CURB, SPECIAL DESIGN DOWELED	LIN. FT.	320	
609-D001	COMBINATION CONCRETE CURB AND GUTTER, TYPE 1	LIN. FT.	89	
609-D016	COMBINATION CONCRETE CURB and GUTTER, TYPE 3A, MODIFIED	LIN. FT.	1620	
907-611-B001	BRICK PAVERS	SQ. FT.	715	
613-D010	ADJUSTMENT of MANHOLE COVER and WATER VALVE	EACH	18	
613-D003	ADJUSTMENT of EXISTING CURB INLET	EACH	5	
614-A001	CONCRETE DRIVEWAY, without REINFORCEMENT	SQ. YD.	1023	
616-A002	CONCRETE MEDIAN AND /OR ISLAND PAVEMENT, 6-INCH	SQ. YD.	79	
618-A001	MAINTENANCE of TRAFFIC	LUMP SUM	100%	
618-B001	ADDITIONAL CONSTRUCTION SIGNS	SQ. FT.	1	\$10.00
619-A3001	TEMPORARY TRAFFIC STRIPE, SKIP WHITE	LIN. FT.	7392	

PROPOSAL (Bid Sheet No. 2-3)

Section 905

FEDERAL AID URBAN PROJECT NUMBER: HPP-6098-00(007)LPA/105194-801000

COUNTY: FORREST

PROJECT DESCRIPTION: WIDENING of HARDY STREET between 21ST AVENUE and HIGHWAY 49

619-A4001	TEMPORARY TRAFFIC STRIPE, SKIP YELLOW	LIN. FT.	1940	
619-A2001	TEMPORARY TRAFFIC STRIPE, CONTINUOUS YELLOW	LIN. FT.	7264	
619-A5001	TEMPORARY TRAFFIC STRIPE, DETAIL	LIN. FT.	5716	
619-A6001	TEMPORARY TRAFFIC STRIPE, LEGEND	LIN. FT.	2400	
619-A6002	TEMPORARY TRAFFIC STRIPE, LEGEND	SQ. FT.	986	
620-A001	MOBILIZATION	LUMP SUM	100%	
907-626-A004	6" THERMOPLASTIC TRAFFIC STRIPE, SKIP WHITE	LIN. FT.	3696	
907-626-C007	6" THERMOPLASTIC DOUBLE DROP EDGE STRIPE, CONTINUOUS WHITE	LIN. FT.	3096	
907-626-D004	6" THERMOPLASTIC TRAFFIC STRIPE, SKIP YELLOW	LIN. FT.	970	
907-626-E003	6" THERMOPLASTIC TRAFFIC STRIPE, CONTINUOUS YELLOW	LIN. FT.	3632	
907-626-G004	THERMOPLASTIC DETAIL STRIPE, WHITE	LIN. FT.	2164	
907-626-G005	THERMOPLASTIC DETAIL STRIPE, YELLOW	LIN. FT.	694	
907-626-H004	THERMOPLASTIC LEGEND, WHITE	LIN. FT.	1200	
907-626-H005	THERMOPLASTIC LEGEND, WHITE	SQ. FT.	493	
627-K001	RED-CLEAR REFLECTIVE HIGH PERMANENCE RAISED MARKERS	EACH	111	
627-L001	TWO-WAY YELLOW REFLECTIVE HIGH PERMANENCE RAISED MARKERS	EACH	211	
907-639-A0045	TRAFFIC SIGNAL EQUIPMENT POLE, TYPE SPECIAL DESIGN, 21' SHAFT & 24' ARM	EACH	1	
907-639-C002	POLE FOUNDATIONS, 36" DIAMETER	CU. YD.	2	
907-639-D001	SLIP CASING, 36" DIAMETER	LIN. FT.	10	
907-639-G001	TRAFFIC SIGNAL POLE MAST ARM EXTENSION	EACH	1	
645-A001	FLASHER ASSEMBLY, SCHOOL CROSSING, COMPLETE-IN-PLACE	EACH	2	
907-699-A001	ROADWAY CONSTRUCTION STAKES	LUMP SUM	100%	
809-A003	RETAINING WALL SYSTEM	SQ. FT.	1522	
			BASE BID TOTAL	

SECTION 905 PROPOSAL (Bid Sheet No. 2-4)

PROJECT NUMBER: HPP-6098-00(007)LPA(105194-801000)
COUNTY: Forrest
PROJECT DESCRIPTION: _____

Widening of Hardy Street between U.S. Highway 49 and 21st Avenue

COMPLETE ITEM NOS. 1, 2 AND/OR 3 AS APPROPRIATE. SEE NOTICE TO BIDDERS NO. 696 AND SUPPLEMENT.

1. I/We agree that no less than _____ percent shall be expended with small business concerns owned and controlled by socially and economically disadvantaged individuals (DBE and WBE).
2. Classification of Bidder: Small Business (DBE) ☐ Small Business (WBE) ☐
3. A joint venture with a Small Business (DBE/WBE): YES ☐

***** SIGNATURE STATEMENT *****

BIDDER ACKNOWLEDGES THAT HE/SHE HAS CHECKED ALL ITEMS IN THIS PROPOSAL FOR ACCURACY AND CERTIFY THAT THE FIGURES SHOWN THERIN CONSTITUTE THEIR OFFICIAL BID.

BIDDER'S SIGNATURE

**Certification with regard to the Performance of Previous
Contracts or Subcontracts subject to the Equal Opportunity
Clause and the filing of Required Reports**

The Bidder _____, proposed Subcontractor _____, hereby certifies that he has _____, has not _____, participated in a previous contract or subcontract subject to the Equal Opportunity Clause, as required by Executive Orders 10925, 11114, or 11246, and that he has _____, has not _____, filed with the Joint Reporting Committee, the Director of the Office of Federal Contract Compliance, a Federal Government contracting or administering agency, or the former President's Committee on Equal Employment Opportunity, all reports due under the applicable filing requirements.

(COMPANY)

BY _____

(TITLE)

DATE: _____

NOTE: The above certification is required by the Equal Employment Opportunity Regulations of the Secretary of Labor (41 CFR 60-1.7 (b) (1)), and must be submitted by bidders and proposed subcontractors only in connection with contracts and subcontracts which are subject to the Equal Opportunity Clause. Contracts and Subcontracts which are exempt from the Equal Opportunity Clause are set forth in 41 CFR 60-1.5. (Generally only contracts or subcontracts of \$10,000 or under are exempt.)

Currently, Standard Form 100 (EEO-1) is the only report required by the Executive Orders or their implementing regulations.

Proposed prime Contractors and Subcontractors who have participated in a previous contract or subcontract subject to the Executive orders and have not filed the required reports should note that 41 CFR 60-1.7 (b) (1) prevents the award of contracts and subcontracts unless such Contractors submit a report covering the delinquent period or such other period specified by the Federal Highway Administration or by the Director, Office of Federal Contract Compliance, U. S. Department of Labor.

MISSISSIPPI DEPARTMENT OF TRANSPORTATION

NON-COLLUSION AFFIDAVIT

(Execute in duplicate)

I, _____
(Name of person signing affidavit)

individually, and in my capacity as _____ of
(Title)

_____ do hereby certify under
(Name of Firm, Partnership, or Corporation)

penalty of perjury under the laws of the United States and the State of Mississippi that _____

_____, Bidder
(Name of Firm, Partnership, or Corporation)

on Project No. _____

in _____ County(ies), Mississippi, has not either

directly or indirectly entered into any agreement, participated in any collusion; or otherwise taken any action in restraint of free competitive bidding in connection with this contract; nor have any of its corporate officers or principal owners.

Except as noted hereafter, it is further certified that said legal entity and its corporate officers, principal owners, managers, auditors and others in a position of administering federal funds:

- a) Are not presently debarred, suspended, proposed for debarment, declared ineligible, or voluntarily excluded from covered transactions by any Federal department or agency;
- b) Have not within a three-year period preceding this proposal been convicted of or had a civil judgment rendered against them for commission of fraud or a criminal offense in connection with obtaining, attempting to obtain, or performing a public (Federal, State or local) transaction or contract under a public transaction; violation of Federal or State antitrust statutes or commission of embezzlement, theft, forgery, bribery, falsification or destruction of records, making false statements, or receiving stolen property;
- c) Are not presently indicted for or otherwise criminally or civilly charged by a governmental entity (Federal, State or local) with commission of any of the offenses enumerated in (b) above; and
- d) Have not within a three-year period preceding this application/ proposal had one or more public transactions (Federal, State or local) terminated for cause or default.

Initial here " _____ " if exceptions are attached and made a part thereof. Any exceptions shall address to whom it applies, initiating agency and dates of such action.

Note: Exceptions will not necessarily result in denial of award but will be considered in determining bidder responsibility. Providing false information may result in criminal prosecution or administrative sanctions.

The bidder further certifies that the certification requirements contained in Section XI of Form FHWA 1273, will be or have been included in all subcontracts, material supply agreements, purchase orders, etc. except those procurement contracts for goods or services that are expected to be less than the Federal procurement small purchase threshold fixed at 10 U.S.C. 2304(g) and 41 U.S.C. 253(g) (currently \$25,000) which are excluded from the certification requirements.

The bidder further certifies, to the best of his or her knowledge and belief, that:

- 1) No Federal appropriated funds have been paid or will be paid to any person for influencing or attempting to influence an officer or employee of any Federal agency, a Member of Congress, an officer or employee of Congress, or an employee of a Member of Congress in connection with the awarding of any Federal contract, the making of any Federal grant, the making of any Federal loan, the entering into of any cooperative agreement, and the extension, continuation, renewal, amendment, or modification of any Federal contract, grant, loan, or cooperative agreement.
- 2) If any funds other than Federal appropriated funds have been paid or will be paid to any person for influencing or attempting to influence an officer or employee of any Federal agency, a Member of Congress, an officer or employee of Congress, or an employee of a Member of Congress in connection with this contract, Standard Form-LLL, "Disclosure Form to Report Lobbying," in accordance with its instructions will be completed and submitted.

The certification contained in (1) and (2) above is a material representation of fact upon which reliance is placed and a prerequisite imposed by Section 1352, Title 31, U.S. Code prior to entering into this contract. Failure to comply shall be subject to a civil penalty of not less than \$10,000 and not more than \$100,000. The bidder shall include the language of the certification in all subcontracts exceeding \$100,000 and all subcontractors shall certify and disclose accordingly.

All of the foregoing and attachments (when indicated) is true and correct.

Executed on _____

Signature

MISSISSIPPI DEPARTMENT OF TRANSPORTATION

NON-COLLUSION AFFIDAVIT

(Execute in duplicate)

I, _____
(Name of person signing affidavit)

individually, and in my capacity as _____ of
(Title)

_____ do hereby certify under
(Name of Firm, Partnership, or Corporation)

penalty of perjury under the laws of the United States and the State of Mississippi that _____

_____, Bidder
(Name of Firm, Partnership, or Corporation)

on Project No. _____

in _____ County(ies), Mississippi, has not either

directly or indirectly entered into any agreement, participated in any collusion; or otherwise taken any action in restraint of free competitive bidding in connection with this contract; nor have any of its corporate officers or principal owners.

Except as noted hereafter, it is further certified that said legal entity and its corporate officers, principal owners, managers, auditors and others in a position of administering federal funds:

- a) Are not presently debarred, suspended, proposed for debarment, declared ineligible, or voluntarily excluded from covered transactions by any Federal department or agency;
- b) Have not within a three-year period preceding this proposal been convicted of or had a civil judgment rendered against them for commission of fraud or a criminal offense in connection with obtaining, attempting to obtain, or performing a public (Federal, State or local) transaction or contract under a public transaction; violation of Federal or State antitrust statutes or commission of embezzlement, theft, forgery, bribery, falsification or destruction of records, making false statements, or receiving stolen property;
- c) Are not presently indicted for or otherwise criminally or civilly charged by a governmental entity (Federal, State or local) with commission of any of the offenses enumerated in (b) above; and
- d) Have not within a three-year period preceding this application/ proposal had one or more public transactions (Federal, State or local) terminated for cause or default.

Initial here "_____" if exceptions are attached and made a part thereof. Any exceptions shall address to whom it applies, initiating agency and dates of such action.

Note: Exceptions will not necessarily result in denial of award but will be considered in determining bidder responsibility. Providing false information may result in criminal prosecution or administrative sanctions.

The bidder further certifies that the certification requirements contained in Section XI of Form FHWA 1273, will be or have been included in all subcontracts, material supply agreements, purchase orders, etc. except those procurement contracts for goods or services that are expected to be less than the Federal procurement small purchase threshold fixed at 10 U.S.C. 2304(g) and 41 U.S.C. 253(g) (currently \$25,000) which are excluded from the certification requirements.

The bidder further certifies, to the best of his or her knowledge and belief, that:

- 1) No Federal appropriated funds have been paid or will be paid to any person for influencing or attempting to influence an officer or employee of any Federal agency, a Member of Congress, an officer or employee of Congress, or an employee of a Member of Congress in connection with the awarding of any Federal contract, the making of any Federal grant, the making of any Federal loan, the entering into of any cooperative agreement, and the extension, continuation, renewal, amendment, or modification of any Federal contract, grant, loan, or cooperative agreement.
- 2) If any funds other than Federal appropriated funds have been paid or will be paid to any person for influencing or attempting to influence an officer or employee of any Federal agency, a Member of Congress, an officer or employee of Congress, or an employee of a Member of Congress in connection with this contract, Standard Form-LLL, "Disclosure Form to Report Lobbying," in accordance with its instructions will be completed and submitted.

The certification contained in (1) and (2) above is a material representation of fact upon which reliance is placed and a prerequisite imposed by Section 1352, Title 31, U.S. Code prior to entering into this contract. Failure to comply shall be subject to a civil penalty of not less than \$10,000 and not more than \$100,000. The bidder shall include the language of the certification in all subcontracts exceeding \$100,000 and all subcontractors shall certify and disclose accordingly.

All of the foregoing and attachments (when indicated) is true and correct.

Executed on _____

Signature

LOCAL PUBLIC AGENCY (LPA)

SECTION 902

CONTRACT FOR HPP-6098-00(007) 105194-801000

LOCATED IN THE COUNTY OF Forrest

STATE OF MISSISSIPPI,

This contract entered into by and between the Local Public Agency The City of Hattiesburg (hereinafter "LPA") on one hand, and the undersigned contractor, on the other witnesseth;

That, in consideration of the payment by the LPA of the prices set out in the proposal hereto attached, to the undersigned contractor, such payment to be made in the manner and at the time of times specified in the specifications and the special provisions, if any, the undersigned contractor hereby agrees to accept the prices stated in the proposal in full compensation for the furnishing of all materials and equipment and the executing of all the work contemplated in this contract.

It is understood and agreed that the advertising according to law, the Advertisement, the instructions to bidders, the proposal for the contract, the specifications, the revisions of the specifications, the special provisions, and also the plans for the work herein contemplated, said plans showing more particularly the details of the work to be done, shall be held to be, and are hereby made a part of this contract by specific reference thereto and with like effect as if each and all of said instruments had been set out fully herein in words and figures.

It is further agreed that for the same consideration the undersigned contractor shall be responsible for all loss or damage arising out of the nature of the work aforesaid; or from the action of the elements and unforeseen obstructions or difficulties which may be encountered in the prosecution of the same and for all risks of every description connected with the work, exceptions being those specifically set out in the contract; and for faithfully completing the whole work in good and workmanlike manner according to the approved Plans, Specifications, Special Provisions, Notice(s) to Bidders and requirements of the LPA.

It is further agreed that the work shall be done under the direct supervision and to the complete satisfaction of the LPA or their authorized representatives, and when Federal Funds are involved subject to inspection at all times and approval by the Mississippi Department of Transportation or Federal Highway Administration, or its agents as the case may be, or the agents of any other Agency whose funds are involved in accordance with those Acts of the Legislature of the State of Mississippi approved by the Governor and such rules and regulations issued pursuant thereto by the Mississippi Transportation Commission and the authorized Federal Agencies.

The Contractor agrees that all labor as outlined in the Special Provisions may be secured from list furnished by

Manager, WIN Job Center nearest the project

It is agreed and understood that each and every provision of law and clause required by law to be inserted in this contract shall be deemed to be inserted herein and this contract shall be read and enforced as though it were included herein, and, if through mere mistake or otherwise any such provision is not inserted, then upon the application of either party hereto, the contract shall forthwith be physically amended to make such insertion.

The Contractor agrees that he has read each and every clause of this Contract, and fully understands the meaning of same and that he will comply with all the terms, covenants and agreements therein set forth.

Witness our signatures this the ____ day of _____, 20 ____.

Contractor(s)

By _____

Title _____

Signed and sealed in the presence of:
(Names and address of witnesses)

By _____

LPA Official

LPA Clerk

Award authorized by the LPA in session on the ____ day of _____, 20 ____, as recorded _____

LOCAL PUBLIC AGENCY (LPA)

S E C T I O N 9 0 3
PERFORMANCE AND PAYMENT BOND

CONTRACT BOND FOR HPP 6098-00(007)LPA/105194-801000

LOCATED IN THE COUNTY OF Forrest

STATE OF MISSISSIPPI,

Know all men by these presents: that we,

(Contractor)

(hereinafter "Principal"), a

residing at _____ in the State of _____

and

(Surety)

residing at _____ in the State of _____

authorized to do business in the State of Mississippi, under the laws thereof, as surety, are held and firmly bound unto the Local Public Agency _____, (hereinafter

"LPA"), in the sum of _____

(\$ _____) Dollars, lawful money of the United States of America, to be paid to it for which payment well and truly to be made, we bind ourselves, our heirs, administrators, successors, or assigns jointly and severally by these presents.

Signed and sealed this the _____ day of _____ A.D. _____

The conditions of this bond are such, that whereas the said Principal, has (have) entered into a contract with the LPA, bearing the date of _____ day of _____ A.D. _____ hereto annexed, for the construction of certain project(s) in the State of Mississippi as mentioned in said contract in accordance with the Contract Documents therefor, on file in the offices of the LPA.

Now therefore, if the above bounden Principal in all things shall stand to and abide by and well and truly observe, do keep and perform all and singular the terms, covenants, conditions, guarantees and agreements in said contract, contained on his (their) part to be observed, done, kept and performed and each of them, at the time and in the manner and form and furnish all of the material and equipment specified in said contract in strict accordance with the terms of said contract which said plans, specifications and special provisions are included in and form a part of said contract and shall maintain the said work contemplated until its final completion and acceptance as specified in Subsection 109.11 of the approved specifications, and save harmless said LPA from any loss or damage arising out of or occasioned by the negligence, wrongful or criminal act, overcharge, fraud, or any other loss or damage whatsoever, on the part of said principal (s), his (their) agents, servants, or employees in the performance of said work or in any manner connected therewith, and shall be liable and responsible in a civil action instituted by the

LOCAL PUBLIC AGENCY (LPA)

LPA at the instance of any officer of the LPA authorized in such cases, for double any amount in money or property, the LPA may lose or be overcharged or otherwise defrauded of, by reason of wrongful or criminal act, if any, of the Contractor(s), his (their) agents or employees, and shall promptly pay the said agents, servants and employees and all persons furnishing labor, material, equipment or supplies therefor, including premiums incurred, for Surety Bonds, Liability Insurance, and Workmen's Compensation Insurance; with the additional obligation that such Contractor shall promptly make payment of all taxes, licenses, assessments, contributions, damages, any liquidated damages which may arise prior to any termination of said principal's contract, any liquidated damages which may arise after termination of the said principal's contract due to default on the part of said principal, penalties and interest thereon, when and as the same may be due this state, or any county, municipality, board, department, commission or political subdivision: in the course of the performance of said work and in accordance with Sections 31-5-51 et seq. Mississippi Code of 1972, and other State statutes applicable thereto, and shall carry out to the letter and to the satisfaction of the LPA Official, all, each and every one of the stipulations, obligations, conditions, covenants and agreements and terms of said contract in accordance with the terms thereof and all of the expense and cost and attorney's fee that may be incurred in the enforcement of the performance of said contract, or in the enforcement of the conditions and obligations of this bond, then this obligation shall be null and void, otherwise to be and remain in full force and virtue.

Witness our signatures and seals this the _____ day of _____ A.D. _____

(Contractors) Principal

Surety

By _____

By _____

(Signature) Attorney in Fact

Address: _____

Title _____

(Contractor's Seal)

(Printed) Mississippi Agent

(Signature) Mississippi Agent

Address: _____

(Surety Seal)

Mississippi Insurance ID Number

**MDOT Certification Form for Sub-Awards
Executive Compensation Reporting for Transparency Act**

On behalf of the entity named below, I certify that I have personally read and reviewed the executive compensation reporting requirements of the Federal Funding Accountability and Transparency Act of 2006, as amended by Section 6202 of the Government Funding Transparency Act of 2008 [FFATA], and certify under penalty of perjury pursuant to Section 97-9-61, Mississippi Code of 1972, as amended, the following:

Local Entity Name: City of Hattiesburg


Data Universal Numbering System (DUNS) Number: 079448130 (required)

☒ The local entity listed below receiving federal funds from MDOT is **not** required to report executive compensation under the Federal Funding Accountability and Transparency Act of 2006, as amended by Section 6202 of the Government Funding Transparency Act of 2008 [FFATA].

☐ The local entity listed below receiving federal funds from MDOT is **required** to report executive compensation under the Federal Funding Accountability and Transparency Act of 2006, as amended by Section 6202 of the Government Funding Transparency Act of 2008 [FFATA], listed below are the names and total annual compensation of the five most highly compensated officers of the city:

	NAME	TOTAL ANNUAL COMPENSATION
1.	<u></u>	<u></u>
2.	<u></u>	<u></u>
3.	<u></u>	<u></u>
4.	<u></u>	<u></u>
5.	<u></u>	<u></u>

The LPA acknowledges that a false statement in this certification may be subject to criminal prosecution, including under 18 U.S.C. §§ 1001 (false statements) and 1621 (perjury), and 28 U.S.C. §1746 (declarations under penalty of perjury). The LPA also acknowledges that said projects, including certifications provided in connection with such projects and grants are subject to review by the Mississippi Department of Transportation, the Mississippi State Auditor, and the Mississippi Office of Attorney General.

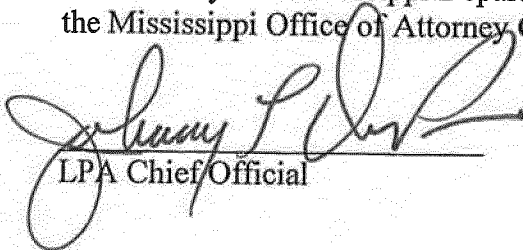
LPA Chief Official

4/12/12
Date

**Guidance for Federal Spending Transparency:
Subaward and Executive Compensation Data
Reporting Requirements for FFATA Implementation**

Summary

1. Prime awardees and sub awardees of Federal financial assistance must report executive compensation data if they meet the statutory reporting thresholds. For the Federal-aid Highway Program, this means that the State, and any subawardees of Federal-aid funds through the State, is subject to the executive compensation reporting requirement.

- names and total compensation of the five most highly compensated officers of the entity if the entity in the preceding fiscal year received 80 percent or more of its annual gross revenues in Federal awards; and \$25,000,000 or more in annual gross revenues from Federal awards; and the public does not have access to this information about the compensation of the senior executives of the entity through periodic reports filed under section 13(a) or 15(d) of the Securities Exchange Act of 1934 (15 U.S.C. §§ 78m(a), 78o(d)) or section 6104 of the Internal Revenue Code of 1986. See FFATA § 2(b)(1).

Background

Beginning October 1, 2010, guidance directs compliance with the Transparency Act to report prime and first-tier subaward data. Federal agencies and prime awardees will report to ensure disclosure of Federal contract and grant subaward and executive compensation data.

The Transparency Act requires information disclosure concerning entities receiving Federal financial assistance through Federal awards such as Federal contracts, sub-contracts, grants, and sub-grants.

Specifically, the Transparency Act's section 2(b)(1) requires the Office of Management and Budget ("OMB") to ensure the establishment of a publicly available website that contains the following information about each Federal award:

- name of the entity receiving the award;
- amount of the award;
- information on the award including transaction type, funding agency, the North American Industry Classification System code or Catalog of Federal Domestic Assistance number, program source, award title descriptive of the purpose of each funding action;

- location of the entity receiving the award and primary location of performance under the award, including city, State, congressional district, and country;
- unique identifier of the entity receiving the award and the parent entity of the recipient, should the entity be owned by another entity; and
- names and total compensation of the five most highly compensated officers of the entity if the entity in the preceding fiscal year received 80 percent or more of its annual gross revenues in Federal awards; and \$25,000,000 or more in annual gross revenues from Federal awards; and the public does not have access to this information about the compensation of the senior executives of the entity through periodic reports filed under section 13(a) or 15(d) of the Securities Exchange Act of 1934 (15 U.S.C. §§ 78m(a), 78o(d)) or section 6104 of the Internal Revenue Code of 1986. See FFATA § 2(b)(1).

LPA PROJECT

DISADVANTAGED BUSINESS ENTERPRISE LIST

PROJECT NUMBER :

NAME OF DBE FIRM:

☐ RACE CONSCIOUS ☐ RACE NEUTRAL

COUNTY:

CITY :

A	B	C
REFERENCE NUMBER OF ITEMS	PERCENT WORK SUBCONTRACTED , (SEE NOTE 4 & 5 BELOW)	VALUE OF ITEM (SUBCONTRACTED , MANUFACTURED OR SUPPLIED)
TOTAL		
PER CENT OF TOTAL BID		

*** I ACKNOWLEDGE AND COMMIT TO THE ITEMS AND PRICES STATED ABOVE. ***

SIGNATURE OF DBE

SIGNATURE OF PRIME

DATE
APPROVED:

Prime Contractor Firm Name

APPROVED BY:

LPA Project Director Name (Printed)

Submitted By Name

LPA Project Director (Signature)

TITLE

I AGREE TO SUBCONTRACT OR PURCHASE MATERIAL FROM THE DBE FIRM LISTED ABOVE AND I MAKE THIS COMMITMENT WITH THE UNDERSTANDING THAT IF I FAIL FOR GOOD REASON TO FULFILL THIS COMMITMENT I HAVE LISTED I WILL FULFILL THE TERMS OF MY CONTRACT AS LONG AS I REACH OR EXCEED THE CONTRACT GOAL OF %.

INSTRUCTIONS :

1. SUBMIT THIS FORM TO THE **LPA Project Director** ***FOR THEIR SIGNATURE*** NO LATER THAN THE TENTH (10) CALENDER DAY AFTER THE OPENING OF THE BIDS.
2. 60 % CREDIT IS ALLOWED TOWARD THE DBE GOAL FOR SUPPLIERS.
3. THE ACTUAL SUBCONTRACT AGREEMENT MUST EQUAL OR EXCEED THE DOLLAR AMOUNT SHOWN IN COLUMN " C ".
4. IF THE DBE FIRM PERFORMS " ALL OF THE WORK " PERTAINING TO A SUBCONTRACTED ITEM ENTER 100 % IN COLUMN " B ".
5. IF THE DBE FIRM PERFORMS " A PORTION OF THE WORK " PERTAINING TO A SUBCONTRACTED ITEM THE PERCENTAGE IS CALCULATED BASED ON THE TOTAL VALUE OF THE ITEM AND ENTERED IN COLUMN " B ". A BREAKDOWN OF THE COST MUST ACCOMPANY THIS SITUATION.

LPA PROJECT

DISADVANTAGED BUSINESS ENTERPRISE LIST

PROJECT NUMBER :

NAME OF DBE FIRM:

☐ RACE CONSCIOUS ☐ RACE NEUTRAL

COUNTY:

CITY :

A	B	C
REFERENCE NUMBER OF ITEMS	PERCENT WORK SUBCONTRACTED , (SEE NOTE 4 & 5 BELOW)	VALUE OF ITEM (SUBCONTRACTED , MANUFACTURED OR SUPPLIED)
TOTAL		
PER CENT OF TOTAL BID		

*** I ACKNOWLEDGE AND COMMIT TO THE ITEMS AND PRICES STATED ABOVE. ***

SIGNATURE OF DBE

SIGNATURE OF PRIME

DATE

APPROVED:

Prime Contractor Firm Name

APPROVED BY:

LPA Project Director Name (Printed)

Submitted By Name

LPA Project Director (Signature)

TITLE

I AGREE TO SUBCONTRACT OR PURCHASE MATERIAL FROM THE DBE FIRM LISTED ABOVE AND I MAKE THIS COMMITMENT WITH THE UNDERSTANDING THAT IF I FAIL FOR GOOD REASON TO FULFILL THIS COMMITMENT I HAVE LISTED I WILL FULFILL THE TERMS OF MY CONTRACT AS LONG AS I REACH OR EXCEED THE CONTRACT GOAL OF %.

INSTRUCTIONS :

1. SUBMIT THIS FORM TO THE **LPA Project Director** *FOR THEIR SIGNATURE* NO LATER THAN THE TENTH (10) CALENDER DAY AFTER THE OPENING OF THE BIDS.
2. 60 % CREDIT IS ALLOWED TOWARD THE DBE GOAL FOR SUPPLIERS.
3. THE ACTUAL SUBCONTRACT AGREEMENT MUST EQUAL OR EXCEED THE DOLLAR AMOUNT SHOWN IN COLUMN " C ".
4. IF THE DBE FIRM PERFORMS " ALL OF THE WORK " PERTAINING TO A SUBCONTRACTED ITEM ENTER 100 % IN COLUMN " B ".
5. IF THE DBE FIRM PERFORMS " A PORTION OF THE WORK " PERTAINING TO A SUBCONTRACTED ITEM THE PERCENTAGE IS CALCULATED BASED ON THE TOTAL VALUE OF THE ITEM AND ENTERED IN COLUMN " B ". A BREAKDOWN OF THE COST MUST ACCOMPANY THIS SITUATION.

LPA PROJECT

DISADVANTAGED BUSINESS ENTERPRISE LIST

PROJECT NUMBER :

NAME OF DBE FIRM:

☐ RACE CONSCIOUS ☐ RACE NEUTRAL

COUNTY:

CITY :

A	B	C
REFERENCE NUMBER OF ITEMS	PERCENT WORK SUBCONTRACTED , (SEE NOTE 4 & 5 BELOW)	VALUE OF ITEM (SUBCONTRACTED , MANUFACTURED OR SUPPLIED)
TOTAL		
PER CENT OF TOTAL BID		

*** I ACKNOWLEDGE AND COMMIT TO THE ITEMS AND PRICES STATED ABOVE. ***

SIGNATURE OF DBE

SIGNATURE OF PRIME

DATE
APPROVED:

Prime Contractor Firm Name

APPROVED BY:

LPA Project Director Name (Printed)

Submitted By Name

LPA Project Director (Signature)

TITLE

I AGREE TO SUBCONTRACT OR PURCHASE MATERIAL FROM THE DBE FIRM LISTED ABOVE AND I MAKE THIS COMMITMENT WITH THE UNDERSTANDING THAT IF I FAIL FOR GOOD REASON TO FULFILL THIS COMMITMENT I HAVE LISTED I WILL FULFILL THE TERMS OF MY CONTRACT AS LONG AS I REACH OR EXCEED THE CONTRACT GOAL OF %.

INSTRUCTIONS :

1. SUBMIT THIS FORM TO THE **LPA Project Director** ***FOR THEIR SIGNATURE*** NO LATER THAN THE TENTH (10) CALENDER DAY AFTER THE OPENING OF THE BIDS.
2. 60 % CREDIT IS ALLOWED TOWARD THE DBE GOAL FOR SUPPLIERS.
3. THE ACTUAL SUBCONTRACT AGREEMENT MUST EQUAL OR EXCEED THE DOLLAR AMOUNT SHOWN IN COLUMN " C ".
4. IF THE DBE FIRM PERFORMS " ALL OF THE WORK " PERTAINING TO A SUBCONTRACTED ITEM ENTER 100 % IN COLUMN " B ".
5. IF THE DBE FIRM PERFORMS " A PORTION OF THE WORK " PERTAINING TO A SUBCONTRACTED ITEM THE PERCENTAGE IS CALCULATED BASED ON THE TOTAL VALUE OF THE ITEM AND ENTERED IN COLUMN " B ". A BREAKDOWN OF THE COST MUST ACCOMPANY THIS SITUATION.

LPA PROJECT

LIST OF FIRMS SUBMITTING QUOTES

I/we received quotes from the following firms on Project No: _____
County: _____

Disadvantaged Business Enterprise (DBE) Regulations as stated in 49 CFR 26.11 require the Mississippi Department of Transportation (MDOT) to create and maintain a comprehensive list of all firms quoting/bidding subcontracts on prime contracts and quoting/bidding subcontracts on federally-funded transportation projects. For every firm, we require the following information:

Firm Name: _____
Contact Name/Title: _____
Firm Mailing Address _____
Phone Number: _____
_____ DBE Firm _____ Non-DBE Firm

Firm Name: _____
Contact Name/Title: _____
Firm Mailing Address _____
Phone Number: _____
_____ DBE Firm _____ Non-DBE Firm

Firm Name: _____
Contact Name/Title: _____
Firm Mailing Address _____
Phone Number: _____
_____ DBE Firm _____ Non-DBE Firm

Firm Name: _____
Contact Name/Title: _____
Firm Mailing Address _____
Phone Number: _____
_____ DBE Firm _____ Non-DBE Firm

Firm Name: _____
Contact Name/Title: _____
Firm Mailing Address _____
Phone Number: _____
_____ DBE Firm _____ Non-DBE Firm

SUBMITTED BY (Signature)

FIRM NAME

Submit this form to the **LPA as a part of your bid package**. If this form is not included as part of the bid packet, your bid will be deemed irregular. For further information about this form, call Mississippi DOT's Office of Civil Rights at (601) 359-7466; FAX (601) 576-4504. **Please make copies of this form when needed and also add those copies to the bid package.**

LPA PROJECT

LIST OF FIRMS SUBMITTING QUOTES

I/we received quotes from the following firms on Project No: _____
County: _____

Disadvantaged Business Enterprise (DBE) Regulations as stated in 49 CFR 26.11 require the Mississippi Department of Transportation (MDOT) to create and maintain a comprehensive list of all firms quoting/bidding subcontracts on prime contracts and quoting/bidding subcontracts on federally-funded transportation projects. For every firm, we require the following information:

Firm Name: _____
Contact Name/Title: _____
Firm Mailing Address: _____
Phone Number: _____
_____ DBE Firm _____ Non-DBE Firm

Firm Name: _____
Contact Name/Title: _____
Firm Mailing Address: _____
Phone Number: _____
_____ DBE Firm _____ Non-DBE Firm

Firm Name: _____
Contact Name/Title: _____
Firm Mailing Address: _____
Phone Number: _____
_____ DBE Firm _____ Non-DBE Firm

Firm Name: _____
Contact Name/Title: _____
Firm Mailing Address: _____
Phone Number: _____
_____ DBE Firm _____ Non-DBE Firm

Firm Name: _____
Contact Name/Title: _____
Firm Mailing Address: _____
Phone Number: _____
_____ DBE Firm _____ Non-DBE Firm

SUBMITTED BY (Signature)

FIRM NAME

Submit this form to the **LPA as a part of your bid package**. If this form is not included as part of the bid packet, your bid will be deemed irregular. For further information about this form, call Mississippi DOT's Office of Civil Rights at (601) 359-7466; FAX (601) 576-4504. **Please make copies of this form when needed and also add those copies to the bid package.**

LPA PROJECT

LIST OF FIRMS SUBMITTING QUOTES

I/we received quotes from the following firms on Project No: _____
County: _____

Disadvantaged Business Enterprise (DBE) Regulations as stated in 49 CFR 26.11 require the Mississippi Department of Transportation (MDOT) to create and maintain a comprehensive list of all firms quoting/bidding subcontracts on prime contracts and quoting/bidding subcontracts on federally-funded transportation projects. For every firm, we require the following information:

Firm Name: _____
Contact Name/Title: _____
Firm Mailing Address: _____
Phone Number: _____
_____ DBE Firm _____ Non-DBE Firm

Firm Name: _____
Contact Name/Title: _____
Firm Mailing Address: _____
Phone Number: _____
_____ DBE Firm _____ Non-DBE Firm

Firm Name: _____
Contact Name/Title: _____
Firm Mailing Address: _____
Phone Number: _____
_____ DBE Firm _____ Non-DBE Firm

Firm Name: _____
Contact Name/Title: _____
Firm Mailing Address: _____
Phone Number: _____
_____ DBE Firm _____ Non-DBE Firm

Firm Name: _____
Contact Name/Title: _____
Firm Mailing Address: _____
Phone Number: _____
_____ DBE Firm _____ Non-DBE Firm

SUBMITTED BY (Signature)

FIRM NAME

Submit this form to the **LPA as a part of your bid package**. If this form is not included as part of the bid packet, your bid will be deemed irregular. For further information about this form, call Mississippi DOT's Office of Civil Rights at (601) 359-7466; FAX (601) 576-4504. **Please make copies of this form when needed and also add those copies to the bid package.**



City of Hattiesburg, MS

200 Forrest St.
P.O. Box 1898
Hattiesburg, MS 39401

Master

File Number: 2012-0859

File ID: 2012-0859

Type: Regular Agenda Item

Status: Agenda Ready

Version: 1

Reference:

In Control: City Council

File Created: 06/07/2012

Brief Title: Approve the issuance of taxi permits to Johnnie Williams, Clearn E Harris and Tammy Berry

Final Action:

Minute Book Number: MB 2012-1/203

Title:

Approve the issuance of taxi permit/badge E-092, to Johnnie C. Williams, permit/badge E-099, to Clearnes Edward Harris, and permit/badge F-002, to Tammy Berry, to drive for D.J. Shuttle Company.

Notes:

Sponsors:

Enactment Date:

Attachments: Taxi permits, executed taxi permits

Enactment Number:

Contact:

Meeting Date: 06/19/2012

Drafter: Marilyn Schwandt

Effective Date:

History of Legislative File

Ver- sion:	Acting Body:	Date:	Action:	Sent To:	Due Date:	Return Date:	Result:
1	City Council	06/19/2012					

Text of Legislative File 2012-0859

Title

Approve the issuance of taxi permit/badge E-092, to Johnnie C. Williams, permit/badge E-099, to Clearnes Edward Harris, and permit/badge F-002, to Tammy Berry, to drive for D.J. Shuttle Company.

Summary

Budget Information

Expenditure Type

Purchasing Item

Publication Information

A PERMIT TO OWN OR OPERATE A TAXI CAB

OWNER / OPERATOR PERMIT NUMBER: _____

FEE: \$25.00

BADGE NUMBER / PERMIT NUMBER E-092

INS: X

COMMERCIAL DRIVER'S LICENSE NO: 801076857

COMMERCIAL DRIVER'S LICENCE EXPIRES: 7-16-15

Johnnie C. Williams having complied with the terms and conditions of Ordinance No. 2157 of the City of Hattiesburg is hereby granted a permit to own or operate a motor vehicle for the D J SHUTTLE Company for carrying passengers for hire over the streets, avenues, and alleys of the City of Hattiesburg, Mississippi.

THIS PERMIT shall be valid for one (1) year from the date of issuance, unless cancelled prior to said date by the Mayor and Council or such duly constructed legislative body as may be the successor to such Council, as provided by said Ordinance.

THIS PERMIT issued for a term of
one (1) year beginning 6-19-12 and ending 6-18-13.

CITY OF HATTIESBURG, MISSISSIPPI

BY: _____
Johnny L. DuPree, Mayor

APPROVED BY: _____
Chief of Police

ATTEST:

CITY CLERK

RECEIVED MAY 22 2012

A PERMIT TO OWN OR OPERATE A VEHICLE FOR HIRE

OWNER / OPERATOR PERMIT NUMBER: _____

FEE: \$25.00

BADGE NUMBER / PERMIT NUMBER: E-099

INS: X

COMMERCIAL DRIVER'S LICENSE NO: 802076461

COMMERCIAL DRIVER'S LICENCE EXPIRES: 2-15-2014

Cleames Edward Harris having complied with the terms and conditions of Ordinance No. 2157 of the City of Hattiesburg is hereby granted a permit to own or operate a motor vehicle for the D.J. Shuttle for carrying passengers for hire over the streets, avenues, and alleys of the City of Hattiesburg, Mississippi.

THIS PERMIT shall be valid for one (1) year from the date of issuance, unless cancelled prior to said date by the Mayor and Council or such duly constructed legislative body as may be the successor to such Council, as provided by said Ordinance.

THIS PERMIT issued for a term of one (1) year beginning 6-19-12 and ending 6-18-13

CITY OF HATTIESBURG, MISSISSIPPI

BY: _____

Johnny L. DuPre, Mayor

APPROVED BY: _____

Chief of Police

ATTEST:

CITY CLERK

RECEIVED MAY 22 2012

A PERMIT TO OWN OR OPERATE A TAXI CAB

OWNER / OPERATOR PERMIT NUMBER: _____

FEE: \$25.00

BADGE NUMBER / PERMIT NUMBER: F-002

INS: X

COMMERCIAL DRIVER'S LICENSE NO: 800274449

COMMERCIAL DRIVER'S LICENCE EXPIRES: 12-13-15

Tammy Berry having complied with the terms and conditions of Ordinance No. 2157 of the City of Hattiesburg is hereby granted a permit to own or operate a motor vehicle for the D J SHUTTLE Company for carrying passengers for hire over the streets, avenues, and alleys of the City of Hattiesburg, Mississippi.

THIS PERMIT shall be valid for one (1) year from the date of issuance, unless cancelled prior to said date by the Mayor and Council or such duly constructed legislative body as may be the successor to such Council, as provided by said Ordinance.

THIS PERMIT issued for a term of
one (1) year beginning 6-19-12 and ending 6-18-13

CITY OF HATTIESBURG, MISSISSIPPI

BY: _____

Johnny L. DuPree, Mayor

APPROVED BY: _____

Chief of Police

ATTEST:

RECEIVED MAY 22 2012

CITY CLERK

A PERMIT TO OWN OR OPERATE A TAXI CAB

OWNER / OPERATOR PERMIT NUMBER: _____

FEE: \$25.00

BADGE NUMBER / PERMIT NUMBER E-092

INS: X

COMMERCIAL DRIVER'S LICENSE NO: 801076857

COMMERCIAL DRIVER'S LICENCE EXPIRES: 7-16-15

Johnnie C. Williams having complied with the terms and conditions of Ordinance No. 2157 of the City of Hattiesburg is hereby granted a permit to own or operate a motor vehicle for the D J SHUTTLE Company for carrying passengers for hire over the streets, avenues, and alleys of the City of Hattiesburg, Mississippi.

THIS PERMIT shall be valid for one (1) year from the date of issuance, unless cancelled prior to said date by the Mayor and Council or such duly constructed legislative body as may be the successor to such Council, as provided by said Ordinance.

THIS PERMIT issued for a term of
one (1) year beginning ⁶⁻¹⁹⁻¹²_____ and ending ⁶⁻¹⁸⁻¹³_____.

CITY OF HATTIESBURG, MISSISSIPPI

BY: _____

Johnny L. DuPree
Johnny L. DuPree, Mayor

APPROVED BY: _____

Tracy B. Batts
Chief of Police

ATTEST: _____

Eddie R. Myers
CITY CLERK

RECEIVED MAY 22 2012

A PERMIT TO OWN OR OPERATE A VEHICLE FOR HIRE

OWNER / OPERATOR PERMIT NUMBER: _____

FEE: \$25.00

BADGE NUMBER / PERMIT NUMBER: E-099

INS: X

COMMERCIAL DRIVER'S LICENSE NO: 802076461

COMMERCIAL DRIVER'S LICENCE EXPIRES: 2-15-2014

Clearnes Edward Harris having complied with the terms and conditions of Ordinance No. 2157 of the City of Hattiesburg is hereby granted a permit to own or operate a motor vehicle for the D.J. Shuttle for carrying passengers for hire over the streets, avenues, and alleys of the City of Hattiesburg, Mississippi.

THIS PERMIT shall be valid for one (1) year from the date of issuance, unless cancelled prior to said date by the Mayor and Council or such duly constructed legislative body as may be the successor to such Council, as provided by said Ordinance.

THIS PERMIT issued for a term of one (1) year beginning 6-19-12 and ending 6-18-13

CITY OF HATTIESBURG, MISSISSIPPI

BY:

Johnny L. DuPree, Mayor

APPROVED BY:

Chief of Police

ATTEST:

City Clerk

RECEIVED MAY 22 2012

A PERMIT TO OWN OR OPERATE A TAXI CAB

OWNER / OPERATOR PERMIT NUMBER: _____

FEE: \$25.00

BADGE NUMBER / PERMIT NUMBER: F-002

INS: X

COMMERCIAL DRIVER'S LICENSE NO: 800274449

COMMERCIAL DRIVER'S LICENCE EXPIRES: 12-13-15


Tammy Berry having complied with the terms and conditions of Ordinance No. 2157 of the City of Hattiesburg is hereby granted a permit to own or operate a motor vehicle for the D J SHUTTLE Company for carrying passengers for hire over the streets, avenues, and alleys of the City of Hattiesburg, Mississippi.

THIS PERMIT shall be valid for one (1) year from the date of issuance, unless cancelled prior to said date by the Mayor and Council or such duly constructed legislative body as may be the successor to such Council, as provided by said Ordinance.


THIS PERMIT issued for a term of
one (1) year beginning 6-19-12 and ending 6-18-13

CITY OF HATTIESBURG, MISSISSIPPI


BY:

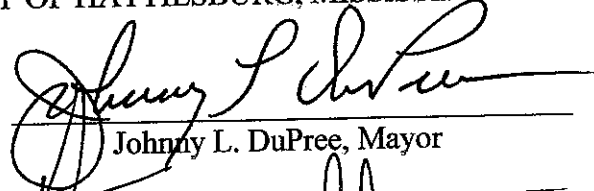
Johnny L. DuPree, Mayor

APPROVED BY:

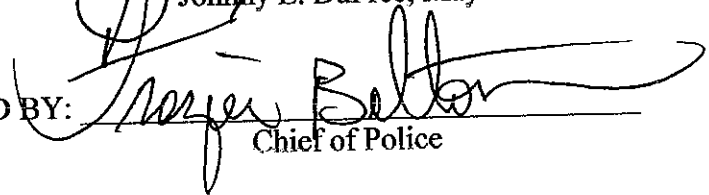
Chief of Police

ATTEST:

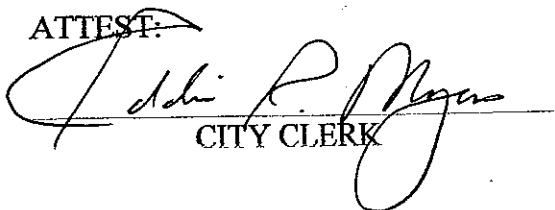
CITY CLERK

RECEIVED MAY 7 2 2012



City of Hattiesburg, MS

200 Forrest St.
P.O. Box 1898
Hattiesburg, MS 39401

Master

File Number: 2012-0857

File ID: 2012-0857

Type: Regular Agenda Item

Status: Agenda Ready

Version: 1

Reference:

In Control: City Council

File Created: 06/06/2012

Brief Title: Acknowledge receipt of Privilege License Report for May

Final Action:

Minute Book Number: MB 2012-1/203

Title:

Acknowledge receipt of Privilege License Report for the month of May 31, 2012.

Notes:

Sponsors:

Enactment Date:

Attachments: PL for May 2012

Enactment Number:

Contact:

Meeting Date: 06/19/2012

Drafter: Marilyn Schwandt

Effective Date:

History of Legislative File

Ver- sion:	Acting Body:	Date:	Action:	Sent To:	Due Date:	Return Date:	Result:
1	City Council	06/19/2012					

Text of Legislative File 2012-0857

Title

Acknowledge receipt of Privilege License Report for the month of May 31, 2012.

Summary

Budget Information

Expenditure Type

Purchasing Item

Publication Information

PRIVILEGE LICENSE MONTHLY REPORT
May 2012

New Licenses

<u>License No.</u>	<u>Amount</u>	<u>Penalty</u>	<u>Owner, Name & Address of Business</u>
0120836	20.00	11.60	CASH DEPOT TITLE LOANS OF MS, LLC 998 HARDY ST CORDOVA, TN 38088
0120841	20.00		EXPRESS LINE 660 W 4TH STREET HATTIESBURG, MS 39401
0120844	20.00		FUNJUMP RENTALS 2 VALMONT CIRCLE HATTIESBURG, MS 39402
0120855	20.00	6.80	DESIGNER CLOTHING OUTLET 118 BUSCHMAN ST HATTIESBURG, MS 39403
0120864	20.00		THE GAS COMPANY 5297 OLD HWY 11, STE 7 HATTIESBURG, MS 39402
0120866	20.00		DERNIER CRI 23 GOLF COURSE RD, UNIT 54 HATTIESBURG, MS 39402
0120874	20.00		JOSEPH RAWSON WORKS 2814 WILLIAMSBURG RD HATTIESBURG, MS 39401
0120888	15.00	2.50	HILTON GARDEN INN 133 PLAZA DR HATTIESBURG, MS 39402
0120893	11.68		ADEN FOOD MART 306 KATIE AVE HATTIESBURG, MS 39401
0120895	20.00		SIMPLY TOBACCO 6096 HWY 98 W., STE 3A HATTIESBURG, MS 39402
0120896	20.00		VIDEO IMAGE PRODUCTIONS 104 N 12TH AVE HATTIESBURG, MS 39404
0120897	20.00		THE PEOPLE'S EXCLUSIVES 2415 W 4TH ST, STE A HATTIESBURG, MS 39402
0120898	150.00		MEN'S WEARHOUSE #1413 24 CROSS CREEK PKWY HOUSTON, TX 77072

PRIVILEGE LICENSE MONTHLY REPORT
May 2012

New Licenses

<u>License No.</u>	<u>Amount</u>	<u>Penalty</u>	<u>Owner, Name & Address of Business</u>
0120900	300.00		LIGHTS JEWELERS & GEMOLOGIST LLC 6555 HWY 98 W, STE 21 HATTIESBURG, MS 39402
0120901	20.00	11.60	MAURICES #1666 6055 U S HWY 98, STE 20 DULUTH, MN 55802
0120906	30.00		RAKS FIRE SPRINKLER, LLC 215 MOBILE ST HATTIESBURG, MS 39401
0120907	20.00		PATCH MASTERS, LLC 5216 OLD HWY 42 HATTIESBURG, MS 39401
0120910	20.00	3.40	THE HENN'S NEST 6555 HWY 98 W, STE 19B HATTIESBURG, MS 39402
0120915	20.00		SOMMABABY CLOTHING CO., LLC 203 S HUTCHINSON AVE HATTIESBURG, MS 39401
0120916	20.00		SALEMS SNOWBALLS 3803 W. 4TH ST HATTIESBURG, MS 39401
0120920	30.00		WOODALL ELECTRIC, INC 606 25TH ST., MEREDIAN, MS MERIDIAN, MS 39303
0120921	150.00	24.00	BUMPER TO BUMPER 1009 SCOоба ST. LITTLE ROCK, AR 72203
0120948	20.00		HIS & HERS LA BOUTIQUE 2504 W. 7TH ST HATTIESBURG, MS 39402
0120950	20.00	9.40	TURKOYZ, INC 6156 HWY 98 W. JACKSON, MS 39211
0120961	20.00		MISSING PAGES CONNECTING LINKS 1004 SPENCER ST HATTIESBURG, MS 39401
0120962	20.00		KEYS HWY 42 PAINT & BODY SHOP, LLC 5577 HWY 42 HATTIESBURG, MS 39401

PRIVILEGE LICENSE MONTHLY REPORT
May 2012

New Licenses

<u>License No.</u>	<u>Amount</u>	<u>Penalty</u>	<u>Owner, Name & Address of Business</u>
0120966	20.00	2.60	THE COOP DEVILLE 706 JAMES ST HATTIESBURG, MS 39401
0120968	30.00		J. V. SYSTEMS INC 105 MAIN ST COMO, MS 38615
0120969	30.00		GULF COAST ELECTRICAL LLC 28 COMMERCIAL WAREHOUSE DR. STE 2 HATTIESBURG, MS 39402
0120989	30.00		SOUTHERN DIVERSIFIED PRODUCTS, LLC 4200 MAMIE ST HATTIESBURG, MS 39402
0120990	20.00		CADRE DEVELOPMENT SERVICE, LLC 104 E 6TH ST TOUGALOO, MS 39174
0120994	20.00		CURTIS SMITH PLLC 10 PROFESSIONAL PARKWAY SUITE C HATTIESBURG, MS 39401
0120996	20.00		ALL AMERICAN CHECK CASHING 2902 HARDY STREET, STE 100 RIDGELAND, MS 39158
0121019	11.68		TEXACO HOP IN 2611 W 7TH STREET, STE 20 LAWRENCEVILLE, GA 30045

34	1,248.36	71.90	

177 9,591.50 389.22

Total Collection For May

New Licenses	1,248.36
Renewed Licenses	9,591.50
Penalties	461.12
Grand Total	11,300.98

PRIVILEGE LICENSE MONTHLY REPORT
May 2012

Renewed Licenses

<u>License No.</u>	<u>Amount</u>	<u>Penalty</u>	<u>Owner, Name & Address of Business</u>
0120825	92.50		DAVID'S BRIDAL 24 CROSS CREEK PARKWAY, SUITE 10 BRASELTON, GA 30517
0120826	20.00		RENT A CENTER #06262 500 CAMPBELL LOOP STE 110 PLANO, TX 75024
0120827	30.00		DAY'S INN 111 THORNHILL DR. HATTIESBURG, MS 39402
0120828	20.00		THE DESIGNER'S FABRIC SHOP 5317 OLD HWY 11 STE 11 HATTIESBURG, MS 39402
0120829	30.00		BAKERS BURGER, LLC 6154 HWY 49 HATTIESBURG, MS 39401
0120830	32.50		AUTOMOTIVE COLOR, INC. 1206 WEST PINE STREET JACKSON, MS 39212
0120831	150.00		HOOD INDUSTRIES, INC. 15 PROFESSIONAL PARKWAY HATTIESBURG,, MS 39402
0120832	30.00		CARRIAGE INN MOTEL 914 BROADWAY DR. HATTIESBURG, MS 39401
0120833	20.00		BROOM COMPUTER SERVICE 1009 HARDY STREET HATTIESBURG, MS 39403
0120834	20.00	4.20	UNIVERSAL NAIL SALON 1204 HARDY ST. HATTIESBURG, MS 39401
0120835	20.00		UNIVERSAL NAIL SALON 1204 HARDY ST. HATTIESBURG, MS 39401
0120837	20.00	9.20	CASH DEPOT TITLE LOANS OF MS, LLC 998 HARDY ST CORDOVA, TN 38088
0120838	20.00	6.80	CASH DEPOT TITLE LOANS OF MS, LLC 998 HARDY ST CORDOVA, TN 38088

PRIVILEGE LICENSE MONTHLY REPORT
May 2012

Renewed Licenses

<u>License No.</u>	<u>Amount</u>	<u>Penalty</u>	<u>Owner, Name & Address of Business</u>
0120839	20.00	4.40	CASH DEPOT TITLE LOANS OF MS, LLC 998 HARDY ST CORDOVA, TN 38088
0120840	20.00		CASH DEPOT TITLE LOANS OF MS, LLC 998 HARDY ST CORDOVA, TN 38088
0120842	30.00		THE METROPLEX CENTER 312 GREEN ST. HATTIESBURG, MS 39404
0120843	20.00		FOOD ENGINEERING SERVICES 2010 OAK GROVE ROAD BLDG 3 SUITE 1 HATTIESBURG, MS 39402
0120845	20.00		HANDS OF HOPE LLC 119 COOPER STREET HATTIESBURG, MS 39401
0120846	30.00		WRIGHT & WRIGHT CPA'S, PLLC 10 PLAZA DR. HATTIESBURG, MS 39402
0120847	20.00		PENSKE TRUCK LEASING 6839 US HWY 49 NORTH READING, PA 19603
0120848	380.00		TREES N TRENDS, INC. 5912 U.S. HWY 49, CLOVERLEAF MALL PADUCAH, KY 42002
0120849	150.00		SHONEY'S #1261 6121 HWY 49 NASHVILLE, TN 37210
0120850	20.00		AMERICAN WINDOW AND MORE LLC 5297 OLD HWY 11 SUITE 8 HATTIESBURG, MS 39402
0120851	20.00		OAK GROVE POSTAL SERVICES 5297 OLD HWY 11 STE 8 HATTIESBURG, MS 39402
0120852	20.00		SOUTHERN SMILES, PLLC 114 NORTH 40TH AVE. STE G HATTIESBURG, MS 39402
0120853	30.00		COPY CATS PRINTING INC. 905 HARDY STREET HATTIESBURG, MS 39401

PRIVILEGE LICENSE MONTHLY REPORT
May 2012

Renewed Licenses

<u>License No.</u>	<u>Amount</u>	<u>Penalty</u>	<u>Owner, Name & Address of Business</u>
0120871	20.00		DIRECT GENERAL CONSUMER PRODUCT INC 934 BROADWAY DR. STE 10 NASHVILLE, TN 37217
0120872	30.00		PALMER ELECTRIC, INC. PETAL, MS PETAL, MS 39465
0120873	20.00		H A MOORE III, LAW OFFICE 623 MAIN STREET HATTIESBURG, MS 39401
0120875	20.00		SUN SUITES OF HATTIESBURG 121 PARK DRIVE SMYRNA, GA 30080
0120876	200.00		BIG LOTS #5104 4600 HARDY STREET, SUITE 34 COLUMBUS, OH 43228
0120877	20.00		NANNY'S COUNTRY KITCHEN 907 EDWARDS ST. HATTIESBURG, MS 39401
0120878	20.00		AWA AFRICAN HAIR BRAIDING 2617 LINCOLN RD. HATTIESBURG, MS 39401
0120879	20.00		NEW GENERATION AFRICAN HAIR BRAID 2417 W. 4TH STREET HATTIESBURG, MS 39401
0120880	30.00	20.70	KODIAK SERVICES, INC. 2766 OAK GROVE RD HOUSTON, TX 77091
0120881	30.00	17.10	KODIAK SERVICES, INC. 2766 OAK GROVE RD HOUSTON, TX 77091
0120882	30.00	13.50	KODIAK SERVICES, INC. 2766 OAK GROVE RD HOUSTON, TX 77091
0120883	30.00	9.90	KODIAK SERVICES, INC. 2766 OAK GROVE RD HOUSTON, TX 77091
0120884	30.00	6.30	KODIAK SERVICES, INC. 2766 OAK GROVE RD HOUSTON, TX 77091

PRIVILEGE LICENSE MONTHLY REPORT
May 2012

Renewed Licenses

<u>License No.</u>	<u>Amount</u>	<u>Penalty</u>	<u>Owner, Name & Address of Business</u>
0120885	30.00		KODIAK SERVICES, INC. 2766 OAK GROVE RD HOUSTON, TX 77091
0120886	20.00	2.20	JERRY W. CARTER SERVICE CO. LAMAR COUNTY SUMRALL, MS 39482
0120887	20.00		A & A MEMORIAL CHAPEL 5752 HWY 49 S HATTIESBURG, MS 39401
0120889	20.00		CLINE'S SIGNS & DESIGNS 1118 WEST PINE STREET HATTIESBURG, MS 39401
0120890	20.00	2.20	TACTICAL STORE 103 BROADWAY DR HATTIESBURG, MS 39401
0120891	20.00		PEANUT'S TOWING SERVICE 114 WEST RED ST. HATTIESBURG, MS 39402
0120892	20.00		WALLEY'S WRECKER SERVICE 114 WEST RED ST. HATTIESBURG, MS 39402
0120894	20.00	2.80	HAIR BIZ BEAUTY 215 HALL AVE HATTIESBURG, MS 39404
0120899	550.00		FOOD SERVICES/DIV. OF COCA COLA 4501 HARDY STREET HATTIESBURG, MS 39404
0120902	20.00	9.20	MAURICES #1666 6055 U S HWY 98, STE 20 DULUTH, MN 55802
0120903	20.00	6.80	MAURICES #1666 6055 U S HWY 98, STE 20 DULUTH, MN 55802
0120904	20.00	4.40	MAURICES #1666 6055 U S HWY 98, STE 20 DULUTH, MN 55802
0120905	20.00		MAURICES #1666 6055 U S HWY 98, STE 20 DULUTH, MN 55802

PRIVILEGE LICENSE MONTHLY REPORT
May 2012

Renewed Licenses

<u>License No.</u>	<u>Amount</u>	<u>Penalty</u>	<u>Owner, Name & Address of Business</u>
0120908	96.00		SINGLEY CONSTRUCTION COMPANY 1001 HWY 13 SOUTH COLUMBIA, MS COLUMBIA, MS 39429
0120909	30.00		JORDAN PLUMBING SERVICE 246 TURNER ST. WAYNESBORO, MS 39367
0120911	30.00		MCMAHAN REALTY 100 N. 33RD AVE. HATTIESBURG, MS 39401
0120912	20.00		MIKE'S FRUIT STAND #1 216 DEWEY ST. MOSELLE, MS 39459
0120913	20.00		CASH DEPOT OF MISSISSIPPI, LLC 998 HARDY STREET CORDOVA, TN 38088
0120914	20.00		SERAPHIM STUDIO, LLC 104 SOUTH 10TH AVE. HATTIESBURG, MS 39401
0120917	20.00		LIBERTY MAIL CENTER 5266 OLD HIGHWAY 11, SUITE 70-214 PEARL RIVER, LA 70452
0120918	150.00	19.50	PETRO AUTOMOTIVE GROUP, INC. 6248 US HWY 98 WEST HATTIESBURG, MS 39402
0120919	30.00		FEDEX OFFICE & PRINT SERVICES #1526 4600 HARDY STREET MEMPHIS, TN 38125
0120922	20.00	4.20	STYLES BY B-LA 53 LAKEWOOD DRIVE, SUITE C HATTIESBURG, MS 39402
0120923	20.00		STYLES BY B-LA 53 LAKEWOOD DRIVE, SUITE C HATTIESBURG, MS 39402
0120924	20.00		THE GOLD SHOP 3801 W. 4TH STREET ABITA SPRINGS, LA 70420
0120925	20.00		THE GOLD SHOP II 700 BROADWAY DRIVE ABITA SPRINGS, LA 70420

PRIVILEGE LICENSE MONTHLY REPORT
May 2012

Renewed Licenses

<u>License No.</u>	<u>Amount</u>	<u>Penalty</u>	<u>Owner, Name & Address of Business</u>
0120926	20.00	6.60	FRED'S FIRE EXTINGUISHERS 1016 NORTH MAIN STREET HATTIESBURG, MS 39404
0120927	20.00	4.20	FRED'S FIRE EXTINGUISHERS 1016 NORTH MAIN STREET HATTIESBURG, MS 39404
0120928	20.00		FRED'S FIRE EXTINGUISHERS 1016 NORTH MAIN STREET HATTIESBURG, MS 39404
0120929	30.00		BURKE HANDLING SYSTEMS, INC. 7418 HWY 49 NORTH HATTIESBURG, MS 39402
0120930	20.00		SOUTH ALABAMA ELECTRIC CO 762 HOLCOMBE AVE MOBILE, AL 36660
0120931	20.00		SIDING UNLIMITED & CONSTRUCTION 300 BOGGS ROAD BRAXTON, MS 39044 BRAXTON, MS 39044
0120932	20.00		PET PALACE 3720 HARDY ST. STE 5 HATTIESBURG, MS 39402
0120933	36.00		LINCARE, INC. 500 CAMPBELL LOOP, SUITE 50 CLEARWATER, FL 33758
0120934	30.00		TERMINIX INTERNATIONAL 6447 HWY 49 MEMPHIS, TN 38120
0120935	30.00		MORGAN STANLEY SMITH BARNEY, LLC 6606 US HWY 98 WEST H'BURG, MS JERSEY CITY, NJ 07311
0120936	90.00		WARD'S 101 THORNHILL HATTIESBURG, MS 39402
0120937	25.00		AEROPOSTALE, INC. #765 1000 TURTLE CREEK DRIVE LYNDHURST, NJ 07071
0120938	40.00	27.60	SALLY BEAUTY SUPPLY #3379 #24 CROSS CREEK PARKWAY SUITE 40 DENTON, TX 76208

PRIVILEGE LICENSE MONTHLY REPORT
May 2012

Renewed Licenses

<u>License No.</u>	<u>Amount</u>	<u>Penalty</u>	<u>Owner, Name & Address of Business</u>
0120939	40.00	22.80	SALLY BEAUTY SUPPLY #3379 #24 CROSS CREEK PARKWAY SUITE 40 DENTON, TX 76208
0120940	40.00	18.00	SALLY BEAUTY SUPPLY #3379 #24 CROSS CREEK PARKWAY SUITE 40 DENTON, TX 76208
0120941	40.00	13.20	SALLY BEAUTY SUPPLY #3379 #24 CROSS CREEK PARKWAY SUITE 40 DENTON, TX 76208
0120942	40.00	8.40	SALLY BEAUTY SUPPLY #3379 #24 CROSS CREEK PARKWAY SUITE 40 DENTON, TX 76208
0120943	40.00		SALLY BEAUTY SUPPLY #3379 #24 CROSS CREEK PARKWAY SUITE 40 DENTON, TX 76208
0120944	20.00	2.40	UNIQUE PIECES & DESIGNS 905 HARDY ST. #108 PURVIS, MS 39475
0120945	30.00		NICHOLSON, JAMES 120 S.28TH AVE. HATTIESBURG, MS 39401
0120946	30.00		SUBWAY 6762 HWY 49 NORTH HATTIESBURG, MS 39402
0120947	20.00		ODDFELLOWS GALLERY 119 EAST FRONT ST. HATTIESBURG, MS 39404
0120949	20.00		CHRISTOPHER PLUMBING #8 BRANTLEY DRIVE HATTIESBURG, MS 39401
0120951	20.00	7.00	TURKOYZ, INC 6156 HWY 98 W. JACKSON, MS 39211
0120952	20.00	4.60	TURKOYZ, INC 6156 HWY 98 W. JACKSON, MS 39211
0120953	20.00	2.20	TURKOYZ, INC 6156 HWY 98 W. JACKSON, MS 39211

PRIVILEGE LICENSE MONTHLY REPORT
May 2012

Renewed Licenses

<u>License No.</u>	<u>Amount</u>	<u>Penalty</u>	<u>Owner, Name & Address of Business</u>
0120954	92.50		PUCKETT RENTS 7128 U.S. HWY 49 NORTH JACKSON, MS 39207
0120955	20.00		WITTMAN HEATING & A/C 929 W.15TH ST. LAUREL, MS 39440
0120956	20.00		WITTMAN HEATING, A/C & ELECTRIC 3312 N 5TH AVE. LAUREL, MS 39440
0120957	20.00		PAYDAY LOANS STORES OF MS, INC 6111 US HWY 98, SUITE 60 CHICAGO, IL 60607
0120958	20.00		PAYDAY LOAN STORE OF MS, INC. 6111 US HWY 98, STE 50 CHICAGO, IL 60607
0120959	30.00		K. B. KAUFMANN & CO., INC. 3173 TERRACE AVENUE EAST SLIDELL, LA 70458
0120960	30.00		MISSISSIPPI ORTHODONTICS SPECIALIST 49 LAKEWOOD DRIVE HATTIESBURG, MS 39402
0120963	20.00		TAMCO MECHANICAL SERVICES 1930 CORBIT BLVD. PETAL, MS 39465
0120964	92.50		THE GOLF SHOPPE 4649 HARDY STREET HATTIESBURG, MS 39402
0120967	30.00		BROADWAY INN MOTEL 1818 BROADWAY DR. HATTIESBURG, MS 39401
0120970	20.00		CUMMINGS AND CUMMINGS, PLLC, CPA 1319 W. HARDY ST. HATTIESBURG, MS 39401
0120971	30.00		ZAXBYS 4520 HARDY STREET HATTIESBURG, MS 39401
0120972	92.50		FOOT ACTION #326 1000 TURTLE CREEK DRIVE HARRISBURG, PA 17105

PRIVILEGE LICENSE MONTHLY REPORT
May 2012

Renewed Licenses

<u>License No.</u>	<u>Amount</u>	<u>Penalty</u>	<u>Owner, Name & Address of Business</u>
0120973	20.00	1.02	H M P DESIGN 100 PINE ST. HATTIESBURG, MS 39401
0120974	20.00	5.20	KLEIN, H.H. 1507 HARDY ST., SUITE 101 HATTIESBURG, MS 39403
0120975	20.00	2.80	KLEIN, H.H. 1507 HARDY ST., SUITE 101 HATTIESBURG, MS 39403
0120976	30.00		PERSONS SERVICE CO., LLC 4474 HALLS MILL ROAD MOBILE, AL 36693
0120977	20.00	3.80	T L CONSTRUCTION 120 BARKLEY RD. HATTIESBURG, MS 39401
0120978	20.00		T L CONSTRUCTION 120 BARKLEY RD. HATTIESBURG, MS 39401
0120979	20.00	5.00	JACKSON BAIL BONDS 700 HALL AVE SUITE C HATTIESBURG, MS 39401
0120980	20.00	2.60	JACKSON BAIL BONDS 700 HALL AVE SUITE C HATTIESBURG, MS 39401
0120981	20.00	2.20	SHOEMAKE, CHARLES 26 CANEBRAKE BLVD. HATTIESBURG, MS 39404
0120982	20.00	2.20	SHOEMAKE, LEE EMC 26 CANEBRAKE BLVD. HATTIESBURG, MS 39404
0120983	20.00	13.60	SIGNS FIRST 4400 HARDY STREET SUITE A-1 HATTIESBURG, MS 39402
0120984	20.00	11.20	SIGNS FIRST 4400 HARDY STREET SUITE A-1 HATTIESBURG, MS 39402
0120985	20.00	8.80	SIGNS FIRST 4400 HARDY STREET SUITE A-1 HATTIESBURG, MS 39402

PRIVILEGE LICENSE MONTHLY REPORT
May 2012

Renewed Licenses

<u>License No.</u>	<u>Amount</u>	<u>Penalty</u>	<u>Owner, Name & Address of Business</u>
0120986	20.00	6.40	SIGNS FIRST 4400 HARDY STREET SUITE A-1 HATTIESBURG, MS 39402
0120987	20.00	4.00	SIGNS FIRST 4400 HARDY STREET SUITE A-1 HATTIESBURG, MS 39402
0120988	20.00		SIGNS FIRST 4400 HARDY STREET SUITE A-1 HATTIESBURG, MS 39402
0120991	20.00	4.20	THOMAS A. BLANTON 707 HARDY STREET HATTIESBURG, MS 39401
0120992	20.00		THOMAS A. BLANTON 707 HARDY STREET HATTIESBURG, MS 39401
0120993	1,840.00		OFFICE DEPOT, INC. #324 1000 TURTLE CREEK MALL, STE. 1 BOCA RATON, FL 33431
0120995	1,360.00		SOUTHERN TRACTOR INC. 1002 BOUIE ST. HATTIESBURG, MS 39403
0120997	20.00		AL BARLOW MAINTENANCE SERVICE 593 RALSTON RD. HATTIESBURG, MS 39401
0120998	30.00	3.30	GOLDEN TOUCH ADULT DAY CENTER 6050 HWY 49 S HATTIESBURG, MS 39402
0120999	20.00		THE INK COMPANY 2704 HARDY ST. HATTIESBURG, MS 39402
0121000	20.00		RAM COMPUTER SERVICE 5910 HWY 49 STE 40 HATTIESBURG, MS 39404
0121001	35.00		FAIRVIEW PHARMACY 500 KATIE AVE. HATTIESBURG, MS 39401
0121002	25.00		MISSISSIPPI ATHLETE, INC. 211 S. 40TH AVE. HATTIESBURG, MS 39401

PRIVILEGE LICENSE MONTHLY REPORT
May 2012

Renewed Licenses

<u>License No.</u>	<u>Amount</u>	<u>Penalty</u>	<u>Owner, Name & Address of Business</u>
0121003	30.00		R & B BEAUTY SALON 617 A MOBILE ST PURVIS, MS 39475
0121004	20.00		BRONZE BEACH TANNING SALON LLC 4356 LINCOLN RD EXT HATTIESBURG, MS 39402
0121005	20.00		C.C.'S ETCETERAS 201 NEWMAN STREET HATTIESBURG, MS 39401
0121006	20.00		HATTIESBURG BICYCLE CENTER INC. 102 NORTH 38TH AVE. STE G HATTIESBURG, MS 39401
0121007	20.00		BRIAN'S MOTORCYCLES 1846 A LINCOLN ROAD HATTIESBURG, MS 39402
0121008	20.00		TRAVIS & TRAVIS ATTORNEYS 614 MAIN ST. HATTIESBURG, MS 39403
0121009	20.00		HATTIESBURG FIRE & SAFETY COMPANY #70 OLD RAWL SPRINGS ROAD HATTIESBURG, MS 39402
0121010	30.00		RED CARPET INN 6528 HWY 49 N HATTIESBURG, MS 39401
0121011	20.00		AGAPE SECURITY CONSULTANTS 734 BERKSHIRE DRIVE HATTIESBURG, MS 39402
0121012	20.00	9.20	HOLLOWAY SALES 1406 GRAVEL STREET HATTIESBURG, MS 39401
0121013	20.00	6.80	HOLLOWAY SALES 1406 GRAVEL STREET HATTIESBURG, MS 39401
0121014	20.00	4.40	HOLLOWAY SALES 1406 GRAVEL STREET HATTIESBURG, MS 39401
0121015	20.00		HOLLOWAY SALES 1406 GRAVEL STREET HATTIESBURG, MS 39401

PRIVILEGE LICENSE MONTHLY REPORT
May 2012

Renewed Licenses

<u>License No.</u>	<u>Amount</u>	<u>Penalty</u>	<u>Owner, Name & Address of Business</u>
0121016	20.00	2.80	RWW SUPPLY CONSORTIUM COMPANY 207 FLORENCE ST. HATTIESBURG, MS 39401
0121017	20.00		MS DORTHY'S BEAUTY SALON 6226 HWY 49 SOUTH HATTIESBURG, MS 39401
0121018	30.00		MYERS PRESCHOOL 412 ASHFORD ST HATTIESBURG, MS 39401
0121020	30.00		LOOMIS ARMORED US LLC. 1524 ADELINE STREET HOUSTON, TX 77042
0121021	20.00		STEWART & SONS 202 S GEORGE ST. PETAL, MS 39465
0121022	42.00		GRAND BANK FOR SAVING FSB 17 PLAZA DRIVE HATTIESBURG, MS 39404
0121023	20.00		NIFTY ALTERATIONS 163 TURTLE CREEK DR. STE 50 HATTIESBURG, MS 39403
0121024	20.00		NIFTY NAILS 163 TURTLE CREEK DRIVE STE. 50 HATTIESBURG, MS 39402
0121025	30.00		A & J RENTAL, INC. 1123 HARDY ST. HATTIESBURG, MS 39401
0121026	20.00		BROWN'S HOME FURNISHINGS 6062 HWY 98 WEST HATTIESBURG, MS 39402
0121027	20.00		DIXON FAMILY DENTISTRY 26 PARKWAY BLVD. HATTIESBURG, MS 39401
0121028	20.00		S ROBERT HAMMOND JR., PLLC 711 HARDY ST HATTIESBURG, MS 39403
0121029	20.00		AUTO BARN 510 BROADWAY DRIVE HATTIESBURG, MS 39401

PRIVILEGE LICENSE MONTHLY REPORT
May 2012

Renewed Licenses

<u>License No.</u>	<u>Amount</u>	<u>Penalty</u>	<u>Owner, Name & Address of Business</u>
0121030	30.00		LONDON & STETELMAN, INC 3906 HARDY ST. HATTIESBURG, MS 39402
0121031	20.00		SAFEHEART HEALTH SCREENS, LLC 610 ADELINE ST SUITE 1-A HATTIESBURG, MS 39402
0121032	20.00	3.00	B & R AUTO REPAIR 1501 N MAIN ST HATTIESBURG, MS 39401
0121033	20.00	6.60	HUB CITY CLOTHING 616 MOBILE ST. HATTIESBURG, MS 39401
0121034	20.00	4.20	HUB CITY CLOTHING 616 MOBILE ST. HATTIESBURG, MS 39401
0121035	20.00		HUB CITY CLOTHING 616 MOBILE ST. HATTIESBURG, MS 39401
0121036	35.00	11.10	UNCLE GUY'S STORE 1021 EDWARDS ST HATTIESBURG, MS 39401
0121037	30.00		JERRY'S FOOD FACTORY 5912 HWY 49 STE F 1 HATTIESBURG, MS 39402



City of Hattiesburg, MS

200 Forrest St.
P.O. Box 1898
Hattiesburg, MS 39401

Master

File Number: 2012-0862

File ID: 2012-0862

Type: Regular Agenda Item

Status: Agenda Ready

Version: 2

Reference:

In Control: City Council

File Created: 06/11/2012

Brief Title: Acknowledge forfeiture of one (1) 2001 BMW 325i
VIN WBAAN37481ND47399

Final Action:

Minute Book Number: MB 2012-1/203

Title:

Acknowledge receipt of forfeiture of one (1) 2001 BMW 325i and authorize vehicle to be placed on the Hattiesburg Police Department inventory.

Notes:

Sponsors:

Enactment Date:

Attachments: Scan_Doc0011

Enactment Number:

Contact:

Meeting Date: 06/19/2012

Drafter:

Effective Date:

History of Legislative File

Ver- sion:	Acting Body:	Date:	Action:	Sent To:	Due Date:	Return Date:	Result:
2	City Council	06/19/2012					

Text of Legislative File 2012-0862

Title

Acknowledge receipt of forfeiture of one (1) 2001 BMW 325i and authorize vehicle to be placed on the Hattiesburg Police Department inventory.

Summary

Acknowledge receipt of forfeiture

IN THE COUNTY COURT OF FORREST COUNTY, MISSISSIPPI

ONE (1) 2001 BMW 325i
VIN WBAAN37481ND47399

PLAINTIFF

VERSUS

CAUSE NO. CO11-0319

STATE OF MISSISSIPPI, EX REL
HATTIESBURG POLICE DEPARTMENT

DEFENDANT

RICKIE FITCHETT

CLAIMANT

FILED

APR 18 2012

Janella Adams
FORREST COUNTY CIRCUIT CLERK

AGREED ORDER FOR FORFEITURE OF PROPERTY

THIS DAY THERE CAME ON the Petition To Contest Forfeiture filed herein by the Claimant, Rickie Fitchett, and the Answer thereto filed by the State of Mississippi, Ex Rel Hattiesburg Police Department; and the Court, being advised that the said Claimant is the lawful owner of the subject property, which is as follows: One (1) 2001 BMW 325i, VIN WBAAN37481ND47399; and that the said Claimant has agreed to withdraw the contest to the forfeiture of said property, does hereby FIND that the relief sought in said Petition should be denied.

IT IS, THEREFORE, ORDERED AND ADJUDGED that aforementioned property shall be forfeited in the following manner, to-wit: One (1) 2001 BMW 325i, VIN WBAAN37481ND47399, to the Hattiesburg Police Department, to be distributed, used or disposed of according to law.

SO ORDERED AND ADJUDGED this the 17th day of April, 2012.

Michael M. [Signature]
COUNTY JUDGE

AGREED TO:

Rickie Alvin Fitchett

RICKIE ALVIN FITCHETT
CLAIMANT

James Dukes, Jr.
JAMES DUKES, JR., MBN 6213
ATTORNEY FOR CLAIMANT

Patricia Burchell
PATRICIA BURCHELL, MBN 8831
DISTRICT ATTORNEY



City of Hattiesburg, MS

200 Forrest St.
P.O. Box 1898
Hattiesburg, MS 39401

Master

File Number: 2012-0863

File ID: 2012-0863

Type: Regular Agenda Item

Status: Agenda Ready

Version: 1

Reference:

In Control: City Council

File Created: 06/11/2012

Brief Title: Corrected Cemetery Deed

Final Action:

Minute Book Number: MB 2012-1/203

Title:

Acknowledge issuance of corrected cemetery deed to Mrs. Warren K Dunn, due to incorrect description(as recorded in Minute Book 2006-1/405).

Notes:

Sponsors:

Enactment Date:

Attachments: Corrected Deed- Dunn, executed Corrected Deed- Dunn

Enactment Number:

Contact:

Meeting Date: 06/19/2012

Drafter: Kermas Eaton

Effective Date:

History of Legislative File

Ver- sion:	Acting Body:	Date:	Action:	Sent To:	Due Date:	Return Date:	Result:
1	City Council	06/19/2012					

Text of Legislative File 2012-0863

Title

Acknowledge issuance of corrected cemetery deed to Mrs. Warren K Dunn, due to incorrect description(as recorded in Minute Book 2006-1/405).

Summary

Corrected Cemetery Deed.

Budget Information

Expenditure Type

Purchasing Item

Publication Information

STATE OF MISSISSIPPI
COUNTY OF FORREST/LAMAR
CITY OF HATTIESBURG
HATTIESBURG, MS

(Corrected)
**DEED TO CEMETERY LOT
HIGHLAND CEMETERY**

For and in consideration of the sum of FIVE HUNDRED TWENTY FIVE AND NO/100 Dollars (\$525.00), cash in hand paid to the City of Hattiesburg, Mississippi, the City of Hattiesburg, Mississippi acting by and through its duly authorized Mayor and City Clerk does hereby bargain, sell and convey unto Mr. Or Mrs. Warren K Dunn, subject to the reservations and restrictions hereinafter set out and subject to rules and regulations now or hereafter adopted, the following described grave spaces:

North Half (N½) of the Northwest Quarter (NW¼)

Lot 52 Section 25

and

Southwest Quarter(SW¼)

Lot 26 Section 25

according to the Cemetery Survey of the City of Hattiesburg,
Mississippi known as Highland Cemetery, and containing
three (3) Grave space (s).

SAID Lot shall be used for burial purposes only and all graves therein must be checked and laid out by the Cemetery sexton before the same is dug and must be at least 4 feet deep and shall be, when completed, level with the ground. No shrubbery, vines or trees shall be planted in the Cemetery Lot and there shall be nothing left above the ground except markers which may be erected to meet all City regulations and requirements. All burials in the grave space(s) herein conveyed shall comply with applicable State and Federal laws governing human burial and with City rules and regulations pertaining thereto. If boxes or vaults are used they shall be at least 10 inches below the ground level.

GRANTEE herein shall not sell or convey this lot without a written permit from the Mayor and Council of the City of Hattiesburg, Mississippi.

WITNESS the signature and seal of the City of Hattiesburg, Mississippi, a Municipal Corporation, acting, by and through its duly authorized Mayor and City Clerk, on this, the 7th day of February, 2006.

ATTEST:

CITY OF HATTIESBURG, MISSISSIPPI

CITY CLERK

MAYOR

(S E A L)

STATE OF MISSISSIPPI
COUNTY OF FORREST/LAMAR

Personally appeared before me, the undersigned authority in and for said County and State, Johnny L. DuPree and Eddie R. Myers, Mayor and City Clerk, respectively, of the City of Hattiesburg, Mississippi, a municipal corporation, each of whom acknowledged before me that they signed, executed and delivered the above and foregoing Cemetery Deed on the day and year therein mentioned as the act and deed of the City of Hattiesburg after having first been authorized so to do.

Given under my hand and official seal of office on this, the 19th day of June, 2012.

My Commission Expires:

NOTARY PUBLIC

STATE OF MISSISSIPPI
COUNTY OF FORREST/LAMAR
CITY OF HATTIESBURG
HATTIESBURG, MS

(Corrected)
**DEED TO CEMETERY LOT
HIGHLAND CEMETERY**

For and in consideration of the sum of FIVE HUNDRED TWENTY FIVE AND NO/100
Dollars (\$525.00), cash in hand paid to the City of Hattiesburg, Mississippi, the City of Hattiesburg,
Mississippi acting by and through its duly authorized Mayor and City Clerk does hereby bargain, sell
and convey unto Mr. Or Mrs. Warren K. Dunn, subject to the reservations and restrictions hereinafter
set out and subject to rules and regulations now or hereafter adopted, the following described grave
spaces:

North Half (N½) of the Northwest Quarter (NW¼)

Lot 52 Section 25

and

Southwest Quarter (SW¼)

Lot 26 Section 25

according to the Cemetery Survey of the City of Hattiesburg,
Mississippi known as Highland Cemetery, and containing
three (3) Grave space (s).

SAID Lot shall be used for burial purposes only and all graves therein must be checked and laid
out by the Cemetery sexton before the same is dug and must be at least 4 feet deep and shall be, when
completed, level with the ground. No shrubbery, vines or trees shall be planted in the Cemetery Lot
and there shall be nothing left above the ground except markers which may be erected to meet all City
regulations and requirements. All burials in the grave space(s) herein conveyed shall comply with
applicable State and Federal laws governing human burial and with City rules and regulations
pertaining thereto. If boxes or vaults are used they shall be at least 10 inches below the ground level.

GRANTEE herein shall not sell or convey this lot without a written permit from the Mayor and
Council of the City of Hattiesburg, Mississippi.

WITNESS the signature and seal of the City of Hattiesburg, Mississippi, a Municipal
Corporation, acting, by and through its duly authorized Mayor and City Clerk, on this, the 7th day of
February, 2006.

ATTEST:

Eddie R. Myers
CITY CLERK

(S E A L)

Johnny L. DuFree
CITY OF HATTIESBURG, MISSISSIPPI
MAYOR


STATE OF MISSISSIPPI
COUNTY OF FORREST/LAMAR

Personally appeared before me, the undersigned authority in and for said County and State,
Johnny L. DuFree and Eddie R. Myers, Mayor and City Clerk, respectively, of the City of
Hattiesburg, Mississippi, a municipal corporation, each of whom acknowledged before me that they
signed, executed and delivered the above and foregoing Cemetery Deed on the day and year therein
mentioned as the act and deed of the City of Hattiesburg after having first been authorized so to do.

Given under my hand and official seal of office on this, the 19th day of June, 2012.

My Commission Expires:

7/8/15

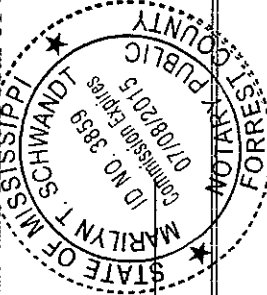

Marilyn T. Schwandt
NOTARY PUBLIC



City of Hattiesburg, MS

200 Forrest St.
P.O. Box 1898
Hattiesburg, MS 39401

Master

File Number: 2012-0858

File ID: 2012-0858

Type: Regular Agenda Item

Status: Agenda Ready

Version: 1

Reference:

In Control: City Council

File Created: 06/06/2012

Brief Title: Approve sale of grave spaces

Final Action:

Minute Book Number: MB 2012-1/203

Title:

Approve sale of grave spaces per attached memo.

Notes:

Sponsors:

Enactment Date:

Attachments: Grave sales 6.19.12, executed Grave sales 6.19.12

Enactment Number:

Contact:

Meeting Date: 06/12/2012

Drafter: Marilyn Schwandt

Effective Date:

History of Legislative File

Ver- sion:	Acting Body:	Date:	Action:	Sent To:	Due Date:	Return Date:	Result:
1	City Council	06/19/2012					

Text of Legislative File 2012-0858

Title

Approve sale of grave spaces per attached memo.

Summary

Budget Information

Expenditure Type

Purchasing Item

Publication Information

TO: CITY COUNCIL

FROM: Robert Harvey, General Manager of Cemeteries

DATE: June 19, 2012

RE: Grave Sells

The following represents the grave spaces that were sold from April 27, 2012 through June 4, 2012:

Thomas Osbey
(1) space \$175.00
North Half (N1/2) of the Northwest Quarter (NW1/4)
Lot 44, Section 36, Highland Cemetery

Eddie Taylor
(1) space \$175.00
South Half (S1/2) of the Northwest Quarter (NW1/4)
Lot 4, Section 33, Highland Cemetery

Eric DeWayne Williams
(1) space \$175.00
South Half (S1/2) of the Southeast Quarter (SE1/4)
Lot 33, Section 36, Highland Cemetery

Raymond and Linda Clark
(1) space \$175.00
North Half (N1/2) of the Northwest Quarter (NW1/4)
Lot 95, Section 36, Highland Cemetery

Harry K and Mary F Bynum
(1) space \$175.00
South Half (S1/2) of the Southeast Quarter (SE1/4)
Lot 8, Section 33, Highland Cemetery

Juanita H Tisdale
(2) spaces \$350.00
Northeast Quarter (NE1/4)
Lot 73, Section 37, Highland Cemetery

Reveita Moore
(1) space \$175.00
South Half (S1/2) of the Northeast Quarter (NE1/4)
Lot 71, Section 26, Highland Cemetery

Barbara Robbins Hancock and Brenda Trigg
(2) spaces \$350.00
Southeast Quarter (SE1/4)
Lot 101, Section 22, Highland Cemetery

Elia Renia Love
(1) space \$45.00
Baby Space #119
Lot 5, Section 19, Highland Cemetery

Catherine B Gaines
(1) space \$175.00
North Half (N1/2) of the Southeast Quarter (SE1/4)
Lot 51, Section 23, Highland Cemetery

Robert Williams, Jr
(3) spaces \$525.00
South Half (S1/2) of the Northwest Quarter (NW1/4)
and the Northeast Quarter (NE1/4)
Lot 5, Section 33, Highland Cemetery

James A and Arlyn R Trussell
(2) spaces \$350.00
Northeast Quarter (NE1/4)
Lot 106, Section 37, Highland Cemetery

Gerald Merton Bounds
(1) space \$175.00
South Half (S1/2) of the Southeast Quarter (SE1/4)
Lot 65, Section 36, Highland Cemetery

Mamie Gaines
(1) space \$175.00
North Half (N1/2) of the Northeast Quarter (NE1/4)
Lot 40, Section 36, Highland Cemetery

Alma L Varnado
(1) space \$175.00
North Half (N1/2) of the Northwest Quarter (NW1/4)
Lot 3, Section 33, Highland Cemetery

Mary B Newsome
(1) space \$175.00
North Half (N1/2) of the Southwest Quarter (SW1/4)
Lot 71, Section 37 Highland Cemetery

Louis R and Debbie Brown	
(1) space	\$175.00
South Half (S1/2) of the Southeast Quarter (SE1/4)	
Lot 8, Section 30, Highland Cemetery	
Arthur Ray Haynes	
(1) space	\$175.00
North Half (N1/2) of the Southwest Quarter (SW1/4)	
Lot 20, Section 31, Highland Cemetery	
Charles D and Sylvia W Power	
(2) spaces	\$350.00
Northwest Quarter (NW1/4)	
Lot 24, Section 35, Highland Cemetery	
Alexander Paul Williams Jr	
(1) space	\$175.00
South Half (S1/2) of the Southeast Quarter (SE1/4)	
Lot 75, Section 37, Highland Cemetery	
Alvin E Pollard Sr	
(1) space	\$175.00
South Half (S1/2) of the Southwest Quarter (SW1/4)	
Lot 84, Section 36, Highland Cemetery	
Robert L Collins Jr	
(3) spaces	\$525.00
South Half (S1/2) of the Northwest Quarter (NW1/4)	
and the Southwest Quarter (SW1/4)	
Lot 77, Section 23, Highland Cemetery	
Marvin Eugene Jones	
(1) space	\$175.00
North Half (N1/2) of the Northeast Quarter (NE1/4)	
Lot 6, Section 27, Highland Cemetery	
Tracy Hammond	
(1) space	\$175.00
North Half (N1/2) of the Southwest Quarter (SW1/4)	
Lot 39, Section 27, Highland Cemetery	
Sharon Ann Ware	
(1) space	\$175.00
South Half (S1/2) of the Southeast Quarter (SE1/4)	
Lot 23, Section 27, Highland Cemetery	

William Edward Silas
(1) space \$175.00
South Half (S1/2) of the Southwest Quarter (SW1/4)
Lot 51, Section 35, Highland Cemetery

Ola Mae Silas
(1) space \$175.00
North Half (N1/2) of the Southwest Quarter (SW1/4)
Lot 51, Section 35, Highland Cemetery

Willie Stokes Jr
(1) space \$150.00
North Half (N1/2) of the Northeast Quarter (NE1/4)
Lot 91, Section 2, South Hill Cemetery

Vonnie Magee Carter
(1) space \$150.00
East Half (E1/2) of the Northeast Quarter (NE1/4)
Lot 131, Section 1, South Hill Cemetery

STATE OF MISSISSIPPI
COUNTY OF FORREST/LAMAR
CITY OF HATTIESBURG
HATTIESBURG, MS

**DEED TO CEMETERY LOT
HIGHLAND CEMETERY**

For and in consideration of the sum of ONE HUNDRED SEVENTY FIVE AND NO/100 Dollars (\$175.00), cash in hand paid to the City of Hattiesburg, Mississippi, the City of Hattiesburg, Mississippi acting by and through its duly authorized Mayor and City Clerk does hereby bargain, sell and convey unto Thomas Osbey subject to the reservations and restrictions hereinafter set out and subject to rules and regulations now or hereafter adopted, the following described grave spaces:

North Half (N1/2) Northwest Quarter (NW 1/4)

Lot Number: 44

Section Number: 36

according to the Cemetery Survey of the City of Hattiesburg,
Mississippi known as Highland Cemetery, and containing
One (1) Grave space (s).

SAID Lot shall be used for burial purposes only and all graves therein must be checked and laid out by the Cemetery sexton before the same is dug and must be at least 4 feet deep and shall be, when completed, level with the ground. No shrubbery, vines or trees shall be planted in the Cemetery Lot and there shall be nothing left above the ground except markers which may be erected to meet all City regulations and requirements. All burials in the grave space(s) herein conveyed shall comply with applicable State and Federal laws governing human burial and with City rules and regulations pertaining thereto. If boxes or vaults are used they shall be at least 10 inches below the ground level.

GRANTEE herein shall not sell or convey this lot without a written permit from the Mayor and Council of the City of Hattiesburg, Mississippi.

WITNESS the signature and seal of the City of Hattiesburg, Mississippi, a Municipal Corporation, acting, by and through its duly authorized Mayor and City Clerk, on this, the 19th day of June, 2012.

ATTEST:

CITY OF HATTIESBURG, MISSISSIPPI

CITY CLERK

MAYOR

(S E A L)

STATE OF MISSISSIPPI
COUNTY OF FORREST/LAMAR

Personally appeared before me, the undersigned authority in and for said County and State, Johnny L. DuPree and Eddie R. Myers, Mayor and City Clerk, respectively, of the City of Hattiesburg, Mississippi, a municipal corporation, each of whom acknowledged before me that they signed, executed and delivered the above and foregoing Cemetery Deed on the day and year therein mentioned as the act and deed of the City of Hattiesburg after having first been authorized so to do.

Given under my hand and official seal of office on this, the 19th day of June, 2012.

My Commission Expires:

NOTARY PUBLIC

STATE OF MISSISSIPPI
COUNTY OF FORREST/LAMAR
CITY OF HATTIESBURG
HATTIESBURG, MS

**DEED TO CEMETERY LOT
HIGHLAND CEMETERY**

For and in consideration of the sum of ONE HUNDRED SEVENTY FIVE AND NO/100 Dollars (\$175.00), cash in hand paid to the City of Hattiesburg, Mississippi, the City of Hattiesburg, Mississippi acting by and through its duly authorized Mayor and City Clerk does hereby bargain, sell and convey unto Eddie Taylor subject to the reservations and restrictions hereinafter set out and subject to rules and regulations now or hereafter adopted, the following described grave spaces:

South Half (S1/2) Northwest Quarter (NW 1/4)

Lot Number:4

Section Number:33

according to the Cemetery Survey of the City of Hattiesburg,
Mississippi known as Highland Cemetery, and containing
One (1) Grave space (s).

SAID Lot shall be used for burial purposes only and all graves therein must be checked and laid out by the Cemetery sexton before the same is dug and must be at least 4 feet deep and shall be, when completed, level with the ground. No shrubbery, vines or trees shall be planted in the Cemetery Lot and there shall be nothing left above the ground except markers which may be erected to meet all City regulations and requirements. All burials in the grave space(s) herein conveyed shall comply with applicable State and Federal laws governing human burial and with City rules and regulations pertaining

thereto. If boxes or vaults are used they shall be at least 10 inches below the ground level.

GRANTEE herein shall not sell or convey this lot without a written permit from the Mayor and Council of the City of Hattiesburg, Mississippi.

WITNESS the signature and seal of the City of Hattiesburg, Mississippi, a Municipal Corporation, acting, by and through its duly authorized Mayor and City Clerk, on this, the 19th day of June, 2012.

ATTEST:

CITY OF HATTIESBURG, MISSISSIPPI

CITY CLERK

MAYOR

(S E A L)

STATE OF MISSISSIPPI
COUNTY OF FORREST/LAMAR

Personally appeared before me, the undersigned authority in and for said County and State, Johnny L. DuPree and Eddie R. Myers, Mayor and City Clerk, respectively, of the City of Hattiesburg, Mississippi, a municipal corporation, each of whom acknowledged before me that they signed, executed and delivered the above and foregoing Cemetery Deed on the day and year therein mentioned as the act and deed of the City of Hattiesburg after having first been authorized so to do.

Given under my hand and official seal of office on this, the 19th day of June, 2012.

My Commission Expires:

NOTARY PUBLIC

STATE OF MISSISSIPPI
COUNTY OF FORREST/LAMAR
CITY OF HATTIESBURG
HATTIESBURG, MS

**DEED TO CEMETERY LOT
HIGHLAND CEMETERY**

For and in consideration of the sum of ONE HUNDRED SEVENTY FIVE AND NO/100 Dollars (\$175.00), cash in hand paid to the City of Hattiesburg, Mississippi, the City of Hattiesburg, Mississippi acting by and through its duly authorized Mayor and City Clerk does hereby bargain, sell and convey unto Eric DeWayne Williams subject to the reservations and restrictions hereinafter set out and subject to rules and regulations now or hereafter adopted, the following described grave spaces:

South Half (S1/2) Southeast Quarter (SE 1/4)

Lot Number: 33

Section Number: 36

according to the Cemetery Survey of the City of Hattiesburg,
Mississippi known as Highland Cemetery, and containing
One (1) Grave space (s).

SAID Lot shall be used for burial purposes only and all graves therein must be checked and laid out by the Cemetery sexton before the same is dug and must be at least 4 feet deep and shall be, when completed, level with the ground. No shrubbery, vines or trees shall be planted in the Cemetery Lot and there shall be nothing left above the ground except markers which may be erected to meet all City regulations and requirements. All burials in the grave space(s) herein conveyed shall comply with applicable State and Federal laws governing human burial and with City rules and regulations pertaining thereto. If boxes or vaults are used they shall be at least 10 inches below the ground level.

GRANTEE herein shall not sell or convey this lot without a written permit from the Mayor and Council of the City of Hattiesburg, Mississippi.

WITNESS the signature and seal of the City of Hattiesburg, Mississippi, a Municipal Corporation, acting, by and through its duly authorized Mayor and City Clerk, on this, the 19th day of June, 2012.

ATTEST:

CITY OF HATTIESBURG, MISSISSIPPI

CITY CLERK

MAYOR

(S E A L)

STATE OF MISSISSIPPI
COUNTY OF FORREST/LAMAR

Personally appeared before me, the undersigned authority in and for said County and State, Johnny L. DuPree and Eddie R. Myers, Mayor and City Clerk, respectively, of the City of Hattiesburg, Mississippi, a municipal corporation, each of whom acknowledged before me that they signed, executed and delivered the above and foregoing Cemetery Deed on the day and year therein mentioned as the act and deed of the City of Hattiesburg after having first been authorized so to do.

Given under my hand and official seal of office on this, the 19th day of June, 2012.

My Commission Expires:

NOTARY PUBLIC

STATE OF MISSISSIPPI
COUNTY OF FORREST/LAMAR
CITY OF HATTIESBURG
HATTIESBURG, MS

**DEED TO CEMETERY LOT
HIGHLAND CEMETERY**

For and in consideration of the sum of ONE HUNDRED SEVENTY FIVE AND NO/100 Dollars (\$175.00), cash in hand paid to the City of Hattiesburg, Mississippi, the City of Hattiesburg, Mississippi acting by and through its duly authorized Mayor and City Clerk does hereby bargain, sell and convey unto Raymond and Linda Clark subject to the reservations and restrictions hereinafter set out and subject to rules and regulations now or hereafter adopted, the following described grave spaces:

North Half NS1/2) Northwest Quarter NWE 1/4)

Lot Number: 95

Section Number: 36

according to the Cemetery Survey of the City of Hattiesburg,
Mississippi known as Highland Cemetery, and containing
One (1) Grave space (s).

SAID Lot shall be used for burial purposes only and all graves therein must be checked and laid out by the Cemetery sexton before the same is dug and must be at least 4 feet deep and shall be, when completed, level with the ground. No shrubbery, vines or trees shall be planted in the Cemetery Lot and there shall be nothing left above the ground except markers which may be erected to meet all City regulations and requirements. All burials in the grave space(s) herein conveyed shall comply with applicable State and Federal laws governing human burial and with City rules and regulations pertaining

thereto. If boxes or vaults are used they shall be at least 10 inches below the ground level.

GRANTEE herein shall not sell or convey this lot without a written permit from the Mayor and Council of the City of Hattiesburg, Mississippi.

WITNESS the signature and seal of the City of Hattiesburg, Mississippi, a Municipal Corporation, acting, by and through its duly authorized Mayor and City Clerk, on this, the 19th day of June, 2012.

ATTEST:

CITY OF HATTIESBURG, MISSISSIPPI

CITY CLERK

MAYOR

(S E A L)

STATE OF MISSISSIPPI
COUNTY OF FORREST/LAMAR

Personally appeared before me, the undersigned authority in and for said County and State, Johnny L. DuPree and Eddie R. Myers, Mayor and City Clerk, respectively, of the City of Hattiesburg, Mississippi, a municipal corporation, each of whom acknowledged before me that they signed, executed and delivered the above and foregoing Cemetery Deed on the day and year therein mentioned as the act and deed of the City of Hattiesburg after having first been authorized so to do.

Given under my hand and official seal of office on this, the 19th day of June, 2012.

My Commission Expires:

NOTARY PUBLIC

STATE OF MISSISSIPPI
COUNTY OF FORREST/LAMAR
CITY OF HATTIESBURG
HATTIESBURG, MS

**DEED TO CEMETERY LOT
HIGHLAND CEMETERY**

For and in consideration of the sum of ONE HUNDRED SEVENTY FIVE AND NO/100 Dollars (\$175.00), cash in hand paid to the City of Hattiesburg, Mississippi, the City of Hattiesburg, Mississippi acting by and through its duly authorized Mayor and City Clerk does hereby bargain, sell and convey unto Raymond and Linda Clark subject to the reservations and restrictions hereinafter set out and subject to rules and regulations now or hereafter adopted, the following described grave spaces:

North Half (N1/2) Northwest Quarter(NW 1/4)

Lot Number:95

Section Number:36

according to the Cemetery Survey of the City of Hattiesburg,
Mississippi known as Highland Cemetery, and containing
One (1) Grave space (s).

SAID Lot shall be used for burial purposes only and all graves therein must be checked and laid out by the Cemetery sexton before the same is dug and must be at least 4 feet deep and shall be, when completed, level with the ground. No shrubbery, vines or trees shall be planted in the Cemetery Lot and there shall be nothing left above the ground except markers which may be erected to meet all City regulations and requirements. All burials in the grave space(s) herein conveyed shall comply with applicable State and Federal laws governing human burial and with City rules and regulations pertaining thereto. If boxes or vaults are used they shall be at least 10 inches below the ground level.

GRANTEE herein shall not sell or convey this lot without a written permit from the Mayor and Council of the City of Hattiesburg, Mississippi.

WITNESS the signature and seal of the City of Hattiesburg, Mississippi, a Municipal Corporation, acting, by and through its duly authorized Mayor and City Clerk, on this, the 19th day of June, 2012.

ATTEST:

CITY OF HATTIESBURG, MISSISSIPPI

CITY CLERK

MAYOR

(S E A L)

STATE OF MISSISSIPPI
COUNTY OF FORREST/LAMAR

Personally appeared before me, the undersigned authority in and for said County and State, Johnny L. DuPree and Eddie R. Myers, Mayor and City Clerk, respectively, of the City of Hattiesburg, Mississippi, a municipal corporation, each of whom acknowledged before me that they signed, executed and delivered the above and foregoing Cemetery Deed on the day and year therein mentioned as the act and deed of the City of Hattiesburg after having first been authorized so to do.

Given under my hand and official seal of office on this, the 19th day of June, 2012.

My Commission Expires:

NOTARY PUBLIC

STATE OF MISSISSIPPI
COUNTY OF FORREST/LAMAR
CITY OF HATTIESBURG
HATTIESBURG, MS

**DEED TO CEMETERY LOT
HIGHLAND CEMETERY**

For and in consideration of the sum of ONE HUNDRED SEVENTY FIVE AND NO/100 Dollars (\$175.00), cash in hand paid to the City of Hattiesburg, Mississippi, the City of Hattiesburg, Mississippi acting by and through its duly authorized Mayor and City Clerk does hereby bargain, sell and convey unto Harry K and Mary F Bynum subject to the reservations and restrictions hereinafter set out and subject to rules and regulations now or hereafter adopted, the following described grave spaces:

South Half (S1/2) Southeast Quarter (SE 1/4)

Lot Number: 8

Section Number: 33

according to the Cemetery Survey of the City of Hattiesburg,
Mississippi known as Highland Cemetery, and containing
One (1) Grave space (s).

SAID Lot shall be used for burial purposes only and all graves therein must be checked and laid out by the Cemetery sexton before the same is dug and must be at least 4 feet deep and shall be, when completed, level with the ground. No shrubbery, vines or trees shall be planted in the Cemetery Lot and there shall be nothing left above the ground except markers which may be erected to meet all City regulations and requirements. All burials in the grave space(s) herein conveyed shall comply with applicable State and Federal laws governing human burial and with City rules and regulations pertaining thereto. If boxes or vaults are used they shall be at least 10 inches below the ground level.

GRANTEE herein shall not sell or convey this lot without a written permit from the Mayor and Council of the City of Hattiesburg, Mississippi.

WITNESS the signature and seal of the City of Hattiesburg, Mississippi, a Municipal Corporation, acting, by and through its duly authorized Mayor and City Clerk, on this, the 19th day of June, 2012.

ATTEST:

CITY OF HATTIESBURG, MISSISSIPPI

CITY CLERK

MAYOR

(S E A L)

STATE OF MISSISSIPPI
COUNTY OF FORREST/LAMAR

Personally appeared before me, the undersigned authority in and for said County and State, Johnny L. DuPree and Eddie R. Myers, Mayor and City Clerk, respectively, of the City of Hattiesburg, Mississippi, a municipal corporation, each of whom acknowledged before me that they signed, executed and delivered the above and foregoing Cemetery Deed on the day and year therein mentioned as the act and deed of the City of Hattiesburg after having first been authorized so to do.

Given under my hand and official seal of office on this, the 19th day of June, 2012.

My Commission Expires:

NOTARY PUBLIC

STATE OF MISSISSIPPI
COUNTY OF FORREST/LAMAR
CITY OF HATTIESBURG
HATTIESBURG, MS

**DEED TO CEMETERY LOT
HIGHLAND CEMETERY**

For and in consideration of the sum of THREE HUNDRED FIFTY AND NO/100 Dollars (\$350.00), cash in hand paid to the City of Hattiesburg, Mississippi, the City of Hattiesburg, Mississippi acting by and through its duly authorized Mayor and City Clerk does hereby bargain, sell and convey unto, Juanita H. Tisdale, subject to the reservations and restrictions hereinafter set out and subject to rules and regulations now or hereafter adopted, the following described grave spaces:

Northeast Quarter (NE 1/4)

Lot Number 73 Section 37

according to the Cemetery Survey of the City of Hattiesburg, Mississippi known as Highland Cemetery, and containing

Two Grave space (s).

SAID Lot shall be used for burial purposes only and all graves therein must be checked and laid out by the Cemetery sexton before the same is dug and must be at least 4 feet deep and shall be, when completed, level with the ground. No shrubbery, vines or trees shall be planted in the Cemetery Lot and there shall be nothing left above the ground except markers which may be erected to meet all City regulations and requirements. All burials in the grave space(s) herein conveyed shall comply with applicable State and Federal laws governing human burial and with City rules and regulations pertaining thereto. If boxes or vaults are used they shall be at least 10 inches below the ground level.

GRANTEE herein shall not sell or convey this lot without a written permit from the Mayor and Council of the City of Hattiesburg, Mississippi.

WITNESS the signature and seal of the City of Hattiesburg, Mississippi, a Municipal Corporation, acting, by and through its duly authorized Mayor and City Clerk, on this, the 19th day of June, 2012.

ATTEST:

CITY OF HATTIESBURG, MISSISSIPPI

CITY CLERK

MAYOR

(S E A L)

STATE OF MISSISSIPPI
COUNTY OF FORREST/LAMAR

Personally appeared before me, the undersigned authority in and for said County and State, Johnny L. DuPree and Eddie R. Myers, Mayor and City Clerk, respectively, of the City of Hattiesburg, Mississippi, a municipal corporation, each of whom acknowledged before me that they signed, executed and delivered the above and foregoing Cemetery Deed on the day and year therein mentioned as the act and deed of the City of Hattiesburg after having first been authorized so to do.

Given under my hand and official seal of office on this, the 19th day of June, 2012.

My Commission Expires:

NOTARY PUBLIC

STATE OF MISSISSIPPI
COUNTY OF FORREST/LAMAR
CITY OF HATTIESBURG
HATTIESBURG, MS

**DEED TO CEMETERY LOT
HIGHLAND CEMETERY**

For and in consideration of the sum of ONE HUNDRED SEVENTY FIVE AND NO/100 Dollars (\$175.00), cash in hand paid to the City of Hattiesburg, Mississippi, the City of Hattiesburg, Mississippi acting by and through its duly authorized Mayor and City Clerk does hereby bargain, sell and convey unto Reveita Moore subject to the reservations and restrictions hereinafter set out and subject to rules and regulations now or hereafter adopted, the following described grave spaces:

South Half (S1/2)Northeast Quarter(NE 1/4)

Lot Number:71

Section Number:26

according to the Cemetery Survey of the City of Hattiesburg,
Mississippi known as Highland Cemetery, and containing
One (1) Grave space (s).

SAID Lot shall be used for burial purposes only and all graves therein must be checked and laid out by the Cemetery sexton before the same is dug and must be at least 4 feet deep and shall be, when completed, level with the ground. No shrubbery, vines or trees shall be planted in the Cemetery Lot and there shall be nothing left above the ground except markers which may be erected to meet all City regulations and requirements. All burials in the grave space(s) herein conveyed shall comply with applicable State and Federal laws governing human burial and with City rules and regulations pertaining thereto. If boxes or vaults are used they shall be at least 10 inches below the ground level.

GRANTEE herein shall not sell or convey this lot without a written permit from the Mayor and Council of the City of Hattiesburg, Mississippi.

WITNESS the signature and seal of the City of Hattiesburg, Mississippi, a Municipal Corporation, acting, by and through its duly authorized Mayor and City Clerk, on this, the 19th day of June, 2012.

ATTEST:

CITY OF HATTIESBURG, MISSISSIPPI

CITY CLERK

MAYOR

(S E A L)

STATE OF MISSISSIPPI
COUNTY OF FORREST/LAMAR

Personally appeared before me, the undersigned authority in and for said County and State, Johnny L. DuPree and Eddie R. Myers, Mayor and City Clerk, respectively, of the City of Hattiesburg, Mississippi, a municipal corporation, each of whom acknowledged before me that they signed, executed and delivered the above and foregoing Cemetery Deed on the day and year therein mentioned as the act and deed of the City of Hattiesburg after having first been authorized so to do.

Given under my hand and official seal of office on this, the 19th day of June, 2012.

My Commission Expires:

NOTARY PUBLIC

STATE OF MISSISSIPPI
COUNTY OF FORREST/LAMAR
CITY OF HATTIESBURG
HATTIESBURG, MS

**DEED TO CEMETERY LOT
HIGHLAND CEMETERY**

For and in consideration of the sum of FORTY-FIVE AND NO/100 Dollars (\$45.00), cash in hand paid to the City of Hattiesburg, Mississippi, the City of Hattiesburg, Mississippi acting by and through its duly authorized Mayor and City Clerk does hereby bargain, sell and convey unto Elia Renia Love, subject to the reservations and restrictions hereinafter set out and subject to rules and regulations now or hereafter adopted, the following described grave spaces:

Baby Space #119

Lot Number: 5 Section Number: 19

according to the Cemetery Survey of the City of Hattiesburg,
Mississippi known as Highland Cemetery, and containing
One (1) Grave space (s).

SAID Lot shall be used for burial purposes only and all graves therein must be checked and laid out by the Cemetery sexton before the same is dug and must be at least 4 feet deep and shall be, when completed, level with the ground. No shrubbery, vines or trees shall be planted in the Cemetery Lot and there shall be nothing left above the ground except markers which may be erected to meet all City regulations and requirements. All burials in the grave space(s) herein conveyed shall comply with applicable State and Federal laws governing human burial and with City rules and regulations pertaining thereto. If boxes or vaults are used they shall be at least 10 inches below the ground level.

GRANTEE herein shall not sell or convey this lot without a written permit from the Mayor and Council of the City of Hattiesburg, Mississippi.

WITNESS the signature and seal of the City of Hattiesburg, Mississippi, a Municipal Corporation, acting, by and through its duly authorized Mayor and City Clerk, on this, the 19th day of June, 2012.

ATTEST:

CITY OF HATTIESBURG, MISSISSIPPI

CITY CLERK

MAYOR

(S E A L)

STATE OF MISSISSIPPI
COUNTY OF FORREST/LAMAR

Personally appeared before me, the undersigned authority in and for said County and State, Johnny L. DuPree and Eddie R. Myers, Mayor and City Clerk, respectively, of the City of Hattiesburg, Mississippi, a municipal corporation, each of whom acknowledged before me that they signed, executed and delivered the above and foregoing Cemetery Deed on the day and year therein mentioned as the act and deed of the City of Hattiesburg after having first been authorized so to do.

Given under my hand and official seal of office on this, the 19th day of June 2012.

My Commission Expires: _____

NOTARY PUBLIC

STATE OF MISSISSIPPI
COUNTY OF FORREST/LAMAR
CITY OF HATTIESBURG
HATTIESBURG, MS

**DEED TO CEMETERY LOT
HIGHLAND CEMETERY**

For and in consideration of the sum of ONE HUNDRED SEVENTY FIVE AND NO/100 Dollars (\$175.00), cash in hand paid to the City of Hattiesburg, Mississippi, the City of Hattiesburg, Mississippi acting by and through its duly authorized Mayor and City Clerk does hereby bargain, sell and convey unto Catherine B Gaines subject to the reservations and restrictions hereinafter set out and subject to rules and regulations now or hereafter adopted, the following described grave spaces:

North Half (N1/2) Southeast Quarter (SE 1/4)

Lot Number: 51

Section Number: 23

according to the Cemetery Survey of the City of Hattiesburg,
Mississippi known as Highland Cemetery, and containing
One (1) Grave space (s).

SAID Lot shall be used for burial purposes only and all graves therein must be checked and laid out by the Cemetery sexton before the same is dug and must be at least 4 feet deep and shall be, when completed, level with the ground. No shrubbery, vines or trees shall be planted in the Cemetery Lot and there shall be nothing left above the ground except markers which may be erected to meet all City regulations and requirements. All burials in the grave space(s) herein conveyed shall comply with applicable State and Federal laws governing human burial and with City rules and regulations pertaining

thereto. If boxes or vaults are used they shall be at least 10 inches below the ground level.
GRANTEE herein shall not sell or convey this lot without a written permit from the Mayor and Council of the City of Hattiesburg, Mississippi.

WITNESS the signature and seal of the City of Hattiesburg, Mississippi, a Municipal Corporation, acting, by and through its duly authorized Mayor and City Clerk, on this, the 19th day of June, 2012.

ATTEST:

CITY OF HATTIESBURG, MISSISSIPPI

CITY CLERK

MAYOR

(S E A L)

STATE OF MISSISSIPPI
COUNTY OF FORREST/LAMAR

Personally appeared before me, the undersigned authority in and for said County and State, Johnny L. DuPree and Eddie R. Myers, Mayor and City Clerk, respectively, of the City of Hattiesburg, Mississippi, a municipal corporation, each of whom acknowledged before me that they signed, executed and delivered the above and foregoing Cemetery Deed on the day and year therein mentioned as the act and deed of the City of Hattiesburg after having first been authorized so to do.

Given under my hand and official seal of office on this, the 19th day of June, 2012.

My Commission Expires:

NOTARY PUBLIC

STATE OF MISSISSIPPI
COUNTY OF FORREST/LAMAR
CITY OF HATTIESBURG
HATTIESBURG, MS

**DEED TO CEMETERY LOT
HIGHLAND CEMETERY**

For and in consideration of the sum of FIVE HUNDRED TWENTY FIVE AND NO/100 Dollars (\$525.00), cash in hand paid to the City of Hattiesburg, Mississippi, the City of Hattiesburg, Mississippi acting by and through its duly authorized Mayor and City Clerk does hereby bargain, sell and convey unto Robert Williams, Jr., subject to the reservations and restrictions hereinafter set out and subject to rules and regulations now or hereafter adopted, the following described grave spaces:

South Half (S½) of the Northwest Quarter (NW¼)

and the
Northeast Quarter (NW¼)

Lot Number : 5 Section Number: 33

according to the Cemetery Survey of the City of Hattiesburg,
Mississippi known as Highland Cemetery, and containing
three (3) Grave space (s).

SAID Lot shall be used for burial purposes only and all graves therein must be checked and laid out by the Cemetery sexton before the same is dug and must be at least 4 feet deep and shall be, when completed, level with the ground. No shrubbery, vines or trees shall be planted in the Cemetery Lot and there shall be nothing left above the ground except markers which may be erected to meet all City regulations and requirements. All burials in the grave space(s) herein conveyed shall comply with applicable State and Federal laws governing human burial and with City rules and regulations pertaining thereto. If boxes or vaults are used they shall be at least 10 inches below the ground level.

GRANTEE herein shall not sell or convey this lot without a written permit from the Mayor and Council of the City of Hattiesburg, Mississippi.

WITNESS the signature and seal of the City of Hattiesburg, Mississippi, a Municipal Corporation, acting, by and through its duly authorized Mayor and City Clerk, on this, the 19th day of June, 2012.

ATTEST:

CITY OF HATTIESBURG, MISSISSIPPI

CITY CLERK

MAYOR

(S E A L)

STATE OF MISSISSIPPI
COUNTY OF FORREST/LAMAR

Personally appeared before me, the undersigned authority in and for said County and State, Johnny L. DuPree and Eddie R. Myers, Mayor and City Clerk, respectively, of the City of Hattiesburg, Mississippi, a municipal corporation, each of whom acknowledged before me that they signed, executed and delivered the above and foregoing Cemetery Deed on the day and year therein mentioned as the act and deed of the City of Hattiesburg after having first been authorized so to do.

Given under my hand and official seal of office on this, the 19th day of June, 2012.

My Commission Expires:

NOTARY PUBLIC

STATE OF MISSISSIPPI
COUNTY OF FORREST/LAMAR
CITY OF HATTIESBURG
HATTIESBURG, MS

**DEED TO CEMETERY LOT
HIGHLAND CEMETERY**

For and in consideration of the sum of THREE HUNDRED FIFTY AND NO/100 Dollars (\$350.00), cash in hand paid to the City of Hattiesburg, Mississippi, the City of Hattiesburg, Mississippi acting by and through its duly authorized Mayor and City Clerk does hereby bargain, sell and convey unto, James A and Arlyn R. Trussell, subject to the reservations and restrictions hereinafter set out and subject to rules and regulations now or hereafter adopted, the following described grave spaces:

Northeast Quarter (NE 1/4)

Lot Number 106 Section 37

according to the Cemetery Survey of the City of Hattiesburg, Mississippi known as Highland Cemetery, and containing

Two Grave space (s).

SAID Lot shall be used for burial purposes only and all graves therein must be checked and laid out by the Cemetery sexton before the same is dug and must be at least 4 feet deep and shall be, when completed, level with the ground. No shrubbery, vines or trees shall be planted in the Cemetery Lot and there shall be nothing left above the ground except markers which may be erected to meet all City regulations and requirements. All burials in the grave space(s) herein conveyed shall comply with applicable State and Federal laws governing human burial and with City rules and regulations pertaining thereto. If boxes or vaults are used they shall be at least 10 inches below the ground level.

GRANTEE herein shall not sell or convey this lot without a written permit from the Mayor and Council of the City of Hattiesburg, Mississippi.

WITNESS the signature and seal of the City of Hattiesburg, Mississippi, a Municipal Corporation, acting, by and through its duly authorized Mayor and City Clerk, on this, the 19th day of June, 2012.

ATTEST:

CITY OF HATTIESBURG, MISSISSIPPI

CITY CLERK

MAYOR

(S E A L)

STATE OF MISSISSIPPI
COUNTY OF FORREST/LAMAR

Personally appeared before me, the undersigned authority in and for said County and State, Johnny L. DuPree and Eddie R. Myers, Mayor and City Clerk, respectively, of the City of Hattiesburg, Mississippi, a municipal corporation, each of whom acknowledged before me that they signed, executed and delivered the above and foregoing Cemetery Deed on the day and year therein mentioned as the act and deed of the City of Hattiesburg after having first been authorized so to do.

Given under my hand and official seal of office on this, the 19th day of June, 2012.

My Commission Expires:

NOTARY PUBLIC

STATE OF MISSISSIPPI
COUNTY OF FORREST/LAMAR
CITY OF HATTIESBURG
HATTIESBURG, MS

**DEED TO CEMETERY LOT
HIGHLAND CEMETERY**

For and in consideration of the sum of ONE HUNDRED SEVENTY FIVE AND NO/100 Dollars (\$175.00), cash in hand paid to the City of Hattiesburg, Mississippi, the City of Hattiesburg, Mississippi acting by and through its duly authorized Mayor and City Clerk does hereby bargain, sell and convey unto Gerald Merton Bounds subject to the reservations and restrictions hereinafter set out and subject to rules and regulations now or hereafter adopted, the following described grave spaces:

South Half (\$1/2) Southeast Quarter (SE 1/4)

Lot Number: 65 Section Number: 36

according to the Cemetery Survey of the City of Hattiesburg,
Mississippi known as Highland Cemetery, and containing
One (1) Grave space (s).

SAID Lot shall be used for burial purposes only and all graves therein must be checked and laid out by the Cemetery sexton before the same is dug and must be at least 4 feet deep and shall be, when completed, level with the ground. No shrubbery, vines or trees shall be planted in the Cemetery Lot and there shall be nothing left above the ground except markers which may be erected to meet all City regulations and requirements. All burials in the grave space(s) herein conveyed shall comply with applicable State and Federal laws governing human burial and with City rules and regulations pertaining

thereto. If boxes or vaults are used they shall be at least 10 inches below the ground level.

GRANTEE herein shall not sell or convey this lot without a written permit from the Mayor and Council of the City of Hattiesburg, Mississippi.

WITNESS the signature and seal of the City of Hattiesburg, Mississippi, a Municipal Corporation, acting, by and through its duly authorized Mayor and City Clerk, on this, the 19th day of June, 2012.

ATTEST:

CITY OF HATTIESBURG, MISSISSIPPI

CITY CLERK

MAYOR

(S E A L)

STATE OF MISSISSIPPI
COUNTY OF FORREST/LAMAR

Personally appeared before me, the undersigned authority in and for said County and State, Johnny L. DuPree and Eddie R. Myers, Mayor and City Clerk, respectively, of the City of Hattiesburg, Mississippi, a municipal corporation, each of whom acknowledged before me that they signed, executed and delivered the above and foregoing Cemetery Deed on the day and year therein mentioned as the act and deed of the City of Hattiesburg after having first been authorized so to do.

Given under my hand and official seal of office on this, the 19th day of June, 2012.

My Commission Expires:

NOTARY PUBLIC

STATE OF MISSISSIPPI
COUNTY OF FORREST/LAMAR
CITY OF HATTIESBURG
HATTIESBURG, MS

**DEED TO CEMETERY LOT
HIGHLAND CEMETERY**

For and in consideration of the sum of ONE HUNDRED SEVENTY FIVE AND NO/100 Dollars (\$175.00), cash in hand paid to the City of Hattiesburg, Mississippi, the City of Hattiesburg, Mississippi acting by and through its duly authorized Mayor and City Clerk does hereby bargain, sell and convey unto Mamie Gaines subject to the reservations and restrictions hereinafter set out and subject to rules and regulations now or hereafter adopted, the following described grave spaces:

North Half (N1/2)Northeast Quarter(NE 1/4)

Lot Number:40

Section Number:36

according to the Cemetery Survey of the City of Hattiesburg,
Mississippi known as Highland Cemetery, and containing
One (1) Grave space (s).

SAID Lot shall be used for burial purposes only and all graves therein must be checked and laid out by the Cemetery sexton before the same is dug and must be at least 4 feet deep and shall be, when completed, level with the ground. No shrubbery, vines or trees shall be planted in the Cemetery Lot and there shall be nothing left above the ground except markers which may be erected to meet all City regulations and requirements. All burials in the grave space(s) herein conveyed shall comply with applicable State and Federal laws governing human burial and with City rules and regulations pertaining

thereto. If boxes or vaults are used they shall be at least 10 inches below the ground level.

GRANTEE herein shall not sell or convey this lot without a written permit from the Mayor and Council of the City of Hattiesburg, Mississippi.

WITNESS the signature and seal of the City of Hattiesburg, Mississippi, a Municipal Corporation, acting, by and through its duly authorized Mayor and City Clerk, on this, the 19th day of June, 2012.

ATTEST:

CITY OF HATTIESBURG, MISSISSIPPI

CITY CLERK

MAYOR

(S E A L)

STATE OF MISSISSIPPI
COUNTY OF FORREST/LAMAR

Personally appeared before me, the undersigned authority in and for said County and State, Johnny L. DuPree and Eddie R. Myers, Mayor and City Clerk, respectively, of the City of Hattiesburg, Mississippi, a municipal corporation, each of whom acknowledged before me that they signed, executed and delivered the above and foregoing Cemetery Deed on the day and year therein mentioned as the act and deed of the City of Hattiesburg after having first been authorized so to do.

Given under my hand and official seal of office on this, the 19th day of June, 2012.

My Commission Expires:

NOTARY PUBLIC

STATE OF MISSISSIPPI
COUNTY OF FORREST/LAMAR
CITY OF HATTIESBURG
HATTIESBURG, MS

**DEED TO CEMETERY LOT
HIGHLAND CEMETERY**

For and in consideration of the sum of ONE HUNDRED SEVENTY FIVE AND NO/100 Dollars (\$175.00), cash in hand paid to the City of Hattiesburg, Mississippi, the City of Hattiesburg, Mississippi acting by and through its duly authorized Mayor and City Clerk does hereby bargain, sell and convey unto Alma L. Varnado subject to the reservations and restrictions hereinafter set out and subject to rules and regulations now or hereafter adopted, the following described grave spaces:

North Half (N1/2)Northwest Quarter(NW 1/4)

Lot Number:3

Section Number:33

according to the Cemetery Survey of the City of Hattiesburg,
Mississippi known as Highland Cemetery, and containing
One (1) Grave space (s).

SAID Lot shall be used for burial purposes only and all graves therein must be checked and laid out by the Cemetery sexton before the same is dug and must be at least 4 feet deep and shall be, when completed, level with the ground. No shrubbery, vines or trees shall be planted in the Cemetery Lot and there shall be nothing left above the ground except markers which may be erected to meet all City regulations and requirements. All burials in the grave space(s) herein conveyed shall comply with applicable State and Federal laws governing human burial and with City rules and regulations pertaining thereto. If boxes or vaults are used they shall be at least 10 inches below the ground level.

GRANTEE herein shall not sell or convey this lot without a written permit from the Mayor and Council of the City of Hattiesburg, Mississippi.

WITNESS the signature and seal of the City of Hattiesburg, Mississippi, a Municipal Corporation, acting, by and through its duly authorized Mayor and City Clerk, on this, the 19th day of June, 2012.

ATTEST:

CITY OF HATTIESBURG, MISSISSIPPI

CITY CLERK

MAYOR

(S E A L)

STATE OF MISSISSIPPI
COUNTY OF FORREST/LAMAR

Personally appeared before me, the undersigned authority in and for said County and State, Johnny L. DuPree and Eddie R. Myers, Mayor and City Clerk, respectively, of the City of Hattiesburg, Mississippi, a municipal corporation, each of whom acknowledged before me that they signed, executed and delivered the above and foregoing Cemetery Deed on the day and year therein mentioned as the act and deed of the City of Hattiesburg after having first been authorized so to do.

Given under my hand and official seal of office on this, the 19th day of June, 2012.

My Commission Expires:

NOTARY PUBLIC

STATE OF MISSISSIPPI
COUNTY OF FORREST/LAMAR
CITY OF HATTIESBURG
HATTIESBURG, MS

**DEED TO CEMETERY LOT
HIGHLAND CEMETERY**

For and in consideration of the sum of ONE HUNDRED SEVENTY FIVE AND NO/100 Dollars (\$175.00), cash in hand paid to the City of Hattiesburg, Mississippi, the City of Hattiesburg, Mississippi acting by and through its duly authorized Mayor and City Clerk does hereby bargain, sell and convey unto Mary B. Newsome subject to the reservations and restrictions hereinafter set out and subject to rules and regulations now or hereafter adopted, the following described grave spaces:

North Half (N1/2) Southwest Quarter (SW 1/4)

Lot Number: 71

Section Number: 37

according to the Cemetery Survey of the City of Hattiesburg,
Mississippi known as Highland Cemetery, and containing
One (1) Grave space (s).

SAID Lot shall be used for burial purposes only and all graves therein must be checked and laid out by the Cemetery sexton before the same is dug and must be at least 4 feet deep and shall be, when completed, level with the ground. No shrubbery, vines or trees shall be planted in the Cemetery Lot and there shall be nothing left above the ground except markers which may be erected to meet all City regulations and requirements. All burials in the grave space(s) herein conveyed shall comply with applicable State and Federal laws governing human burial and with City rules and regulations pertaining thereto. If boxes or vaults are used they shall be at least 10 inches below the ground level.

GRANTEE herein shall not sell or convey this lot without a written permit from the Mayor and Council of the City of Hattiesburg, Mississippi.

WITNESS the signature and seal of the City of Hattiesburg, Mississippi, a Municipal Corporation, acting, by and through its duly authorized Mayor and City Clerk, on this, the 19th day of June, 2012.

ATTEST:

CITY OF HATTIESBURG, MISSISSIPPI

CITY CLERK

MAYOR

(S E A L)

STATE OF MISSISSIPPI
COUNTY OF FORREST/LAMAR

Personally appeared before me, the undersigned authority in and for said County and State, Johnny L. DuPree and Eddie R. Myers, Mayor and City Clerk, respectively, of the City of Hattiesburg, Mississippi, a municipal corporation, each of whom acknowledged before me that they signed, executed and delivered the above and foregoing Cemetery Deed on the day and year therein mentioned as the act and deed of the City of Hattiesburg after having first been authorized so to do.

Given under my hand and official seal of office on this, the 19th day of June, 2012.

My Commission Expires:

NOTARY PUBLIC

STATE OF MISSISSIPPI
COUNTY OF FORREST/LAMAR
CITY OF HATTIESBURG
HATTIESBURG, MS

**DEED TO CEMETERY LOT
HIGHLAND CEMETERY**

For and in consideration of the sum of ONE HUNDRED SEVENTY FIVE AND NO/100 Dollars (\$175.00), cash in hand paid to the City of Hattiesburg, Mississippi, the City of Hattiesburg, Mississippi acting by and through its duly authorized Mayor and City Clerk does hereby bargain, sell and convey unto Louis R. and Debbie Brown subject to the reservations and restrictions hereinafter set out and subject to rules and regulations now or hereafter adopted, the following described grave spaces:

South Half (\$1/2) Southeast Quarter (SE 1/4)

Lot Number: 8

Section Number: 30

according to the Cemetery Survey of the City of Hattiesburg,
Mississippi known as Highland Cemetery, and containing
One (1) Grave space (s).

SAID Lot shall be used for burial purposes only and all graves therein must be checked and laid out by the Cemetery sexton before the same is dug and must be at least 4 feet deep and shall be, when completed, level with the ground. No shrubbery, vines or trees shall be planted in the Cemetery Lot and there shall be nothing left above the ground except markers which may be erected to meet all City regulations and requirements. All burials in the grave space(s) herein conveyed shall comply with applicable State and Federal laws governing human burial and with City rules and regulations pertaining

thereto. If boxes or vaults are used they shall be at least 10 inches below the ground level.

GRANTEE herein shall not sell or convey this lot without a written permit from the Mayor and Council of the City of Hattiesburg, Mississippi.

WITNESS the signature and seal of the City of Hattiesburg, Mississippi, a Municipal Corporation, acting, by and through its duly authorized Mayor and City Clerk, on this, the 19th day of June, 2012.

ATTEST:

CITY OF HATTIESBURG, MISSISSIPPI

CITY CLERK

MAYOR

(S E A L)

STATE OF MISSISSIPPI
COUNTY OF FORREST/LAMAR

Personally appeared before me, the undersigned authority in and for said County and State, Johnny L. DuPree and Eddie R. Myers, Mayor and City Clerk, respectively, of the City of Hattiesburg, Mississippi, a municipal corporation, each of whom acknowledged before me that they signed, executed and delivered the above and foregoing Cemetery Deed on the day and year therein mentioned as the act and deed of the City of Hattiesburg after having first been authorized so to do.

Given under my hand and official seal of office on this, the 19th day of June, 2012.

My Commission Expires:

NOTARY PUBLIC

STATE OF MISSISSIPPI
COUNTY OF FORREST/LAMAR
CITY OF HATTIESBURG
HATTIESBURG, MS

**DEED TO CEMETERY LOT
HIGHLAND CEMETERY**

For and in consideration of the sum of ONE HUNDRED SEVENTY FIVE AND NO/100 Dollars (\$175.00), cash in hand paid to the City of Hattiesburg, Mississippi, the City of Hattiesburg, Mississippi acting by and through its duly authorized Mayor and City Clerk does hereby bargain, sell and convey unto Arthur Ray Haynes subject to the reservations and restrictions hereinafter set out and subject to rules and regulations now or hereafter adopted, the following described grave spaces:

North Half (N1/2) Southwest Quarter (SW 1/4)

Lot Number: 20

Section Number: 31

according to the Cemetery Survey of the City of Hattiesburg,
Mississippi known as Highland Cemetery, and containing
One (1) Grave space (s).

SAID Lot shall be used for burial purposes only and all graves therein must be checked and laid out by the Cemetery sexton before the same is dug and must be at least 4 feet deep and shall be, when completed, level with the ground. No shrubbery, vines or trees shall be planted in the Cemetery Lot and there shall be nothing left above the ground except markers which may be erected to meet all City regulations and requirements. All burials in the grave space(s) herein conveyed shall comply with applicable State and Federal laws governing human burial and with City rules and regulations pertaining thereto. If boxes or vaults are used they shall be at least 10 inches below the ground level.

GRANTEE herein shall not sell or convey this lot without a written permit from the Mayor and Council of the City of Hattiesburg, Mississippi.

WITNESS the signature and seal of the City of Hattiesburg, Mississippi, a Municipal Corporation, acting, by and through its duly authorized Mayor and City Clerk, on this, the 19th day of June, 2012.

ATTEST:

CITY OF HATTIESBURG, MISSISSIPPI

CITY CLERK

MAYOR

(S E A L)

STATE OF MISSISSIPPI
COUNTY OF FORREST/LAMAR

Personally appeared before me, the undersigned authority in and for said County and State, Johnny L. DuPree and Eddie R. Myers, Mayor and City Clerk, respectively, of the City of Hattiesburg, Mississippi, a municipal corporation, each of whom acknowledged before me that they signed, executed and delivered the above and foregoing Cemetery Deed on the day and year therein mentioned as the act and deed of the City of Hattiesburg after having first been authorized so to do.

Given under my hand and official seal of office on this, the 19th day of June, 2012.

My Commission Expires:

NOTARY PUBLIC

STATE OF MISSISSIPPI
COUNTY OF FORREST/LAMAR
CITY OF HATTIESBURG
HATTIESBURG, MS

**DEED TO CEMETERY LOT
HIGHLAND CEMETERY**

For and in consideration of the sum of THREE HUNDRED FIFTY AND NO/100 Dollars (\$350.00), cash in hand paid to the City of Hattiesburg, Mississippi, the City of Hattiesburg, Mississippi acting by and through its duly authorized Mayor and City Clerk does hereby bargain, sell and convey unto, Charles D and Sylvia Power, subject to the reservations and restrictions hereinafter set out and subject to rules and regulations now or hereafter adopted, the following described grave spaces:

Northwest Quarter (NW 1/4)

Lot Number 24 Section 35

according to the Cemetery Survey of the City of Hattiesburg, Mississippi known as Highland Cemetery, and containing

Two Grave space (s).

SAID Lot shall be used for burial purposes only and all graves therein must be checked and laid out by the Cemetery sexton before the same is dug and must be at least 4 feet deep and shall be, when completed, level with the ground. No shrubbery, vines or trees shall be planted in the Cemetery Lot and there shall be nothing left above the ground except markers which may be erected to meet all City regulations and requirements. All burials in the grave space(s) herein conveyed shall comply with applicable State and Federal laws governing human burial and with City rules and regulations pertaining thereto. If boxes or vaults are used they shall be at least 10 inches below the ground level.

GRANTEE herein shall not sell or convey this lot without a written permit from the Mayor and Council of the City of Hattiesburg, Mississippi.

WITNESS the signature and seal of the City of Hattiesburg, Mississippi, a Municipal Corporation, acting, by and through its duly authorized Mayor and City Clerk, on this, the 19th day of June, 2012.

ATTEST:

CITY OF HATTIESBURG, MISSISSIPPI

CITY CLERK

MAYOR

(S E A L)

STATE OF MISSISSIPPI
COUNTY OF FORREST/LAMAR

Personally appeared before me, the undersigned authority in and for said County and State, Johnny L. DuPree and Eddie R. Myers, Mayor and City Clerk, respectively, of the City of Hattiesburg, Mississippi, a municipal corporation, each of whom acknowledged before me that they signed, executed and delivered the above and foregoing Cemetery Deed on the day and year therein mentioned as the act and deed of the City of Hattiesburg after having first been authorized so to do.

Given under my hand and official seal of office on this, the 19th day of June, 2012.

My Commission Expires:

NOTARY PUBLIC

STATE OF MISSISSIPPI
COUNTY OF FORREST/LAMAR
CITY OF HATTIESBURG
HATTIESBURG, MS

**DEED TO CEMETERY LOT
HIGHLAND CEMETERY**

For and in consideration of the sum of ONE HUNDRED SEVENTY FIVE AND NO/100 Dollars (\$175.00), cash in hand paid to the City of Hattiesburg, Mississippi, the City of Hattiesburg, Mississippi acting by and through its duly authorized Mayor and City Clerk does hereby bargain, sell and convey unto Alexander Paul Williams, Jr. subject to the reservations and restrictions hereinafter set out and subject to rules and regulations now or hereafter adopted, the following described grave spaces:

South Half (S1/2) Southeast Quarter(SE 1/4)

Lot Number:75

Section Number:37

according to the Cemetery Survey of the City of Hattiesburg,
Mississippi known as Highland Cemetery, and containing
One (1) Grave space (s).

SAID Lot shall be used for burial purposes only and all graves therein must be checked and laid out by the Cemetery sexton before the same is dug and must be at least 4 feet deep and shall be, when completed, level with the ground. No shrubbery, vines or trees shall be planted in the Cemetery Lot and there shall be nothing left above the ground except markers which may be erected to meet all City regulations and requirements. All burials in the grave space(s) herein conveyed shall comply with applicable State and Federal laws governing human burial and with City rules and regulations pertaining thereto. If boxes or vaults are used they shall be at least 10 inches below the ground level.

GRANTEE herein shall not sell or convey this lot without a written permit from the Mayor and Council of the City of Hattiesburg, Mississippi.

WITNESS the signature and seal of the City of Hattiesburg, Mississippi, a Municipal Corporation, acting, by and through its duly authorized Mayor and City Clerk, on this, the 19th day of June, 2012.

ATTEST:

CITY OF HATTIESBURG, MISSISSIPPI

CITY CLERK

MAYOR

(S E A L)

STATE OF MISSISSIPPI
COUNTY OF FORREST/LAMAR

Personally appeared before me, the undersigned authority in and for said County and State, Johnny L. DuPree and Eddie R. Myers, Mayor and City Clerk, respectively, of the City of Hattiesburg, Mississippi, a municipal corporation, each of whom acknowledged before me that they signed, executed and delivered the above and foregoing Cemetery Deed on the day and year therein mentioned as the act and deed of the City of Hattiesburg after having first been authorized so to do.

Given under my hand and official seal of office on this, the 19th day of June, 2012.

My Commission Expires:

NOTARY PUBLIC

STATE OF MISSISSIPPI
COUNTY OF FORREST/LAMAR
CITY OF HATTIESBURG
HATTIESBURG, MS

**DEED TO CEMETERY LOT
HIGHLAND CEMETERY**

For and in consideration of the sum of ONE HUNDRED SEVENTY FIVE AND NO/100 Dollars (\$175.00), cash in hand paid to the City of Hattiesburg, Mississippi, the City of Hattiesburg, Mississippi acting by and through its duly authorized Mayor and City Clerk does hereby bargain, sell and convey unto Alvin E. Pollard, Sr. subject to the reservations and restrictions hereinafter set out and subject to rules and regulations now or hereafter adopted, the following described grave spaces:

South Half (\$1/2) Southwest Quarter(SW 1/4)

Lot Number:84

Section Number:36

according to the Cemetery Survey of the City of Hattiesburg,
Mississippi known as Highland Cemetery, and containing
One (1) Grave space (s).

SAID Lot shall be used for burial purposes only and all graves therein must be checked and laid out by the Cemetery sexton before the same is dug and must be at least 4 feet deep and shall be, when completed, level with the ground. No shrubbery, vines or trees shall be planted in the Cemetery Lot and there shall be nothing left above the ground except markers which may be erected to meet all City regulations and requirements. All burials in the grave space(s) herein conveyed shall comply with applicable State and Federal laws governing human burial and with City rules and regulations pertaining thereto. If boxes or vaults are used they shall be at least 10 inches below the ground level.

GRANTEE herein shall not sell or convey this lot without a written permit from the Mayor and Council of the City of Hattiesburg, Mississippi.

WITNESS the signature and seal of the City of Hattiesburg, Mississippi, a Municipal Corporation, acting, by and through its duly authorized Mayor and City Clerk, on this, the 19th day of June, 2012.

ATTEST:

CITY OF HATTIESBURG, MISSISSIPPI

CITY CLERK

MAYOR

(S E A L)

STATE OF MISSISSIPPI
COUNTY OF FORREST/LAMAR

Personally appeared before me, the undersigned authority in and for said County and State, Johnny L. DuPree and Eddie R. Myers, Mayor and City Clerk, respectively, of the City of Hattiesburg, Mississippi, a municipal corporation, each of whom acknowledged before me that they signed, executed and delivered the above and foregoing Cemetery Deed on the day and year therein mentioned as the act and deed of the City of Hattiesburg after having first been authorized so to do.

Given under my hand and official seal of office on this, the 19th day of June, 2012.

My Commission Expires:

NOTARY PUBLIC

STATE OF MISSISSIPPI
COUNTY OF FORREST/LAMAR
CITY OF HATTIESBURG
HATTIESBURG, MS

DEED TO CEMETERY LOT HIGHLAND CEMETERY

For and in consideration of the sum of FIVE HUNDRED TWENTY FIVE AND NO/100 Dollars (\$525.00), cash in hand paid to the City of Hattiesburg, Mississippi, the City of Hattiesburg, Mississippi acting by and through its duly authorized Mayor and City Clerk does hereby bargain, sell and convey unto Robert L. Collins, Jr., subject to the reservations and restrictions hereinafter set out and subject to rules and regulations now or hereafter adopted, the following described grave spaces:

South Half (S½) of the Northwest Quarter (NW¼)

and the

Southwest Quarter (SW¼)

Lot Number : 77 Section Number: 23

according to the Cemetery Survey of the City of Hattiesburg,
Mississippi known as Highland Cemetery, and containing
 three (3) Grave space (s).

SAID Lot shall be used for burial purposes only and all graves therein must be checked and laid out by the Cemetery sexton before the same is dug and must be at least 4 feet deep and shall be, when completed, level with the ground. No shrubbery, vines or trees shall be planted in the Cemetery Lot and there shall be nothing left above the ground except markers which may be erected to meet all City regulations and requirements. All burials in the grave space(s) herein conveyed shall comply with applicable State and Federal laws governing human burial and with City rules and regulations pertaining thereto. If boxes or vaults are used they shall be at least 10 inches below the ground level.

GRANTEE herein shall not sell or convey this lot without a written permit from the Mayor and Council of the City of Hattiesburg, Mississippi.

WITNESS the signature and seal of the City of Hattiesburg, Mississippi, a Municipal Corporation, acting, by and through its duly authorized Mayor and City Clerk, on this, the 19th day of June, 2012.

ATTEST:

CITY OF HATTIESBURG, MISSISSIPPI

CITY CLERK

MAYOR

(S E A L)

STATE OF MISSISSIPPI
COUNTY OF FORREST/LAMAR

Personally appeared before me, the undersigned authority in and for said County and State, Johnny L. DuPree and Eddie R. Myers, Mayor and City Clerk, respectively, of the City of Hattiesburg, Mississippi, a municipal corporation, each of whom acknowledged before me that they signed, executed and delivered the above and foregoing Cemetery Deed on the day and year therein mentioned as the act and deed of the City of Hattiesburg after having first been authorized so to do.

Given under my hand and official seal of office on this, the 19th day of June, 2012.

My Commission Expires:

NOTARY PUBLIC

STATE OF MISSISSIPPI
COUNTY OF FORREST/LAMAR
CITY OF HATTIESBURG
HATTIESBURG, MS

**DEED TO CEMETERY LOT
HIGHLAND CEMETERY**

For and in consideration of the sum of ONE HUNDRED SEVENTY FIVE AND NO/100 Dollars (\$175.00), cash in hand paid to the City of Hattiesburg, Mississippi, the City of Hattiesburg, Mississippi acting by and through its duly authorized Mayor and City Clerk does hereby bargain, sell and convey unto Marvin Eugene Jones, subject to the reservations and restrictions hereinafter set out and subject to rules and regulations now or hereafter adopted, the following described grave spaces:

North Half (N1/2)Northeast Quarter(NE 1/4)

Lot Number:6

Section Number:27

according to the Cemetery Survey of the City of Hattiesburg,
Mississippi known as Highland Cemetery, and containing
One (1) Grave space (s).

SAID Lot shall be used for burial purposes only and all graves therein must be checked and laid out by the Cemetery sexton before the same is dug and must be at least 4 feet deep and shall be, when completed, level with the ground. No shrubbery, vines or trees shall be planted in the Cemetery Lot and there shall be nothing left above the ground except markers which may be erected to meet all City regulations and requirements. All burials in the grave space(s) herein conveyed shall comply with applicable State and Federal laws governing human burial and with City rules and regulations pertaining thereto. If boxes or vaults are used they shall be at least 10 inches below the ground level.

GRANTEE herein shall not sell or convey this lot without a written permit from the Mayor and Council of the City of Hattiesburg, Mississippi.

WITNESS the signature and seal of the City of Hattiesburg, Mississippi, a Municipal Corporation, acting, by and through its duly authorized Mayor and City Clerk, on this, the 19th day of June, 2012.

ATTEST:

CITY OF HATTIESBURG, MISSISSIPPI

CITY CLERK

MAYOR

(S E A L)

STATE OF MISSISSIPPI
COUNTY OF FORREST/LAMAR

Personally appeared before me, the undersigned authority in and for said County and State, Johnny L. DuPree and Eddie R. Myers, Mayor and City Clerk, respectively, of the City of Hattiesburg, Mississippi, a municipal corporation, each of whom acknowledged before me that they signed, executed and delivered the above and foregoing Cemetery Deed on the day and year therein mentioned as the act and deed of the City of Hattiesburg after having first been authorized so to do.

Given under my hand and official seal of office on this, the 19th day of June, 2012.

My Commission Expires:

NOTARY PUBLIC

STATE OF MISSISSIPPI
COUNTY OF FORREST/LAMAR
CITY OF HATTIESBURG
HATTIESBURG, MS

**DEED TO CEMETERY LOT
HIGHLAND CEMETERY**

For and in consideration of the sum of ONE HUNDRED SEVENTY FIVE AND NO/100 Dollars (\$175.00), cash in hand paid to the City of Hattiesburg, Mississippi, the City of Hattiesburg, Mississippi acting by and through its duly authorized Mayor and City Clerk does hereby bargain, sell and convey unto Tracy Hammond, subject to the reservations and restrictions hereinafter set out and subject to rules and regulations now or hereafter adopted, the following described grave spaces:

North Half (N1/2) Southwest Quarter (SW 1/4)

Lot Number: 39

Section Number: 27

according to the Cemetery Survey of the City of Hattiesburg,
Mississippi known as Highland Cemetery, and containing
One (1) Grave space (s).

SAID Lot shall be used for burial purposes only and all graves therein must be checked and laid out by the Cemetery sexton before the same is dug and must be at least 4 feet deep and shall be, when completed, level with the ground. No shrubbery, vines or trees shall be planted in the Cemetery Lot and there shall be nothing left above the ground except markers which may be erected to meet all City regulations and requirements. All burials in the grave space(s) herein conveyed shall comply with applicable State and Federal laws governing human burial and with City rules and regulations pertaining

thereto. If boxes or vaults are used they shall be at least 10 inches below the ground level.

GRANTEE herein shall not sell or convey this lot without a written permit from the Mayor and Council of the City of Hattiesburg, Mississippi.

WITNESS the signature and seal of the City of Hattiesburg, Mississippi, a Municipal Corporation, acting, by and through its duly authorized Mayor and City Clerk, on this, the 19th day of June, 2012.

ATTEST:

CITY OF HATTIESBURG, MISSISSIPPI

CITY CLERK

MAYOR

(S E A L)

STATE OF MISSISSIPPI
COUNTY OF FORREST/LAMAR

Personally appeared before me, the undersigned authority in and for said County and State, Johnny L. DuPree and Eddie R. Myers, Mayor and City Clerk, respectively, of the City of Hattiesburg, Mississippi, a municipal corporation, each of whom acknowledged before me that they signed, executed and delivered the above and foregoing Cemetery Deed on the day and year therein mentioned as the act and deed of the City of Hattiesburg after having first been authorized so to do.

Given under my hand and official seal of office on this, the 19th day of June, 2012.

My Commission Expires:

NOTARY PUBLIC

STATE OF MISSISSIPPI
COUNTY OF FORREST/LAMAR
CITY OF HATTIESBURG
HATTIESBURG, MS

**DEED TO CEMETERY LOT
HIGHLAND CEMETERY**

For and in consideration of the sum of ONE HUNDRED SEVENTY FIVE AND NO/100 Dollars (\$175.00), cash in hand paid to the City of Hattiesburg, Mississippi, the City of Hattiesburg, Mississippi acting by and through its duly authorized Mayor and City Clerk does hereby bargain, sell and convey unto Sharon Ann Ware, subject to the reservations and restrictions hereinafter set out and subject to rules and regulations now or hereafter adopted, the following described grave spaces:

South Half (S1/2) Southeast Quarter (SE 1/4)

Lot Number: 23

Section Number: 27

according to the Cemetery Survey of the City of Hattiesburg,
Mississippi known as Highland Cemetery, and containing
One (1) Grave space (s).

SAID Lot shall be used for burial purposes only and all graves therein must be checked and laid out by the Cemetery sexton before the same is dug and must be at least 4 feet deep and shall be, when completed, level with the ground. No shrubbery, vines or trees shall be planted in the Cemetery Lot and there shall be nothing left above the ground except markers which may be erected to meet all City regulations and requirements. All burials in the grave space(s) herein conveyed shall comply with applicable State and Federal laws governing human burial and with City rules and regulations pertaining

thereto. If boxes or vaults are used they shall be at least 10 inches below the ground level.

GRANTEE herein shall not sell or convey this lot without a written permit from the Mayor and Council of the City of Hattiesburg, Mississippi.

WITNESS the signature and seal of the City of Hattiesburg, Mississippi, a Municipal Corporation, acting, by and through its duly authorized Mayor and City Clerk, on this, the 19th day of June, 2012.

ATTEST:

CITY OF HATTIESBURG, MISSISSIPPI

CITY CLERK

MAYOR

(S E A L)

STATE OF MISSISSIPPI
COUNTY OF FORREST/LAMAR

Personally appeared before me, the undersigned authority in and for said County and State, Johnny L. DuPree and Eddie R. Myers, Mayor and City Clerk, respectively, of the City of Hattiesburg, Mississippi, a municipal corporation, each of whom acknowledged before me that they signed, executed and delivered the above and foregoing Cemetery Deed on the day and year therein mentioned as the act and deed of the City of Hattiesburg after having first been authorized so to do.

Given under my hand and official seal of office on this, the 19th day of June, 2012.

My Commission Expires:

NOTARY PUBLIC

STATE OF MISSISSIPPI
COUNTY OF FORREST/LAMAR
CITY OF HATTIESBURG
HATTIESBURG, MS

**DEED TO CEMETERY LOT
HIGHLAND CEMETERY**

For and in consideration of the sum of ONE HUNDRED SEVENTY FIVE AND NO/100 Dollars (\$175.00), cash in hand paid to the City of Hattiesburg, Mississippi, the City of Hattiesburg, Mississippi acting by and through its duly authorized Mayor and City Clerk does hereby bargain, sell and convey unto William Edward Silas, subject to the reservations and restrictions hereinafter set out and subject to rules and regulations now or hereafter adopted, the following described grave spaces:

South Half (S1/2)Southwest Quarter(SW 1/4)

Lot Number:51

Section Number:35

according to the Cemetery Survey of the City of Hattiesburg,
Mississippi known as Highland Cemetery, and containing
One (1) Grave space (s).

SAID Lot shall be used for burial purposes only and all graves therein must be checked and laid out by the Cemetery sexton before the same is dug and must be at least 4 feet deep and shall be, when completed, level with the ground. No shrubbery, vines or trees shall be planted in the Cemetery Lot and there shall be nothing left above the ground except markers which may be erected to meet all City regulations and requirements. All burials in the grave space(s) herein conveyed shall comply with applicable State and Federal laws governing human burial and with City rules and regulations pertaining

thereto. If boxes or vaults are used they shall be at least 10 inches below the ground level.

GRANTEE herein shall not sell or convey this lot without a written permit from the Mayor and Council of the City of Hattiesburg, Mississippi.

WITNESS the signature and seal of the City of Hattiesburg, Mississippi, a Municipal Corporation, acting, by and through its duly authorized Mayor and City Clerk, on this, the 19th day of June, 2012.

ATTEST:

CITY OF HATTIESBURG, MISSISSIPPI

CITY CLERK

MAYOR

(S E A L)

STATE OF MISSISSIPPI
COUNTY OF FORREST/LAMAR

Personally appeared before me, the undersigned authority in and for said County and State, Johnny L. DuPree and Eddie R. Myers, Mayor and City Clerk, respectively, of the City of Hattiesburg, Mississippi, a municipal corporation, each of whom acknowledged before me that they signed, executed and delivered the above and foregoing Cemetery Deed on the day and year therein mentioned as the act and deed of the City of Hattiesburg after having first been authorized so to do.

Given under my hand and official seal of office on this, the 19th day of June, 2012.

My Commission Expires:

NOTARY PUBLIC

STATE OF MISSISSIPPI
COUNTY OF FORREST/LAMAR
CITY OF HATTIESBURG
HATTIESBURG, MS

**DEED TO CEMETERY LOT
HIGHLAND CEMETERY**

For and in consideration of the sum of ONE HUNDRED SEVENTY FIVE AND NO/100 Dollars (\$175.00), cash in hand paid to the City of Hattiesburg, Mississippi, the City of Hattiesburg, Mississippi acting by and through its duly authorized Mayor and City Clerk does hereby bargain, sell and convey unto Ola Mae silas, subject to the reservations and restrictions hereinafter set out and subject to rules and regulations now or hereafter adopted, the following described grave spaces:

North Half (N1/2) Southwest Quarter (SW 1/4)

Lot Number: 51

Section Number: 35

according to the Cemetery Survey of the City of Hattiesburg,
Mississippi known as Highland Cemetery, and containing
One (1) Grave space (s).

SAID Lot shall be used for burial purposes only and all graves therein must be checked and laid out by the Cemetery sexton before the same is dug and must be at least 4 feet deep and shall be, when completed, level with the ground. No shrubbery, vines or trees shall be planted in the Cemetery Lot and there shall be nothing left above the ground except markers which may be erected to meet all City regulations and requirements. All burials in the grave space(s) herein conveyed shall comply with applicable State and Federal laws governing human burial and with City rules and regulations pertaining thereto. If boxes or vaults are used they shall be at least 10 inches below the ground level.

GRANTEE herein shall not sell or convey this lot without a written permit from the Mayor and Council of the City of Hattiesburg, Mississippi.

WITNESS the signature and seal of the City of Hattiesburg, Mississippi, a Municipal Corporation, acting, by and through its duly authorized Mayor and City Clerk, on this, the 19th day of June, 2012.

ATTEST:

CITY OF HATTIESBURG, MISSISSIPPI

CITY CLERK

MAYOR

(S E A L)

STATE OF MISSISSIPPI
COUNTY OF FORREST/LAMAR

Personally appeared before me, the undersigned authority in and for said County and State, Johnny L. DuFree and Eddie R. Myers, Mayor and City Clerk, respectively, of the City of Hattiesburg, Mississippi, a municipal corporation, each of whom acknowledged before me that they signed, executed and delivered the above and foregoing Cemetery Deed on the day and year therein mentioned as the act and deed of the City of Hattiesburg after having first been authorized so to do.

Given under my hand and official seal of office on this, the 19th day of June, 2012.

My Commission Expires:

NOTARY PUBLIC

STATE OF MISSISSIPPI
COUNTY OF FORREST/LAMAR
CITY OF HATTIESBURG
HATTIESBURG, MS

**DEED TO CEMETERY LOT
SOUTH HILL CEMETERY**

For and in consideration of the sum of ONE HUNDRED FIFTY AND NO/100 Dollars (\$150.00), cash in hand paid to the City of Hattiesburg, Mississippi, the City of Hattiesburg, Mississippi acting by and through its duly authorized Mayor and City Clerk does hereby bargain, sell and convey unto Willie Stokes Jr., subject to the reservations and restrictions hereinafter set out and subject to rules and regulations now or hereafter adopted, the following described grave spaces:

North Half (N½)
of the
Northeast Quarter (NE¼)

Lot Number: 91

Section Number: 2

according to the Cemetery Survey of the City of Hattiesburg,
Mississippi known as South Hill Cemetery, and containing

One (1) Grave space (s).

SAID Lot shall be used for burial purposes only and all graves therein must be checked and laid out by the Cemetery sexton before the same is dug and must be at least 4 feet deep and shall be, when completed, level with the ground. No shrubbery, vines or trees shall be planted in the Cemetery Lot and there shall be nothing left above the ground except markers which may be erected to meet all City regulations and requirements. All burials in the grave space(s) herein conveyed shall comply with applicable State and Federal laws governing human burial and with City rules and regulations pertaining thereto. If boxes or vaults are used they shall be at least 10 inches below the ground level.

GRANTEE herein shall not sell or convey this lot without a written permit from the Mayor and Council of the City of Hattiesburg, Mississippi.

WITNESS the signature and seal of the City of Hattiesburg, Mississippi, a Municipal Corporation, acting, by and through its duly authorized Mayor and City Clerk, on this, the 19th day of June, 2012.

ATTEST:

CITY OF HATTIESBURG, MISSISSIPPI

CITY CLERK

MAYOR

(S E A L)

STATE OF MISSISSIPPI
COUNTY OF FORREST/LAMAR

Personally appeared before me, the undersigned authority in and for said County and State, Johnny L. DuPree and Eddie R. Myers, Mayor and City Clerk, respectively, of the City of Hattiesburg, Mississippi, a municipal corporation, each of whom acknowledged before me that they signed, executed and delivered the above and foregoing Cemetery Deed on the day and year therein mentioned as the act and deed of the City of Hattiesburg after having first been authorized so to do.

Given under my hand and official seal of office on this, the 19th day of June, 2012.

My Commission Expires:

NOTARY PUBLIC

STATE OF MISSISSIPPI
COUNTY OF FORREST/LAMAR
CITY OF HATTIESBURG
HATTIESBURG, MS

**DEED TO CEMETERY LOT
SOUTH HILL CEMETERY**

For and in consideration of the sum of ONE HUNDRED FIFTY AND NO/100 Dollars (\$150.00), cash in hand paid to the City of Hattiesburg, Mississippi, the City of Hattiesburg, Mississippi acting by and through its duly authorized Mayor and City Clerk does hereby bargain, sell and convey unto Vonnie Magee Carter, subject to the reservations and restrictions hereinafter set out and subject to rules and regulations now or hereafter adopted, the following described grave spaces:

East Half (E1/2)
of the
Northeast Quarter (NE1/4)

Lot Number: 131 Section Number: 1

according to the Cemetery Survey of the City of Hattiesburg,
Mississippi known as South Hill Cemetery, and containing

One (1) Grave space (s).

SAID Lot shall be used for burial purposes only and all graves therein must be checked and laid out by the Cemetery sexton before the same is dug and must be at least 4 feet deep and shall be, when completed, level with the ground. No shrubbery, vines or trees shall be planted in the Cemetery Lot and there shall be nothing left above the ground except markers which may be erected to meet all City regulations and requirements. All burials in the grave space(s) herein conveyed shall comply with applicable State and Federal laws governing human burial and with City rules and regulations pertaining thereto. If boxes or vaults are used they shall be at least 10 inches below the ground level.

GRANTEE herein shall not sell or convey this lot without a written permit from the Mayor and Council of the City of Hattiesburg, Mississippi.

WITNESS the signature and seal of the City of Hattiesburg, Mississippi, a Municipal Corporation, acting, by and through its duly authorized Mayor and City Clerk, on this, the 19th day of June, 2012.

ATTEST:

CITY OF HATTIESBURG, MISSISSIPPI

CITY CLERK

MAYOR

(S E A L)

STATE OF MISSISSIPPI
COUNTY OF FORREST/LAMAR

Personally appeared before me, the undersigned authority in and for said County and State, Johnny L. DuPree and Eddie R. Myers, Mayor and City Clerk, respectively, of the City of Hattiesburg, Mississippi, a municipal corporation, each of whom acknowledged before me that they signed, executed and delivered the above and foregoing Cemetery Deed on the day and year therein mentioned as the act and deed of the City of Hattiesburg after having first been authorized so to do.

Given under my hand and official seal of office on this, the 19th day of June, 2012.

My Commission Expires:

NOTARY PUBLIC

STATE OF MISSISSIPPI
COUNTY OF FORREST/LAMAR
CITY OF HATTIESBURG
HATTIESBURG, MS

**DEED TO CEMETERY LOT
HIGHLAND CEMETERY**

For and in consideration of the sum of ONE HUNDRED SEVENTY FIVE AND NO/100 Dollars (\$175.00), cash in hand paid to the City of Hattiesburg, Mississippi, the City of Hattiesburg, Mississippi acting by and through its duly authorized Mayor and City Clerk does hereby bargain, sell and convey unto Thomas Osbey subject to the reservations and restrictions hereinafter set out and subject to rules and regulations now or hereafter adopted, the following described grave spaces:

North Half (N1/2) Northwest Quarter (NW 1/4)

Lot Number: 44

Section Number: 36

according to the Cemetery Survey of the City of Hattiesburg,
Mississippi known as Highland Cemetery, and containing

One (1) Grave space (s).

SAID Lot shall be used for burial purposes only and all graves therein must be checked and laid out by the Cemetery sexton before the same is dug and must be at least 4 feet deep and shall be, when completed, level with the ground. No shrubbery, vines or trees shall be planted in the Cemetery Lot and there shall be nothing left above the ground except markers which may be erected to meet all City regulations and requirements. All burials in the grave space(s) herein conveyed shall comply with applicable State and Federal laws governing human burial and with City rules and regulations pertaining

thereto. If boxes or vaults are used they shall be at least 10 inches below the ground level.

GRANTEE herein shall not sell or convey this lot without a written permit from the Mayor and Council of the City of Hattiesburg, Mississippi.

WITNESS the signature and seal of the City of Hattiesburg, Mississippi, a Municipal Corporation, acting, by and through its duly authorized Mayor and City Clerk, on this, the 19th day of June, 2012.

ATTEST:


CITY CLERK


CITY OF HATTIESBURG, MISSISSIPPI
MAYOR


(S E A L)

STATE OF MISSISSIPPI
COUNTY OF FORREST/LAMAR

Personally appeared before me, the undersigned authority in and for said County and State, Johnny L. DuPree and Eddie R. Myers, Mayor and City Clerk, respectively, of the City of Hattiesburg, Mississippi, a municipal corporation, each of whom acknowledged before me that they signed, executed and delivered the above and foregoing Cemetery Deed on the day and year therein mentioned as the act and deed of the City of Hattiesburg after having first been authorized so to do.

Given under my hand and official seal of office on this, the 19th day of June, 2012.

My Comm

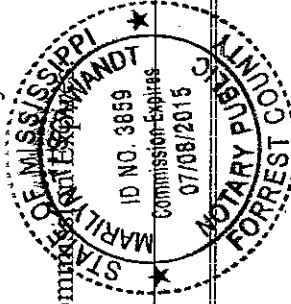


NOTARY PUBLIC

STATE OF MISSISSIPPI
COUNTY OF FORREST/LAMAR
CITY OF HATTIESBURG
HATTIESBURG, MS

**DEED TO CEMETERY LOT
HIGHLAND CEMETERY**

For and in consideration of the sum of ONE HUNDRED SEVENTY FIVE AND NO/100 Dollars (\$175.00), cash in hand paid to the City of Hattiesburg, Mississippi, the City of Hattiesburg, Mississippi acting by and through its duly authorized Mayor and City Clerk does hereby bargain, sell and convey unto Eddie Taylor subject to the reservations and restrictions hereinafter set out and subject to rules and regulations now or hereafter adopted, the following described grave spaces:

South Half (S1/2) Northwest Quarter (NW 1/4)

Lot Number: 4

Section Number: 33

according to the Cemetery Survey of the City of Hattiesburg,
Mississippi known as Highland Cemetery, and containing

One (1) Grave space (s).


SAID Lot shall be used for burial purposes only and all graves therein must be checked and laid out by the Cemetery sexton before the same is dug and must be at least 4 feet deep and shall be, when completed, level with the ground. No shrubbery, vines or trees shall be planted in the Cemetery Lot and there shall be nothing left above the ground except markers which may be erected to meet all City regulations and requirements. All burials in the grave space(s) herein conveyed shall comply with applicable State and Federal laws governing human burial and with City rules and regulations pertaining


thereto. If boxes or vaults are used they shall be at least 10 inches below the ground level.

GRANTEE herein shall not sell or convey this lot without a written permit from the Mayor and Council of the City of Hattiesburg, Mississippi.

WITNESS the signature and seal of the City of Hattiesburg, Mississippi, a Municipal Corporation, acting, by and through its duly authorized Mayor and City Clerk, on this, the 19th day of June, 2012.

ATTEST:

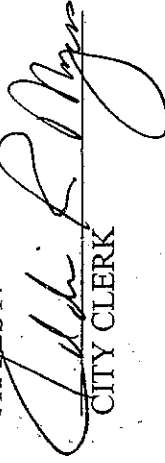
CITY CLERK

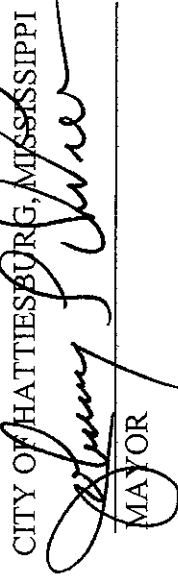

CITY OF HATTIESBURG, MISSISSIPPI
MAYOR

(S E A L)

STATE OF MISSISSIPPI
COUNTY OF FORREST/LAMAR

Personally appeared before me, the undersigned authority in and for said County and State, Johnny L. DuPre and Eddie R. Myers, Mayor and City Clerk, respectively, of the City of Hattiesburg, Mississippi, a municipal corporation, each of whom acknowledged before me that they signed, executed and delivered the above and foregoing Cemetery Deed on the day and year therein mentioned as the act and deed of the City of Hattiesburg after having first been authorized so to do.

Given under my hand and official seal of office on this, the 19th day of June, 2012.

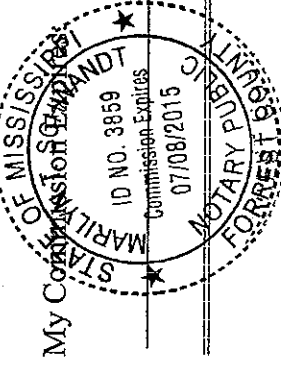


NOTARY PUBLIC

STATE OF MISSISSIPPI
COUNTY OF FORREST/LAMAR
CITY OF HATTIESBURG
HATTIESBURG, MS

**DEED TO CEMETERY LOT
HIGHLAND CEMETERY**

For and in consideration of the sum of ONE HUNDRED SEVENTY FIVE AND NO/100 Dollars (\$175.00), cash in hand paid to the City of Hattiesburg, Mississippi, the City of Hattiesburg, Mississippi acting by and through its duly authorized Mayor and City Clerk does hereby bargain, sell and convey unto Eric DeWayne Williams subject to the reservations and restrictions hereinafter set out and subject to rules and regulations now or hereafter adopted, the following described grave spaces:

South Half (S1/2) Southeast Quarter (SE 1/4)

Lot Number: 33

Section Number: 36


according to the Cemetery Survey of the City of Hattiesburg,
Mississippi known as Highland Cemetery, and containing
One (1) Grave space (s).

SAID Lot shall be used for burial purposes only and all graves therein must be checked and laid out by the Cemetery sexton before the same is dug and must be at least 4 feet deep and shall be, when completed, level with the ground. No shrubbery, vines or trees shall be planted in the Cemetery Lot and there shall be nothing left above the ground except markers which may be erected to meet all City regulations and requirements. All burials in the grave space(s) herein conveyed shall comply with applicable State and Federal laws governing human burial and with City rules and regulations pertaining


thereto. If boxes or vaults are used they shall be at least 10 inches below the ground level.
GRANTEE herein shall not sell or convey this lot without a written permit from the Mayor and Council of the City of Hattiesburg, Mississippi.

WITNESS the signature and seal of the City of Hattiesburg, Mississippi, a Municipal Corporation, acting, by and through its duly authorized Mayor and City Clerk, on this, the 19th day of June, 2012.

ATTEST:

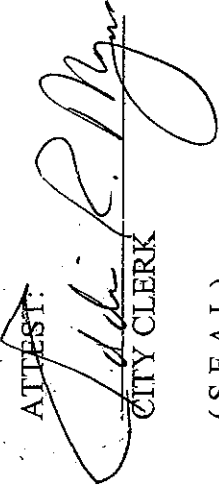
CITY CLERK

(S E A L)

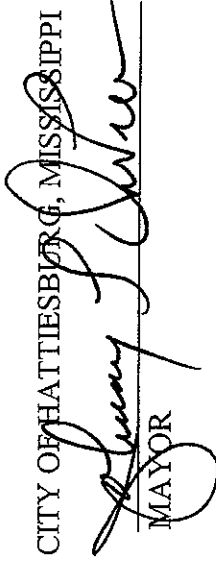
CITY OF HATTIESBURG, MISSISSIPPI

MAYOR

STATE OF MISSISSIPPI
COUNTY OF FORREST/LAMAR

Personally appeared before me, the undersigned authority in and for said County and State, Johnny L. DuPre and Eddie R. Myers, Mayor and City Clerk, respectively, of the City of Hattiesburg, Mississippi, a municipal corporation, each of whom acknowledged before me that they signed, executed and delivered the above and foregoing Cemetery Deed on the day and year therein mentioned as the act and deed of the City of Hattiesburg after having first been authorized so to do.

Given under my hand and official seal of office on this, the 19th day of June, 2012.

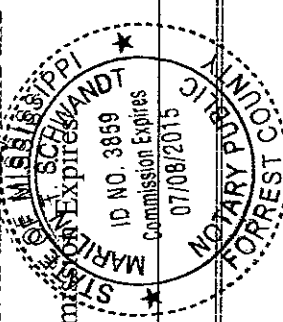My Commission Expires




NOTARY PUBLIC

STATE OF MISSISSIPPI
COUNTY OF FORREST/LAMAR
CITY OF HATTIESBURG
HATTIESBURG, MS

DEED TO CEMETERY LOT HIGHLAND CEMETERY

For and in consideration of the sum of ONE HUNDRED SEVENTY FIVE AND NO/100 Dollars (\$175.00), cash in hand paid to the City of Hattiesburg, Mississippi, the City of Hattiesburg, Mississippi acting by and through its duly authorized Mayor and City Clerk does hereby bargain, sell and convey unto Raymond and Linda Clark subject to the reservations and restrictions hereinafter set out and subject to rules and regulations now or hereafter adopted, the following described grave spaces:

North Half NS1/2) Northwest Quarter NWE 1/4)

Lot Number: 95

Section Number: 36

according to the Cemetery Survey of the City of Hattiesburg,
Mississippi known as Highland Cemetery, and containing

One (1) Grave space (s).


SAID Lot shall be used for burial purposes only and all graves therein must be checked and laid out by the Cemetery sexton before the same is dug and must be at least 4 feet deep and shall be, when completed, level with the ground. No shrubbery, vines or trees shall be planted in the Cemetery Lot and there shall be nothing left above the ground except markers which may be erected to meet all City regulations and requirements. All burials in the grave space(s) herein conveyed shall comply with applicable State and Federal laws governing human burial and with City rules and regulations pertaining

thereto. If boxes or vaults are used they shall be at least 10 inches below the ground level.


GRANTEE herein shall not sell or convey this lot without a written permit from the Mayor and Council of the City of Hattiesburg, Mississippi.

WITNESS the signature and seal of the City of Hattiesburg, Mississippi, a Municipal Corporation, acting, by and through its duly authorized Mayor and City Clerk, on this, the 19th day of June, 2012.

ATTEST:

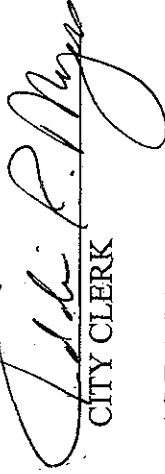
CITY CLERK


(S E A L)

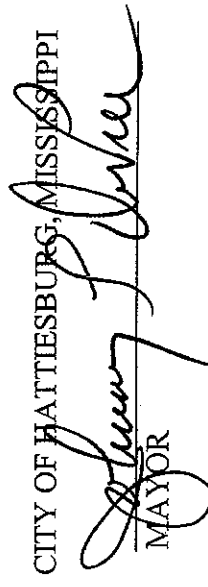
CITY OF HATTIESBURG, MISSISSIPPI
MAYOR

STATE OF MISSISSIPPI
COUNTY OF FORREST/LAMAR

Personally appeared before me, the undersigned authority in and for said County and State, Johnny L. DuPre and Eddie R. Myers, Mayor and City Clerk, respectively, of the City of Hattiesburg, Mississippi, a municipal corporation, each of whom acknowledged before me that they signed, executed and delivered the above and foregoing Cemetery Deed on the day and year therein mentioned as the act and deed of the City of Hattiesburg after having first been authorized so to do.

Given under my hand and official seal of office on this, the 19th day of June, 2012.

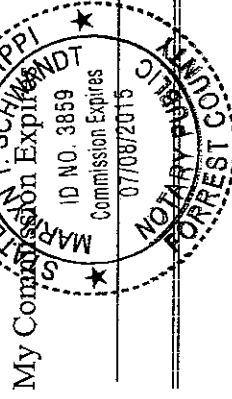


NOTARY PUBLIC

STATE OF MISSISSIPPI
COUNTY OF FORREST/LAMAR
CITY OF HATTIESBURG
HATTIESBURG, MS

**DEED TO CEMETERY LOT
HIGHLAND CEMETERY**

For and in consideration of the sum of ONE HUNDRED SEVENTY FIVE AND NO/100 Dollars (\$175.00), cash in hand paid to the City of Hattiesburg, Mississippi, the City of Hattiesburg, Mississippi acting by and through its duly authorized Mayor and City Clerk does hereby bargain, sell and convey unto Raymond and Linda Clark subject to the reservations and restrictions hereinafter set out and subject to rules and regulations now or hereafter adopted, the following described grave spaces:

North Half (N1/2) Northwest Quarter (NW 1/4)

Lot Number: 95

Section Number: 36


according to the Cemetery Survey of the City of Hattiesburg,
Mississippi known as Highland Cemetery, and containing

One (1) Grave space (s).


SAID Lot shall be used for burial purposes only and all graves therein must be checked and laid out by the Cemetery sexton before the same is dug and must be at least 4 feet deep and shall be, when completed, level with the ground. No shrubbery, vines or trees shall be planted in the Cemetery Lot and there shall be nothing left above the ground except markers which may be erected to meet all City regulations and requirements. All burials in the grave space(s) herein conveyed shall comply with applicable State and Federal laws governing human burial and with City rules and regulations pertaining

thereto. If boxes or vaults are used they shall be at least 10 inches below the ground level.
GRANTEE herein shall not sell or convey this lot without a written permit from the Mayor and Council of the City of Hattiesburg, Mississippi.

WITNESS the signature and seal of the City of Hattiesburg, Mississippi, a Municipal Corporation, acting, by and through its duly authorized Mayor and City Clerk, on this, the 19th day of June, 2012.

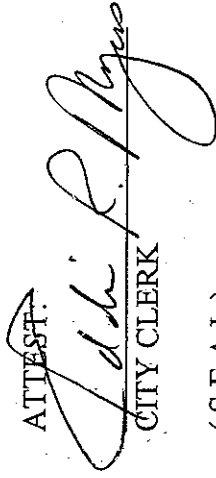ATTEST:

CITY CLERK

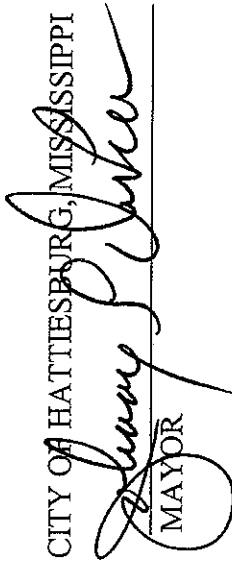
(SEAL)


CITY OF HATTIESBURG, MISSISSIPPI
MAYOR

STATE OF MISSISSIPPI
COUNTY OF FORREST/LAMAR

Personally appeared before me, the undersigned authority in and for said County and State, Johnny L. DuPree and Eddie R. Myers, Mayor and City Clerk, respectively, of the City of Hattiesburg, Mississippi, a municipal corporation, each of whom acknowledged before me that they signed, executed and delivered the above and foregoing Cemetery Deed on the day and year therein mentioned as the act and deed of the City of Hattiesburg after having first been authorized so to do.

Given under my hand and official seal of office on this, the 19th day of June, 2012.

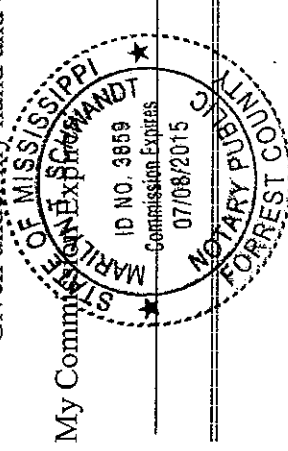


NOTARY PUBLIC

STATE OF MISSISSIPPI
COUNTY OF FORREST/LAMAR
CITY OF HATTIESBURG
HATTIESBURG, MS

DEED TO CEMETERY LOT HIGHLAND CEMETERY

For and in consideration of the sum of ONE HUNDRED SEVENTY FIVE AND NO/100 Dollars (\$175.00), cash in hand paid to the City of Hattiesburg, Mississippi, the City of Hattiesburg, Mississippi acting by and through its duly authorized Mayor and City Clerk does hereby bargain, sell and convey unto Harry K. and Mary F Bynum subject to the reservations and restrictions hereinafter set out and subject to rules and regulations now or hereafter adopted, the following described grave spaces:

South Half (S1/2) Southeast Quarter (SE 1/4)

Lot Number: 8

Section Number: 33


according to the Cemetery Survey of the City of Hattiesburg,
Mississippi known as Highland Cemetery, and containing
One (1) Grave space (s).

SAID Lot shall be used for burial purposes only and all graves therein must be checked and laid out by the Cemetery sexton before the same is dug and must be at least 4 feet deep and shall be, when completed, level with the ground. No shrubbery, vines or trees shall be planted in the Cemetery Lot and there shall be nothing left above the ground except markers which may be erected to meet all City regulations and requirements. All burials in the grave space(s) herein conveyed shall comply with applicable State and Federal laws governing human burial and with City rules and regulations pertaining thereto. If boxes or vaults are used they shall be at least 10 inches below the ground level.


GRANTEE herein shall not sell or convey this lot without a written permit from the Mayor and Council of the City of Hattiesburg, Mississippi.

WITNESS the signature and seal of the City of Hattiesburg, Mississippi, a Municipal Corporation, acting, by and through its duly authorized Mayor and City Clerk, on this, the 19th day of June, 2012.

ATTEST:

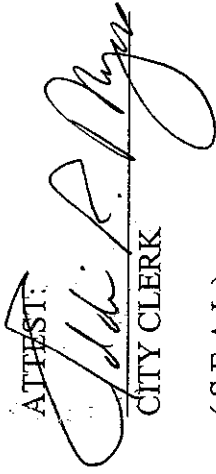
CITY CLERK


(S E A L)

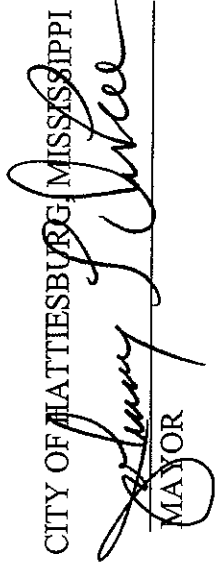
CITY OF HATTIESBURG, MISSISSIPPI
MAYOR

STATE OF MISSISSIPPI
COUNTY OF FORREST/LAMAR

Personally appeared before me, the undersigned authority in and for said County and State, Johnny L. DuPree and Eddie R. Myers, Mayor and City Clerk, respectively, of the City of Hattiesburg, Mississippi, a municipal corporation, each of whom acknowledged before me that they signed, executed and delivered the above and foregoing Cemetery Deed on the day and year therein mentioned as the act and deed of the City of Hattiesburg after having first been authorized so to do.

Given under my hand and official seal of office on this, the 19th day of June, 2012.

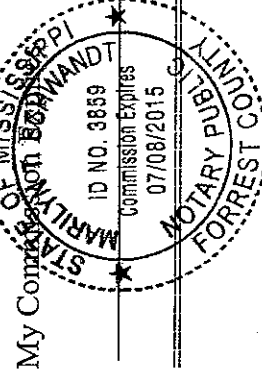

STATE OF MISSISSIPPI
COUNTY OF FORREST/LAMAR
CITY OF HATTIESBURG
HATTIESBURG, MS

DEED TO CEMETERY LOT HIGHLAND CEMETERY

For and in consideration of the sum of THREE HUNDRED FIFTY AND NO/100 Dollars (\$350.00), cash in hand paid to the City of Hattiesburg, Mississippi, the City of Hattiesburg, Mississippi acting by and through its duly authorized Mayor and City Clerk does hereby bargain, sell and convey unto, Juanita H. Tisdale, subject to the reservations and restrictions hereinafter set out and subject to rules and regulations now or hereafter adopted, the following described grave spaces:

Northeast Quarter (NE 1/4)

Lot Number 73 Section 37


according to the Cemetery Survey of the City of Hattiesburg, Mississippi known as Highland Cemetery, and containing


Two Grave space (s).

SAID Lot shall be used for burial purposes only and all graves therein must be checked and laid out by the Cemetery sexton before the same is dug and must be at least 4 feet deep and shall be, when completed, level with the ground. No shrubbery, vines or trees shall be planted in the Cemetery Lot and there shall be nothing left above the ground except markers which may be erected to meet all City regulations and requirements. All burials in the grave space(s) herein conveyed shall comply with applicable State and Federal laws governing human burial and with City rules and regulations pertaining thereto. If boxes or vaults are used they shall be at least 10 inches below the ground level.

GRANTEE herein shall not sell or convey this lot without a written permit from the Mayor and Council of the City of Hattiesburg, Mississippi.

WITNESS the signature and seal of the City of Hattiesburg, Mississippi, a Municipal Corporation, acting, by and through its duly authorized Mayor and City Clerk, on this, the 19th day of June, 2012.

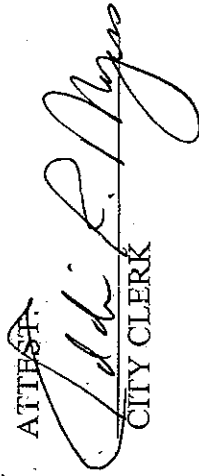ATTEST:

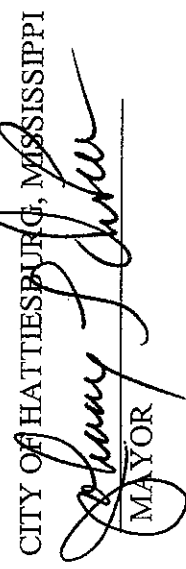CITY CLERK


CITY OF HATTIESBURG, MISSISSIPPI

MAYOR

(S E A L)

STATE OF MISSISSIPPI
COUNTY OF FORREST/LAMAR

Personally appeared before me, the undersigned authority in and for said County and State, Johnny L. DuPree and Eddie R. Myers, Mayor and City Clerk, respectively, of the City of Hattiesburg, Mississippi, a municipal corporation, each of whom acknowledged before me that they signed, executed and delivered the above and foregoing Cemetery Deed on the day and year therein mentioned as the act and deed of the City of Hattiesburg after having first been authorized so to do.

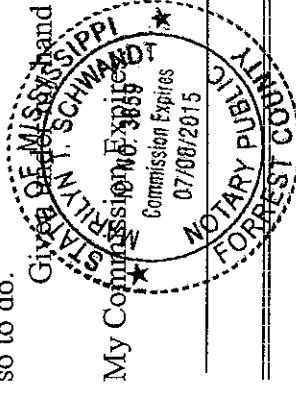Given Under My Hand and official seal of office on this, the 19th day of June, 2012.




NOTARY PUBLIC

STATE OF MISSISSIPPI
COUNTY OF FORREST/LAMAR
CITY OF HATTIESBURG
HATTIESBURG, MS

**DEED TO CEMETERY LOT
HIGHLAND CEMETERY**

For and in consideration of the sum of ONE HUNDRED SEVENTY FIVE AND NO/100 Dollars (\$175.00), cash in hand paid to the City of Hattiesburg, Mississippi, the City of Hattiesburg, Mississippi acting by and through its duly authorized Mayor and City Clerk does hereby bargain, sell and convey unto Reveita Moore subject to the reservations and restrictions hereinafter set out and subject to rules and regulations now or hereafter adopted, the following described grave spaces:

South Half (S1/2) Northeast Quarter (NE 1/4)

Lot Number: 71

Section Number: 26

according to the Cemetery Survey of the City of Hattiesburg,
Mississippi known as Highland Cemetery, and containing

One (1) Grave space (s).

SAID Lot shall be used for burial purposes only and all graves therein must be checked and laid out by the Cemetery sexton before the same is dug and must be at least 4 feet deep and shall be, when completed, level with the ground. No shrubbery, vines or trees shall be planted in the Cemetery Lot and there shall be nothing left above the ground except markers which may be erected to meet all City regulations and requirements. All burials in the grave space(s) herein conveyed shall comply with applicable State and Federal laws governing human burial and with City rules and regulations pertaining

thereto. If boxes or vaults are used they shall be at least 10 inches below the ground level.

GRANTEE herein shall not sell or convey this lot without a written permit from the Mayor and Council of the City of Hattiesburg, Mississippi.

WITNESS the signature and seal of the City of Hattiesburg, Mississippi, a Municipal Corporation, acting, by and through its duly authorized Mayor and City Clerk, on this, the 19th day of June, 2012.

ATTEST:

Eddie R. Myers
CITY CLERK

Johnny L. DuPre
CITY OF HATTIESBURG, MISSISSIPPI
MAYOR


(S E A L)

STATE OF MISSISSIPPI
COUNTY OF FORREST/LAMAR

Personally appeared before me, the undersigned authority in and for said County and State, Johnny L. DuPre and Eddie R. Myers, Mayor and City Clerk, respectively, of the City of Hattiesburg, Mississippi, a municipal corporation, each of whom acknowledged before me that they signed, executed and delivered the above and foregoing Cemetery Deed on the day and year therein mentioned as the act and deed of the City of Hattiesburg after having first been authorized so to do.

Given under my hand and official seal of office on this, the 19th day of June, 2012.

My Commission Expires:

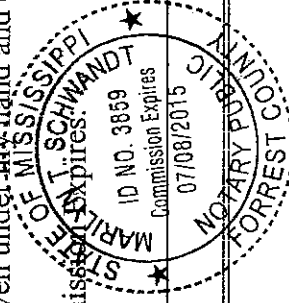

Marilyn T. Schwandt
NOTARY PUBLIC

STATE OF MISSISSIPPI
COUNTY OF FORREST/LAMAR
CITY OF HATTIESBURG
HATTIESBURG, MS

**DEED TO CEMETERY LOT
HIGHLAND CEMETERY**

For and in consideration of the sum of FORTY-FIVE AND NO/100 Dollars (\$45.00), cash in hand paid to the City of Hattiesburg, Mississippi, the City of Hattiesburg, Mississippi acting by and through its duly authorized Mayor and City Clerk does hereby bargain, sell and convey unto Elia Renia Love, subject to the reservations and restrictions hereinafter set out and subject to rules and regulations now or hereafter adopted, the following described grave spaces:

Baby Space #119

Lot Number: 5 Section Number: 19

according to the Cemetery Survey of the City of Hattiesburg,
Mississippi known as Highland Cemetery, and containing
One (1) Grave space (s).

SAID Lot shall be used for burial purposes only and all graves therein must be checked and laid out by the Cemetery sexton before the same is dug and must be at least 4 feet deep and shall be, when completed, level with the ground. No shrubbery, vines or trees shall be planted in the Cemetery Lot and there shall be nothing left above the ground except markers which may be erected to meet all City regulations and requirements. All burials in the grave space(s) herein conveyed shall comply with applicable State and Federal laws governing human burial and with City rules and regulations pertaining thereto. If boxes or vaults are used they shall be at least 10 inches below the ground level.

GRANTEE herein shall not sell or convey this lot without a written permit from the Mayor and Council of the City of Hattiesburg, Mississippi.

WITNESS the signature and seal of the City of Hattiesburg, Mississippi, a Municipal Corporation, acting, by and through its duly authorized Mayor and City Clerk, on this, the 19th day of June, 2012.

ATTEST:

Eddie R. Myers
CITY CLERK


Johnny L. DuFree
CITY OF HATTIESBURG, MISSISSIPPI
MAYOR
(SEAL)

STATE OF MISSISSIPPI
COUNTY OF FORREST/LAMAR

Personally appeared before me, the undersigned authority in and for said County and State, Johnny L. DuFree and Eddie R. Myers, Mayor and City Clerk, respectively, of the City of Hattiesburg, Mississippi, a municipal corporation, each of whom acknowledged before me that they signed, executed and delivered the above and foregoing Cemetery Deed on the day and year therein mentioned as the act and deed of the City of Hattiesburg after having first been authorized so to do.

Given under my hand and official seal of office on this, the 19th day of June 2012.

My Comm. Expires:

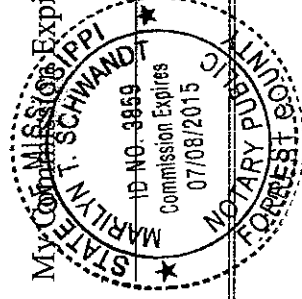

NOTARY PUBLIC

Marklyn T. Schwandt

STATE OF MISSISSIPPI
COUNTY OF FORREST/LAMAR
CITY OF HATTIESBURG
HATTIESBURG, MS

DEED TO CEMETERY LOT HIGHLAND CEMETERY

For and in consideration of the sum of ONE HUNDRED SEVENTY FIVE AND NO/100 Dollars (\$175.00), cash in hand paid to the City of Hattiesburg, Mississippi, the City of Hattiesburg, Mississippi acting by and through its duly authorized Mayor and City Clerk does hereby bargain, sell and convey unto Catherine B Gaines subject to the reservations and restrictions hereinafter set out and subject to rules and regulations now or hereafter adopted, the following described grave spaces:

North Half (N1/2) Southeast Quarter (SE 1/4)

Lot Number: 51

Section Number: 23


according to the Cemetery Survey of the City of Hattiesburg,
Mississippi known as Highland Cemetery, and containing
One (1) Grave space (s).

SAID Lot shall be used for burial purposes only and all graves therein must be checked and laid out by the Cemetery sexton before the same is dug and must be at least 4 feet deep and shall be, when completed, level with the ground. No shrubbery, vines or trees shall be planted in the Cemetery Lot and there shall be nothing left above the ground except markers which may be erected to meet all City regulations and requirements. All burials in the grave space(s) herein conveyed shall comply with applicable State and Federal laws governing human burial and with City rules and regulations pertaining thereto. If boxes or vaults are used they shall be at least 10 inches below the ground level.


GRANTEE herein shall not sell or convey this lot without a written permit from the Mayor and Council of the City of Hattiesburg, Mississippi.

WITNESS the signature and seal of the City of Hattiesburg, Mississippi, a Municipal Corporation, acting, by and through its duly authorized Mayor and City Clerk, on this, the 19th day of June, 2012.

ATTEST:

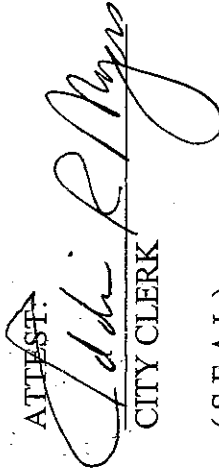
CITY CLERK

(S E A L)

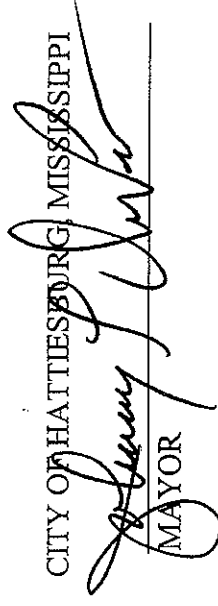

CITY OF HATTIESBURG, MISSISSIPPI
MAYOR

STATE OF MISSISSIPPI
COUNTY OF FORREST/LAMAR

Personally appeared before me, the undersigned authority in and for said County and State, Johnny L. DuPre and Eddie R. Myers, Mayor and City Clerk, respectively, of the City of Hattiesburg, Mississippi, a municipal corporation, each of whom acknowledged before me that they signed, executed and delivered the above and foregoing Cemetery Deed on the day and year therein mentioned as the act and deed of the City of Hattiesburg after having first been authorized so to do.

Given under my hand and official seal of office on this, the 19th day of June, 2012.

My Comm. Expires:

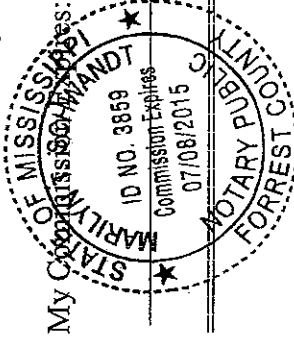


NOTARY PUBLIC

STATE OF MISSISSIPPI
COUNTY OF FORREST/LAMAR
CITY OF HATTIESBURG
HATTIESBURG, MS

DEED TO CEMETERY LOT HIGHLAND CEMETERY

For and in consideration of the sum of FIVE HUNDRED TWENTY FIVE AND NO/100 Dollars (\$525.00), cash in hand paid to the City of Hattiesburg, Mississippi, the City of Hattiesburg, Mississippi acting by and through its duly authorized Mayor and City Clerk does hereby bargain, sell and convey unto Robert Williams, Jr., subject to the reservations and restrictions hereinafter set out and subject to rules and regulations now or hereafter adopted, the following described grave spaces:

South Half (S½) of the Northwest Quarter (NW¼)

and the

Northeast Quarter (NE¼)

Lot Number : 5 Section Number: 33

according to the Cemetery Survey of the City of Hattiesburg,
Mississippi known as Highland Cemetery, and containing
three (3) Grave space (s).

SAID Lot shall be used for burial purposes only and all graves therein must be checked and laid out by the Cemetery sexton before the same is dug and must be at least 4 feet deep and shall be, when completed, level with the ground. No shrubbery, vines or trees shall be planted in the Cemetery Lot and there shall be nothing left above the ground except markers which may be erected to meet all City regulations and requirements. All burials in the grave space(s) herein conveyed shall comply with applicable State and Federal laws governing human burial and with City rules and regulations pertaining thereto. If boxes or vaults are used they shall be at least 10 inches below the ground level.

GRANTEE herein shall not sell or convey this lot without a written permit from the Mayor and Council of the City of Hattiesburg, Mississippi.

WITNESS the signature and seal of the City of Hattiesburg, Mississippi, a Municipal Corporation, acting, by and through its duly authorized Mayor and City Clerk, on this, the 19th day of June, 2012.

ATTEST


Johnny L. DuPree
CITY CLERK

(S E A L)

STATE OF MISSISSIPPI
COUNTY OF FORREST/LAMAR

Personally appeared before me, the undersigned authority in and for said County and State, Johnny L. DuPree and Eddie R. Myers, Mayor and City Clerk, respectively, of the City of Hattiesburg, Mississippi, a municipal corporation, each of whom acknowledged before me that they signed, executed and delivered the above and foregoing Cemetery Deed on the day and year therein mentioned as the act and deed of the City of Hattiesburg after having first been authorized so to do.

Given under my hand and official seal of office on this, the 19th day of June, 2012.

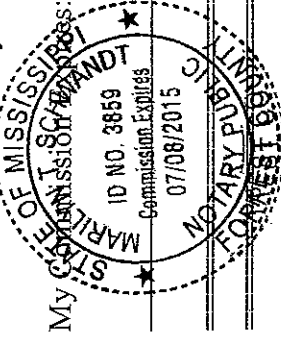

Marlene T. Schwardt
NOTARY PUBLIC

STATE OF MISSISSIPPI
COUNTY OF FORREST/LAMAR
CITY OF HATTIESBURG
HATTIESBURG, MS

**DEED TO CEMETERY LOT
HIGHLAND CEMETERY**

For and in consideration of the sum of THREE HUNDRED FIFTY AND NO/100 Dollars (\$350.00), cash in hand paid to the City of Hattiesburg, Mississippi, the City of Hattiesburg, Mississippi acting by and through its duly authorized Mayor and City Clerk does hereby bargain, sell and convey unto, James A and Arlyn R. Trussell, subject to the reservations and restrictions hereinafter set out and subject to rules and regulations now or hereafter adopted, the following described grave spaces:

Northeast Quarter (NE 1/4)

Lot Number 106 Section 37

according to the Cemetery Survey of the City of Hattiesburg, Mississippi known as Highland Cemetery, and containing


Two Grave space (s).


SAID Lot shall be used for burial purposes only and all graves therein must be checked and laid out by the Cemetery sexton before the same is dug and must be at least 4 feet deep and shall be, when completed, level with the ground. No shrubbery, vines or trees shall be planted in the Cemetery Lot and there shall be nothing left above the ground except markers which may be erected to meet all City regulations and requirements. All burials in the grave space(s) herein conveyed shall comply with applicable State and Federal laws governing human burial and with City rules and regulations pertaining thereto. If boxes or vaults are used they shall be at least 10 inches below the ground level.

GRANTEE herein shall not sell or convey this lot without a written permit from the Mayor and Council of the City of Hattiesburg, Mississippi.

WITNESS the signature and seal of the City of Hattiesburg, Mississippi, a Municipal Corporation, acting, by and through its duly authorized Mayor and City Clerk, on this, the 19th day of June, 2012.

ATTEST

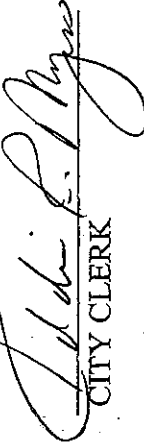
CITY CLERK

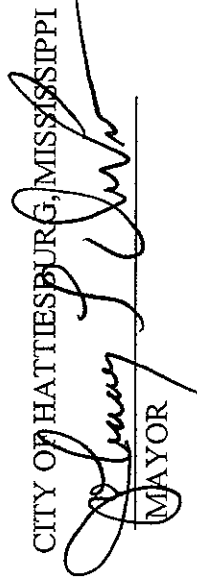

CITY OF HATTIESBURG, MISSISSIPPI
MAYOR

(S E A L)

STATE OF MISSISSIPPI
COUNTY OF FORREST/LAMAR

Personally appeared before me, the undersigned authority in and for said County and State, Johnny L. DuPree and Eddie R. Myers, Mayor and City Clerk, respectively, of the City of Hattiesburg, Mississippi, a municipal corporation, each of whom acknowledged before me that they signed, executed and delivered the above and foregoing Cemetery Deed on the day and year therein mentioned as the act and deed of the City of Hattiesburg after having first been authorized so to do.

Given Under My hand and official seal of office on this, the 19th day of June, 2012.

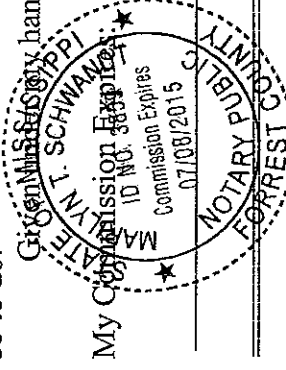


NOTARY PUBLIC

STATE OF MISSISSIPPI
COUNTY OF FORREST/LAMAR
CITY OF HATTIESBURG
HATTIESBURG, MS

DEED TO CEMETERY LOT HIGHLAND CEMETERY

For and in consideration of the sum of ONE HUNDRED SEVENTY FIVE AND NO/100 Dollars (\$175.00), cash in hand paid to the City of Hattiesburg, Mississippi, the City of Hattiesburg, Mississippi acting by and through its duly authorized Mayor and City Clerk does hereby bargain, sell and convey unto Gerald Merton Bounds subject to the reservations and restrictions hereinafter set out and subject to rules and regulations now or hereafter adopted, the following described grave spaces:

South Half (S1/2) Southeast Quarter (SE 1/4)

Lot Number: 65

Section Number: 36

according to the Cemetery Survey of the City of Hattiesburg,
Mississippi known as Highland Cemetery, and containing


One (1) Grave space (s).

SAID Lot shall be used for burial purposes only and all graves therein must be checked and laid out by the Cemetery sexton before the same is dug and must be at least 4 feet deep and shall be, when completed, level with the ground. No shrubbery, vines or trees shall be planted in the Cemetery Lot and there shall be nothing left above the ground except markers which may be erected to meet all City regulations and requirements. All burials in the grave space(s) herein conveyed shall comply with applicable State and Federal laws governing human burial and with City rules and regulations pertaining


thereto. If boxes or vaults are used they shall be at least 10 inches below the ground level.

GRANTEE herein shall not sell or convey this lot without a written permit from the Mayor and Council of the City of Hattiesburg, Mississippi.

WITNESS the signature and seal of the City of Hattiesburg, Mississippi, a Municipal Corporation, acting, by and through its duly authorized Mayor and City Clerk, on this, the 19th day of June, 2012.

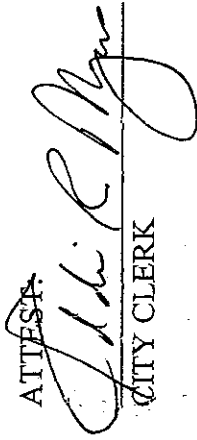ATTEST:

CITY CLERK

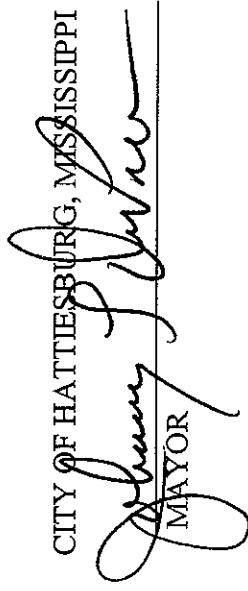
(S E A L)


CITY OF HATTIESBURG, MISSISSIPPI
MAYOR

STATE OF MISSISSIPPI
COUNTY OF FORREST/LAMAR

Personally appeared before me, the undersigned authority in and for said County and State, Johnny L. DuFree and Eddie R. Myers, Mayor and City Clerk, respectively, of the City of Hattiesburg, Mississippi, a municipal corporation, each of whom acknowledged before me that they signed, executed and delivered the above and foregoing Cemetery Deed on the day and year therein mentioned as the act and deed of the City of Hattiesburg after having first been authorized so to do.

Given under my hand and official seal of office on this, the 19th day of June, 2012.

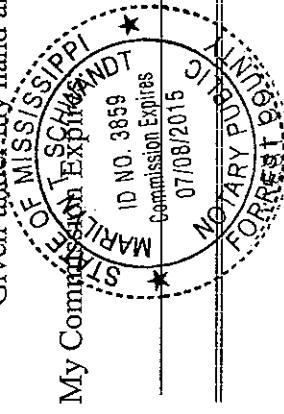


NOTARY PUBLIC

STATE OF MISSISSIPPI
COUNTY OF FORREST/LAMAR
CITY OF HATTIESBURG
HATTIESBURG, MS

**DEED TO CEMETERY LOT
HIGHLAND CEMETERY**

For and in consideration of the sum of ONE HUNDRED SEVENTY FIVE AND NO/100 Dollars (\$175.00), cash in hand paid to the City of Hattiesburg, Mississippi, the City of Hattiesburg, Mississippi acting by and through its duly authorized Mayor and City Clerk does hereby bargain, sell and convey unto Mamie Gaines subject to the reservations and restrictions hereinafter set out and subject to rules and regulations now or hereafter adopted, the following described grave spaces:

North Half (N1/2) Northeast Quarter (NE 1/4)

Lot Number: 40

Section Number: 36

according to the Cemetery Survey of the City of Hattiesburg,
Mississippi known as Highland Cemetery, and containing

One (1) Grave space (s).

SAID Lot shall be used for burial purposes only and all graves therein must be checked and laid out by the Cemetery sexton before the same is dug and must be at least 4 feet deep and shall be, when completed, level with the ground. No shrubbery, vines or trees shall be planted in the Cemetery Lot and there shall be nothing left above the ground except markers which may be erected to meet all City regulations and requirements. All burials in the grave space(s) herein conveyed shall comply with applicable State and Federal laws governing human burial and with City rules and regulations pertaining thereto. If boxes or vaults are used they shall be at least 10 inches below the ground level.

GRANTEE herein shall not sell or convey this lot without a written permit from the Mayor and Council of the City of Hattiesburg, Mississippi.

WITNESS the signature and seal of the City of Hattiesburg, Mississippi, a Municipal Corporation, acting, by and through its duly authorized Mayor and City Clerk, on this, the 19th day of June, 2012.

ATTEST:

Eddie R. Myers
CITY CLERK


(S E A L)

Johnny L. DuPre
MAYOR
CITY OF HATTIESBURG, MISSISSIPPI

STATE OF MISSISSIPPI
COUNTY OF FORREST/LAMAR

Personally appeared before me, the undersigned authority in and for said County and State, Johnny L. DuPre and Eddie R. Myers, Mayor and City Clerk, respectively, of the City of Hattiesburg, Mississippi, a municipal corporation, each of whom acknowledged before me that they signed, executed and delivered the above and foregoing Cemetery Deed on the day and year therein mentioned as the act and deed of the City of Hattiesburg after having first been authorized so to do.

Given under my hand and official seal of office on this, the 19th day of June, 2012.

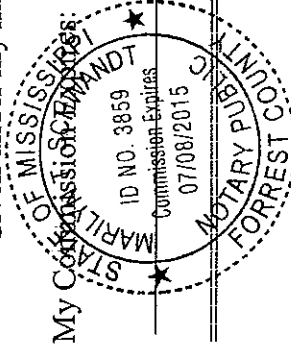

Marilyn T. Schwan
NOTARY PUBLIC

STATE OF MISSISSIPPI
COUNTY OF FORREST/LAMAR
CITY OF HATTIESBURG
HATTIESBURG, MS

DEED TO CEMETERY LOT HIGHLAND CEMETERY

For and in consideration of the sum of ONE HUNDRED SEVENTY FIVE AND NO/100 Dollars (\$175.00), cash in hand paid to the City of Hattiesburg, Mississippi, the City of Hattiesburg, Mississippi acting by and through its duly authorized Mayor and City Clerk does hereby bargain, sell and convey unto Alma L. Varnado subject to the reservations and restrictions hereinafter set out and subject to rules and regulations now or hereafter adopted, the following described grave spaces:

North Half (N1/2) Northwest Quarter (NW 1/4)

Lot Number: 3

Section Number: 33


according to the Cemetery Survey of the City of Hattiesburg,
Mississippi known as Highland Cemetery, and containing
One (1) Grave space (s).


SAID Lot shall be used for burial purposes only and all graves therein must be checked and laid out by the Cemetery sexton before the same is dug and must be at least 4 feet deep and shall be, when completed, level with the ground. No shrubbery, vines or trees shall be planted in the Cemetery Lot and there shall be nothing left above the ground except markers which may be erected to meet all City regulations and requirements. All burials in the grave space(s) herein conveyed shall comply with applicable State and Federal laws governing human burial and with City rules and regulations pertaining thereto. If boxes or vaults are used they shall be at least 10 inches below the ground level.

GRANTEE herein shall not sell or convey this lot without a written permit from the Mayor and Council of the City of Hattiesburg, Mississippi.

WITNESS the signature and seal of the City of Hattiesburg, Mississippi, a Municipal Corporation, acting, by and through its duly authorized Mayor and City Clerk, on this, the 19th day of June, 2012.

ATTEST:

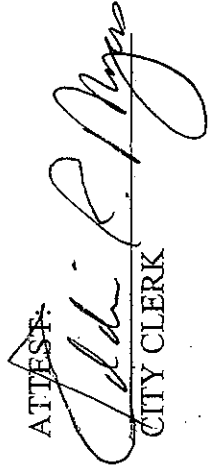
CITY CLERK

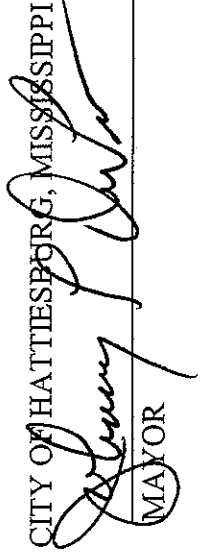
CITY OF HATTIESBURG, MISSISSIPPI
MAYOR


(S E A L)

STATE OF MISSISSIPPI
COUNTY OF FORREST/LAMAR

Personally appeared before me, the undersigned authority in and for said County and State, Johnny L. DuPre and Eddie R. Myers, Mayor and City Clerk, respectively, of the City of Hattiesburg, Mississippi, a municipal corporation, each of whom acknowledged before me that they signed, executed and delivered the above and foregoing Cemetery Deed on the day and year therein mentioned as the act and deed of the City of Hattiesburg after having first been authorized so to do.

Given under my hand and official seal of office on this, the 19th day of June, 2012.

My Comm. Expires
ID NO. 3859
Commission Expires
07/06/2015

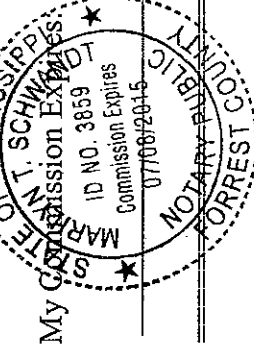


NOTARY PUBLIC

STATE OF MISSISSIPPI
COUNTY OF FORREST/LAMAR
CITY OF HATTIESBURG
HATTIESBURG, MS

**DEED TO CEMETERY LOT
HIGHLAND CEMETERY**

For and in consideration of the sum of ONE HUNDRED SEVENTY FIVE AND NO/100 Dollars (\$175.00), cash in hand paid to the City of Hattiesburg, Mississippi, the City of Hattiesburg, Mississippi acting by and through its duly authorized Mayor and City Clerk does hereby bargain, sell and convey unto Mary B. Newsome subject to the reservations and restrictions hereinafter set out and subject to rules and regulations now or hereafter adopted, the following described grave spaces:

North Half (N1/2) Southwest Quarter (SW 1/4)

Lot Number: 71

Section Number: 37

according to the Cemetery Survey of the City of Hattiesburg,
Mississippi known as Highland Cemetery, and containing

One (1) Grave space (s).

SAID Lot shall be used for burial purposes only and all graves therein must be checked and laid out by the Cemetery sexton before the same is dug and must be at least 4 feet deep and shall be, when completed, level with the ground. No shrubbery, vines or trees shall be planted in the Cemetery Lot and there shall be nothing left above the ground except markers which may be erected to meet all City regulations and requirements. All burials in the grave space(s) herein conveyed shall comply with applicable State and Federal laws governing human burial and with City rules and regulations pertaining

thereto. If boxes or vaults are used they shall be at least 10 inches below the ground level.

GRANTEE herein shall not sell or convey this lot without a written permit from the Mayor and Council of the City of Hattiesburg, Mississippi.

WITNESS the signature and seal of the City of Hattiesburg, Mississippi, a Municipal Corporation, acting, by and through its duly authorized Mayor and City Clerk, on this, the 19th day of June, 2012.

ATTEST:

Eddie R. Myers
CITY CLERK


(S E A L)

CITY OF HATTIESBURG, MISSISSIPPI
Johnny L. DuFree
MAYOR

STATE OF MISSISSIPPI
COUNTY OF FORREST/LAMAR

Personally appeared before me, the undersigned authority in and for said County and State, Johnny L. DuFree and Eddie R. Myers, Mayor and City Clerk, respectively, of the City of Hattiesburg, Mississippi, a municipal corporation, each of whom acknowledged before me that they signed, executed and delivered the above and foregoing Cemetery Deed on the day and year therein mentioned as the act and deed of the City of Hattiesburg after having first been authorized so to do.

Given under my hand and official seal of office on this, the 19th day of June, 2012.

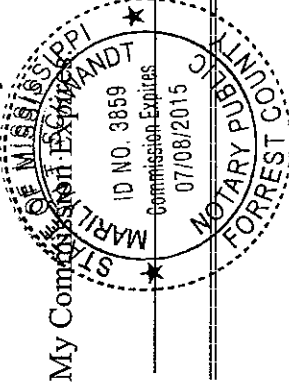

Marilyn T. Schwartz
NOTARY PUBLIC

STATE OF MISSISSIPPI
COUNTY OF FORREST/LAMAR
CITY OF HATTIESBURG
HATTIESBURG, MS

**DEED TO CEMETERY LOT
HIGHLAND CEMETERY**

For and in consideration of the sum of ONE HUNDRED SEVENTY FIVE AND NO/100 Dollars (\$175.00), cash in hand paid to the City of Hattiesburg, Mississippi, the City of Hattiesburg, Mississippi acting by and through its duly authorized Mayor and City Clerk does hereby bargain, sell and convey unto Louis R. and Debbie Brown subject to the reservations and restrictions hereinafter set out and subject to rules and regulations now or hereafter adopted, the following described grave spaces:

South Half (S1/2) Southeast Quarter (SE 1/4)

Lot Number: 8

Section Number: 30

according to the Cemetery Survey of the City of Hattiesburg,
Mississippi known as Highland Cemetery, and containing
One (1) Grave space (s).

SAID Lot shall be used for burial purposes only and all graves therein must be checked and laid out by the Cemetery sexton before the same is dug and must be at least 4 feet deep and shall be, when completed, level with the ground. No shrubbery, vines or trees shall be planted in the Cemetery Lot and there shall be nothing left above the ground except markers which may be erected to meet all City regulations and requirements. All burials in the grave space(s) herein conveyed shall comply with applicable State and Federal laws governing human burial and with City rules and regulations pertaining thereto. If boxes or vaults are used they shall be at least 10 inches below the ground level.

GRANTEE herein shall not sell or convey this lot without a written permit from the Mayor and Council of the City of Hattiesburg, Mississippi.

WITNESS the signature and seal of the City of Hattiesburg, Mississippi, a Municipal Corporation, acting, by and through its duly authorized Mayor and City Clerk, on this, the 19th day of June, 2012.

ATTEST:

Johnny R. Myers
CITY CLERK


(S E A L)

CITY OF HATTIESBURG, MISSISSIPPI
Johnny R. Myers
MAYOR

STATE OF MISSISSIPPI
COUNTY OF FORREST/LAMAR

Personally appeared before me, the undersigned authority in and for said County and State, Johnny L. DuPre and Eddie R. Myers, Mayor and City Clerk, respectively, of the City of Hattiesburg, Mississippi, a municipal corporation, each of whom acknowledged before me that they signed, executed and delivered the above and foregoing Cemetery Deed on the day and year therein mentioned as the act and deed of the City of Hattiesburg after having first been authorized so to do.

Given under my hand and official seal of office on this, the 19th day of June, 2012.

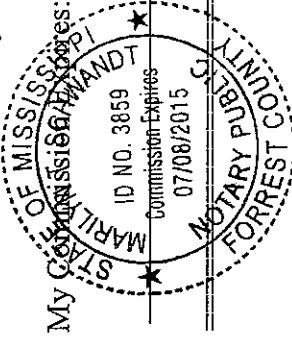

Marlyn T. Schenck
NOTARY PUBLIC

STATE OF MISSISSIPPI
COUNTY OF FORREST/LAMAR
CITY OF HATTIESBURG
HATTIESBURG, MS

**DEED TO CEMETERY LOT
HIGHLAND CEMETERY**

For and in consideration of the sum of ONE HUNDRED SEVENTY FIVE AND NO/100 Dollars (\$175.00), cash in hand paid to the City of Hattiesburg, Mississippi, the City of Hattiesburg, Mississippi acting by and through its duly authorized Mayor and City Clerk does hereby bargain, sell and convey unto Arthur Ray Haynes subject to the reservations and restrictions hereinafter set out and subject to rules and regulations now or hereafter adopted, the following described grave spaces:

North Half (N1/2) Southwest Quarter (SW 1/4)

Lot Number: 20

Section Number: 31

according to the Cemetery Survey of the City of Hattiesburg,
Mississippi known as Highland Cemetery, and containing
One (1) Grave space (s).

SAID Lot shall be used for burial purposes only and all graves therein must be checked and laid out by the Cemetery sexton before the same is dug and must be at least 4 feet deep and shall be, when completed, level with the ground. No shrubbery, vines or trees shall be planted in the Cemetery Lot and there shall be nothing left above the ground except markers which may be erected to meet all City regulations and requirements. All burials in the grave space(s) herein conveyed shall comply with applicable State and Federal laws governing human burial and with City rules and regulations pertaining thereto. If boxes or vaults are used they shall be at least 10 inches below the ground level.

GRANTEE herein shall not sell or convey this lot without a written permit from the Mayor and Council of the City of Hattiesburg, Mississippi.

WITNESS the signature and seal of the City of Hattiesburg, Mississippi, a Municipal Corporation, acting, by and through its duly authorized Mayor and City Clerk, on this, the 19th day of June, 2012.

ATTEST

Eddie R. Myers
CITY CLERK


CITY OF HATTIESBURG, MISSISSIPPI
Johnny L. DuFree
MAYOR

(S E A L)

STATE OF MISSISSIPPI
COUNTY OF FORREST/LAMAR

Personally appeared before me, the undersigned authority in and for said County and State, Johnny L. DuFree and Eddie R. Myers, Mayor and City Clerk, respectively, of the City of Hattiesburg, Mississippi, a municipal corporation, each of whom acknowledged before me that they signed, executed and delivered the above and foregoing Cemetery Deed on the day and year therein mentioned as the act and deed of the City of Hattiesburg after having first been authorized so to do.

Given under my hand and official seal of office on this, the 19th day of June, 2012.

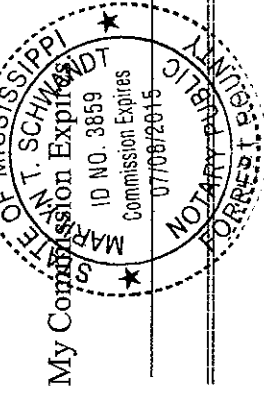

Marvin T. Schwartz
NOTARY PUBLIC

STATE OF MISSISSIPPI
COUNTY OF FORREST/LAMAR
CITY OF HATTIESBURG
HATTIESBURG, MS

DEED TO CEMETERY LOT HIGHLAND CEMETERY

For and in consideration of the sum of THREE HUNDRED FIFTY AND NO/100 Dollars (\$350.00), cash in hand paid to the City of Hattiesburg, Mississippi, the City of Hattiesburg, Mississippi acting by and through its duly authorized Mayor and City Clerk does hereby bargain, sell and convey unto, Charles D and Sylvia Power, subject to the reservations and restrictions hereinafter set out and subject to rules and regulations now or hereafter adopted, the following described grave spaces:

Northwest Quarter (NW 1/4)

Lot Number 24 Section 35


according to the Cemetery Survey of the City of Hattiesburg, Mississippi known as Highland Cemetery, and containing


Two Grave space (s).

SAID Lot shall be used for burial purposes only and all graves therein must be checked and laid out by the Cemetery sexton before the same is dug and must be at least 4 feet deep and shall be, when completed, level with the ground. No shrubbery, vines or trees shall be planted in the Cemetery Lot and there shall be nothing left above the ground except markers which may be erected to meet all City regulations and requirements. All burials in the grave space(s) herein conveyed shall comply with applicable State and Federal laws governing human burial and with City rules and regulations pertaining thereto. If boxes or vaults are used they shall be at least 10 inches below the ground level.

GRANTEE herein shall not sell or convey this lot without a written permit from the Mayor and Council of the City of Hattiesburg, Mississippi.

WITNESS the signature and seal of the City of Hattiesburg, Mississippi, a Municipal Corporation, acting, by and through its duly authorized Mayor and City Clerk, on this, the 19th day of June, 2012.

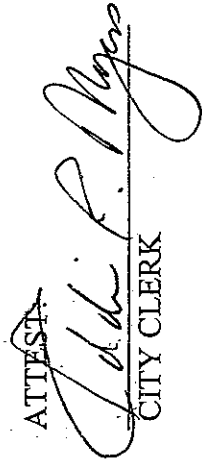ATTEST

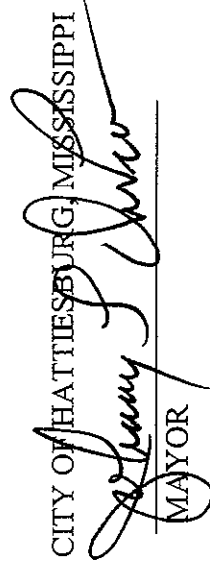CITY CLERK



CITY OF HATTIESBURG, MISSISSIPPI
MAYOR

(S E A L)

STATE OF MISSISSIPPI
COUNTY OF FORREST/LAMAR

Personally appeared before me, the undersigned authority in and for said County and State, Johnny L. DuPree and Eddie R. Myers, Mayor and City Clerk, respectively, of the City of Hattiesburg, Mississippi, a municipal corporation, each of whom acknowledged before me that they signed, executed and delivered the above and foregoing Cemetery Deed on the day and year therein mentioned as the act and deed of the City of Hattiesburg after having first been authorized so to do.

Given under my hand and official seal of office on this, the 19th day of June, 2012.

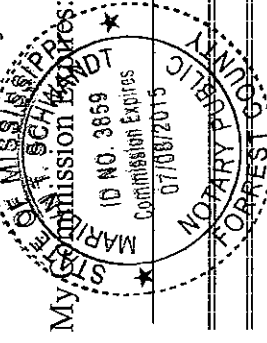


NOTARY PUBLIC

STATE OF MISSISSIPPI
COUNTY OF FORREST/LAMAR
CITY OF HATTIESBURG
HATTIESBURG, MS

**DEED TO CEMETERY LOT
HIGHLAND CEMETERY**

For and in consideration of the sum of ONE HUNDRED SEVENTY FIVE AND NO/100 Dollars (\$175.00), cash in hand paid to the City of Hattiesburg, Mississippi, the City of Hattiesburg, Mississippi acting by and through its duly authorized Mayor and City Clerk does hereby bargain, sell and convey unto Alexander Paul Williams, Jr. subject to the reservations and restrictions hereinafter set out and subject to rules and regulations now or hereafter adopted, the following described grave spaces:

South Half (\$1/2) Southeast Quarter (SE 1/4)

Lot Number: 75

Section Number: 37

according to the Cemetery Survey of the City of Hattiesburg,
Mississippi known as Highland Cemetery, and containing

One (1) Grave space (s).

SAID Lot shall be used for burial purposes only and all graves therein must be checked and laid out by the Cemetery sexton before the same is dug and must be at least 4 feet deep and shall be, when completed, level with the ground. No shrubbery, vines or trees shall be planted in the Cemetery Lot and there shall be nothing left above the ground except markers which may be erected to meet all City regulations and requirements. All burials in the grave space(s) herein conveyed shall comply with applicable State and Federal laws governing human burial and with City rules and regulations pertaining

thereto. If boxes or vaults are used they shall be at least 10 inches below the ground level.

GRANTEE herein shall not sell or convey this lot without a written permit from the Mayor and Council of the City of Hattiesburg, Mississippi.

WITNESS the signature and seal of the City of Hattiesburg, Mississippi, a Municipal Corporation, acting, by and through its duly authorized Mayor and City Clerk, on this, the 19th day of June, 2012.

ATTEST:

Eddie R. Myers
CITY CLERK


(SEAL)

Johnny L. DuPre
CITY OF HATTIESBURG, MISSISSIPPI
MAYOR

STATE OF MISSISSIPPI
COUNTY OF FORREST/LAMAR

Personally appeared before me, the undersigned authority in and for said County and State, Johnny L. DuPre and Eddie R. Myers, Mayor and City Clerk, respectively, of the City of Hattiesburg, Mississippi, a municipal corporation, each of whom acknowledged before me that they signed, executed and delivered the above and foregoing Cemetery Deed on the day and year therein mentioned as the act and deed of the City of Hattiesburg after having first been authorized so to do.

Given ~~under my~~ ^{under my} hand and official seal of office on this, the 19th day of June, 2012.

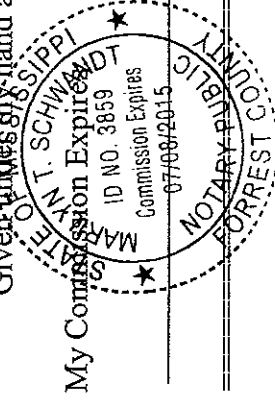

Maury T. Schwardt
NOTARY PUBLIC

STATE OF MISSISSIPPI
COUNTY OF FORREST/LAMAR
CITY OF HATTIESBURG
HATTIESBURG, MS

**DEED TO CEMETERY LOT
HIGHLAND CEMETERY**

For and in consideration of the sum of ONE HUNDRED SEVENTY FIVE AND NO/100 Dollars (\$175.00), cash in hand paid to the City of Hattiesburg, Mississippi, the City of Hattiesburg, Mississippi acting by and through its duly authorized Mayor and City Clerk does hereby bargain, sell and convey unto Alvin E. Pollard, Sr., subject to the reservations and restrictions hereinafter set out and subject to rules and regulations now or hereafter adopted, the following described grave spaces:

South Half (S1/2) Southwest Quarter (SW 1/4)

Lot Number: 84 Section Number: 36


according to the Cemetery Survey of the City of Hattiesburg,
Mississippi known as Highland Cemetery, and containing
One (1) Grave space (s).

SAID Lot shall be used for burial purposes only and all graves therein must be checked and laid out by the Cemetery sexton before the same is dug and must be at least 4 feet deep and shall be, when completed, level with the ground. No shrubbery, vines or trees shall be planted in the Cemetery Lot and there shall be nothing left above the ground except markers which may be erected to meet all City regulations and requirements. All burials in the grave space(s) herein conveyed shall comply with applicable State and Federal laws governing human burial and with City rules and regulations pertaining thereto. If boxes or vaults are used they shall be at least 10 inches below the ground level.


GRANTEE herein shall not sell or convey this lot without a written permit from the Mayor and Council of the City of Hattiesburg, Mississippi.

WITNESS the signature and seal of the City of Hattiesburg, Mississippi, a Municipal Corporation, acting, by and through its duly authorized Mayor and City Clerk, on this, the 19th day of June, 2012.

ATTEST

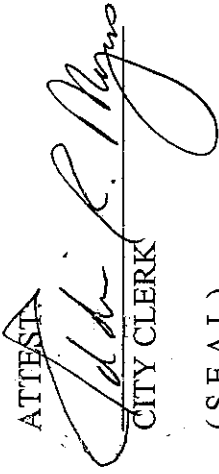
CITY CLERK


(S E A L)

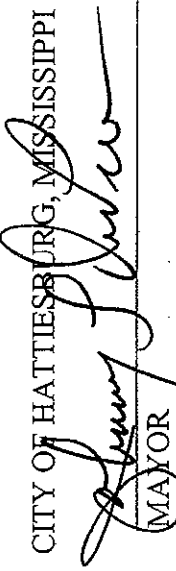CITY OF HATTIESBURG, MISSISSIPPI

MAYOR

STATE OF MISSISSIPPI
COUNTY OF FORREST/LAMAR

Personally appeared before me, the undersigned authority in and for said County and State, Johnny L. DuPree and Eddie R. Myers, Mayor and City Clerk, respectively, of the City of Hattiesburg, Mississippi, a municipal corporation, each of whom acknowledged before me that they signed, executed and delivered the above and foregoing Cemetery Deed on the day and year therein mentioned as the act and deed of the City of Hattiesburg after having first been authorized so to do.

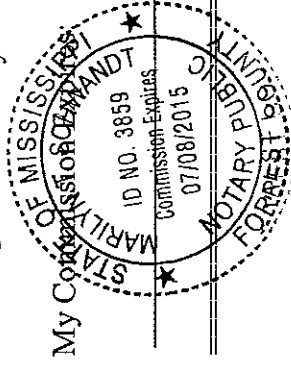Given under my hand and official seal of office on this, the 19th day of June, 2012.




NOTARY PUBLIC

STATE OF MISSISSIPPI
COUNTY OF FORREST/LAMAR
CITY OF HATTIESBURG
HATTIESBURG, MS

DEED TO CEMETERY LOT HIGHLAND CEMETERY

For and in consideration of the sum of FIVE HUNDRED TWENTY FIVE AND NO/100 Dollars (\$525.00), cash in hand paid to the City of Hattiesburg, Mississippi, the City of Hattiesburg, Mississippi acting by and through its duly authorized Mayor and City Clerk does hereby bargain, sell and convey unto Robert L. Collins, Jr., subject to the reservations and restrictions hereinafter set out and subject to rules and regulations now or hereafter adopted, the following described grave spaces:

South Half (S½) of the Northwest Quarter (NW¼)

and the
Southwest Quarter (SW¼)

Lot Number : 77 Section Number: 23

according to the Cemetery Survey of the City of Hattiesburg,
Mississippi known as Highland Cemetery, and containing
three (3) Grave space (s).

SAID Lot shall be used for burial purposes only and all graves therein must be checked and laid out by the Cemetery sexton before the same is dug and must be at least 4 feet deep and shall be, when completed, level with the ground. No shrubbery, vines or trees shall be planted in the Cemetery Lot and there shall be nothing left above the ground except markers which may be erected to meet all City regulations and requirements. All burials in the grave space(s) herein conveyed shall comply with applicable State and Federal laws governing human burial and with City rules and regulations pertaining thereto. If boxes or vaults are used they shall be at least 10 inches below the ground level.

GRANTEE herein shall not sell or convey this lot without a written permit from the Mayor and Council of the City of Hattiesburg, Mississippi.

WITNESS the signature and seal of the City of Hattiesburg, Mississippi, a Municipal Corporation, acting, by and through its duly authorized Mayor and City Clerk, on this, the 19th day of June, 2012.

ATTEST:

Eddie R. Myers
CITY CLERK


(S E A L)

Johnny L. DuPree
CITY OF HATTIESBURG, MISSISSIPPI
MAYOR

STATE OF MISSISSIPPI
COUNTY OF FORREST/LAMAR

Personally appeared before me, the undersigned authority in and for said County and State, Johnny L. DuPree and Eddie R. Myers, Mayor and City Clerk, respectively, of the City of Hattiesburg, Mississippi, a municipal corporation, each of whom acknowledged before me that they signed, executed and delivered the above and foregoing Cemetery Deed on the day and year therein mentioned as the act and deed of the City of Hattiesburg after having first been authorized so to do.

Given under my hand and official seal of office on this, the 19th day of June, 2012.

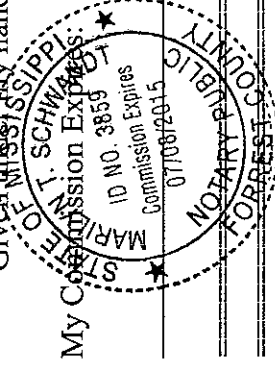

Maulw T. Schwan
NOTARY PUBLIC

STATE OF MISSISSIPPI
COUNTY OF FORREST/LAMAR
CITY OF HATTIESBURG
HATTIESBURG, MS

DEED TO CEMETERY LOT HIGHLAND CEMETERY

For and in consideration of the sum of ONE HUNDRED SEVENTY FIVE AND NO/100 Dollars (\$175.00), cash in hand paid to the City of Hattiesburg, Mississippi, the City of Hattiesburg, Mississippi acting by and through its duly authorized Mayor and City Clerk does hereby bargain, sell and convey unto Marvin Eugene Jones subject to the reservations and restrictions hereinafter set out and subject to rules and regulations now or hereafter adopted, the following described grave spaces:

North Half (N1/2) Northeast Quarter (NE 1/4)

Lot Number: 6

Section Number: 27

according to the Cemetery Survey of the City of Hattiesburg,
Mississippi known as Highland Cemetery, and containing
One (1) Grave space (s).

SAID Lot shall be used for burial purposes only and all graves therein must be checked and laid out by the Cemetery sexton before the same is dug and must be at least 4 feet deep and shall be, when completed, level with the ground. No shrubbery, vines or trees shall be planted in the Cemetery Lot and there shall be nothing left above the ground except markers which may be erected to meet all City regulations and requirements. All burials in the grave space(s) herein conveyed shall comply with applicable State and Federal laws governing human burial and with City rules and regulations pertaining thereto. If boxes or vaults are used they shall be at least 10 inches below the ground level.

GRANTEE herein shall not sell or convey this lot without a written permit from the Mayor and Council of the City of Hattiesburg, Mississippi.

WITNESS the signature and seal of the City of Hattiesburg, Mississippi, a Municipal Corporation, acting, by and through its duly authorized Mayor and City Clerk, on this, the 19th day of June, 2012.

ATTEST:

Eddie R. Myers
CITY CLERK


CITY OF HATTIESBURG, MISSISSIPPI
Johnny L. DuPre
MAYOR

(S E A L)

STATE OF MISSISSIPPI
COUNTY OF FORREST/LAMAR

Personally appeared before me, the undersigned authority in and for said County and State, Johnny L. DuPre and Eddie R. Myers, Mayor and City Clerk, respectively, of the City of Hattiesburg, Mississippi, a municipal corporation, each of whom acknowledged before me that they signed, executed and delivered the above and foregoing Cemetery Deed on the day and year therein mentioned as the act and deed of the City of Hattiesburg after having first been authorized so to do.

Given under my hand and official seal of office on this, the 19th day of June, 2012.

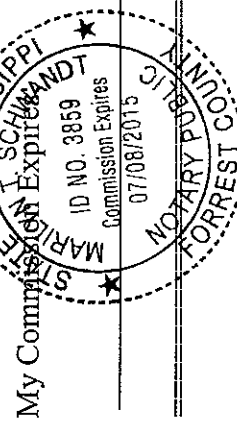

Marvin E. Jones
NOTARY PUBLIC

STATE OF MISSISSIPPI
COUNTY OF FORREST/LAMAR
CITY OF HATTIESBURG
HATTIESBURG, MS

**DEED TO CEMETERY LOT
HIGHLAND CEMETERY**

For and in consideration of the sum of ONE HUNDRED SEVENTY FIVE AND NO/100 Dollars (\$175.00), cash in hand paid to the City of Hattiesburg, Mississippi, the City of Hattiesburg, Mississippi acting by and through its duly authorized Mayor and City Clerk does hereby bargain, sell and convey unto Tracy Hammond, subject to the reservations and restrictions hereinafter set out and subject to rules and regulations now or hereafter adopted, the following described grave spaces:

North Half (N1/2) Southwest Quarter (SW 1/4)

Lot Number: 39

Section Number: 27

according to the Cemetery Survey of the City of Hattiesburg,
Mississippi known as Highland Cemetery, and containing

One (1) Grave space (s).

SAID Lot shall be used for burial purposes only and all graves therein must be checked and laid out by the Cemetery sexton before the same is dug and must be at least 4 feet deep and shall be, when completed, level with the ground. No shrubbery, vines or trees shall be planted in the Cemetery Lot and there shall be nothing left above the ground except markers which may be erected to meet all City regulations and requirements. All burials in the grave space(s) herein conveyed shall comply with applicable State and Federal laws governing human burial and with City rules and regulations pertaining thereto. If boxes or vaults are used they shall be at least 10 inches below the ground level.

GRANTEE herein shall not sell or convey this lot without a written permit from the Mayor and Council of the City of Hattiesburg, Mississippi.

WITNESS the signature and seal of the City of Hattiesburg, Mississippi, a Municipal Corporation, acting, by and through its duly authorized Mayor and City Clerk, on this, the 19th day of June, 2012.

ATTEST:

Eddie R. Myers
CITY CLERK


CITY OF HATTIESBURG, MISSISSIPPI
Johnny L. DuFree
MAYOR

(S E A L)

STATE OF MISSISSIPPI
COUNTY OF FORREST/LAMAR

Personally appeared before me, the undersigned authority in and for said County and State, Johnny L. DuFree and Eddie R. Myers, Mayor and City Clerk, respectively, of the City of Hattiesburg, Mississippi, a municipal corporation, each of whom acknowledged before me that they signed, executed and delivered the above and foregoing Cemetery Deed on the day and year therein mentioned as the act and deed of the City of Hattiesburg after having first been authorized so to do.

Given under my hand and official seal of office on this, the 19th day of June, 2012.

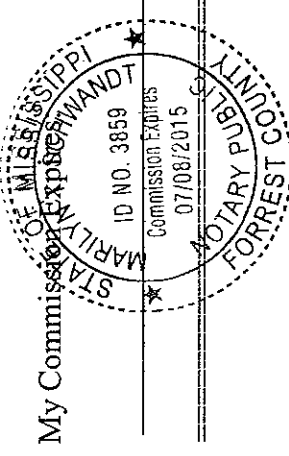

Marklyn T. Schwardt
NOTARY PUBLIC

STATE OF MISSISSIPPI
COUNTY OF FORREST/LAMAR
CITY OF HATTIESBURG
HATTIESBURG, MS

**DEED TO CEMETERY LOT
HIGHLAND CEMETERY**

For and in consideration of the sum of ONE HUNDRED SEVENTY FIVE AND NO/100 Dollars (\$175.00), cash in hand paid to the City of Hattiesburg, Mississippi, the City of Hattiesburg, Mississippi acting by and through its duly authorized Mayor and City Clerk does hereby bargain, sell and convey unto Sharon Ann Ware, subject to the reservations and restrictions hereinafter set out and subject to rules and regulations now or hereafter adopted, the following described grave spaces:

South Half (S1/2) Southeast Quarter (SE 1/4)

Lot Number: 23

Section Number: 27

according to the Cemetery Survey of the City of Hattiesburg,
Mississippi known as Highland Cemetery, and containing
One (1) Grave space (s).

SAID Lot shall be used for burial purposes only and all graves therein must be checked and laid out by the Cemetery sexton before the same is dug and must be at least 4 feet deep and shall be, when completed, level with the ground. No shrubbery, vines or trees shall be planted in the Cemetery Lot and there shall be nothing left above the ground except markers which may be erected to meet all City regulations and requirements. All burials in the grave space(s) herein conveyed shall comply with applicable State and Federal laws governing human burial and with City rules and regulations pertaining

thereto. If boxes or vaults are used they shall be at least 10 inches below the ground level.

GRANTEE herein shall not sell or convey this lot without a written permit from the Mayor and Council of the City of Hattiesburg, Mississippi.

WITNESS the signature and seal of the City of Hattiesburg, Mississippi, a Municipal Corporation, acting, by and through its duly authorized Mayor and City Clerk, on this, the 19th day of June, 2012.

ATTEST

Eddie R. Myers
CITY CLERK


(S E A L)

CITY OF HATTIESBURG, MISSISSIPPI
Johnny L. DuFree
MAYOR

STATE OF MISSISSIPPI
COUNTY OF FORREST/LAMAR

Personally appeared before me, the undersigned authority in and for said County and State, Johnny L. DuFree and Eddie R. Myers, Mayor and City Clerk, respectively, of the City of Hattiesburg, Mississippi, a municipal corporation, each of whom acknowledged before me that they signed, executed and delivered the above and foregoing Cemetery Deed on the day and year therein mentioned as the act and deed of the City of Hattiesburg after having first been authorized so to do.

Given under my hand and official seal of office on this, the 19th day of June, 2012.

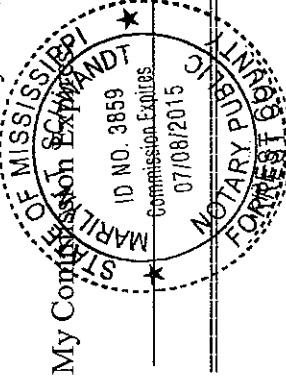

Marly T. Schwardt
NOTARY PUBLIC

STATE OF MISSISSIPPI
COUNTY OF FORREST/LAMAR
CITY OF HATTIESBURG
HATTIESBURG, MS

**DEED TO CEMETERY LOT
HIGHLAND CEMETERY**

For and in consideration of the sum of ONE HUNDRED SEVENTY FIVE AND NO/100 Dollars (\$175.00), cash in hand paid to the City of Hattiesburg, Mississippi, the City of Hattiesburg, Mississippi acting by and through its duly authorized Mayor and City Clerk does hereby bargain, sell and convey unto William Edward Silas, subject to the reservations and restrictions hereinafter set out and subject to rules and regulations now or hereafter adopted, the following described grave spaces:

South Half (S1/2) Southwest Quarter (SW 1/4)

Lot Number: 51

Section Number: 35


according to the Cemetery Survey of the City of Hattiesburg,
Mississippi known as Highland Cemetery, and containing
One (1) Grave space (s).


SAID Lot shall be used for burial purposes only and all graves therein must be checked and laid out by the Cemetery sexton before the same is dug and must be at least 4 feet deep and shall be, when completed, level with the ground. No shrubbery, vines or trees shall be planted in the Cemetery Lot and there shall be nothing left above the ground except markers which may be erected to meet all City regulations and requirements. All burials in the grave space(s) herein conveyed shall comply with applicable State and Federal laws governing human burial and with City rules and regulations pertaining thereto. If boxes or vaults are used they shall be at least 10 inches below the ground level.

GRANTEE herein shall not sell or convey this lot without a written permit from the Mayor and Council of the City of Hattiesburg, Mississippi.

WITNESS the signature and seal of the City of Hattiesburg, Mississippi, a Municipal Corporation, acting, by and through its duly authorized Mayor and City Clerk, on this, the 19th day of June, 2012.

ATTEST:

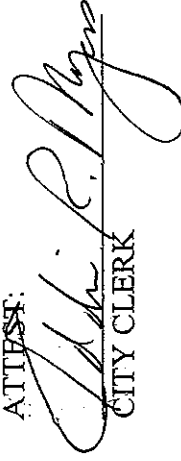
CITY CLERK

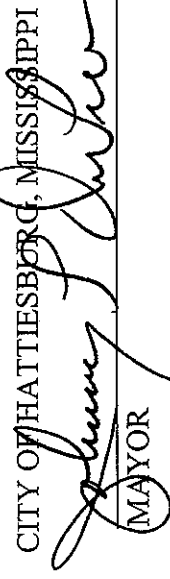

CITY OF HATTIESBURG, MISSISSIPPI
MAYOR


(S E A L)

STATE OF MISSISSIPPI
COUNTY OF FORREST/LAMAR

Personally appeared before me, the undersigned authority in and for said County and State, Johnny L. DuPre and Eddie R. Myers, Mayor and City Clerk, respectively, of the City of Hattiesburg, Mississippi, a municipal corporation, each of whom acknowledged before me that they signed, executed and delivered the above and foregoing Cemetery Deed on the day and year therein mentioned as the act and deed of the City of Hattiesburg after having first been authorized so to do.

Given under my hand and official seal of office on this, the 19th day of June, 2012.

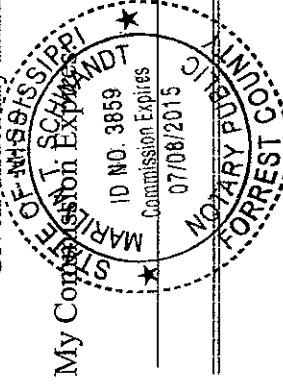

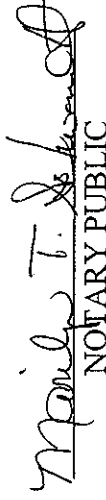
NOTARY PUBLIC

STATE OF MISSISSIPPI
COUNTY OF FORREST/LAMAR
CITY OF HATTIESBURG
HATTIESBURG, MS

DEED TO CEMETERY LOT HIGHLAND CEMETERY

For and in consideration of the sum of ONE HUNDRED SEVENTY FIVE AND NO/100 Dollars (\$175.00), cash in hand paid to the City of Hattiesburg, Mississippi, the City of Hattiesburg, Mississippi acting by and through its duly authorized Mayor and City Clerk does hereby bargain, sell and convey unto Ola Mae Silas, subject to the reservations and restrictions hereinafter set out and subject to rules and regulations now or hereafter adopted, the following described grave spaces:

North Half (N1/2) Southwest Quarter (SW 1/4)

Lot Number: 51

Section Number: 35


according to the Cemetery Survey of the City of Hattiesburg,
Mississippi known as Highland Cemetery, and containing
One (1) Grave space (s).

SAID Lot shall be used for burial purposes only and all graves therein must be checked and laid out by the Cemetery sexton before the same is dug and must be at least 4 feet deep and shall be, when completed, level with the ground. No shrubbery, vines or trees shall be planted in the Cemetery Lot and there shall be nothing left above the ground except markers which may be erected to meet all City regulations and requirements. All burials in the grave space(s) herein conveyed shall comply with applicable State and Federal laws governing human burial and with City rules and regulations pertaining


thereto. If boxes or vaults are used they shall be at least 10 inches below the ground level.

GRANTEE herein shall not sell or convey this lot without a written permit from the Mayor and Council of the City of Hattiesburg, Mississippi.

WITNESS the signature and seal of the City of Hattiesburg, Mississippi, a Municipal Corporation, acting, by and through its duly authorized Mayor and City Clerk, on this, the 19th day of June, 2012.

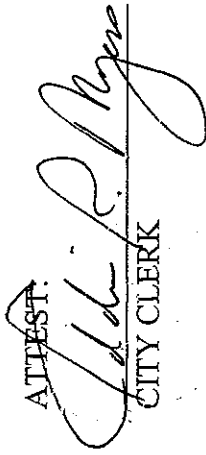ATTEST:

CITY CLERK

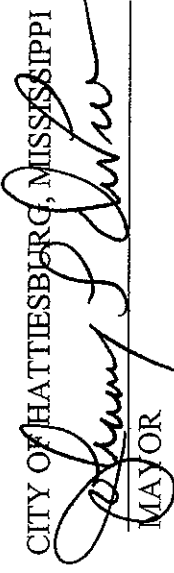
(S E A L)

CITY OF HATTIESBURG, MISSISSIPPI

MAYOR

STATE OF MISSISSIPPI
COUNTY OF FORREST/LAMAR

Personally appeared before me, the undersigned authority in and for said County and State, Johnny L. DuPree and Eddie R. Myers, Mayor and City Clerk, respectively, of the City of Hattiesburg, Mississippi, a municipal corporation, each of whom acknowledged before me that they signed, executed and delivered the above and foregoing Cemetery Deed on the day and year therein mentioned as the act and deed of the City of Hattiesburg after having first been authorized so to do.

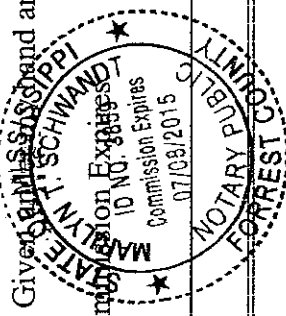Given under my hand and official seal of office on this, the 19th day of June, 2012.

My Comm. Expires

NOTARY PUBLIC

STATE OF MISSISSIPPI
COUNTY OF FORREST/LAMAR
CITY OF HATTIESBURG
HATTIESBURG, MS

DEED TO CEMETERY LOT SOUTH HILL CEMETERY

For and in consideration of the sum of ONE HUNDRED FIFTY AND NO/100 Dollars (\$150.00), cash in hand paid to the City of Hattiesburg, Mississippi, the City of Hattiesburg, Mississippi acting by and through its duly authorized Mayor and City Clerk does hereby bargain, sell and convey unto Willie Stokes Jr., subject to the reservations and restrictions hereinafter set out and subject to rules and regulations now or hereafter adopted, the following described grave spaces:

North Half (N $\frac{1}{2}$)
of the
Northeast Quarter (NE $\frac{1}{4}$)

Lot Number: 91


Section Number: 2

according to the Cemetery Survey of the City of Hattiesburg,
Mississippi known as South Hill Cemetery, and containing
One (1) Grave space (s).

SAID Lot shall be used for burial purposes only and all graves therein must be checked and laid out by the Cemetery sexton before the same is dug and must be at least 4 feet deep and shall be, when completed, level with the ground. No shrubbery, vines or trees shall be planted in the Cemetery Lot and there shall be nothing left above the ground except markers which may be erected to meet all City regulations and requirements. All burials in the grave space(s) herein conveyed shall comply with applicable State and Federal laws governing human burial and with City rules and regulations pertaining thereto. If boxes or vaults are used they shall be at least 10 inches below the ground level.

GRANTEE herein shall not sell or convey this lot without a written permit from the Mayor and Council of the City of Hattiesburg, Mississippi.

WITNESS the signature and seal of the City of Hattiesburg, Mississippi, a Municipal Corporation, acting, by and through its duly authorized Mayor and City Clerk, on this, the 19th day of June, 2012.

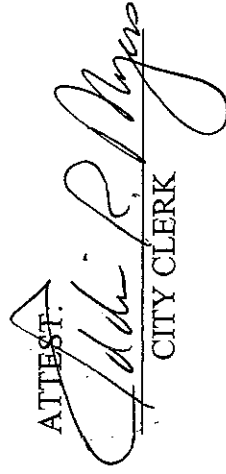ATTEST:

CITY CLERK

CITY OF HATTIESBURG, MISSISSIPPI


MAYOR


(S E A L)

STATE OF MISSISSIPPI
COUNTY OF FORREST/LAMAR

Personally appeared before me, the undersigned authority in and for said County and State, Johnny L. DuPre and Eddie R. Myers, Mayor and City Clerk, respectively, of the City of Hattiesburg, Mississippi, a municipal corporation, each of whom acknowledged before me that they signed, executed and delivered the above and foregoing Cemetery Deed on the day and year therein mentioned as the act and deed of the City of Hattiesburg after having first been authorized so to do.

Given under my hand and official seal of office on this, the 19th day of June, 2012.

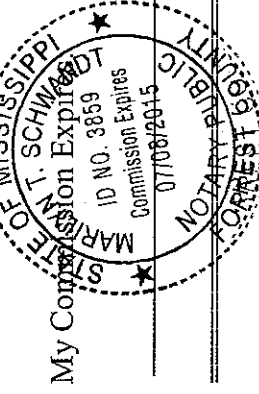

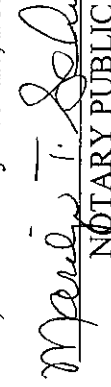
NOTARY PUBLIC

STATE OF MISSISSIPPI
COUNTY OF FORREST/LAMAR
CITY OF HATTIESBURG
HATTIESBURG, MS

**DEED TO CEMETERY LOT
SOUTH HILL CEMETERY**

For and in consideration of the sum of ONE HUNDRED FIFTY AND NO/100 Dollars (\$150.00), cash in hand paid to the City of Hattiesburg, Mississippi, the City of Hattiesburg, Mississippi acting by and through its duly authorized Mayor and City Clerk does hereby bargain, sell and convey unto Vonnie Magee Carter, subject to the reservations and restrictions hereinafter set out and subject to rules and regulations now or hereafter adopted, the following described grave spaces:

East Half (E½)
of the
Northeast Quarter (NE¼)

Lot Number: 131 Section Number: 1

according to the Cemetery Survey of the City of Hattiesburg,
Mississippi known as South Hill Cemetery, and containing
One (1) Grave space (s).

SAID Lot shall be used for burial purposes only and all graves therein must be checked and laid out by the Cemetery sexton before the same is dug and must be at least 4 feet deep and shall be, when completed, level with the ground. No shrubbery, vines or trees shall be planted in the Cemetery Lot and there shall be nothing left above the ground except markers which may be erected to meet all City regulations and requirements. All burials in the grave space(s) herein conveyed shall comply with applicable State and Federal laws governing human burial and with City rules and regulations pertaining thereto. If boxes or vaults are used they shall be at least 10 inches below the ground level.

GRANTEE herein shall not sell or convey this lot without a written permit from the Mayor and Council of the City of Hattiesburg, Mississippi.

WITNESS the signature and seal of the City of Hattiesburg, Mississippi, a Municipal Corporation, acting, by and through its duly authorized Mayor and City Clerk, on this, the 19th day of June, 2012.

ATTEST:

Eddie R. Myers
CITY CLERK

(SEAL)


CITY OF HATTIESBURG MISSISSIPPI

Johnny L. DuPree
MAYOR

STATE OF MISSISSIPPI
COUNTY OF FORREST/LAMAR

Personally appeared before me, the undersigned authority in and for said County and State, Johnny L. DuPree and Eddie R. Myers, Mayor and City Clerk, respectively, of the City of Hattiesburg, Mississippi, a municipal corporation, each of whom acknowledged before me that they signed, executed and delivered the above and foregoing Cemetery Deed on the day and year therein mentioned as the act and deed of the City of Hattiesburg after having first been authorized so to do.

Given under my hand and official seal of office on this, the 19th day of June, 2012.

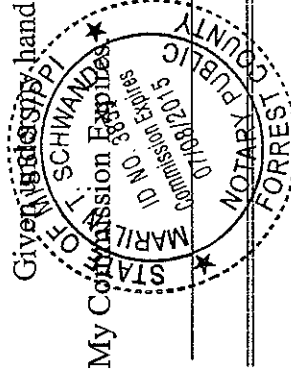

T. Schwandt
NOTARY PUBLIC



City of Hattiesburg, MS

200 Forrest St.
P.O. Box 1898
Hattiesburg, MS 39401

Master

File Number: 2012-0855

File ID: 2012-0855

Type: Regular Agenda Item

Status: Agenda Ready

Version: 1

Reference:

In Control: City Council

File Created: 06/04/2012

Brief Title: Acknowledge proofs of publication for May, 2012

Final Action:

Minute Book Number: MB 2012-1/203

Title:

Acknowledge proofs of publication for month of May, 2012.

Notes:

Sponsors:

Enactment Date:

Attachments: May Publication

Enactment Number:

Contact:

Meeting Date: 06/19/2012

Drafter: Marilyn Schwandt

Effective Date:

History of Legislative File

Ver- sion:	Acting Body:	Date:	Action:	Sent To:	Due Date:	Return Date:	Result:
1	City Council	06/19/2012					

Text of Legislative File 2012-0855

Title

Acknowledge proofs of publication for month of May, 2012.

Summary

Budget Information

Expenditure Type

Purchasing Item

Publication Information

1040.6150

PROOF OF PUBLICATION
THE STATE OF MISSISSIPPI
FORREST COUNTY

PERSONALLY appeared before me, the undersigned notary
public in and for Forrest County, Mississippi,

PASTE PROOF HERE

H12998
CITY OF HBURG,
0200401023
WATER NOTICE TO BIDDERS

NOTICE TO BIDDERS

NOTICE is hereby given that the Mayor and Council of the City of Hattiesburg, Mississippi will receive sealed bids until 10:00 A.M., Thursday, May 17, 2012, in the City Clerk's Office in the City Hall of said City for furnishing the City's requirements of the following supplies during the period beginning June 6, 2012 and ending March 31, 2013, to-wit:

ITEM #39 COLD WATER
AMR METERS IN
VARIOUS SIZES

ITEM #40 AUTOMATED
METER READING
TRANSMITTER

The above shall bid upon and delivered as per detailed specifications on file in the Office of the City Clerk, P. O. Box 1698, 200 Forrest Street, Hattiesburg, Mississippi, 39403-1698, (601) 545-4552, which may be obtained upon request.

Each BID must be received in a sealed envelope which is marked in the lower left-hand corner with the word ABID® and the NAME OF ITEM on which bid is being made and the DATE OF BID OPENING.

The lowest and best bid received will be accepted, subject to the provisions of Section 31-7-13 of the Mississippi Code of 1972, Annotated as Amended, and other applicable State law; but the Council reserves the right to reject any or all bids received and to waive informalities.

PUBLISHED by Order of the Council on this, the 17th day of April, 2012.

CITY OF HATTIESBURG,
MISSISSIPPI

BY: Eddie R Myers/s/

CITY CLERK

(SEAL)

Publish: April 27, May 4,
2012

0200401023-01

CRYSTAL HORTON

an authorized clerk of the HATTIESBURG AMERICAN, a
daily newspaper published in the City of Hattiesburg, Forrest
County, Mississippi who, being duly sworn, states that the
notice, a true copy of which is hereto attached, appeared in
the issues of said newspaper as follows:

4/27/2012

4/27/2012

5/4/2012

Size: 327 words / 1.00 col. x 72.00 lines

Published: 2 time(s)

Total: \$80.94

Signed Crystal Horton
Authorized Clerk of
The Hattiesburg American

SWORN to and subscribed before me on 5/4/2012.

Jennifer J. Brogdon
Notary Public

May 4, 2012
Date



PROOF OF PUBLICATION
THE STATE OF MISSISSIPPI
FORREST COUNTY

PERSONALLY appeared before me, the undersigned notary
public in and for Forrest County, Mississippi,

PASTE PROOF HERE

H12998
CITY OF HBURG,
0200402004
NOA MICROENTERPRISE

CRYSTAL HORTON

an authorized clerk of the HATTIESBURG AMERICAN, a
daily newspaper published in the City of Hattiesburg, Forrest
County, Mississippi who, being duly sworn, states that the
notice, a true copy of which is hereto attached, appeared in
the issues of said newspaper as follows:

5/4/2012
5/11/2012

Size: 567 words / 2.00 col. x 90.00 lines
Published: 2 time(s)
Total: \$131.74

Signed Crystal Horton
Authorized Clerk of
The Hattiesburg American

SWORN to and subscribed before me on 5/11/2012.

Jennifer J. Brogdon
Notary Public
Date May 11, 2012



■ HATTIESBURG AMERICAN ■ 9B +
NOTICE OF AVAILABILITY
OF COMMUNITY DEVELOPMENT BLOCK GRANT
MICROENTERPRISE ASSISTANCE PROGRAM
FUNDS

The City of Hattiesburg, Mississippi, in accordance with its 2011 and 2012 Action Plans (components of its 2006 - 2012 Consolidated Plan) is accepting proposals for Microenterprise Assistance awards. Eligible organizations include for-profit microenterprise organizations operating within the City limits of Hattiesburg, Mississippi. A microenterprise is defined as a business consisting of five (5) or fewer employees including the owner(s). Program guidelines limit awards to \$25,000 each; however, for proposal purposes, it should be known that awards are more likely to be made in increments of \$15,000 or less.

Eligible activities include those benefiting low- to moderate-income business owners through business expansion and/or individuals by way of job creation for low- to moderate-income individuals.

Each proposal shall be delivered to the Office of the City Clerk, P.O. Box 1898, 200 Forrest Street, Hattiesburg, Mississippi, 39403-1898, (601) 545-4552, on or before 10 a.m. May 24, 2012.

Each PROPOSAL must be received in a sealed envelope which is marked in the lower left-hand corner with the words "Request for Proposals: Microenterprise 2012" which is the NAME OF THE ITEM and "May 24, 2012" which is the DATE OF THE BID OPENING.

The proposals should include the following at a minimum:

1. Description of the Organization to include name, address, Mississippi Secretary of State status, DUNS number, EIN number, makeup of the board if applicable, contact person and any other descriptive information available
2. Description of work performed by business
3. Recent income statements and balance sheet
4. Proposed budget and proposed use of Microenterprise funds if awarded
5. Program outcomes or benchmarks (increase in sales/contracts, jobs created, etc.) including timelines
6. Roster of current employees including names, titles, basic job descriptions, full or part-time status (and typical number of hours if part-time)
7. City of Hattiesburg's CDBG Microenterprise Application Form

Proposals that fail to include all of the information above will not be considered. Proposals selected by the committee may be required to submit certain business tax information (or personal tax information, depending on the business organization type). Failure of refusal to submit tax information as/when requested will disqualify a proposal.

Copies of the City of Hattiesburg's CDBG Microenterprise Application Form are available upon request between the hours of 8:00 a.m. and 5:00 p.m. Monday through Friday at the Office of the Clerk, City Hall, Second Floor, 200 Forrest Street, Hattiesburg, MS 39401.

Questions related to this announcement should be forwarded to Franklyn L. Tate, Director of Federal and State Programs, City of Hattiesburg, P.O. Box 1898, Hattiesburg, Mississippi 39403-1898, or delivered to City Hall, First Floor, Department of Federal and State Programs, 200 Forrest Street, 601-554-1006.

PUBLISHED by Order of the Council on this, the 1st day of May 2012.

CITY OF HATTIESBURG, MISSISSIPPI
BY: Eddie R. Myers/
CITY CLERK

(SEAL)

Johnny L. DuPree, Mayor

PUBLISH: May 4, 2012; Friday, May 11, 2012

**PROOF OF PUBLICATION
THE STATE OF MISSISSIPPI
FORREST COUNTY**

PERSONALLY appeared before me, the undersigned notary public in and for Forrest County, Mississippi,

CRYSTAL HORTON

an authorized clerk of the HATTIESBURG AMERICAN, a daily newspaper published in the City of Hattiesburg, Forrest County, Mississippi who, being duly sworn, states that the notice, a true copy of which is hereto attached, appeared in the issues of said newspaper as follows:

5/18/2012

5/18/2012

5/25/2012

Size: 289 words / 1.00 col. x 64.00 lines

Published: 2 time(s)


Total: \$72.58

Signed *Crystal Horton*
Authorized Clerk of
The Hattiesburg American

SWORN to and subscribed before me on 5/25/2012.

Jennifer J. Brogdon
Notary Public

May 25, 2012
Date

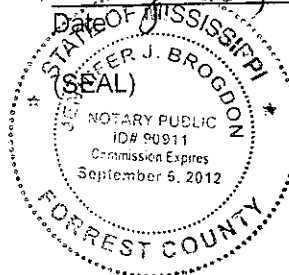

PASTE PROOF HERE

H12998
CITY OF HBURG,
0200403103
SPORTS SHIRTS HPD

NOTICE TO BIDDERS

NOTICE is hereby given that the Mayor and Council of the City of Hattiesburg, Mississippi will receive sealed bids until 10:00 A.M., Thursday, June 7, 2012, in the City Clerk's Office in the City Hall of said City for furnishing the City's requirements of the following supplies during the period beginning June 20, 2012 and ending March 31, 2014, to-wit:

**SPORTS SHIRTS FOR
THE HATTIESBURG
POLICE DEPARTMENT**

The above shall bid upon and delivered as per detailed specifications on file in the Office of the City Clerk, P. O. Box 1898, 200 Forrest Street, Hattiesburg, Mississippi, 39403-1898, (801) 545-4552, which may be obtained upon request. Each Bid must be received in a sealed envelope which is marked in the lower left-hand corner with the word ABID® and the NAME OF ITEM on which bid is being made and the DATE OF BID OPENING.

The lowest and best bid received will be accepted, subject to the provisions of Section 31-7-13 of the Mississippi Code of 1972, Annotated as Amended, and other applicable State law; but the Council reserves the right to reject any or all bids received and to waive informalities.

PUBLISHED by Order of the Council on this, the 1st day of May, 2012.

CITY OF HATTIESBURG,
MISSISSIPPI

BY: Eddie R Myers/s/
CITY CLERK

(SEAL)

Publish: May 18 & 25, 2012
0200403103-01

PROOF OF PUBLICATION
THE STATE OF MISSISSIPPI
FORREST COUNTY

1001.2224

PERSONALLY appeared before me, the undersigned notary public in and for Forrest County, Mississippi,

PASTE PROOF HERE

H12998
CITY OF HBURG,
0200403792
Angela Davis Morris, owner and represent

+ HATTIESBURGAMI
PUBLIC HEARING

NOTICE is hereby given that a petition has been filed by Angela Davis Morris, owner and represented by Warren Lott, Munn Enterprises, with the Mayor and Council of the City of Hattiesburg, Mississippi, to vary from the Comprehensive Zoning Ordinance No. 2330, as amended, of the City of Hattiesburg, Mississippi, Article 5, Section 55.09 (2)E, which states that the front setback for a free standing sign shall be a minimum of ten (10) feet, and instead allow the sign to be placed at a location which is five (5) feet from the front property line, for a certain property located at 804 West Pine Street (Parcel 29-448-1-12, PPIN 019264, Ward 5), said property being more particularly described as follows, to-wit:

Lot #14 in Block #137 of the JOHN KAMPER EXTENSION OF THE KAMPER AND WHINNERY SURVEY OR ADDITION to the City of Hattiesburg, Forrest County, Mississippi, according to the official plat of said extension of said survey on file and of record in the office of the Chancery Clerk of Forrest County, Mississippi, together with all improvements thereon and appurtenances thereunto belonging.

A PUBLIC HEARING in relation to the above described petition will be held at 1:00 p.m., Wednesday, June 6, 2012, in the Jackie Dole Sherill Community Center, First Floor, Hattiesburg, Mississippi, before the Planning Commission of said City, at which time and at which hearing all parties of interest and citizens shall have an opportunity to be heard.

WITNESS my signature and the official seal of said City on this, the 14th day of May, A.D., 2012.
CITY OF HATTIESBURG,
MISSISSIPPI

BY: Eddie Myers /s/ _____
CITY CLERK

(SEAL)

Publish: May 18, 2012
0200403792-01

CRYSTAL HORTON

an authorized clerk of the HATTIESBURG AMERICAN, a daily newspaper published in the City of Hattiesburg, Forrest County, Mississippi who, being duly sworn, states that the notice, a true copy of which is hereto attached, appeared in the issues of said newspaper as follows:

5/18/2012

Size: 330 words / 1.00 col. x 76.00 lines

Published: 1 time(s)


Total: \$44.60

Signed Crystal Horton
Authorized Clerk of
The Hattiesburg American

SWORN to and subscribed before me on 5/18/2012.

Jennifer J. Brogdon
Notary Public

May 18, 2012
Date

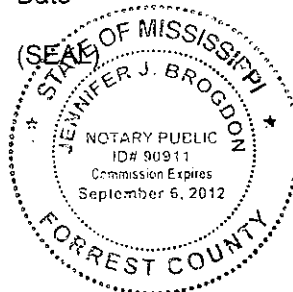

**PROOF OF PUBLICATION
THE STATE OF MISSISSIPPI
FORREST COUNTY**

PERSONALLY appeared before me, the undersigned notary public in and for Forrest County, Mississippi,

PASTE PROOF HERE

H12998
CITY OF HBURG,
0200403883
RESOLUTION

FRIDAY MA

RESOLUTION

WHEREAS, the Mayor and City Council of the City of Hattiesburg, Mississippi, have determined that expenditures within the City will exceed the original budget appropriation; and

WHEREAS, the additional appropriation needed is in excess of ten percent (10%) of the original appropriation, and in accordance with Section 21-35-25 of the Mississippi Code of 1972, as amended, shall be published;

NOW, THEREFORE, BE IT RESOLVED BY THE COUNCIL OF THE CITY OF HATTIESBURG:

Section 1. That the following budget amendments are hereby authorized to be made in the City Bond and Interest Fund Principal Payments Unappropriated Fund Balance:

ORIGINAL BALANCE	CUMULATIVE AMENDMENTS	AMENDED BUDGET	DESCRIPTION OF ITEMS NOT PREVIOUSLY LISTED
\$3,489,600	\$1,157,245	\$4,646,845	Adjust budget for repayment of loan

Section 2. That public interest and necessity requiring same, this resolution shall become effective immediately from and after passage, but nevertheless to be published according to law.

The above and foregoing Resolution, after having been first reduced to writing, was introduced by Councilperson Carroll, seconded by Councilperson Naylor, and was adopted by the following, to wit:

YEAS:	NAYS:	ABSENT: Ware
Bradley		
Delgado		
Carroll		
Naylor		

The President thereby declared the motion carried and the Resolution adopted, this the 17th day of April, 2012.

(SEAL)

ATTEST:

ADOPTED:

Debra K Bernardo/s/
CLERK OF COUNCIL

Kim Bradley/s/
PRESIDENT

The above and foregoing Resolution having been submitted to and approved by the Mayor, this the 17th day of April, 2012.

ATTEST:

APPROVED:

Eddie R Myers/s/
CITY CLERK

Johnny L DuPree/s/
MAYOR

Publish: 5/18/2012

0200403883-01

CRYSTAL HORTON

an authorized clerk of the HATTIESBURG AMERICAN, a daily newspaper published in the City of Hattiesburg, Forrest County, Mississippi who, being duly sworn, states that the notice, a true copy of which is hereto attached, appeared in the issues of said newspaper as follows:

5/18/2012

5/18/2012

Size: 473 words / 3.00 col. x 59.00 lines

Published: 1 time(s)

Total: \$63.76

Signed

Authorized Clerk of

The Hattiesburg American

SWORN to and subscribed before me on 5/18/2012.

Notary Public

Date



PROOF OF PUBLICATION THE STATE OF MISSISSIPPI FORREST COUNTY

PERSONALLY appeared before me, the undersigned notary public in and for Forrest County, Mississippi,

PASTE PROOF HERE

H12998
CITY OF HBURG,
0200403607
TECHPOLICY

PUBLIC NOTICE

The Hattiesburg-Petal-Forrest-Lamar Metropolitan Planning Organization Policy Committee will meet in session as follows:

Hattiesburg Intermodal
Train Depot
308 Newman St
Hattiesburg, MS 39401
Wednesday,
May 23, 2012
10:00 a.m.

Copies of the tentative agenda may be picked up at the City of Hattiesburg City Clerk's Office located on the 2nd floor of City Hall, 200 Forrest Street, Hattiesburg or at the Hattiesburg Intermodal Facility (Train Depot) located at 308 Newman St. This public notice will serve to fulfill the public participation requirements under FTA Section 5307 Program Projects for the City of Hattiesburg's Hub City Transit (HCT) system.

The Hattiesburg-Petal-Forrest-Lamar Metropolitan Planning Organization adheres to the Americans with Disabilities Act will make reasonable modification for access to its meetings upon request. Please contact Cheryl Turnage with Hub City Transit at 601-545-4670 to make arrangements for transportation.

Publish: May 20, 2012
0200403607-01

CRYSTAL HORTON

an authorized clerk of the HATTIESBURG AMERICAN, a daily newspaper published in the City of Hattiesburg, Forrest County, Mississippi who, being duly sworn, states that the notice, a true copy of which is hereto attached, appeared in the issues of said newspaper as follows:

5/20/2012

5/20/2012

Size: 178 words / 1.00 col. x 47.00 lines

Published: 1 time(s)

Total: \$28.36

Signed Crystal Horton
Authorized Clerk of
The Hattiesburg American

SWORN to and subscribed before me on 5/20/2012.

Jennifer J. Brogdon
Notary Public

May 20, 2012
Date of Mississippi



**PROOF OF PUBLICATION
THE STATE OF MISSISSIPPI
FORREST COUNTY**

PASTE PROOF HERE

H12998
CITY OF HBURG,
0200404292
BUDGET AMENDMENT

HATTIESBURGAMERICAN.COM
RESOLUTION

WHEREAS, the Mayor and City Council of the City of Hattiesburg, Mississippi, have determined that expenditures within the City will exceed the original budget appropriation; and

WHEREAS, the additional appropriation needed is in excess of ten percent (10%) of the original appropriation, and in accordance with Section 21-35-25 of the Mississippi Code of 1972, as amended, shall be published;

NOW, THEREFORE, BE IT RESOLVED BY THE COUNCIL OF THE CITY OF HATTIESBURG:

Section 1. That the following budget amendments are hereby authorized to be made in the City's General Fund General Government Other Services & Charges Unappropriated Fund

ORIGINAL BALANCE	CUMULATIVE AMENDMENTS	AMENDED BUDGET	DESCRIPTION OF ITEMS NOT PREVIOUSLY LISTED
\$2,840,748	\$428,337	\$3,269,085	Adjust budget for grant expenditures; postage; equipment repair; advertising

Section 2. That the following budget amendments are hereby authorized to be made in the City's General Fund Police Supplies Unappropriated Fund Balance:

ORIGINAL BALANCE	CUMULATIVE AMENDMENTS	AMENDED BUDGET	DESCRIPTION OF ITEMS NOT PREVIOUSLY LISTED
\$700,033	\$114,136	\$814,169	Adjust budget for fuel costs; vehicle repairs; grant expenditures

Section 3. That the following budget amendments are hereby authorized to be made in the City's General Fund Police Capital Outlay Unappropriated Fund Balance:

ORIGINAL BALANCE	CUMULATIVE AMENDMENTS	AMENDED BUDGET	DESCRIPTION OF ITEMS NOT PREVIOUSLY LISTED
\$991,050	\$360,838	\$1,351,888	Adjust budget for purchase orders carried over from prior year; grant expenditures

Section 4. That the following budget amendments are hereby authorized to be made in the City's General Fund Fire Capital Outlay Unappropriated Fund Balance:

ORIGINAL BALANCE	CUMULATIVE AMENDMENTS	AMENDED BUDGET	DESCRIPTION OF ITEMS NOT PREVIOUSLY LISTED
\$58,000	\$102,748	\$160,748	Adjust budget for grant allocation

Section 5. That the following budget amendments are hereby authorized to be made in the City's General Fund Public Safety Contractual Services Other Services & Charges

Unappropriated Fund Balance:

The above and foregoing Resolution, after having been first reduced to writing, was introduced by Councilperson Delgado, seconded by Councilperson Carroll, and was adopted by the following, to wit:

YEAS: NAYS:
Bradley
Delgado
Carroll
Ware
Naylor

The President thereby declared the motion carried and the Resolution adopted, this the 15th day of May, 2012.

(SEAL)

ATTEST: ADOPTED:

Debra K Bernardo/s/
CLERK OF COUNCIL Kim Bradley/s/
PRESIDENT

The above and foregoing Resolution having been submitted to and approved by the Mayor, this the 15th day of May, 2012.

ATTEST: APPROVED:

Eddie R Myers/s/
CITY CLERK Johnny L DuPre/s/
MAYOR

PERSONALLY appeared before me, the undersigned notary public in and for Forrest County, Mississippi,

CRYSTAL HORTON

an authorized clerk of the HATTIESBURG AMERICAN, a daily newspaper published in the City of Hattiesburg, Forrest County, Mississippi who, being duly sworn, states that the notice, a true copy of which is hereto attached, appeared in the issues of said newspaper as follows:

5/23/2012

5/23/2012

Size: 1,379 words / 3.00 col. x 162.00 lines

Published: 1 time(s)

Total: \$172.48

Signed _____
Authorized Clerk of
The Hattiesburg American

SWORN to and subscribed before me on 5/23/2012.

Jennifer J. Brogdon
Notary Public

May 23, 2012
Date





City of Hattiesburg, MS

200 Forrest St.
P.O. Box 1898
Hattiesburg, MS 39401

Master

File Number: 2012-0870

File ID: 2012-0870

Type: Regular Agenda Item

Status: Agenda Ready

Version: 1

Reference:

In Control: City Council

File Created: 06/12/2012

Brief Title: HOME Manual Checks

Final Action:

Minute Book Number: MB 2012-1/203

Title:

Approve and authorize issuance of manual checks for HOME Program Claims per attached memorandum. {Entitlement}

Notes:

Sponsors:

Enactment Date:

Attachments: MEMORANDUM-Manual Checks-HOME, HOME Supporting Docs

Enactment Number:

Contact:

Meeting Date: 06/19/2012

Drafter: Andrew Ellard

Effective Date:

History of Legislative File

Ver- sion:	Acting Body:	Date:	Action:	Sent To:	Due Date:	Return Date:	Result:
1	City Council	06/19/2012					

Text of Legislative File 2012-0870

Title

Approve and authorize issuance of manual checks for HOME Program Claims per attached memorandum. {Entitlement}

Summary

HOME Manual Checks

Budget Information

Expenditure Type

Purchasing Item

Publication Information

MEMORANDUM

TO: City of Hattiesburg Council Members

FROM: Franklyn L. Tate, Director
Department of Federal & State Programs

SUBJECT: Authorize issuance of manual checks for HOME Program claims

DATE: May 29, 2012

The following request for payment is being submitted for approval during the City Council's June 5, 2012 meeting. Please authorize and approve issuance of a manual check for the claims listed below:

Recipient:	Ovell Travis
Activity:	Rehabilitation
Program:	HOME
Project Site:	209 Bowling Ave.
Amount Requested:	\$650.00
Purpose of Request:	Temporary Relocation – 6/11/2012 – 7/10/2012
Work Provided by:	n/a

Recipient:	Sandra McDuffie
Activity:	Rehabilitation
Program:	HOME
Project Site:	1 Alder Lane
Amount Requested:	\$650.00
Purpose of Request:	Temporary Relocation – 6/18/2012 – 7/17/2012
Work Provided by:	n/a

Recipient:	Smith's Remodeling
Activity:	Rehabilitation
Program:	HOME
Project Site:	16 Collins Rd.
Amount Requested:	\$7,495.00
Purpose of Request:	Draw # 1 (final)
Work Provided by:	Smith's Remodeling

Recipient:	Smith's Remodeling
Activity:	Rehabilitation
Program:	HOME
Project Site:	2828 Edwards St.
Amount Requested:	\$5,000.00
Purpose of Request:	Draw # 2
Work Provided by:	Smith's Remodeling

Recipient:

Activity:

Program:

Project Site:

Amount Requested:

Purpose of Request:

Work Provided by:

Smith's Remodeling

Rehabilitation

HOME

623 Duke Ave.

\$14,000.00

Draw # 3

Smith's Remodeling

Recipient:

Activity:

Program:

Project Site:

Amount Requested:

Purpose of Request:

Work Provided by:

Smith's Remodeling

Rehabilitation

HOME

623 Duke Ave.

\$2,060.00

Change Order #1

Smith's Remodeling

SMITH'S REMODELING

OWNER: JOHNNIE L. SMITH

Phone:(601)408-3588

Address: 28 Pine Street
Hattiesburg, MS 39402

Job Performed For:
The City of Hattiesburg/1
16 Collins Rd.
Hattiesburg, MS 39401

Request: 1st and final draw for work done according to work write-up.
For pressure washing, cleaning, cutting grass and weeds, change
Out of cabinets and repair of shower. Also for the change out of
Exterior doors and storm doors.

\$ 7,495⁰⁰

Total amount of invoice;

\$ 7,495⁰⁰

Signature:
Date: 6-11-12

Johnnie L. Smith

RD
7/2/12
6/12/12

SMITH'S REMODELING

OWNER: JOHNNIE L. SMITH

Phone #(601)408-3588

Address: 28 Pine Street
Hattiesburg, MS 39402

Job Performed For:

The City of Hattiesburg *Luguanda Thomas*
2828 Edward Street
Hattiesburg, MS 39401

Request: 2nd draw for work done according to work write-up.
For installing new sub floors and for the installation of
New a/c unit and repair of carport area.

\$5,000.00

Signature: _____
Date: 6-11-12

Johnnie L. Smith

RJ
7/8
6/14/12

SMITH'S REMODELING

OWNER: JOHNNIE L. SMITH

Phone #(601)408-3588


Address: 28 Pine Street
Hattiesburg, MS 39402

Job Performed For:
The City of Hattiesburg/Georgia Reid
623 Duke Ave.
Hattiesburg, MS 39401

Request: 3rd draw for work done according to work write-up.
For the completion of plumbing and installation of flooring
For the completion of electrical work and for the installation of
A new central heat/air unit

\$14,000.00

Signature:
Date: 6-11-12

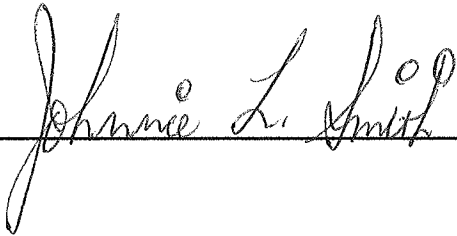A handwritten signature in cursive script, reading "Johnnie L. Smith", written over a horizontal line.Handwritten initials "RD" in a cursive script.A handwritten signature in cursive script, appearing to be "F. Smith".

6/12/12

CHANGE ORDER

SMITH'S REMODELING

OWNER: JOHNNIE L. SMITH

Phone #(601)408-3588

Address: 28 Pine Street
Hattiesburg, MS 39402

Job Performed For:
The City of Hattiesburg/Georgia Reid
623 Duke Ave.
Hattiesburg, MS 39401

Request: Change order request for additional work done
Bathroom floor rebuilt because of tear-out done by abatement
Re-work of deteriorated metal plumbing converted to pex
Additional beam installed under living room area because of
Huge drop in floor in the middle.
Change of Drive way Taken OFF of original
write-up

580.00
1,200.00
680.00
-400.00

Total change request amount

\$2,060

RD

Signature:
Date: 6-11-12

Johnnie L. Smith

Don
6/12/12



City of Hattiesburg, MS

200 Forrest St.
P.O. Box 1898
Hattiesburg, MS 39401

Master

File Number: 2012-0869

File ID: 2012-0869

Type: Regular Agenda Item

Status: Agenda Ready

Version: 1

Reference:

In Control: City Council

File Created: 06/12/2012

Brief Title: CDBG Manual Checks

Final Action:

Minute Book Number: MB 2012-1/203

Title:

Approve and authorize issuance of manual checks for CDBG Program Claims per attached memorandum. {Entitlement}

Notes:

Sponsors:

Enactment Date:

Attachments: MEMORANDUM-Manual Checks-CDBG, CDBG
Supporting Docs

Enactment Number:

Contact:

Meeting Date: 06/19/2012

Drafter: Andrew Ellard

Effective Date:

History of Legislative File

Ver- sion:	Acting Body:	Date:	Action:	Sent To:	Due Date:	Return Date:	Result:
1	City Council	06/19/2012					

Text of Legislative File 2012-0869

Title

Approve and authorize issuance of manual checks for CDBG Program Claims per attached memorandum. {Entitlement}

Summary

CDBG Manual Checks

Budget Information

Expenditure Type

Purchasing Item

Publication Information

MEMORANDUM

TO: City of Hattiesburg Council Members

FROM: Franklyn L. Tate, Director
Department of Federal & State Programs

SUBJECT: Authorize issuance of manual checks for CDBG Program claims

DATE: June 12, 2012

The following request for payment is being submitted for approval during the City Council's June 19, 2012 meeting. Please authorize and approve issuance of a manual check for the claims listed below:


Recipient:	Anointed Hands Cleaning Services
Activity:	Microenterprise Assistance Program
Program:	CDBG
Project Site:	400 Jackson Street
Amount Requested:	\$6,000.00
Purpose of Request:	Draw #2
Work Provided by:	Anointed Hands Cleaning Services

Recipient:	Lockhart Construction
Activity:	Demolition
Program:	CDBG
Project Site:	206 Fredna Ave.
Amount Requested:	\$4,999.00
Purpose of Request:	Completion
Work Provided by:	Lockhart Construction

Recipient:	Breakthrough Community Services
Activity:	Emergency Repair
Program:	CDBG
Project Site:	1212 Putnam St.
Amount Requested:	\$9,410.00
Purpose of Request:	Completion
Work Provided by:	J&J Construction


REQUEST FOR FUNDS

(1) Organization's Name & Address: Anointed Hands Cleaning Service – Microenterprise Assistance Program Telephone Number: 601-255-5646	Project Address: 400 Jackson Street Hattiesburg, MS 39401	Request No.2 Worked Performed: Supplies, equipment, repairs and gas (5) Amount Requested: <u>\$6,000.00</u>
(6) Project Period From: February 2012 To: December 31, 2012	(7) Check Made Payable to: Anointed Hands Cleaning Services – Microenterprise Assistance Program	Prepared By: Sharon Bobbett Date Prepared June 7, 2012

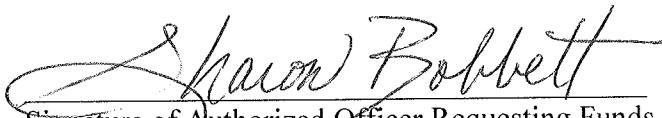
Signature of Authorized Officer Requesting Funds

June 7, 2012
Date

Mrs. Sharon Bobbett, Owner
Type Name and Title of Authorized Office

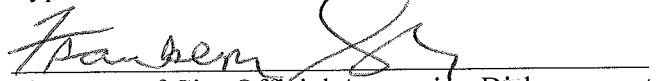
Signature of City Official Approving Disbursement

6/12/12
Date

Type Name and Title of City Official

"I HEREBY CERTIFY THAT the costs included in this request are for services rendered and allowable costs/expenditures in accordance with approved contract agreement between the City of Hattiesburg and the certifying agency and that the amounts requested do not exceed the total funds obligated by the contract".

Revised 10/04

REQUEST FOR FUNDS SUPPORT SHEET

Recipient's Name: Anointed Hands Cleaning Service Microenterprise Assistance
Contract Date: 02/2012

Request Number #2 Total Amount Requested ** \$6,000.00

Funds requested are for Meals Program Costs and Expenses

1) <u>Supplies and equipment</u>	\$ <u>1,963.31</u>
2) <u>Office supplies and building</u>	\$ <u>1,204.33</u>
3) <u>Gas</u>	\$ <u>2,118.38</u>
4) <u>Vehicle repairs</u>	\$ <u>719.20</u>
5) _____	\$ _____
6) _____	\$ _____
7) _____	\$ _____
Total of Attached Documentation	\$ <u>6,005.22</u>
Less Amount in Excess of Contract Award	\$ <u>5.22</u>
** Total Amount Requested for this Draw	\$ <u>6,000.00</u>
TOTAL REQUESTED TO DATE	\$ <u>15,000.00</u>

1490.04 AE
AE
2118.46 AE
AE* documents
show far more
than this
amount.

Period of Project(s) Start to Completion From: February 2012 to December 31, 2012

Other: _____



"Building dreams one home at a time"

Lockhart Construction

Michael Lockhart Contractor

128 Pine Hills Drive
Hattiesburg, MS 39402
Direct Connect: 601.329.9922
Office: 601.268.0202

Invoice

TO: City of Hattiesburg, MS

DEMOLITION-PROJECTS—HRRP

ATTENTION: Andrew Ellard

CUSTOMER NAME: CDBG		DATE: 06.10.12	
PROPERTY ADDRESS: 206 Fredna Avenue			
CITY: Hattiesburg		STATE: MS	ZIP: 39401
DAY PHONE: (601)	ALT. PHONE:	FAX: 601.545.4592	
CONTACT NAME ATTN: Andrew Ellard			
Contractor supplies all materials. Contractor will provide license and permits.			
PROJECT SUMMARY			
PAYMENT FOR demolition at 206 Fredna Avenue			
INVOICE PAYMENT		\$4,999.00	

[Signature]
[Signature]
6/12/12



"Breaking the Shackles of Poverty through Services"

Breakthrough Community Services, Inc.

1313 Country Club Road

Hattiesburg, MS 39401

P 601-582-3475

F 601-582-0149

INVOICE

REIMBURSEMENT

BILL TO:

City of Hattiesburg

Department of Federal & State Programs

P. O. Box 1898, Hattiesburg, MS 39401

Phone: 601.545.4558

Project	Contractor	Property Address	Invoice	Date
Emergency Repair	Jerry Arrington	1212 Putnam Street	01	June 07, 2012

Quantity	Description	Unit Price	Total
1	Emergency Repair work – see invoice attached for repairs listed	9000.00	\$9,000.00
1	Project Delivery fee	410.00	\$410.00
			\$9,410.00

Make all checks payable to **Breakthrough Community Services, Inc.**

THANK YOU FOR YOUR BUSINESS!

J. Arrington
6/11/12

J&J Construction

5143 Lincoln Rd Ext. Ste 2
Hattiesburg, MS 39402

Invoice

Date	Invoice #
6/7/2012	132

Bill To
Breakthrough/Mt.Olive Baptist Church 1313 Country Club Road Hattiesburg, MS 39401

P.O. No.	Terms	Project
1212 Putnam St	Due on receipt	

Quantity	Description	Rate	Amount
	Rebuild wheelchair ramp to code Repair and paint 3 window seals Replace dining room ceiling with drywall, finish, paint and install light Install drywall at bedroom ceiling, finish,paint, and install light Install drywall at hall ceiling, finish and paint Repair bathroom floor, install drywall at ceiling, finish and paint Repair floor at 2nd hall, install drywall at ceiling, finish and paint Repair kitchen floor, add underlayment and install vinyl flooring and install light Bring hot water heater up to code.	9,000.00	9,000.00

Thank you for your business.

Total

\$9,000.00

Breakthrough Community Services, Inc.

1313 Country Club Road • Hattiesburg, MS • (601) 582-3475

Request for Payment

To: Accounting/Bookkeeping Department

Please make payment to the following:

Name: Jerry Arrington
XXXXXXX
P. O. Box 722
Hattiesburg, MS 39119

Amount: \$6,500.00

Purpose: Project Completion at 1212 Putnam Avenue --- Emergency Repair Program


Person Completing Form: Dequandra Johnson 

Date: June 07, 2012

Approved (Project Manager) Warren Carter 

Date: 6-7-12

Approved (Pastor)

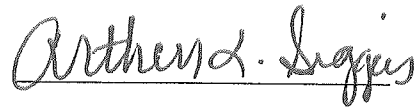

Date: 6-7-12

CFO: Richard L. Barnett



Date: June 07, 2012

Vendor: Jerry Arrington

Date: 06/08/2012

Amount: 6,500.00

For: Final Payment for Project@1212 Putman Avenue

INVOICE DATE	INVOICE NUMBER	INVOICE DESCRIPTION	INVOICE AMOUNT	DIST. ACCOUNT	DIST. AMOUNT
06/08/2012	060820123	Final Payment for Project 1212 Putman Avenue/Emerge	6,500.00	005095	6,500.00

ORIGINAL DOCUMENT PRINTED ON CHEMICAL REACTIVE PAPER WITH MICROPRINTED BORDER - SEE REVERSE SIDE FOR COMPLETE SECURITY FEATURES

BREAKTHROUGH COMMUNITY SERVICES, INC.TAX ID# 31-1676092
1313 COUNTRY CLUB ROAD
HATTIESBURG, MISSISSIPPI 39401TRUSTMARK NATIONAL BANK
HATTIESBURG, MISSISSIPPI

85-27/653

1483
NUMBER

1483


DATE

06/08/2012

AMOUNT

*****6,500.00

SIX THOUSAND FIVE HUNDRED DOLLARS AND NO CENTS

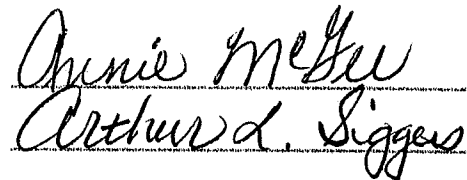PAY
TO THE
ORDER
OFJerry Arrington
P.O. Box 722
Mt. Olive MS 39119

For: Final Payment for Project@1212 Putman Avenue

THIS DOCUMENT CONTAINS HEAT SENSITIVE INK. TOUCH OR PRESS HERE. RED IMAGE DISAPPEARS WITH HEAT.

⑈001483⑈ ⑆065300279⑆ ⑈4800014472⑈

REQUEST FOR PAYMENT

TO: Accounting/Bookkeeping Department

Please make payment to the following:

Name: Jerry Arrington

P.O. Box 722

Mount Olive, MS 39119

Amount: \$2,500.00

Purpose: 1212 Putnam Avenue

Person Completing Form

Warren T. Carter



Date: May 4, 2012

Approved (Department Head) _____

Date _____

Approved (Pastor) _____

Date _____

Church Financial Officer:

Richard I. Barnett

Date: May 4, 2012

Breakthrough Community Services
Accounts Payable - Check Register
Breakthrough Checking

Check/Ref #	Date	Vendor	Check Memo / Accounts	Amount
1474	05/04/2012	Jerry Arrington (50)	1212 Putnam Avenue	
		1212 Putnam Avenue	005095	\$2,500.00
				\$2,500.00
		1 Check Entries	Total for Check Entries	\$2,500.00
		1 Total Entries	Grand Total	\$2,500.00

BREAKTHROUGH COMMUNITY SERVICES, INC.
HATTIESBURG, MISSISSIPPI 39401

1474

1473

Vendor: Jerry Arrington
For: 1212 Putnam Avenue

Date: 05/04/2012 Amount: 2,500.00

INVOICE	INVOICE	INVOICE	INVOICE DIST.	DIST.
DATE	NUMBER	DESCRIPTION	AMOUNT ACCOUNT	AMOUNT
05/04/2012	05042012	1212 Putnam Avenue	2,500.00 005095	2,500.00

SF4001-1

REORDER FROM YOUR LOCAL SAFEGUARD DISTRIBUTOR, IF UNKNOWN, CALL 800-523-2422

G4P85Y

T028F001108



City of Hattiesburg, MS

200 Forrest St.
P.O. Box 1898
Hattiesburg, MS 39401

Master

File Number: 2012-0868

File ID: 2012-0868

Type: Regular Agenda Item

Status: Agenda Ready

Version: 1

Reference:

In Control: City Council

File Created: 06/12/2012

Brief Title: Claims Docket

Final Action:

Minute Book Number: MB 2012-1/204

Title:

Approve Claims Docket for the period ending June 15, 2012.

Notes:

Sponsors:

Enactment Date:

Attachments: Claims Docket period ending 6-15-2012,
ADDENDUM 6.18.12

Enactment Number:

Contact:

Meeting Date:

Drafter: Kermas Eaton

Effective Date:

History of Legislative File

Ver- sion:	Acting Body:	Date:	Action:	Sent To:	Due Date:	Return Date:	Result:
1	City Council	06/19/2012					

Text of Legislative File 2012-0868

Title

Approve Claims Docket for the period ending June 15, 2012.

Summary

Claims Docket

Budget Information

Expenditure Type

Purchasing Item

Publication Information

CITY OF HATTIESBURG
DOCKET OF CLAIMS
PERIOD ENDING JUNE 15, 2012

Page 1
Date - 06/13/12

Vendor	Invoice Number	Purchase Order	Claims Number	Item Description	Check Date	Check No.	Check Amount
GENERAL FUND							
00001 AAMCO TRANS/AUTOMOTIVE S	124176	00124682	11006212	REPRS U#17706 POLICE	06/15/12	223836	302.50-
00001 AAMCO TRANS/AUTOMOTIVE S	124254	00124793	11006290	REPRS MAJOR SIMS TAHOE	06/15/12	223836	172.00-
AAMCO TRANS/AUTOMOTIVE S							
Sum							474.50-
ADVANCE AUTO PARTS							
00001 ADVANCE AUTO PARTS	560421297760	00123925	11006387	REPR PTS POLICE STOCK	06/15/12	223838	394.40-
00001 ADVANCE AUTO PARTS	560421383359	00124155	11006402	REPR PTS U#14715 STREET	06/15/12	223838	83.40-
00001 ADVANCE AUTO PARTS	560421427806	00124283	11006406	REPR PTS U#13514 CONSTR	06/15/12	223838	129.57-
00001 ADVANCE AUTO PARTS	560421643536	00124283	11006409	BAL STMT	06/15/12	223838	228.86-
00001 ADVANCE AUTO PARTS	5604203333556	00124283	11006410	BAL STMT	06/15/12	223838	228.86
ADVANCE AUTO PARTS							
Sum							607.37-
AFFORDABLE EMERGENCY LIG							
00001 AFFORDABLE EMERGENCY LIG	1019(A)	00124711	11006240	SIREN REPR U#17578 POLICE	06/15/12	223839	85.00-
00001 AFFORDABLE EMERGENCY LIG	1019(B)	00124711	11006241	CAMERA REPR U#18329 POLICE	06/15/12	223839	85.00-
00001 AFFORDABLE EMERGENCY LIG	1019(C)	00124711	11006242	CABLE REPR U#18332 POLICE	06/15/12	223839	85.00-
00001 AFFORDABLE EMERGENCY LIG	1019(D)	00124711	11006243	VIDEO CAMERA REPR VARI UNITS	06/15/12	223839	2,040.00-
AFFORDABLE EMERGENCY LIG							
Sum							2,295.00-
AIRGAS USA LLC (NORDAN S							
00001 AIRGAS USA LLC (NORDAN S	1139544 GEN	00124845	11006303	CYL RENT 5/12 VARI DEPTS	06/15/12	223841	442.80-
AIRGAS USA LLC (NORDAN S							
Sum							442.80-
ALBRITTON CHAIN SAW & L							
00001 ALBRITTON CHAIN SAW & L	19959	00124122	11006080	TRIMMER LINE TRAFFIC DEPT	06/15/12	223844	34.95-
00001 ALBRITTON CHAIN SAW & L	20391	00124635	11006269	AGRI EQUIP/HELMET SYS-STREET	06/15/12	223844	92.94-
ALBRITTON CHAIN SAW & L							
Sum							127.89-
AMERICAN CONCRETE PRODUC							
00001 AMERICAN CONCRETE PRODUC	54734	00124402	11006087	BLOCKS-PUBLIC WORKS	06/15/12	223846	697.20-
AMERICAN CONCRETE PRODUC							
Sum							697.20-
AMERICAN SAFETY ASHP							
00001 AMERICAN SAFETY ASHP	6643	00124371	11006004	SMOKE MACHINE FLUID-ACADEMY	06/15/12	223847	780.00-
AMERICAN SAFETY ASHP							
Sum							780.00-
ARNOLD LINE WATER ASSN I							
00001 ARNOLD LINE WATER ASSN I	2145 5/22/12	00020129	11006192	SERV 4/26-5/29/12 #8 FIRE STA	06/15/12	223851	19.00-
ARNOLD LINE WATER ASSN I							
Sum							19.00-
ASH MILLWORKS							
00001 ASH MILLWORKS	32073	00124148	11006037	CROWN MOLDING CONSTR SHOP	06/15/12	223852	32.48-
00001 ASH MILLWORKS	32152	00124251	11006038	BLDG MATLS CONST/TRAFF RESTRM	06/15/12	223852	755.04-
ASH MILLWORKS							
Sum							787.52-
AT&T							
00001 AT&T	601M23905500	00020129	11006191	VEHICLE LOCATOR 5/28-6/27 POL	06/15/12	223853	202.00-

CITY OF HATTIESBURG
DOCKET OF CLAIMS
PERIOD ENDING JUNE 15, 2012

Page 2
Date - 06/13/12

Vendor	Invoice Number	Purchase Order	Claims Number	Item Description	Check Date	Check No.	Check Amount
AT&T Sum	00001 AT&T MOBILITY	99087050805X	00124859	11006376 AIR CARD-DUPREE 4/28-5/27/12	06/15/12	223854	42.18-
AT&T Sum	00001 AT&T MOBILITY						202.00-
AUTO ARMATURE SERVICE IN Sum	00001 AUTO ARMATURE SERVICE IN 4395	00124506	11006258	BATTERY U#15452 POLICE	06/15/12	223855	119.95-
	00001 AUTO ARMATURE SERVICE IN 4396	00124506	11006259	BATTERY U#17017 STREET	06/15/12	223855	119.95-
	00001 AUTO ARMATURE SERVICE IN 4241	00124688	11006433	BATTERY U#14498 STREET	06/15/12	223855	119.95-
	00001 AUTO ARMATURE SERVICE IN 4242	00124688	11006434	ALTERNATOR U#8668 STREET	06/15/12	223855	99.95-
AUTO ARMATURE SERVICE IN Sum							459.80-
AUTO TRIM Sum	00001 AUTO TRIM	5646	00124451	11005999 LETTERING MAINTENANCE SIGN	06/15/12	223857	75.00-
	00001 AUTO TRIM	5634	00124451	11006000 STRIKE TAG U#18329 POLICE	06/15/12	223857	18.00-
	00001 AUTO TRIM	5634(B)	00124451	11006001 K-9 GRAPHICS U#16653	06/15/12	223857	165.00-
	00001 AUTO TRIM	5689	00124680	11006213 LETTER MTRCYCLE HELMET	06/15/12	223857	75.00-
AUTO TRIM Sum							333.00-
AUTOMOTIVE GLASS SPECIAL Sum	00001 AUTOMOTIVE GLASS SPECIAL I137916	00124168	11006074	ROCK SPOT REPR U#15549 POLICE	06/15/12	223858	60.00-
							60.00-
B & B DISTRIBUTING CO (S Sum	00001 B & B DISTRIBUTING CO (S IN0111519	00124645	11006231	REPR PTS U#15241 CEMETERY	06/15/12	223859	545.28-
							545.28-
BANCORPSOUTH EQUIPMENT F Sum	00001 BANCORPSOUTH EQUIPMENT F 002-0070193-	02012489	11005986	GARBAGE TRUCK LEASE DUE 6/15	06/01/12	16603	34,542.83-
							34,542.83-
BELIVEAU, JUSTIN Sum	00001 BELIVEAU, JUSTIN	TRAVEL REIMB	00124958	11006452 EXPNS ROPE RESCUE II CLASS	06/15/12	223863	102.13-
							102.13-
BENNETT'S LOCK & KEY SHO Sum	00001 BENNETT'S LOCK & KEY SHO 61450	00123634	11006096	LOCKS/KEYS 5/12 POLICE DEPT	06/15/12	223865	17.15-
	00001 BENNETT'S LOCK & KEY SHO 61457	00123634	11006097	LOCKS/KEYS 5/12 POLICE DEPT	06/15/12	223865	9.25-
	00001 BENNETT'S LOCK & KEY SHO 61493	00123634	11006098	LOCKS/KEYS 5/12 POLICE DEPT	06/15/12	223865	12.50-
	00001 BENNETT'S LOCK & KEY SHO 61528	00123634	11006099	LOCKS/KEYS 5/12 POLICE DEPT	06/15/12	223865	10.00-
	00001 BENNETT'S LOCK & KEY SHO 61544	00124757	11006260	MTRCYCLE LOCKS POLICE DEPT	06/15/12	223865	103.50-
BENNETT'S LOCK & KEY SHO Sum							152.40-
BERNARDO, DEBRA	00001 BERNARDO, DEBRA	TRAVEL REIMB	00124930	11006415 EXPNS-TIMC CONF-PORTLAND, OR	06/15/12	223866	1,232.82-

CITY OF HATTIESBURG
DOCKET OF CLAIMS
PERIOD ENDING JUNE 15, 2012

Page 3
Date - 06/13/12

Vendor	Invoice Number	Purchase Order	Claims Number	Item Description	Check Date	Check No.	Check Amount
Sum							1,232.82-
00001 BILL'S DISCOUNT WHEEL & 3361			00123496	11006082 TIRES U#15921 TRAFFIC	06/15/12	223868	693.40-
Sum							693.40-
BILL'S DISCOUNT WHEEL & 3361							693.40-
00001 BLOSSMAN GAS INC	PO#124877 6/	00124877	11006432	PROPANE U#1302 STREET	06/15/12	223869	60.00-
Sum							60.00-
BLOSSMAN GAS INC							60.00-
00001 BODY TECH INC	4361	00123764	11006214	REPRS U#17579 POLICE	06/15/12	223870	101.90-
Sum							101.90-
BODY TECH INC							101.90-
00001 BOURNE BROTHERS PRINTING 44455		00124652	11006239	VEHICLE MAINT REPORT BOOKS	06/15/12	223874	210.00-
Sum							210.00-
BOURNE BROTHERS PRINTING							210.00-
00001 BRIDGE & WATSON INC	REDISTRICITIN	00124713	11006203	SERVS REDISTRICITING PROJECT	06/15/12	223878	6,041.51-
Sum							6,041.51-
BRIDGE & WATSON INC							6,041.51-
00001 BRUCE ROSSMEYERS DAYTON	04012012	00124508	11006002	MTRCYCLE LEASE 4/12-6/12	06/15/12	223880	10,800.00-
00001 BRUCE ROSSMEYERS DAYTON	07012012	00124855	11006391	MTRCYCLE LEASE 7/12-9/12	06/15/12	223880	10,800.00-
Sum							21,600.00-
BRUCE ROSSMEYERS DAYTON							21,600.00-
00001 C D W GOVERNMENT	K863266	00124218	11006282	COMPUTER EQUIP INFO TECH	06/15/12	223883	3,924.00-
00001 C D W GOVERNMENT	K976933	00124218	11006283	SOLDERING KIT/SOFTWARE	06/15/12	223883	692.67-
00001 C D W GOVERNMENT	K046253	00124218	11006284	HEAT GUN INFO TECH	06/15/12	223883	55.00-
Sum							4,671.67-
C D W GOVERNMENT							4,671.67-
00001 CAFEY, JOHN	EMT EXAM FEE	00124715	11006218	EMT EXAM FEE REIMB 5/4/12	06/15/12	223884	70.00-
Sum							70.00-
CAFEY, JOHN							70.00-
00001 CAMPER CITY OF HATTIESBU 25493		00124364	11006058	TIRES U#13562 CEMETERY	06/15/12	223886	740.00-
00001 CAMPER CITY OF HATTIESBU 23142		00124409	11006059	EQUIP-NEW CEM/FORESTRY UNITS	06/15/12	223886	1,184.00-
00001 CAMPER CITY OF HATTIESBU 24405		00124459	11006060	TAILGATE LINERS U18565, U18566	06/15/12	223886	70.00-
00001 CAMPER CITY OF HATTIESBU 24415		00124542	11006230	MATS U#18566, U#18565 CEM/FOR	06/15/12	223886	140.00-
Sum							2,134.00-
CAMPER CITY OF HATTIESBU							2,134.00-
00001 CARQUEST AUTO PARTS-WEST 2491-114949		00124519	11006053	SHOP SUPP CEM/FORESTRY	06/15/12	223889	104.13-
Sum							104.13-
CARQUEST AUTO PARTS-WEST							104.13-

CITY OF HATTIESBURG
DOCKET OF CLAIMS
PERIOD ENDING JUNE 15, 2012

Page 4
Date - 06/13/12

Vendor	Invoice Number	Purchase Order	Claims Number	Item Description	Check Date	Check No.	Check Amount
CENTER FOR GOVERNMENTAL Sum							
00001 CENTER FOR GOVERNMENTAL	REG-ROBINSON	00124955	11006451	REG-ROBINSON-MUN CLK CERTIF	06/15/12	223892	75.00-
CERTIFIED LABORATORIES Sum							
00001 CERTIFIED LABORATORIES	746278	00124387	11006206	FUEL ADDITIVES POLICE DEPT	06/15/12	223894	2,450.00-
00001 CERTIFIED LABORATORIES	746278(B)	00124387	11006207	FUEL ADDITIVES SANIT DEPT	06/15/12	223894	2,320.50-
CERTIFIED LABORATORIES Sum							4,770.50-
CHIEF/LAW ENFORCEMENT SU Sum							
00001 CHIEF/LAW ENFORCEMENT SU	487822	00123223	11006065	SILVER TAXI BADGES-TAX DEPT	06/15/12	223895	52.49-
00001 CHIEF/LAW ENFORCEMENT SU	493418	00124072	11006199	SILVER TAXI BADGES TAX DEPT	06/15/12	223895	636.99-
CHIEF/LAW ENFORCEMENT SU Sum							689.48-
CHUNKY RIVER HARLEY DAVI Sum							
00001 CHUNKY RIVER HARLEY DAVI	193225	00124206	11006291	CLUTCH/BRAKE REPR U#18010	06/15/12	223896	277.50-
00001 CHUNKY RIVER HARLEY DAVI	192506	00124206	11006292	10K SERVICES U#18001	06/15/12	223896	560.53-
00001 CHUNKY RIVER HARLEY DAVI	193242	00124206	11006293	BRAKE/AIR FILTER REPR U#18002	06/15/12	223896	320.95-
00001 CHUNKY RIVER HARLEY DAVI	192502	00124206	11006294	CLUTCH REPR U#18002	06/15/12	223896	135.20-
00001 CHUNKY RIVER HARLEY DAVI	193257	00124206	11006295	BRAKE REPR/TIRES U#18006	06/15/12	223896	895.15-
00001 CHUNKY RIVER HARLEY DAVI	192622	00124206	11006296	BRAKE/CLUTCH REPR U#18004	06/15/12	223896	152.85-
00001 CHUNKY RIVER HARLEY DAVI	192503	00124206	11006297	REAR TIRE,LEAK REPR U#18008	06/15/12	223896	477.88-
00001 CHUNKY RIVER HARLEY DAVI	193256	00124206	11006298	BRAKE REPR,TIRE U#18008	06/15/12	223896	557.30-
00001 CHUNKY RIVER HARLEY DAVI	192526	00124206	11006299	BRAKE/CLUTCH REPR U#18012	06/15/12	223896	152.85-
00001 CHUNKY RIVER HARLEY DAVI	192634	00124206	11006300	CLUTCH REPR/TIRES U#18005	06/15/12	223896	691.30-
00001 CHUNKY RIVER HARLEY DAVI	192504	00124206	11006301	TIRES,LEAK REPR U#18007	06/15/12	223896	482.48-
00001 CHUNKY RIVER HARLEY DAVI	193002	00124853	11006389	BRAKE/CLUTCH REPR	06/15/12	223896	284.35-
CHUNKY RIVER HARLEY DAVI Sum							4,988.34-
CITY OF HATTIESBURG FUND Sum							
00001 CITY OF HATTIESBURG FUND	06/01/12	02012477	11005977	TRF 1ST 6/12 PAYROLL	06/01/12	16592	804,367.29-
00001 CITY OF HATTIESBURG FUND	06/12/12	02012510	11006375	TRF 2ND 6/12 PAYROLL	06/12/12	16614	1,006,906.49-
CITY OF HATTIESBURG FUND Sum							1,811,273.78-
00001 COLEMAN, MAXINE	TRAVEL REIMB	00124484	11005993	EXPNS-NBRHDS CONF-INDIANA	06/15/12	223903	1,784.46-
COLEMAN, MAXINE Sum							1,784.46-
00001 COLLINS, JOSEPH	TRAVEL REIMB	00124956	11006453	EXPNS FIRE FIGHTER COURSE	06/15/12	223904	325.25-
COLLINS, JOSEPH Sum							325.25-
00001 COMCAST CABLEVISION OF H	095776168240	00124551	11005994	INTERNET 6/12 #1 FIRE STA	06/15/12	223905	55.95-
00001 COMCAST CABLEVISION OF H	095776410200	00124653	11006181	BRDBAND 6/15-7/14 #7 FIRE STA	06/15/12	223905	45.95-
COMCAST CABLEVISION OF H Sum							101.90-
00001 COMPUTER CONCEPTS OF MS	2242	00124820	11006381	COMPUTER SERVS 4/12-5/12	06/15/12	223906	1,045.00-

CITY OF HATTIESBURG
DOCKET OF CLAIMS
PERIOD ENDING JUNE 15, 2012

Page 5
Date - 06/13/12

Vendor	Invoice Number	Purchase Order	Claims Number	Item Description	Check Date	Check No.	Check Amount
COMPUTER CONCEPTS OF MS							
Sum							1,045.00-
00001 COMSOUTH	165429	00124146	11006215	RADIO REPR POLICE DEPT	06/15/12	223907	108.25-
00001 COMSOUTH	165430	00124591	11006216	RADIO REPR POLICE DEPT	06/15/12	223907	94.75-
00001 COMSOUTH	165627	00124460	11006354	LED LIGHTS U#18565,U#18566	06/15/12	223907	1,986.00-
00001 COMSOUTH	165650	00124562	11006377	TRAVEL CHARGER-RISK MGMT	06/15/12	223907	95.00-
00001 COMSOUTH	165661	00124601	11006378	RADIO BATTERY-RISK MGMT	06/15/12	223907	99.00-
00001 COMSOUTH	165630	00124579	11006390	RADIO REPR-WALLEY-POLICE	06/15/12	223907	164.00-
COMSOUTH							
Sum							2,547.00-
00001 COOPER CONSULTING CO INC	#3	00124674	11006149	CONSULTING PHASE 2 4 & 5	06/05/12	16605	58,354.00-
00001 COOPER CONSULTING CO INC	INVOICE 4	00124763	11006256	SERVS MIDTOWN MASTER PLANT	06/15/12	223908	31,717.00-
COOPER CONSULTING CO INC							
Sum							90,071.00-
00001 COURTESY MOTORS INC	380737	00123623	11006163	REPR PTS POLICE DEPT	06/15/12	223909	307.53-
COURTESY MOTORS INC							
Sum							307.53-
00001 D P S CRIME LAB	IN 711 12CLO	00124887	11006429	ANALYTICAL SERVS 6/12 POLICE	06/15/12	223916	900.00-
D P S CRIME LAB							
Sum							900.00-
00001 DAKTECH COMPUTERS	INV0296634	00124298	11006244	RPLCMNT COMPUTER P/F ACADEMY	06/15/12	223917	959.00-
DAKTECH COMPUTERS							
Sum							959.00-
00001 DELTA FOREMOST CHEMICAL	927941	00124655	11006304	OIL REMOVER FIRE DEPT	06/15/12	223920	471.36-
DELTA FOREMOST CHEMICAL							
Sum							471.36-
00001 DENSON OIL COMPANY INC	0063280	00124595	11006150	GASOLINE PUBLIC WORKS	06/15/12	223922	12,671.12-
DENSON OIL COMPANY INC							
Sum							12,671.12-
00001 DOMINO'S PIZZA (BAD CHEC			02012479	11006193 MERCHANT FEE & FINE	06/15/12	223926	47.73-
DOMINO'S PIZZA (BAD CHEC							
Sum							47.73-
00001 DUNAGIN PEST CONTROL(PRE	8456409	00124844	11006285	SENTRICON SERV TRAIN DEPOT	06/15/12	223928	223.75-
00001 DUNAGIN PEST CONTROL(PRE	8410817	00124888	11006423	SENTRICON 4-6/12 CITY HALL	06/15/12	223928	86.25-
DUNAGIN PEST CONTROL(PRE							
Sum							310.00-
00001 DUPREE, JOHNNY MAYOR	TRAVEL REIMB	00124932	11006422	EXPNS MS DAY IN CENTRAL PARK	06/15/12	223930	494.47-
00001 DUPREE, JOHNNY MAYOR	TRAVEL REIMB	00124940	11006449	EXPNS-NCM CONV ATLANTA, GA	06/15/12	223930	432.90-

CITY OF HATTIESBURG
DOCKET OF CLAIMS
PERIOD ENDING JUNE 15, 2012

Page 6
Date - 06/13/12

Vendor	Invoice Number	Purchase Order	Claims Number	Item Description	Check Date	Check No.	Check Amount
DUPREE, JOHNNY MAYOR Sum							927.37-
00001 ECONOMY SUPPLY CO	171615	00124349	11006046	BLDG MATLS PUBLIC WORKS SIGNS	06/15/12	223933	72.57-
00001 ECONOMY SUPPLY CO	171905	00124561	11006330	BLDG MATLS TRAFF/CONST RESTRM	06/15/12	223933	145.32-
00001 ECONOMY SUPPLY CO	172213	00124721	11006405	BLDG MATLS CONSTR DEPT RESTRM	06/15/12	223933	119.75-
ECONOMY SUPPLY CO Sum							337.64-
00001 ELKINS WHOLESALE INC	142082-00	00124310	11006005	JANIT SUPP FIRE DEPT	06/15/12	223934	373.69-
00001 ELKINS WHOLESALE INC	142082-01	00124310	11006006	JANIT SUPP FIRE DEPT	06/15/12	223934	66.96-
ELKINS WHOLESALE INC Sum							440.65-
00001 EMERGENCY EQUIPMENT PROF	403448	00124241	11006008	HELMET BADGES/PARTS	06/15/12	223935	416.78-
EMERGENCY EQUIPMENT PROF Sum							416.78-
00001 EMERGENCY MANAGEMENT DIS	Q/E 6/30/12	00124531	11006010	3RD QTR CONTRIB FYE 9/30/12	06/15/12	223936	25,250.00-
EMERGENCY MANAGEMENT DIS Sum							25,250.00-
00001 EMPIRE TRUCK SALES (H'BU	RE006014665:	00124312	11006051	REPRS U#15892 SANIT	06/15/12	223937	1,906.75-
00001 EMPIRE TRUCK SALES (H'BU	RE006014746:	00124634	11006347	A/C REPR U#144379 SANIT	06/15/12	223937	144.08-
EMPIRE TRUCK SALES (H'BU Sum							2,050.83-
00001 EQUIPMENT INC	164000064	00124553	11006223	REPR PTS U#14618 STREET	06/15/12	223938	64.02-
EQUIPMENT INC Sum							64.02-
00001 EVANS, JERRY PA	341	00124729	11006234	SRVS RAY/CITY 7/18/11-6/1/12	06/15/12	223940	2,178.44-
00001 EVANS, JERRY PA	340	00124729	11006235	SRVS PLASS/CITY 2/22-6/1/12	06/15/12	223940	4,170.00-
00001 EVANS, JERRY PA	342	00124729	11006236	SRVS LAMAR PK WTR 2/1-4/28/12	06/15/12	223940	340.00-
EVANS, JERRY PA Sum							6,688.44-
00001 EVS MID-SOUTH	103738	00124742	11006247	REPR SCBA UNIT,AIR COMPRESSOR	06/15/12	223941	4,410.82-
EVS MID-SOUTH Sum							4,410.82-
00001 FASTENAL COMPANY	MSHAT141436	00124252	11006077	WATER COOLER FIRE DEPT	06/15/12	223943	47.96-
00001 FASTENAL COMPANY	MSHAT141535	00124189	11006088	PLASTIC SHEETING/TAPE-CONSTR	06/15/12	223943	525.69-
00001 FASTENAL COMPANY	MSHAT141663	00124405	11006249	MARKING PAINT STREET DEPT	06/15/12	223943	56.85-
FASTENAL COMPANY Sum							630.50-

CITY OF HATTIESBURG
DOCKET OF CLAIMS
PERIOD ENDING JUNE 15, 2012

Page 7
Date - 06/13/12

Vendor	Invoice Number	Purchase Order	Claims Number	Item Description	Check Date	Check No.	Check Amount
FEDERAL EXPRESS	1-059-86517	00124514	11005992	SERV 5/14/12 M/ADM	06/15/12	223944	92.46-
FEDERAL EXPRESS	7-905-05580	00124694	11006226	SERV 5/21/12 ENGR	06/15/12	223944	23.82-
FEDERAL EXPRESS							116.28-
FLOYD'S GRILL	104	00124499	11005991	CATERING MYLC END/YEAR EVENT	06/15/12	223946	500.00-
FLOYD'S GRILL							500.00-
FORD, PHILLIP	PETTY CASH 6	00124860	11006401	PETTY CASH TRAFF/CONSTR/AIRPT	06/15/12	223948	287.24-
FORD, PHILLIP							287.24-
FORREST CTY CHANCERY CLK	00001 FORREST CTY CHANCERY CLK BILLING #21	00124857	11006400	MONTHLY ARREARAGE 6/12	06/15/12	223949	13,798.91-
FORREST CTY CHANCERY CLK							13,798.91-
FORREST CTY CHANCERY COU	00001 FORREST CTY CHANCERY COU RECORDING FE	00124626	11006153	RECORDING FEES MUN CLERK	06/15/12	223950	48.00-
FORREST CTY CHANCERY COU							48.00-
FORREST CTY DISTRICT ATT	00001 FORREST CTY DISTRICT ATT BAD CHECK FE	02012478	11006146	BAD CHECK RECOVERY FEE	06/15/12	223951	80.00-
FORREST CTY DISTRICT ATT							80.00-
FORREST GENERAL HOSPITAL	00001 FORREST GENERAL HOSPITAL EAP CHARGE 6	00124702	11006202	EAP CHARGE 6/12	06/15/12	223952	1,785.00-
FORREST GENERAL HOSPITAL							1,785.00-
FUELMAN OF MS	00001 FUELMAN OF MS	BG127044 NP3	00124648	11006158 FUEL CHGS 5/21-27/12 POLICE	06/15/12	223953	37.76-
FUELMAN OF MS							37.76-
00001 G & K SERVICES	1035267482	00124479	11006028	UNIFORMS,MOP/MAT 5/01 ENGR	06/15/12	223959	8.90-
00001 G & K SERVICES	1035269640	00124479	11006029	UNIFORMS,MOP/MAT 5/08 ENGR	06/15/12	223959	8.90-
00001 G & K SERVICES	1035271740	00124479	11006030	UNIFORMS,MOP/MAT 5/15 ENGR	06/15/12	223959	8.90-
00001 G & K SERVICES	1035273880	00124479	11006031	UNIFORMS,MOP/MAT 5/22 ENGR	06/15/12	223959	8.90-
00001 G & K SERVICES	1035275981	00124479	11006032	UNIFORMS,MOP/MAT 5/29 ENGR	06/15/12	223959	8.90-
00001 G & K SERVICES	1035269638	00124473	11006108	UNIFORMS 5/08 STREET	06/15/12	223959	144.00-
00001 G & K SERVICES	1035271738	00124473	11006109	UNIFORMS 5/15 STREET	06/15/12	223959	144.00-
00001 G & K SERVICES	1035273878	00124473	11006110	UNIFORMS 5/22 STREET	06/15/12	223959	144.00-
00001 G & K SERVICES	1035269639	00124473	11006111	UNIFORMS 5/08 SHOP	06/15/12	223959	48.00-
00001 G & K SERVICES	1035271739	00124473	11006112	UNIFORMS 5/15 SHOP	06/15/12	223959	48.00-
00001 G & K SERVICES	1035273879	00124473	11006113	UNIFORMS 5/22 SHOP	06/15/12	223959	48.00-
00001 G & K SERVICES	1035275980	00124473	11006114	UNIFORMS 5/29 SHOP	06/15/12	223959	48.00-
00001 G & K SERVICES	1035269629	00124473	11006115	UNIFORMS 5/08 GO&FS	06/15/12	223959	8.00-
00001 G & K SERVICES	1035271729	00124473	11006116	UNIFORMS 5/15 GO&FS	06/15/12	223959	8.00-
00001 G & K SERVICES	1035273869	00124473	11006117	UNIFORMS 5/22 GO&FS	06/15/12	223959	8.00-
00001 G & K SERVICES	1035275970	00124473	11006118	UNIFORMS 5/29 GO&FS	06/15/12	223959	8.00-

CITY OF HATTIESBURG
DOCKET OF CLAIMS
PERIOD ENDING JUNE 15, 2012

Page 8
Date - 06/13/12

Vendor	Invoice Number	Purchase Order	Claims Number	Item Description	Check Date	Check No.	Check Amount
00001 G & K SERVICES	1035269645	00124473	11006119	UNIFORMS 5/08 GO&FS	06/15/12	223959	26.13-
00001 G & K SERVICES	1035271747	00124473	11006120	UNIFORMS 5/15 GO&FS	06/15/12	223959	26.13-
00001 G & K SERVICES	1035273887	00124473	11006121	UNIFORMS 5/22 GO&FS	06/15/12	223959	26.13-
00001 G & K SERVICES	1035275988	00124473	11006122	UNIFORMS 5/29 GO&FS	06/15/12	223959	26.13-
00001 G & K SERVICES	1035269626	00124473	11006123	UNIFORMS 5/08 DRNGE	06/15/12	223959	27.58-
00001 G & K SERVICES	1035271726	00124473	11006124	UNIFORMS 5/15 DRNGE	06/15/12	223959	27.58-
00001 G & K SERVICES	1035273866	00124473	11006125	UNIFORMS 5/22 DRNGE	06/15/12	223959	27.58-
00001 G & K SERVICES	1035275967	00124473	11006126	UNIFORMS 5/29 DRNGE	06/15/12	223959	27.58-
00001 G & K SERVICES	1035275979	00124473	11006127	UNIFORMS 5/29 SANIT	06/15/12	223959	156.00-
00001 G & K SERVICES	1035271736	00124473	11006128	UNIFORMS 5/15 SANIT	06/15/12	223959	144.00-
00001 G & K SERVICES	1035275977	00124473	11006129	UNIFORMS 5/29 SANIT	06/15/12	223959	144.00-
00001 G & K SERVICES	1035269636	00124473	11006130	UNIFORMS 5/08 SANIT	06/15/12	223959	148.00-
00001 G & K SERVICES	1035273876	00124473	11006131	UNIFORMS 5/22 SANIT	06/15/12	223959	142.00-
00001 G & K SERVICES	1035269644	00124473	11006132	MOP/MAT 5/08 SANIT	06/15/12	223959	17.38-
00001 G & K SERVICES	1035271746	00124473	11006133	MOP/MAT 5/15 SANIT	06/15/12	223959	17.38-
00001 G & K SERVICES	1035273886	00124473	11006134	MOP/MAT 5/22 SANIT	06/15/12	223959	17.38-
00001 G & K SERVICES	1035275987	00124473	11006135	MOP/MAT 5/29 SANIT	06/15/12	223959	17.38-
00001 G & K SERVICES	1035269630	00124473	11006136	UNIFORMS 5/08 ST CLEAN	06/15/12	223959	22.18-
00001 G & K SERVICES	1035271730	00124473	11006137	UNIFORMS 5/15 ST CLEAN	06/15/12	223959	22.18-
00001 G & K SERVICES	1035273870	00124473	11006138	UNIFORMS 5/22 ST CLEAN	06/15/12	223959	22.18-
00001 G & K SERVICES	1035275971	00124473	11006139	UNIFORMS 5/29 ST CLEAN	06/15/12	223959	22.18-
00001 G & K SERVICES	1035269635	00124473	11006140	UNIFORMS 5/08 HEALTH	06/15/12	223959	20.00-
00001 G & K SERVICES	1035271735	00124473	11006141	UNIFORMS 5/15 HEALTH	06/15/12	223959	20.00-
00001 G & K SERVICES	1035273875	00124473	11006142	UNIFORMS 5/22 HEALTH	06/15/12	223959	20.00-
00001 G & K SERVICES	1035275976	00124473	11006143	UNIFORMS 5/29 HEALTH	06/15/12	223959	20.00-
G & K SERVICES Sum							1,887.58-
00001 G G A ADMINISTRATORS	CAFE PLAN AD	00124583	11006070	CAFE PLAN ADM FEES 5/12	06/15/12	223960	300.95-
G G A ADMINISTRATORS Sum							300.95-
00001 GALL'S INC	512197859	00124255	11006075	DRESS BOOTS PICKERING/HANATHO	06/15/12	223961	172.49-
GALL'S INC Sum							172.49-
00001 GARNER LUMLEY ELECTRIC S	475825	00124490	11006346	ELEC SUPP-GENERATOR-CONSTR	06/15/12	223964	62.52-
GARNER LUMLEY ELECTRIC S Sum							62.52-
00001 GEORGE'S SPORTING GOODS	5117JP	00123893	11005997	SPORTS EQUIP SUMMER LGUE PROG	06/15/12	223965	3,662.90-
GEORGE'S SPORTING GOODS Sum							3,662.90-
00001 GILKEY ELECTRIC SUPPLY C	232733	00123541	11006106	ELEC SUPP P/F ACADEMY	06/15/12	223966	553.49-
00001 GILKEY ELECTRIC SUPPLY C	233178	00123541	11006107	ELEC SUPP P/F ACADEMY	06/15/12	223966	4,114.75-
GILKEY ELECTRIC SUPPLY C Sum							4,668.24-
00001 GILLILANDS ELECTRONICS S	52334	00124660	11006156	INSTALL CAT-5 DROP POLICE DEP	06/15/12	223968	300.00-
00001 GILLILANDS ELECTRONICS S	52326	00124222	11006201	STAND ALONE KEY PAD-COUNCIL	06/15/12	223968	850.00-

CITY OF HATTIESBURG
DOCKET OF CLAIMS
PERIOD ENDING JUNE 15, 2012

Page 9
Date - 06/13/12

Vendor	Invoice Number	Purchase Order	Claims Number	Item Description	Check Date	Check No.	Check Amount
GILLILANDS ELECTRONICS S	52193	00124758	11006263	PHONE REPR-SEALY-POLICE DEPT	06/15/12	223968	125.00-
GILLILANDS ELECTRONICS S	52369	00124758	11006264	ADD ALARM CODE EVIDENCE ROOM	06/15/12	223968	35.00-
GILLILANDS ELECTRONICS S	52183	00124758	11006265	REPLACE MONITOR-DISPATCH	06/15/12	223968	539.00-
GILLILANDS ELECTRONICS S							1,849.00-
Sum							
00001 H'BURG AMERICAN ACCT #1	HI2998 38304	00124628	11006154	PROOFS PUBLICATION 5/12	06/15/12	223973	594.46-
H'BURG AMERICAN ACCT #1							594.46-
Sum							
00001 H'BURG HYDRAULICS INC	47164	00123954	11006270	REPR PTS U#11911 STREET	06/15/12	223974	153.78-
00001 H'BURG HYDRAULICS INC	47433	00124154	11006271	REPR PTS U#11911 STREET	06/15/12	223974	52.46-
00001 H'BURG HYDRAULICS INC	47437	00124367	11006272	REPR PTS U#9700 HEALTH	06/15/12	223974	64.90-
00001 H'BURG HYDRAULICS INC	47504	00124534	11006273	HAND TOOLS U#16496/SHOP	06/15/12	223974	30.30-
00001 H'BURG HYDRAULICS INC	47438	00124280	11006276	REPR PTS U#14408 SANIT	06/15/12	223974	71.87-
H'BURG HYDRAULICS INC							
Sum							373.31-
00001 H'BURG PAINT AND DECORAT	E38690	00124344	11006009	PAINT SUPP FIRE HYDRANTS	06/15/12	223975	249.63-
00001 H'BURG PAINT AND DECORAT	E38684	00124341	11006040	PAINT SUPP CONSTR DEPT	06/15/12	223975	233.93-
00001 H'BURG PAINT AND DECORAT	E37935	00123790	11006081	SPRAY PAINT TRAFFIC STOCK	06/15/12	223975	359.28-
00001 H'BURG PAINT AND DECORAT	E38030	00123637	11006094	PAINT SUPP 5/12 POLICE DEPT	06/15/12	223975	.99-
00001 H'BURG PAINT AND DECORAT	E37005	00123637	11006095	PAINT SUPP 5/12 POLICE DEPT	06/15/12	223975	26.90-
00001 H'BURG PAINT AND DECORAT	W89127	00124566	11006431	PAINT SUPP TRAFFIC STOCK	06/15/12	223975	356.78-
H'BURG PAINT AND DECORAT							
Sum							1,227.51-
00001 HATTEN, LUKE	TRAVEL RIMB	00124936	11006430	EXPNS FIRE ACADEMY TRNG CLASS	06/15/12	223978	371.19-
HATTEN, LUKE							
Sum							371.19-
00001 HEALTHWORKS LLC	2500-24-2716	00124584	11006071	EMP DRUG SCREEN	06/15/12	223982	15.00-
00001 HEALTHWORKS LLC	2025000123 2	00124750	11006238	PRE-EMP PHYSICAL POLICE DEPT	06/15/12	223982	505.00-
HEALTHWORKS LLC							
Sum							520.00-
00001 HILL, LEROY COFFEE CO IN	8575	00124639	11006151	COFFEE SERV M/ADM	06/15/12	223983	66.51-
HILL, LEROY COFFEE CO IN							
Sum							66.51-
00001 HOLLAND VETERINARY HOSPI	232934	00124778	11006278	EUTHANISE CANINE-RABIES CHECK	06/15/12	223984	50.00-
HOLLAND VETERINARY HOSPI							
Sum							50.00-
00001 HUB CITY WEST FARM & GAR	PO#124521 6/	00124521	11006351	FOOD-LIVE ANIMAL TRAPS	06/15/12	223987	91.77-
00001 HUB CITY WEST FARM & GAR	PO#124753 6/	00124753	11006408	PET CARRIERS-ANIMAL CONTROL	06/15/12	223987	105.98-
HUB CITY WEST FARM & GAR							
Sum							197.75-

CITY OF HATTIESBURG
DOCKET OF CLAIMS
PERIOD ENDING JUNE 15, 2012

Vendor	Invoice Number	Purchase Order	Claims Number	Item Description	Check Date	Check No.	Check Amount
ICE PLANT INC	0427433	00124477	11006044	BAGS/ICE 5/22 PUBLIC WORKS	06/15/12	223988	159.74-
00001 ICE PLANT INC	0433093	00124477	11006045	BAGS/ICE 5/29 PUBLIC WORKS	06/15/12	223988	147.00-
Sum							306.74-
INDOFF INC	2087582	00124120	11006042	JANIT SUPP SANIT DEPT	06/15/12	223989	82.98-
00001 INDOFF INC	2092289	00124120	11006043	JANIT SUPP SANIT DEPT	06/15/12	223989	135.97-
00001 INDOFF INC	2095310	00124500	11006394	OFFICE SUPP FIRE ADM	06/15/12	223989	440.43-
00001 INDOFF INC	2097885	00124500	11006395	OFFICE SUPP FIRE ADM	06/15/12	223989	47.98-
Sum							707.36-
INDUSTRIAL SHELVING SYST	00001 INDUSTRIAL SHELVING SYST 113010	00123655	11006173	SHELVING ACADEMY STORAGE BLDG	06/15/12	223990	4,055.05-
Sum							4,055.05-
INGRAM EQUIPMENT CO LLC	00001 INGRAM EQUIPMENT CO LLC 0014833-IN	00124288	11006047	REPR PTS U#16080 SANIT	06/15/12	223991	63.71-
Sum							63.71-
INNOVATE YOUR OFFICE PRO	00001 INNOVATE YOUR OFFICE PRO 7699	00124545	11006066	PRINTER SUPP-PLANNING	06/15/12	223992	480.00-
Sum							480.00-
INTL EROSION CONTROL ASS	00001 INTL EROSION CONTROL ASS REG-DEARMAN	00124810	11006342	REG-DEARMAN-IECA ROADSHOW	06/15/12	223993	85.00-
00001 INTL EROSION CONTROL ASS	00001 INTL EROSION CONTROL ASS REG-SUTTON 6	00124810	11006343	REG-SUTTON-IECA ROADSHOW	06/15/12	223993	85.00-
Sum							170.00-
IRBY, STUART C CO	00001 IRBY, STUART C CO	00124275	11006036	WATER COOLER CONSTR DEPT	06/15/12	223994	30.53-
00001 IRBY, STUART C CO	00001 IRBY, STUART C CO	00124311	11006041	ELEC CORO-CONSTR	06/15/12	223994	74.52-
00001 IRBY, STUART C CO	00001 IRBY, STUART C CO	00123635	11006092	ELEC SUPP 5/12 POLICE DEPT	06/15/12	223994	86.44-
00001 IRBY, STUART C CO	00001 IRBY, STUART C CO	00123635	11006093	ELEC SUPP 5/12 POLICE DEPT	06/15/12	223994	34.45-
Sum							225.94-
JACKSON, CHESTER D	00001 JACKSON, CHESTER D	EMT EXAM FEE 00124714	11006219	EMT EXAM FEE REIMB 1/18/12	06/15/12	223996	70.00-
Sum							70.00-
JET CONSTRUCTION	00001 JET CONSTRUCTION	1469	00124416	11006353 FILL DIRT OAKLAWN CEMETERY	06/15/12	223999	378.00-
Sum							378.00-
JITNEY JUNGLE #34 (JUSA)	00001 JITNEY JUNGLE #34 (JUSA)	DONTE RICH 1 02012479	11006195	MERCHANT FEE & FINE	06/15/12	224000	35.00-
Sum							35.00-

CITY OF HATTIESBURG
DOCKET OF CLAIMS
PERIOD ENDING JUNE 15, 2012

Page 11
Date - 06/13/12

Vendor	Invoice Number	Purchase Order	Claims Number	Item Description	Check Date	Check No.	Check Amount
KENTWOOD SPRINGWATER Sum	000014	00124856	11006388	DRINKING WATER POLICE DEPT	06/15/12	224011	216.90-
KENTWOOD SPRINGWATER Sum							216.90-
00001 KETCH-ALL COMPANY	35363	00124385	11006089	ANIMAL KETCH POLE	06/15/12	224012	285.50-
KETCH-ALL COMPANY Sum							285.50-
00001 LANDSDALE, STEVEN	TRAVEL REIMB	00124960	11006455	EXPNS ROPE RESCUE II CLASS	06/15/12	224020	81.19-
LANDSDALE, STEVEN Sum							81.19-
00001 LAWSON PRODUCTS INC	9300602097	00121047	11006085	SHOP SUPPLIES	06/15/12	224022	328.47-
00001 LAWSON PRODUCTS INC	9300647811	00121047	11006086	SHOP SUPPLIES	06/15/12	224022	123.07-
LAWSON PRODUCTS INC Sum							451.54-
00001 LEE, O C	TRAVEL REIMB	00124957	11006454	EXPNS FIRE FIGHTER CLASS	06/15/12	224023	242.43-
LEE, O C Sum							242.43-
00001 LEXISNEXIS RISK DATA MAN	1127340-2012	00124708	11006211	ONLINE SEARCHES 5/12 POLICE	06/15/12	224024	50.00-
LEXISNEXIS RISK DATA MAN Sum							50.00-
00001 LOWE'S OF HATTIESBURG IN	936970 & CR	00123955	11006061	SHELVING P/F ACDMY STORAGE	06/15/12	224026	89.98-
00001 LOWE'S OF HATTIESBURG IN	935525	00124016	11006062	WINDOW BLINDS #5 FIRE STA	06/15/12	224026	455.76-
00001 LOWE'S OF HATTIESBURG IN	953352	00123675	11006063	HAND TOOLS-SHOP	06/15/12	224026	284.59-
00001 LOWE'S OF HATTIESBURG IN	953388	00123792	11006064	PLUMBING TOOLS-CONSTR	06/15/12	224026	34.86-
LOWE'S OF HATTIESBURG IN Sum							865.19-
00001 MARVIN'S INC	15211883-410	00124323	11006052	PLYWOOD-GRAVE BOARDS-CMTERY	06/15/12	224028	320.55-
MARVIN'S INC Sum							320.55-
00001 MAULDIN COMPANY	105266	00124381	11006332	REPR PTS U#8249 STREET	06/15/12	224029	1,361.94-
MAULDIN COMPANY Sum							1,361.94-
00001 MCCAIN UNIFORMS	230044-1	00123857	11006007	UNIFORM BOOTS FIRE DEPT	06/15/12	224031	84.40-
00001 MCCAIN UNIFORMS	230709-1	00124362	11006246	UNIFORM SHIRTS CHIEF OFFICER	06/15/12	224031	110.20-
00001 MCCAIN UNIFORMS	225313-1	00121197	11006396	UNIFORMS-FIRE DEPT	06/15/12	224031	598.60-
00001 MCCAIN UNIFORMS	226451-1	00121197	11006397	UNIFORMS-FIRE DEPT	06/15/12	224031	105.00-
00001 MCCAIN UNIFORMS	229827-1	00121197	11006398	UNIFORMS-FIRE DEPT	06/15/12	224031	130.80-
00001 MCCAIN UNIFORMS	230915-1	00121197	11006399	UNIFORMS-FIRE DEPT	06/15/12	224031	98.10-
MCCAIN UNIFORMS Sum							84.40-

CITY OF HATTIESBURG
DOCKET OF CLAIMS
PERIOD ENDING JUNE 15, 2012

Page 12
Date - 06/13/12

Vendor	Invoice Number	Purchase Order	Claims Number	Item Description	Check Date	Check No.	Check Amount
Sum							1,127.10-
MCCRORY, DONALD P	00001 MCCRORY, DONALD P			SERVICES 3/1	06/15/12	224033	3,510.00-
	00001 MCCRORY, DONALD P			SERVICES 4/1	06/15/12	224033	4,293.00-
	00001 MCCRORY, DONALD P			SERVICES 5/1	06/15/12	224033	2,862.00-
	00001 MCCRORY, DONALD P			TRAVEL 3/12-	06/15/12	224033	2,476.26-
	00001 MCCRORY, DONALD P			CELL PHONE 1	06/15/12	224033	528.96-
	00001 MCCRORY, DONALD P			MINOR EQUIP	06/15/12	224033	5.87-
Sum							13,676.09-
MCELHANEY PLUMBING INC	00001 MCELHANEY PLUMBING INC			196529	06/15/12	224034	279.80-
	00001 MCELHANEY PLUMBING INC			191249	06/15/12	224034	85.29-
Sum							365.09-
MCMULLAN EQUIPMENT CO	00001 MCMULLAN EQUIPMENT CO			5/31/12-1C4P	06/01/12	16596	16,662.00-
	00001 MCMULLAN EQUIPMENT CO			141654P	06/15/12	224037	129.00-
	00001 MCMULLAN EQUIPMENT CO			141684P	06/15/12	224037	145.50-
Sum							16,936.50-
METRO CRIMESTOPPERS INC	00001 METRO CRIMESTOPPERS INC			06/01/12	06/01/12	16602	2,609.47-
Sum							2,609.47-
MICHAEL'S WRECKER SERVIC	00001 MICHAEL'S WRECKER SERVIC			8077	06/15/12	224040	35.00-
Sum							35.00-
MIKE'S TIRE & WHEEL CO	00001 MIKE'S TIRE & WHEEL CO			2160525	06/15/12	224041	31.50-
Sum							31.50-
MITCHELL TOOL SALES & SE	00001 MITCHELL TOOL SALES & SE			83826	06/15/12	224043	152.00-
	00001 MITCHELL TOOL SALES & SE			83906	06/15/12	224043	724.00-
	00001 MITCHELL TOOL SALES & SE			83977	06/15/12	224043	943.74-
Sum							1,819.74-
MOLLY MAID	00001 MOLLY MAID			SERVS 5/12 C	06/15/12	224044	245.00-
Sum							245.00-
MONTAGUE, TRACY	00001 MONTAGUE, TRACY			EMT EXAM FEE	06/15/12	224045	70.00-
Sum							70.00-

CITY OF HATTIESBURG
DOCKET OF CLAIMS
PERIOD ENDING JUNE 15, 2012

Page 13
Date - 06/13/12

Vendor	Invoice Number	Purchase Order	Claims Number	Item Description	Check Date	Check No.	Check Amount
MS DEPT OF INFORMATION T	00001 MS DEPT OF INFORMATION T	IN 601 COH19	02012497	11006144 LONG DIST 5/12 VARI DEPTS	06/15/12	224047	10,296.02
MS DEPT OF INFORMATION T	00001 MS DEPT OF INFORMATION T	IN 601 COZ27	02012501	11006253 NCIC MAINT CHG 5/12 POLICE	06/15/12	224047	224.00
Sum							10,520.02
MS EMBROIDERY COMPANY	00001 MS EMBROIDERY COMPANY	7498	00124868	11006385 EMBROIDER SHIRTS-TAPP-POLICE	06/15/12	224048	115.00
Sum							115.00
MS FIRE & SAFETY OF HBUR	00001 MS FIRE & SAFETY OF HBUR	30869	00124598	11006083 EXTINGUISHERS TRAFF/CONST OFC	06/15/12	224049	279.00
MS FIRE & SAFETY OF HBUR	00001 MS FIRE & SAFETY OF HBUR	32204	00124941	11006450 ANNUAL EXTINGUISHER MAINT	06/15/12	224049	1,713.60
Sum							1,992.60
MS HERITAGE TRUST (SEE A	00001 MS HERITAGE TRUST (SEE A	REG-WAITS 6/	00124841	11006329 REG-WAITS-PRESERVATION CAMP	06/15/12	224051	15.00
Sum							15.00
MS MUNICIPAL ATTORNEYS A	00001 MS MUNICIPAL ATTORNEYS A	MMA101612 LA	00124530	11006233 2011/2012 DUES-LAWRENCE	06/15/12	224052	25.00
Sum							25.00
MS MUNICIPAL LEAGUE	00001 MS MUNICIPAL LEAGUE	17221	00124779	11006254 MYC SPONSORSHIP 6/26/12	06/15/12	224053	500.00
MS MUNICIPAL LEAGUE	00001 MS MUNICIPAL LEAGUE	17350	00124830	11006280 YOUTH TRACK REG 6/26 BILOXI	06/15/12	224053	100.00
Sum							600.00
MS MUNICIPAL LIABILITY P	00001 MS MUNICIPAL LIABILITY P	3801-1	00124889	11006426 LIABILITY INS 1/12-12/12	06/15/12	224054	259,488.50
Sum							259,488.50
MS POWER COMPANY	00001 MS POWER COMPANY	6/12 GENERAL	00201217	11006412 MNTHLY ELEC-GENERAL	06/15/12	224055	5,843.22
Sum							5,843.22
MS STATE PERSONNEL BOARD	00001 MS STATE PERSONNEL BOARD	IN 614 LMS12	00123380	11006251 LEGGETT-SPRYSR SCHL 5/21-25/12	06/15/12	224056	300.00
MS STATE PERSONNEL BOARD	00001 MS STATE PERSONNEL BOARD	IN 614 LMS12	00123380	11006252 HICKS-SUPRYSR SCHL 5/21-25/12	06/15/12	224056	300.00
Sum							600.00
MS STATE/ENVIRO/QUAL-TAN	00001 MS STATE/ENVIRO/QUAL-TAN	UST-00012935	00124478	11006034 ANNUAL TANK FEE FOR 5/12	06/15/12	224057	200.00
Sum							200.00
MS STATE/TAX COMM/TAX EX	00001 MS STATE/TAX COMM/TAX EX	PO#124544 5/	00124544	11006054 TAGS-NEW CEM/FORESTRY UNITS	06/15/12	224058	24.00
MS STATE/TAX COMM/TAX EX	00001 MS STATE/TAX COMM/TAX EX	PO#124685 6/	00124685	11006200 TAG U#18568 INFO TECH	06/15/12	224058	12.00
Sum							36.00

CITY OF HATTIESBURG
DOCKET OF CLAIMS
PERIOD ENDING JUNE 15, 2012

Page 14
Date - 06/13/12

Vendor	Invoice Number	Purchase Order	Claims Number	Item Description	Check Date	Check No.	Check Amount	
MS STATE/TAX COMM/TAX EX Sum								
000001 MS STATE/TAX COMM/UNDERC	PO#124852 6/	00124852	11006302	TAG UNDERCOVER U#17117	06/15/12	224059	16.00-	
MS STATE/TAX COMM/UNDERC Sum								
000001 MS STATE/TREASURER/FINAN	06/2012	02012485	11005981	FINE COLLECTIONS 05/12	06/01/12	16597	76,720.74-	
MS STATE/TREASURER/FINAN Sum								
000001 MULTITECH OFFICE MACHINE	12050760	00124015	11005996	PRINTER SUPP COMM RELA DEPT	06/15/12	224060	1,356.65-	
MULTITECH OFFICE MACHINE Sum								
000001 MUNICIPAL AWARDS CO	2993	00123677	11006255	PROCLAMATIONS/RESOLUTIONS	06/15/12	224061	381.25-	
MUNICIPAL AWARDS CO Sum								
000001 MYERS, EDGAR R	TRAVEL REIMB	00124933	11006424	EXPNS-IIMC CONF PORTLAND,OR	06/15/12	224063	1,441.91-	
MYERS, EDGAR R Sum								
000001 NAPA AUTO PARTS	468325	00124156	11006013	REPR PTS U#16722 STREET	06/15/12	224066	13.70-	
000001 NAPA AUTO PARTS	468326	00124156	11006014	REPR PTS U#8669 STREET	06/15/12	224066	110.96-	
000001 NAPA AUTO PARTS	468327	00124156	11006015	REPR PTS U#14715 HEALTH	06/15/12	224066	17.34-	
000001 NAPA AUTO PARTS	468322	00124157	11006016	REPR PTS U#8669 STREET	06/15/12	224066	87.22-	
000001 NAPA AUTO PARTS	468324	00124157	11006017	REPR PTS U	06/15/12	224066	295.93-	
000001 NAPA AUTO PARTS	468302	00124281	11006018	REPR PTS U#11838 STREET	06/15/12	224066	19.88-	
000001 NAPA AUTO PARTS	468307	00124363	11006019	REPR PTS U#14677 STREET	06/15/12	224066	237.61-	
000001 NAPA AUTO PARTS	468308	00124363	11006020	REPR PTS U#14677 STREET	06/15/12	224066	12.74-	
000001 NAPA AUTO PARTS	468309	00124363	11006021	REPR PTS U#14405 SANIT	06/15/12	224066	7.26-	
000001 NAPA AUTO PARTS	468878	00124565	11006076	MECHANIC TOOLS/SUPP FIRE DEPT	06/15/12	224066	403.96-	
000001 NAPA AUTO PARTS	467625	00123928	11006164	REPR PTS POLICE STOCK	06/15/12	224066	180.41-	
000001 NAPA AUTO PARTS	467626	00123928	11006165	REPR PTS U#15149 POLICE	06/15/12	224066	45.28-	
000001 NAPA AUTO PARTS	468328	00124127	11006166	REPR PTS U#16643 POLICE	06/15/12	224066	63.07-	
000001 NAPA AUTO PARTS	468329	00124127	11006167	REPR PTS U#15149 POLICE	06/15/12	224066	55.92-	
000001 NAPA AUTO PARTS	468330	00124127	11006168	REPR PTS/SUPP POLICE SHOP	06/15/12	224066	28.93-	
000001 NAPA AUTO PARTS	468331	00124127	11006169	REPR PTS U#17741 POLICE	06/15/12	224066	51.36-	
000001 NAPA AUTO PARTS	469227	00124384	11006435	REPR PTS U#9600 HEALTH	06/15/12	224066	72.94-	
000001 NAPA AUTO PARTS	469228	00124384	11006436	BATTERY TESTS/SUPP-SHOP	06/15/12	224066	30.21-	
000001 NAPA AUTO PARTS	469222	00124504	11006437	REPR PTS U#15515 STREET	06/15/12	224066	34.72-	
000001 NAPA AUTO PARTS	469226	00124418	11006441	TIRE TOOLS-SHOP	06/15/12	224066	30.64-	
000001 NAPA AUTO PARTS	469221	00124533	11006442	STUD EXT REMOVERS-SHOP	06/15/12	224066	71.78-	
000001 NAPA AUTO PARTS	469216	00124712	11006443	REPR PTS U#14408 SANIT	06/15/12	224066	28.96-	
000001 NAPA AUTO PARTS	469218	00124712	11006444	REPR PTS U#14808 CEMETERY	06/15/12	224066	61.32-	
000001 NAPA AUTO PARTS	469219	00124707	11006447	REPR PTS U#7526 HEALTH	06/15/12	224066	1.96-	
NAPA AUTO PARTS Sum							1,964.10-	
000001 NATL ASSN OF CHIEFS OF P	503095	BOLTO	00124498	11006003	2012 MBRSHP DUES CHIEF BOLTON	06/15/12	224067	60.00-

CITY OF HATTIESBURG
DOCKET OF CLAIMS
PERIOD ENDING JUNE 15, 2012

Page 15
Date - 06/13/12

Vendor	Invoice Number	Purchase Order	Claims Number	Item Description	Check Date	Check No.	Check Amount
NATL ASSN OF CHIEFS OF P Sum							
00001 NATL BUREAU OF BUSINESS	2847	00124907	11006427	2012 MBRSH DUES	06/15/12	224068	50.00-
NATL BUREAU OF BUSINESS Sum							
00001 NATL NOTARY ASSOCIATION	15861610	LIG 00124748	11006248	NOTARY RNWL-LIGGINS-LAND CODE	06/15/12	224069	52.00-
NATL NOTARY ASSOCIATION Sum							
00001 NETWORK CABLING SOLUTION	6837	00123303	11006382	CABLING WORK TRAFFIC/DEPOT	06/15/12	224072	1,434.76-
NETWORK CABLING SOLUTION Sum							
00001 NEWELL PAPER COMPANY	535857	00124468	11006011	JANIT SUPP TRAFFIC/CONSTR	06/15/12	224073	227.83-
00001 NEWELL PAPER COMPANY	533426	00123514	11006188	TRASH BAGS-STREET	06/15/12	224073	900.00-
00001 NEWELL PAPER COMPANY	45801	00123514	11006189	CREDIT	06/15/12	224073	840.00
00001 NEWELL PAPER COMPANY	45875	00123514	11006190	CREDIT	06/15/12	224073	60.00
00001 NEWELL PAPER COMPANY	532629	00123403	11006197	BAGS FOR PRISONER BELONGINGS	06/15/12	224073	15.82-
00001 NEWELL PAPER COMPANY	536183	00124569	11006209	GROCERY BAGS-EVIDENCE COLLECT	06/15/12	224073	40.14-
NEWELL PAPER COMPANY Sum							
00001 NORFOLK SOUTHERN CORP	90025220	00124935	11006448	7/12 LEASE RR ST PK LOT	06/15/12	224074	1,382.62-
NORFOLK SOUTHERN CORP Sum							
00001 OFFICE DEPOT INC	1470130321	00124138	11006101	OFFICE SUPP P/F ACADEMY	06/15/12	224076	14.25-
00001 OFFICE DEPOT INC	610387383001	00124138	11006102	OFFICE SUPP P/F ACADEMY	06/15/12	224076	164.39-
00001 OFFICE DEPOT INC	610387384001	00124138	11006103	OFFICE SUPP P/F ACADEMY	06/15/12	224076	2.24-
00001 OFFICE DEPOT INC	610387385001	00124138	11006104	OFFICE SUPP P/F ACADEMY	06/15/12	224076	268.83-
00001 OFFICE DEPOT INC	610387386001	00124138	11006105	OFFICE SUPP P/F ACADEMY	06/15/12	224076	24.95-
00001 OFFICE DEPOT INC	611646958001	00124467	11006279	PRINTER TONER MUN COURT	06/15/12	224076	443.28-
00001 OFFICE DEPOT INC	611647213001	00124480	11006287	PRINTER INK POLICE DEPT	06/15/12	224076	137.02-
00001 OFFICE DEPOT INC	611805546001	00124515	11006288	COMPUTER PHOTO SUPPLIES	06/15/12	224076	123.00-
00001 OFFICE DEPOT INC	1473996565	00124572	11006309	COMPUTER DESK/CHAIR LAND CODE	06/15/12	224076	129.99-
00001 OFFICE DEPOT INC	612078631001	00124572	11006310	CHAIR NEW LAND CODE OFFICER	06/15/12	224076	59.99-
00001 OFFICE DEPOT INC	611648158001	00124481	11006333	EXECUTIVE TASK CHAIR-ENGR	06/15/12	224076	99.99-
00001 OFFICE DEPOT INC	611956363001	00124539	11006379	OFFICE SUPP-PLANNING	06/15/12	224076	32.94-
00001 OFFICE DEPOT INC	611956364001	00124539	11006380	OFFICE SUPP-PLANNING	06/15/12	224076	398.44-
OFFICE DEPOT INC Sum							
00001 OVERHEAD DOOR CO OF HBUR	60312	00124788	11006306	BAY DOOR REPR #1 FIRE STA	06/15/12	224077	220.00-
00001 OVERHEAD DOOR CO OF HBUR	60728	00124788	11006307	BAY DOOR REPR #2 FIRE STA	06/15/12	224077	279.00-
00001 OVERHEAD DOOR CO OF HBUR	60729	00124006	11006345	FURNISH/INSTALL DOOR-HEALTH	06/15/12	224077	1,590.00-
OVERHEAD DOOR CO OF HBUR Sum							
							2,089.00-

CITY OF HATTIESBURG
DOCKET OF CLAIMS
PERIOD ENDING JUNE 15, 2012

Page 16
Date - 06/13/12

Vendor	Invoice Number	Purchase Order	Claims Number	Item Description	Check Date	Check No.	Check Amount
OWENS BUSINESS MACHINES							
00001 OWENS BUSINESS MACHINES	236127	00124622	11006170	COPIER MNT 6/12-5/13 PATROL	06/15/12	224078	695.00-
Sum							695.00-
PEANUTS TOWING SERVICE							
00001 PEANUTS TOWING SERVICE	60086	00124623	11006171	TOWING U#17572 POLICE	06/15/12	224080	65.00-
00001 PEANUTS TOWING SERVICE	60122	00124502	11006274	TOWING U#17017 DRNGE	06/15/12	224080	195.00-
Sum							260.00-
PEARL RIVER VALLEY EPA (							
00001 PEARL RIVER VALLEY EPA (	102100005 6/	00201217	11006413	MNTHLY 6/12 #8 FIRE STA	06/15/12	224081	806.01-
00001 PEARL RIVER VALLEY EPA (	6/12 GENERAL	00201217	11006414	MNTHLY 6/12 PUBLIC SERVICES	06/15/12	224081	5,111.04-
Sum							5,917.05-
PEPPERS, ARIC							
00001 PEPPERS, ARIC	EMT EXAM FEE	00124716	11006221	EMT EXAM FEE REIMB 12/10/11	06/15/12	224082	70.00-
Sum							70.00-
PINE BELT OIL COMPANY IN							
00001 PINE BELT OIL COMPANY IN	1003213	00124465	11005988	GASOLINE PUBLIC WORKS	06/15/12	224086	23,765.45-
00001 PINE BELT OIL COMPANY IN	1003918	00124465	11005989	DIESEL PUBLIC WORKS	06/15/12	224086	13,659.45-
00001 PINE BELT OIL COMPANY IN	5/1-5/31/12	00124668	11006159	FUEL CHGS 5/12 POLICE	06/15/12	224086	5,599.95-
00001 PINE BELT OIL COMPANY IN	5/1-5/31/12	00124668	11006160	FUEL CHGS 5/12 FIRE DEPT	06/15/12	224086	1,829.18-
00001 PINE BELT OIL COMPANY IN	5/1-5/31/12	00124668	11006161	FUEL CHGS 5/12 STREET	06/15/12	224086	40.01-
00001 PINE BELT OIL COMPANY IN	584105	00124637	11006183	MNTHLY GAS CARD FEES 5/12	06/15/12	224086	531.85-
00001 PINE BELT OIL COMPANY IN	1003925	00124594	11006196	DIESEL PUBLIC WORKS	06/15/12	224086	12,281.51-
00001 PINE BELT OIL COMPANY IN	585313	00124665	11006229	GASOLINE CEM/FORESTRY	06/15/12	224086	1,923.29-
00001 PINE BELT OIL COMPANY IN	6512	00124722	11006237	FOOD HBKG AREA HOUSING FAIR	06/15/12	224086	30.00-
00001 PINE BELT OIL COMPANY IN	583532	00124540	11006384	MOTOR OIL POLICE DEPT	06/15/12	224086	942.27-
Sum							60,602.96-
PINE BELT REGIONAL SOLID							
00001 PINE BELT REGIONAL SOLID	100006 5/12	00124790	11006275	REFUSE DISPOSAL 5/12 SANIT	06/15/12	224087	38,914.40-
Sum							38,914.40-
PINE BELT TROPHY							
00001 PINE BELT TROPHY	PO#124866 6/	00124866	11006392	NAME PLATES FONTAINE/BASS	06/15/12	224088	69.00-
Sum							69.00-
PLAY IT AGAIN SPORTS							
00001 PLAY IT AGAIN SPORTS	PO#124619 6/	00124619	11006386	SPORTS EQUIP PAL PROGRAM	06/15/12	224090	524.14-
Sum							524.14-
POWER PLUS INC							
00001 POWER PLUS INC	6404	00124404	11006012	REPR PTS U#15458 STREET	06/15/12	224093	48.95-
00001 POWER PLUS INC	6182	00123759	11006055	REPR PTS U#14573 FORESTRY	06/15/12	224093	74.14-
Sum							123.09-

CITY OF HATTIESBURG
DOCKET OF CLAIMS
PERIOD ENDING JUNE 15, 2012

Page 17
Date - 06/13/12

Vendor	Invoice Number	Purchase Order	Claims Number	Item Description	Check Date	Check No.	Check Amount
PRIEBE, SARA Sum	00001 PRIEBE, SARA 208		00124638	11006152 WELLNESS PROGRAM LOCO DEVELP	06/15/12	224095	420.00-
PRUITT GROUP, THE Sum	00001 PRUITT GROUP, THE PRUITT GROUP, THE	LOBBY RETAIN	00124700	11006204 LOBBYING RETAINER FEES 6/12	06/15/12	224096	3,000.00-
PUCKETT MACHINERY COMPAN Sum	00001 PUCKETT MACHINERY COMPAN 00001 PUCKETT MACHINERY COMPAN WOHB5248235		00124301 00124636	11006025 REPR PTS U#18035 STREET 11006331 TROUBLESHOOT WHEEL ASSEMBLY	06/15/12 06/15/12	224097 224097	516.74- 248.14-
PURVIS MOTORS LLC Sum	00001 PURVIS MOTORS LLC PURVIS MOTORS LLC		00124383	11006026 REPRS U#17017 STREET	06/15/12	224100	332.61-
RELIABLE WELDING & MACH Sum	00001 RELIABLE WELDING & MACH 00001 RELIABLE WELDING & MACH 37991 37993		00124469 00124469	11006186 PINS FOR NEW GARBAGE TRUCKS 11006187 REPRS U#16081 SANIT	06/15/12 06/15/12	224104 224104	240.79- 1,465.44-
RHYTHM HERITAGE FOUNDATI Sum	00001 RHYTHM HERITAGE FOUNDATI RHYTHM HERITAGE FOUNDATI	5/11	00124536	11005979 SPONSORSHIP	06/01/12	16595	8,000.00-
RICOH CORP Sum	00001 RICOH CORP 00001 RICOH CORP 1034508465 1034546152 1034562697		00124039 00124039 00124039	11006067 PRINTER TONER POLICE DEPT 11006068 PRINTERS/TONER POLICE DEPT 11006069 PRINTER TONER POLICE DEPT	06/15/12 06/15/12 06/15/12	224106 224106 224106	708.52- 1,518.50- 183.24-
RJ YOUNG COMPANY Sum	00001 RJ YOUNG COMPANY 00001 RJ YOUNG COMPANY 00001 RJ YOUNG COMPANY 00001 RJ YOUNG COMPANY 00001 RJ YOUNG COMPANY 277913 277488 277953 278251 278676		00124612 00124632 00124611 00124727 00124813	11006079 COPIER MAINT 4/28-5/28 FIRE 11006155 COPIER MAINT 5/12-5/13 H RES 11006172 COPIER 3/28-4/28 DETECTIVES 11006245 COPIER MAINT 4/26-5/26 ACDMY 11006341 COPIER RENT 4/28-5/28 ENGR	06/15/12 06/15/12 06/15/12 06/15/12 06/15/12	224107 224107 224107 224107 224107	196.00- 3,060.84- 518.00- 289.46- 315.69-
ROBBINS TONY Sum	00001 ROBBINS TONY ROBBINS TONY	TRAVEL REIMB	00124959	11006456 EXPNS FIRE RESCUE SURVIVAL	06/15/12	224108	72.15-
ROBERTS, BETH (REFUND) Sum	00001 ROBERTS, BETH (REFUND) ROBERTS, BETH (REFUND)	DAMAGE DEP R	02012507	11006373 DAMAGE DEPOSIT REFUND	06/15/12	224109	300.00-

CITY OF HATTIESBURG
DOCKET OF CLAIMS
PERIOD ENDING JUNE 15, 2012

Page 18
Date - 06/13/12

Vendor	Invoice Number	Purchase Order	Claims Number	Item Description	Check Date	Check No.	Check Amount
RODGERS, WILLIAM F JR Sum	TRAVEL REIMB	00124945	11006457	EXPNS ICC BRD MEET ORLANDO, FL	06/15/12	224112	950.09-
00001 RODGERS, WILLIAM F JR							950.09-
RODGERS, KEVIN & ASSOCIAT	OPINION-705	00123528	11006311	TITLE OPINION 705 LINCOLN ST	06/15/12	224115	250.00-
00001 RODGERS, KEVIN & ASSOCIAT	OPINION-601	00123528	11006312	TITLE OPINION 601 BOWLING ST	06/15/12	224115	150.00-
00001 RODGERS, KEVIN & ASSOCIAT	OPINION-1216	00123831	11006313	TITLE OPINION 1216 HALL AVE	06/15/12	224115	150.00-
00001 RODGERS, KEVIN & ASSOCIAT	OPINION-1214	00123831	11006314	TITLE OPINION 1214 HALL AVE	06/15/12	224115	150.00-
00001 RODGERS, KEVIN & ASSOCIAT	OPINION-1206	00123831	11006315	TITLE OPINION 1206 ALCOHN AVE	06/15/12	224115	250.00-
00001 RODGERS, KEVIN & ASSOCIAT	OPINION-704	00123831	11006316	TITLE OPINION 704 WEBSTER ST	06/15/12	224115	250.00-
00001 RODGERS, KEVIN & ASSOCIAT	OPINION-706	00123831	11006317	TITLE OPINION 706 SULLIVAN ST	06/15/12	224115	250.00-
00001 RODGERS, KEVIN & ASSOCIAT	OPINION-712	00123831	11006318	TITLE OPINION 712 LINCOLN ST	06/15/12	224115	250.00-
00001 RODGERS, KEVIN & ASSOCIAT	OPINION-715	00123831	11006319	TITLE OPINION 715 LINCOLN ST	06/15/12	224115	250.00-
00001 RODGERS, KEVIN & ASSOCIAT	OPINION-716	00123831	11006321	TITLE OPINION 716 LINCOLN ST	06/15/12	224115	250.00-
00001 RODGERS, KEVIN & ASSOCIAT	OPINION-703	00123831	11006322	TITLE OPINION 703 MCKINLEY ST	06/15/12	224115	250.00-
00001 RODGERS, KEVIN & ASSOCIAT	OPINION-704	00123831	11006323	TITLE OPINION 704 MCKINLEY ST	06/15/12	224115	250.00-
00001 RODGERS, KEVIN & ASSOCIAT	OPINION-709	00123831	11006324	TITLE OPINION 709 MCKINLEY ST	06/15/12	224115	250.00-
00001 RODGERS, KEVIN & ASSOCIAT	OPINION-719	00123831	11006325	TITLE OPINION 719 MCKINLEY ST	06/15/12	224115	250.00-
00001 RODGERS, KEVIN & ASSOCIAT	OPINION-1317	00123831	11006326	TITLE OPINION 1317 HALL AVE	06/15/12	224115	250.00-
00001 RODGERS, KEVIN & ASSOCIAT	OPINION-1115	00123831	11006327	TITLE OPINION 1115 JOHNSON CR	06/15/12	224115	250.00-
00001 RODGERS, KEVIN & ASSOCIAT	OPINION-703	00123831	11006328	TITLE OPINION 703 LINCOLN ST	06/15/12	224115	150.00-
RODGERS, KEVIN & ASSOCIAT Sum							4,100.00-
00001 SACKS OUTDOOR SUPPLY	15969	00124771	11006289	CLOTH ALLOW-SCOTT-POLICE	06/15/12	224116	39.94-
00001 SACKS OUTDOOR SUPPLY	15975	00124754	11006350	UNIFORMS-WEST-ANIMAL CNTRL	06/15/12	224116	249.94-
SACKS OUTDOOR SUPPLY Sum							289.88-
00001 SCHWANDT, MARILYN T	PETTY CASH 4	00124627	11006198	PETTY CASH VARI DEPTS	06/15/12	224119	469.86-
SCHWANDT, MARILYN T Sum							469.86-
00001 SCOTTS HYDRAULIC SERVICE	11671	00123807	11006027	REPRS U#11434 STREET	06/15/12	224122	4,044.83-
00001 SCOTTS HYDRAULIC SERVICE	11727	00124523	11006228	REPR PTS AIRPORT	06/15/12	224122	438.52-
SCOTTS HYDRAULIC SERVICE Sum							4,483.35-
00001 SHERWIN-WILLIAMS COMPANY	8077-9	00124600	11006352	PAINT SUPP AIRPORT OFFICE	06/15/12	224124	184.12-
SHERWIN-WILLIAMS COMPANY Sum							184.12-
00001 SHOWS DEARMAN & WAITS	16963	00124663	11006184	SERV 4/26-5/26 N MAIN DRNGE	06/15/12	224127	415.00-
00001 SHOWS DEARMAN & WAITS	16961	00124664	11006185	SERV 4/26-5/26 IDA ST DRNGE	06/15/12	224127	5,487.50-
00001 SHOWS DEARMAN & WAITS	16964	00124836	11006334	SERV 4/26-5/26 W PINE SIGNALS	06/15/12	224127	750.00-
00001 SHOWS DEARMAN & WAITS	16987	00124829	11006335	SERV 4/26-5/26 RIGHT/WAY 4TH	06/15/12	224127	300.00-
00001 SHOWS DEARMAN & WAITS	16986	00124831	11006336	SURVEYING 4/26-5/26 4TH ST	06/15/12	224127	5,712.50-
00001 SHOWS DEARMAN & WAITS	16977	00124832	11006337	SERV 4/1-5/26 TRAFFIC COUNTS	06/15/12	224127	5,475.00-
00001 SHOWS DEARMAN & WAITS	16983	00124833	11006338	SURVEY-SMOKESTACK PROPERTY	06/15/12	224127	1,425.00-
00001 SHOWS DEARMAN & WAITS	16984	00124834	11006339	SURVEY MACK CHAMBERS PROPERTY	06/15/12	224127	525.00-

CITY OF HATTIESBURG
DOCKET OF CLAIMS
PERIOD ENDING JUNE 15, 2012

Page 19
- 06/13/12

Vendor	Invoice Number	Purchase Order	Claims Number	Item Description	Check Date	Check No.	Check Amount
00001 SHOWS DEARMAN & WAITS IN	16985	00124835	11006340	BRIDGE INSPECTION QUINN ST	06/15/12	224127	300.00-
Sum							20,390.00-
SIGN SOLUTIONS	2009-0779	00124474	11006308	LETTERING U#18557 FIRE DEPT	06/15/12	224129	575.00-
Sum							575.00-
00001 SISEMORE, JONATHAN	EMT EXAM FEE	00124718	11006222	EMT EXAM FEE REIMB 1/18/12	06/15/12	224134	70.00-
Sum							70.00-
00001 SOLAR SUPPLY INC	0244912	00124088	11006084	MAINT SUPP PUB WORKS OFFICE	06/15/12	224138	120.45-
00001 SOLAR SUPPLY INC	3431333	00124550	11006210	A/C SUPPLIES POLICE DEPT	06/15/12	224138	364.63-
00001 SOLAR SUPPLY INC	244904	00123738	11006440	A/C REPR PTS PUB WORKS OFFICE	06/15/12	224138	197.52-
Sum							682.60-
00001 SONICWALL SERVICES	Q23663915	00124661	11006157	SONICWALL SUPPORT 4/12-4/13	06/15/12	224139	578.00-
Sum							578.00-
00001 SOUTHEASTERN CONCRETE CO	5125	00123075	11006355	CONCRETE 306 WALNUT	06/15/12	224142	235.50-
00001 SOUTHEASTERN CONCRETE CO	5239	00123075	11006356	CONCRETE 223 DOSSETT AVE	06/15/12	224142	353.25-
00001 SOUTHEASTERN CONCRETE CO	5242	00123075	11006357	CONCRETE 2401 ALICE	06/15/12	224142	471.00-
00001 SOUTHEASTERN CONCRETE CO	5243	00123075	11006358	CONCRETE LAKELAND DR	06/15/12	224142	235.50-
00001 SOUTHEASTERN CONCRETE CO	5385	00123075	11006359	CONCRETE TUSCAN & EDWARDS	06/15/12	224142	157.00-
00001 SOUTHEASTERN CONCRETE CO	5415	00123075	11006360	CONCRETE 702 N 28TH AVE	06/15/12	224142	196.25-
00001 SOUTHEASTERN CONCRETE CO	5416	00123075	11006361	CONCRETE CHAIN AIRPORT	06/15/12	224142	314.00-
00001 SOUTHEASTERN CONCRETE CO	5437	00123075	11006362	CONCRETE-SANGRIA	06/15/12	224142	628.00-
00001 SOUTHEASTERN CONCRETE CO	5465	00123075	11006363	CONCRETE-914 MAMIE ST	06/15/12	224142	667.25-
00001 SOUTHEASTERN CONCRETE CO	5479	00123075	11006365	CONCRETE CHAIN PARK	06/15/12	224142	235.50-
00001 SOUTHEASTERN CONCRETE CO	5546	00123075	11006366	CONCRETE 409 MAMIE	06/15/12	224142	1,295.25-
00001 SOUTHEASTERN CONCRETE CO	5684	00123075	11006367	CONCRETE 334 MCINNIS SPRING	06/15/12	224142	667.25-
00001 SOUTHEASTERN CONCRETE CO	5731	00123075	11006368	CONCRETE 2ND AVE	06/15/12	224142	157.00-
00001 SOUTHEASTERN CONCRETE CO	5777	00123075	11006369	CONCRETE 5TH & MAIN	06/15/12	224142	471.00-
00001 SOUTHEASTERN CONCRETE CO	5822	00123075	11006370	CONCRETE 119 DOSSETT AVE	06/15/12	224142	235.50-
00001 SOUTHEASTERN CONCRETE CO	5853	00123075	11006371	CONCRETE 113 S 22ND AVE	06/15/12	224142	196.25-
00001 SOUTHEASTERN CONCRETE CO	5873	00123075	11006372	CONCRETE 113 S 22ND AVE	06/15/12	224142	745.75-
Sum							588.75-
SOUTHEASTERN CONCRETE CO							7,850.00-
Sum							7,850.00-
00001 SOUTHERN DUPLICATING	866	00124471	11005995	COPIER MNT 5/12-5/13 DEPOT	06/15/12	224143	552.00-
Sum							552.00-
00001 SOUTHERN FINANCIAL SYSTE	CMCHAT2 5/1/	02012492	11006147	POLICE FINES COLL.FEE	06/15/12	224144	1,553.27-
00001 SOUTHERN FINANCIAL SYSTE	CMCHAT 5/1/1	02012493	11006148	POLICE FINES COLL.FEE	06/15/12	224144	140.13-
Sum							1,693.40-

CITY OF HATTIESBURG
DOCKET OF CLAIMS
PERIOD ENDING JUNE 15, 2012

Page 20
Date 06/13/12

Vendor	Invoice Number	Purchase Order	Claims Number	Item Description	Check Date	Check No.	Check Amount
SOUTHERN FINANCIAL SYSTEM							
Sum							1,693.40-
00001 SOUTHERN PINE ELECTRIC P	6/12 GENERAL	00201217	11006374	MONTHLY 6/15 PUBLIC SERVICES	06/15/12	224145	1,247.55-
SOUTHERN PINE ELECTRIC P							1,247.55-
Sum							1,247.55-
00001 SOUTHERN TIRE MART LLC	11062564	00124347	11006225	TIRES STREET/SANIT STOCK	06/15/12	224146	5,407.69-
SOUTHERN TIRE MART LLC							5,407.69-
Sum							5,407.69-
00001 SOUTHGROUP (MONTAGUE, SIG	HATTI-9 1953	00124890	11006425	LIABILITY/UMBRELLA INS RMTL	06/15/12	224148	1,857.25-
SOUTHGROUP (MONTAGUE, SIG							1,857.25-
Sum							1,857.25-
00001 STANDARD OFFICE SUPPLY C	0024844-001	00124466	11005990	COPY PAPER MUN COURT	06/15/12	224149	400.00-
00001 STANDARD OFFICE SUPPLY C	0024078-001	00123763	11006205	OFFICE SUPP POLICE DEPT	06/15/12	224149	158.51-
00001 STANDARD OFFICE SUPPLY C	0025123-001	00124695	11006257	CITIZEN SURVEY ENVELOPES	06/15/12	224149	269.98-
00001 STANDARD OFFICE SUPPLY C	0025031-001	00124592	11006281	OFFICE SUPP HUMAN RES	06/15/12	224149	1,333.16-
00001 STANDARD OFFICE SUPPLY C	0025086-001	00124678	11006286	OFFICE SUPP POLICE DEPT	06/15/12	224149	575.64-
STANDARD OFFICE SUPPLY C							2,737.29-
Sum							2,737.29-
00001 STEWART'S CAMERA CENTER	6816	00124724	11006267	RETURN CRIME UNIT CAMERA/REPR	06/15/12	224151	35.00-
STEWART'S CAMERA CENTER							35.00-
Sum							35.00-
00001 STRIBLING EQUIPMENT CO L	RS006011447	00124417	11006023	REPRS U#15515 STREET	06/15/12	224154	148.98-
STRIBLING EQUIPMENT CO L							148.98-
Sum							148.98-
00001 SUNBELT FIRE INC	100025	00123737	11006180	REPRS U#15064 FIRE DEPT	06/15/12	224155	10,019.75-
00001 SUNBELT FIRE INC	73122	00124650	11006305	REPR PTS U#13560 FIRE DEPT	06/15/12	224155	1,175.65-
SUNBELT FIRE INC							11,195.40-
Sum							11,195.40-
00001 TEMPLE INC	INV0111935	00124207	11006182	TRAFF SIGNAL VENT FANS-STOCK	06/15/12	224156	522.16-
TEMPLE INC							522.16-
Sum							522.16-
00001 THYSENKRUPP ELEVATOR CO	238925	00124582	11006090	MAINT 6/12 PINE ST GARAGE	06/15/12	224159	410.45-
THYSENKRUPP ELEVATOR CO							410.45-
Sum							410.45-
00001 TIFCO INDUSTRIES	70773005	00124348	11006344	WELDING/MAINT SUPP-SHOP	06/15/12	224160	563.17-
TIFCO INDUSTRIES							563.17-
Sum							563.17-

CITY OF HATTIESBURG
DOCKET OF CLAIMS
PERIOD ENDING JUNE 15, 2012

Vendor	Invoice Number	Purchase Order	Claims Number	Item Description	Check Date	Check No.	Check Amount
00001 TOP NOTCH EMBROIDERY	633	00124194	11006162	T SHIRTS PAL OFFICERS	06/15/12	224162	1,099.45-
Sum							1,099.45-
TOP NOTCH EMBROIDERY							
00001 TRACTOR SUPPLY	100028066	00123878	11006227	SUPPLIES FOR AIRPORT	06/15/12	224163	645.26-
Sum							645.26-
TRACTOR SUPPLY							
00001 TRUCK SERVICE & EQUIPMEN	307107	00124366	11006048	REPR PTS SANIT STOCK	06/15/12	224166	168.00-
00001 TRUCK SERVICE & EQUIPMEN	307278	00124691	11006438	REPR PTS U#16201 STREET	06/15/12	224166	117.26-
00001 TRUCK SERVICE & EQUIPMEN	307277	00124691	11006439	REPR PTS U#16083 STREET	06/15/12	224166	38.25-
Sum							323.51-
TRUCK SERVICE & EQUIPMEN							
00001 TRUCKPRO INC	039-0500991	00124411	11006049	REPR PTS SANIT STOCK	06/15/12	224167	899.79-
00001 TRUCKPRO INC	039-0501654	00124704	11006445	REPR PTS SANIT STOCK	06/15/12	224167	268.71-
Sum							1,168.50-
TRUCKPRO INC							
00001 TRUCKS PLUS AUTO ACCESSO	23549	00124607	11006407	LADDER RACK U#15922 CONSTR	06/15/12	224168	599.00-
Sum							599.00-
TRUCKS PLUS AUTO ACCESSO							
00001 TRUSTMARK BUSINESS CARD	3018 DUPREE	00124938	11006416	FOOD-VARI IND 5/4/12	06/15/12	224170	157.24-
00001 TRUSTMARK BUSINESS CARD	3018 DUPREE	00124938	11006417	LATE PYMT FEE	06/15/12	224170	35.00-
00001 TRUSTMARK BUSINESS CARD	3018 DUPREE	00124938	11006418	REG-MAYORS CONF 6/13-16 FLA	06/15/12	224170	700.00-
00001 TRUSTMARK BUSINESS CARD	3018 DUPREE	00124938	11006419	HOTEL 6/7-10 MS DAY NYC PARK	06/15/12	224170	1,843.07-
00001 TRUSTMARK BUSINESS CARD	3018 DUPREE	00124938	11006420	PHONE CHARGER	06/15/12	224170	24.99-
00001 TRUSTMARK BUSINESS CARD	3018 DUPREE	00124938	11006421	FINANCE CHARGE	06/15/12	224170	33.18-
Sum							2,793.48-
TRUSTMARK BUSINESS CARD							
00001 TRUSTMARK NATIONAL BANK/	USA YEAST '0	02012495	11006261	DEBT SERV-USA YEAST "B"	06/11/12	16611	57,420.00-
Sum							57,420.00-
TRUSTMARK NATIONAL BANK/							
00001 TRUSTMARK NATIONAL BANK/	18143/284011	02012490	11005987	GARBAGE CAN LEASE DUE 6/30	06/01/12	16604	23,186.40-
Sum							23,186.40-
TRUSTMARK NATIONAL BANK/							
00001 U S POSTMASTER-BOX RENT	BOX 1898 201	00124869	11006383	PO BOX RENT-CITY HALL 2012	06/15/12	224172	410.00-
Sum							410.00-
U S POSTMASTER-BOX RENT							
00001 UNDERWOOD'S SMALL ENGINE	41399	00124681	11006208	AGRI EQUIP SUPP POLICE DEPT	06/15/12	224174	20.95-
00001 UNDERWOOD'S SMALL ENGINE	PC#124767 6/	00124767	11006393	HEDGE TRIMMER P/F ACADEMY	06/15/12	224174	287.99-
Sum							308.94-
UNDERWOOD'S SMALL ENGINE							

CITY OF HATTIESBURG
DOCKET OF CLAIMS
PERIOD ENDING JUNE 15, 2012

Page 22
Date - 06/13/12

Vendor	Invoice Number	Purchase Order	Claims Number	Item Description	Check Date	Check No.	Check Amount
Sum							
00001 UNITED PARCEL SERVICE IN	00008E1Y1522	00124759	11006266	LATE PYMT FEE 5/5/12 POLICE	06/15/12	224175	1.20-
Sum							
UNITED PARCEL SERVICE IN							1.20-
00001 V F W OF THE US	PARKING SPAC	00124701	11006232	PARKING SPACES 6/12	06/15/12	224176	75.00-
Sum							
V F W OF THE US							75.00-
00001 VERMEER MIDSOUTH INC	00278097	00124485	11006056	CHIPPER KNIVES FORESTRY	06/15/12	224178	301.46-
Sum							
VERMEER MIDSOUTH INC							301.46-
00001 VETERINARY ASSOCIATES OF	8575 148790	00124886	11006428	DOG FOOD POLICE K-9	06/15/12	224179	501.00-
Sum							
VETERINARY ASSOCIATES OF							501.00-
00001 WASTE MANAGEMENT OF SOUT	0005650-2526	00124791	11006277	REFUSE DISPOSAL 5/16-31 SANIT	06/15/12	224181	8,874.80-
Sum							
WASTE MANAGEMENT OF SOUT							8,874.80-
00001 WASTE PRO HATTIESBURG	0000175896	00124805	11006349	RECYCLING SERVICE-SANIT	06/15/12	224182	17,917.50-
00001 WASTE PRO HATTIESBURG	0000175946	00124906	11006446	HAUL CHGS 20YD OPEN TOP-SANIT	06/15/12	224182	3,975.00-
Sum							
WASTE PRO HATTIESBURG							21,892.50-
00001 WATERS INTERNATIONAL TRU	8-221520045	00124475	11006050	REPR PTS SANIT STOCK	06/15/12	224184	2,698.92-
00001 WATERS INTERNATIONAL TRU	8-221580029	00124610	11006078	REPR PTS U#8943 FIRE DEPT	06/15/12	224184	76.21-
00001 WATERS INTERNATIONAL TRU	8-221580039	00124692	11006224	REPR PTS U#16083 STREET	06/15/12	224184	192.00-
00001 WATERS INTERNATIONAL TRU	221520056	00124538	11006348	REPRS U#17729 SANIT	06/15/12	224184	270.96-
00001 WATERS INTERNATIONAL TRU	8-221630028	00124789	11006403	REPR PTS U#13982 STREET	06/15/12	224184	78.87-
Sum							
WATERS INTERNATIONAL TRU							3,316.96-
00001 WATERS, BONITA	TRAVEL REIMB	00124510	11005998	EXPNS-NCIC TRNG PEARL,MS	06/15/12	224185	77.71-
Sum							
WATERS, BONITA							77.71-
00001 WATTS BROTHERS TRACTOR C	140530	00124289	11006022	REPR PTS U#16722 STREET	06/15/12	224186	33.78-
00001 WATTS BROTHERS TRACTOR C	140597	00124382	11006024	REPR PTS U#16722 STREET	06/15/12	224186	435.80-
Sum							
WATTS BROTHERS TRACTOR C							469.58-
00001 WILLMUT GAS & OIL COMPAN	6/12 GENERAL	00201217	11006411	MONTHLY GAS-GENERAL	06/15/12	224189	653.10-
Sum							
WILLMUT GAS & OIL COMPAN							653.10-

Vendor	Invoice Number	Purchase Order	Claims Number	Item Description	Check Date	Check No.	Check Amount
00001 WINN-DIXIE STORES INC #3					06/15/12	224190	55.35-
Sum							55.35-
00001 WORKWELL SERVICES	4604 2840	00124585	11006072	EMP DRUG SCREENS 3/12	06/15/12	224191	823.00-
00001 WORKWELL SERVICES	4604 3316	00124585	11006073	EMP DRUG SCREENS 4/12	06/15/12	224191	687.00-
Sum							1,510.00-
WORKWELL SERVICES							
Sum							
00001 1ST SOURCE SERVALL	AC841268	FRT	00121173	11006091 FREIGHT CHGS	06/15/12	224192	9.99-
1ST SOURCE SERVALL							
Sum							9.99-
Sum							2,823,901.62-

CITY OF HATTIESBURG
DOCKET OF CLAIMS
PERIOD ENDING JUNE 15, 2012

Page 24
Date - 06/13/12

Vendor	Invoice Number	Purchase Order	Claims Number	Item Description	Check Date	Check No.	Check Amount
PARKS & RECREATION FUND 00002 ADAMS NURSERY	303488	00124518	11001684	FERTILIZER-CHAIN PARK	06/15/12	223837	150.00-
ADAMS NURSERY Sum							150.00-
00002 AGRI-AFC LLC	1028646	00124329	11001714	FERTILIZER-BALLFIELDS	06/15/12	223840	1,687.97-
00002 AGRI-AFC LLC	1028602	00124587	11001814	HERBICIDE TATUM PARK	06/15/12	223840	1,342.50-
AGRI-AFC LLC Sum							3,030.47-
00002 ALL SOUTH PORTABLE SANIT	8690	00124356	11001679	PORTALETTS-TOWN SQUARE-MAYOR	06/15/12	223843	150.00-
ALL SOUTH PORTABLE SANIT Sum							150.00-
00002 ALLEN, MATT		OFFICIAL 5/2	02012506	11001733 OFFICIAL-ADULT SOFTBALL	06/15/12	223845	102.00-
ALLEN, MATT Sum							102.00-
00002 ANOINTED HANDS CLEANING	124	00124662	11001713	SERVS 5/12 GRNDS MAINT OFFICE	06/15/12	223848	250.00-
ANOINTED HANDS CLEANING Sum							250.00-
00002 B W I	11333472	00124560	11001720	TURFACE QUICK DRY AGENT	06/15/12	223860	1,269.40-
B W I Sum							1,269.40-
00002 BARHAM, BRENT KENNETH		SPORTS SERVS	02012504	11001763 SPORTS SUPPORT SERVICES	06/15/12	223861	250.00-
BARHAM, BRENT KENNETH Sum							250.00-
00002 BELL, DEVON		OFFICIAL 5/2	02012506	11001734 OFFICIAL-ADULT SOFTBALL	06/15/12	223864	68.00-
BELL, DEVON Sum							68.00-
00002 BETTS, SHERMAN		OFFICIAL 5/2	02012506	11001735 OFFICIAL-ADULT SOFTBALL	06/15/12	223867	204.00-
BETTS, SHERMAN Sum							204.00-
00002 BOND, MARK		OFFICIAL 5/2	02012506	11001736 OFFICIAL-ADULT SOFTBALL	06/15/12	223872	192.00-
BOND, MARK Sum							192.00-
00002 BOYLE, LAKE		SPORTS SERVS	02012505	11001782 SPORTS SUPPORT SERVICES	06/15/12	223875	21.75-
BOYLE, LAKE Sum							21.75-

CITY OF HATTIESBURG
DOCKET OF CLAIMS
PERIOD ENDING JUNE 15, 2012

Page 25
Date - 06/13/12

Vendor	Invoice Number	Purchase Order	Claims Number	Item Description	Check Date	Check No.	Check Amount
BRACKMAN MOWER WAREHOUSE	IN0111417	00124491	11001687	REPRS U#17714 GRNDS MAINT	06/15/12	223876	69.21-
00002 BRACKMAN MOWER WAREHOUSE	IN0111418	00124492	11001688	REPRS U#13889 GRNDS MAINT	06/15/12	223876	215.00-
00002 BRACKMAN MOWER WAREHOUSE	IN0111412	00124493	11001689	TIRE U#17562 GRNDS MAINT	06/15/12	223876	40.00-
00002 BRACKMAN MOWER WAREHOUSE	IN0111413	00124494	11001690	REPRS U#16977 GRNDS MAINT	06/15/12	223876	52.50-
00002 BRACKMAN MOWER WAREHOUSE	IN0111414	00124495	11001691	REPRS U#17562 GRNDS MAINT	06/15/12	223876	99.47-
00002 BRACKMAN MOWER WAREHOUSE	IN0111415	00124496	11001692	REPRS U#14980 GRNDS MAINT	06/15/12	223876	91.00-
00002 BRACKMAN MOWER WAREHOUSE	IN0111416	00124497	11001693	REPRS U#15517 GRNDS MAINT	06/15/12	223876	413.71-
00002 BRACKMAN MOWER WAREHOUSE	IN0111624	00124725	11001724	ELEC REPRS U#16979	06/15/12	223876	150.32-
00002 BRACKMAN MOWER WAREHOUSE	IN0111680	00124744	11001725	REPRS U#13889 GRNDS MAINT	06/15/12	223876	933.63-
00002 BRACKMAN MOWER WAREHOUSE	IN0111623	00124726	11001727	REPR CONTROLS U#17085	06/15/12	223876	35.00-
BRACKMAN MOWER WAREHOUSE							2,099.84-
Sum							
00002 BRELAND, CAMEICA		SPORTS SERVS	02012505	11001783 SPORTS SUPPORT SERVICES	06/15/12	223877	28.00-
BRELAND, CAMEICA							
Sum							
00002 BURKE, HOWARD		OFFICIAL 5/2	02012506	11001737 OFFICIAL-ADULT SOFTBALL	06/15/12	223881	68.00-
BURKE, HOWARD							
Sum							
00002 CAMPER CITY OF HATTIESBU	23377	00124621	11001710	REPR TRAILER LIGHT	06/15/12	223886	100.00-
CAMPER CITY OF HATTIESBU							
Sum							
00002 CITY OF HATTIESBURG FUND	06/01/12	02012477	11001666	TRF 1ST 6/2012 PAYROLL	06/01/12	35683	38,131.60-
00002 CITY OF HATTIESBURG FUND	06/12/12	02012510	11001811	TRF 2ND 6/12 PAYROLL	06/12/12	35744	55,620.01-
CITY OF HATTIESBURG FUND							
Sum							93,751.61-
00002 CLEMETS HARDWARE	102658	00124487	11001674	HOSES/SPRINKERS GRNDS MAINT	06/15/12	223899	106.41-
00002 CLEMETS HARDWARE	102832	00124806	11001718	WHEELBARROWS-GRNDS MAINT	06/15/12	223899	204.00-
CLEMETS HARDWARE							
Sum							310.41-
00002 CLINESIGNS	1466	00124576	11001695	PK/REC SIGN U#18569 GRNDS MNT	06/15/12	223900	65.00-
CLINESIGNS							
Sum							65.00-
00002 COMSOUTH	165494	00124237	11001699	STROBE/CAUTION LIGHTS VARI UN	06/15/12	223907	993.00-
00002 COMSOUTH	165528	00124291	11001700	STROBE/CAUTION LIGHTS VARI UN	06/15/12	223907	993.00-
00002 COMSOUTH	165550	00124772	11001816	RADIO REPR U#16287	06/15/12	223907	110.00-
00002 COMSOUTH	165641	00124586	11001822	RENTAL RADIOS-POOLS	06/15/12	223907	800.00-
COMSOUTH							
Sum							2,896.00-
00002 CROOM, TORY		SPORTS SERVS	02012505	11001784 SPORTS SUPPORT SERVICES	06/15/12	223910	320.00-
CROOM, TORY							
Sum							

CITY OF HATTIESBURG
DOCKET OF CLAIMS
PERIOD ENDING JUNE 15, 2012

Page 26
Date - 06/13/12

Vendor	Invoice Number	Purchase Order	Claims Number	Item Description	Check Date	Check No.	Check Amount
Sum							320.00-
00002 CROWELL, IDALIS				SPORTS SERVS 02012505 11001785 SPORTS SUPPORT SERVICES	06/15/12	223911	84.00-
CROWELL, IDALIS							84.00-
Sum							84.00-
00002 CULLOP, DAVID A				SPORTS SERVS 02012504 11001764 SPORTS SUPPORT SERVICES	06/15/12	223912	85.00-
CULLOP, DAVID A							85.00-
Sum							85.00-
00002 CURTIS, GEORGE				SPORTS SERVS 02012505 11001786 SPORTS SUPPORT SERVICES	06/15/12	223914	49.00-
CURTIS, GEORGE							49.00-
Sum							49.00-
00002 CURTIS, MALCOLM				OFFICIAL 5/2 02012506 11001738 OFFICIAL-ADULT SOFTBALL	06/15/12	223915	97.00-
CURTIS, MALCOLM							97.00-
Sum							97.00-
00002 DALEY, WILLIAM				SPORTS SERVS 02012504 11001765 SPORTS SUPPORT SERVICES	06/15/12	223918	70.00-
DALEY, WILLIAM							70.00-
Sum							70.00-
00002 DENLEY'S HORTICULTURE SE				00124483 11001728 SPRAY BERMUDA GRASS TATUM PK	06/15/12	223921	1,950.00-
DENLEY'S HORTICULTURE SE							1,950.00-
Sum							1,950.00-
00002 DEROSSETTE, JARED				SPORTS SERVS 02012505 11001787 SPORTS SUPPORT SERVICES	06/15/12	223923	108.75-
DEROSSETTE, JARED							108.75-
Sum							108.75-
00002 DIXON, TIMOTHY				OFFICIAL 5/2 02012506 11001739 OFFICIAL-YOUTH/ADULT SB	06/15/12	223925	138.00-
DIXON, TIMOTHY				SPORTS SERVS 02012505 11001788 SPORTS SUPPORT SERVICES	06/15/12	223925	21.00-
Sum							159.00-
00002 DOSSETT, KENNY				SPORTS SERVS 02012504 11001766 SPORTS SUPPORT SERVICES	06/15/12	223927	170.00-
DOSSETT, KENNY							170.00-
Sum							170.00-
00002 DUNMORE, JOHNATHAN				SPORTS SERVS 02012505 11001789 SPORTS SUPPORT SERVICES	06/15/12	223929	133.00-
DUNMORE, JOHNATHAN							133.00-
Sum							133.00-
00002 EASLEY, CHARLES EDWARD				SPORTS SERVS 02012504 11001767 SPORTS SUPPORT SERVICES	06/15/12	223931	250.00-
EASLEY, CHARLES EDWARD							250.00-
Sum							250.00-

CITY OF HATTIESBURG
DOCKET OF CLAIMS
PERIOD ENDING JUNE 15, 2012

Vendor	Invoice Number	Purchase Order	Claims Number	Item Description	Check Date	Check No.	Check Amount
EASTERLING, ISAIAH (POLL Sum							
00002 EASTERLING, ISAIAH (POLL	OFFICIAL 5/2	02012506	11001740	OFFICIAL-ADULT SOFTBALL	06/15/12	223932	102.00-
EASTERLING, ISAIAH (POLL							102.00-
ECONOMY SUPPLY CO							
00002 ECONOMY SUPPLY CO	171766	00124482	11001686	BALLFIELD MARKING LINE	06/15/12	223933	966.60-
00002 ECONOMY SUPPLY CO	171852	00124524	11001721	BLDG MATLS-SIGN SUPPORTS	06/15/12	223933	27.11-
ECONOMY SUPPLY CO							
00002 ELKINS WHOLESALE INC	143580-00	00124734	11001812	JANIT SUPP GRNDS MAINT	06/15/12	223934	538.50-
00002 ELKINS WHOLESALE INC	143580-01	00124734	11001813	JANIT SUPP GRNDS MAINT	06/15/12	223934	48.40-
ELKINS WHOLESALE INC							
00002 ESTERS, WILLARD (BUTCH)	OFFICIAL 5/2	02012506	11001741	OFFICIAL-ADULT SOFTBALL	06/15/12	223939	85.00-
ESTERS, WILLARD (BUTCH)							85.00-
00002 FAIRLEY, WILLIAM (VASTON	SPORTS SERV	02012505	11001790	SPORTS SUPPORT SERVICES	06/15/12	223942	250.00-
FAIRLEY, WILLIAM (VASTON							250.00-
00002 FASTENAL COMPANY	MSHAT141828	00124489	11001719	POWERAIDE DRINKS-WORKERS	06/15/12	223943	123.45-
FASTENAL COMPANY							123.45-
00002 FERRELL, JOEL	OFFICIAL 5/2	02012506	11001742	OFFICIAL-ADULT SOFTBALL	06/15/12	223945	102.00-
FERRELL, JOEL							102.00-
00002 FLYNT, PHILLIP	SPORTS SERV	02012504	11001768	SPORTS SUPPORT SERVICES	06/15/12	223947	85.00-
FLYNT, PHILLIP							85.00-
00002 G & K SERVICES	1035269625	00124547	11001675	UNIFORMS 5/08 GRNDS MAINT	06/15/12	223959	96.00-
00002 G & K SERVICES	1035271725	00124547	11001676	UNIFORMS 5/15 GRNDS MAINT	06/15/12	223959	96.00-
00002 G & K SERVICES	1035273865	00124547	11001677	UNIFORMS 5/22 GRNDS MAINT	06/15/12	223959	96.00-
00002 G & K SERVICES	1035275966	00124547	11001678	UNIFORMS 5/29 GRNDS MAINT	06/15/12	223959	96.00-
00002 G & K SERVICES	1035269643	00124548	11001680	MATS 5/08 GRNDS MAINT	06/15/12	223959	3.50-
00002 G & K SERVICES	1035271745	00124548	11001681	MATS 5/15 GRNDS MAINT	06/15/12	223959	3.50-
00002 G & K SERVICES	1035273885	00124548	11001682	MATS 5/22 GRNDS MAINT	06/15/12	223959	3.50-
00002 G & K SERVICES	1035275986	00124548	11001683	MATS 5/29 GRNDS MAINT	06/15/12	223959	3.50-
G & K SERVICES							
Sum							398.00-
00002 GALVIN, KRISTIN	SPORTS SERV	02012505	11001791	SPORTS SUPPORT SERVICES	06/15/12	223962	147.00-
GALVIN, KRISTIN							147.00-

CITY OF HATTIESBURG
DOCKET OF CLAIMS
PERIOD ENDING JUNE 15, 2012

Page 28
Date - 06/13/12

Vendor	Invoice Number	Purchase Order	Claims Number	Item Description	Check Date	Check No.	Check Amount
Sum							147.00-
00002 GEORGE'S SPORTING GOODS	5321UP-00	00124710	11001817	T SHIRTS SUMMER DAY CAMP 2012	06/15/12	223965	1,044.00-
GEORGE'S SPORTING GOODS							1,044.00-
Sum							1,044.00-
00002 GRAVES, JEREMY							85.00-
GRAVES, JEREMY							85.00-
Sum							85.00-
00002 GRAVES, STEVEN							147.00-
GRAVES, STEVEN							147.00-
Sum							147.00-
00002 GRIFFIN, GABRIEL							170.00-
GRIFFIN, GABRIEL							170.00-
Sum							170.00-
00002 HARRIS, DRE							49.00-
HARRIS, DRE							49.00-
Sum							49.00-
00002 HARTFIELD, JONATHAN CART							250.00-
HARTFIELD, JONATHAN CART							250.00-
Sum							250.00-
00002 HATTIESBURG CONVENTION C							60,483.00-
HATTIESBURG CONVENTION C							60,483.00-
Sum							60,483.00-
00002 HAYES, CADECIA							28.00-
HAYES, CADECIA							28.00-
Sum							28.00-
00002 HOSKINS, JAZAMINE							119.00-
HOSKINS, JAZAMINE							119.00-
Sum							119.00-
00002 J M H GRAPHICS							332.50-
J M H GRAPHICS							332.50-
Sum							332.50-
00002 JACKSON, ROOSEVELT III							3,880.00-
JACKSON, ROOSEVELT III							3,880.00-
Sum							3,880.00-

CITY OF HATTIESBURG
DOCKET OF CLAIMS
PERIOD ENDING JUNE 15, 2012

Page 29
Date - 06/13/12

Vendor	Invoice Number	Purchase Order	Claims Number	Item Description	Check Date	Check No.	Check Amount
Sum							
00002 JOHNSON, RONALD L				SPORTS SERV 02012504 11001771 SPORTS SUPPORT SERVICES	06/15/12	224001	85.00-
JOHNSON, RONALD L							4,240.00-
Sum							
00002 JONES, ANN				PETTY CASH 5 00124842 11001717 PETTY CASH GRNDS MAINT	06/15/12	224002	181.66-
JONES, ANN							181.66-
Sum							
00002 JONES, ERIC				OFFICIAL 5/2 02012506 11001744 OFFICIAL-ADULT FLAG FTBALL	06/15/12	224003	80.00-
JONES, ERIC							80.00-
Sum							
00002 JONES, SUSIE				SENIOR CNTR 00124880 11001819 SENIOR CNTR COORD 6/1-15/12	06/15/12	224004	1,000.00-
JONES, SUSIE							1,000.00-
Sum							
00002 JORDAN, SARDE				SPORTS SERV 02012505 11001795 SPORTS SUPPORT SERVICES	06/15/12	224005	21.00-
JORDAN, SARDE							21.00-
Sum							
00002 JORDAN, THOMAS MICHAEL				OFFICIAL 5/2 02012506 11001745 OFFICIAL-ADULT SOFTBALL	06/15/12	224006	204.00-
JORDAN, THOMAS MICHAEL							204.00-
Sum							
00002 K & K TRUCK-TRAILER PART				54172 00124355 11001730 HUSKY MATS VARI GRNDS UNITS	06/15/12	224007	160.00-
K & K TRUCK-TRAILER PART							160.00-
Sum							
00002 KEELING COMPANY (HATTIES				S2273605.001 00124525 11001716 SPRINKLERS-BALLFIELDS	06/15/12	224008	888.74-
KEELING COMPANY (HATTIES							888.74-
Sum							
00002 KELLY, HARRY				SPORTS SERV 02012504 11001773 SPORTS SUPPORT SERVICES	06/15/12	224010	160.00-
KELLY, HARRY							160.00-
Sum							
00002 KEYS, MECHEKA				SPORTS SERV 02012505 11001796 SPORTS SUPPORT SERVICES	06/15/12	224013	98.00-
KEYS, MECHEKA							98.00-
Sum							
00002 KEYS, TRAVIS				OFFICIAL 5/2 02012506 11001746 OFFICIAL-ADULT FLAG FTBALL	06/15/12	224014	50.00-
KEYS, TRAVIS							50.00-
Sum							

CITY OF HATTIESBURG
DOCKET OF CLAIMS
PERIOD ENDING JUNE 15, 2012

Page 30
Date - 06/13/12

Vendor	Invoice Number	Purchase Order	Claims Number	Item Description	Check Date	Check No.	Check Amount
KIRKSEY, JOHNNATHAN Sum	00002 KIRKSEY, JOHNNATHAN			OFFICIAL 5/2 02012506 11001747 OFFICIAL-YOUTH BASEBALL	06/15/12	224015	68.00-
KIRKSEY, NANCY JONES Sum	00002 KIRKSEY, NANCY JONES			SPORTS SERVS 02012505 11001797 SPORTS SUPPORT SERVICES	06/15/12	224016	300.00-
KNOX, CLEMON Sum	00002 KNOX, CLEMON			OFFICIAL 5/2 02012506 11001748 OFFICIAL-ADULT SOFTBALL	06/15/12	224017	51.00-
LANCASTER'S MACHINE & WE Sum	00002 LANCASTER'S MACHINE & WE 20812			00124773 11001726 SPREADER REPR	06/15/12	224018	90.00-
LANDRIGAN, JOSHUA Sum	00002 LANDRIGAN, JOSHUA			SPORTS SERVS 02012505 11001798 SPORTS SUPPORT SERVICES	06/15/12	224019	320.00-
LARK POOL (S&T ASSOC) Sum	00002 LARK POOL (S&T ASSOC) 00002 LARK POOL (S&T ASSOC) 00002 LARK POOL (S&T ASSOC)			00124503 11001732 POOL MAINT 5/12 00124875 11001820 DRAIN REPR CE ROY POOL 00124875 11001821 PIPE REPR DAHMER POOL	06/15/12 06/15/12 06/15/12	224021 224021 224021	800.00- 318.46- 215.00-
LARK POOL (S&T ASSOC) Sum	LARK POOL (S&T ASSOC)						1,333.46-
LOWE'S OF HATTIESBURG IN Sum	00002 LOWE'S OF HATTIESBURG IN 956413 00002 LOWE'S OF HATTIESBURG IN 935501 00002 LOWE'S OF HATTIESBURG IN 936757			00123657 11001671 LANDSCAPE PLANTS GRNDS MAINT 00123729 11001672 SPRINKLERS-BALLFIELDS 00124178 11001673 AMERICAN FLAGS-HOLIDAYS	06/15/12 06/15/12 06/15/12	224026 224026 224026	60.76- 52.71- 254.10-
MCBRIDE, KERIAUS Sum	00002 MCBRIDE, KERIAUS			SPORTS SERVS 02012504 11001774 SPORTS SUPPORT SERVICES	06/15/12	224030	245.00-
MCCANN, LADONNA Sum	00002 MCCANN, LADONNA			SPORTS SERVS 02012505 11001799 SPORTS SUPPORT SERVICES	06/15/12	224032	63.00-
MCELHANEY PLUMBING INC Sum	00002 MCELHANEY PLUMBING INC 196538			00124615 11001709 PLUMB SUPP DAHMER RESTRM/POOL	06/15/12	224034	199.90-
MCKINLEY, KRISTIE	00002 MCKINLEY, KRISTIE			SPORTS SERVS 02012505 11001800 SPORTS SUPPORT SERVICES	06/15/12	224035	77.00-

CITY OF HATTIESBURG
DOCKET OF CLAIMS
PERIOD ENDING JUNE 15, 2012

Page 31
Date - 06/13/12

Vendor	Invoice Number	Purchase Order	Claims Number	Item Description	Check Date	Check No.	Check Amount
Sum							77.00-
00002 MCMULLAN EQUIPMENT CO	5/31/12-1C4P	00123393	11001668	#18569-2012 JEEP LIBERTY	06/01/12	35693	16,662.00-
MCMULLAN EQUIPMENT CO							16,662.00-
Sum							16,662.00-
00002 MCNAIR, EVELENE	OFFICIAL 5/2	02012506	11001749	OFFICIAL-YOUTH SOFTBALL	06/15/12	224038	85.00-
MCNAIR, EVELENE							85.00-
Sum							85.00-
00002 MIKE'S TIRE & WHEEL CO	2160684	00124608	11001711	TRAILER TIRES GRNDS MAINT	06/15/12	224041	209.42-
00002 MIKE'S TIRE & WHEEL CO	2160859	00124816	11001815	TIRE TUBE U#7868 GRNDS MAINT	06/15/12	224041	32.06-
MIKE'S TIRE & WHEEL CO							241.48-
Sum							241.48-
00002 MINGO, DEMYRON MANDELA	OFFICIAL 5/2	02012506	11001750	OFFICIAL-ADULT SOFTBALL	06/15/12	224042	119.00-
MINGO, DEMYRON MANDELA							119.00-
Sum							119.00-
00002 MS FIRE & SAFETY OF HBUR	30129	00124327	11001715	FIRE EXTINGUISHERS-VARI PARKS	06/15/12	224049	496.00-
MS FIRE & SAFETY OF HBUR							496.00-
Sum							496.00-
00002 MS GRASS NURSERY	23418	00124248	11001685	GRASS SOD GRNDS MAINT	06/15/12	224050	270.00-
MS GRASS NURSERY							270.00-
Sum							270.00-
00002 MS POWER COMPANY	6/12 PKS/REC	00201217	11001824	MONTHLY ELEC-PARKS & REC	06/15/12	224055	1,140.01-
MS POWER COMPANY							1,140.01-
Sum							1,140.01-
00002 MYERS, CHARLES	OFFICIAL 5/2	02012506	11001751	OFFICIAL-ADULT FLAG FTBALL	06/15/12	224062	40.00-
MYERS, CHARLES							40.00-
Sum							40.00-
00002 NAPA AUTO PARTS	468303	00124281	11001669	REPR PTS U#16048 GRNDS MAINT	06/15/12	224066	371.20-
00002 NAPA AUTO PARTS	468306	00124281	11001670	REPR PTS U#14127 GRNDS MAINT	06/15/12	224066	272.79-
00002 NAPA AUTO PARTS	469224	00124504	11001825	REPR PTS U#9603 GRNDS MAINT	06/15/12	224066	159.92-
00002 NAPA AUTO PARTS	469220	00124707	11001826	REPR PTS U#8937 GRNDS MAINT	06/15/12	224066	53.34-
NAPA AUTO PARTS							857.25-
Sum							857.25-
00002 NEELIS, JOSIAH	SPORTS SERV	02012505	11001801	SPORTS SUPPORT SERVICES	06/15/12	224071	320.00-
NEELIS, JOSIAH							320.00-
Sum							320.00-
00002 PATTERSON, ISIAH	OFFICIAL 5/2	02012506	11001752	OFFICIAL-ADULT SOFTBALL	06/15/12	224079	255.00-

CITY OF HATTIESBURG
DOCKET OF CLAIMS
PERIOD ENDING JUNE 15, 2012

Page 32
Date - 06/13/12

Vendor	Invoice Number	Purchase Order	Claims Number	Item Description	Check Date	Check No.	Check Amount
PATTERSON, ISIAH Sum							255.00-
00002 PETERSON, SHAMAR	OFFICIAL 5/2	02012506	11001753	OFFICIAL-ADULT FLAG FTBALL	06/15/12	224083	30.00-
PETERSON, SHAMAR Sum							30.00-
00002 PINE BELT TROPHY	PO#124407 5/	00124407	11001702	AWARDS ADULT SPRING SOCCER	06/15/12	224088	555.00-
PINE BELT TROPHY Sum							555.00-
00002 POWELL, RANDY	OFFICIAL 5/2	02012506	11001754	OFFICIAL-ADULT SOFTBALL	06/15/12	224092	136.00-
00002 POWELL, RANDY	SPORTS SERVS	02012505	11001802	SPORTS SUPPORT SERVICES	06/15/12	224092	56.00-
POWELL, RANDY Sum							192.00-
00002 RAWLS, TANISHA	SPORTS SERVS	02012505	11001803	SPORTS SUPPORT SERVICES	06/15/12	224102	42.00-
RAWLS, TANISHA Sum							42.00-
00002 RECREONICS INC	600021	00123939	11001705	LIFEGUARD SUPPLIES	06/15/12	224103	187.18-
00002 RECREONICS INC	601009	00123939	11001706	LIFEGUARD SUPPLIES	06/15/12	224103	123.54-
00002 RECREONICS INC	600021 FRT	00124640	11001707	FRT CHGS PO#123939	06/15/12	224103	17.08-
00002 RECREONICS INC	601009 FRT	00124640	11001708	FRT CHGS PO#123939	06/15/12	224103	14.97-
RECREONICS INC Sum							342.77-
00002 RICHARDSON, MICHAEL	OFFICIAL 5/2	02012506	11001755	OFFICIAL-ADULT FLAG FTBALL	06/15/12	224105	20.00-
RICHARDSON, MICHAEL Sum							20.00-
00002 ROBINSON, RODERICK	SPORTS SERVS	02012505	11001804	SPORTS SUPPORT SERVICES	06/15/12	224110	70.00-
ROBINSON, RODERICK Sum							70.00-
00002 ROBNETT, DREW	SPORTS SERVS	02012504	11001775	SPORTS SUPPORT SERVICES	06/15/12	224111	175.00-
ROBNETT, DREW Sum							175.00-
00002 ROGERS, JARVIS	SPORTS SERVS	02012505	11001805	SPORTS SUPPORT SERVICES	06/15/12	224113	21.00-
ROGERS, JARVIS Sum							21.00-
00002 SCOTT, MATTHEW	SPORTS SERVS	02012504	11001776	SPORTS SUPPORT SERVICES	06/15/12	224121	85.00-
SCOTT, MATTHEW Sum							85.00-

CITY OF HATTIESBURG
DOCKET OF CLAIMS
PERIOD ENDING JUNE 15, 2012

Page 33
Date - 06/13/12

Vendor	Invoice Number	Purchase Order	Claims Number	Item Description	Check Date	Check No.	Check Amount
SHAW, RATONIA Sum	00002 SHAW, RATONIA		02012504	11001777 SPORTS SUPPORT SERVICES	06/15/12	224123	245.00-
SHERWIN-WILLIAMS COMPANY Sum	00002 SHERWIN-WILLIAMS COMPANY 2507-9	00124516	11001722	PAINT SUPP-SIGN REPR	06/15/12	224124	35.67-
	00002 SHERWIN-WILLIAMS COMPANY 8076-1	00124602	11001723	PAINT SUPP-EASTSIDE PK SIGN	06/15/12	224124	33.55-
SHOVS, BARNARD Sum	00002 SHOVS, BARNARD		02012504	11001779 SPORTS SUPPORT SERVICES	06/15/12	224128	170.00-
SIMPSON, ARTIS Sum	00002 SIMPSON, ARTIS		02012505	11001806 SPORTS SUPPORT SERVICES	06/15/12	224130	70.00-
SIMPSON, ERICA Sum	00002 SIMPSON, ERICA		02012505	11001807 SPORTS SUPPORT SERVICES	06/15/12	224131	21.00-
SIMPSON, LYNN Sum	00002 SIMPSON, LYNN		02012506	11001756 OFFICIAL-ADULT SOFTBALL	06/15/12	224132	119.00-
SIMPSON, NELDA Sum	00002 SIMPSON, NELDA		02012505	11001808 SPORTS SUPPORT SERVICES	06/15/12	224133	49.00-
SMITH, LAUREN Sum	00002 SMITH, LAUREN		02012505	11001809 SPORTS SUPPORT SERVICES	06/15/12	224135	108.75-
SMITH, THOMAS III Sum	00002 SMITH, THOMAS III		02012506	11001757 OFFICIAL-ADULT FLAG FTBALL	06/15/12	224137	50.00-
SOUTHERN TRACTOR (H'BURG Sum	00002 SOUTHERN TRACTOR (H'BURG 0454234	00124309	11001694	REPRS U#13264 GRNDS MAINT	06/15/12	224147	1,099.54-
STOCKSTILL, JEFF Sum	00002 STOCKSTILL, JEFF		02012504	11001778 SPORTS SUPPORT SERVICES	06/15/12	224152	170.00-
STORY, TIMMY	00002 STORY, TIMMY		02012504	11001780 SPORTS SUPPORT SERVICES	06/15/12	224153	170.00-

CITY OF HATTIESBURG
DOCKET OF CLAIMS
PERIOD ENDING JUNE 15, 2012

Page 34
Date - 06/13/12

Vendor	Invoice Number	Purchase Order	Claims Number	Item Description	Check Date	Check No.	Check Amount
STORY, TIMMY Sum							
00002 TERRELL, WINSTON	OFFICIAL 5/2	02012506	11001758	OFFICIAL-ADULT SOFTBALL	06/15/12	224157	51.00-
TERRELL, WINSTON Sum							170.00-
00002 TITAN GRAPHIC	1305	00124372	11001818	BASEBALLS YOUTH L'L LEAGUE	06/15/12	224161	51.00-
TITAN GRAPHIC Sum							962.50-
00002 TROTTER, COREY	OFFICIAL 5/2	02012506	11001759	OFFICIAL-ADULT SOFTBALL	06/15/12	224164	68.00-
TROTTER, COREY Sum							68.00-
00002 TROTTER, WILLIE	OFFICIAL 5/2	02012506	11001760	OFFICIAL-ADULT SOFTBALL	06/15/12	224165	221.00-
TROTTER, WILLIE Sum							221.00-
00002 TRUSSELL, JAY	OFFICIAL 5/2	02012506	11001761	OFFICIAL-ADULT SOFTBALL	06/15/12	224169	51.00-
TRUSSELL, JAY Sum							51.00-
00002 TUTOR, STEPHEN	SPORTS SERVS	02012504	11001781	SPORTS SUPPORT SERVICES	06/15/12	224171	85.00-
TUTOR, STEPHEN Sum							85.00-
00002 VARNADO, UNDRA	SPORTS SERVS	02012505	11001810	SPORTS SUPPORT SERVICES	06/15/12	224177	70.00-
VARNADO, UNDRA Sum							70.00-
00002 WATER FLOW PRODUCTIONS I	7262	00123631	11001696	SPRINKLER REPR TATUM PARK	06/15/12	224183	1,007.00-
00002 WATER FLOW PRODUCTIONS I	7349	00124609	11001697	PLUMB SUPP TATUM IRRIGATION	06/15/12	224183	298.47-
00002 WATER FLOW PRODUCTIONS I	7350	00124609	11001698	PLUMB SUPP TATUM IRRIGATION	06/15/12	224183	655.50-
WATER FLOW PRODUCTIONS I Sum							1,960.97-
00002 WELLS, ROBERT	OFFICIAL 5/2	02012506	11001762	OFFICIAL-ADULT FLAG FTBALL	06/15/12	224187	20.00-
WELLS, ROBERT Sum							20.00-
00002 WILLMUT GAS & OIL COMPAN	6/12 PKS/REC	00201217	11001823	MNTHLY GAS-PARKS & REC	06/15/12	224189	26.92-
WILLMUT GAS & OIL COMPAN Sum							26.92-

212,446.03-

Check
Amount

CITY OF HATTIESBURG
DOCKET OF CLAIMS
PERIOD ENDING JUNE 15, 2012

Vendor	Invoice Number	Purchase Order	Claims Number	Item Description	Check Date	Check No.	Check Amount
HATT.MUNICIPAL FIRE PROTECTION 00005 STATE FIRE ACADEMY	19656	00124952	11000044	FIRE RECRUITS CERTIFICATION	06/15/12	224150	5,610.00-
Sum							5,610.00-
STATE FIRE ACADEMY							
00005 TRUSTMARK NATIONAL BANK/ ACC 00284011		02012498	11000043	FIRE TRK LEASE NOTE #33523	06/06/12	21592	14,340.60-
Sum							14,340.60-
TRUSTMARK NATIONAL BANK/							
Sum							19,950.60-

CITY OF HATTIESBURG
DOCKET OF CLAIMS
PERIOD ENDING JUNE 15, 2012

Vendor	Invoice Number	Purchase Order	Claims Number	Item Description	Check Date	Check No.	Check Amount
PAYROLL FUND 00006 TRANSAMERICA LIFE	06/07/12	02012173	11000492	BURIAL INSURANCE PREMIUM	06/07/12	16607	368.38-
TRANSAMERICA LIFE							368.38-
Sum							368.38-

CITY OF HATTIESBURG
DOCKET OF CLAIMS
PERIOD ENDING JUNE 15, 2012

Page 38
Date - 06/13/12

Vendor	Invoice Number	Purchase Order	Claims Number	Item Description	Check Date	Check No.	Check Amount
WATER & SEWER OPERATION/MAINT.							
00009 AAMCO TRANS/AUTOMOTIVE S	124167	00124472	11001228	REPRS U#14702 LAGOON	06/15/12	223836	284.50-
AAMCO TRANS/AUTOMOTIVE S							
Sum							284.50-
00009 ADVANCE AUTO PARTS	560421383359	00124155	11001237	REPR PTS U#11211 TRANS	06/15/12	223838	115.18-
00009 ADVANCE AUTO PARTS	560421427806	00124283	11001238	REPR PTS U#7729 TRANS	06/15/12	223838	28.03-
ADVANCE AUTO PARTS							
Sum							143.21-
00009 AMERICAN CONCRETE PRODUC	54824	00124232	11001230	DOOR/SUPP USM WATER HOUSE	06/15/12	223846	1,610.46-
AMERICAN CONCRETE PRODUC							
Sum							1,610.46-
00009 AUTO GLASS-CITY GLASS SO	1012309	00124641	11001248	WINDOW/DOOR GLASS REPR-PLANT	06/15/12	223856	517.49-
AUTO GLASS-CITY GLASS SO							
Sum							517.49-
00009 BONNER ANALYTICAL TESTIN	49695	00124658	11001212	BOIL WTR SAMPLES LAKESHORE DR	06/15/12	223873	100.00-
00009 BONNER ANALYTICAL TESTIN	49781	00124658	11001213	BOIL WTR SAMPLES 710 EUFALA	06/15/12	223873	100.00-
00009 BONNER ANALYTICAL TESTIN	49627	00124658	11001214	MONITORING 1210 COTT ST	06/15/12	223873	25.00-
00009 BONNER ANALYTICAL TESTIN	49628	00124658	11001215	NPEDS MONITORING 5/12	06/15/12	223873	885.82-
BONNER ANALYTICAL TESTIN							
Sum							1,110.82-
00009 CENTRAL PIPE SUPPLY INC	R68277	00123686	11001200	PLUMB SUPP TRANS	06/15/12	223893	1,660.60-
00009 CENTRAL PIPE SUPPLY INC	R68488	00123686	11001201	PLUMB SUPP TRANS	06/15/12	223893	229.32-
00009 CENTRAL PIPE SUPPLY INC	R69350	00123686	11001202	PLUMB SUPP TRANS	06/15/12	223893	88.20-
00009 CENTRAL PIPE SUPPLY INC	R70156	00124731	11001239	WATER METER HILLCREST DORM	06/15/12	223893	425.00-
CENTRAL PIPE SUPPLY INC							
Sum							2,403.12-
00009 CERTIFIED LABORATORIES	737942	00124321	11001210	HEALTHY HANDS ANTISEPTIC-PLT	06/15/12	223894	415.89-
00009 CERTIFIED LABORATORIES	754686	00124651	11001249	CHEMICALS-LAGOON	06/15/12	223894	11,731.50-
CERTIFIED LABORATORIES							
Sum							12,147.39-
00009 CITY OF HATTIESBURG FUND	06/01/12	02012477	11001195	TRF 1ST 6/2012 PAYROLL	06/01/12	21590	67,624.43-
00009 CITY OF HATTIESBURG FUND	06/12/12	02012510	11001236	TRF 2ND 6/12 PAYROLL	06/12/12	21593	91,186.06-
CITY OF HATTIESBURG FUND							
Sum							158,810.49-
00009 COBURN'S SUPPLY CO INC	604891780	00124324	11001199	SHOVELS-TRANS	06/15/12	223902	66.00-
00009 COBURN'S SUPPLY CO INC	604889591	00124233	11001232	PLUMB SUPP TRANS STOCK	06/15/12	223902	909.50-
COBURN'S SUPPLY CO INC							
Sum							975.50-
00009 EMPIRE TRUCK SALES (H'BU	RE006014560:	00123824	11001217	REPRS U#13176 SEWER	06/15/12	223937	944.75-

CITY OF HATTIESBURG
DOCKET OF CLAIMS
PERIOD ENDING JUNE 15, 2012

Page 39
Date - 06/13/12

Vendor	Invoice Number	Purchase Order	Claims Number	Item Description	Check Date	Check No.	Check Amount
EMPIRE TRUCK SALES (H'BU Sum							944.75-
00009 GANDER MOUNTAIN	315-21-1250	00123885	11001223	RUBBER BOOTS-TRANS	06/15/12	223963	209.93-
GANDER MOUNTAIN Sum							209.93-
00009 GILLILANDS ELECTRONICS S	52269	00124747	11001229	PHONE MNT 6/12-13 WTR OFFICE	06/15/12	223968	393.00-
00009 GILLILANDS ELECTRONICS S	51496	00124762	11001231	REPR CAMERAS WTR OFFICE	06/15/12	223968	65.00-
GILLILANDS ELECTRONICS S Sum							458.00-
00009 GRAINGER	9835940900	00124330	11001211	PUMP EQUIP PTS-PLANT	06/15/12	223969	1,705.65-
00009 GRAINGER	98393938470	00124330	11001220	CREDIT RETURN	06/15/12	223969	568.55
GRAINGER Sum							1,137.10-
00009 HCP PUMPS AMERICA INC	1038	00124235	11001219	AIR FILTER SETS SOUTH LAGOON	06/15/12	223981	766.00-
HCP PUMPS AMERICA INC Sum							766.00-
00009 IRBY, STUART C CO	5006764907.0	00124410	11001234	ELEC TAPE-PLANT	06/15/12	223994	199.60-
00009 IRBY, STUART C CO	5006781113.0	00124589	11001240	ELEC SUPP-PLANT	06/15/12	223994	701.15-
IRBY, STUART C CO Sum							900.75-
00009 LOWE'S OF HATTIESBURG IN	924080	00123802	11001198	BATTERY CHARGER-LAGOON	06/15/12	224026	122.55-
LOWE'S OF HATTIESBURG IN Sum							122.55-
00009 MIKE'S TIRE & WHEEL CO	2160584	00124505	11001209	TIRE U#11912 TRANS	06/15/12	224041	84.80-
00009 MIKE'S TIRE & WHEEL CO	2160699	00124620	11001224	TIRES U#14712 TRANS	06/15/12	224041	286.76-
MIKE'S TIRE & WHEEL CO Sum							371.56-
00009 MORGAN, C J INC	2012072	00124673	11001216	REPRS 63RD ST LIFT STA	06/15/12	224046	74,675.07-
MORGAN, C J INC Sum							74,675.07-
00009 MS POWER COMPANY	6/12 W&SO&M	00201217	11001243	MONTHLY ELEC-W&SO&M	06/15/12	224055	31,326.79-
MS POWER COMPANY Sum							31,326.79-
00009 NAPA AUTO PARTS	8468304	00124281	11001197	REPR PTS U#9743 TRANS	06/15/12	224066	23.99-
00009 NAPA AUTO PARTS	469223	00124504	11001245	REPR PTS U#12518 LAGOON	06/15/12	224066	58.19-
00009 NAPA AUTO PARTS	469217	00124712	11001246	REPR PTS U#14760 TRANS	06/15/12	224066	152.97-

CITY OF HATTIESBURG
DOCKET OF CLAIMS
PERIOD ENDING JUNE 15, 2012

Page 40
Date - 06/13/12

Vendor	Invoice Number	Purchase Order	Claims Number	Item Description	Check Date	Check No.	Check Amount
NAPA AUTO PARTS Sum							235.15-
00009 PEARL RIVER VALLEY EPA (	6/12 W&SO&M	00201217	11001244	MONTHLY 6/12 PUBLIC SERVICES	06/15/12	224081	6,497.98-
PEARL RIVER VALLEY EPA (							6,497.98-
Sum							
00009 PINE BELT INDUSTRIAL SUP	4102574-01	00123868	11001203	PUMP EQUIP PTS LAGOON	06/15/12	224085	751.60-
00009 PINE BELT INDUSTRIAL SUP	4102574-02	00123868	11001204	PUMP EQUIP PTS LAGOON	06/15/12	224085	183.60-
00009 PINE BELT INDUSTRIAL SUP	4102574-03	00123868	11001205	PUMP EQUIP PTS LAGOON	06/15/12	224085	13,065.00-
00009 PINE BELT INDUSTRIAL SUP	4102574-04	00123868	11001206	PUMP EQUIP PTS LAGOON	06/15/12	224085	1,319.31-
PINE BELT INDUSTRIAL SUP							15,319.51-
Sum							
00009 PUMP AND CONTROL SERVICE	405	00124338	11001207	MAINT/REPRS S LAGOON 5/21-24	06/15/12	224098	3,200.00-
00009 PUMP AND CONTROL SERVICE	406	00124509	11001227	MAINT/REPRS S LAGOON 5/29-6/1	06/15/12	224098	3,200.00-
PUMP AND CONTROL SERVICE							6,400.00-
Sum							
00009 PURVIS AUTO COLLISION	2859	00124415	11001218	REPRS U#13081 SEWER	06/15/12	224099	239.92-
00009 PURVIS AUTO COLLISION	2906	00124574	11001226	ALIGNMENT U#13513 SEWER	06/15/12	224099	42.00-
PURVIS AUTO COLLISION							281.92-
Sum							
00009 QUALITY PRINTING INC	12-103940	00124111	11001225	MESSAGE MAILING-PLANT	06/15/12	224101	7,920.00-
QUALITY PRINTING INC							7,920.00-
Sum							
00009 SCOGGINS PUMP REPAIR	8599	00124104	11001233	PUMP EQUIP REPR LAGOON	06/15/12	224120	6,272.90-
SCOGGINS PUMP REPAIR							6,272.90-
Sum							
00009 SOUTHERN PINE ELECTRIC P	6/12 W&SO&M	00201217	11001235	MONTHLY 6/12 PUBLIC SERVICES	06/15/12	224145	664.53-
SOUTHERN PINE ELECTRIC P							664.53-
Sum							
00009 STANDARD OFFICE SUPPLY C	0024326-001	00123754	11001222	ENVELOPES WATER OFFICE	06/15/12	224149	112.75-
STANDARD OFFICE SUPPLY C							112.75-
Sum							
00009 TRUCKS PLUS AUTO ACCESSO	23578	00124486	11001241	TOOL BOX PTS U#13081 SEWER	06/15/12	224168	78.00-
TRUCKS PLUS AUTO ACCESSO							78.00-
Sum							
00009 U S POSTMASTER-POSTAGE (	PERMIT #213	00124703	11001221	POSTAGE 6/12 WTR OFFICE	06/15/12	224173	3,500.00-
U S POSTMASTER-POSTAGE (							3,500.00-
Sum							

CITY OF HATTIESBURG
DOCKET OF CLAIMS
PERIOD ENDING JUNE 15, 2012

Page 41
Date - 06/13/12

Vendor	Invoice Number	Purchase Order	Claims Number	Item Description	Check Date	Check No.	Check Amount
00009 WILLMUT GAS & OIL COMPAN	6/12 W&SO&M	00201217	11001242	MONTHLY GAS-W&SO&M	06/15/12	224189	358.39-

WILLMUT GAS & OIL COMPAN Sum 358.39-

Sum 336,556.61-

Page 42
Date - 06/13/12

Vendor	Invoice Number	Purchase Order	Claims Number	Item Description	Check Date	Check No.	Check Amount
WATER & SEWER FUND 00011 ALEXANDER, TAWANA M Sum							
	METER DEP RF 02012498	11000753	METER DEPOSIT REFUND	06/15/12	223842	6.30-	
ALEXANDER, TAWANA M Sum						6.30-	
00011 BARNEY, PAULINE N Sum							
	METER DEP RF 02012498	11000754	METER DEPOSIT REFUND	06/15/12	223862	41.19-	
BARNEY, PAULINE N Sum						41.19-	
00011 BOLTON, ANGELA Sum							
	METER DEP RF 02012498	11000750	METER DEPOSIT REFUND	06/15/12	223871	5.66-	
BOLTON, ANGELA Sum						5.66-	
00011 BROWN, MILDRED O Sum							
	METER DEP RF 02012498	11000755	METER DEPOSIT REFUND	06/15/12	223879	6.30-	
BROWN, MILDRED O Sum						6.30-	
00011 CALKINS MIDWAYS INC (REF Sum							
	METER DEP RF 02012502	11000760	WATER OVERPAYMENT RFD	06/15/12	223885	65.23-	
CALKINS MIDWAYS INC (REF Sum						65.23-	
000011 CARPENTER, GREG 524 Sum							
	METER DEP RF 02012498	11000749	METER DEPOSIT REFUND	06/15/12	223887	75.00-	
CARPENTER, GREG 524 Sum						75.00-	
00011 CARPENTER, MELISSA J Sum							
	METER DEP RF 02012498	11000752	METER DEPOSIT REFUND	06/15/12	223888	40.65-	
CARPENTER, MELISSA J Sum						40.65-	
00011 CITY OF HATTIESBURG FUND Sum							
	06/01/12	02012482	11000747	MAY WATER DIST IN JUNE	06/01/12	35724	114,141.86-
CITY OF HATTIESBURG FUND Sum						114,141.86-	
00011 CLOVERLEAF MOTORS Sum							
	WATER RFD AC 02012480	11000748	WATER OVERPAYMENT RFD	06/15/12	223901	162.02-	
CLOVERLEAF MOTORS Sum						162.02-	
00011 DELIVERY PLUS LLC Sum							
	METER DEP RF 02012498	11000757	METER DEPOSIT REFUND	06/15/12	223919	22.01-	
DELIVERY PLUS LLC Sum						22.01-	
00011 MAPP, LOUIS E Sum							
	METER DEP RF 02012498	11000758	METER DEPOSIT REFUND	06/15/12	224027	5.65-	
MAPP, LOUIS E Sum						5.65-	
00011 MCMILLION, JOSEPH O Sum							
	METER DEP RF 02012498	11000751	METER DEPOSIT REFUND	06/15/12	224036	40.65-	

CITY OF HATTIESBURG
DOCKET OF CLAIMS
PERIOD ENDING JUNE 15, 2012

Vendor	Invoice Number	Purchase Order	Claims Number	Item Description	Check Date	Check No.	Check Amount
Sum							
MCMILLION, JOSEPH O							40.65-
00011 MERRILL, MARY E				METER DEP RF 02012498 11000756 METER DEPOSIT REFUND	06/15/12	224039	25.25-
Sum							25.25-
MERRILL, MARY E							
00011 SHOEMAKE-MURRAY, TERESA				WATER RFD AC 02012502 11000759 WATER OVERPAYMENT RFD	06/15/12	224125	22.11-
Sum							22.11-
SHOEMAKE-MURRAY, TERESA							
Sum							114,659.88-

CITY OF HATTIESBURG
DOCKET OF CLAIMS
PERIOD ENDING JUNE 15, 2012

Page 44
Date - 06/13/12

Vendor	Invoice Number	Purchase Order	Claims Number	Item Description	Check Date	Check No.	Check Amount
CITY B & I							
00013 MS STATE/DEVELOPMENT AUT	06/01/12	02012488	11000015	KOHLER CAP LOANS DUE	07/01/12	16598	29,498.29-
MS STATE/DEVELOPMENT AUT					06/01/12		29,498.29-
Sum							29,498.29-

CITY OF HATTIESBURG
DOCKET OF CLAIMS
PERIOD ENDING JUNE 15, 2012

Page 45
Date - 06/13/12

Vendor	Invoice Number	Purchase Order	Claims Number	Item Description	Check Date	Check No.	Check Amount
WATER & SEWER B&I-USA YEAST 00015 TRUSTMARK NATIONAL BANK/ TRUSTMARK NATIONAL BANK/ Sum	USA YEAST'02	02012494	11000002	DEBT SERV-USA YEAST "A"	06/11/12	16610	385,350.00-
							385,350.00-
							385,350.00-
Sum							385,350.00-

CITY OF HATTIESBURG
DOCKET OF CLAIMS
PERIOD ENDING JUNE 15, 2012

Page 46
Date - 06/13/12

Vendor	Invoice Number	Purchase Order	Claims Number	Item Description	Check Date	Check No.	Check Amount
POLICE FORFEITURES FUND							
00019 POSITIVE PROMOTIONS INC	04454511	00124342	11000089	VARI SUPPLIES COMM RELATIONS	06/15/12	224091	723.22-
POSITIVE PROMOTIONS INC							723.22-
Sum							723.22-

CITY OF HATTIESBURG
DOCKET OF CLAIMS
PERIOD ENDING JUNE 15, 2012

Vendor	Invoice Number	Purchase Order	Claims Number	Item Description	Check Date	Check No.	Check Amount
2006 TIF B&I-TURTLE CROSSING 00023 TRUSTMARK NATIONAL BANK/ TRUSTMARK NATIONAL BANK/ Sum	3903-FEE-TUR	02012503	11000002	AGENT FEES-TURTLE CREEK	06/11/12	16612	1,000.00- 1,000.00- 1,000.00-
Sum							1,000.00-

CITY OF HATTIESBURG
DOCKET OF CLAIMS
PERIOD ENDING JUNE 15, 2012

Vendor	Invoice Number	Purchase Order	Claims Number	Item Description	Check Date	Check No.	Check Amount
TAX COLLECTOR'S FUND							
00027 H'BURG PUBLIC SCHOOLS	06/01/12	02012481	11000082	MAY MILLAGE DIST IN JUNE	06/01/12	35716	195,915.29-
00027 H'BURG PUBLIC SCHOOLS	06/01/12	02012481	11000083	MAY MILLAGE DIST IN JUNE	06/01/12	35717	21,176.72-
H'BURG PUBLIC SCHOOLS							217,092.01-
Sum							
00027 LIBRARY, THE	06/01/12	02012481	11000081	MAY MILLAGE DIST IN JUNE	06/01/12	35715	8,311.06-
LIBRARY, THE							
Sum							8,311.06-
Sum							225,403.07-

CITY OF HATTIESBURG
DOCKET OF CLAIMS
PERIOD ENDING JUNE 15, 2012

Page 49
Date - 06/13/12

Vendor	Invoice Number	Purchase Order	Claims Number	Item Description	Check Date	Check No.	Check Amount
AIRPORT IMPROVEMENT FUND 00039 ARE CONSULTANTS INC	INVOICE NO.1	00124837	11000039	SERVS AIRPT DRNGE IMPRV	06/15/12	223849	10,991.79-
ARE CONSULTANTS INC Sum							10,991.79-
00039 CENLA STEEL ERECTORS INC	0012432	00123735	11000038	TERMINAL DRIVE-THRU CANOPY	06/15/12	223891	28,300.00-
CENLA STEEL ERECTORS INC Sum							28,300.00-
Sum							39,291.79-

CITY OF HATTIESBURG
DOCKET OF CLAIMS
PERIOD ENDING JUNE 15, 2012

Page 50
Date - 06/13/12

Vendor	Invoice Number	Purchase Order	Claims Number	Item Description	Check Date	Check No.	Check Amount
MUNICIPAL ROAD & BRIDGE							
00072 BANCORPSOUTH EQUIPMENT F	CONTRACT #00	02012499	11000362	TRACTOR LEASE PMT DUE 6/15/12	06/06/12	71229	1,412.41-
BANCORPSOUTH EQUIPMENT F							1,412.41-
Sum							
00072 DEWS, C L & SONS FOUNDRY	121038	00124450	11000363	INLETS FOR PUBLIC WORKS	06/15/12	223924	3,934.90-
DEWS, C L & SONS FOUNDRY							3,934.90-
Sum							
00072 FORREST CTY CIRCUIT COUR	6/06/12 HIBB	00124878	11000368	4TH ST CAUSE CO12-0396	06/12/12	71230	1,604.00-
00072 FORREST CTY CIRCUIT COUR	6/06/12 HIBB	00124864	11000369	4TH ST CAUSE CO12-0347	06/12/12	71231	850.00-
00072 FORREST CTY CIRCUIT COUR	6/06/12 FLOY	00124865	11000370	4TH ST CAUSE CO12-0346	06/12/12	71232	425.00-
FORREST CTY CIRCUIT COUR							
Sum							2,879.00-
00072 JACKSON, BOWMAN, BLUMENTRI	HPF-7194-00	00124861	11000372	EASEMENTS/RIGHT OF WAY-4TH ST	06/15/12	223998	3,330.00-
JACKSON, BOWMAN, BLUMENTRI							
Sum							3,330.00-
00072 NEEL-SCHAEFFER INC	01002144	00124625	11000361	SERV 4/12 SAFE ROUTES/SCHOOL	06/15/12	224070	122.45-
NEEL-SCHAEFFER INC							122.45-
Sum							
00072 PITTMAN, HOWDESHELL, HINTO	3/20/12 MEET	00124614	11000358	J WILSON EASEMENT/4TH ST EXP	06/05/12	71228	2,600.00-
00072 PITTMAN, HOWDESHELL, HINTO	HPF875000	00124624	11000359	RIGHT OF WAY 4TH ST EXPAN	06/15/12	224089	210.00-
00072 PITTMAN, HOWDESHELL, HINTO	HPF875000	00124624	11000360	EASEMENT 4TH ST EXPAN	06/15/12	224089	615.00-
00072 PITTMAN, HOWDESHELL, HINTO	HPF-8750-00	00124862	11000371	RIGHT OF WAY-JACOB-4TH ST EXP	06/15/12	224089	1,462.00-
PITTMAN, HOWDESHELL, HINTO							
Sum							4,887.00-
00072 PRECISION CONSTRUCTION L	APPL #7	00124838	11000364	SRVS LL TRACE/ZOO/DEPOT SPURS	06/15/12	224094	150,339.67-
PRECISION CONSTRUCTION L							
Sum							150,339.67-
00072 SHOWS DEARMAN & WAITS IN	16567	00124425	11000347	SRV 7/24-8/27/11 W PINE SGNLS	06/15/12	224127	9,912.50-
00072 SHOWS DEARMAN & WAITS IN	16967	00124825	11000365	SERV 4/26-5/26 LIT/KP/DEPOT	06/15/12	224127	608.34-
00072 SHOWS DEARMAN & WAITS IN	16962	00124824	11000366	SERV 4/26-5/26 RAIL CROSSINGS	06/15/12	224127	5,718.00-
00072 SHOWS DEARMAN & WAITS IN	16993	00124840	11000367	SERV 4/1-5/31 H11/PKWAY INTER	06/15/12	224127	8,272.21-
SHOWS DEARMAN & WAITS IN							
Sum							24,511.05-
00072 SOUTHEASTERN CONCRETE CO	5497	00123891	11000348	CONCRETE CHAIN PARK	06/15/12	224142	1,256.00-
00072 SOUTHEASTERN CONCRETE CO	5514	00123891	11000349	CONCRETE-CHAIN PARK	06/15/12	224142	2,041.00-
00072 SOUTHEASTERN CONCRETE CO	5522	00123891	11000350	CONCRETE CHAIN PARK	06/15/12	224142	1,805.50-
00072 SOUTHEASTERN CONCRETE CO	5550	00123891	11000351	CONCRETE CHAIN PARK	06/15/12	224142	1,609.25-
00072 SOUTHEASTERN CONCRETE CO	5570	00123891	11000352	CONCRETE CHAIN PARK	06/15/12	224142	510.25-
00072 SOUTHEASTERN CONCRETE CO	5583	00123891	11000353	CONCRETE CHAIN PARK	06/15/12	224142	1,138.25-
00072 SOUTHEASTERN CONCRETE CO	5603	00123891	11000354	CONCRETE CHAIN PARK	06/15/12	224142	1,256.00-
00072 SOUTHEASTERN CONCRETE CO	5619	00123891	11000355	CONCRETE CHAIN PARK	06/15/12	224142	1,530.75-

CITY OF HATTIESBURG
DOCKET OF CLAIMS
PERIOD ENDING JUNE 15, 2012

Page 51
Date - 06/13/12

Vendor	Invoice Number	Purchase Order	Claims Number	Item Description	Check Date	Check No.	Check Amount
00072 SOUTHEASTERN CONCRETE CO	5641	00123891	11000356	CONCRETE CHAIN PARK	06/15/12	224142	549.50-
SOUTHEASTERN CONCRETE CO Sum							11,696.50-
00072 TEMPLE INC	INV0111881	00123658	11000346	SOLAR PED CROSSWALK UNITS	06/15/12	224156	8,300.00-
TEMPLE INC Sum							8,300.00-
00072 WALTERS CONSTRUCTION CO	EST#1 HWY 11	00124863	11000373	SERV 4/2-5/31 TRAFFIC SIGNAL	06/15/12	224180	61,238.44-
WALTERS CONSTRUCTION CO Sum							61,238.44-
Sum							272,651.42-

CITY OF HATTIESBURG
DOCKET OF CLAIMS
PERIOD ENDING JUNE 15, 2012

Page 52
Date - 06/13/12

Vendor	Invoice Number	Purchase Order	Claims Number	Item Description	Check Date	Check No.	Check Amount
MASS TRANSIT FUND							
00073 AIRGAS USA LLC (NORDAN S	1139544	MASS 00124845	11000400	CYL RENT 5/12 MASS TRANSIT	06/15/12	223841	30.00-
Sum							
AIRGAS USA LLC (NORDAN S							30.00-
Sum							
00073 BENNETT'S LOCK & KEY SHO	61541	00124631	11000403	MASTER LOCKS/KEYS	06/15/12	223865	72.38-
Sum							
BENNETT'S LOCK & KEY SHO							72.38-
Sum							
00073 CDM SMITH INC	80422274/2	00124946	11000404	SERVS 1/29-2/25 TRANSIT STOP	06/15/12	223890	10,191.98-
00073 CDM SMITH INC	80424762/3	00124947	11000405	SERVS 2/26-3/31 TRANSIT STOP	06/15/12	223890	10,638.69-
00073 CDM SMITH INC	80428097/8	00124948	11000406	SERVS 4/1-4/28 TRANSIT STOP	06/15/12	223890	2,705.97-
Sum							
CDM SMITH INC							23,536.64-
Sum							
00073 CITY OF HATTIESBURG FUND	06/01/12	02012477	11000373	TRF 1ST 6/2012 PAYROLL	06/01/12	16592	17,014.61-
00073 CITY OF HATTIESBURG FUND	06/12/12	02012510	11000402	TRF 2ND 6/12 PAYROLL	06/12/12	16614	21,648.23-
Sum							
CITY OF HATTIESBURG FUND							38,662.84-
Sum							
00073 CUMMINS MID SOUTH LLC	003-31395	00124590	11000393	ALTERNATOR U#16234	06/15/12	223913	877.54-
Sum							
CUMMINS MID SOUTH LLC							877.54-
Sum							
00073 EMPIRE TRUCK SALES (H'BU	RE006014566:	00124215	11000376	REPRS U#16235	06/15/12	223937	2,023.28-
00073 EMPIRE TRUCK SALES (H'BU	RE006014658:	00124294	11000399	INSPECT/REPR U#16234	06/15/12	223937	283.00-
Sum							
EMPIRE TRUCK SALES (H'BU							2,306.28-
Sum							
00073 G & K SERVICES	1035271742	00124604	11000377	UNIFORMS 5/15 DRIVERS	06/15/12	223959	35.46-
00073 G & K SERVICES	1035273882	00124604	11000378	UNIFORMS 5/22 DRIVERS	06/15/12	223959	35.46-
00073 G & K SERVICES	1035275983	00124604	11000379	UNIFORMS 5/29 DRIVERS	06/15/12	223959	35.46-
00073 G & K SERVICES	1035267465	00124606	11000380	UNIFORMS 5/01 MECHANICS	06/15/12	223959	8.00-
00073 G & K SERVICES	1035269623	00124606	11000381	UNIFORMS 5/08 MECHANICS	06/15/12	223959	8.00-
00073 G & K SERVICES	1035271723	00124606	11000382	UNIFORMS 5/15 MECHANICS	06/15/12	223959	8.00-
00073 G & K SERVICES	1035273863	00124606	11000383	UNIFORMS 5/22 MECHANICS	06/15/12	223959	8.00-
00073 G & K SERVICES	1035275964	00124606	11000384	UNIFORMS 5/29 MECHANICS	06/15/12	223959	8.00-
00073 G & K SERVICES	1035267488	00124605	11000385	MATS 5/01	06/15/12	223959	5.37-
00073 G & K SERVICES	1035269646	00124605	11000386	MATS 5/08	06/15/12	223959	5.37-
00073 G & K SERVICES	1035271748	00124605	11000387	MATS 5/15	06/15/12	223959	5.37-
00073 G & K SERVICES	1035273888	00124605	11000388	MATS 5/22	06/15/12	223959	5.37-
00073 G & K SERVICES	1035275989	00124605	11000389	MATS 5/29	06/15/12	223959	5.37-
Sum							
G & K SERVICES							173.23-
Sum							
00073 GILLIG LLC	4819518	00124297	11000375	REPR PTS U#16234, STOCK	06/15/12	223967	174.60-
00073 GILLIG LLC	4821657	00124568	11000394	REPR PTS U#16235	06/15/12	223967	774.73-
Sum							
GILLIG LLC							949.33-
Sum							

CITY OF HATTIESBURG
DOCKET OF CLAIMS
PERIOD ENDING JUNE 15, 2012

Page 53
Date - 06/13/12

Vendor	Invoice Number	Purchase Order	Claims Number	Item Description	Check Date	Check No.	Check Amount
00073 MS STATE/TAX COMM/TAX EX	PO#124800 6/	00124800	11000401	TAGS FOR NEW BUSES	06/15/12	224058	48.00-
MS STATE/TAX COMM/TAX EX							48.00-
Sum							
00073 NAPA AUTO PARTS	467769	00124171	11000391	A/C REPR U#14953	06/15/12	224066	163.92-
00073 NAPA AUTO PARTS	468298	00124358	11000392	EMER REPR U#10970	06/15/12	224066	79.68-
NAPA AUTO PARTS							
Sum							243.60-
00073 WATERS INTERNATIONAL TRU	COL1562(A)	00115321	11000395	2013 SHUTTLE BUS U#18570	06/15/12	224184	101,625.00-
00073 WATERS INTERNATIONAL TRU	COL1562(B)	00115321	11000396	2013 SHUTTLE BUS U#18571	06/15/12	224184	101,625.00-
00073 WATERS INTERNATIONAL TRU	COL1562(C)	00115321	11000397	2013 SHUTTLE BUS U#18572	06/15/12	224184	101,625.00-
00073 WATERS INTERNATIONAL TRU	COL1562(D)	00115321	11000398	2013 SHUTTLE BUS U#18573	06/15/12	224184	103,510.00-
WATERS INTERNATIONAL TRU							
Sum							408,385.00-
Sum							475,284.84-

CITY OF HATTIESBURG
DOCKET OF CLAIMS
PERIOD ENDING JUNE 15, 2012

Page 54
Date - 06/13/12

Vendor	Invoice Number	Purchase Order	Claims Number	Item Description	Check Date	Check No.	Check Amount
WATER&SEWER CONSTRUCTION FUND							
00075 HRG (HATTIESBURG RESOURC	011001-04-3	00124924	11000108	EPA RESPONSE REPORT 4/1-5/31	06/15/12	223986	15,989.37-
00075 HRG (HATTIESBURG RESOURC	011001-03-3	00124925	11000109	WTR/SWR RATE STUDY 4/1-5/31	06/15/12	223986	97,693.80-
HRG (HATTIESBURG RESOURC							113,683.17-
Sum							128,981.04-
00075 MORGAN, C J INC	2012072(B)	00124673	11000107	VARIOUS REPAIRS	06/15/12	224046	128,981.04-
MORGAN, C J INC							128,981.04-
Sum							135,355.50-
00075 STORM RECONSTRUCTION SER	EST #15	FINA 00124476	11000105	SEWER EXPANSION/FINAL PAYMENT	06/01/12	35682	135,355.50-
STORM RECONSTRUCTION SER							135,355.50-
Sum							378,019.71-

CITY OF HATTIESBURG
DOCKET OF CLAIMS
PERIOD ENDING JUNE 15, 2012

Page 55
Date - 06/13/12

Vendor	Invoice Number	Purchase Order	Claims Number	Item Description	Check Date	Check No.	Check Amount
COMMUNITY CENTERS' FUND							
00077 CITY OF HATTIESBURG FUND	06/01/12	02012477	11000346	TRF 1ST 6/2012 PAYROLL	06/01/12	35683	14,654.63-
00077 CITY OF HATTIESBURG FUND	06/12/12	02012510	11000363	TRF 2ND 6/12 PAYROLL	06/12/12	35744	19,488.65-
CITY OF HATTIESBURG FUND							34,143.28-
Sum							
00077 CLINESIGNS	1473	00124818	11000364	LETTERING U#18567 COMM CNTRS	06/15/12	223900	65.00-
CLINESIGNS							
Sum							65.00-
00077 G & K SERVICES	1035267483	00124843	11000350	UNIFORMS 5/01 COMM CNTRS	06/15/12	223959	40.00-
00077 G & K SERVICES	1035269641	00124843	11000351	UNIFORMS 5/08 COMM CNTRS	06/15/12	223959	40.00-
00077 G & K SERVICES	1035273881	00124843	11000352	UNIFORMS 5/22 COMM CNTRS	06/15/12	223959	40.00-
00077 G & K SERVICES	1035271741	00124843	11000353	UNIFORMS 5/15 COMM CNTRS	06/15/12	223959	40.00-
00077 G & K SERVICES	1035275982	00124843	11000354	UNIFORMS 5/29 COMM CNTRS	06/15/12	223959	40.00-
00077 G & K SERVICES	1035278117	00124843	11000355	UNIFORMS 6/05 COMM CNTRS	06/15/12	223959	40.00-
G & K SERVICES							
Sum							240.00-
00077 KEETON, SUSAN (REFUND)	CULTURAL CNT	02012508	11000356	DAMAGE DEP REFUND	06/15/12	224009	250.00-
00077 KEETON, SUSAN (REFUND)	CULTURAL CNT	02012508	11000362	DAMAGE DEPOSIT REFUND	06/15/12	224009	50.00-
KEETON, SUSAN (REFUND)							
Sum							300.00-
00077 MS POWER COMPANY	6/12 COMM CN	00201217	11000366	MNTHLY ELEC-COMM CNTRS	06/15/12	224055	4,184.36-
MS POWER COMPANY							
Sum							4,184.36-
00077 MS STATE/TAX COMM/TAX EX	PO#124905 6/	00124905	11000367	TAG U#18567 COMM CNTRS	06/15/12	224058	12.00-
MS STATE/TAX COMM/TAX EX							
Sum							12.00-
00077 SCHWANDT, MARILYN T	PETTY CASH 4	00124627	11000349	PETTY CASH COMM CNTRS	06/15/12	224118	36.96-
SCHWANDT, MARILYN T							
Sum							36.96-
00077 SMITH, ROBERT (REFUND)	CULTURAL CNT	02012508	11000357	DAMAGE DEP REFUND	06/15/12	224136	250.00-
00077 SMITH, ROBERT (REFUND)	SHERRILL CNT	02012508	11000358	DAMAGE DEP REFUND	06/15/12	224136	100.00-
SMITH, ROBERT (REFUND)							
Sum							350.00-
00077 THOMPSON, LATONYA (REFUN	CE ROY CNTR	02012508	11000360	DAMAGE DEPOSIT REFUND	06/15/12	224158	150.00-
00077 THOMPSON, LATONYA (REFUN	CE ROY CNTR	02012508	11000361	DAMAGE DEPOSIT REFUND	06/15/12	224158	25.00-
THOMPSON, LATONYA (REFUN							
Sum							175.00-
00077 WILLIAMSON, NORMA (REFUN	SHERRILL CNT	02012508	11000359	DAMAGE DEPOSIT REFUND	06/15/12	224188	100.00-
WILLIAMSON, NORMA (REFUN							
Sum							100.00-

CITY OF HATTIESBURG
DOCKET OF CLAIMS
PERIOD ENDING JUNE 15, 2012

Page 56
Date - 06/13/12

Vendor	Invoice Number	Purchase Order	Claims Number	Item Description	Check Date	Check No.	Check Amount
WILLIAMSON, NORMA (REFUN Sum							100.00-
00077 WILLMUT GAS & OIL COMPAN	6/12	COMM CN 00201217	11000365	MONTHLY GAS-COMM CNTRS	06/15/12	224189	171.77-
WILLMUT GAS & OIL COMPAN Sum							171.77-
Sum							39,778.37-

CITY OF HATTIESBURG
DOCKET OF CLAIMS
PERIOD ENDING JUNE 15, 2012

Page 57
Date - 06/13/12

Vendor	Invoice Number	Purchase Order	Claims Number	Item Description	Check Date	Check No.	Check Amount
COMMUNITY DEVELOP. BLOCK GRANT 00082 BREAKTHROUGH COMMUNITY S Sum	060512 - DRA	00124735	11000217	EMERGENCY REPAIR/PROJ COMPLETE	06/07/12	35727	10,000.00-
BREAKTHROUGH COMMUNITY S Sum							10,000.00-
00082 CITY OF HATTIESBURG FUND	06/01/12	02012477	11000212	TRF 1ST 6/2012 PAYROLL	06/01/12	35686	5,793.78-
00082 CITY OF HATTIESBURG FUND	06/12/12	02012510	11000226	TRF 2ND 6/12 PAYROLL	06/12/12	35745	7,345.78-
CITY OF HATTIESBURG FUND Sum							13,139.56-
00082 HOUSING ALTERNATIVES OF HOUSING ALTERNATIVES OF Sum	060512 - DRA	00124736	11000224	CHDO ADM SALARIES	06/07/12	35740	9,318.80-
00082 OFFICE DEPOT INC	610819588001	00124228	11000214	COPY PAPER	06/15/12	224076	348.20-
OFFICE DEPOT INC Sum							348.20-
00082 REID, GEORGIA (CDBG)	060512	00124740	11000219	TEMP RELOC 6/9-7/8/12	06/07/12	35733	650.00-
REID, GEORGIA (CDBG) Sum							650.00-
00082 RJ YOUNG COMPANY	277117	00124741	11000225	COLOR METER OVERAGE 2/14-5/14	06/15/12	224107	158.00-
RJ YOUNG COMPANY Sum							158.00-
00082 SCHWANDT, MARILYN T	PETTY CASH 4	00124627	11000216	PETTY CASH CDBG	06/15/12	224117	28.76-
SCHWANDT, MARILYN T Sum							28.76-
00082 SMITH'S REMODELING	060512 - DRA	00124737	11000220	VARIOUS REPAIRS/623 DUKE	06/07/12	35736	16,000.00-
00082 SMITH'S REMODELING	060512 - DRA	00124738	11000221	HOME REHAB-2828 EDWARDS ST	06/07/12	35738	12,000.00-
SMITH'S REMODELING Sum							28,000.00-
00082 THOMAS, LAJUANA (CDBG)	060512	00124739	11000222	TEMP RELOC-5/28-6/27/12	06/07/12	35739	650.00-
THOMAS, LAJUANA (CDBG) Sum							650.00-
Sum							62,293.32-

CITY OF HATTIESBURG
DOCKET OF CLAIMS
PERIOD ENDING JUNE 15, 2012

Page 58
Date - 06/13/12

INDUSTRIAL PARK DEVELOPMENT
00087 AREA DEVELOPMENT PARTNER Q/E 6/30/12

Vendor	Invoice Number	Purchase Order	Claims Number	Item Description	Check Date	Check No.	Check Amount
AREA DEVELOPMENT PARTNER		00124532	11000019	3RD QTR CONTRIB ECO DEVEL	06/15/12	223850	62,500.00-

Sum 62,500.00-

Sum 62,500.00-

CITY OF HATTIESBURG
DOCKET OF CLAIMS
PERIOD ENDING JUNE 15, 2012

Page 59
Date - 06/13/12

Vendor	Invoice Number	Purchase Order	Claims Number	Item Description	Check Date	Check No.	Check Amount
MDB CAPITAL PROJECT FUND							
00096 IMG LANDSCAPE (LANDSCAPE	7536	00118818	11000035	LANDSCAPE CHAIN PK PH III	06/15/12	224025	18,042.50-
Sum							18,042.50-
00096 WALTERS CONSTRUCTION CO	EST#8 CHAIN	00124802	11000036	SERVS CHAIN PK PHASE III	06/15/12	224180	55,603.86-
WALTERS CONSTRUCTION CO							55,603.86-
Sum							73,646.36-

CITY OF HATTIESBURG
DOCKET OF CLAIMS
PERIOD ENDING JUNE 15, 2012

Page 60
Date - 06/13/12

Vendor	Invoice Number	Purchase Order	Claims Number	Item Description	Check Date	Check No.	Check Amount
2010 W&S GO BONDS							
00099 C B DEVELOPERS INC	APPL#14 592	00124839	11000065	SERV 5/1-6/1/12 592 E SEWER	06/15/12	223882	152,104.76-
Sum							152,104.76-
C B DEVELOPERS INC							
00099 PIERCON INC	APPL#8 592 N	00124823	11000066	SERV 592 N LAGOON EXPANSION	06/15/12	224084	87,400.00-
Sum							87,400.00-
PIERCON INC							
00099 PRECISION CONSTRUCTION L	APPL#4 592 W	00124822	11000067	SERV 4/27-5/25 592 W SEWER	06/15/12	224094	57,771.18-
Sum							57,771.18-
PRECISION CONSTRUCTION L							
00099 SHOWS DEARMAN & WAITS IN	16978	00124826	11000068	SERV 4/26-5/26 592 W SEWER	06/15/12	224127	16,285.00-
00099 SHOWS DEARMAN & WAITS IN	16979	00124827	11000069	SERV 4/26-5/26 592 E SEWER	06/15/12	224127	1,480.00-
00099 SHOWS DEARMAN & WAITS IN	16980	00124828	11000070	SERV 4/26-5/26 592 N LAGOON	06/15/12	224127	20,480.00-
Sum							38,245.00-
SHOWS DEARMAN & WAITS IN							
Sum							335,520.94-

CITY OF HATTIESBURG
DOCKET OF CLAIMS
PERIOD ENDING JUNE 15, 2012

Page 61
Date - 06/13/12

Vendor	Invoice Number	Purchase Order	Claims Number	Item Description	Check Date	Check No.	Check Amount
GROUP INSURANCE TRUST FUND							
00109 CITY OF HATTIESBURG FUND	06/12/12	02012509	43	CORRECTION TO CLAIMS TRF	06/12/12	35741	12.02-
CITY OF HATTIESBURG FUND							
Sum							12.02-
Sum							12.02-

CITY OF HATTIESBURG
DOCKET OF CLAIMS
PERIOD ENDING JUNE 15, 2012

Vendor	Invoice Number	Purchase Order	Claims Number	Item Description	Check Date	Check No.	Check Amount
Grand Total Level							
Sum							5,888,856.47-

Grand Total Level
Sum

5,888,856.47-

ADDENDUM CLAIMS DOCKET
PERIOD ENDING JUNE 15, 2012

FUND	VENDOR	INVOICE NUMBER	PURCHASE ORDER	CLAIMS NUMBER	ITEM DESCRIPTION	CHECK DATE	CHECK NUMBER	CHECK AMOUNT
72	P H & H ROW TRUST ACCT	6/15/12	124975	375	4TH ST EXPANSION PHASE I	6/14/12	71234	3,300.00

TOTAL 3,300.00